

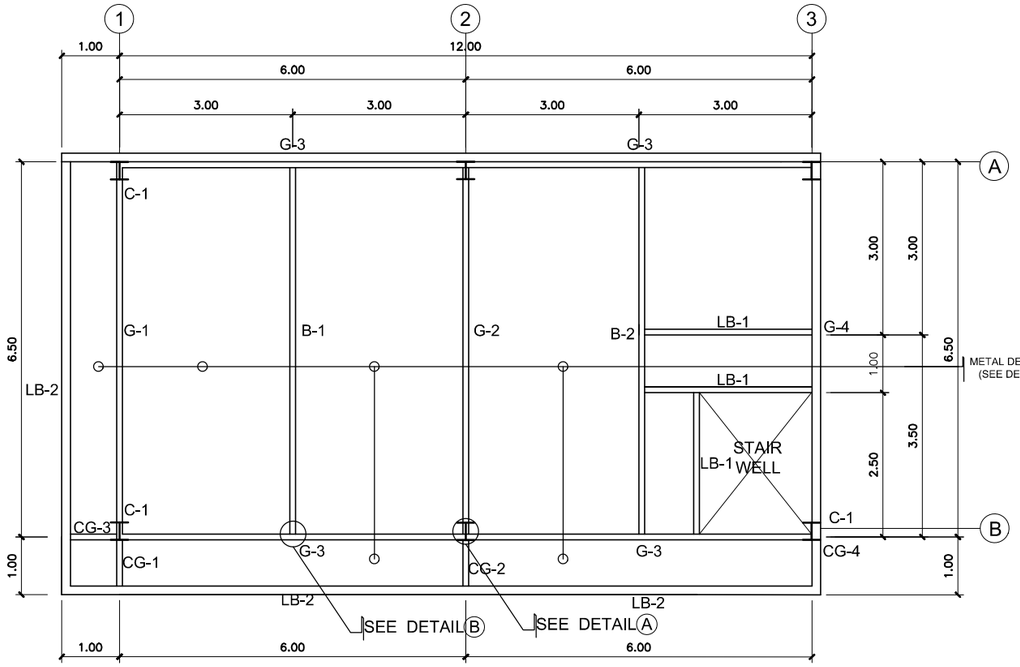


ROOF DECK FRAMING PLAN
SCALE 1: 100


SCHEDULE OF STRUCTURAL BAMS / GIRDRES / COLUMN		
CODE	WF SIZE	REMARKS
G-1	WF 14 X 68	GIRDER
G-2	WF 14 X 84	GIRDER
G-3	WF 16 X 96	GIRDER
G-4	WF 14 X 74	GIRDER
CG-1	WF 10 X 33	CANTILEVER GIRDER
CG-2	WF 10 X 33	CANTILEVER GIRDER
CG-3	WF 10 X 33	CANTILEVER GIRDER
CG-4	WF 10 X 33	CANTILEVER GIRDER
LB-1	WF 8 X 28	LINTEL BEAM
LB-2	WF 6 X 16	LINTEL BEAM
LB-3	WF 6 X 16	LINTEL BEAM
B-1	WF 12 X 40	BEAM
B-2	WF 12 X 50	BEAM
C-1	WF 12 X 58	COLUMN
C-2	WF 8 X 20	COLUMN
RB-1	WF 8 X 16	ROOF BEAM

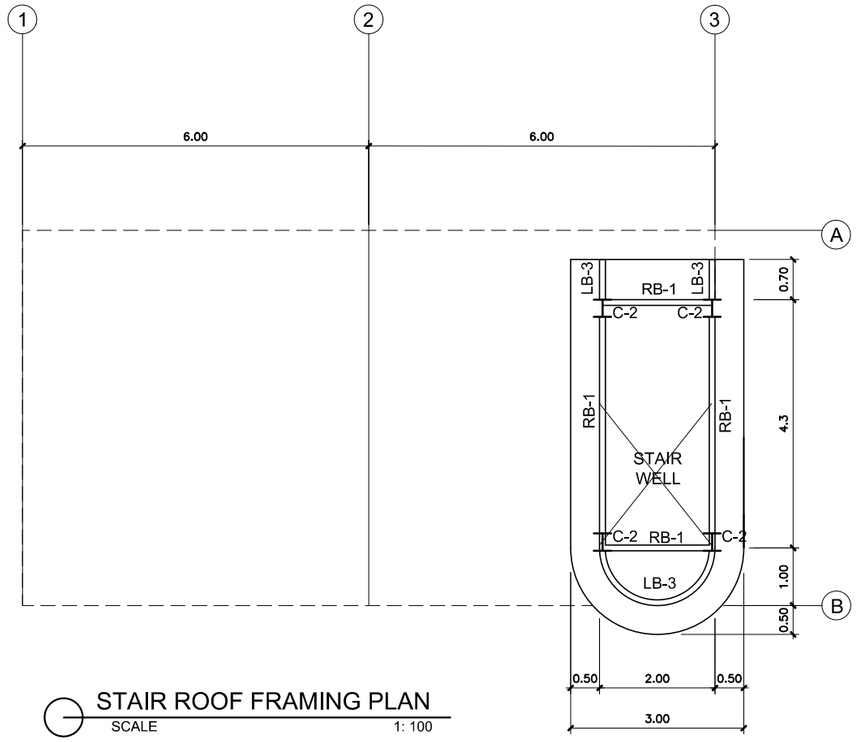


STAIR ROOF FRAMING PLAN
SCALE 1: 100

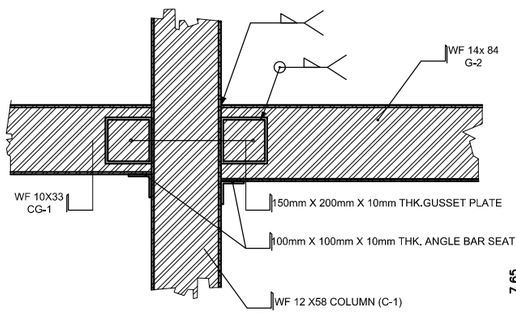


DETAIL A
SCALE 1:25m

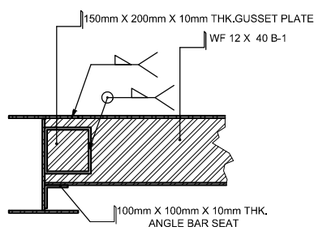


DETAIL B
SCALE 1:25m

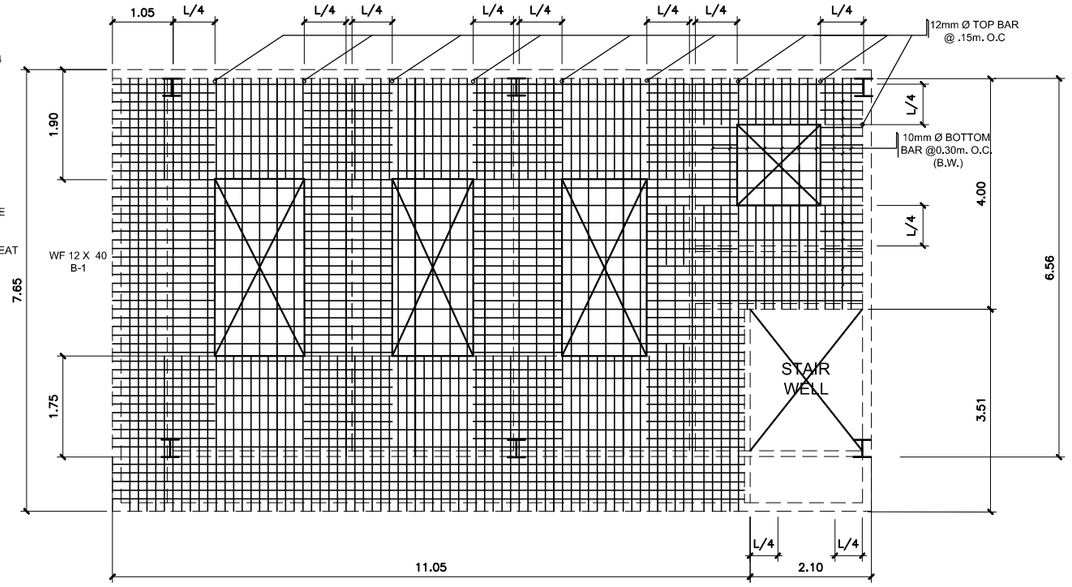

TYPICAL DETAIL OF SUSPENDED SLAB
SCALE 1:100m

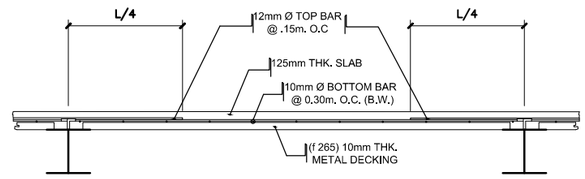

SECTION
SCALE 1:40m

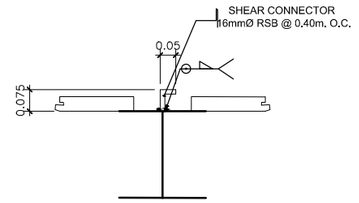

TYP. SECTION @ BEAM SUPPORT
SCALE 1:20m

PHILIPPINE PORTS AUTHORITY
REAL ESTATE MANAGEMENT DIVISION
PMO NCR SOUTH

PROJECT TITLE: CONSTRUCTION OF TWO- STOREY PASSENGER TERMINAL BUILDING @ TMO-PASIG RIVER, SOUTH HARBOR, PORT AREA, MANILA

PREPARED BY:	CHECKED BY:	REVIEWED BY:	RECOMMENDED BY:	APPROVED BY:	SHEET NO.
JELLY ANN P. ZURITA ENGINEERING ASSISTANT A	JULIEBIEN L. DAGCUTAN SUPERVISING ENGINEER A	IRMA C. BACTOL PRINCIPAL ENGINEER A	ANDRES C. CANDAROMA, JR. MANAGER, REMD	FRANCISQUIEL O. MANCILE PORT MANAGER, PMO NCR SOUTH	10 OF 23