


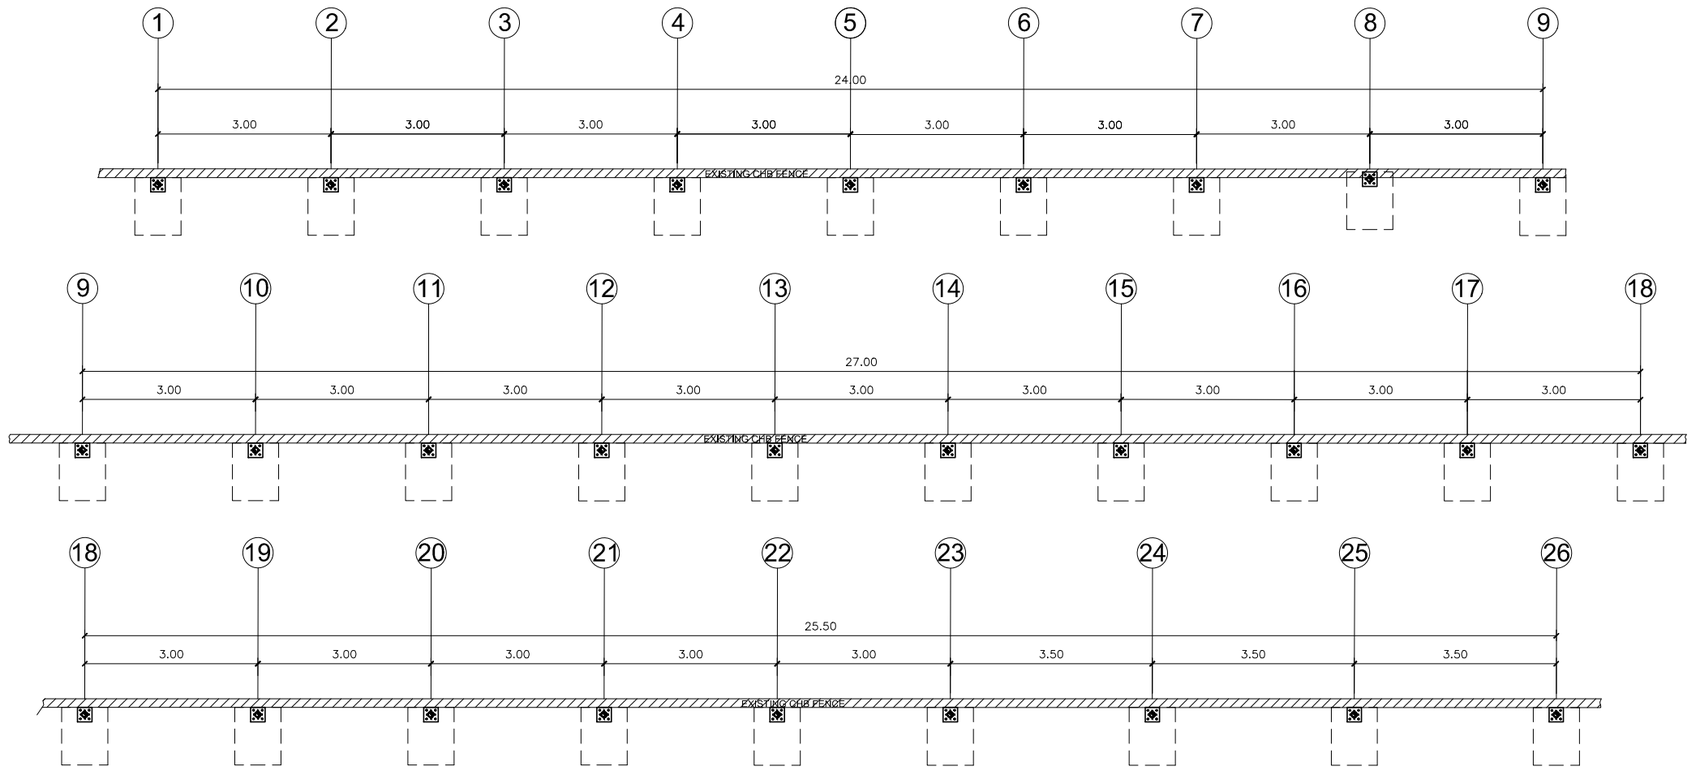


FOUNDATION PLAN OF P1-F1
SCALE 1:100m

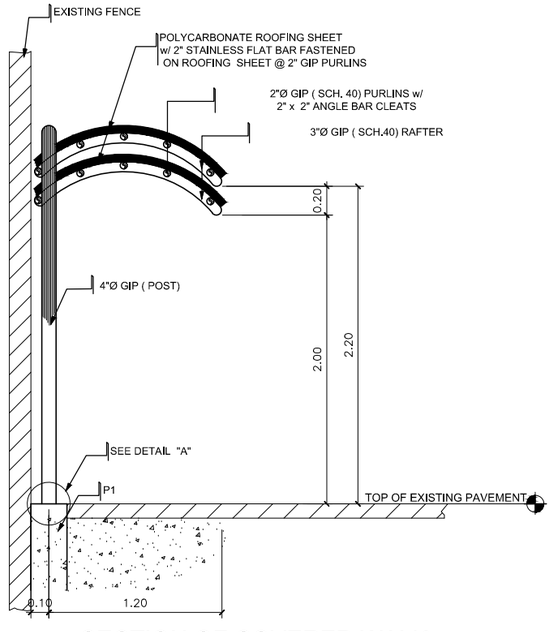


SECTION OF COVERED WALK
SCALE 1:40m

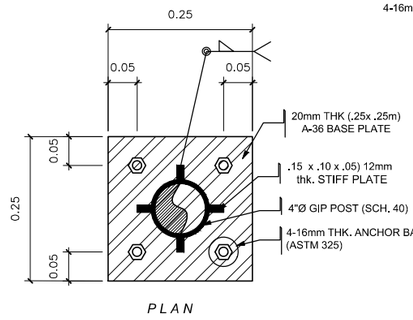

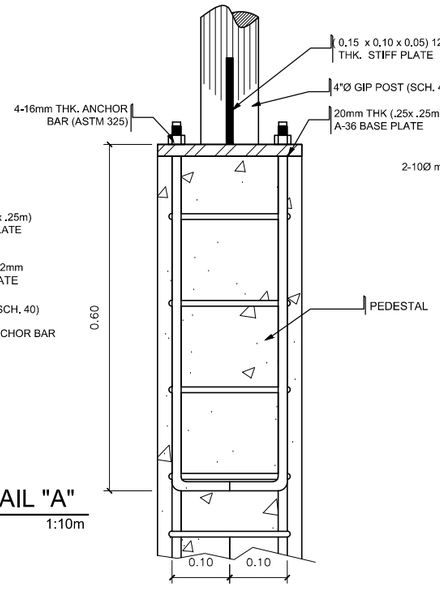

DETAIL "A"
SCALE 1:10m

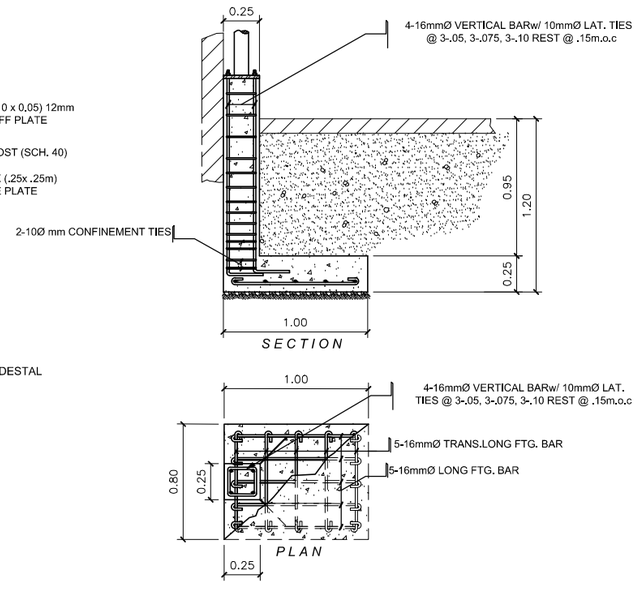

DETAIL OF PEDESTAL FTG. (P1-F1)
SCALE 1:40m

PHILIPPINE PORTS AUTHORITY REAL ESTATE MANAGEMENT DIVISION PMO NCR SOUTH	PROJECT TITLE: CONSTRUCTION OF TWO- STOREY PASSENGER TERMINAL BUILDING @ TMO-PASIG RIVER, SOUTH HARBOR, PORT AREA, MANILA				
PREPARED BY:	CHECKED BY:	REVIEWED BY:	RECOMMENDED BY:	APPROVED BY:	SHEET NO.
JELLY ANN P. ZURITA ENGINEERING ASSISTANT A	JULIEBIEN L. DAGCUTAN SUPERVISING ENGINEER A	IRMA C. BACTOL PRINCIPAL ENGINEER A	ANDRES C. CANDAROMA, JR. MANAGER, REMD	FRANCISQUIEL O. MANCILE PORT MANAGER, PMO NCR SOUTH	16 OF 23