
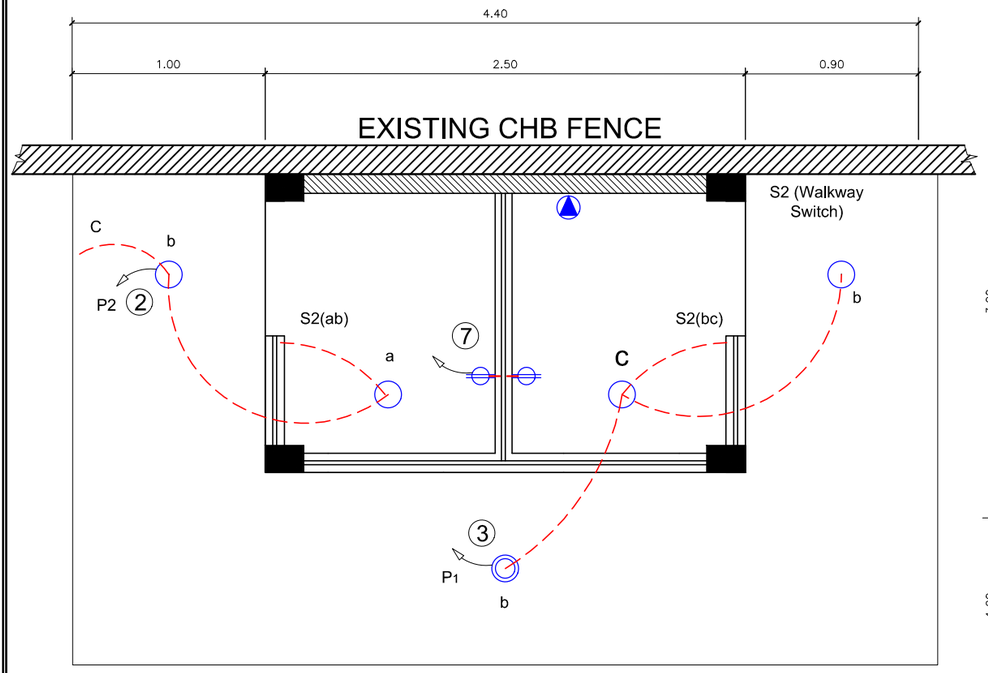



ELECTRICAL PLAN OF TICKETING BOOTH
SCALE 1: 30m

LEGEND:


- ◯ - 4" Ø Downlight Round Surface, Surface Type
- ⊖ - Duplex Convenience Outlet
- ◭ - ACU
- S_2 - Two Gang Switch, Illuminated Wide Series

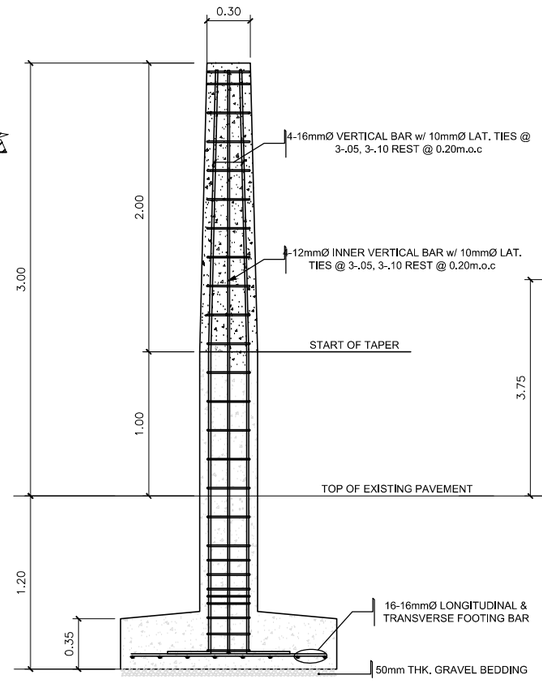

SECTION

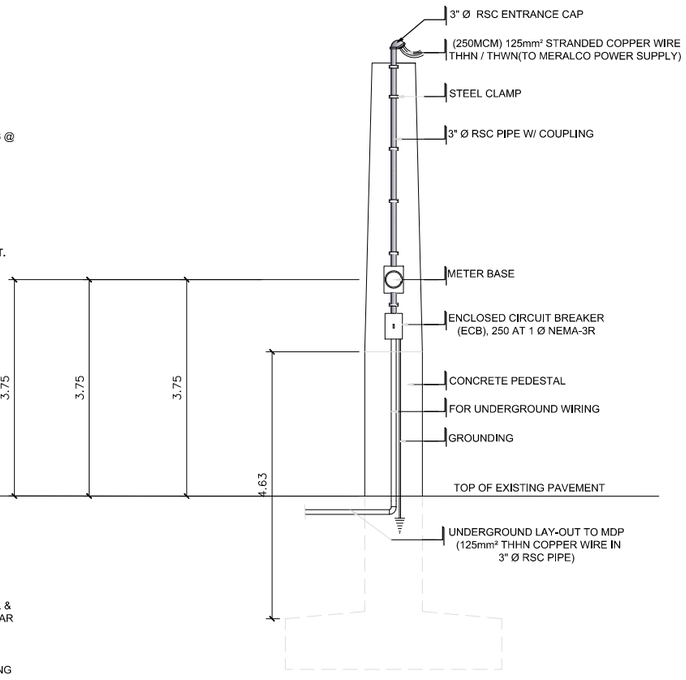

ELEVATION

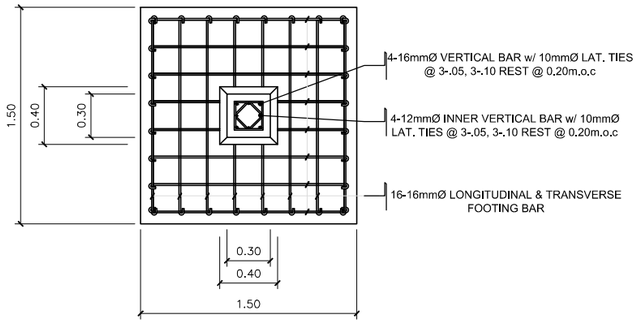

PLAN

CONCRETE PEDESTAL DETAIL (FOR SERVICE ENTRANCE)
SCALE 1: 40m

PHILIPPINE PORTS AUTHORITY
REAL ESTATE MANAGEMENT DIVISION
PMO NCR SOUTH

PROJECT TITLE: CONSTRUCTION OF TWO- STOREY PASSENGER TERMINAL BUILDING @ TMO-PASIG RIVER, SOUTH HARBOR, PORT AREA, MANILA

PREPARED BY:	CHECKED BY:	REVIEWED BY:	RECOMMENDED BY:	APPROVED BY:	SHEET NO.
JELLY ANN P. ZURITA ENGINEERING ASSISTANT A	JULIEBIEN L. DAGCUTAN SUPERVISING ENGINEER A	IRMA C. BACTOL PRINCIPAL ENGINEER A	ANDRES C. CANDAROMA, JR. MANAGER, REMD	FRANCISQUIEL O. MANCILE PORT MANAGER, PMO NCR SOUTH	21 OF 23