

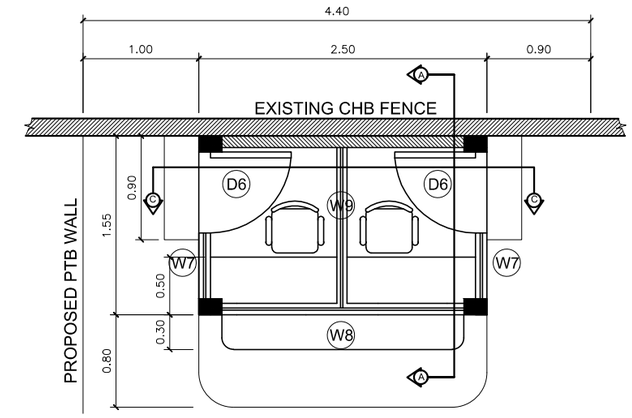



FLOOR PLAN OF TICKETING BOOTH
SCALE 1:50m

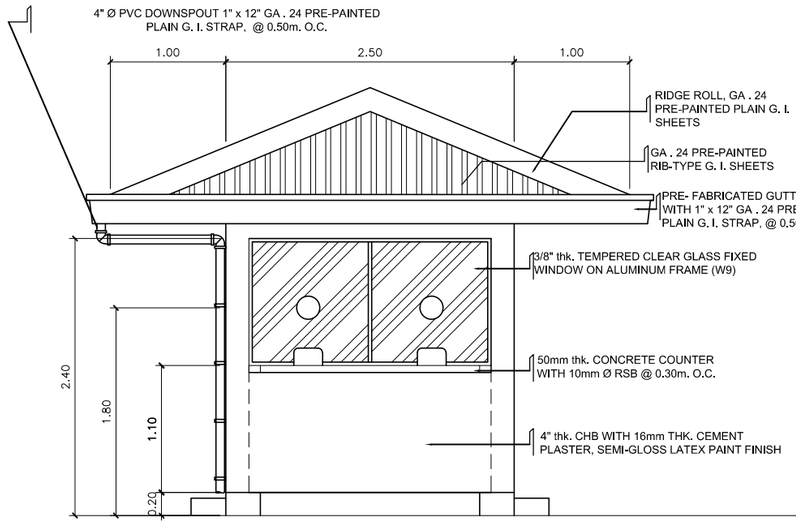


FRONT ELEVATION
SCALE 1:50m

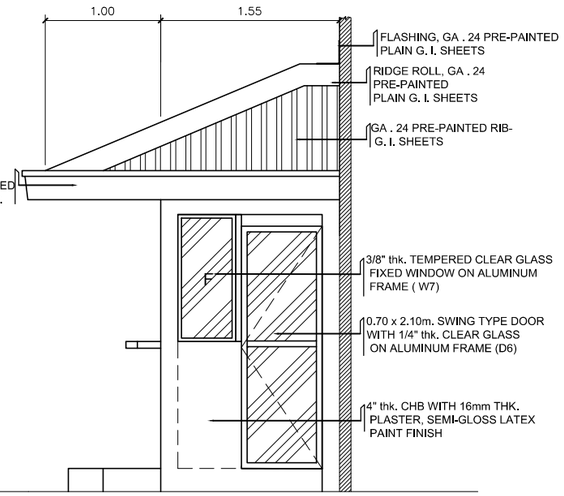


LEFT/ RIGHT ELEVATION
SCALE 1:50m

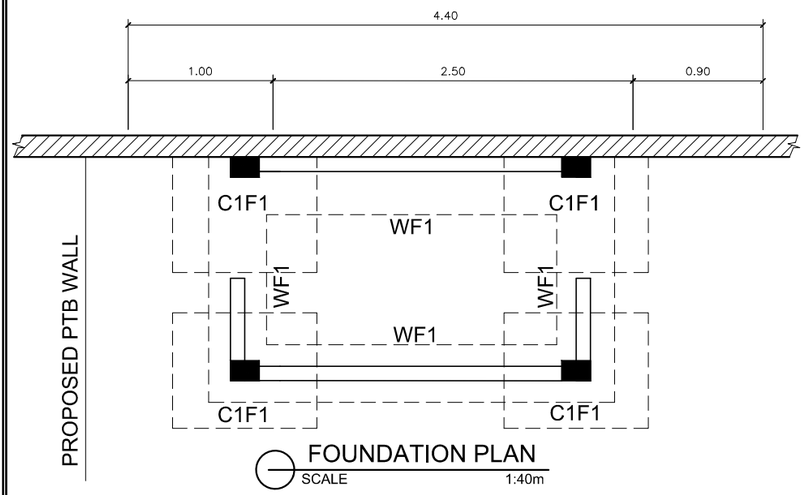


FOUNDATION PLAN
SCALE 1:40m

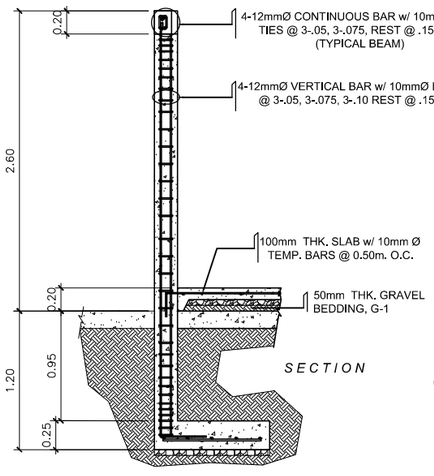


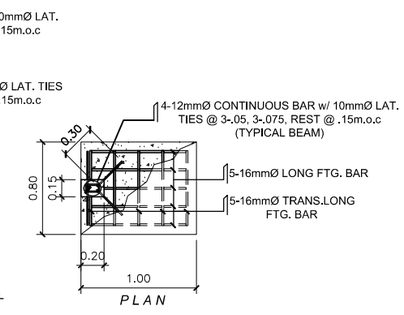

DETAIL OF C1F1
SCALE 1:50m

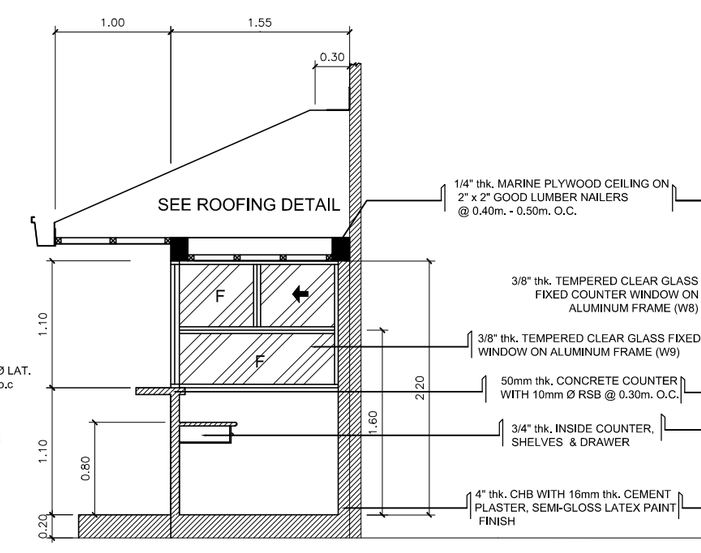

SECTION THRU A
SCALE 1:50m

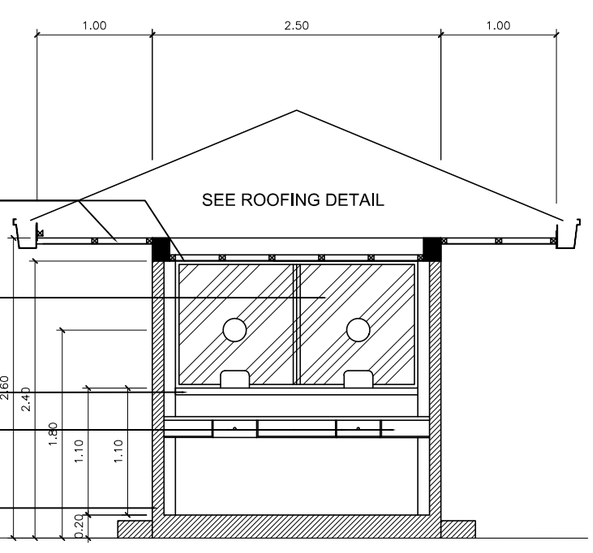

SECTION THRU B
SCALE 1:50m

PHILIPPINE PORTS AUTHORITY
REAL ESTATE MANAGEMENT DIVISION
PMO NCR SOUTH

PROJECT TITLE: CONSTRUCTION OF TWO- STOREY PASSENGER TERMINAL BUILDING @ TMO-PASIG RIVER, SOUTH HARBOR, PORT AREA, MANILA

PREPARED BY:	CHECKED BY:	REVIEWED BY:	RECOMMENDED BY:	APPROVED BY:	SHEET NO.
JELLY ANN P. ZURITA ENGINEERING ASSISTANT A	JULIEBIEN L. DAGCUTAN SUPERVISING ENGINEER A	IRMA C. BACTOL PRINCIPAL ENGINEER A	ANDRES C. CANDAROMA, JR. MANAGER, REMD	FRANCISQUIEL O. MANCILE PORT MANAGER, PMO NCR SOUTH	22 OF 23