

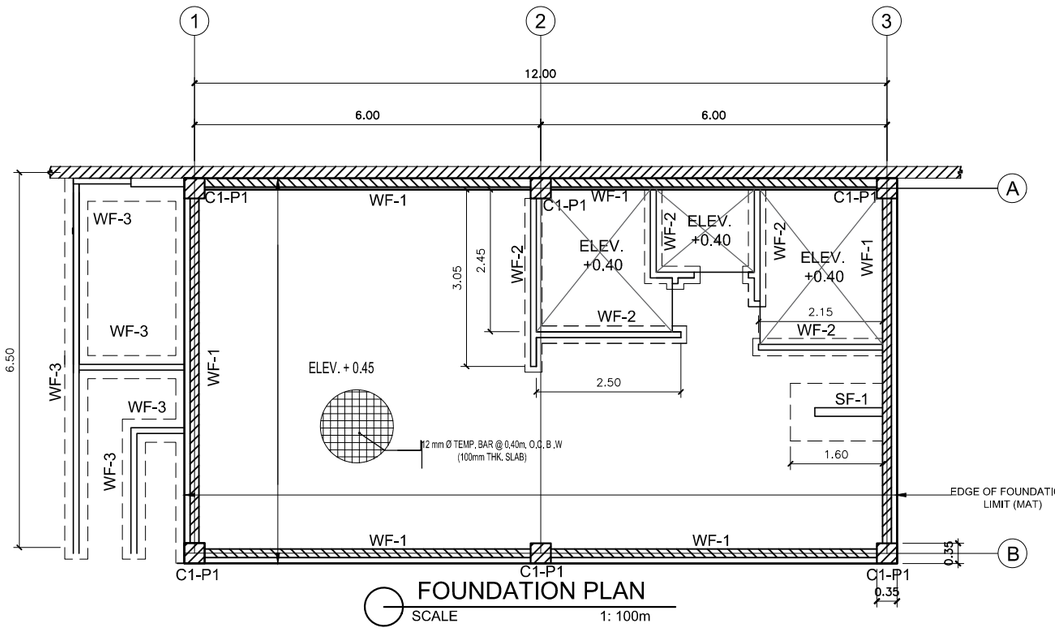


FOUNDATION PLAN

SCALE 1: 100m

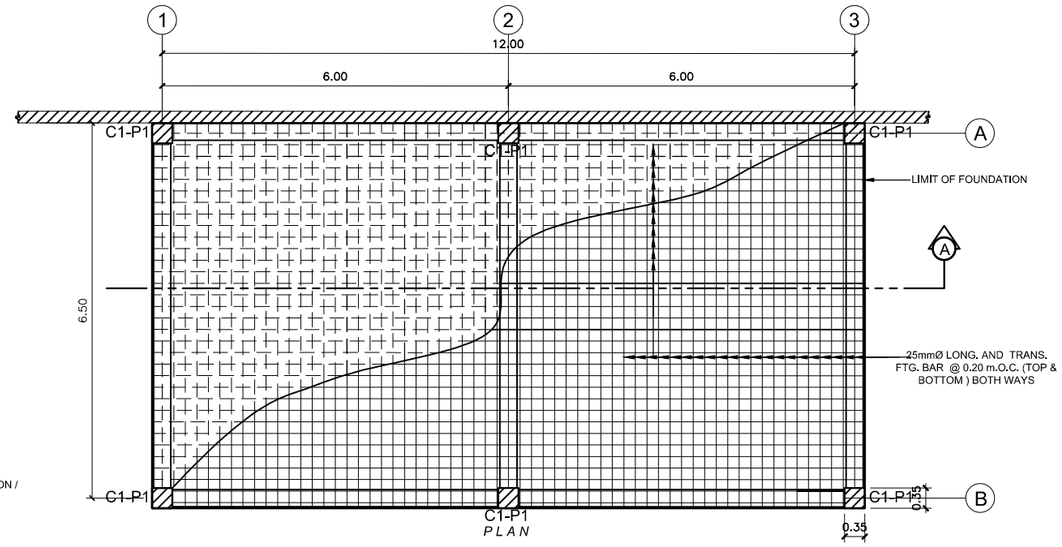


PLAN

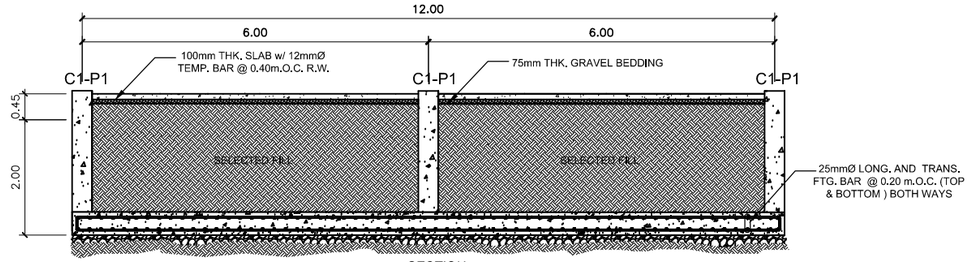

SECTION


DETAIL OF MAT FOUNDATION PLAN

SCALE 1: 100m

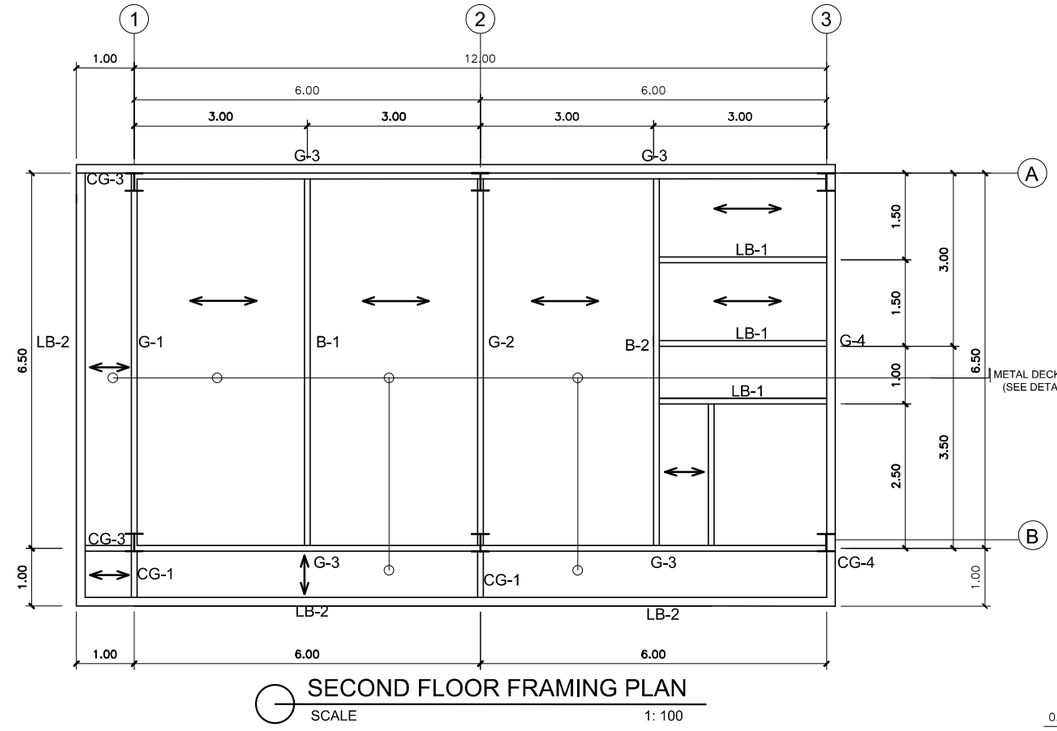


SECOND FLOOR FRAMING PLAN

SCALE 1: 100

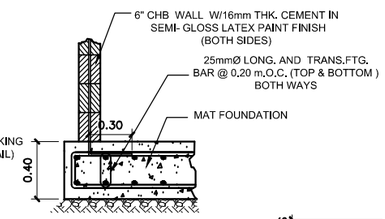


WALL FOOTING -1

SCALE 1: 40

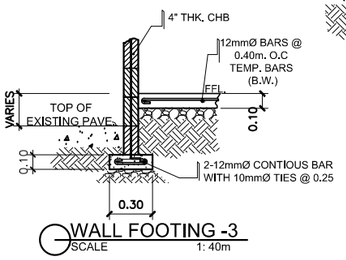


WALL FOOTING -3

SCALE 1: 40m

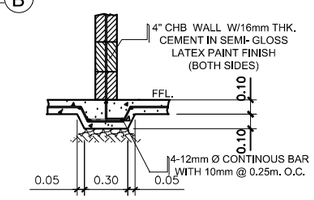


WALL FOOTING -2

SCALE 1: 40

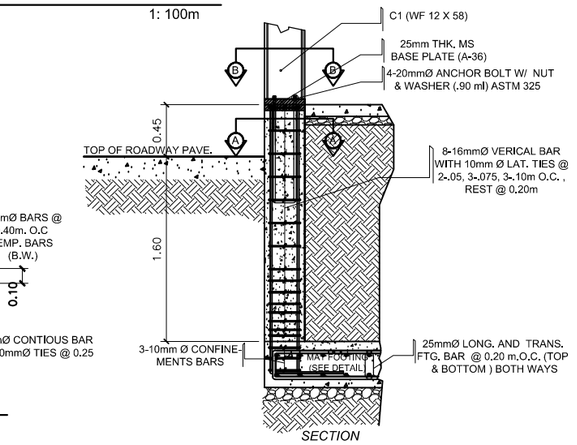

SECTION

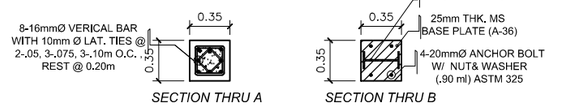

SECTION THRU A *SECTION THRU B*

C 1 P 1

SCALE 1: 50

PHILIPPINE PORTS AUTHORITY
REAL ESTATE MANAGEMENT DIVISION
PMO NCR SOUTH

PROJECT TITLE: CONSTRUCTION OF TWO- STOREY PASSENGER TERMINAL BUILDING @ TMO-PASIG RIVER, SOUTH HARBOR, PORT AREA, MANILA

PREPARED BY:	CHECKED BY:	REVIEWED BY:	RECOMMENDED BY:	APPROVED BY:	SHEET NO.
JELLY ANN P. ZURITA ENGINEERING ASSISTANT A	JULIEBIEN L. DAGCUTAN SUPERVISING ENGINEER A	IRMA C. BACTOL PRINCIPAL ENGINEER A	ANDRES C. CANDAROMA, JR. MANAGER, REMD	FRANCISQUIEL O. MANCILE PORT MANAGER, PMO NCR SOUTH	9 OF 23