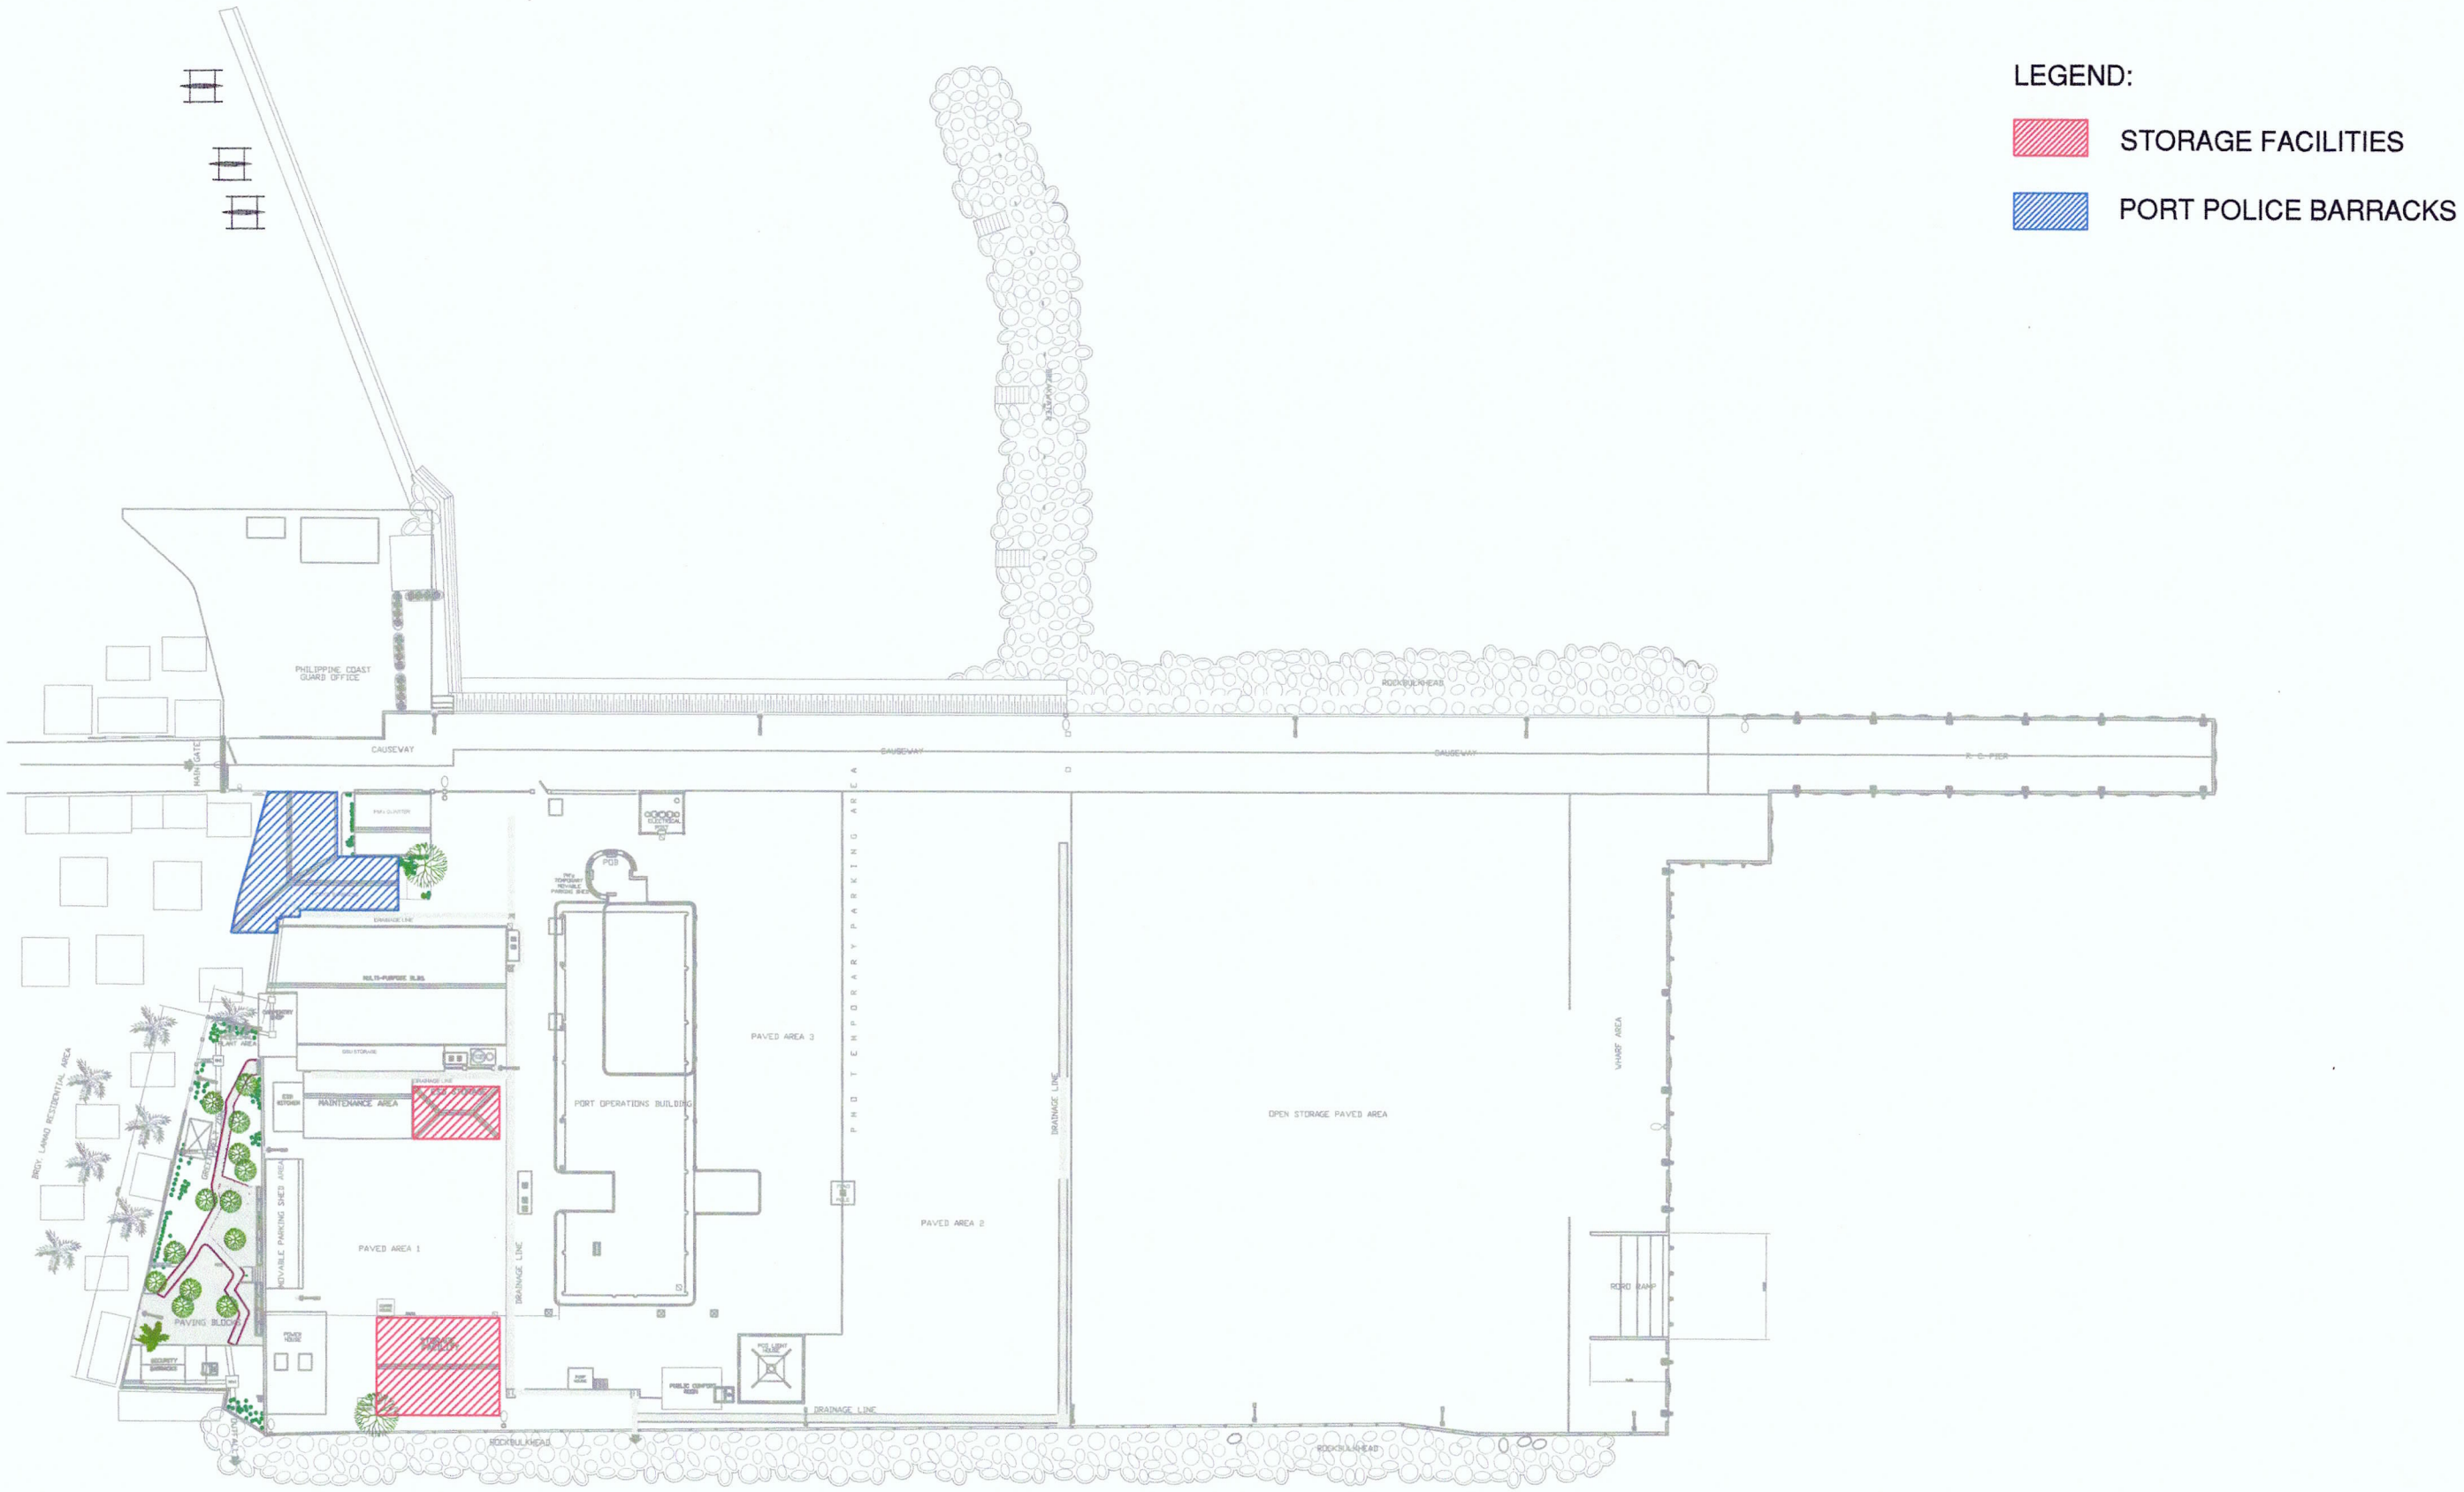


PHILIPPINE PORTS AUTHORITY


PORT OF LAMAO
BRGY. LAMAO, LIMAY, BATAAN

PROJECT TITLE:
MAINTENANCE OF STORAGE FACILITY AND PORT POLICE BARRACKS AT PORT OF LAMAO, LIMAY, BATAAN


DATE: JANUARY 2025

PREPARED BY:	CHECKED BY:	REVIEWED BY:	RECOMMENDING APPROVAL:	APPROVED BY:	SHEET CONTENT:	DIMENSION:
ROMA AMOR A. PACAY	SHIRLYN S. MORALES	ALBERT FRANCIS T. GOLES	VAL JONATHAN V. PINEDA	NIÑO PAOLO M. BISCOCHO	AS SHOWN	M
ACTING CONST. FOREMAN, PMO-BATAAN/AURORA	ACTING SUPERVISING ENGR. A, PMO-BATAAN/AURORA	PRINCIPAL ENGINEER A, PMO-BATAAN/AURORA	ACTING ESD MANAGER, PMO-BATAAN/AURORA	ACTING PORT MANAGER, PMO-BATAAN/AURORA		SHEET No. 1 OF 6

STORAGE FACILITY (PSD/FINANCE/COA)

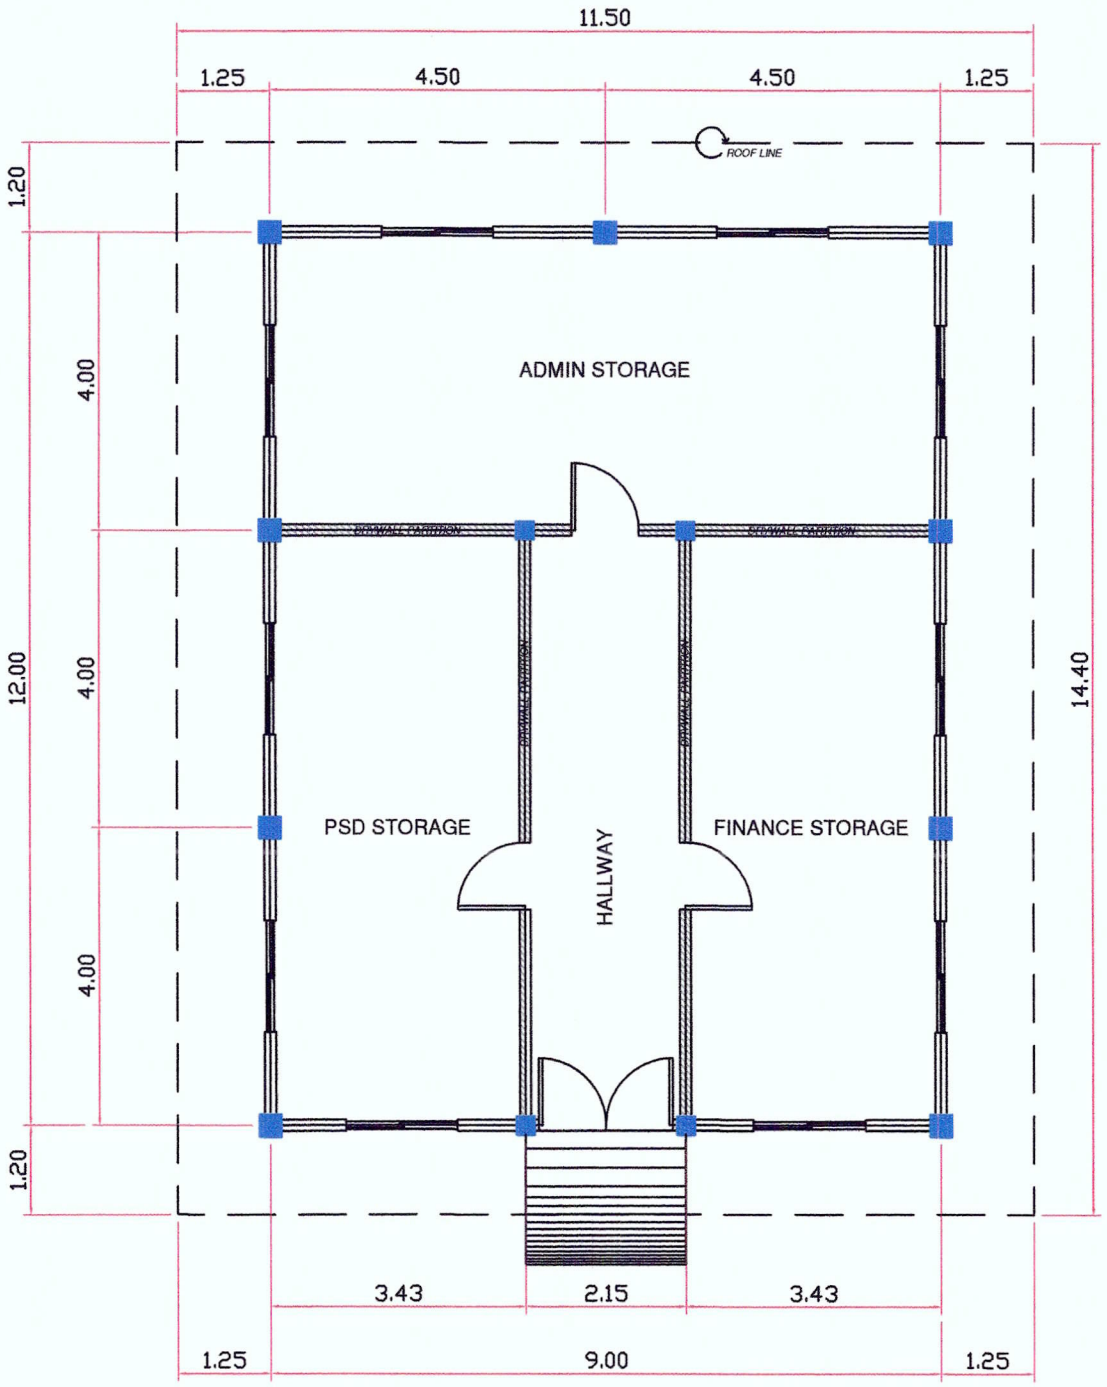


FLOOR PLAN

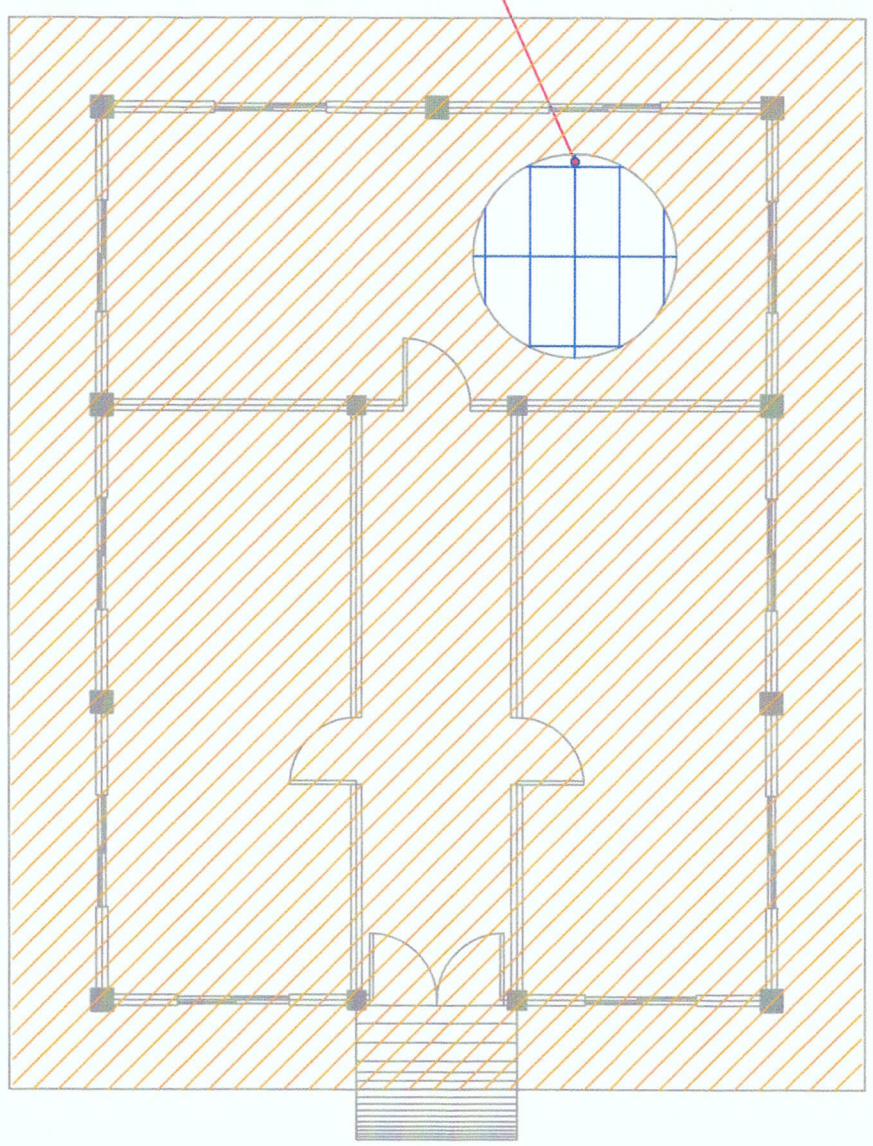

NOTE: (CEILING PAINTING WORKS)
1.) SURFACE PREPARATION
2.) APPLY 1 COAT OF PAINT FLAT LATEX
3. APPLY 2 COATS OF FINISHING PAINT - SEMI GLOSS
4.) RE-INSTALL LIGHTING FIXTURES

CEILING PLAN

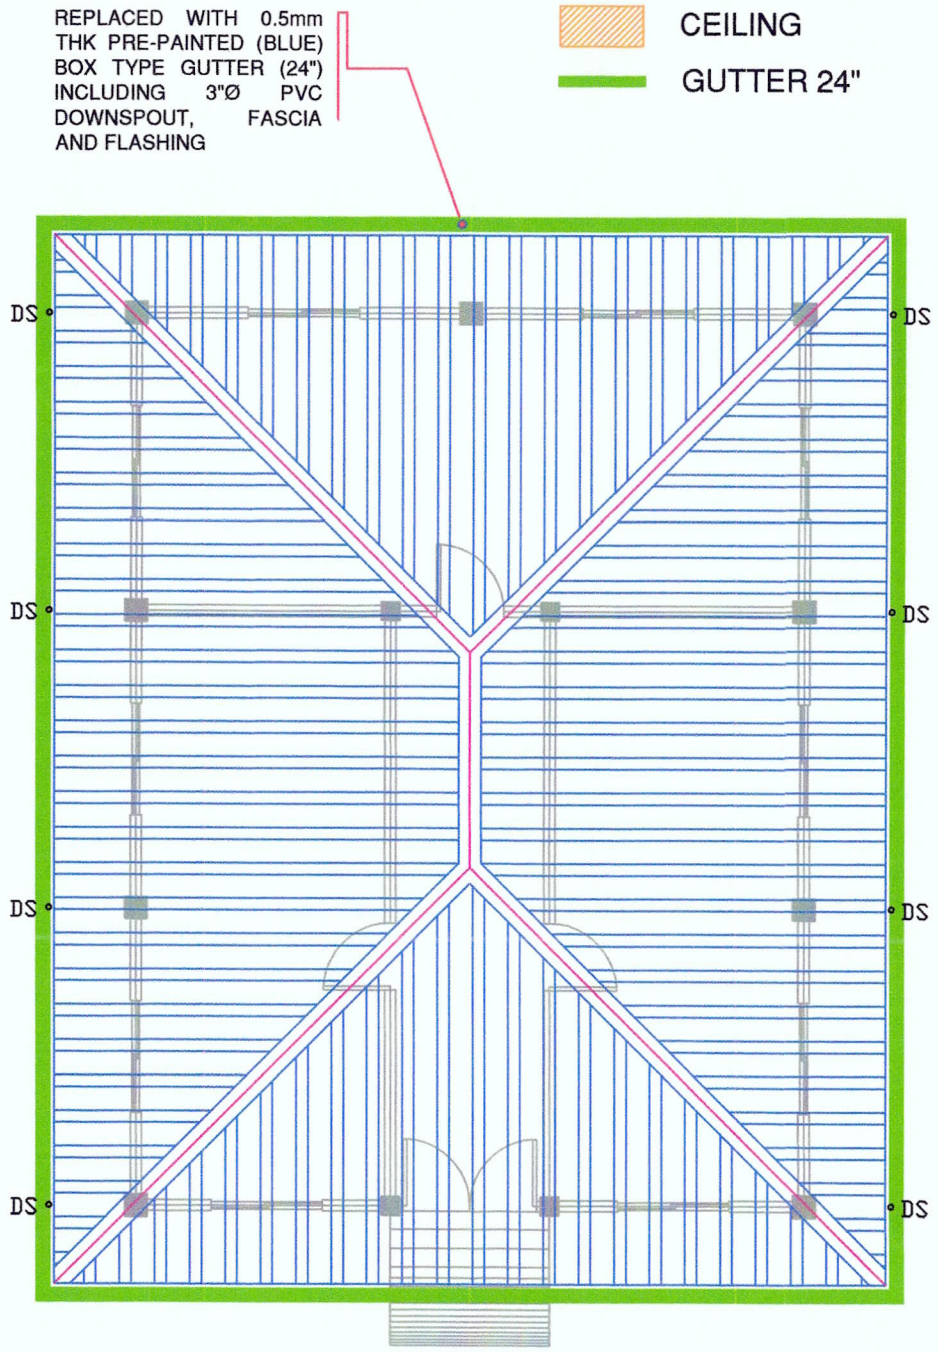

NOTE:
DOWNSPOUT = 8 UNITS

ROOF PLAN

PHILIPPINE PORTS AUTHORITY

PORT OF LAMAO
BRGY. LAMAO, LIMAY, BATAAN

PROJECT TITLE: MAINTENANCE OF STORAGE FACILITY AND PORT POLICE BARRACKS AT PORT OF LAMAO, LIMAY, BATAAN


PREPARED BY:	CHECKED BY:	REVIEWED BY:	RECOMMENDING APPROVAL:	APPROVED BY:	SHEET CONTENT:	DATE:
ROMA AMOR A. PACAY ACTING CONST. FOREMAN, PMO-BATAAN/AURORA	SHIRLYN S. MORALES ACTING SUPERVISING ENGR. A, PMO-BATAAN/AURORA	ALBERT FRANCIS T. GOLES PRINCIPAL ENGINEER A, PMO-BATAAN/AURORA	VAL JONATHAN V. PINEDA ACTING ESD MANAGER, PMO-BATAAN/AURORA	NIÑO PAOLO M. BISCOCHO ACTING PORT MANAGER, PMO-BATAAN/AURORA	AS SHOWN	JANUARY 2025

DIMENSION: M
SHEET No. 2 OF 6


STORAGE FACILITY (PSD/FINANCE/COA)




FRONT ELEVATION

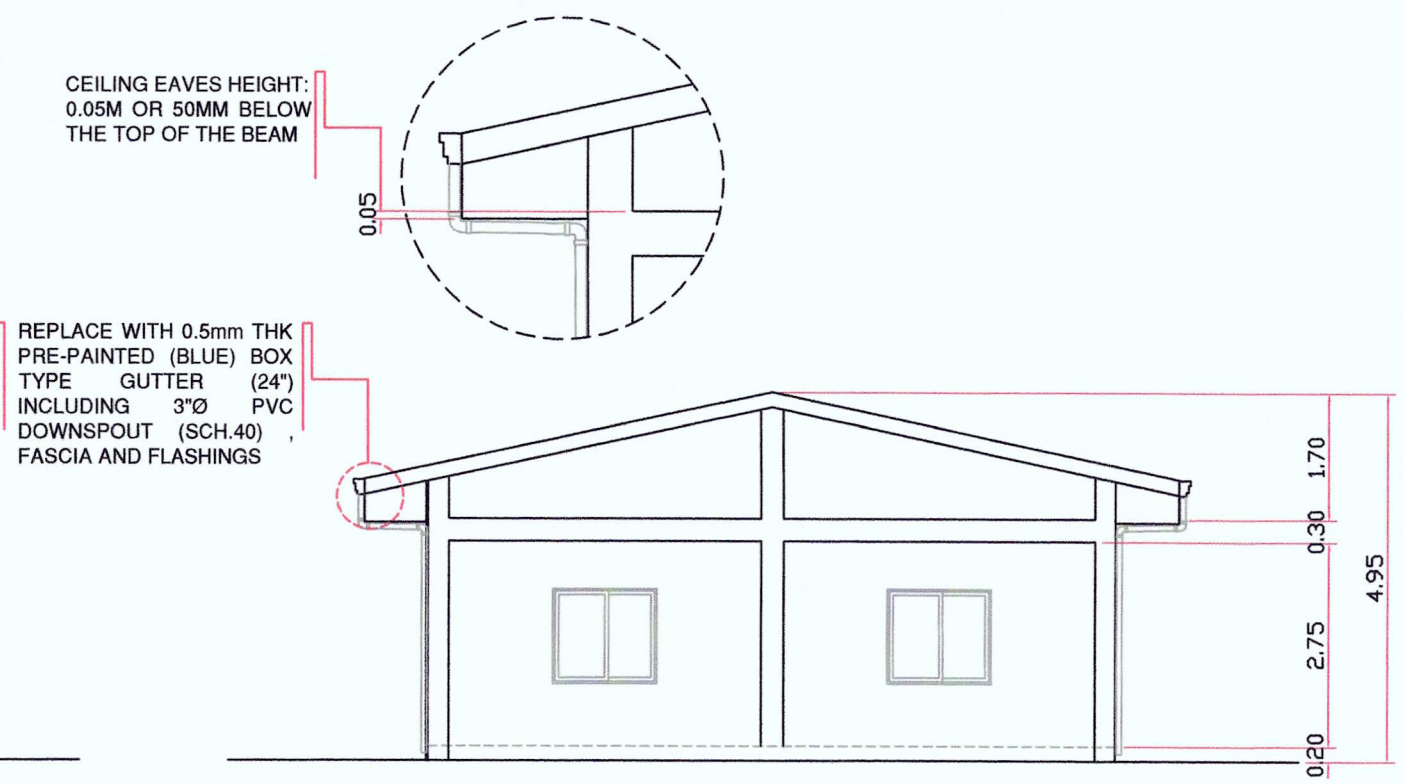

REAR ELEVATION

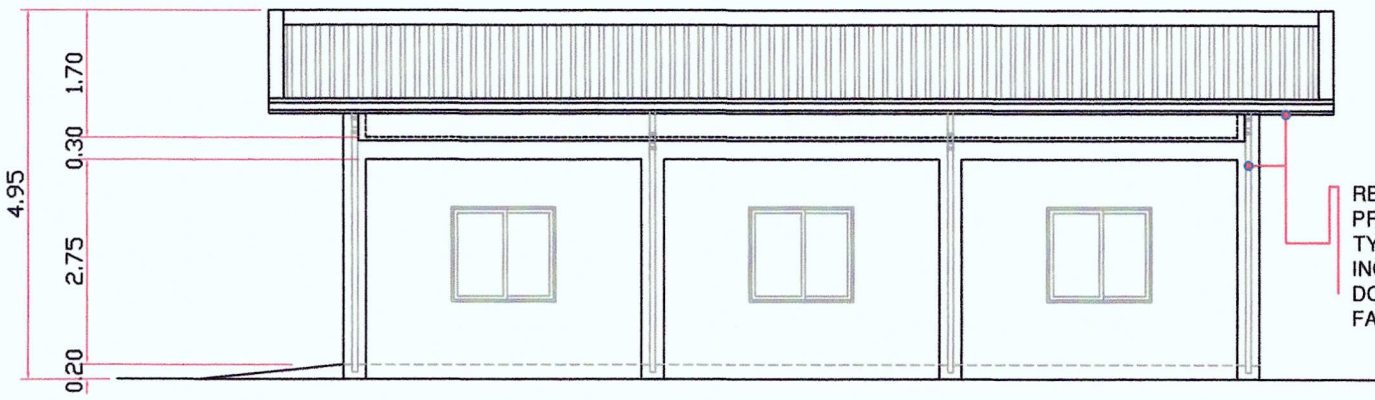

RIGHT SIDE ELEVATION

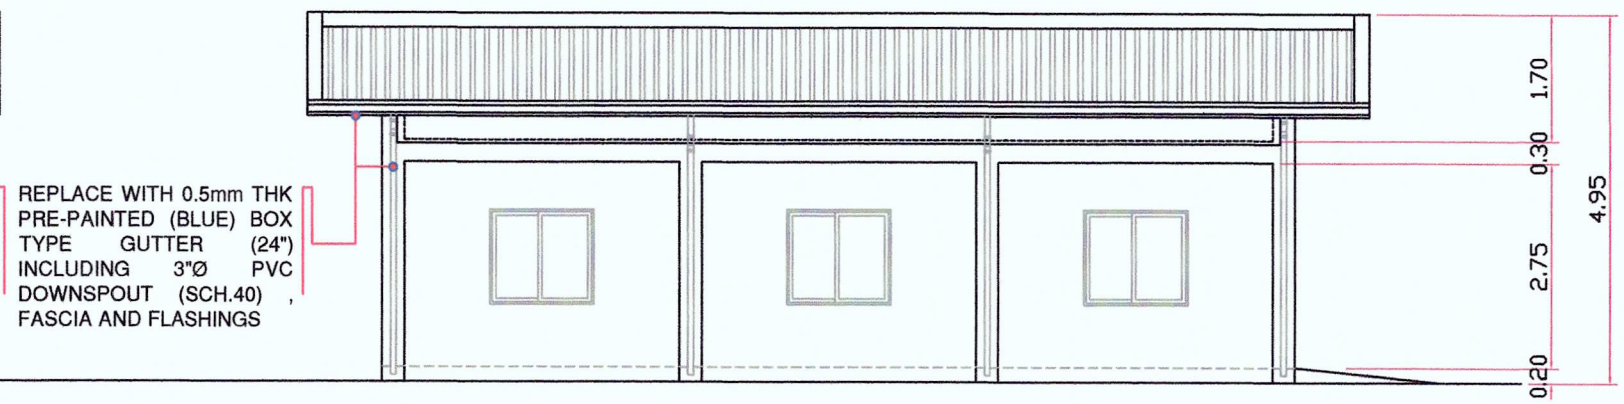

LEFT SIDE ELEVATION

PHILIPPINE PORTS AUTHORITY

PORT OF LAMAO
BRGY. LAMAO, LIMAY, BATAAN

PROJECT TITLE:
MAINTENANCE OF STORAGE FACILITY AND PORT POLICE BARRACKS AT PORT OF LAMAO, LIMAY, BATAAN


DATE: JANUARY 2025

PREPARED BY:	CHECKED BY:	REVIEWED BY:	RECOMMENDING APPROVAL:	APPROVED BY:	SHEET CONTENT:
ROMA AMOR A. PACAY	SHIRLYN S. MORALES	ALBERT FRANCIS T. GOLES	VAL JONATHAN V. PINEDA	NIÑO PAOLO M. BISCOCHO	AS SHOWN
ACTING CONST. FOREMAN, PMO-BATAAN/AURORA	ACTING SUPERVISING ENGR. A, PMO-BATAAN/AURORA	PRINCIPAL ENGINEER A, PMO-BATAAN/AURORA	ACTING ESD MANAGER, PMO-BATAAN/AURORA	ACTING PORT MANAGER, PMO-BATAAN/AURORA	


DIMENSION: M

SHEET No. 3 OF 6

STORAGE FACILITY (ESD)

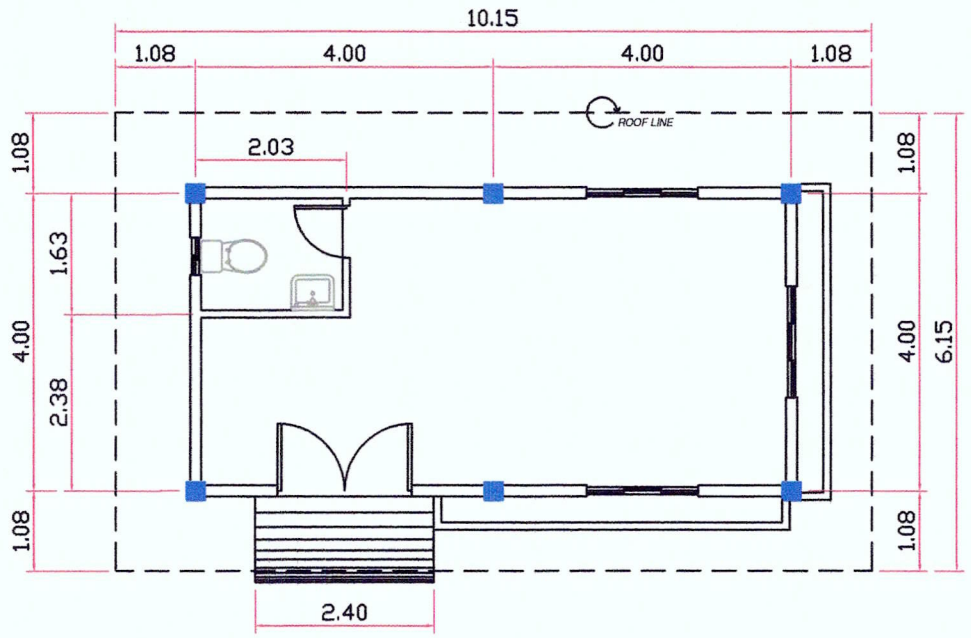


FLOOR PLAN

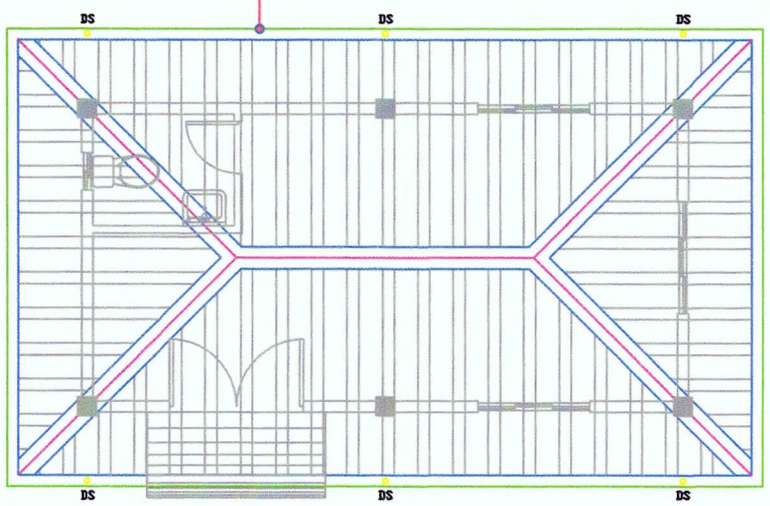

NOTE:
DOWNSPOUT = 6 UNITS

ROOF PLAN

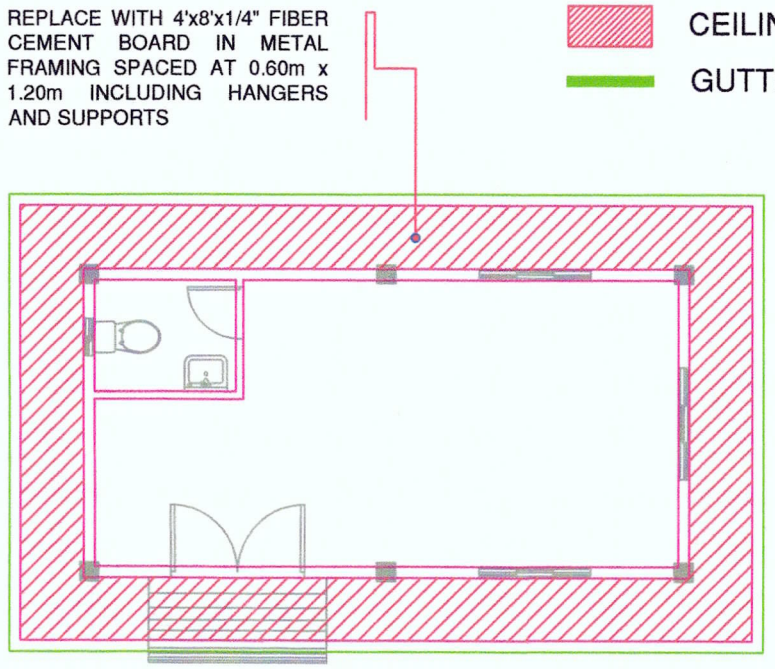



CEILING PLAN

LEGEND:

- CEILING EAVES
- GUTTER 24"

NOTE: (CEILING PAINTING WORKS)
1.) SURFACE PREPARATION
2.) APPLY 1 COAT OF PAINT FLAT LATEX
3. APPLY 2 COATS OF FINISHING PAINT - SEMI GLOSS
4.) RE-INSTALL LIGHTING FIXTURES

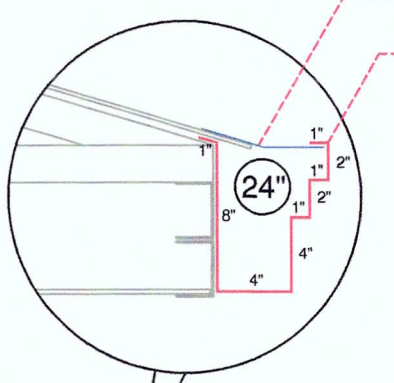

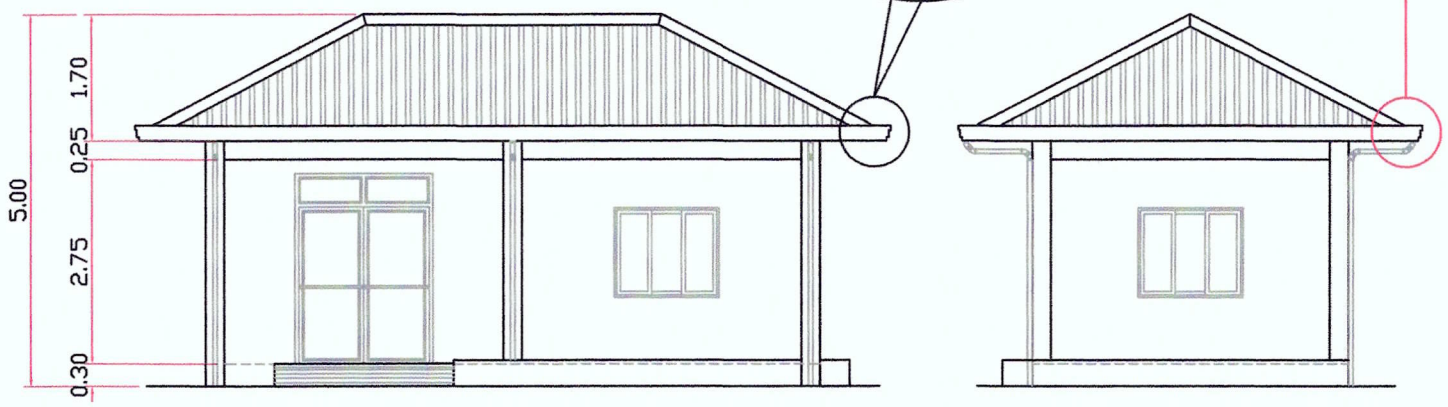

FRONT ELEVATION

RIGHT SIDE ELEVATION

LEFT SIDE ELEVATION

REAR ELEVATION

PHILIPPINE PORTS AUTHORITY

PORT OF LAMAO
BRGY. LAMAO, LIMAY, BATAAN

PROJECT TITLE:
MAINTENANCE OF STORAGE FACILITY AND PORT POLICE BARRACKS AT PORT OF LAMAO, LIMAY, BATAAN

DATE: JANUARY 2025

PREPARED BY:	CHECKED BY:	REVIEWED BY:	RECOMMENDING APPROVAL:	APPROVED BY:	SHEET CONTENT:
ROMA AMOR A. PACAY	SHIRLYN S. MORALES	ALBERT FRANCIS T. GOLES	VAL JONATHAN V. PINEDA	NIÑO PAOLO M. BISCOCHO	AS SHOWN
ACTING CONST. FOREMAN, PMO-BATAAN/AURORA	ACTING SUPERVISING ENGR. A, PMO-BATAAN/AURORA	PRINCIPAL ENGINEER A, PMO-BATAAN/AURORA	ACTING ESD MANAGER, PMO-BATAAN/AURORA	ACTING PORT MANAGER, PMO-BATAAN/AURORA	


DIMENSION: M

SHEET No. 4 OF 6

PORT POLICE BARRACKS

LEGEND:

- CEILING (KITCHEN)
- CEILING EAVES
- CANOPY
- GUTTER 24"

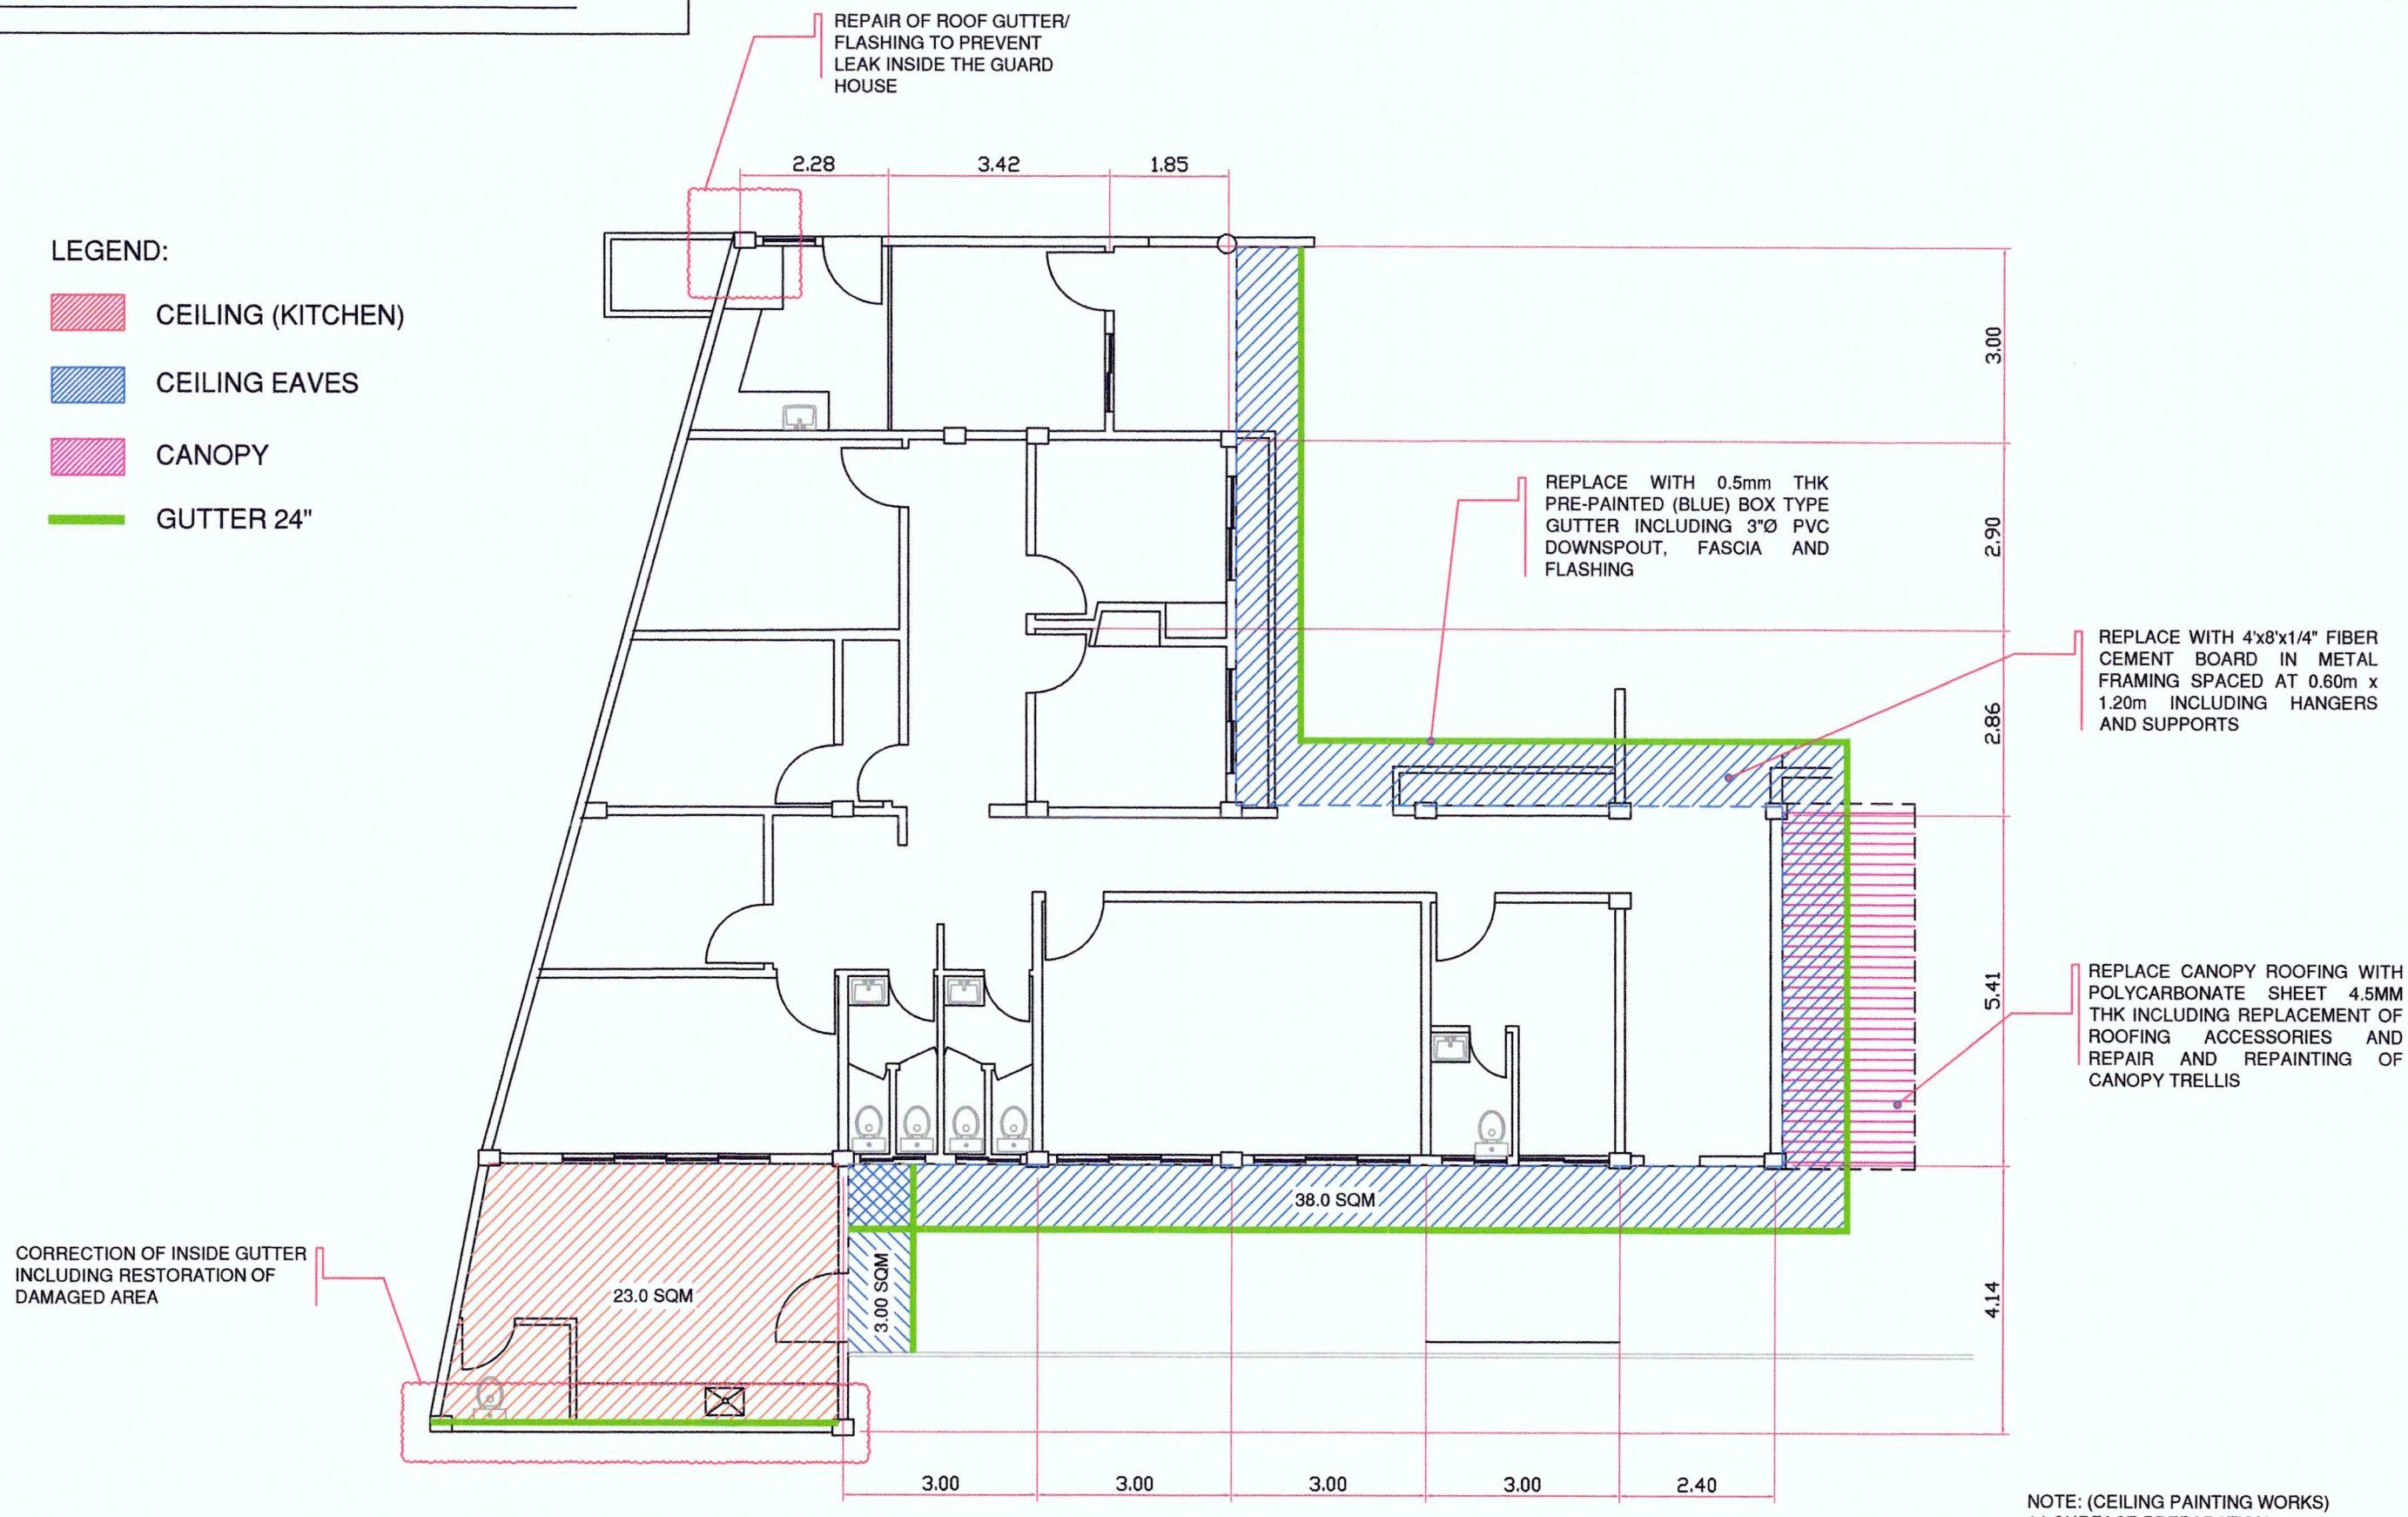

NOTE: (CEILING PAINTING WORKS)
1.) SURFACE PREPARATION
2.) APPLY 1 COAT OF PAINT FLAT LATEX
3. APPLY 2 COATS OF FINISHING PAINT - SEMI GLOSS
4.) RE-INSTALL LIGHTING FIXTURES

PHILIPPINE PORTS AUTHORITY

PORT OF LAMAO
BRGY. LAMAO, LIMAY, BATAAN

PROJECT TITLE:
MAINTENANCE OF STORAGE FACILITY AND PORT POLICE BARRACKS AT PORT OF LAMAO, LIMAY, BATAAN

DATE: JANUARY 2025

PREPARED BY:	CHECKED BY:	REVIEWED BY:	RECOMMENDING APPROVAL:	APPROVED BY:	SHEET CONTENT:
ROMA AMOR A. MACAY	SHIRLYN S. MORALES	ALBERT FRANCIS T. GOLES	VAL JONATHAN V. PINEDA	NIÑO PAOLO M. BISCOCHO	AS SHOWN
ACTING CONST. FOREMAN, PMO-BATAAN/AURORA	ACTING SUPERVISING ENGR. A, PMO-BATAAN/AURORA	PRINCIPAL ENGINEER A, PMO-BATAAN/AURORA	ACTING ESD MANAGER, PMO-BATAAN/AURORA	ACTING PORT MANAGER, PMO-BATAAN/AURORA	


DIMENSION: M

SHEET No. 5 OF 6

PORT POLICE BARRACKS


REPLACE CANOPY ROOFING WITH POLYCARBONATE SHEET 4.5MM THK INCLUDING REPLACEMENT OF ROOFING ACCESSORIES AND REPAINTING OF CANOPY TRELLIS

REPLACE WITH 0.5mm THK PRE-PAINTED (BLUE) BOX TYPE GUTTER INCLUDING 3"Ø PVC DOWNSPOUT, FASCIA AND FLASHING

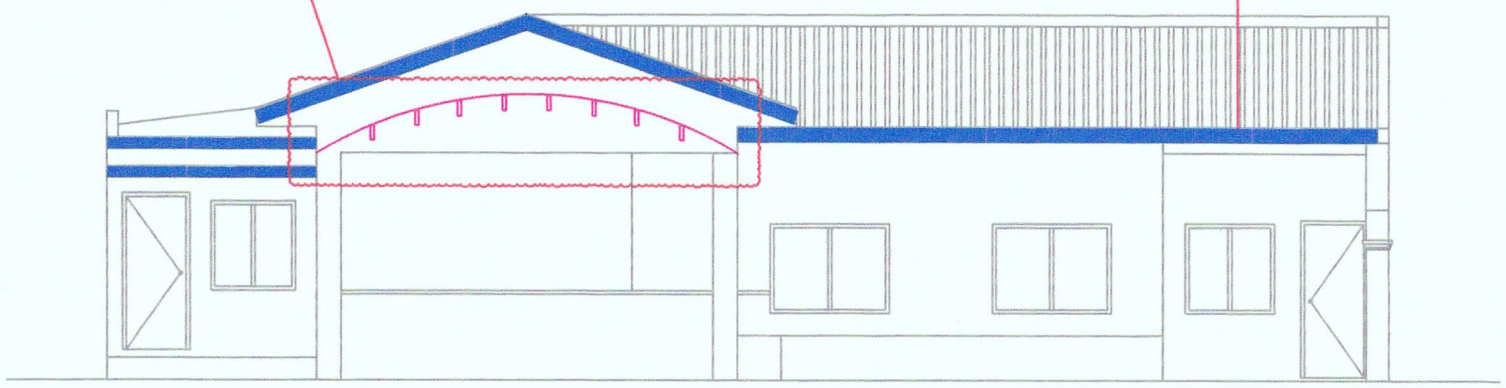


FRONT ELEVATION

REPAIR OF ROOF GUTTER/ FLASHING TO PREVENT LEAK INSIDE THE GUARD HOUSE

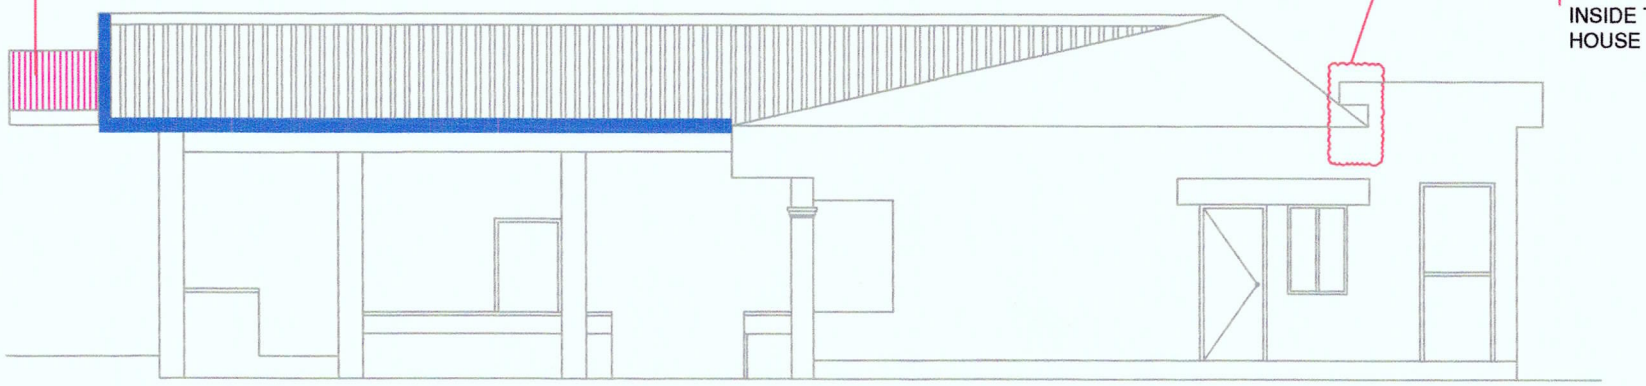

RIGHT SIDE ELEVATION

REPLACE CANOPY ROOFING WITH POLYCARBONATE SHEET 4.5MM THK INCLUDING REPLACEMENT OF ROOFING ACCESSORIES AND REPAIR AND REPAINTING OF CANOPY TRELLIS

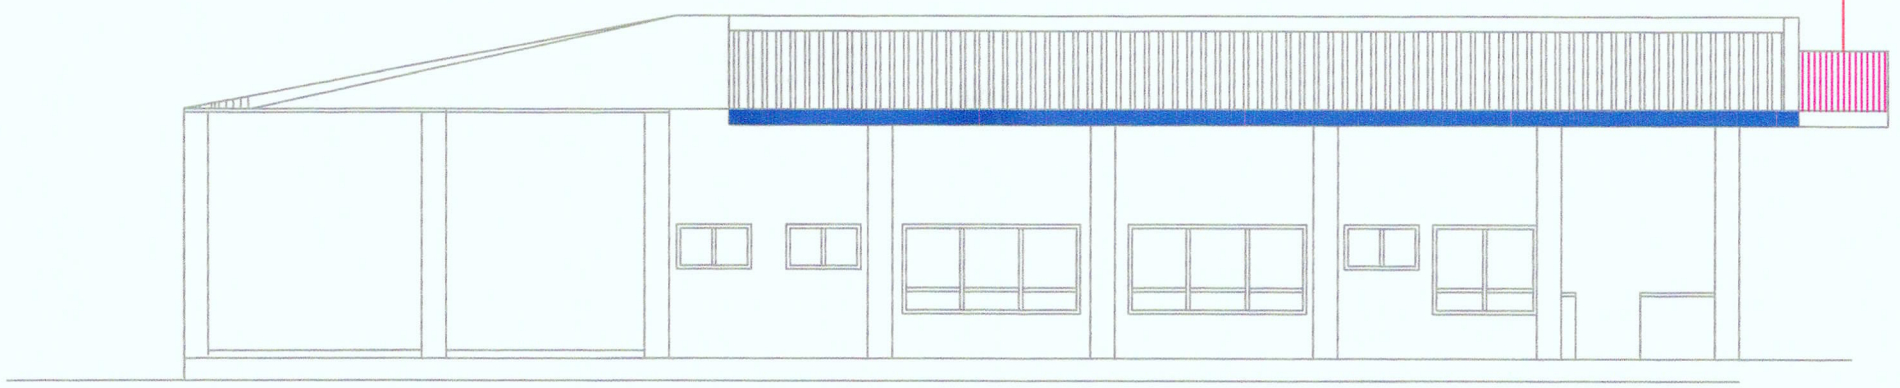

LEFT SIDE ELEVATION

PHILIPPINE PORTS AUTHORITY

PORT OF LAMAO
BRGY. LAMAO, LIMAY, BATAAN

PROJECT TITLE:
MAINTENANCE OF STORAGE FACILITY AND PORT POLICE BARRACKS AT PORT OF LAMAO, LIMAY, BATAAN

DATE: JANUARY 2025

PREPARED BY:	CHECKED BY:	REVIEWED BY:	RECOMMENDING APPROVAL:	APPROVED BY:	SHEET CONTENT:
ROMA AMOR A. PACAY	SHIRLYN S. MORALES	ALBERT FRANCIS T. GOLES	VAL JONATHAN V. PINEDA	NIÑO PAOLO M. BISCOCHO	AS SHOWN
ACTING CONST. FOREMAN, PMO-BATAAN/AURORA	ACTING SUPERVISING ENGR. A, PMO-BATAAN/AURORA	PRINCIPAL ENGINEER A, PMO-BATAAN/AURORA	ACTING ESD MANAGER, PMO-BATAAN/AURORA	ACTING PORT MANAGER, PMO-BATAAN/AURORA	

DIMENSION: M

SHEET No. 6 OF 6