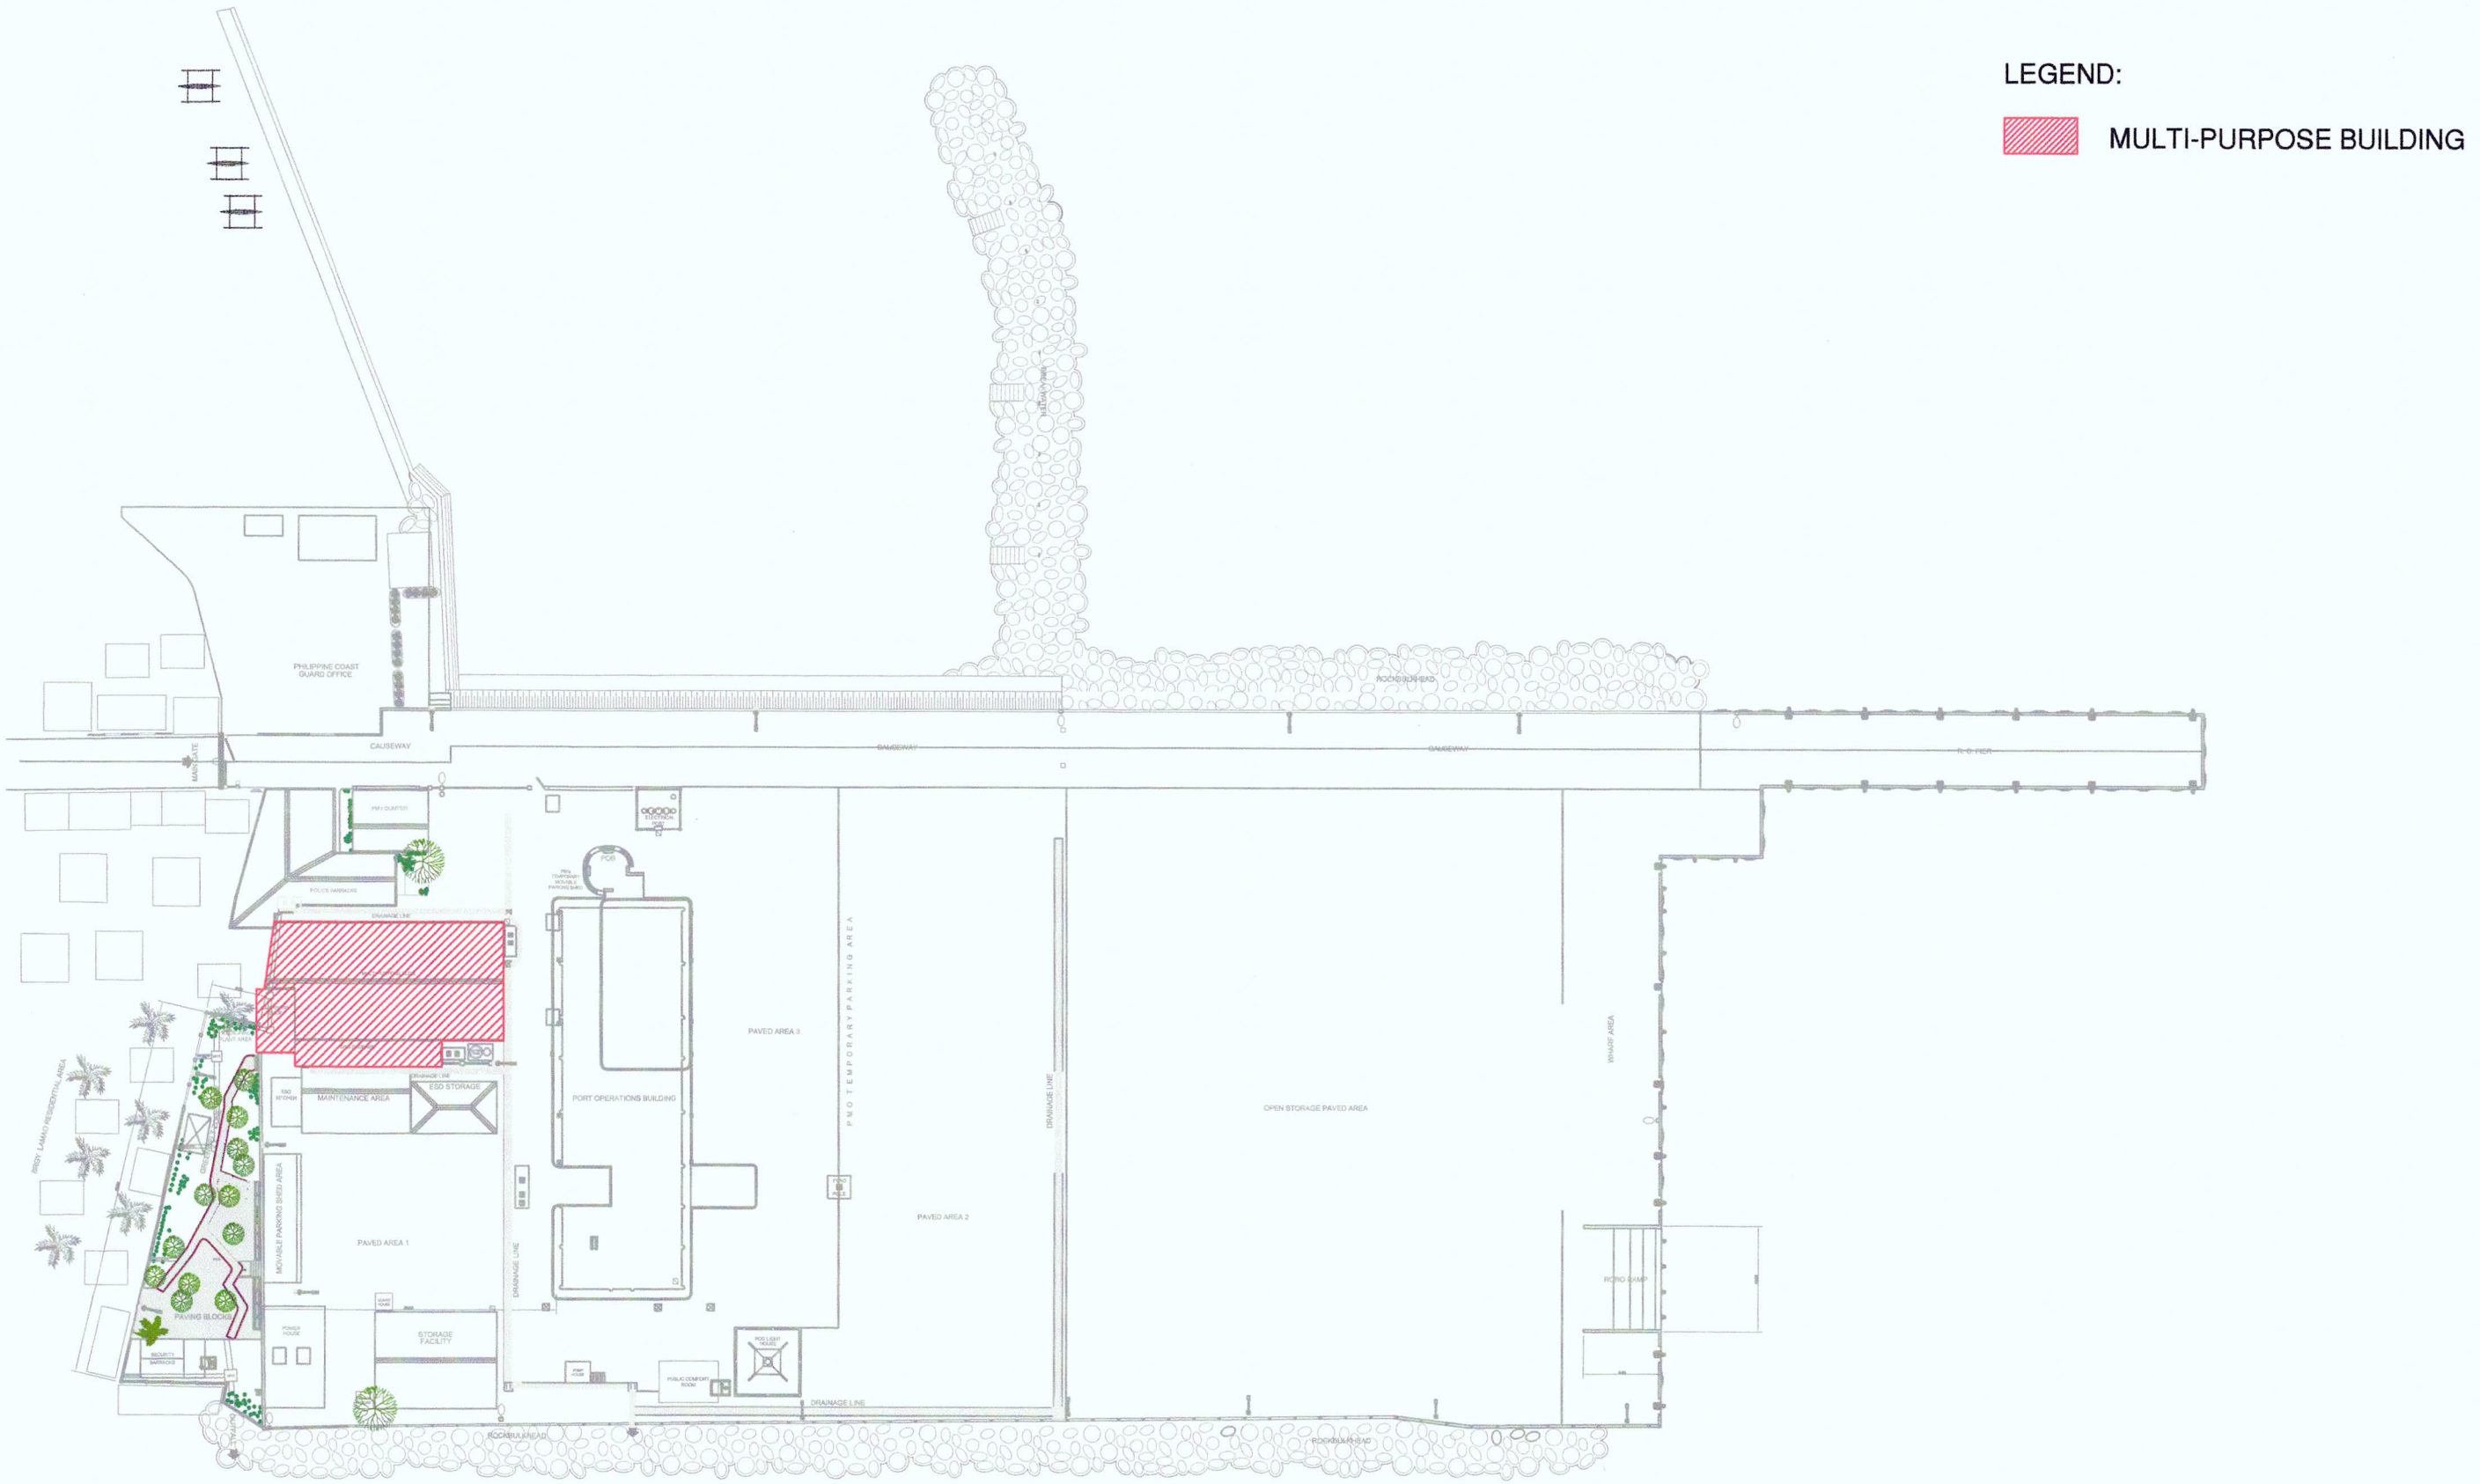


PHILIPPINE PORTS AUTHORITY


PORT OF LAMAO
BRGY. LAMAO, LIMAY, BATAAN

PROJECT TITLE:
MAINTENANCE OF MULTI-PURPOSE BUILDING AT PORT OF LAMAO, LIMAY, BATAAN

DATE: JANUARY 2025

PREPARED BY:	CHECKED BY:	REVIEWED BY:	RECOMMENDING APPROVAL:	APPROVED BY:	SHEET CONTENT:	DIMENSION:
ROMA AMOR A. PACAY	SHIRLYN S. MORALES	ALBERT FRANCIS T. GOLES	VAL JONATHAN V. PINEDA	NIÑO PAOLO M. BISCOCHO	AS SHOWN	M
ACTING CONST. FOREMAN, PMO-BATAAN/AURORA	ACTING SUPERVISING ENGR. A, PMO-BATAAN/AURORA	PRINCIPAL ENGINEER A, PMO-BATAAN/AURORA	ACTING ESD MANAGER, PMO-BATAAN/AURORA	ACTING PORT MANAGER, PMO-BATAAN/AURORA		SHEET No. 1 OF 5

MULTI-PURPOSE BUILDING

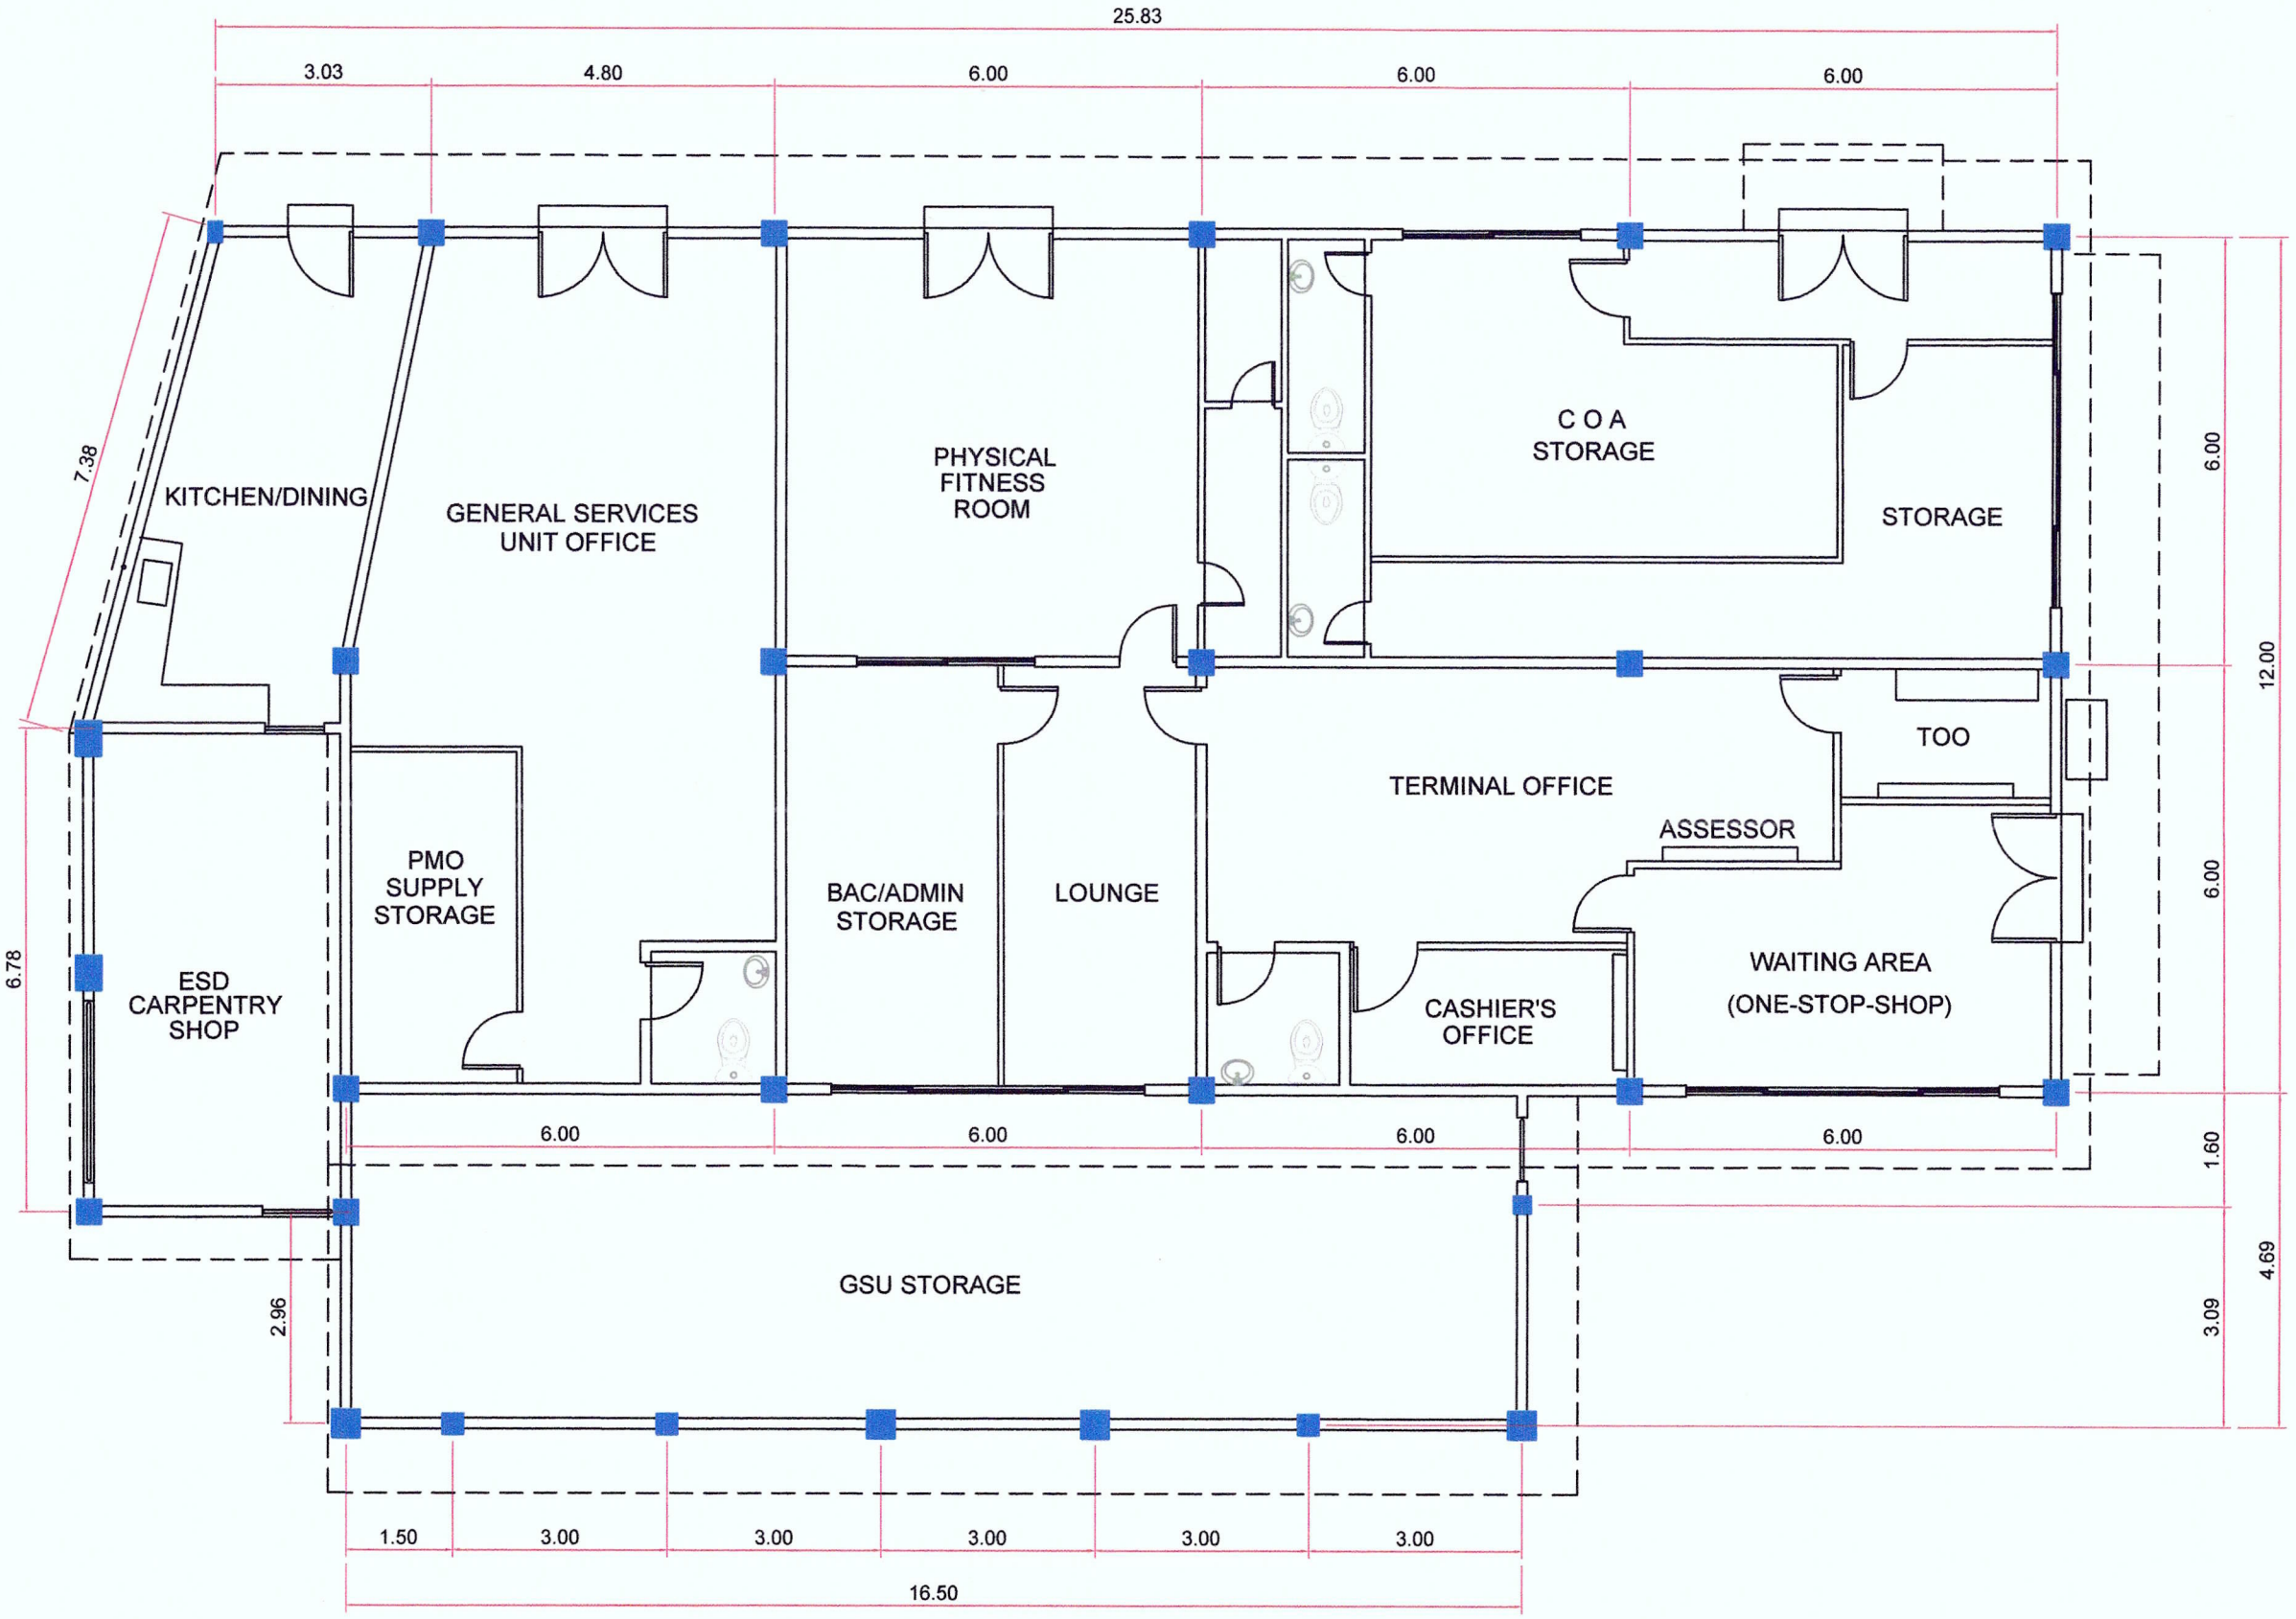

FLOOR PLAN


PHILIPPINE PORTS AUTHORITY

PORT OF LAMAO
BRGY. LAMAO, LIMAY, BATAAN


PROJECT TITLE: MAINTENANCE OF MULTI-PURPOSE BUILDING AT PORT OF LAMAO, LIMAY, BATAAN

PREPARED BY:	CHECKED BY:	REVIEWED BY:	RECOMMENDING APPROVAL:	APPROVED BY:	SHEET CONTENT:	DATE:
ROMA AMOR A. MACAY ACTING CONST. FOREMAN, PMO-BATAAN/AURORA	SHIRLYN S. MORALES ACTING SUPERVISING ENGR. A, PMO-BATAAN/AURORA	ALBERT FRANCIS T. GOLES PRINCIPAL ENGINEER A, PMO-BATAAN/AURORA	VAL JONATHAN V. PINEDA ACTING ESD MANAGER, PMO-BATAAN/AURORA	NIÑO PAOLO M. BISCOCHO ACTING PORT MANAGER, PMO-BATAAN/AURORA	AS SHOWN	JANUARY 2025
					DIMENSION: M	
					SHEET No. 2 OF 4	

MULTI-PURPOSE BUILDING

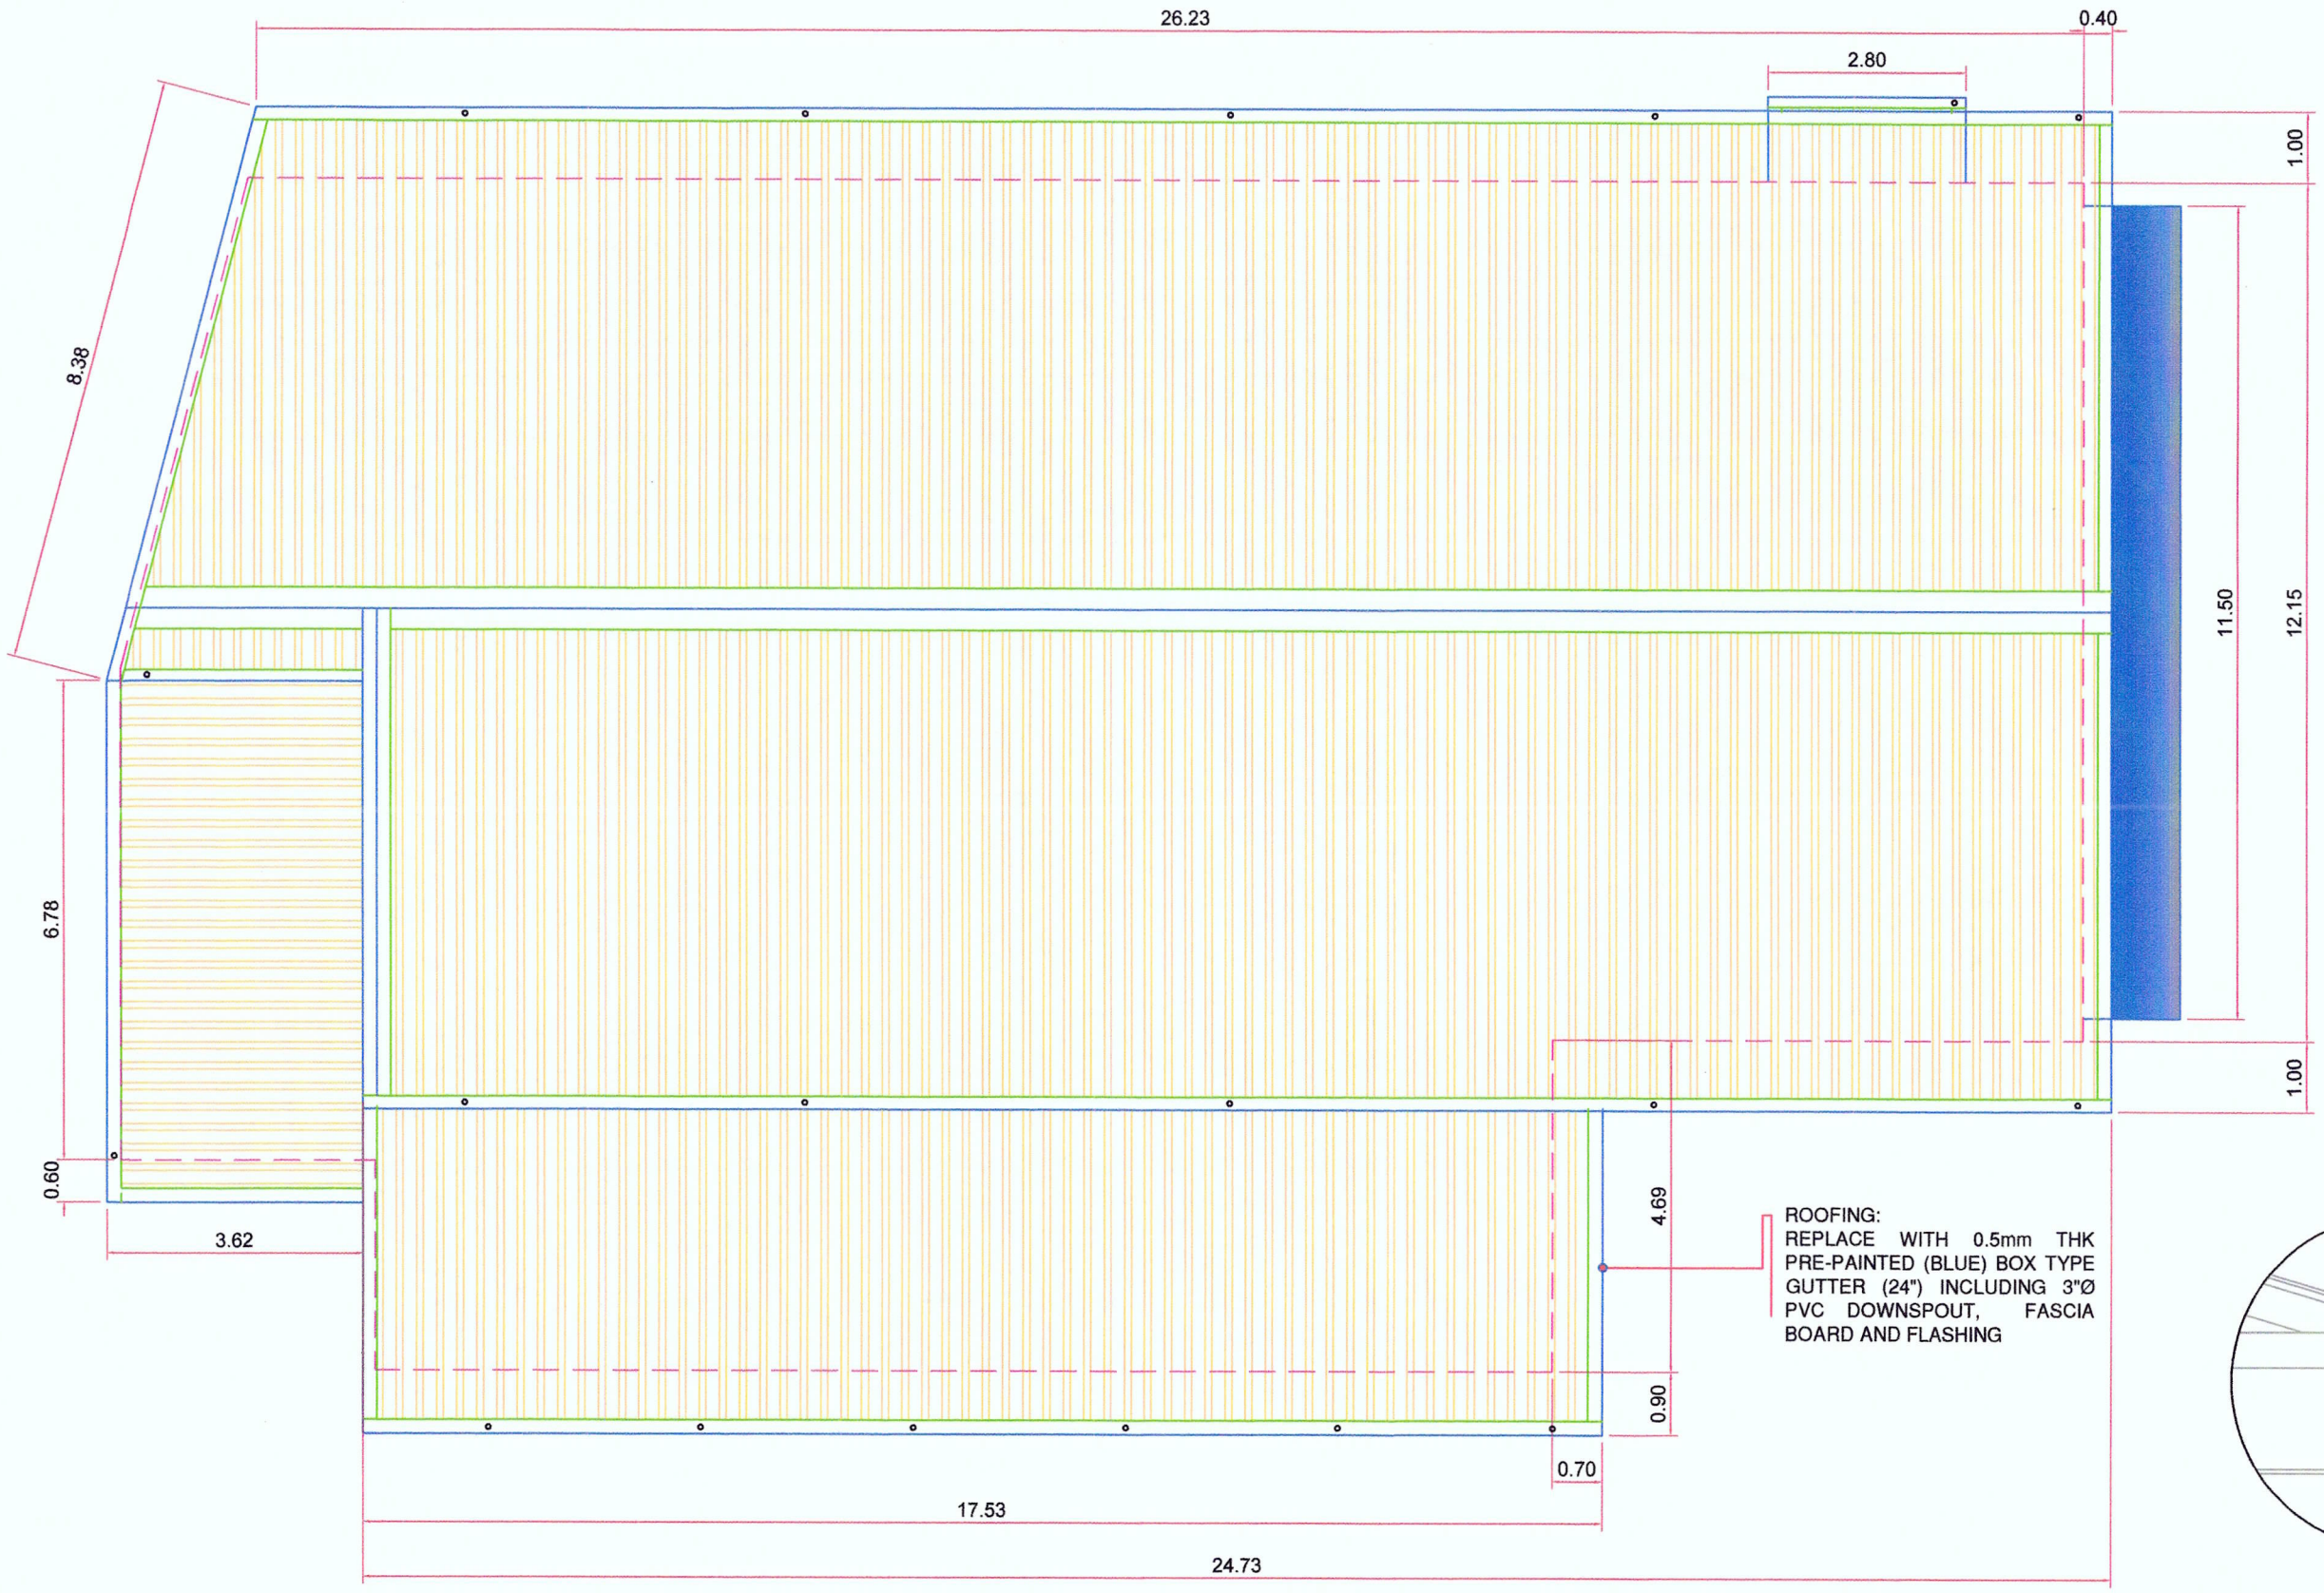

ROOF PLAN

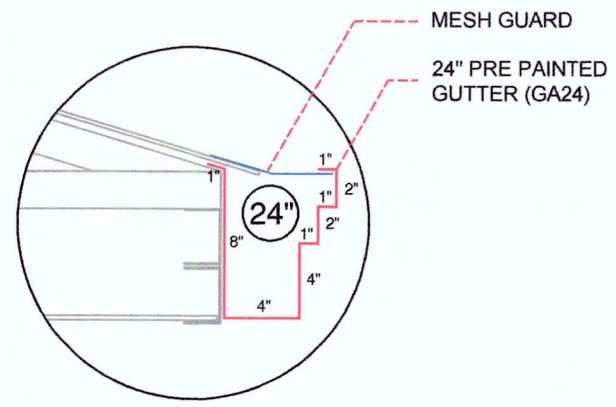

GUTTER PROFILE

PHILIPPINE PORTS AUTHORITY

PORT OF LAMAO
BRGY. LAMAO, LIMAY, BATAAN

PROJECT TITLE: MAINTENANCE OF MULTI-PURPOSE BUILDING AT PORT OF LAMAO, LIMAY, BATAAN


DATE: JANUARY 2025

PREPARED BY:	CHECKED BY:	REVIEWED BY:	RECOMMENDING APPROVAL:	APPROVED BY:	SHEET CONTENT:
ROMA AMOR A. PACAY	SHIRLYN S. MORALES	ALBERT FRANCIS T. GOLES	VAL JONATHAN V. PINEDA	NIÑO PAOLO M. BISCOCHO	AS SHOWN
ACTING CONST. FOREMAN, PMO-BATAAN/AURORA	ACTING SUPERVISING ENGR. A, PMO-BATAAN/AURORA	PRINCIPAL ENGINEER A, PMO-BATAAN/AURORA	ACTING ESD MANAGER, PMO-BATAAN/AURORA	ACTING PORT MANAGER, PMO-BATAAN/AURORA	

DIMENSION: M

SHEET No. 3 OF 5

MULTI-PURPOSE BUILDING

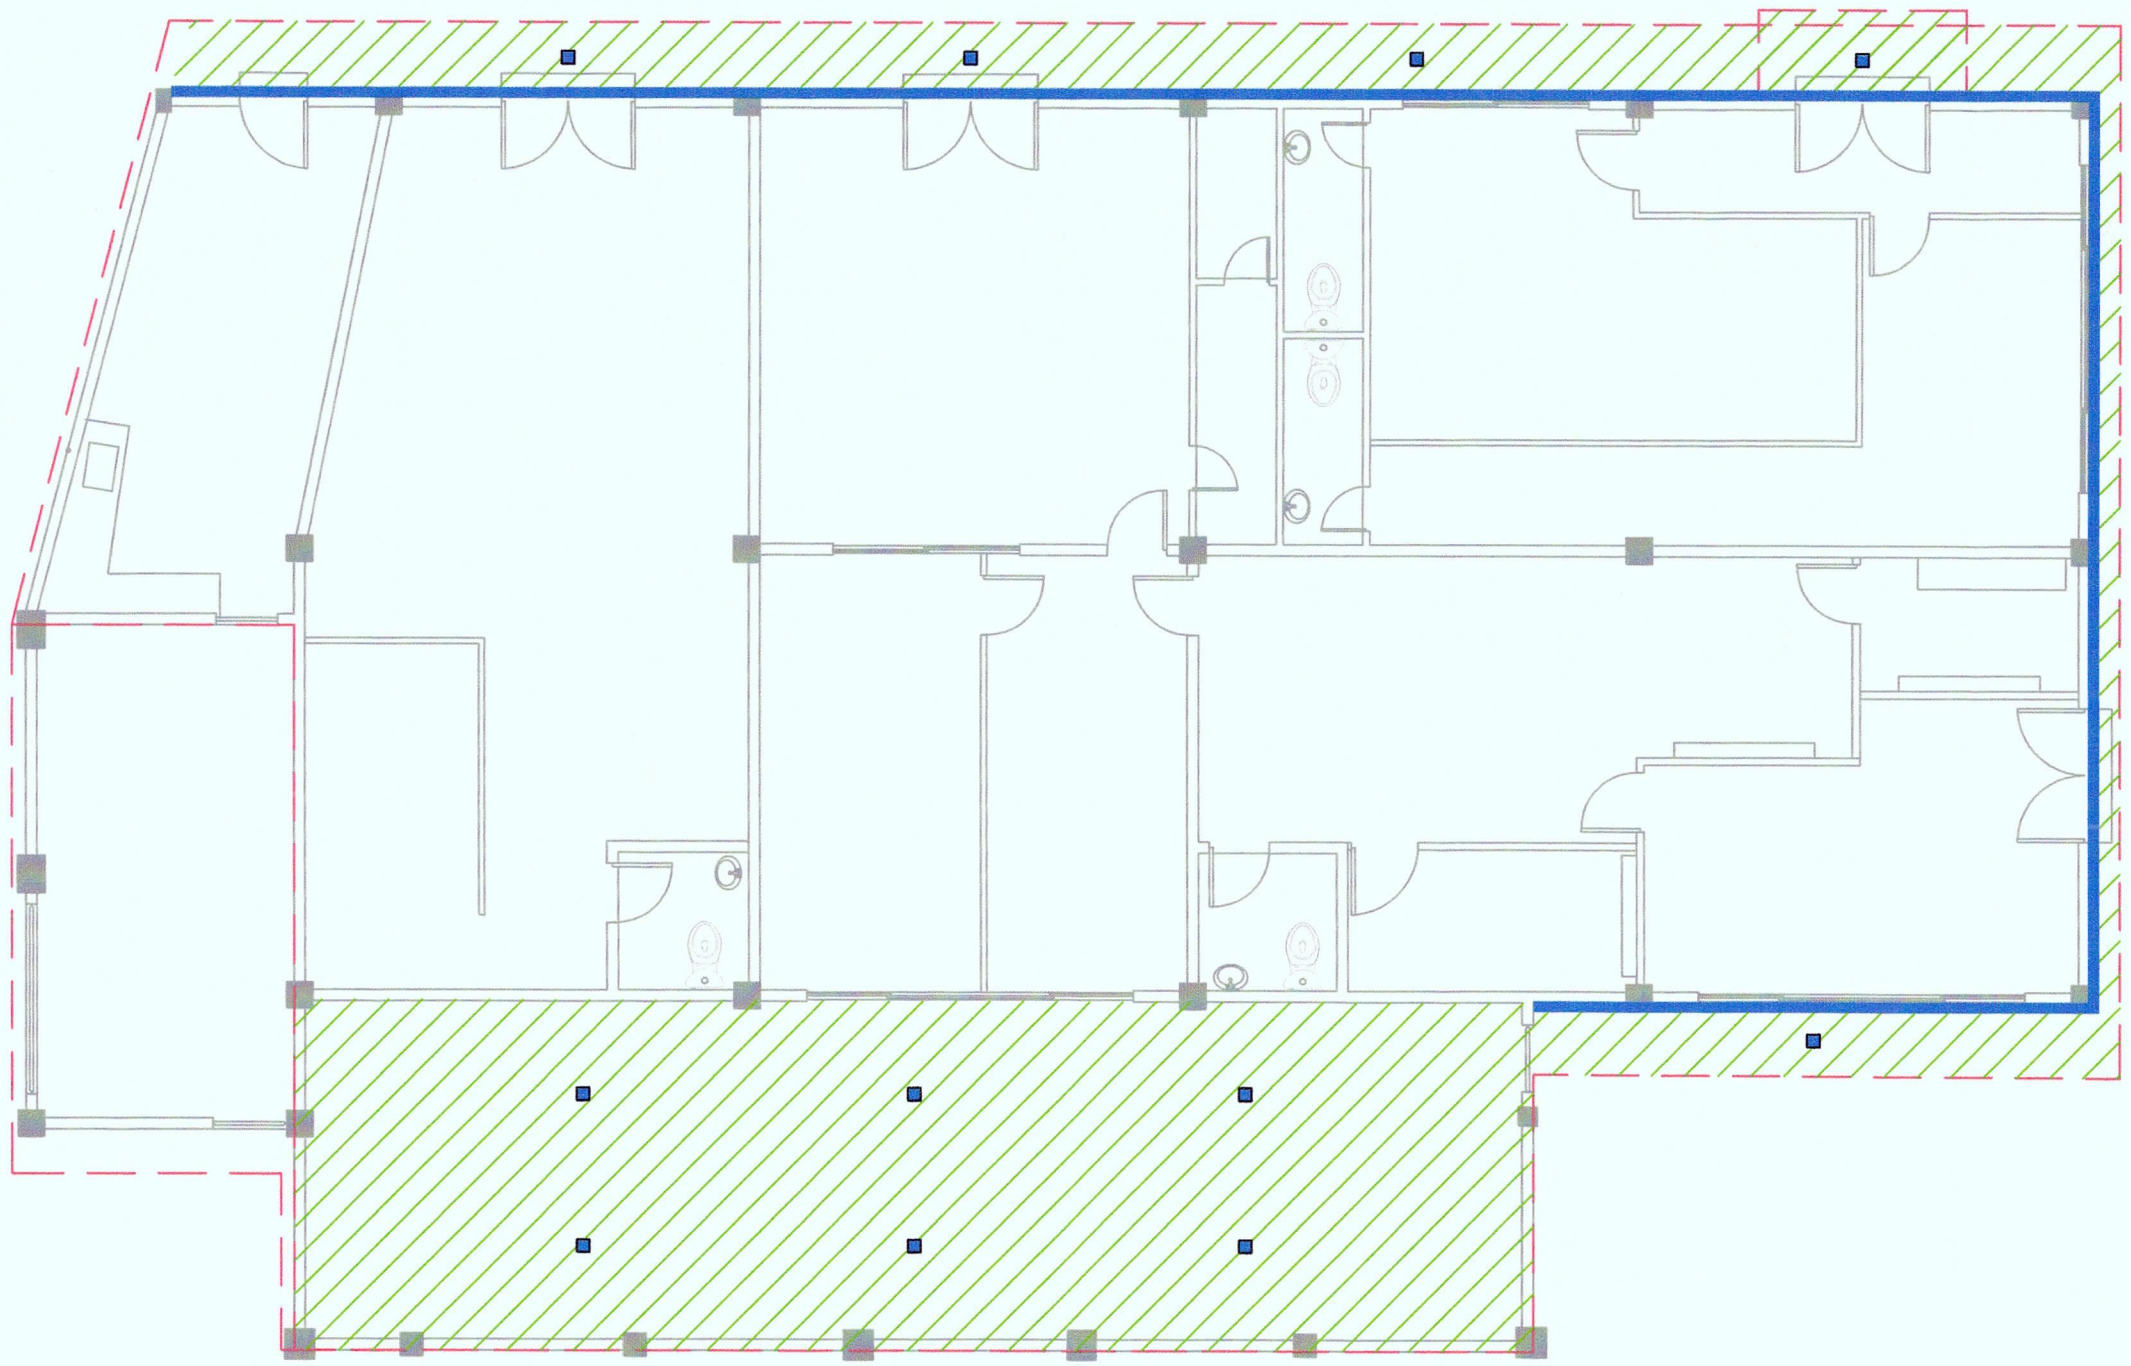

LEGEND:

12W - RECESSED SURFACED MOUNTED SQUARE TYPE LED DOWNLIGHT (DAYLIGHT) (170mmL x 170mmW x 36mmT)

ELECTRICAL LINE ALONG MULTI-PURPOSE BUILDING PERIMETER

REPLACE WITH 4'x8'x1/4" FIBER CEMENT BOARD IN METAL FRAMING SPACED AT 0.60m x 1.20m INCLUDING HANGERS AND SUPPORTS INCLUDING PAINTING (AREA = 120.00sqm)

NOTE:
RE-INSTALLATION OF ELECTRICAL LINES AND REPLACEMENT OF LIGHTING FIXTURES INCLUDING RESTORATION OF DAMAGED LINES

CEILING PLAN

PHILIPPINE PORTS AUTHORITY

PORT OF LAMAO
BRGY. LAMAO, LIMAY, BATAAN

PROJECT TITLE: MAINTENANCE OF MULTI-PURPOSE BUILDING AT PORT OF LAMAO, LIMAY, BATAAN

DATE: JANUARY 2025


PREPARED BY:	CHECKED/REVIEWED BY:	REVIEWED BY:	RECOMMENDING APPROVAL:	APPROVED BY:	SHEET CONTENT:
ROMA AMOR A. PACAY	SHIRLYN S. MORALES	ALBERT FRANCIS T. GOLES	VAL JONATHAN V. PINEDA	NIÑO PAOLO M. BISCOCHO	AS SHOWN
ACTING CONST. FOREMAN, PMO-BATAAN/AURORA	ACTING SUPERVISING ENGR. A, PMO-BATAAN/AURORA	PRINCIPAL ENGINEER A, PMO-BATAAN/AURORA	ACTING ESD MANAGER, PMO-BATAAN/AURORA	ACTING PORT MANAGER, PMO-BATAAN/AURORA	

SIGN HERE

DIMENSION: M


SHEET No. 4 OF 5

MULTI-PURPOSE BUILDING

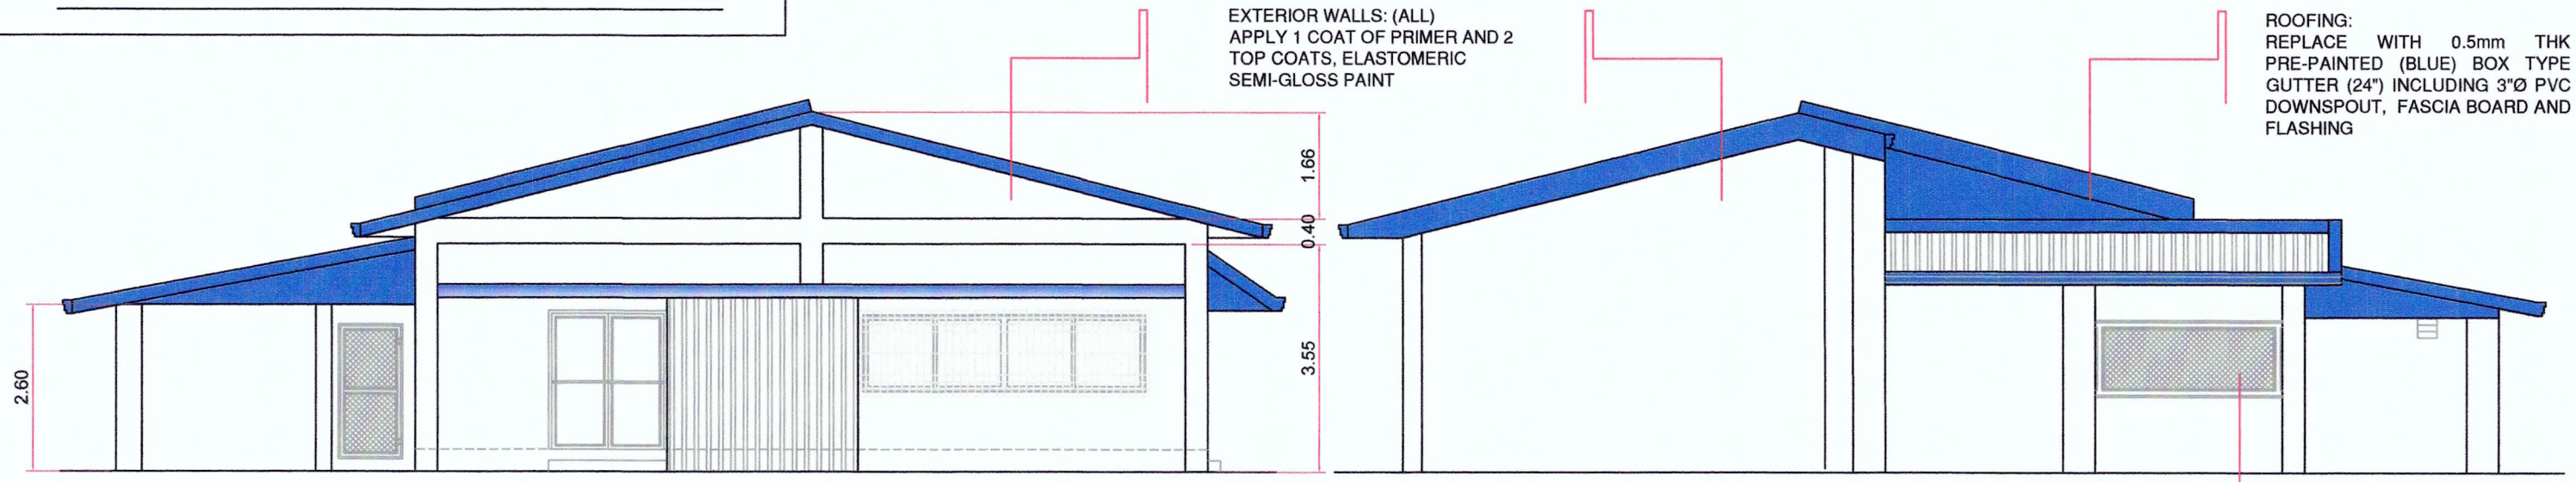


FRONT ELEVATION

REAR ELEVATION

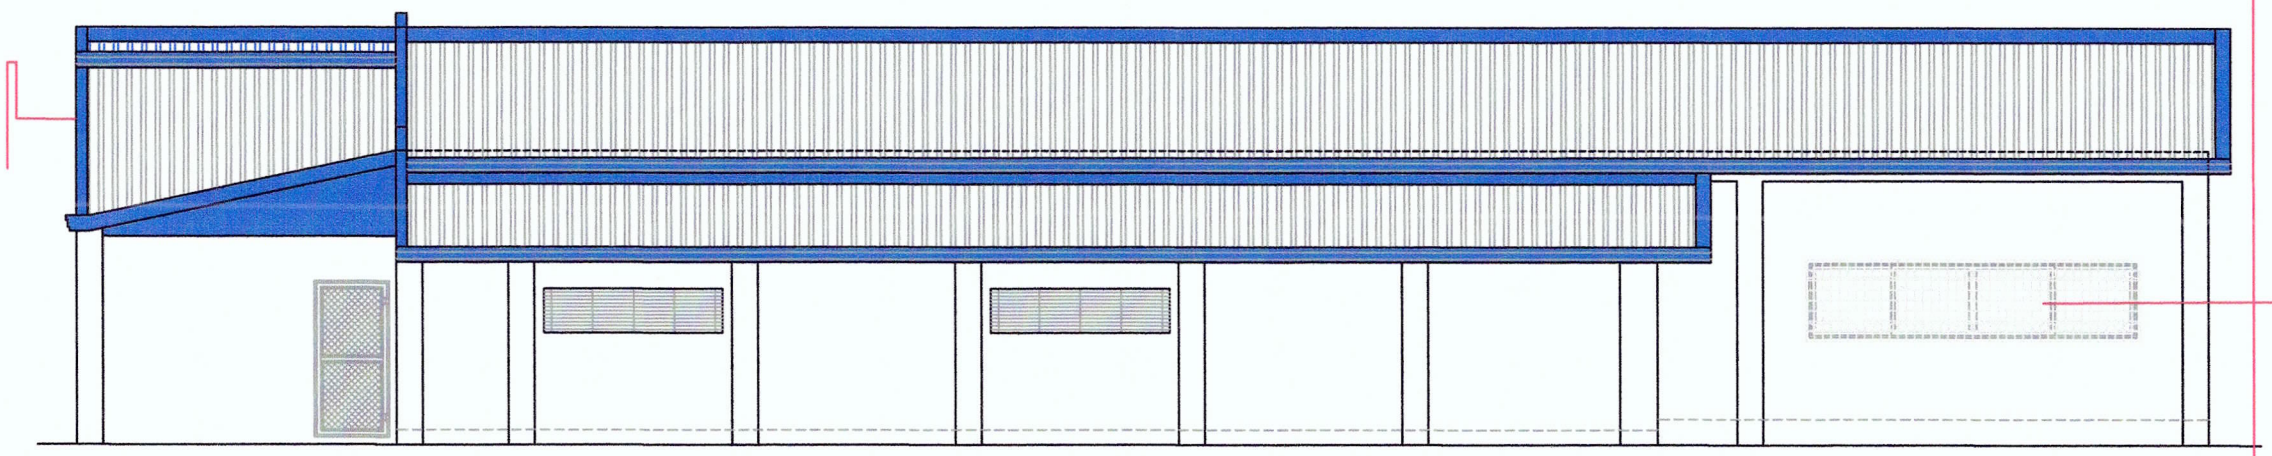

RIGHT SIDE ELEVATION

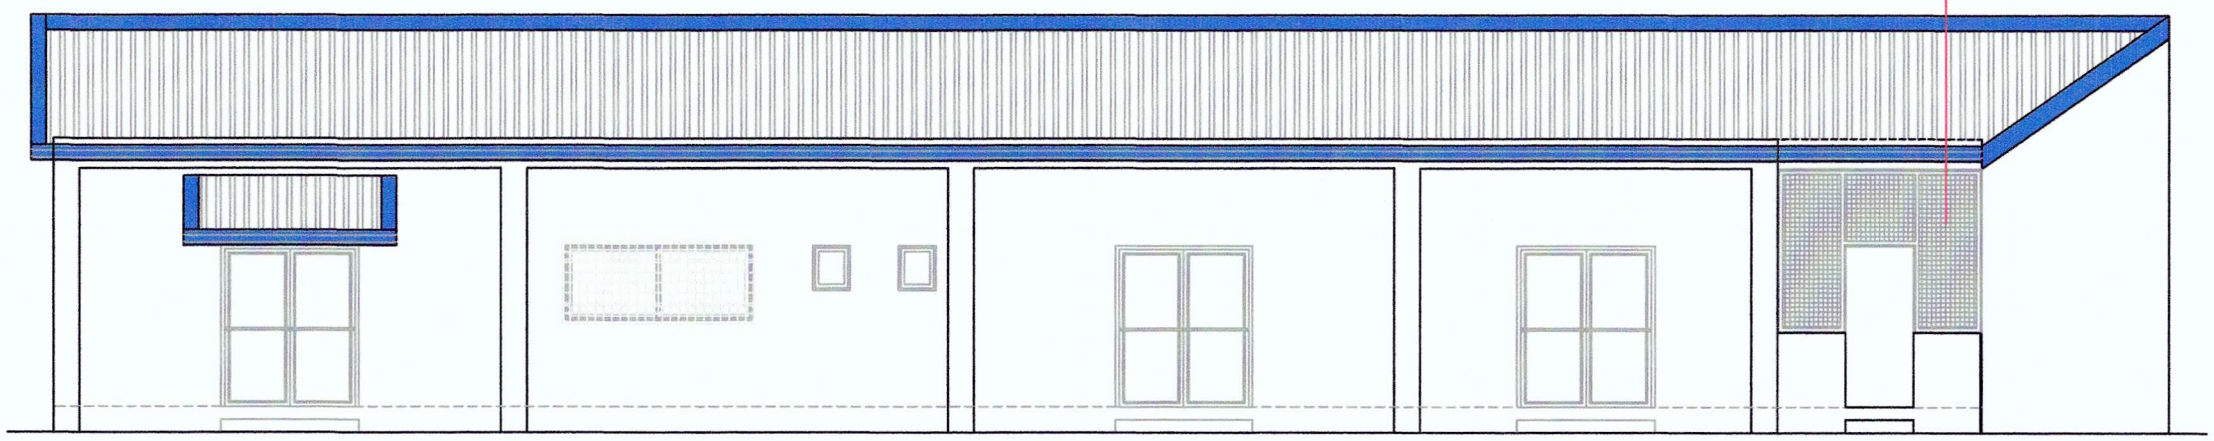

LEFT SIDE ELEVATION

NOTE:
COLOR SCHEME IS SUBJECT TO APPROVAL OF THE IMPLEMENTING OFFICE

PHILIPPINE PORTS AUTHORITY

PORT OF LAMAO
BRGY. LAMAO, LIMAY, BATAAN

PROJECT TITLE:
MAINTENANCE OF MULTI-PURPOSE BUILDING AT PORT OF LAMAO, LIMAY, BATAAN

PREPARED BY:	CHECKED/REVIEWED BY:	REVIEWED BY:	RECOMMENDING APPROVAL:	APPROVED BY:	SHEET CONTENT:
ROMA AMOR A. PACAY	SHIRLYN S. MORALES	ALBERT FRANCIS T. GOLES	VAL JONATHAN V. PINEDA	NIÑO PAOLO M. BISCOCHO	AS SHOWN
ACTING CONST. FOREMAN, PMO-BATAAN/AURORA	ACTING SUPERVISING ENGR. A, PMO-BATAAN/AURORA	PRINCIPAL ENGINEER A, PMO-BATAAN/AURORA	ACTING ESD MANAGER, PMO-BATAAN/AURORA	ACTING PORT MANAGER, PMO-BATAAN/AURORA	

DATE: JANUARY 2025
DIMENSION: M
SHEET No. 5 OF 5