




PHILIPPINE PORTS AUTHORITY

PORT OF LAMAO
BRGY. LAMAO, LIMAY, BATAAN


PROJECT TITLE:
MAINTENANCE OF OLD T.O.O. BUILDING AT PORT OF LAMAO, LIMAY, BATAAN

PREPARED BY:	CHECKED BY:	RECOMMENDING APPROVAL:	APPROVED BY:	SHEET CONTENT:	DATE:
ROMA AMOR A. PACAY	EDGARDO B. ANDAYA JR.	ALBERT FRANCIS T. GOLES	JENNELIZA D. REBONG	PORT DEVELOPMENT PLAN	APRIL 2024
ACTING CONSTRUCTION FOREMAN, PMO-BATAAN/AURORA	SUPERVISING ENGINEER A, PMO-BATAAN/AURORA	ACTING ESD MANAGER, PMO-BATAAN/AURORA	ACTING PORT MANAGER, PMO-BATAAN/AURORA		DIMENSION: M
					SHEET No. 1 OF 4

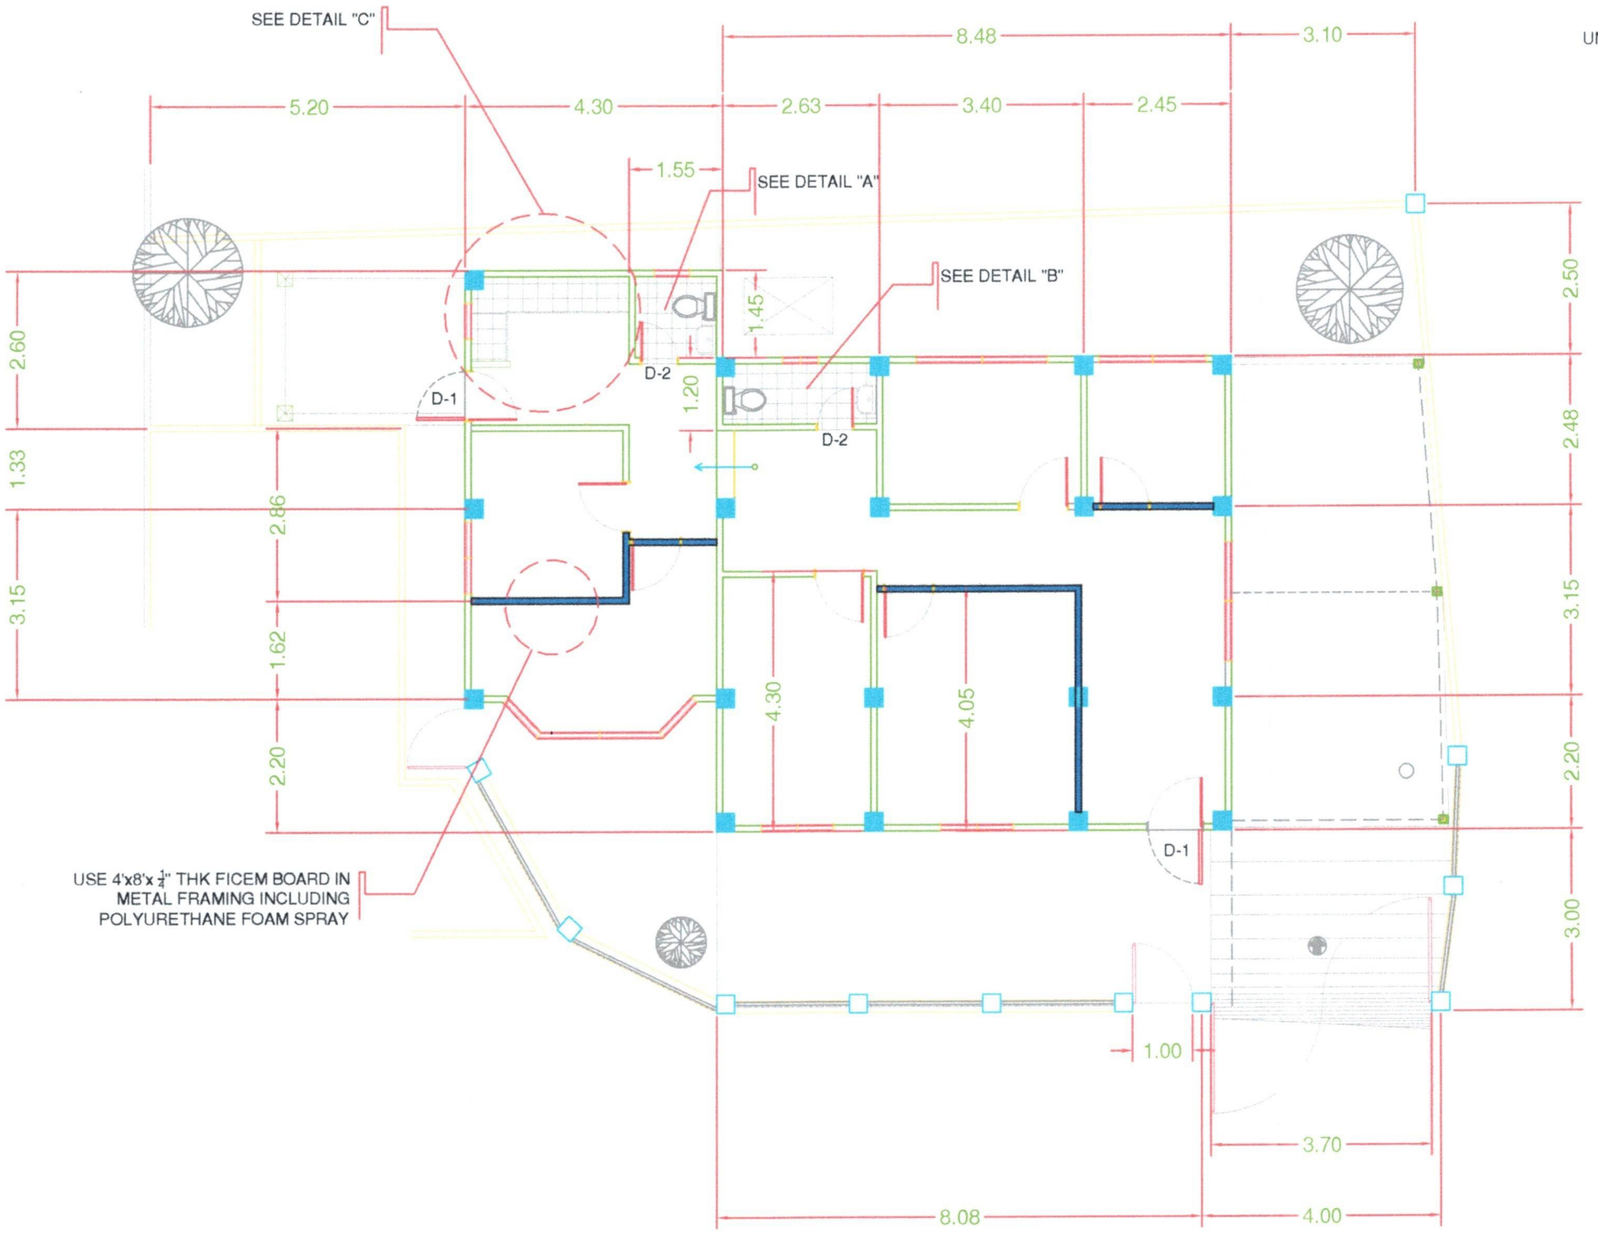


DRYWALL PARTITION

FLOOR PLAN

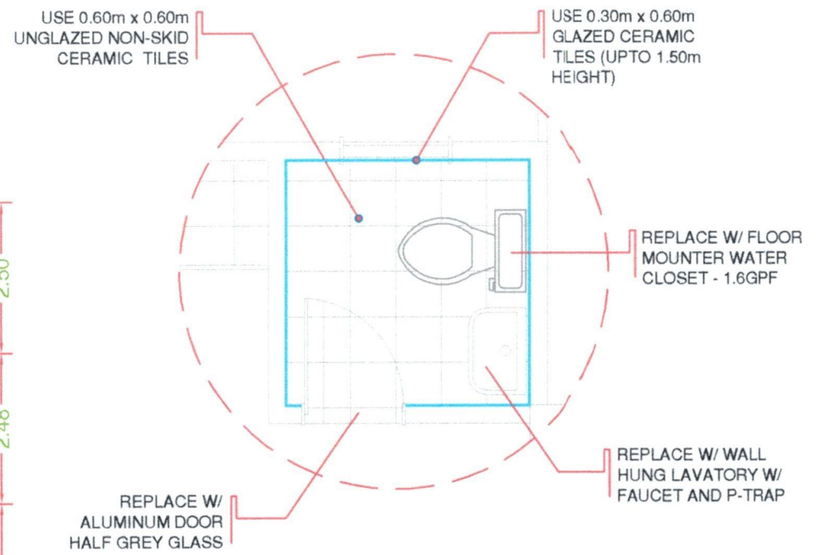

BLOW UP PLAN "A"

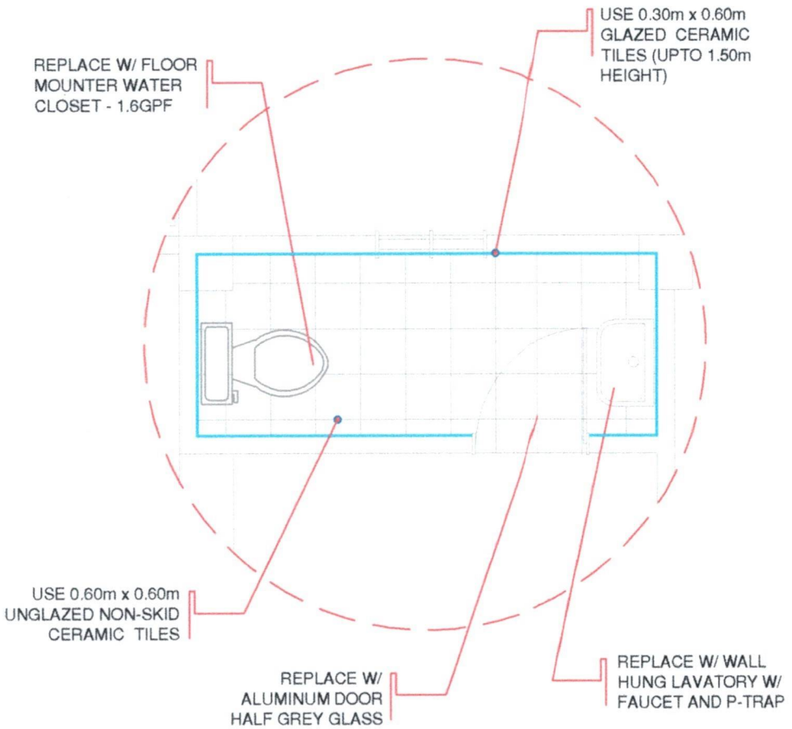


BLOW UP PLAN "B"

PHILIPPINE PORTS AUTHORITY

PORT OF LAMAO
BRGY. LAMAO, LIMAY, BATAAN


PROJECT TITLE: MAINTENANCE OF OLD T.O.O. BUILDING AT PORT OF LAMAO, LIMAY, BATAAN

PREPARED BY:	CHECKED BY:	RECOMMENDING APPROVAL:	APPROVED BY:	SHEET CONTENT:	DATE:
ROMA AMORA A. PACAY ACTING CONSTRUCTION FOREMAN, PMO-BATAAN/AURORA	EDGARDO B. ANDAYA JR. SUPERVISING ENGINEER A, PMO-BATAAN/AURORA	ALBERT FRANCIS T. GOLES ACTING ESD MANAGER, PMO-BATAAN/AURORA	JENNELIZA D. REBONG ACTING PORT MANAGER, PMO-BATAAN/AURORA	AS SHOWN	APRIL 2024
					DIMENSION: M
					SHEET No. 2 OF 4

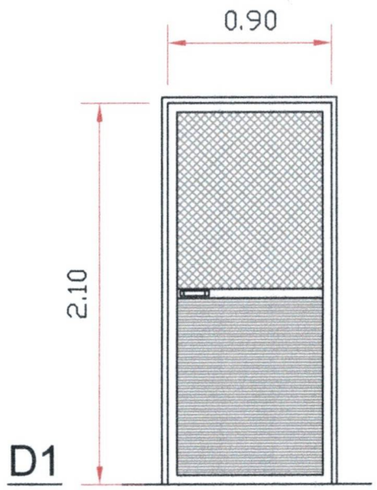


D1

DESCRIPTION: ALUMINUM SCREEN DOOR
WITH GLASS WITH DEADLATCH LOCKSET
INCLUDING DOOR FRAME
QUANTITY: 2 UNITS
COLOR: WHITE

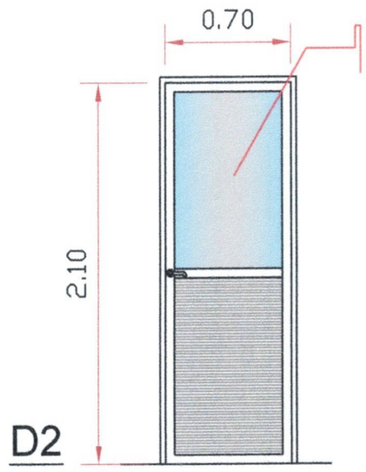


D2

DESCRIPTION: ALUMINUM DOOR HALF GREY
GLASS WITH LEVER HANDLE LOCKSET
INCLUDING DOOR FRAME
QUANTITY: 2 UNITS
COLOR: WHITE

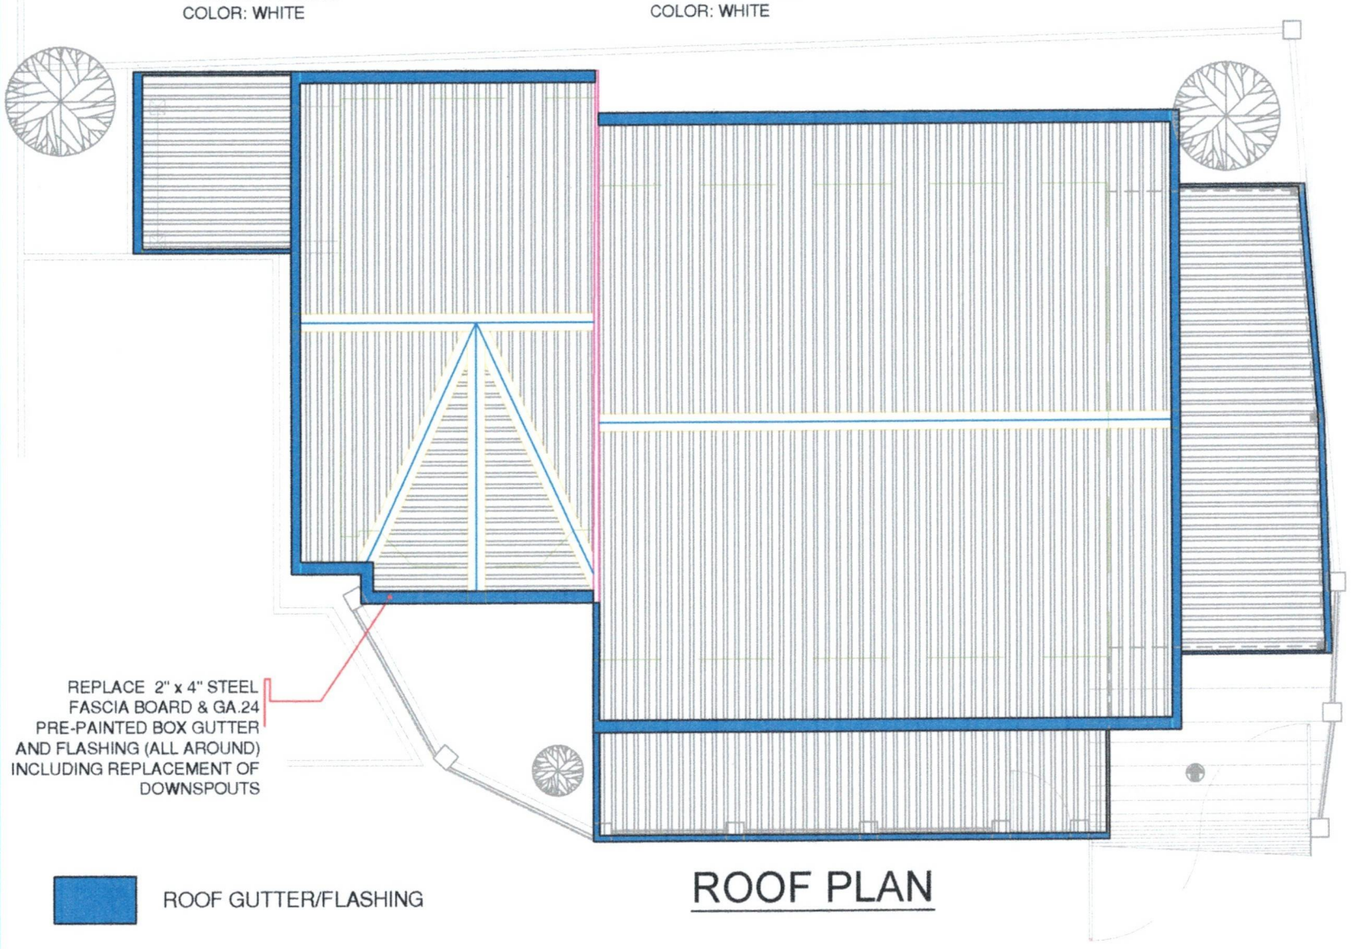


ROOF GUTTER/FLASHING

ROOF PLAN

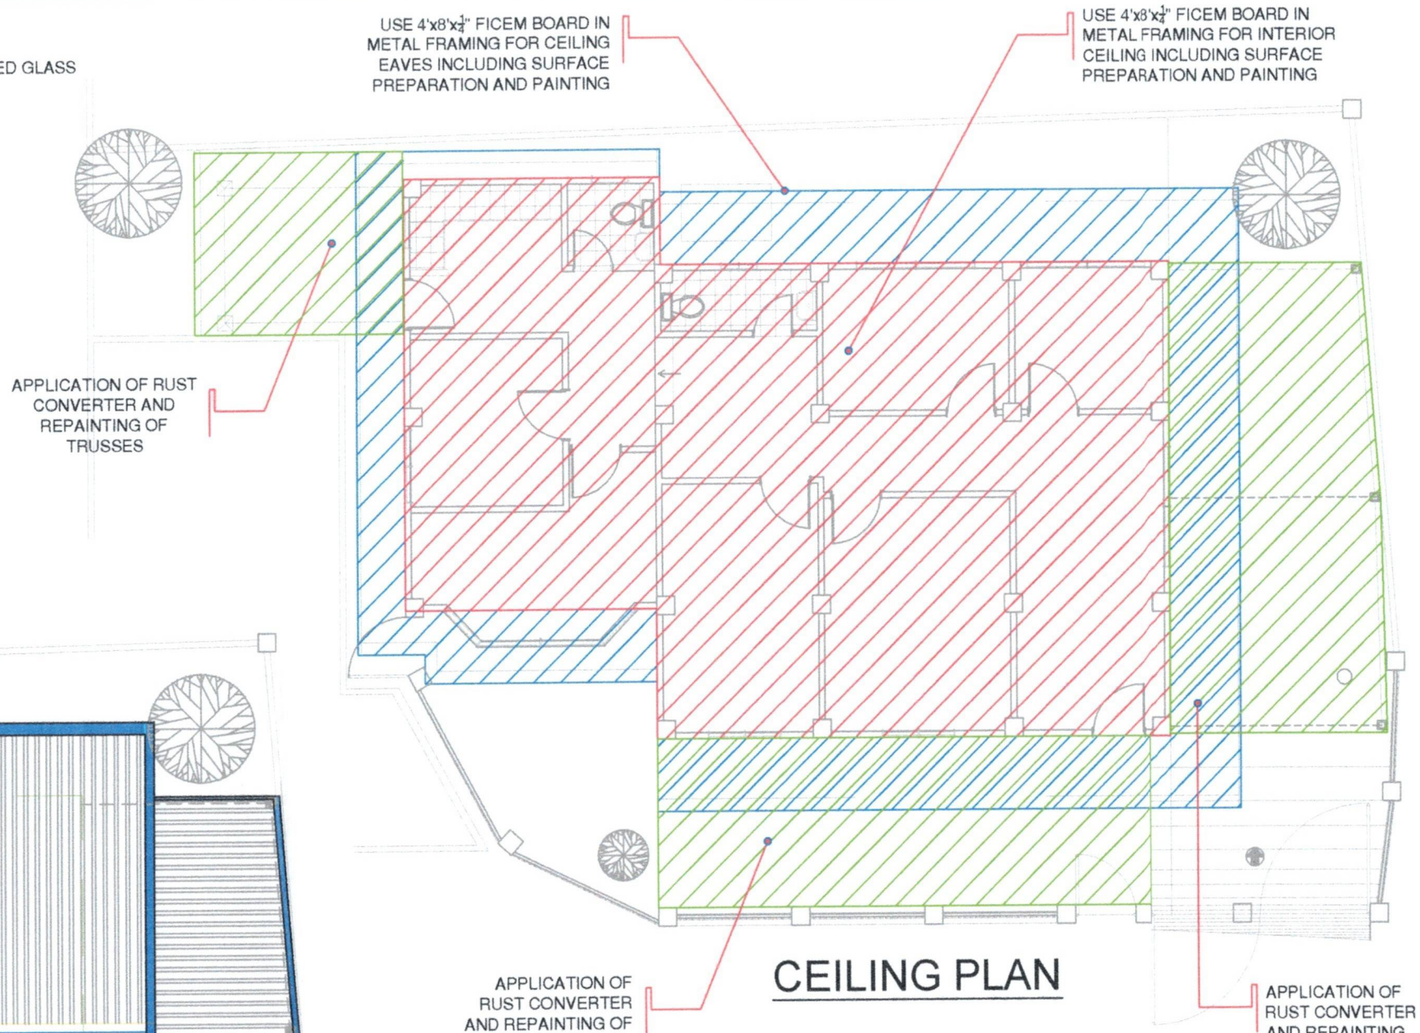

CEILING PLAN

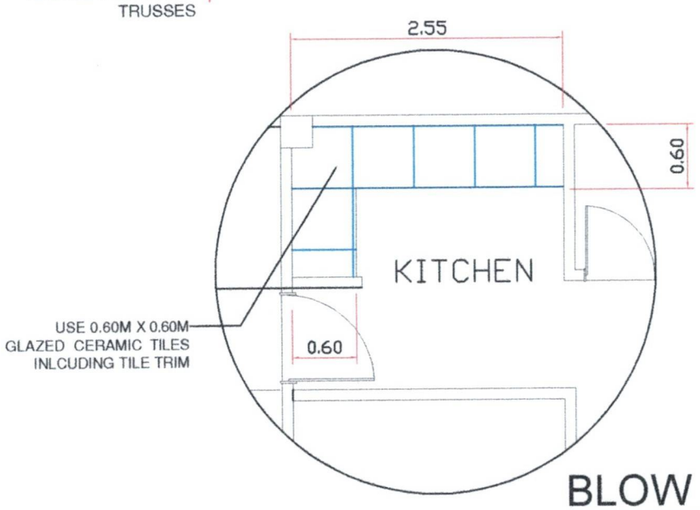

BLOW UP PLAN "C"


PHILIPPINE PORTS AUTHORITY

PORT OF LAMAO
BRGY. LAMAO, LIMAY, BATAAN


PROJECT TITLE:
MAINTENANCE OF OLD T.O.O. BUILDING AT PORT OF LAMAO, LIMAY, BATAAN

DATE: APRIL 2024


PREPARED BY:	CHECKED BY:	RECOMMENDING APPROVAL:	APPROVED BY:	SHEET CONTENT:	DIMENSION:
ROMA AMOR A. PACAY	EDGARDO B. ANDAYA JR.	ALBERT FRANCIS T. GOLES	JENNELIZA D. REBONG	AS SHOWN	M
ACTING CONSTRUCTION FOREMAN, PMO-BATAAN/AURORA	SUPERVISING ENGINEER A, PMO-BATAAN/AURORA	ACTING ESD MANAGER, PMO-BATAAN/AURORA	ACTING PORT MANAGER, PMO-BATAAN/AURORA		SHEET No. 3 OF 4

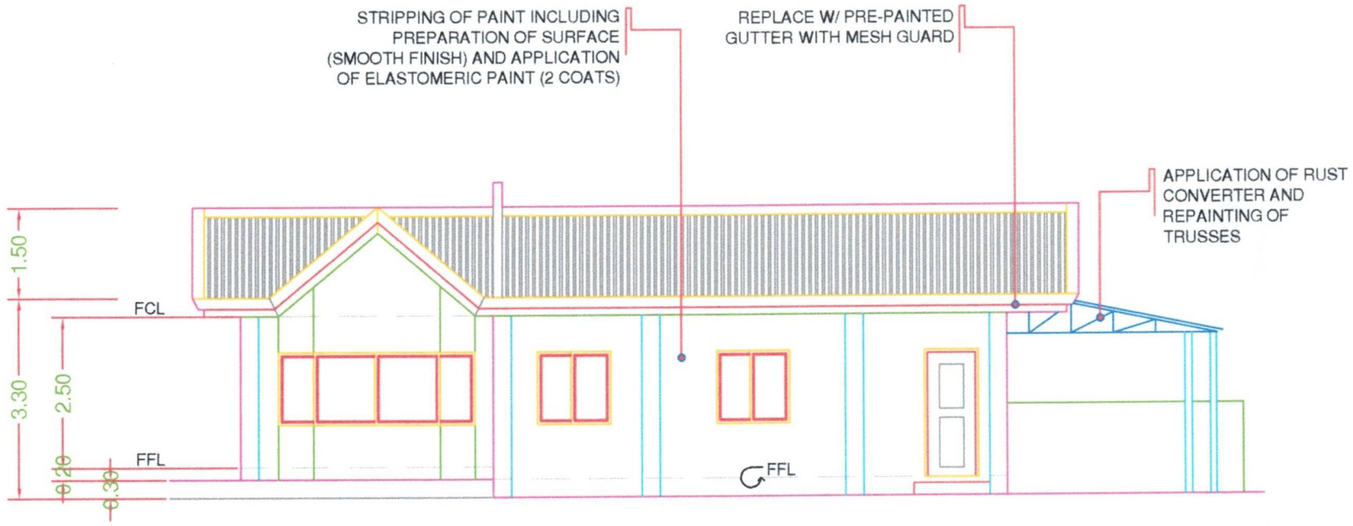


FRONT ELEVATION

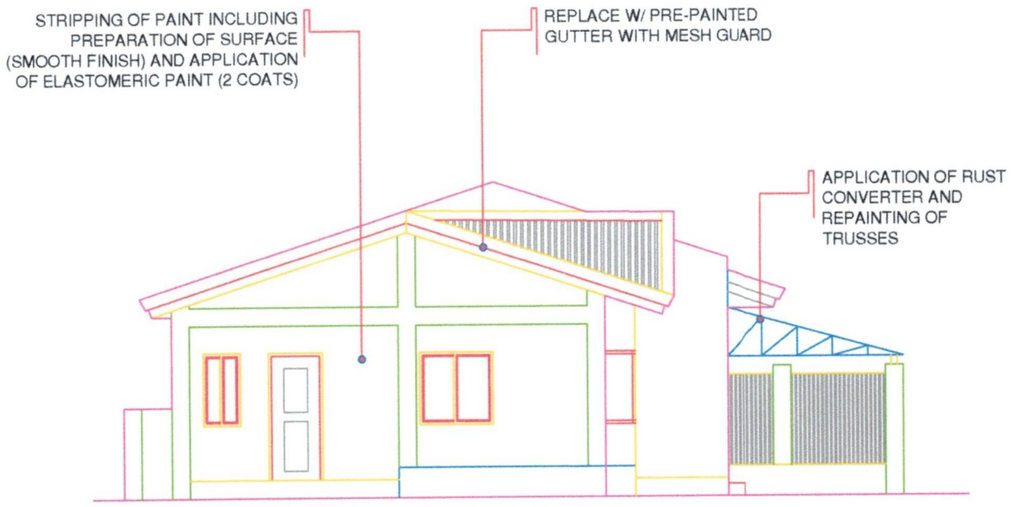

LEFT SIDE ELEVATION

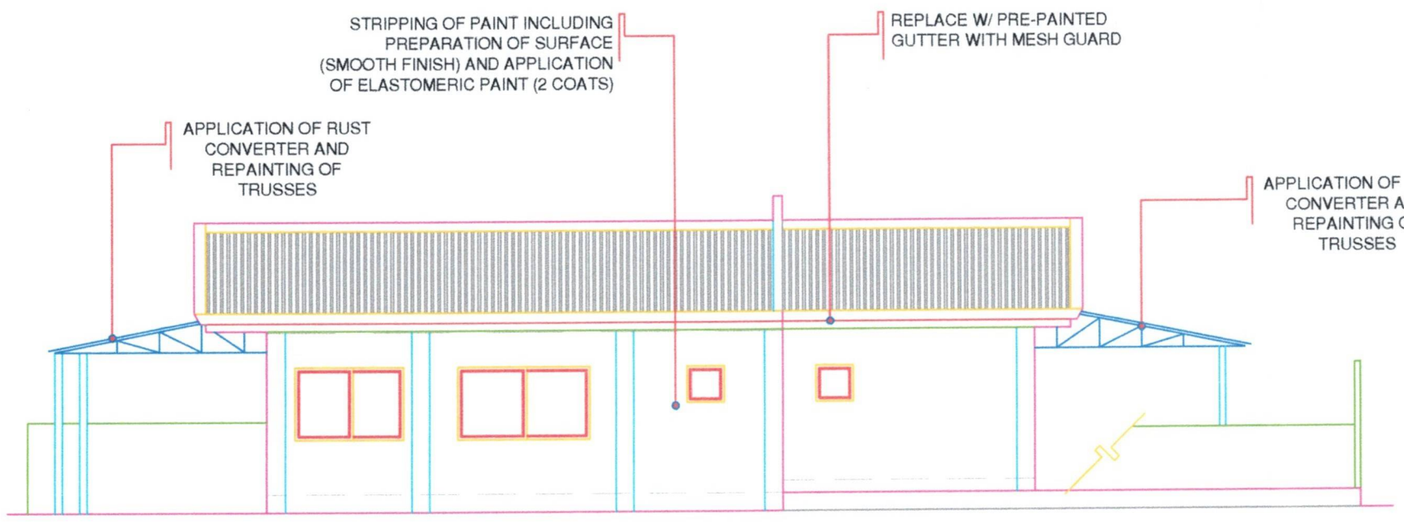

REAR ELEVATION

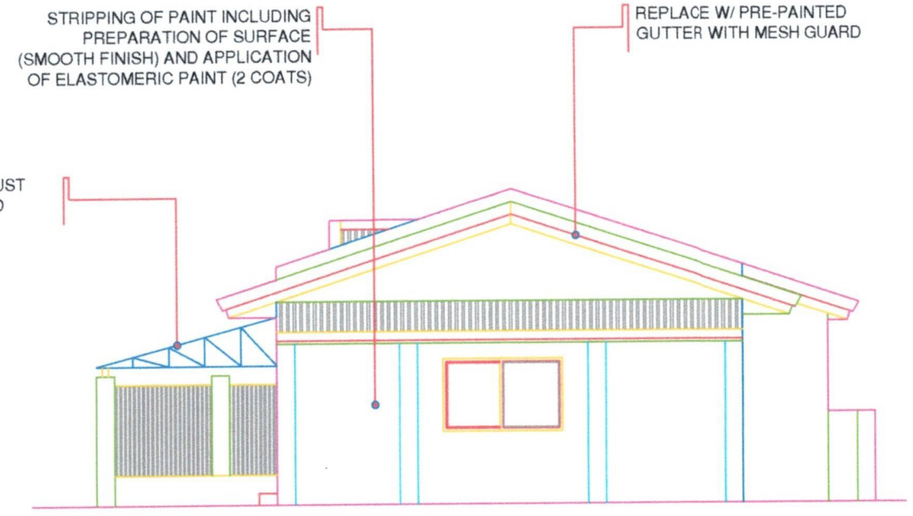

RIGHT SIDE ELEVATION

PHILIPPINE PORTS AUTHORITY

PORT OF LAMAO
BRGY. LAMAO, LIMAY, BATAAN

PROJECT TITLE:
MAINTENANCE OF OLD T.O.O. BUILDING AT PORT OF LAMAO, LIMAY, BATAAN

PREPARED BY:	CHECKED BY:	RECOMMENDING APPROVAL:	APPROVED BY:	SHEET CONTENT:	DATE:
ROMA AMOR A. PACAY ACTING CONSTRUCTION FOREMAN, PMO-BATAAN/AURORA	EDGARDO B. ANDAYA JR. SUPERVISING ENGINEER A, PMO-BATAAN/AURORA	ALBERT FRANCIS T. GOLES ACTING ESD MANAGER, PMO-BATAAN/AURORA	JENNELIZA D. REBONG ACTING PORT MANAGER, PMO-BATAAN/AURORA	AS SHOWN	APRIL 2024
					DIMENSION: M
					SHEET No.: 4 OF 4