
TERMINAL MANAGEMENT OFFICE

FLAG POLE

STEEL FENCE

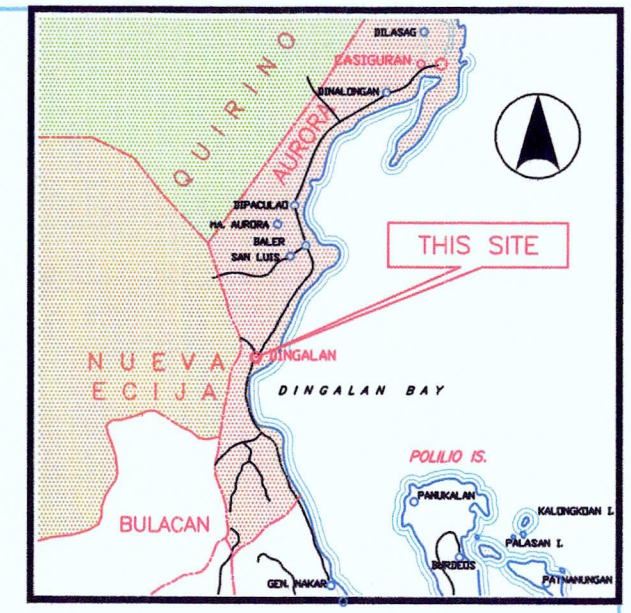


PHILIPPINE PORTS AUTHORITY

PORT OF DINGALAN
BRGY. APLAYA, DINGALAN, AURORA

PROJECT TITLE:
MAINTENANCE OF TMO BUILDING AT PORT OF DINGALAN, AURORA


DATE: JANUARY 2025

PREPARED BY:	CHECKED BY:	REVIEWED BY:	RECOMMENDING APPROVAL:	APPROVED BY:	SHEET CONTENT:	DIMENSION:
ROMA AMOR A. PACAY	SHIRLYN S. MORALES	ALBERT FRANCIS T. GOLES	VAL JONATHAN V. PINEDA	NIÑO PAOLO M. BISCOCHO	LOCATION PLAN	M
ACTING CONSTRUCTION FOREMAN, PMO-BATAAN/AURORA	ACTING SUPERVISING ENGR. A, PMO-BATAAN/AURORA	PRINCIPAL ENGINEER A, PMO-BATAAN/AURORA	ACTING ESD MANAGER, PMO-BATAAN/AURORA	ACTING PORT MANAGER, PMO-BATAAN/AURORA		SHEET No. 1 OF 4

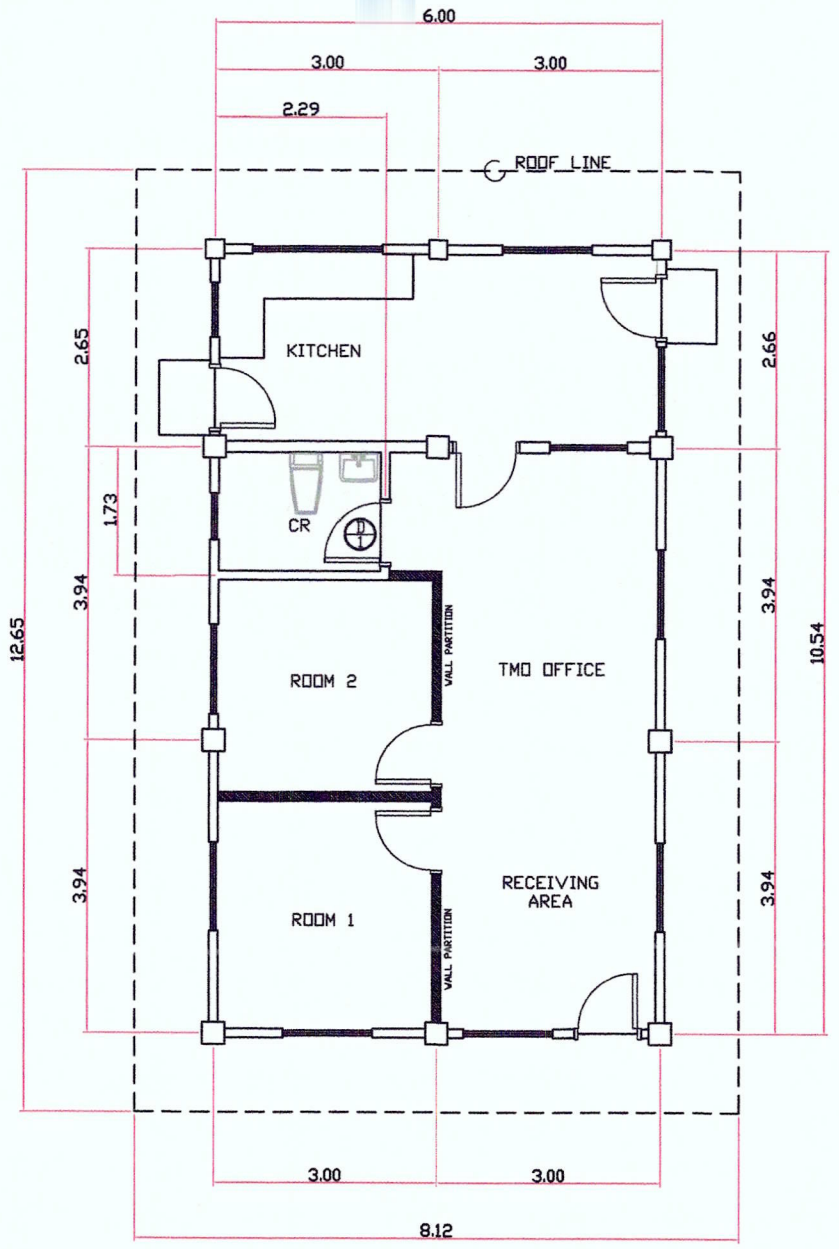

FLOOR PLAN

SCALE 1:100 MTS

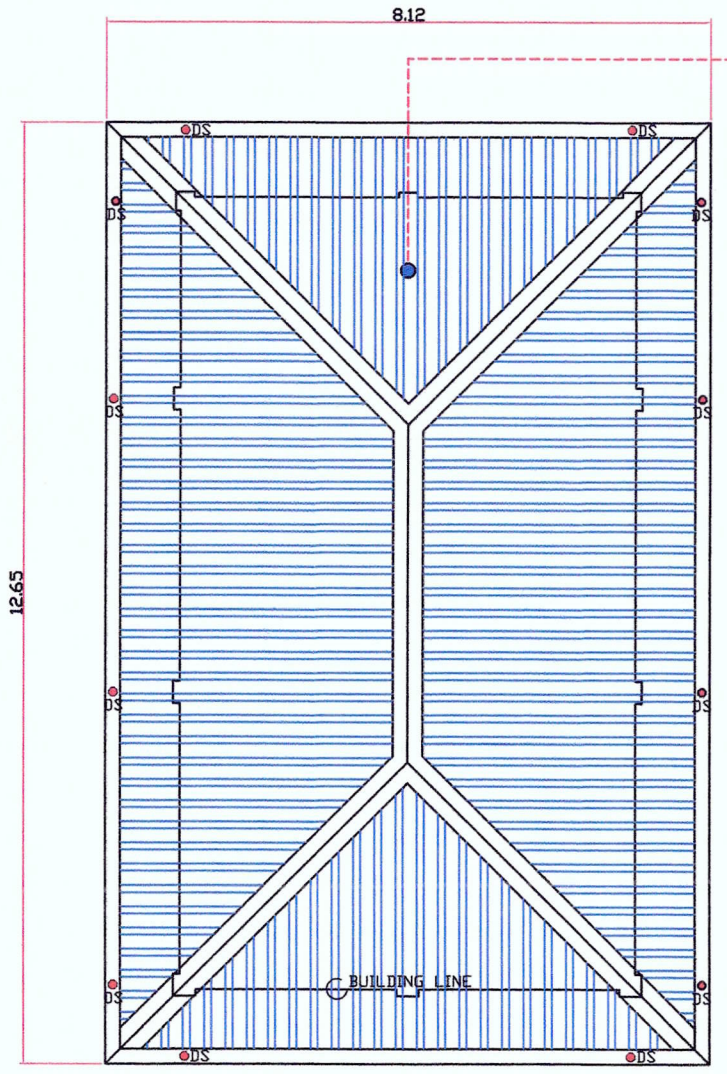

ROOF PLAN

SCALE 1:100 MTS

REPLACE ROOFING MATERIAL INCLUDING GUTTER, FLASHING, ACCESSORIES INCLUDING TRUSSES


NOTE:

ROOF - USE PRE-PAINTED HI-RIB ROOFING (0.50mm THK)


GUTTER - USE 18"x8' PVC GUTTER (BLUE)

RIDGE ROLL - USE PRE-PAINTED RIDGE ROLL 18"x8'x0.50mm

INSULATION - USE 10mm DOUBLE SIDED INSULATION FOAM

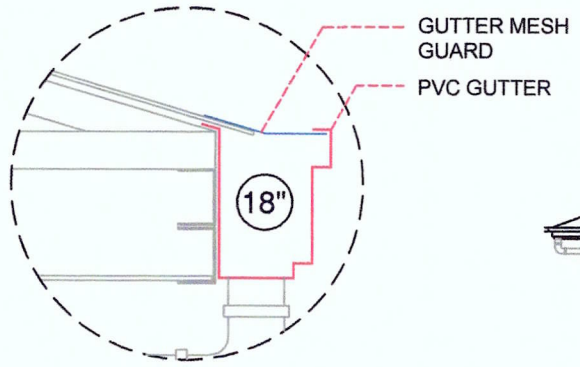


DETAIL "A"

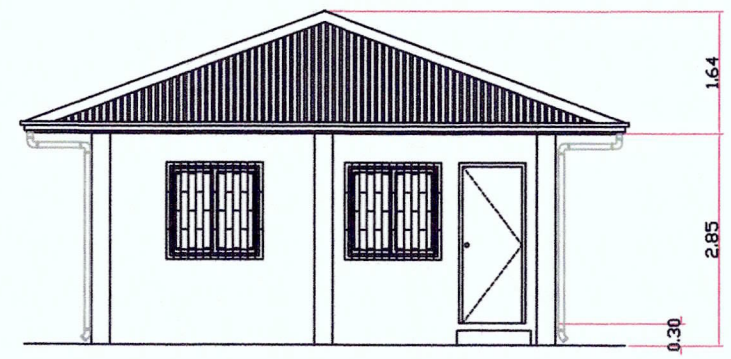

FRONT ELEVATION

SCALE 1:100 MTS

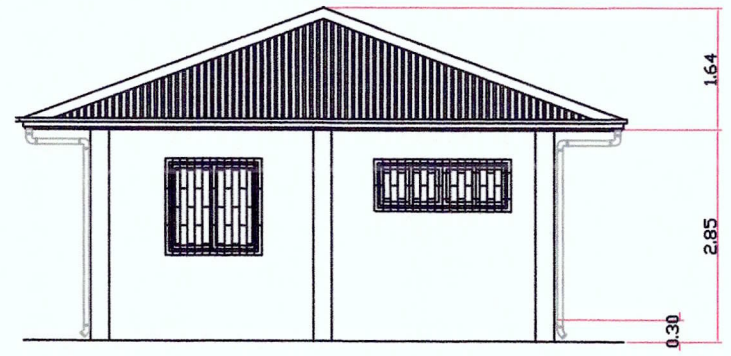

REAR ELEVATION


SCALE 1:100 MTS

LEGEND:

RIB TYPE ROOFING (UPVC)


DS DOWNSPOUT

*** ANY DISCREPANCY ON PLAN AND SPECIFICATION IS SUBJECT TO THE APPROVAL OF THE IMPLEMENTING OFFICE.

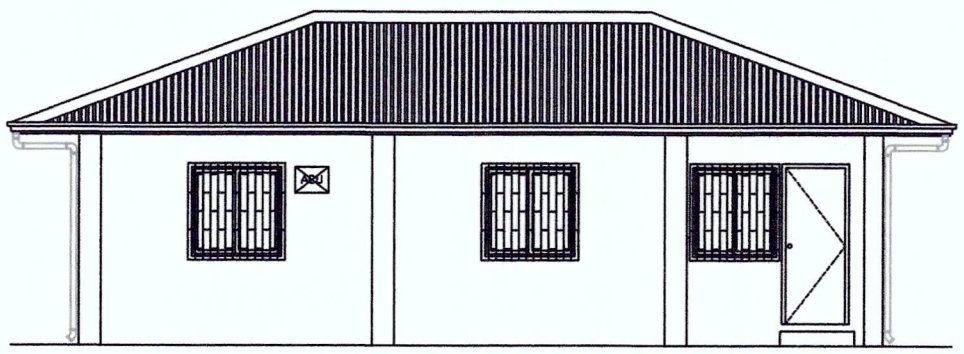

RIGHT SIDE ELEVATION

SCALE 1:100 MTS

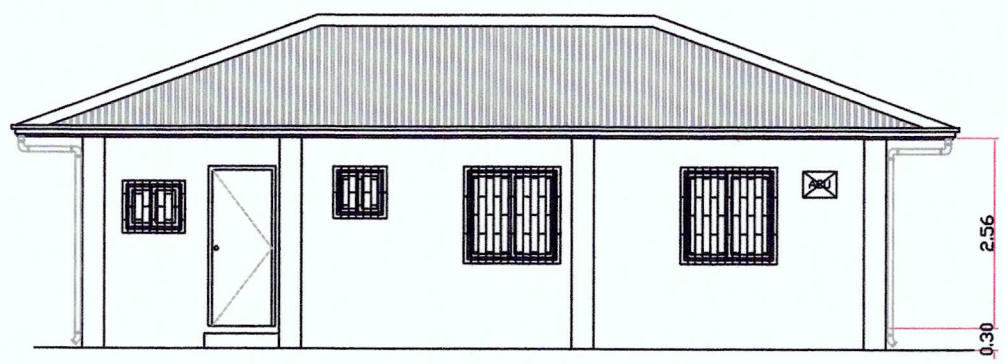

LEFT SIDE ELEVATION

SCALE 1:100 MTS


PHILIPPINE PORTS AUTHORITY

PORT OF DINGALAN
BRGY. APLAYA, DINGALAN, AURORA

PROJECT TITLE: MAINTENANCE OF TMO BUILDING AT PORT OF DINGALAN, AURORA

DATE: JANUARY 2025

PREPARED BY:	CHECKED BY:	REVIEWED BY:	RECOMMENDING APPROVAL:	APPROVED BY:	SHEET CONTENT:	DIMENSION:
ROMA AMOR A. PACAY	SHIRLYN S. MORALES	ALBERT FRANCIS T. GOLES	VAL JONATHAN V. PINEDA	NIÑO PAOLO M. BISCOCHO	AS SHOWN	M
ACTING CONSTRUCTION FOREMAN, PMO-BATAAN/AURORA	ACTING SUPERVISING ENGR. A, PMO-BATAAN/AURORA	PRINCIPAL ENGINEER A, PMO-BATAAN/AURORA	ACTING ESD MANAGER, PMO-BATAAN/AURORA	ACTING PORT MANAGER, PMO-BATAAN/AURORA		SHEET No. 2 OF 4

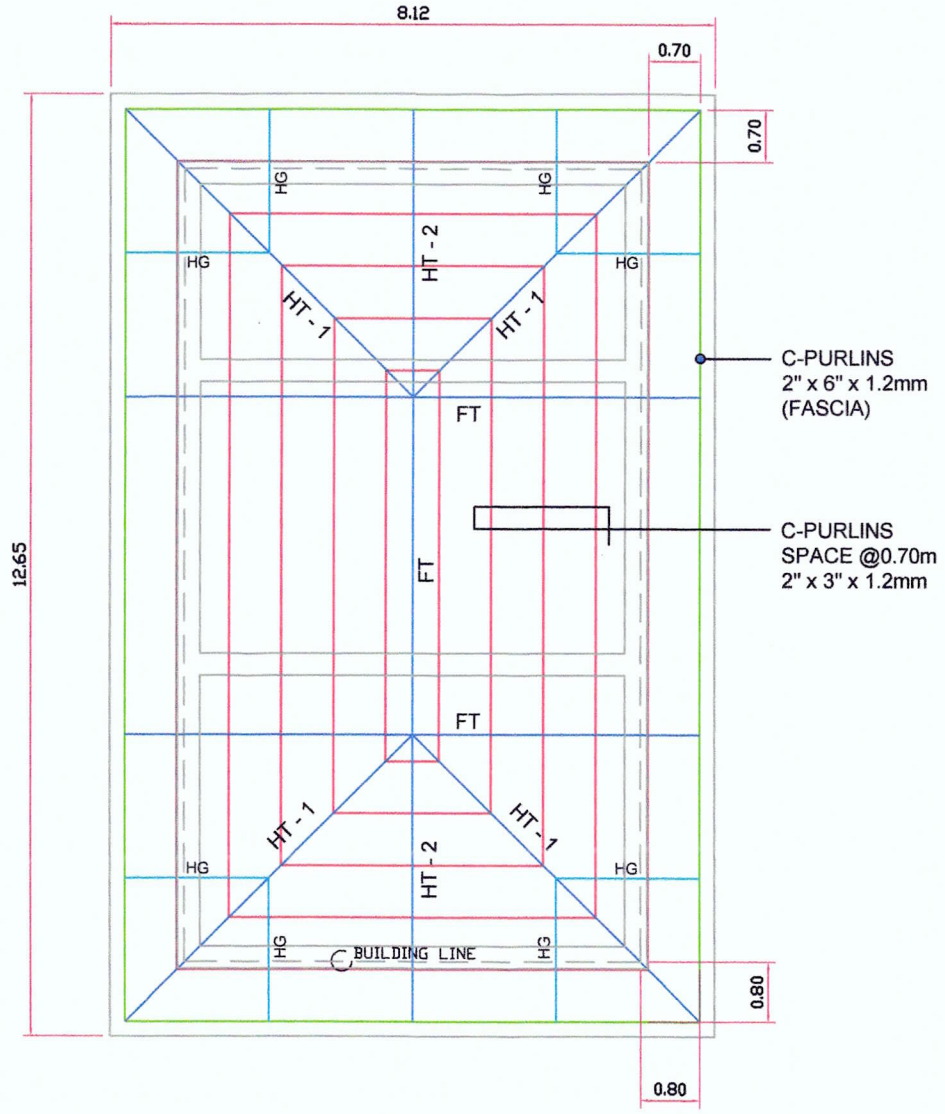

ROOF FRAMING PLAN

SCALE 1:100 MTS


NOTE:
1. TRUSSES : USE TWO 2" x 2" x 3/16" ANGULAR BAR FOR TOP CHORD, BOTTOM CHORD AND 1-2"X2"X3/16" ANGULAR BAR WEB MEMBERS.

2. HIP GIRDER : USE ONE 1-1/2" x 1-1/2" x 3/16" ANGULAR BAR


3. APPLY METAL PRIMER - GRAY IN ALL TRUSSES.

4. VERIFY DIMENSION DURING ACTUAL CONSTRUCTION.


5. ANY DISCREPANCY IN THE ACTUAL CONSTRUCTION SHALL BE SUBJECTED TO THE IMPLEMENTING OFFICE'S APPROVAL

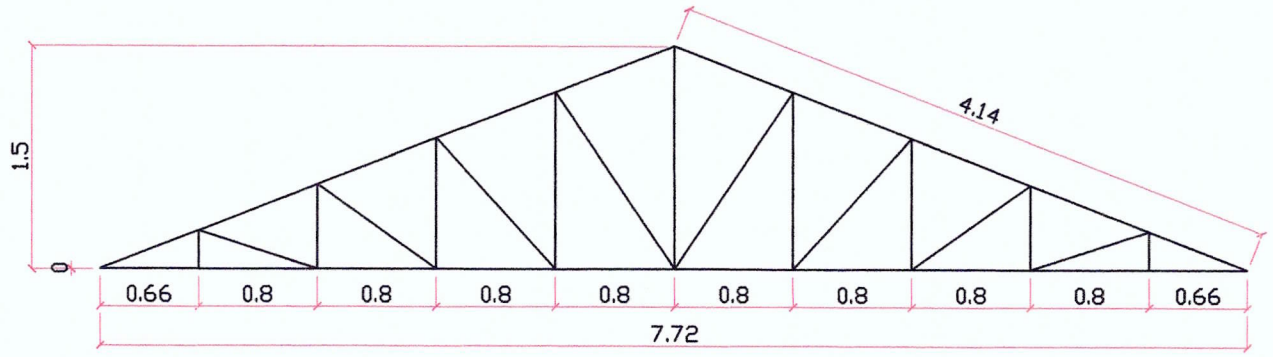


FULL TRUSS (FT)
(2 SETS)

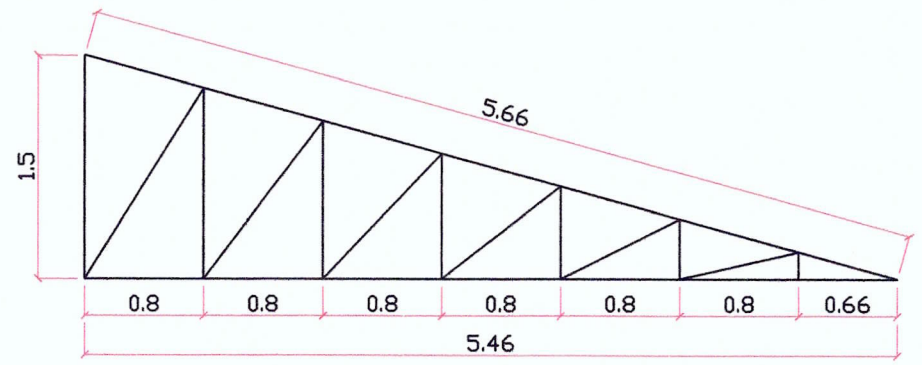


HALF TRUSS (HT-1)
(4 SETS)

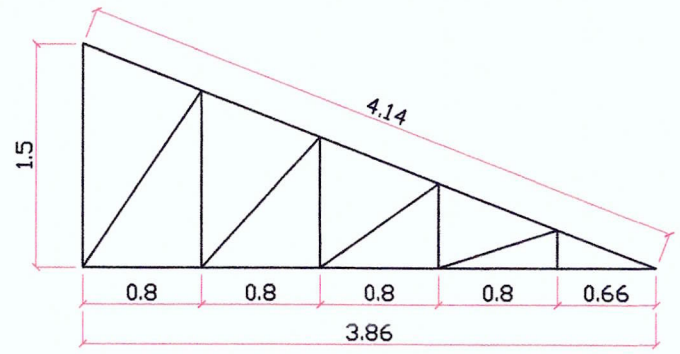

HALF TRUSS (HT-2)
(2 SETS)

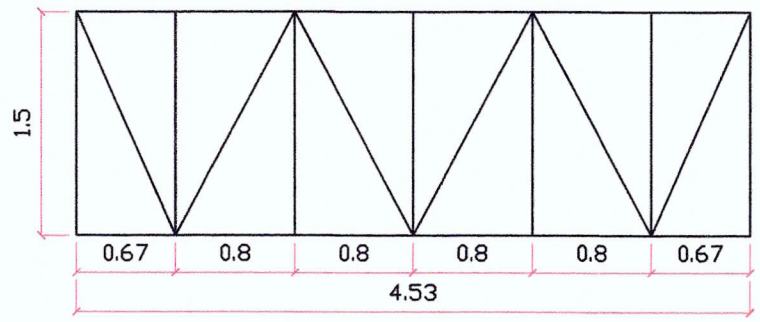

TRUSS (T-1)
(1 SET)

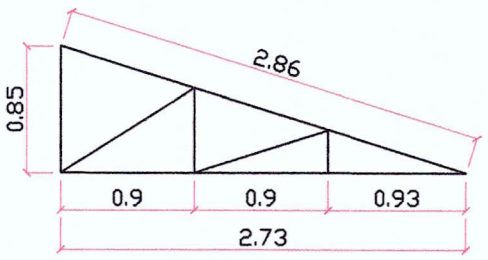

HIP GIRDER (HG)
(4 SETS)

TRUSS DIAGRAM

SCALE 1:50 MTS

PHILIPPINE PORTS AUTHORITY


PORT OF DINGALAN
BRGY. APLAYA, DINGALAN, AURORA

PROJECT TITLE: MAINTENANCE OF TMO BUILDING AT PORT OF DINGALAN, AURORA

DATE: JANUARY 2025


PREPARED BY:	CHECKED BY:	REVIEWED BY:	RECOMMENDING APPROVAL:	APPROVED BY:	SHEET CONTENT:	DIMENSION:
ROMA AMOR A. PACAY	SHIRLYN S. MORALES	ALBERT FRANCIS T. GOLES	VAL JONATHAN V. PINEDA	NIÑO PAOLO M. BISCOCHO	ROOFING FRAMING PLAN TRUSS DIAGRAM	M
ACTING CONSTRUCTION FOREMAN, PMO-BATAAN/AURORA	ACTING SUPERVISING ENGR. A, PMO-BATAAN/AURORA	PRINCIPAL ENGINEER A, PMO-BATAAN/AURORA	ACTING ESD MANAGER, PMO-BATAAN/AURORA	ACTING PORT MANAGER, PMO-BATAAN/AURORA		SHEET No. 3 OF 4

*** ANY DISCREPANCY ON PLAN AND SPECIFICATION IS SUBJECT TO THE APPROVAL OF THE IMPLEMENTING OFFICE.

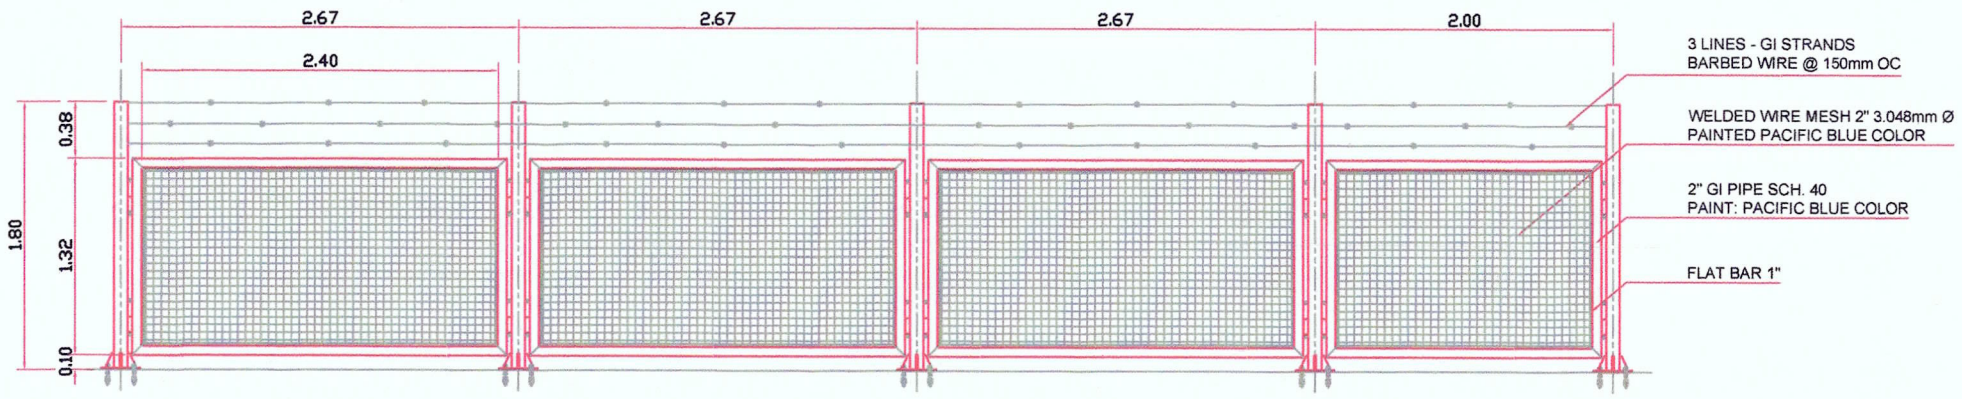


STEEL FENCE DETAIL (ALONG LINE 1)

SCALE 1:50 MTS

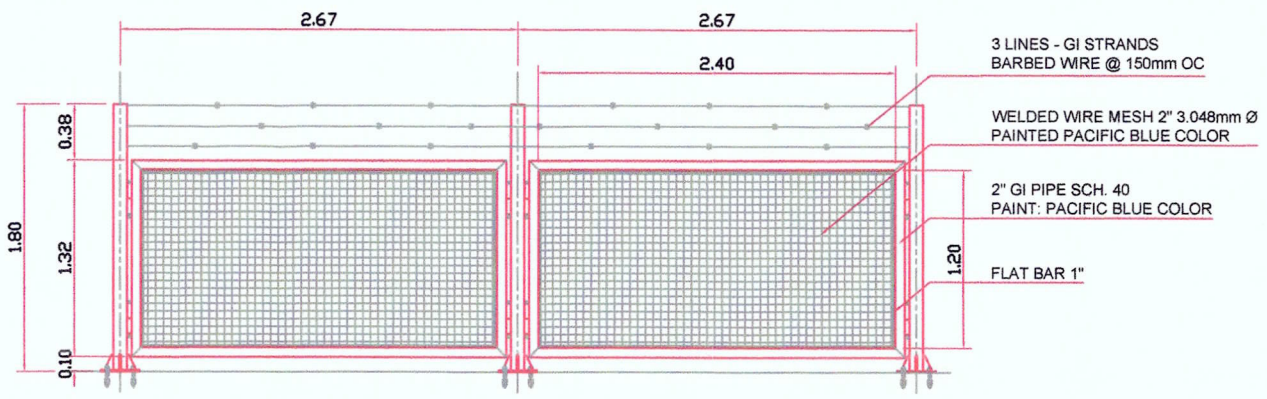

STEEL FENCE DETAIL (ALONG LINE 2)


SCALE 1:50 MTS

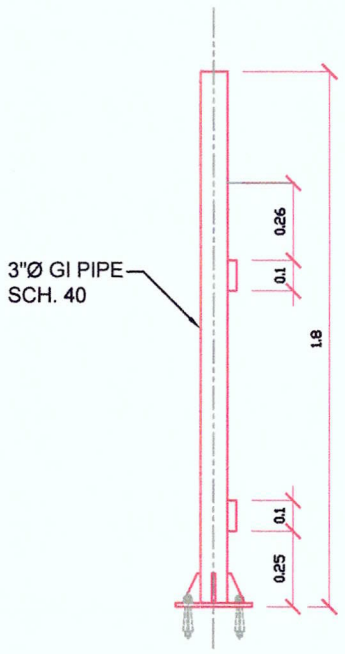




LOCK PIN


(NOTE: APPLICABLE TO ALL STEEL FENCE CONNECTION UNLESS OTHERWISE SPECIFIED)

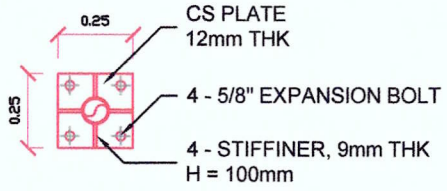

BASE PLATE

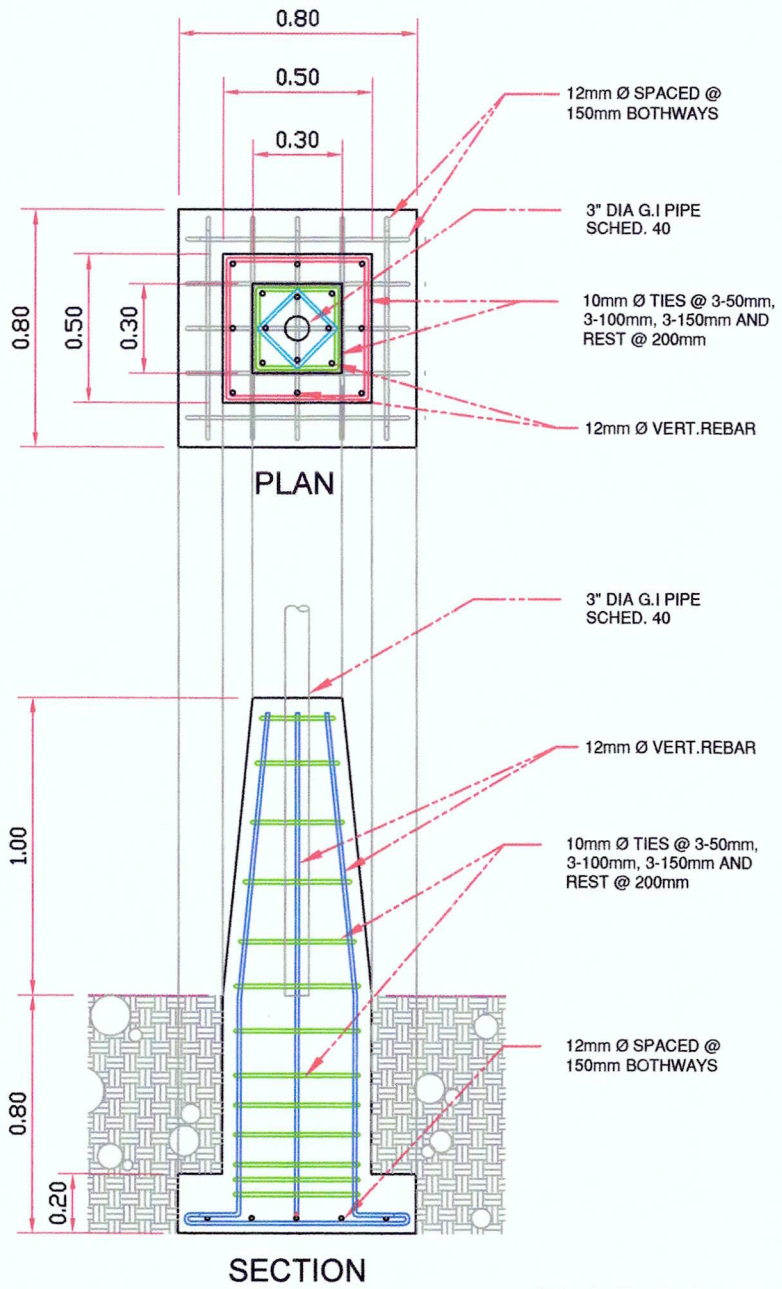

SECTION

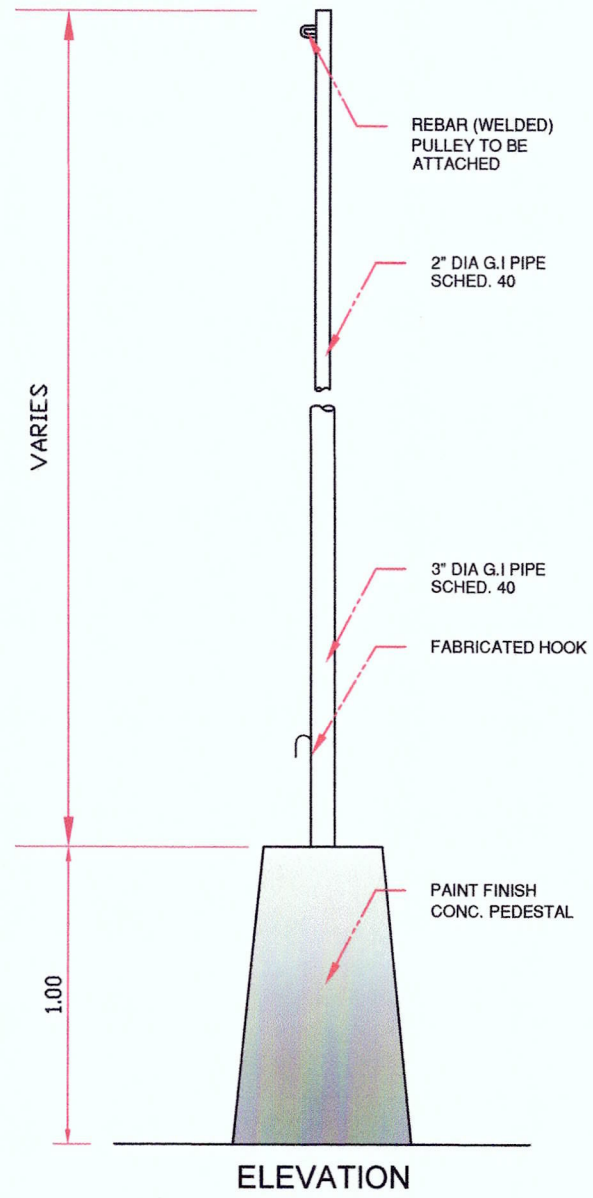

ELEVATION

FLAG POLE DETAILS

PHILIPPINE PORTS AUTHORITY

PORT OF DINGALAN
BRGY. APLAYA, DINGALAN, AURORA

PROJECT TITLE: MAINTENANCE OF TMO BUILDING AT PORT OF DINGALAN, AURORA

PREPARED BY:	CHECKED BY:	REVIEWED BY:	RECOMMENDING APPROVAL:	APPROVED BY:
ROMA AMOR D. PACAY	SHIRLYN S. MORALES	ALBERT FRANCIS T. GOLES	VAL JONATHAN V. PINEDA	NIÑO PAOLO M. BISCOCHO
ACTING CONSTRUCTION FOREMAN, PMO-BATAAN/AURORA	ACTING SUPERVISING ENGR. A, PMO-BATAAN/AURORA	PRINCIPAL ENGINEER A, PMO-BATAAN/AURORA	ACTING ESD MANAGER, PMO-BATAAN/AURORA	ACTING PORT MANAGER, PMO-BATAAN/AURORA

SHEET CONTENT: STEEL FENCE DETAIL, FLAG POLE DETAIL

DATE: JANUARY 2025

DIMENSION: M

SHEET No. 4 OF 4