



PASSENGER TERMINAL BUILDING

TERMINAL MANAGEMENT OFFICE

GUARDHOUSE & GENSET HOUSE


PUMPHOUSE

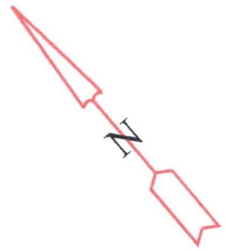

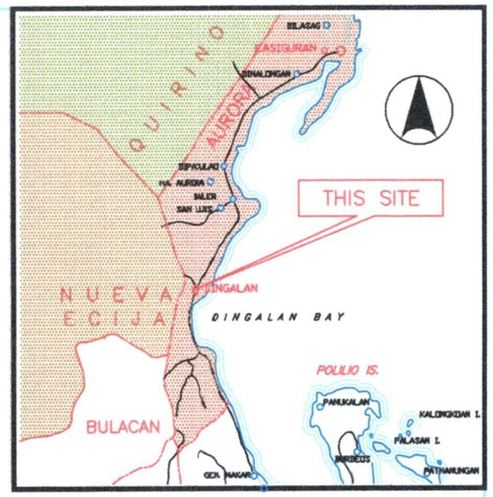

PHILIPPINE PORTS AUTHORITY PORT OF DINGALAN BRGY. APLAYA, DINGALAN, AURORA	PROJECT TITLE: MAINTENANCE OF COMFORT ROOMS OF PTB AND GUARDHOUSE INCLUDING PAINTING WORKS AT PORT OF DINGALAN, AURORA				DATE: MAY 2024
	PREPARED BY: **ROMA AMOR A. PACAY** ACTING CONSTRUCTION FOREMAN, PMO-BATAAN/AURORA	CHECKED/REVIEWED BY: **EDGARDO B. ANDAYA JR.** SUPERVISING ENGINEER A, PMO-BATAAN/AURORA	RECOMMENDING APPROVAL: **ALBERT FRANCIS T. GOLES** ACTING ESD MANAGER, PMO-BATAAN/AURORA	APPROVED BY: **JENNELIZA D. REBONG** ACTING PORT MANAGER, PMO-BATAAN/AURORA	SHEET CONTENT: LOCATION PLAN	DIMENSION: M SHEET No. 1 OF 5

PASSENGER TERMINAL BUILDING

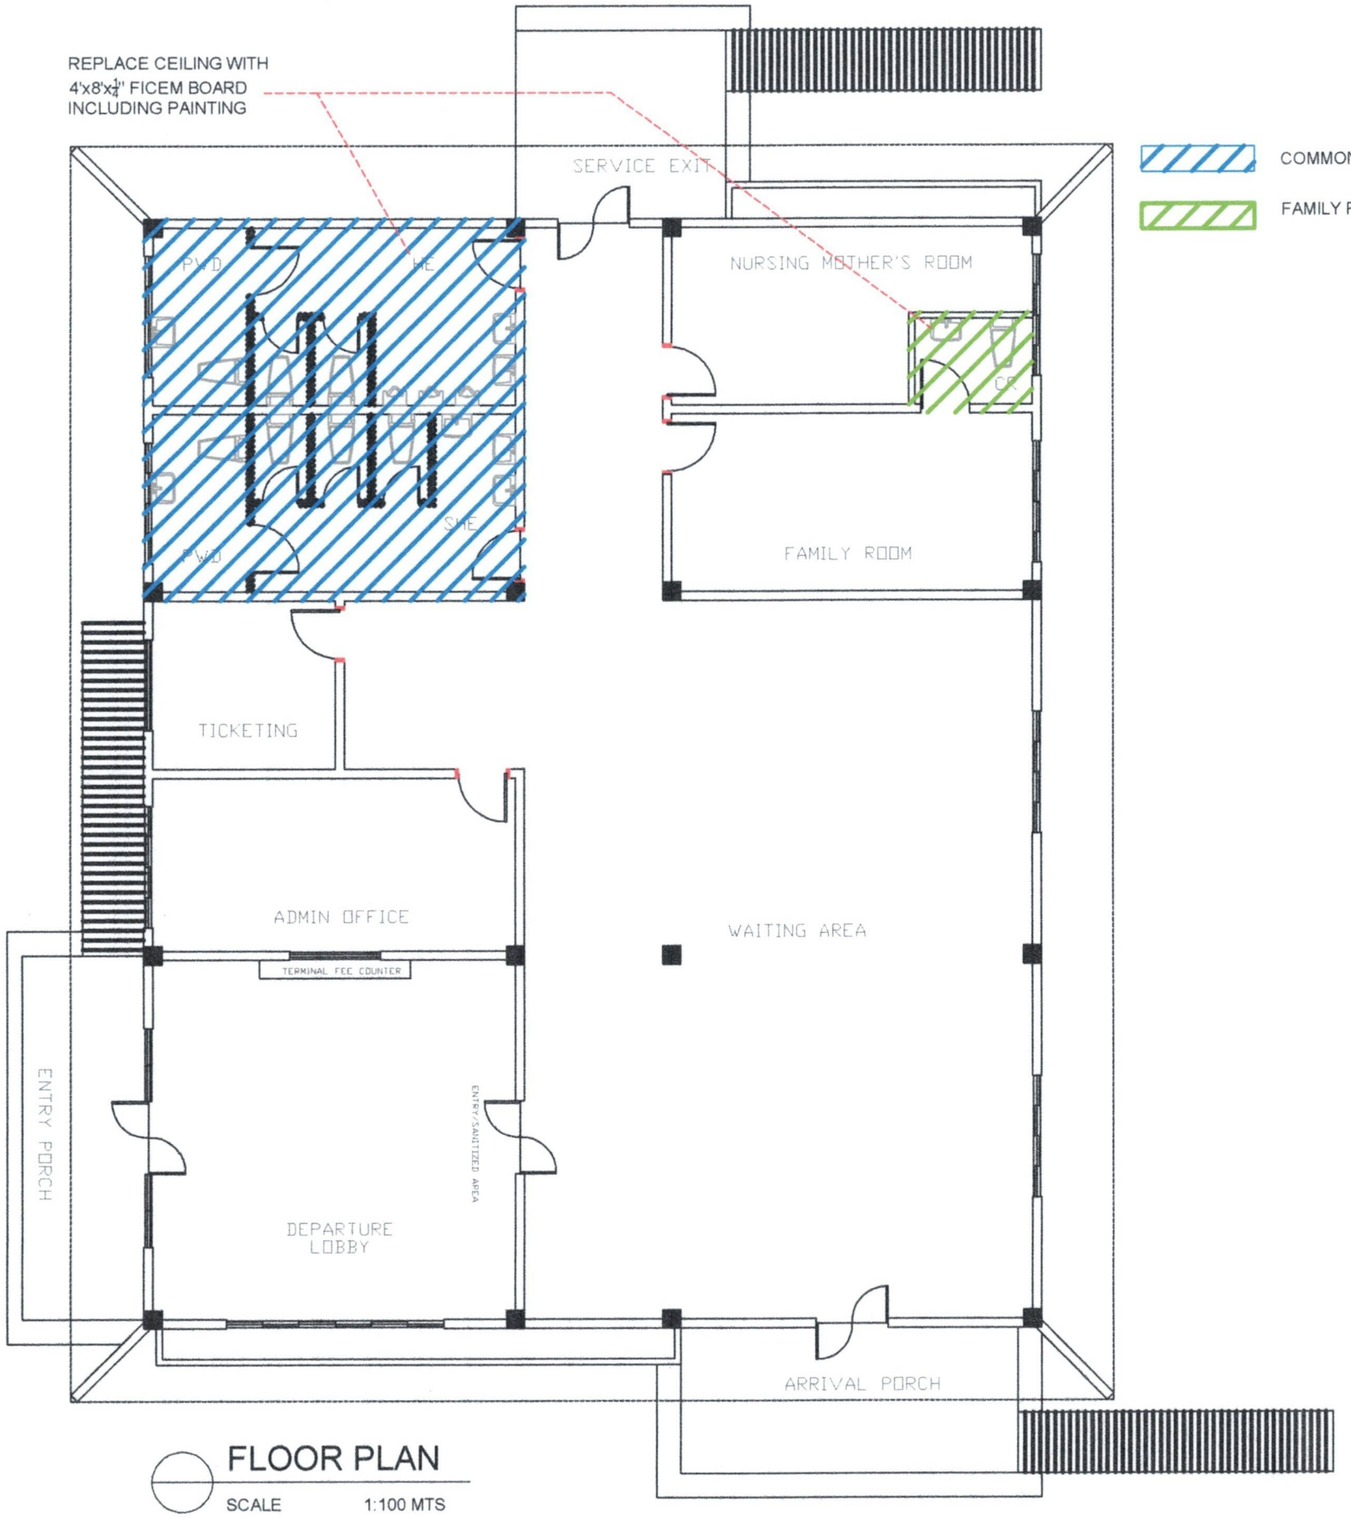


FLOOR PLAN

SCALE 1:100 MTS

COMMON COMFORT ROOMS

FAMILY ROOM'S CR

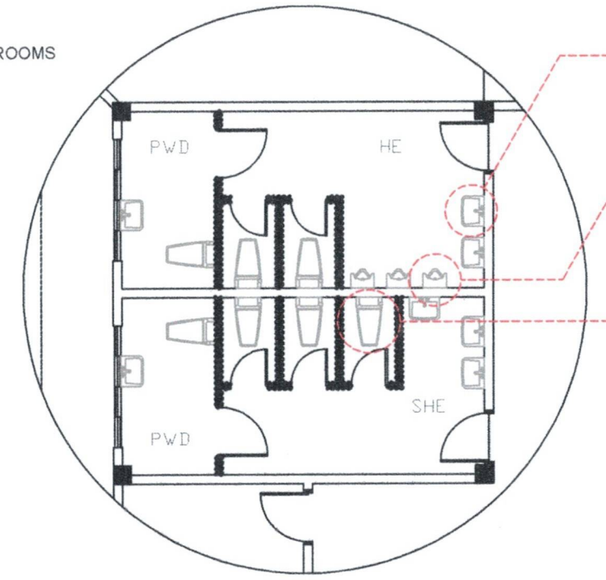


LAVATORY: (7 UNITS)
REPLACE FAUCET,
FLEXIBLE HOSE AND
OTHER FITTINGS

URINAL: (3 UNITS)
REPLACE VALVE,
FLEXIBLE HOSE AND
OTHER FITTINGS

WATER CLOSET: (7 UNITS)
REPLACE BIDET, FLEXIBLE
HOSE AND OTHER
FITTINGS

BLOW-UP PLAN

(COMMON COMFORT ROOM)

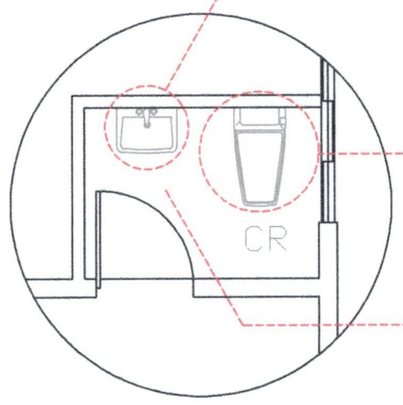

LAVATORY: (1 UNIT)
REPLACE FAUCET,
FLEXIBLE HOSE AND
OTHER FITTINGS

WATER CLOSET: (1 UNIT)
REPLACE BIDET, FLEXIBLE
HOSE AND OTHER
FITTINGS

TILES
- USE 60CM X 60CM
UNGLAZED CERAMIC FLOOR
TILES

- USE 30CM X 60CM
UNGLAZED CERAMIC WALL
TILES

BLOW-UP PLAN

(FAMILY ROOM CR)

PHILIPPINE PORTS AUTHORITY


PORT OF DINGALAN
BRGY. APLAYA, DINGALAN, AURORA

PROJECT TITLE:
MAINTENANCE OF COMFORT ROOMS OF PTB AND GUARDHOUSE INCLUDING PAINTING WORKS AT PORT OF DINGALAN, AURORA

DATE: MAY 2024


PREPARED BY:	CHECKED/REVIEWED BY:	RECOMMENDING APPROVAL:	APPROVED BY:	SHEET CONTENT:	DIMENSION:
ROMA AMOR A. PACAY	EDGARDO B. ANDAYA JR.	ALBERT FRANCIS T. GOLES	JENNELIZA D. REBONG	AS SHOWN	M
ACTING CONSTRUCTION FOREMAN, PMO-BATAAN/AURORA	SUPERVISING ENGINEER A, PMO-BATAAN/AURORA	ACTING ESD MANAGER, PMO-BATAAN/AURORA	ACTING PORT MANAGER, PMO-BATAAN/AURORA		SHEET No. 2 OF 5

TMO BUILDING

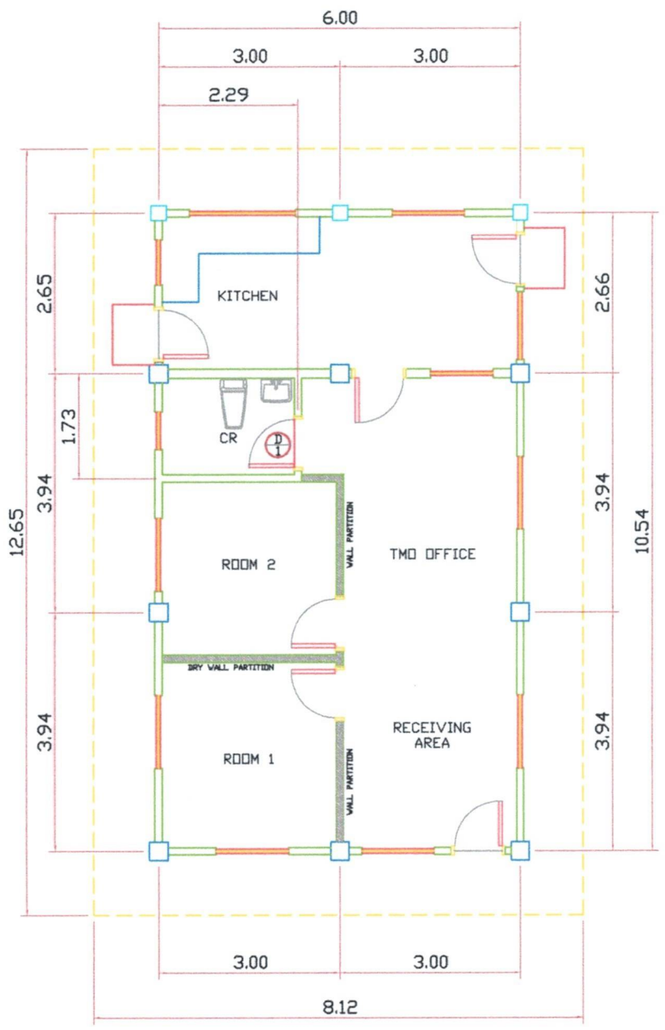

FLOOR PLAN

SCALE 1:100 MTS

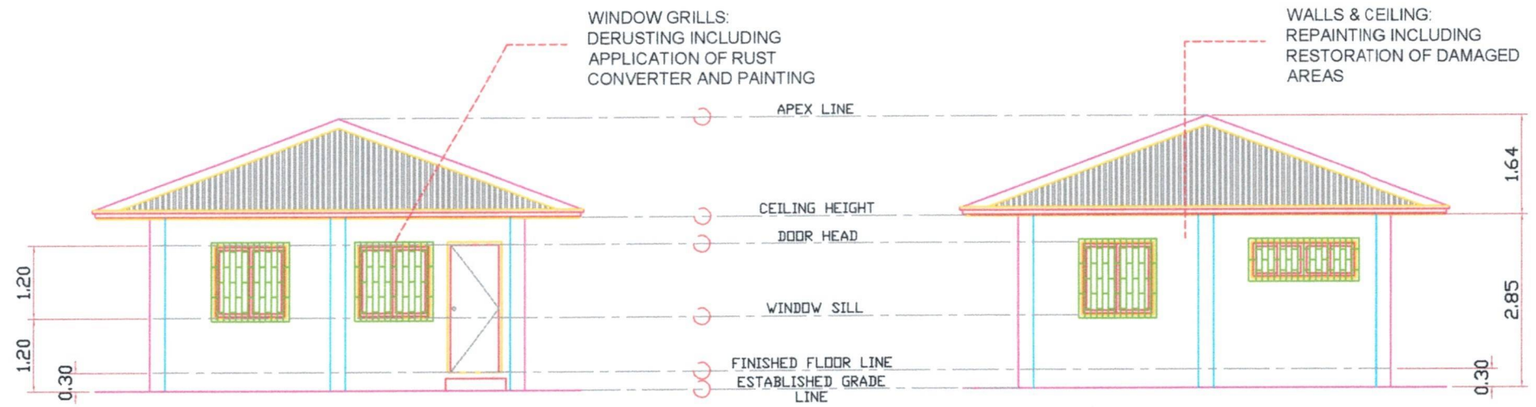

FRONT ELEVATION

SCALE 1:100 MTS


REAR ELEVATION

SCALE 1:100 MTS




RIGHT SIDE ELEVATION

SCALE 1:100 MTS

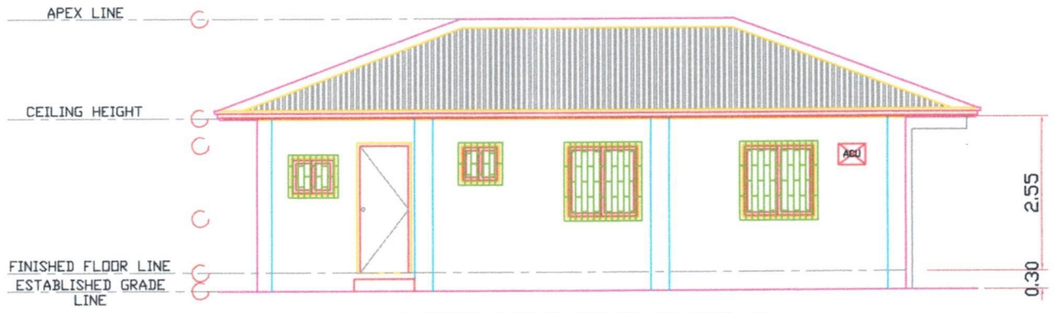

LEFT SIDE ELEVATION

SCALE 1:100 MTS

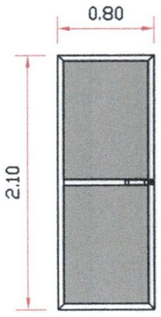

DESCRIPTION:
ALUMINUM POWDER COATED WITH WHITE BUS BODY INCLUDING FRAMING AND ACCESSORIES

LOCATION:
TMO BUILDING'S CR

QUANTITY:
1 SET

D 1 DOOR DETAILS

NOTE:

EXTERIOR & INTERIOR WALLS + CEILING
- USE ELASTOMERIC PAINT (SEMI GLOSS)
2 COATS

WINDOW GRILLS
- USE QDE PAINT
2 COATS

*** ANY DISCREPANCY ON PLAN AND SPECIFICATION IS SUBJECT TO THE APPROVAL OF THE IMPLEMENTING OFFICE.

PHILIPPINE PORTS AUTHORITY


PORT OF DINGALAN
BRGY. APLAYA, DINGALAN, AURORA

PROJECT TITLE: MAINTENANCE OF COMFORT ROOMS OF PTB AND GUARDHOUSE INCLUDING PAINTING WORKS AT PORT OF DINGALAN, AURORA

DATE: MAY 2024

PREPARED BY:	CHECKED/REVIEWED BY:	RECOMMENDING APPROVAL:	APPROVED BY:	SHEET CONTENT:	DIMENSION:
ROMA AMOR A. PACAY	EDGARDO B. ANDAYA JR.	ALBERT FRANCIS T. GOLES	JENNELIZA D. REBONG	AS SHOWN	M
ACTING CONSTRUCTION FOREMAN, PMO-BATAAN/AURORA	SUPERVISING ENGINEER A, PMO-BATAAN/AURORA	ACTING ESD MANAGER, PMO-BATAAN/AURORA	ACTING PORT MANAGER, PMO-BATAAN/AURORA		SHEET No. 3 OF 5


GUARDHOUSE & GENSET HOUSE

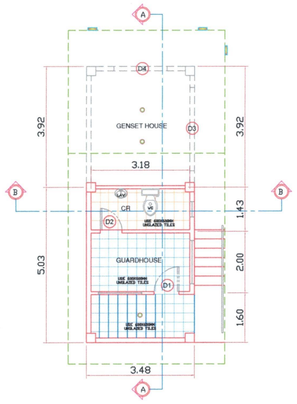

FLOOR PLAN
SCALE 1:100 MTS



FRONT ELEVATION
SCALE 1:100 MTS

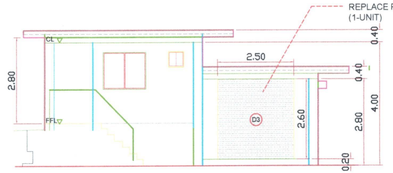

RIGHT SIDE ELEVATION
SCALE 1:100 MTS




DESCRIPTION:
ALUMINUM POWDER COATED WITH WHITE BUS BODY INCLUDING FRAMING AND ACCESSORIES


LOCATION:
GUARDHOUSE MAIN DOOR

QUANTITY:
1 SET


D1 DOOR DETAILS

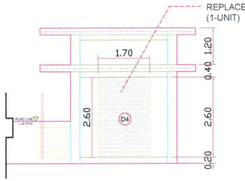

REAR ELEVATION
SCALE 1:100 MTS

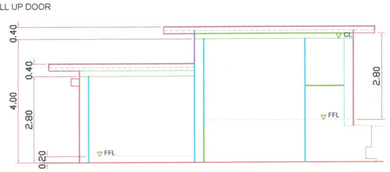

LEFT SIDE ELEVATION
SCALE 1:100 MTS

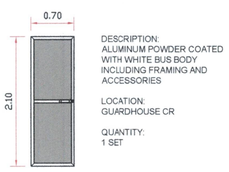


DESCRIPTION:
ALUMINUM POWDER COATED WITH WHITE BUS BODY INCLUDING FRAMING AND ACCESSORIES


LOCATION:
GUARDHOUSE CR

QUANTITY:
1 SET

D2 DOOR DETAILS

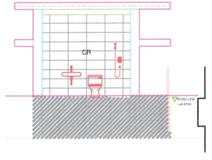

SECTION 'B - B'
SCALE 1:100 MTS

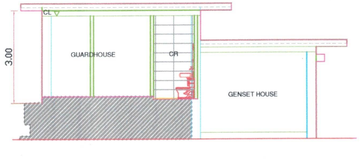

SECTION 'A - A'
SCALE 1:100 MTS

NOTE:

EXTERIOR
- USE ELASTOMERIC PAINT (SEMI GLOSS) - 2 COATS

INTERIOR
- USE ELASTOMERIC PAINT (SEMI GLOSS) - 2 COATS

TILES
- USE 60CM X 60CM GLAZED CERAMIC FLOOR TILES (GUARDHOUSE)

- USE 60CM X 60CM UNGLAZED CERAMIC FLOOR TILES (GUARDHOUSE CR)

- USE 30CM X 60CM UNGLAZED CERAMIC WALL TILES (GUARDHOUSE CR)

*** ANY DISCREPANCY ON PLAN AND SPECIFICATION IS SUBJECT TO THE APPROVAL OF THE IMPLEMENTING OFFICE.


PHILIPPINE PORTS AUTHORITY
PORT OF DINGALAN
BRGY. APLAYA, DINGALAN, AURORA

PROJECT TITLE: MAINTENANCE OF COMFORT ROOMS OF PTB AND GUARDHOUSE INCLUDING PAINTING WORKS AT PORT OF DINGALAN, AURORA

PREPARED BY:	CHECKED/REVIEWED BY:	RECOMMENDING APPROVAL:	APPROVED BY:	SHEET CONTENT:	DATE:
ROMA AMOR A. PACAY ACTING CONSTRUCTION FOREMAN, PMO-BATAAN/AURORA	EDGARDO B. ANDAYA JR. SUPERVISING ENGINEER A, PMO-BATAAN/AURORA	ALBERT FRANCIS T. GOLES ACTING ESD MANAGER, PMO-BATAAN/AURORA	JENNELIZA D. REBONG ACTING PORT MANAGER, PMO-BATAAN/AURORA	AS SHOWN	MAY 2024

DIMENSION: M
SHEET No. 4 OF 5

PUMP HOUSE

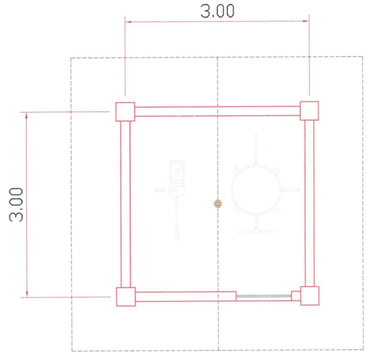


FLOOR PLAN
SCALE 1:50 MTS


NOTE:

EXTERIOR
- USE ELASTOMERIC PAINT (SEMI GLOSS)
2 COATS


INTERIOR
- USE ELASTOMERIC PAINT (SEMI GLOSS)
2 COATS

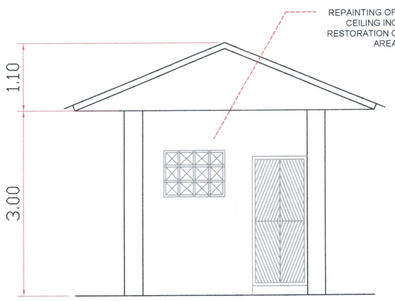


FRONT ELEVATION
SCALE 1:50 MTS

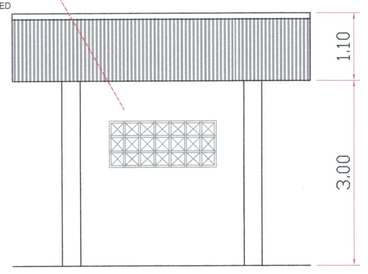

RIGHT SIDE ELEVATION
SCALE 1:50 MTS

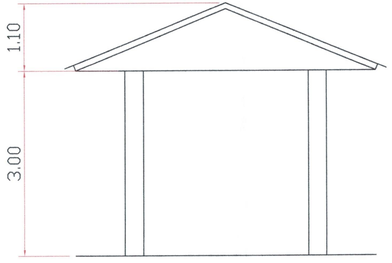

REAR ELEVATION
SCALE 1:50 MTS

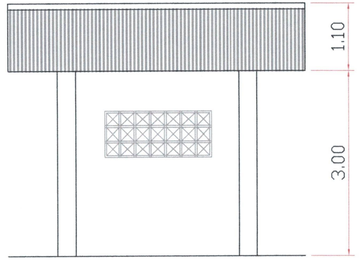

LEFT SIDE ELEVATION
SCALE 1:50 MTS

PHILIPPINE PORTS AUTHORITY
PORT OF DINGALAN
BRGY. APLAYA, DINGALAN, AURORA

PROJECT TITLE: MAINTENANCE OF COMFORT ROOMS OF PTB AND GUARDHOUSE INCLUDING PAINTING WORKS AT PORT OF DINGALAN, AURORA

PREPARED BY:	CHECKED/REVIEWED BY:	RECOMMENDING APPROVAL:	APPROVED BY:	SHEET CONTENT:	DATE:
ROMA AMOR A. PACAY ACTING CONSTRUCTION FOREMAN, PMO-BATAAN/AURORA	EDGARDO B. ANDAYA JR. SUPERVISING ENGINEER A, PMO-BATAAN/AURORA	ALBERT FRANCIS T. GOLES ACTING ESD MANAGER, PMO-BATAAN/AURORA	JENNELIZA D. REBONG ACTING PORT MANAGER, PMO-BATAAN/AURORA	AS SHOWN	MAY 2024

DIMENSION: M
SHEET No. 5 OF 5