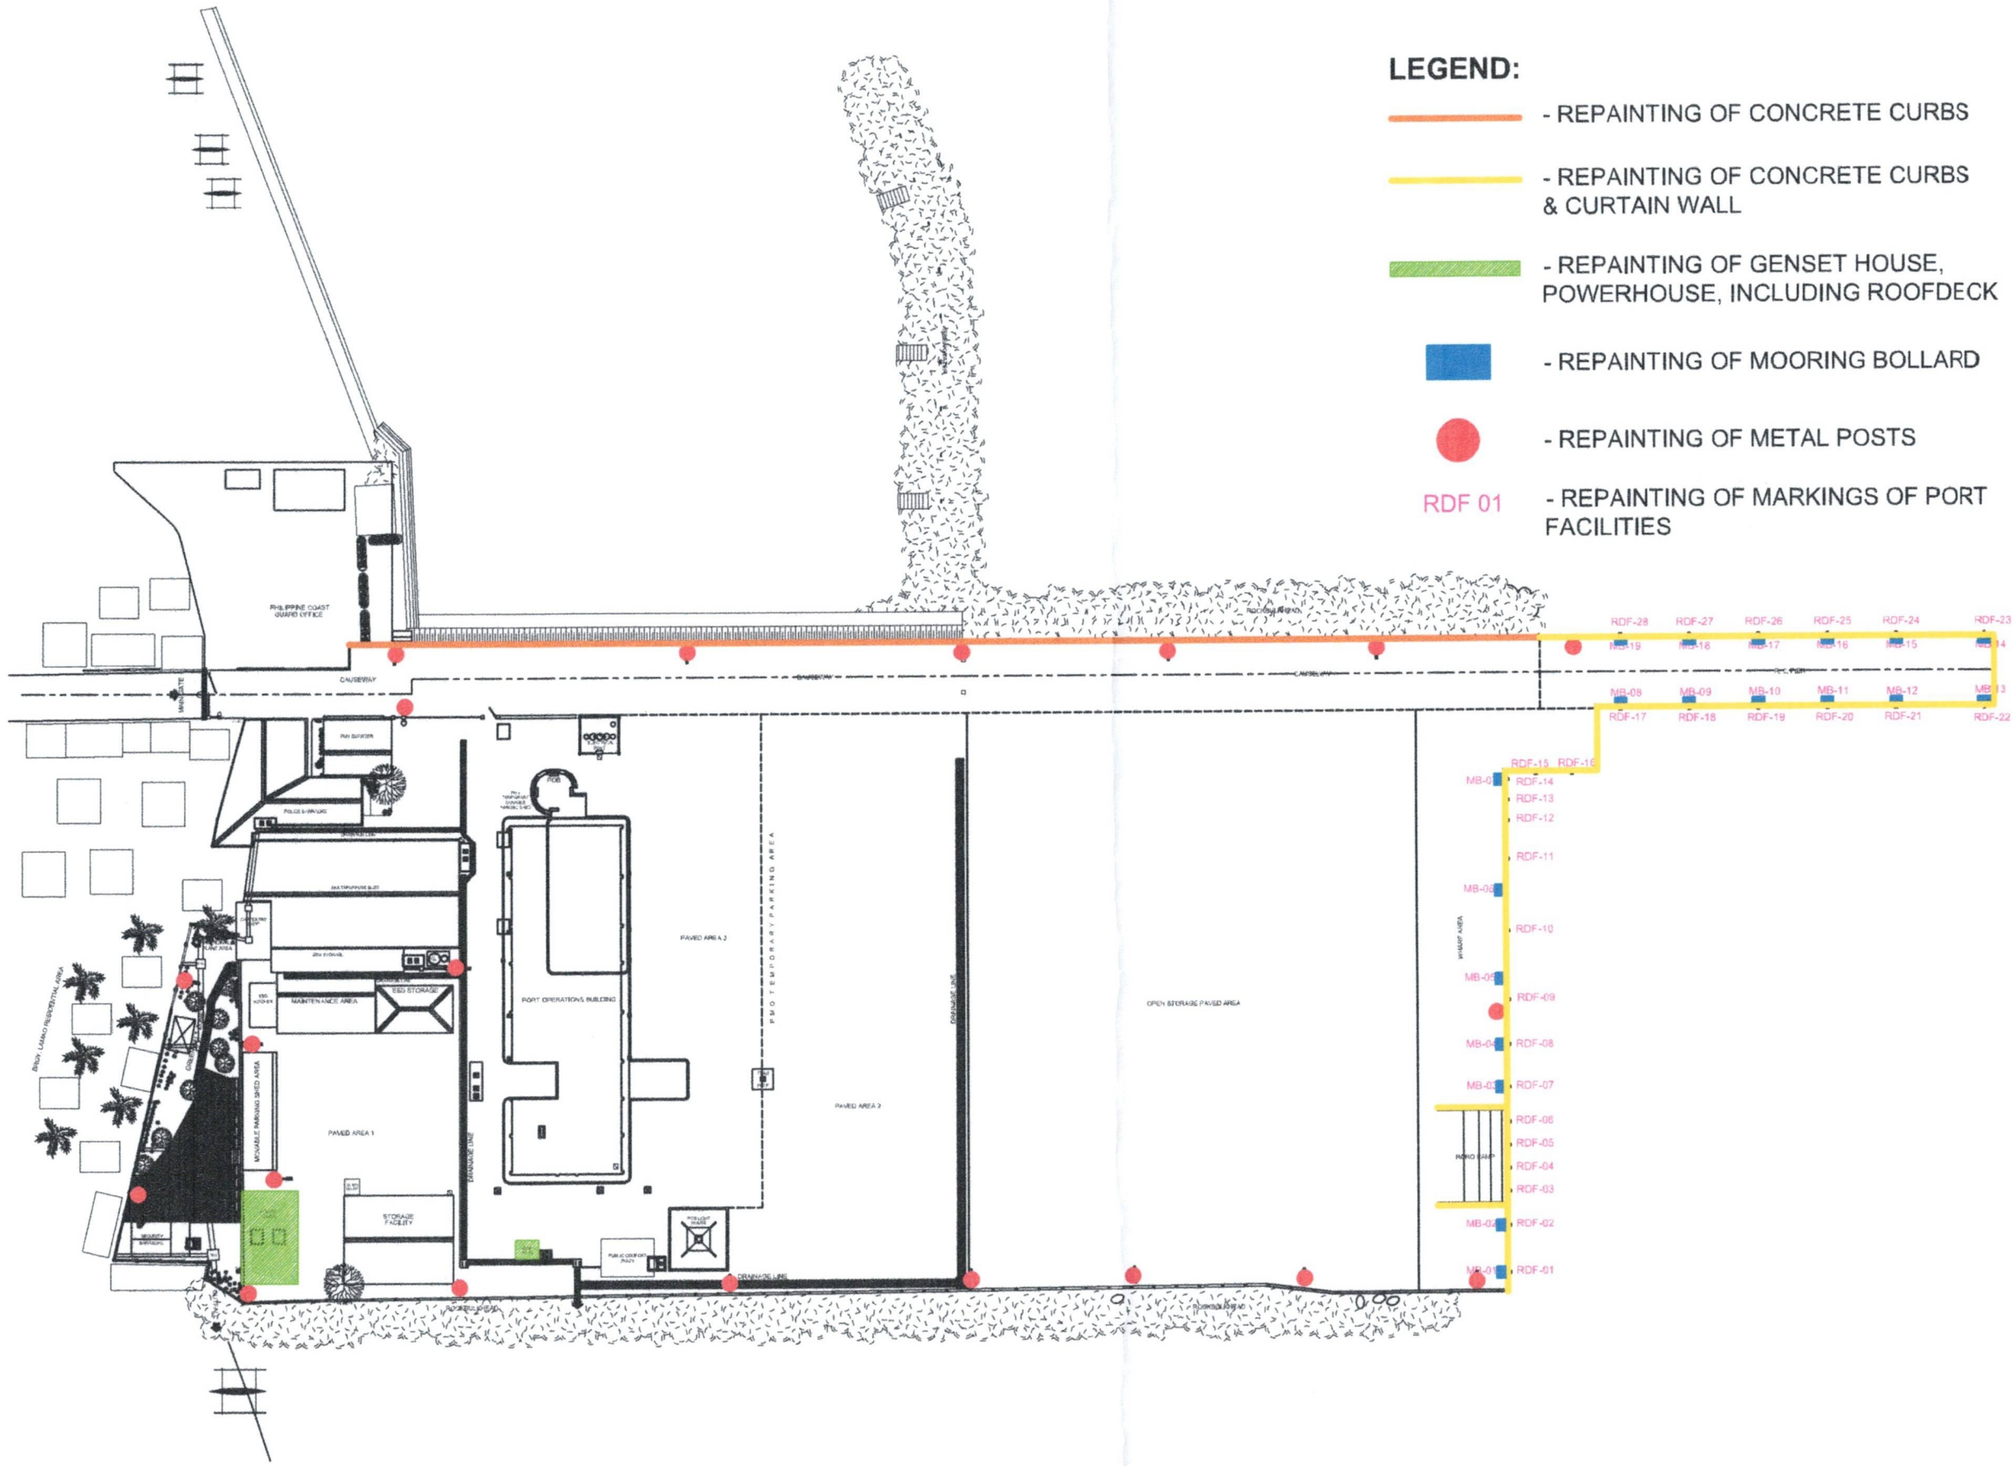


LEGEND:

- REPAINTING OF CONCRETE CURBS
- REPAINTING OF CONCRETE CURBS & CURTAIN WALL
- REPAINTING OF GENSET HOUSE, POWERHOUSE, INCLUDING ROOFDECK
- REPAINTING OF MOORING BOLLARD
- REPAINTING OF METAL POSTS

RDF 01 - REPAINTING OF MARKINGS OF PORT FACILITIES

PHILIPPINE PORTS AUTHORITY
PMO-BATAAN/AURORA

DEVELOPMENT PLAN


PORT OF LAMAO
BRGY. LAMAO, LIMAY, BATAAN

PROJECT TITLE:
MAINTENANCE OF CONCRETE CURBS AND MARKINGS OF EXISTING PORT FACILITIES AT PORT OF LAMAO, LIMAY, BATAAN

DATE: JUNE 2024


PREPARED BY:	CHECKED BY:	RECOMMENDING APPROVAL:	APPROVED BY:	SHEET CONTENT:	SHEET No.
KRIZZIA ANNE G. FRIAL SENIOR ENGINEER A, PMO-BATAAN/AURORA	EDGARDO B. ANDAYA JR. SUPERVISING ENGINEER A, PMO-BATAAN/AURORA	ALBERT FRANCIS T. GOLES ACTING ESD MANAGER, PMO-BATAAN/AURORA	JENNELIZA D. REBONG ACTING PORT MANAGER, PMO-BATAAN/AURORA	LOCATION PLAN OF THE PORT FACILITIES TO BE REPAINTED	1 OF 5

DOOR TO BE REPAINTED

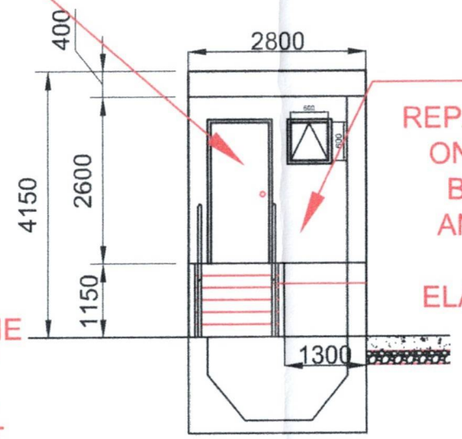


FRONT ELEVATION

TO BE REPAINTED WITH ONE (1) COAT BASECOAT AND TWO (2) COATS ELASTOMERIC PAINT

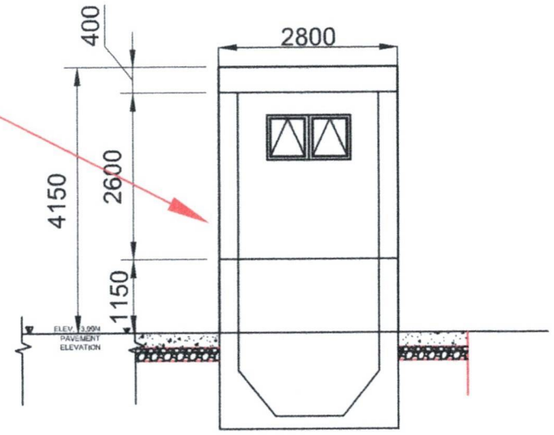


REAR ELEVATION


ROOF DECK TO BE REPAINTED WITH ONE (1) COAT BASECOAT AND TWO (2) COATS ELASTOMERIC PAINT

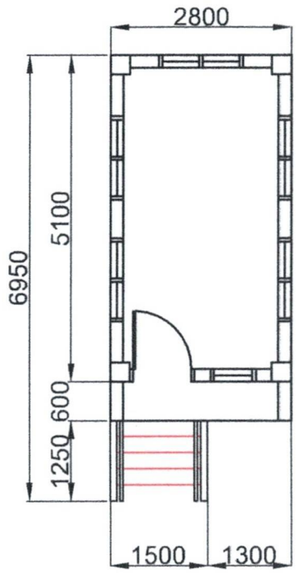


FLOOR PLAN

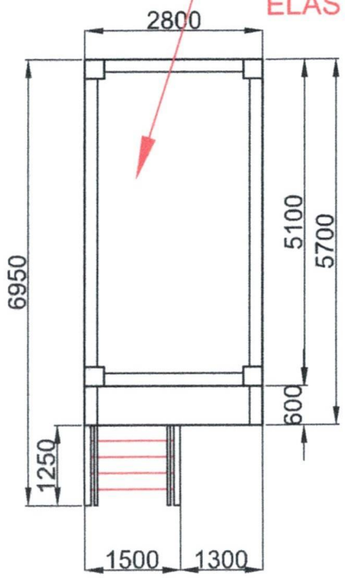

ROOF DECK PLAN

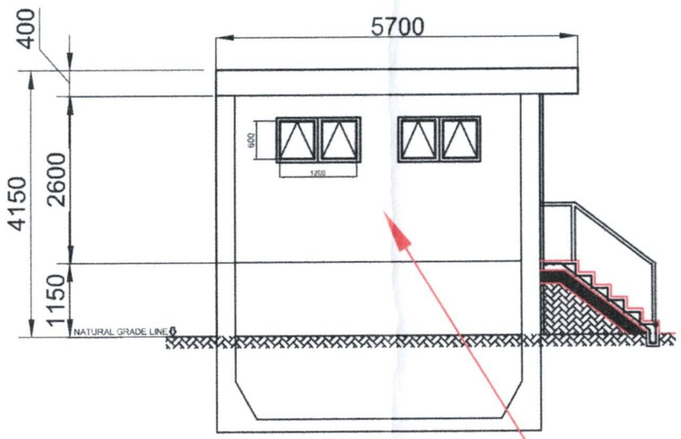

LEFT - SIDE ELEVATION

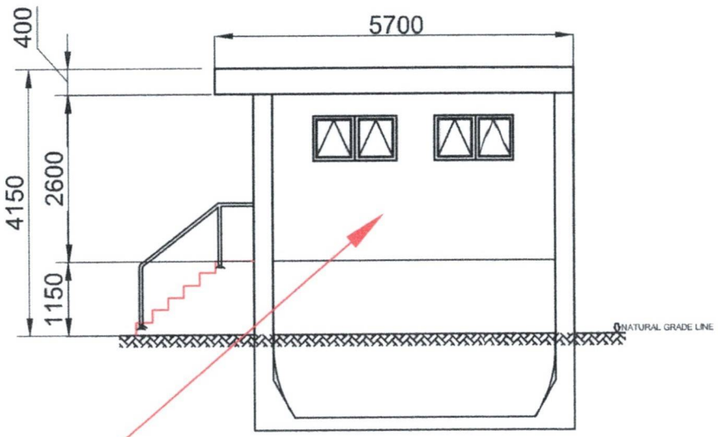

RIGHT - SIDE ELEVATION

TO BE REPAINTED WITH ONE (1) COAT BASECOAT AND TWO (2) COATS ELASTOMERIC PAINT

PHILIPPINE PORTS AUTHORITY
PMO-BATAAN/AURORA


DEVELOPMENT PLAN

PORT OF LAMAO
BRGY. LAMAO, LIMAY, BATAAN

PROJECT TITLE:
MAINTENANCE OF CONCRETE CURBS AND MARKINGS OF EXISTING PORT FACILITIES AT PORT OF LAMAO, LIMAY, BATAAN

DATE: JUNE 2024


PREPARED BY:	CHECKED BY:	RECOMMENDING APPROVAL:	APPROVED BY:	SHEET CONTENT:	SHEET No.
KRIZZIA ANNE G. FRIAL SENIOR ENGINEER A, PMO-BATAAN/AURORA	EDGARDO B. ANDAYA JR. SUPERVISING ENGINEER A, PMO-BATAAN/AURORA	ALBERT FRANCIS T. GOLES ACTING ESD MANAGER, PMO-BATAAN/AURORA	JENNELIZA D. REBONG ACTING PORT MANAGER, PMO-BATAAN/AURORA	POWERHOUSE DETAILS	2 OF 5

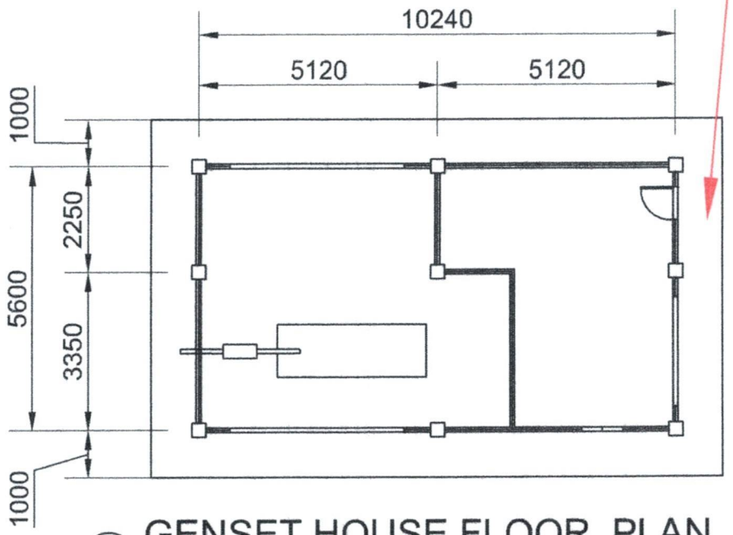


GENSET HOUSE FLOOR PLAN

CEILINGTO BE REPAINTED WITH ONE (1) COAT BASECOAT AND TWO (2) COATS ELASTOMERIC PAINT


WALLS TO BE REPAINTED WITH ONE (1) COAT BASECOAT AND TWO (2) COATS ELASTOMERIC PAINT

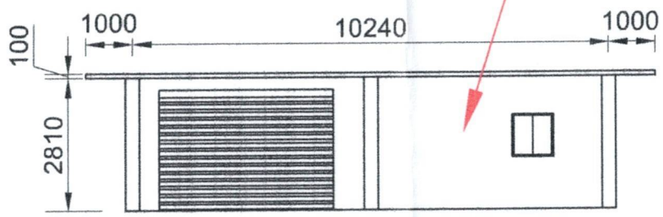

FRONT ELEVATION

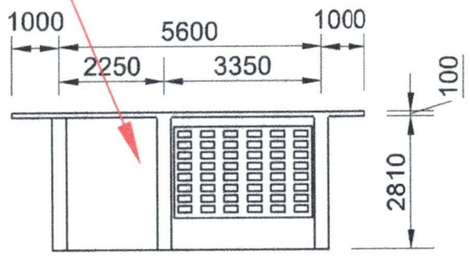


LEFT - SIDE ELEVATION

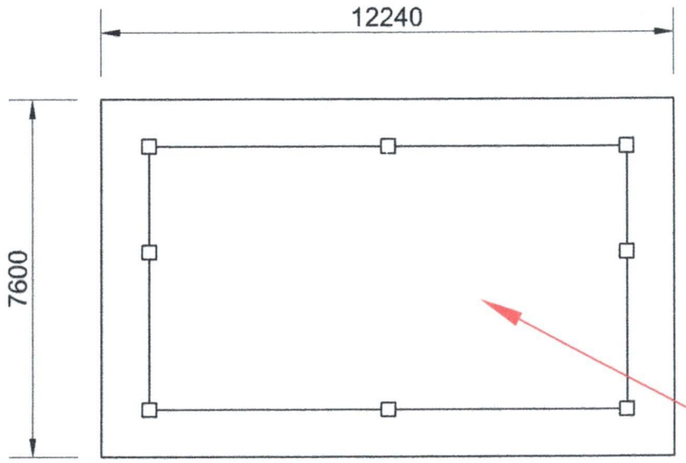


GENSET HOUSE ROOF DECK PLAN

ROOF DECK TO BE REPAINTED WITH ONE (1) COAT BASECOAT AND TWO (2) COATS ELASTOMERIC PAINT

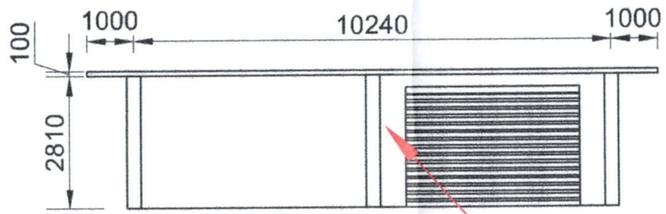

REAR ELEVATION

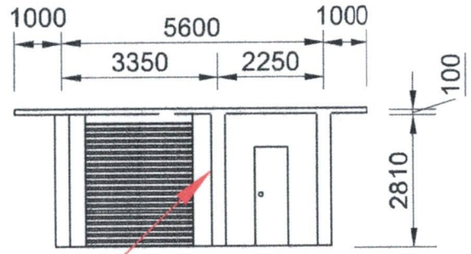



RIGHT - SIDE ELEVATION

WALLS TO BE REPAINTED WITH ONE (1) COAT BASECOAT AND TWO (2) COATS ELASTOMERIC PAINT

NOTE:
1. ALL PARTS OF THE GENSET HOUSE SHALL BE REPAINTED.

PHILIPPINE PORTS AUTHORITY PMO-BATAAN/AURORA	DEVELOPMENT PLAN PORT OF LAMAO BRGY. LAMAO, LIMAY, BATAAN	PROJECT TITLE: MAINTENANCE OF CONCRETE CURBS AND MARKINGS OF EXISTING PORT FACILITIES AT PORT OF LAMAO, LIMAY, BATAAN				DATE: JUNE 2024
		PREPARED BY: KRIZZIA ANNE G. FRIAL, SENIOR ENGINEER A, PMO-BATAAN/AURORA	CHECKED BY: EDGARDO B. ANDAYA JR., SUPERVISING ENGINEER A, PMO-BATAAN/AURORA	RECOMMENDING APPROVAL: ALBERT FRANCIS T. GOLES, ACTING ESD MANAGER, PMO-BATAAN/AURORA	APPROVED BY: JENNELIZA D. REBONG, ACTING PORT MANAGER, PMO-BATAAN/AURORA	SHEET CONTENT: GENSET HOUSE DETAILS SHEET No. 3 OF 5

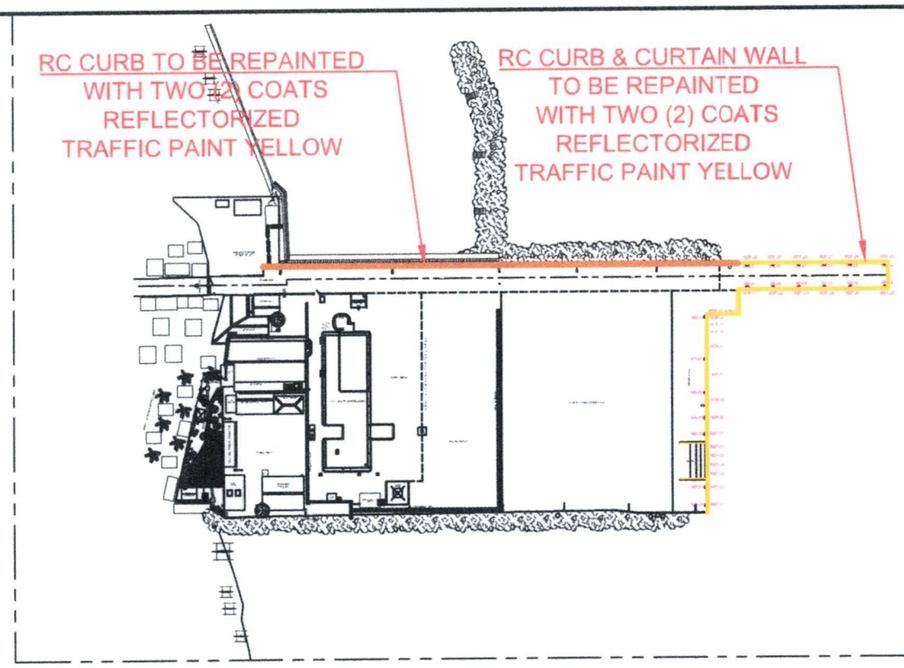

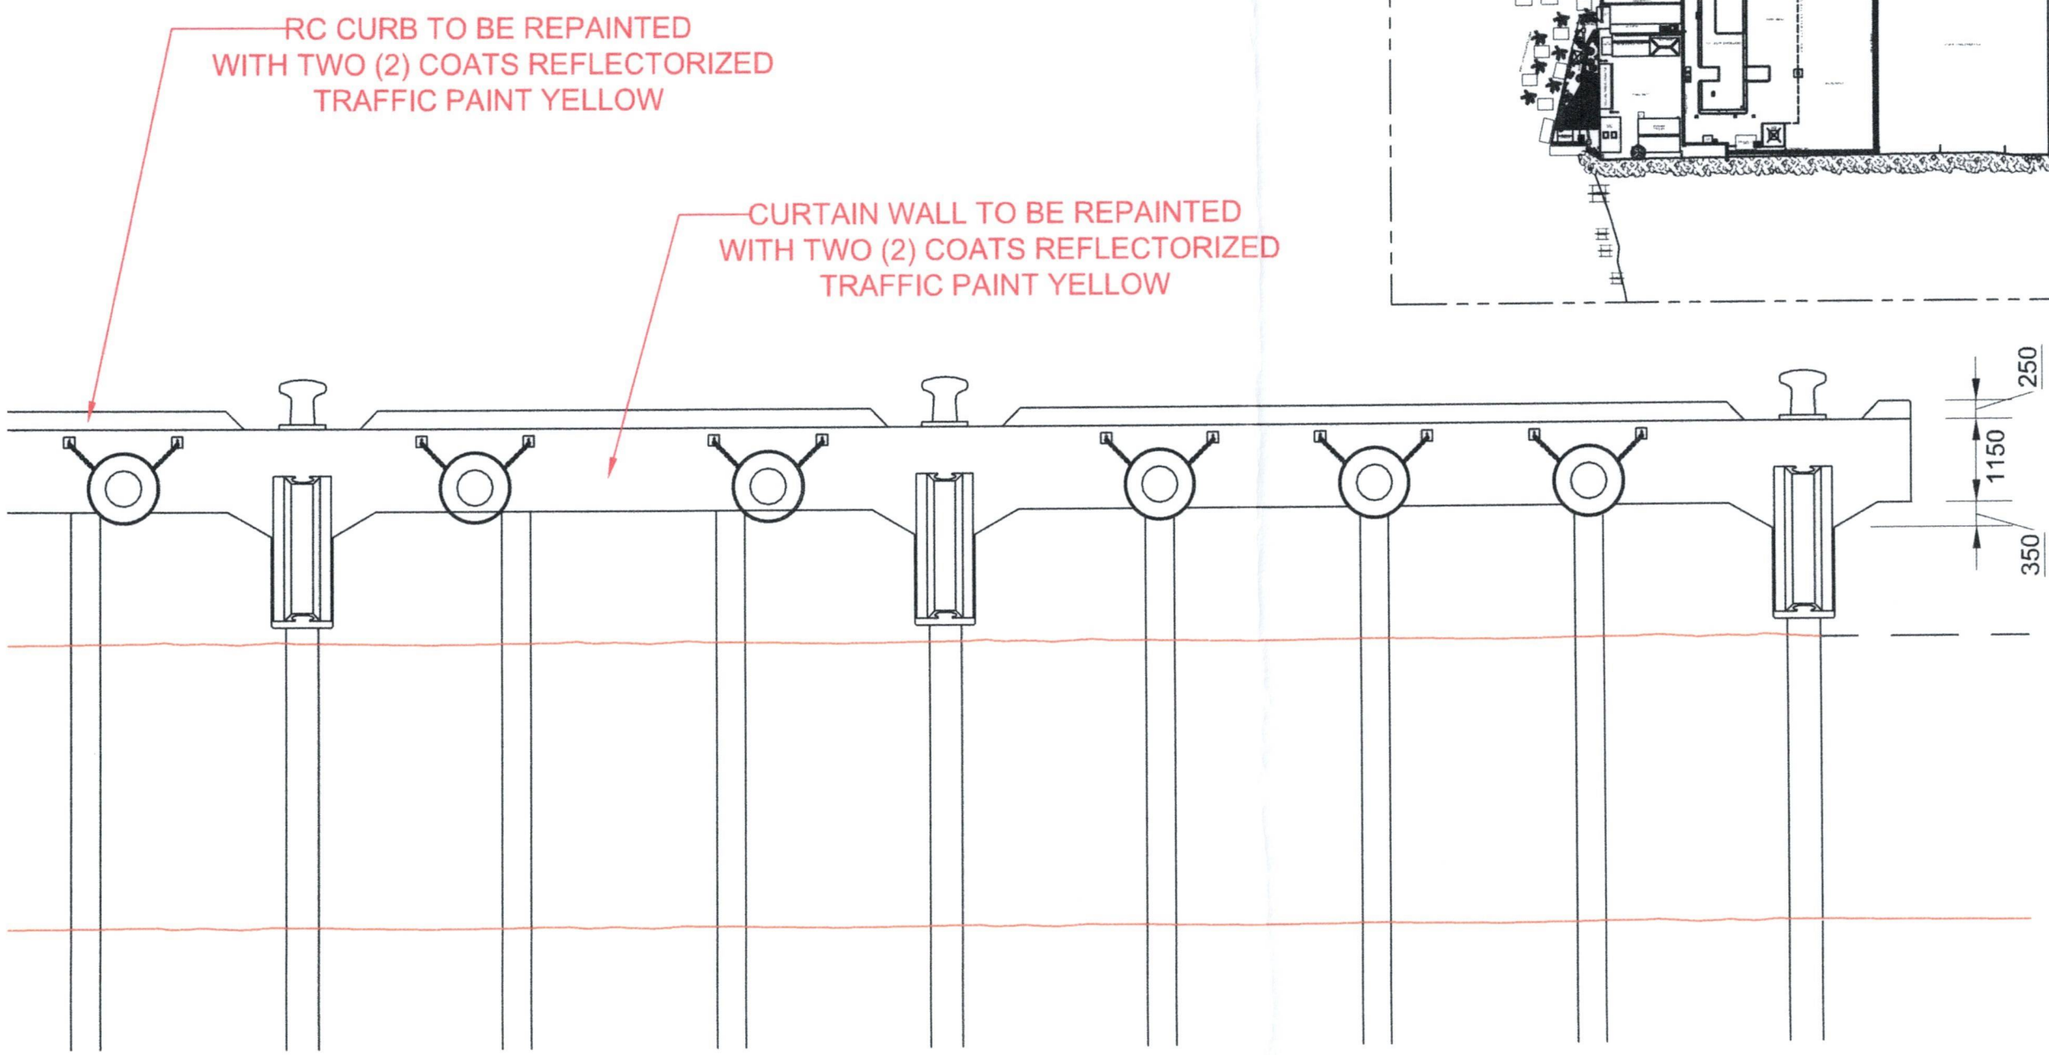

PHILIPPINE PORTS AUTHORITY
PMO-BATAAN/AURORA


DEVELOPMENT PLAN

PORT OF LAMAO
BRGY. LAMAO, LIMAY, BATAAN

MAINTENANCE OF CONCRETE CURBS AND MARKINGS OF EXISTING PORT FACILITIES AT PORT OF LAMAO, LIMAY, BATAAN

DATE: JUNE 2024

CHECKED BY:	RECOMMENDING APPROVAL:	APPROVED BY:	SHEET CONTENT:	SHEET No.
KRIZZIA ANNE G. FRIAL SENIOR ENGINEER A, PMO-BATAAN/AURORA	**EDGARDO B. ANDAYA JR.** SUPERVISING ENGINEER A, PMO-BATAAN/AURORA	**ALBERT FRANCIS T. GOLES** ACTING ESD MANAGER, PMO-BATAAN/AURORA	**JENNELIZA D. REBONG** ACTING PORT MANAGER, PMO-BATAAN/AURORA	CONCRETE CURBS AND CURTAIN WALL DETAILS	4 OF 5

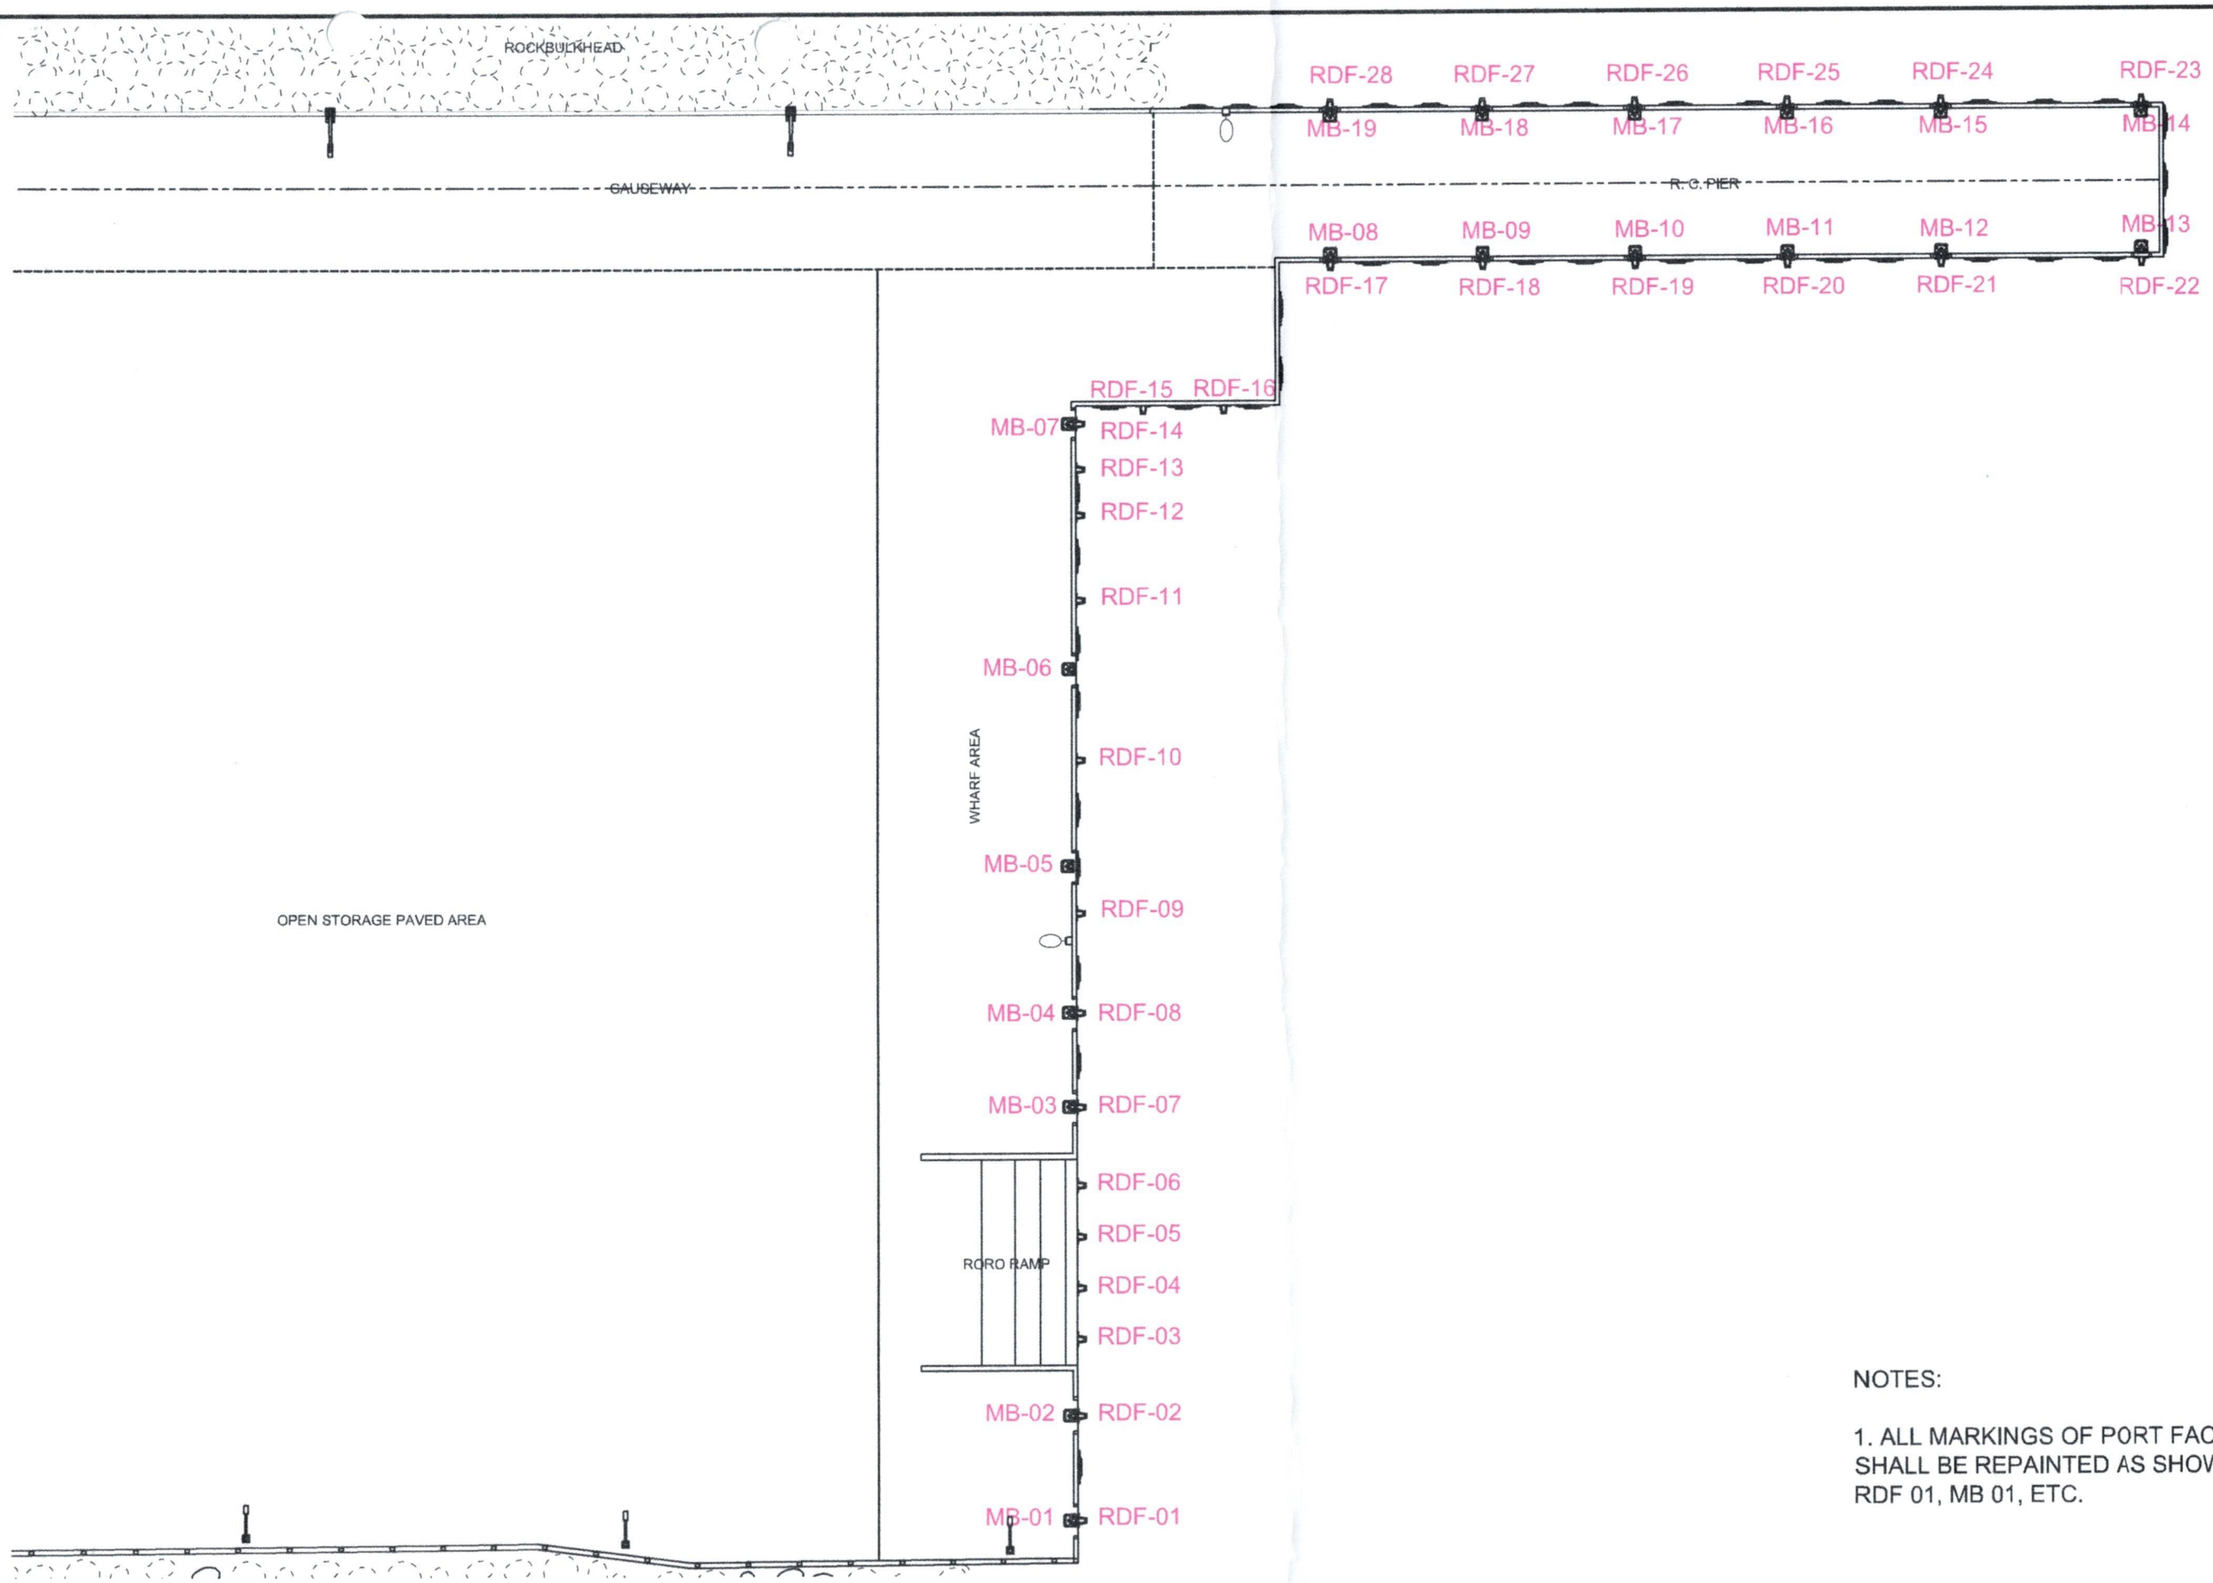

NOTES:

1. ALL MARKINGS OF PORT FACILITIES SHALL BE REPAINTED AS SHOWN, I.E. RDF 01, MB 01, ETC.

PHILIPPINE PORTS AUTHORITY
PMO-BATAAN/AURORA

DEVELOPMENT PLAN

PORT OF LAMAO
BRGY. LAMAO, LIMAY, BATAAN

PROJECT TITLE:
MAINTENANCE OF CONCRETE CURBS AND MARKINGS OF EXISTING PORT FACILITIES AT PORT OF LAMAO, LIMAY, BATAAN

DATE: JUNE 2024

PREPARED BY:	CHECKED BY:	RECOMMENDING APPROVAL:	APPROVED BY:
KRIZZIA ANNE G. FRIAL	EDGARDO B. ANDAYA JR.	ALBERT FRANCIS V. GOLES	JENNELIZA D. REBONG
SENIOR ENGINEER A, PMO-BATAAN/AURORA	SUPERVISING ENGINEER A, PMO-BATAAN/AURORA	ACTING ESD MANAGER, PMO-BATAAN/AURORA	ACTING PORT MANAGER, PMO-BATAAN/AURORA

SHEET CONTENT:
MARKING OF EXISTING PORT FACILITIES
DETAILS AND LOCATION PLAN

SHEET No.
5 OF 5