
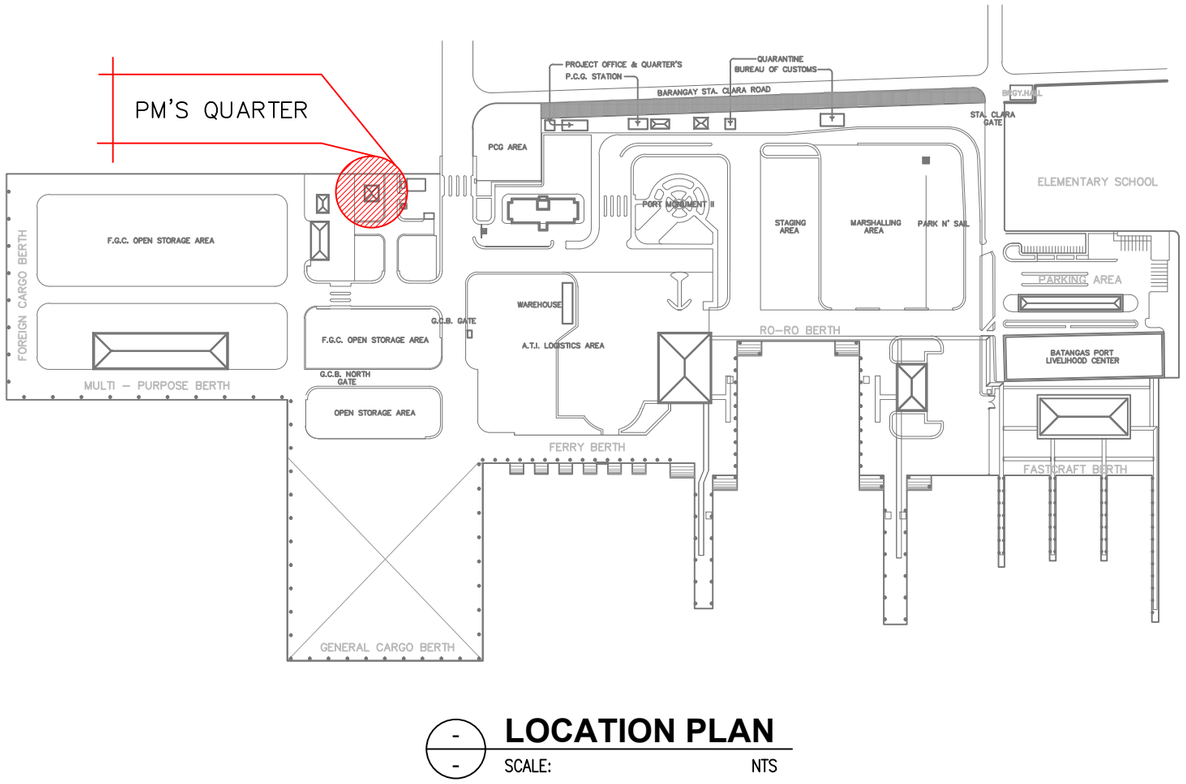


LOCATION PLAN


SCALE: NTS

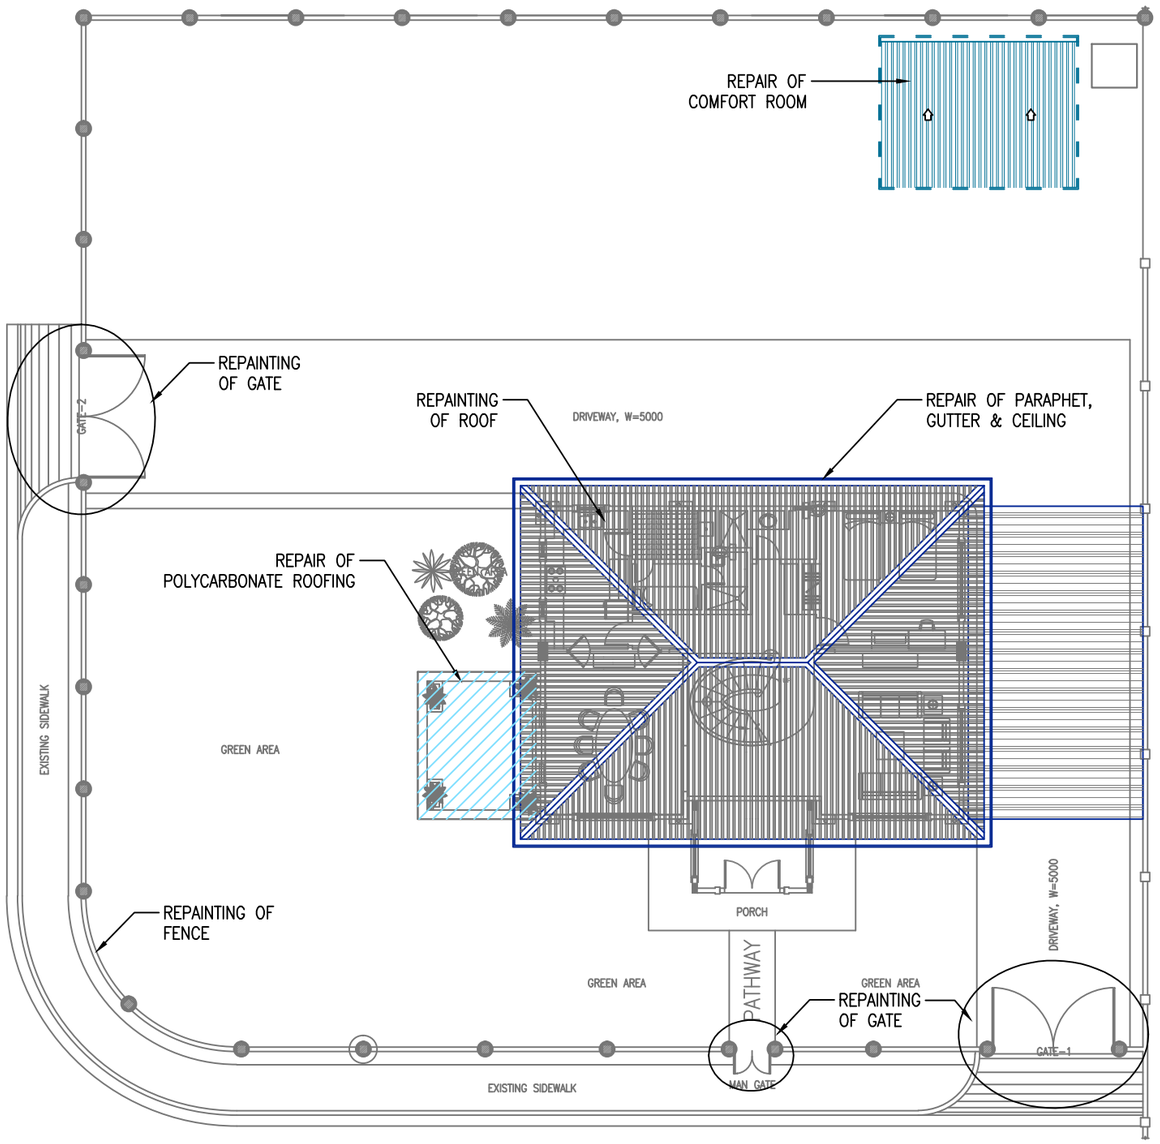

GENERAL PLAN


SCALE: 1:200

PHILIPPINE PORTS AUTHORITY PMO-BATANGAS BATANGAS CITY	PROJECT TITLE : **REPAIR & MAINTENANCE OF PM'S QUARTER** LOCATION : PORT OF BATANGAS, PHASE I	CAD BY : (SIGNED) **D. A. ALEGRE** ENGINEERING ASSISTANT	PREPARED BY : (SIGNED) **A. A. LACSAMANA** ACTG. SENIOR ENGINEER	REVIEWED BY : (SIGNED) **C. B. GUCE** ESD MANAGER	APPROVED : (SIGNED) **LEOPOLDO C. BISCOCHO, JR.** PORT MANAGER	SHEET CONTENTS : AS-SHOWN	SHEET NO : 01 07 DATE:

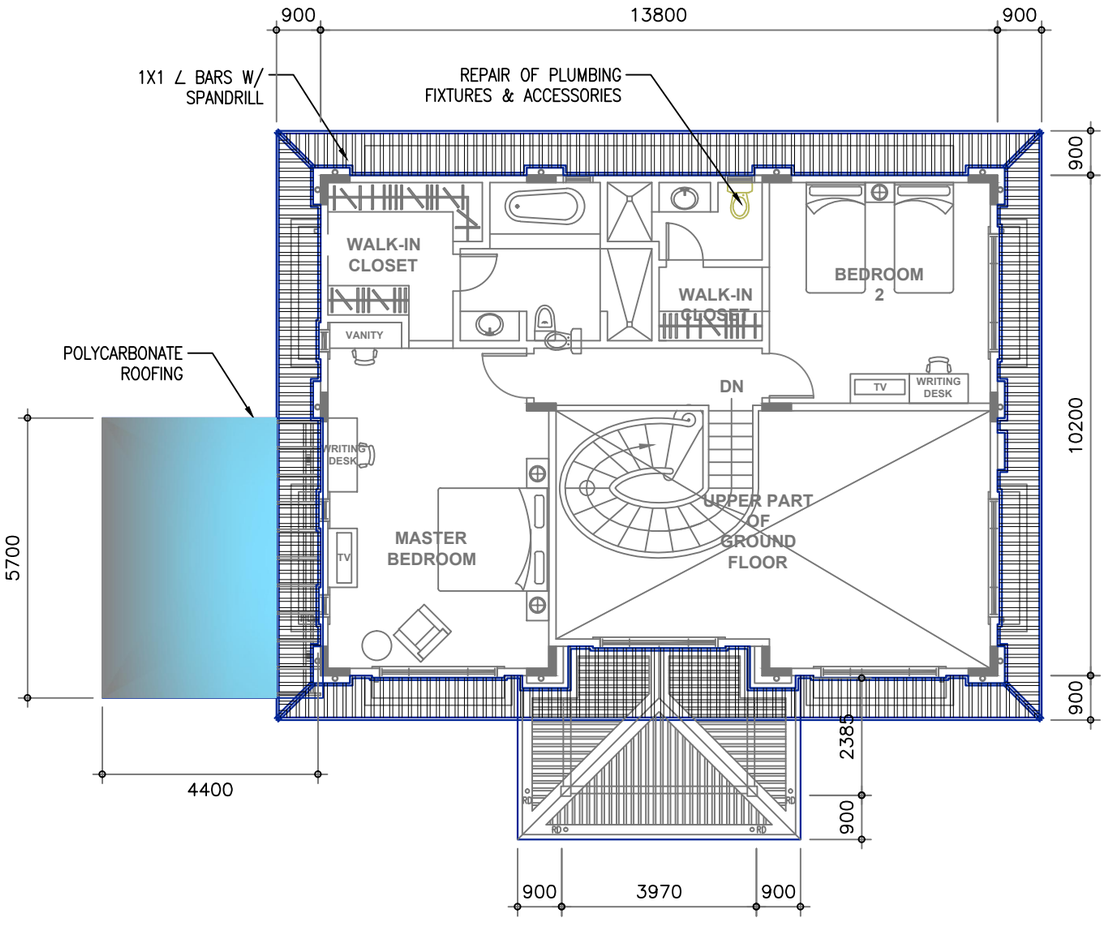


SECOND FLOOR PLAN

SCALE: 1:125

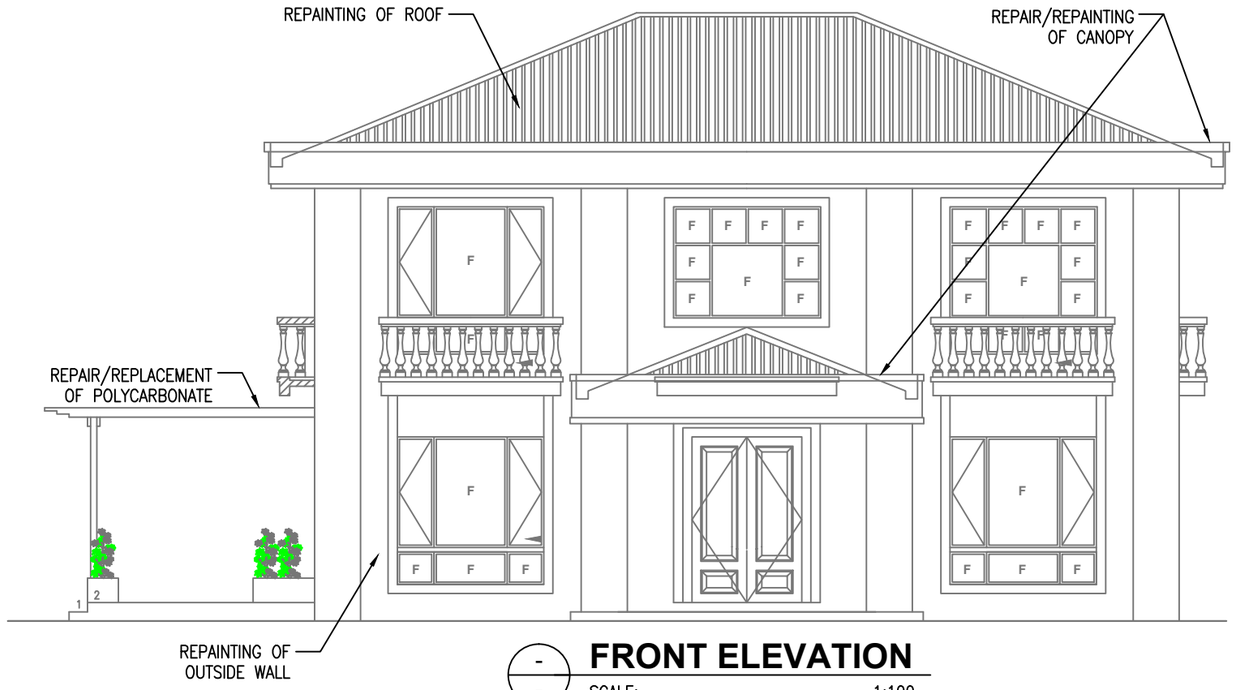

FRONT ELEVATION

SCALE: 1:100

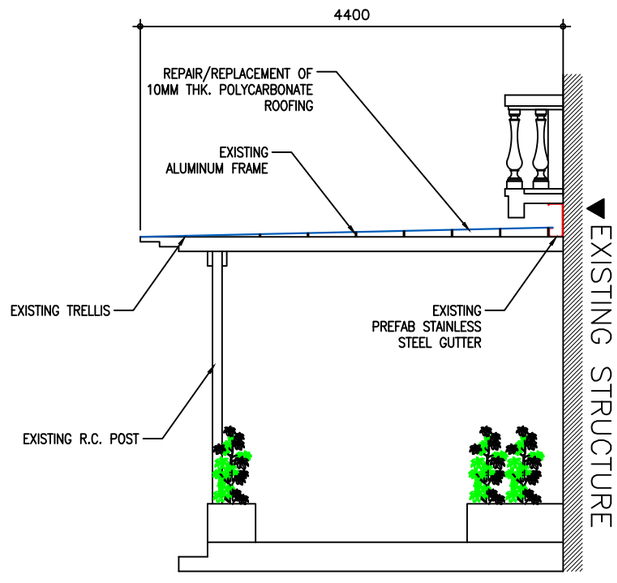


TRELLIS ROOFING DETAIL

SCALE: NTS

PHILIPPINE PORTS AUTHORITY


PMO-BATANGAS BATANGAS CITY

PROJECT TITLE :	CAD BY :	PREPARED BY :	REVIEWED BY :	APPROVED :	SHEET CONTENTS :	SHEET NO :
REPAIR & MAINTENANCE OF PM'S QUARTER LOCATION : PORT OF BATANGAS, PHASE I	(SIGNED) **D. A. ALEGRE** ENGINEERING ASSISTANT	(SIGNED) **A. A. LACSAMANA** ACTG. SENIOR ENGINEER	(SIGNED) **C. B. GUCE** ESD MANAGER	(SIGNED) **LEOPOLDO C. BISCOCHO, JR.** PORT MANAGER	AS-SHOWN	02 | 07 DATE:

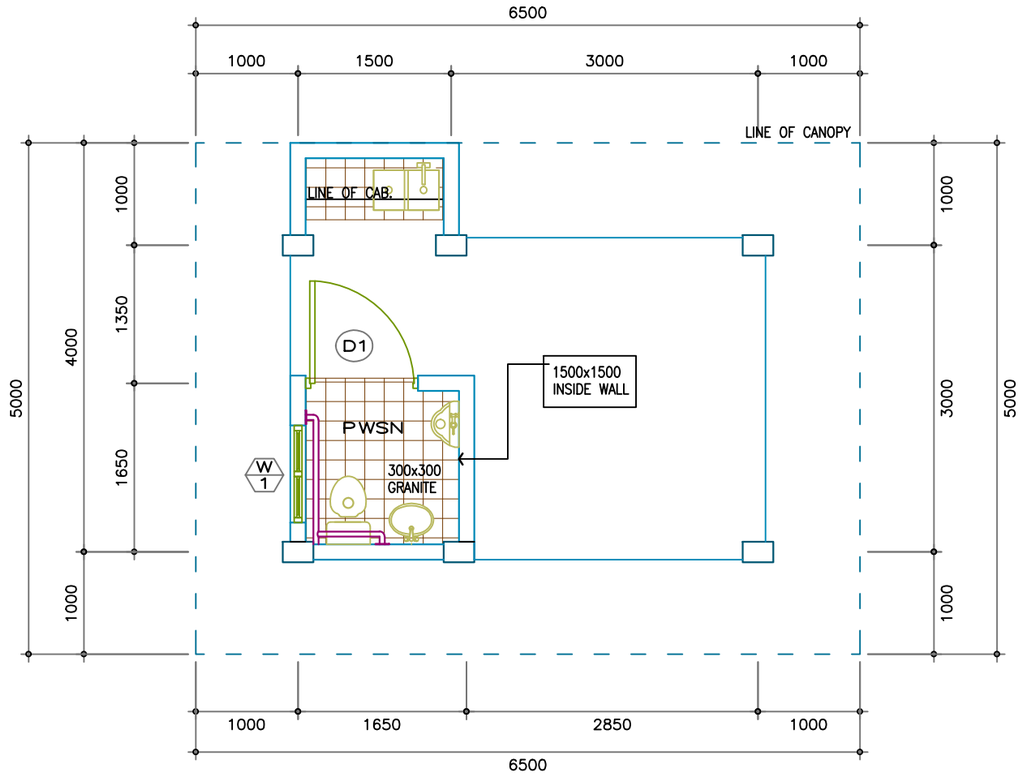


FLOOR PLAN

SCALE: 1:50

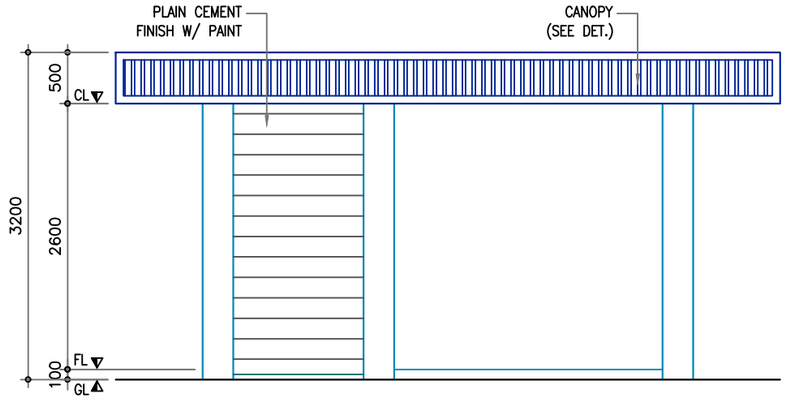


FRONT ELEVATION

SCALE: 1:50

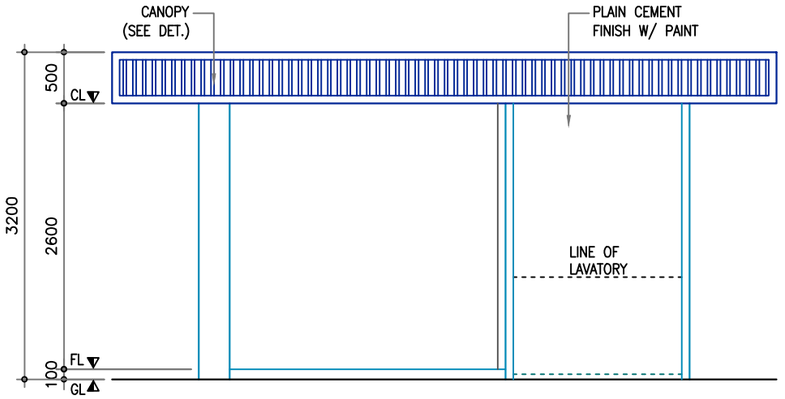


REAR ELEVATION

SCALE: 1:50

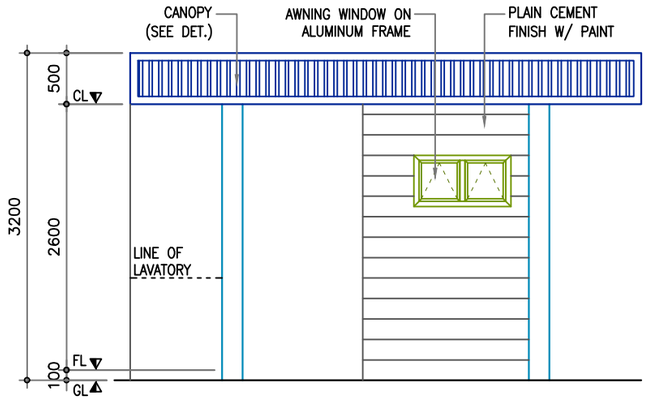

LEFTSIDE ELEVATION

SCALE: 1:50

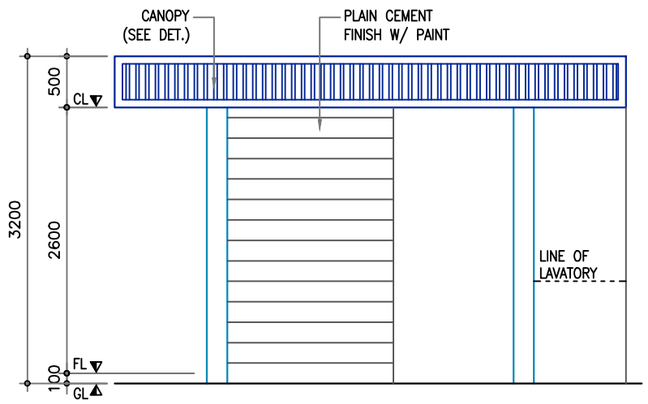


RIGHTSIDE ELEVATION

SCALE: 1:50

PHILIPPINE PORTS AUTHORITY


PMO-BATANGAS BATANGAS CITY

PROJECT TITLE :	CAD BY :	PREPARED BY :	REVIEWED BY :	APPROVED :	SHEET CONTENTS :	SHEET NO :
REPAIR & MAINTENANCE OF PM'S QUARTER LOCATION : PORT OF BATANGAS, PHASE I	(SIGNED) **D. A. ALEGRE** ENGINEERING ASSISTANT	(SIGNED) **A. A. LACSAMANA** ACTG. SENIOR ENGINEER	(SIGNED) **C. B. GUCE** ESD MANAGER	(SIGNED) **LEOPOLDO C. BISCOCHO, JR.** PORT MANAGER	AS-SHOWN	03 / 07 DATE:

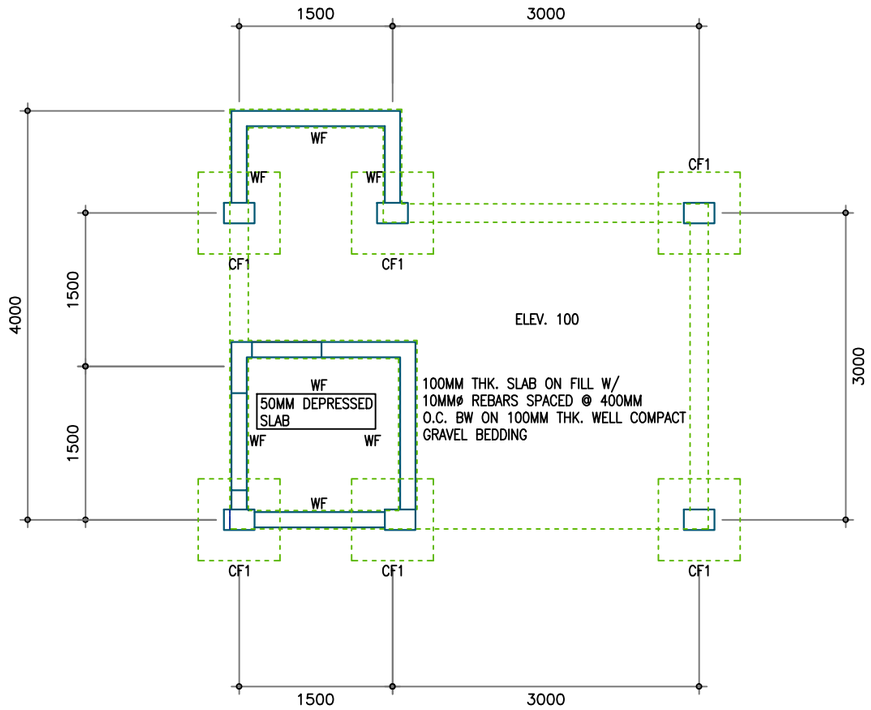


FOUNDATION PLAN

SCALE: 1:50

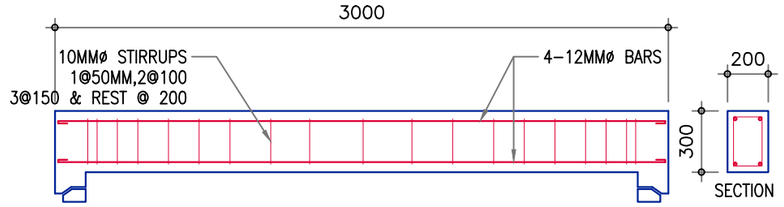


TYPICAL BEAM DETAIL

SCALE: 1:30

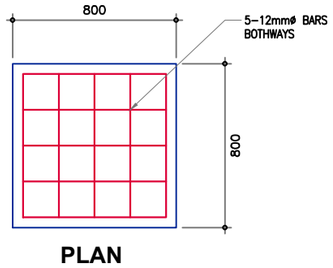

PLAN

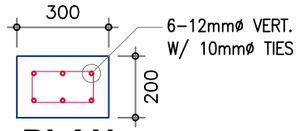


PLAN

SCHEDULE OF DOOR & WINDOW

SCHEDULE OF DOOR & WINDOW


MARK	DESCRIPTION	LOCATION	QTY./SETS
D1	PANEL DOOR	COMFORT ROOM	1
W 1	AWNING TYPE WINDOW ON ALUMINUM		2

SCALE: 1:50

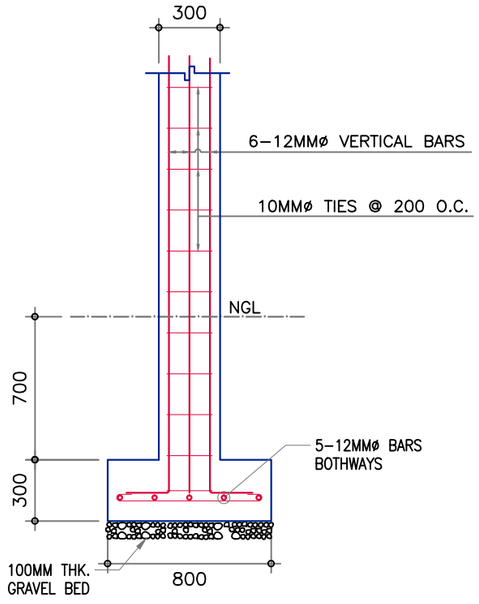

C-1,F-1 DETAIL

SCALE: 1:30

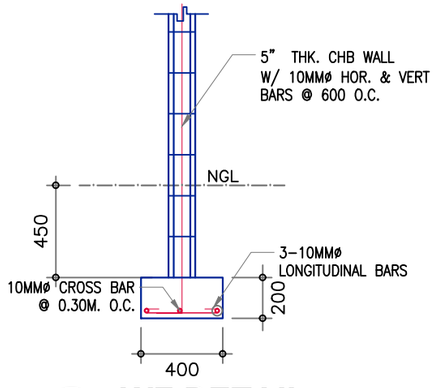


WF DETAIL

SCALE: 1:30

PHILIPPINE PORTS AUTHORITY


PMO-BATANGAS BATANGAS CITY

PROJECT TITLE :	CAD BY :	PREPARED BY :	REVIEWED BY :	APPROVED :	SHEET CONTENTS :	SHEET NO :
REPAIR & MAINTENANCE OF PM'S QUARTER LOCATION : PORT OF BATANGAS, PHASE I	(SIGNED) **D. A. ALEGRE** ENGINEERING ASSISTANT	(SIGNED) **A. A. LACSAMANA** ACTG. SENIOR ENGINEER	(SIGNED) **C. B. GUCE** ESD MANAGER	(SIGNED) **LEOPOLDO C. BISCOCHO, JR.** PORT MANAGER	AS-SHOWN	04 07 DATE:

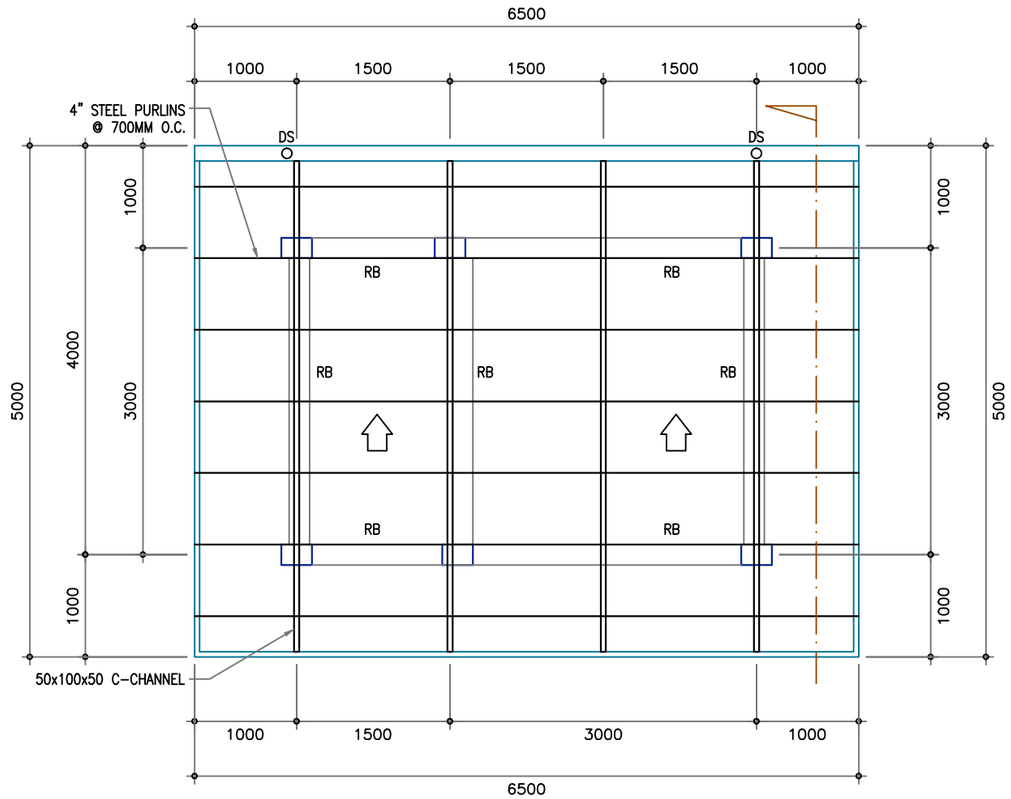


FLOOR PLAN

SCALE: 1:50

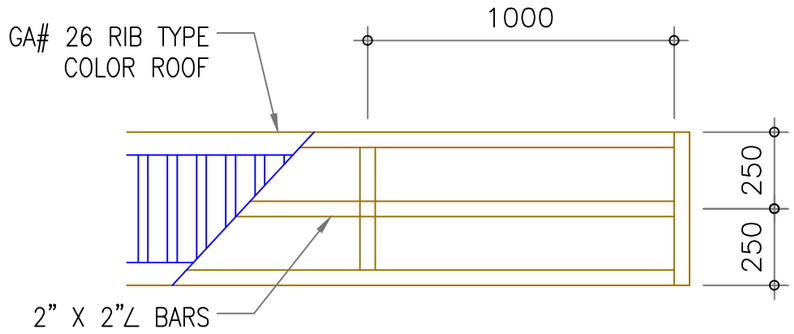

DETAIL OF CANOPY


SCALE: 1:50

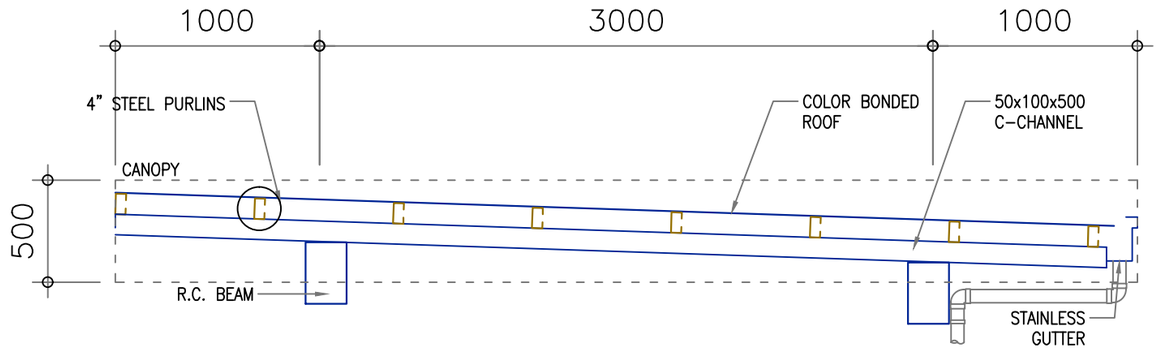

ROOF DETAIL


SCALE: 1:30

PHILIPPINE PORTS AUTHORITY PMO-BATANGAS BATANGAS CITY	PROJECT TITLE : **REPAIR & MAINTENANCE OF PM'S QUARTER** LOCATION : PORT OF BATANGAS, PHASE I	CAD BY : (SIGNED) **D. A. ALEGRE** ENGINEERING ASSISTANT	PREPARED BY : (SIGNED) **A. A. LACSAMANA** ACTG. SENIOR ENGINEER	REVIEWED BY : (SIGNED) **C. B. GUCE** ESD MANAGER	APPROVED : (SIGNED) **LEOPOLDO C. BISCOCHO, JR.** PORT MANAGER	SHEET CONTENTS : AS-SHOWN	SHEET NO : 05 07 DATE:

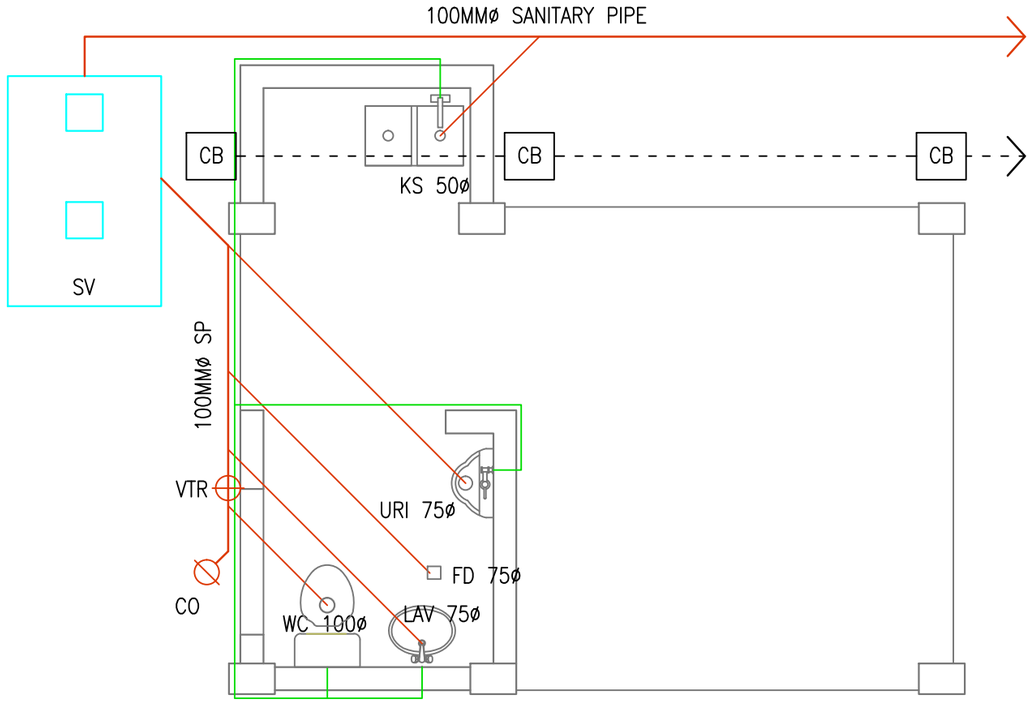

SANITARY AND CWL LAYOUT


SCALE: 1:50

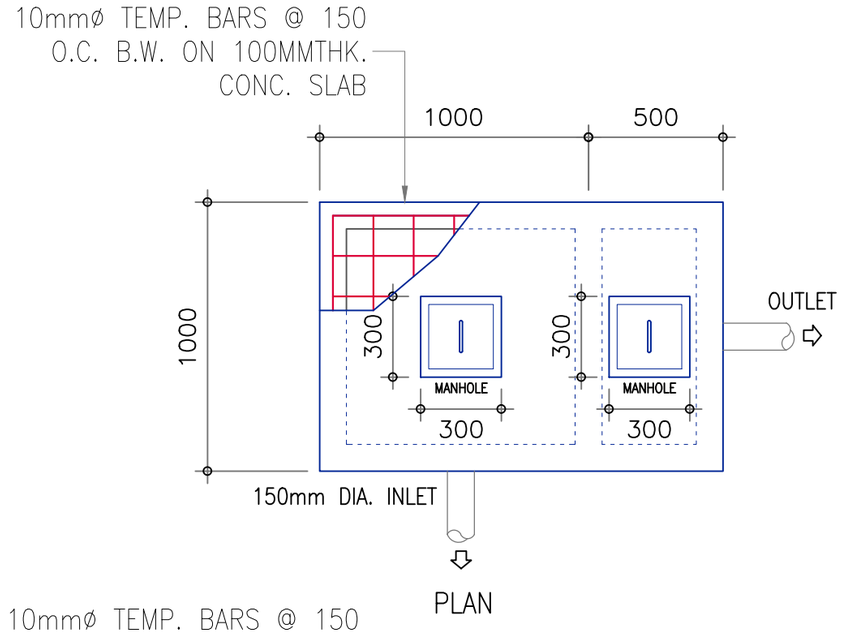

SEPTIC VAULT DETAIL


SCALE: 1:50

PHILIPPINE PORTS AUTHORITY PMO-BATANGAS BATANGAS CITY	PROJECT TITLE : **REPAIR & MAINTENANCE OF PM'S QUARTER** LOCATION : PORT OF BATANGAS, PHASE I	CAD BY : (SIGNED) **D. A. ALEGRE** ENGINEERING ASSISTANT	PREPARED BY : (SIGNED) **A. A. LACSAMANA** ACTG. SENIOR ENGINEER	REVIEWED BY : (SIGNED) **C. B. GUCE** ESD MANAGER	APPROVED : (SIGNED) **LEOPOLDO C. BISCOCHO, JR.** PORT MANAGER	SHEET CONTENTS : AS-SHOWN	SHEET NO : 06 07 DATE:

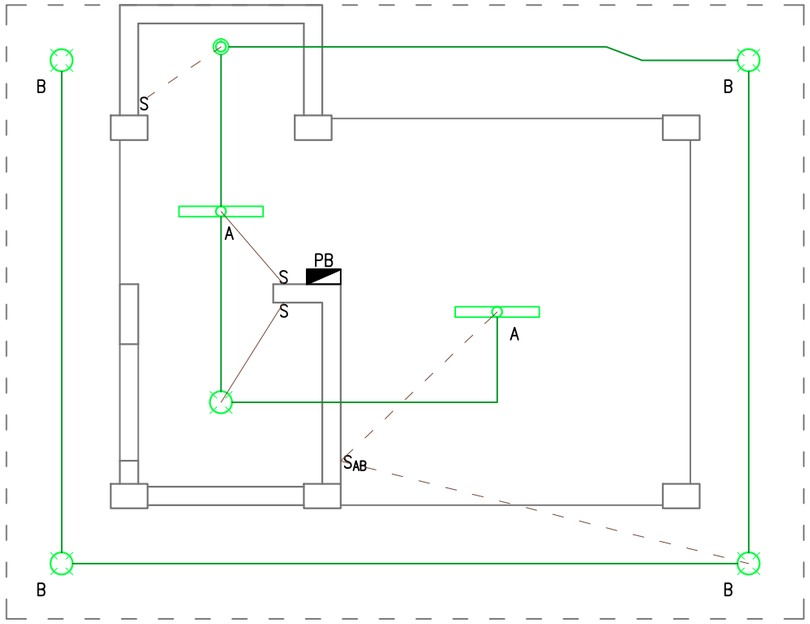

LIGHTING LAYOUT

SCALE: 1:50

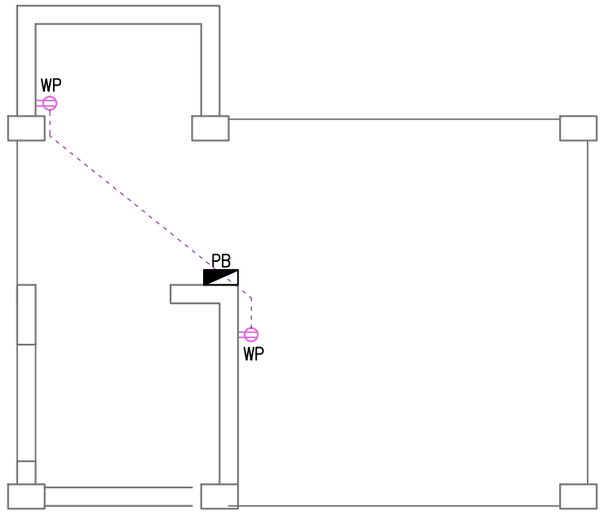

POWER LAYOUT

SCALE: 1:50

SCHEDULE OF LOADS

CKT NO.	LOAD DESCRIPTION	VOLTS	AMPERES	POLE	AT	SIZE OF WIRE & CONDUIT
1	MAIN	220V		2P	30A	USE 2–5.5MM² THHN @ 20MMø PVC PIPE
2	LIGHTING OUTLET	220V	3.18A	2P	15A	USE 2–3.5MM² THHN @ 20mmø PVC PIPE
3	C. O.	220V	2.27A	2P	20A	USE 2–3.5MM² THHN @ 20mmø PVC PIPE
4	SPARE					

USE: 30A MAIN, 2P CIRCUIT BREAKER, 220V MOLDED CASE PLUG–IN TYPE
FEEDER: USE 2–5.5MM^2 THHN WIRE @ 20MM DIA. PVC

RISER DIAGRAM

PHILIPPINE PORTS AUTHORITY
PMO-BATANGAS BATANGAS CITY

PROJECT TITLE :
REPAIR & MAINTENANCE OF PM'S QUARTER
LOCATION : PORT OF BATANGAS, PHASE I

CAD BY :	PREPARED BY :	REVIEWED BY :	APPROVED :	SHEET CONTENTS :	SHEET NO :
(SIGNED)	(SIGNED)	(SIGNED)	(SIGNED)		07 / 07
D. A. ALEGRE	**A. A. LACSAMANA**	**C. B. GUCE**	**LEOPOLDO C. BISCOCHO, JR.**	AS-SHOWN	
ENGINEERING ASSISTANT	ACTG. SENIOR ENGINEER	ESD MANAGER	PORT MANAGER		DATE:

REPUBLIC OF THE PHILIPPINES

PHILIPPINE PORTS AUTHORITY

PMO-BATANGAS BATANGAS CITY

CONSTRUCTION DRAWINGS

REPAIR & MAINTENANCE OF PM'S QUARTER

PORT OF BATANGAS, PHASE I