REPUBLIC OF THE PHILIPPINES


PHILIPPINE PORTS AUTHORITY

PMO-BATANGAS BATANGAS CITY

CONSTRUCTION DRAWINGS

REPAIR OF PORT POLICE HEADQUARTERS

PORT OF BATANGAS, PHASE I

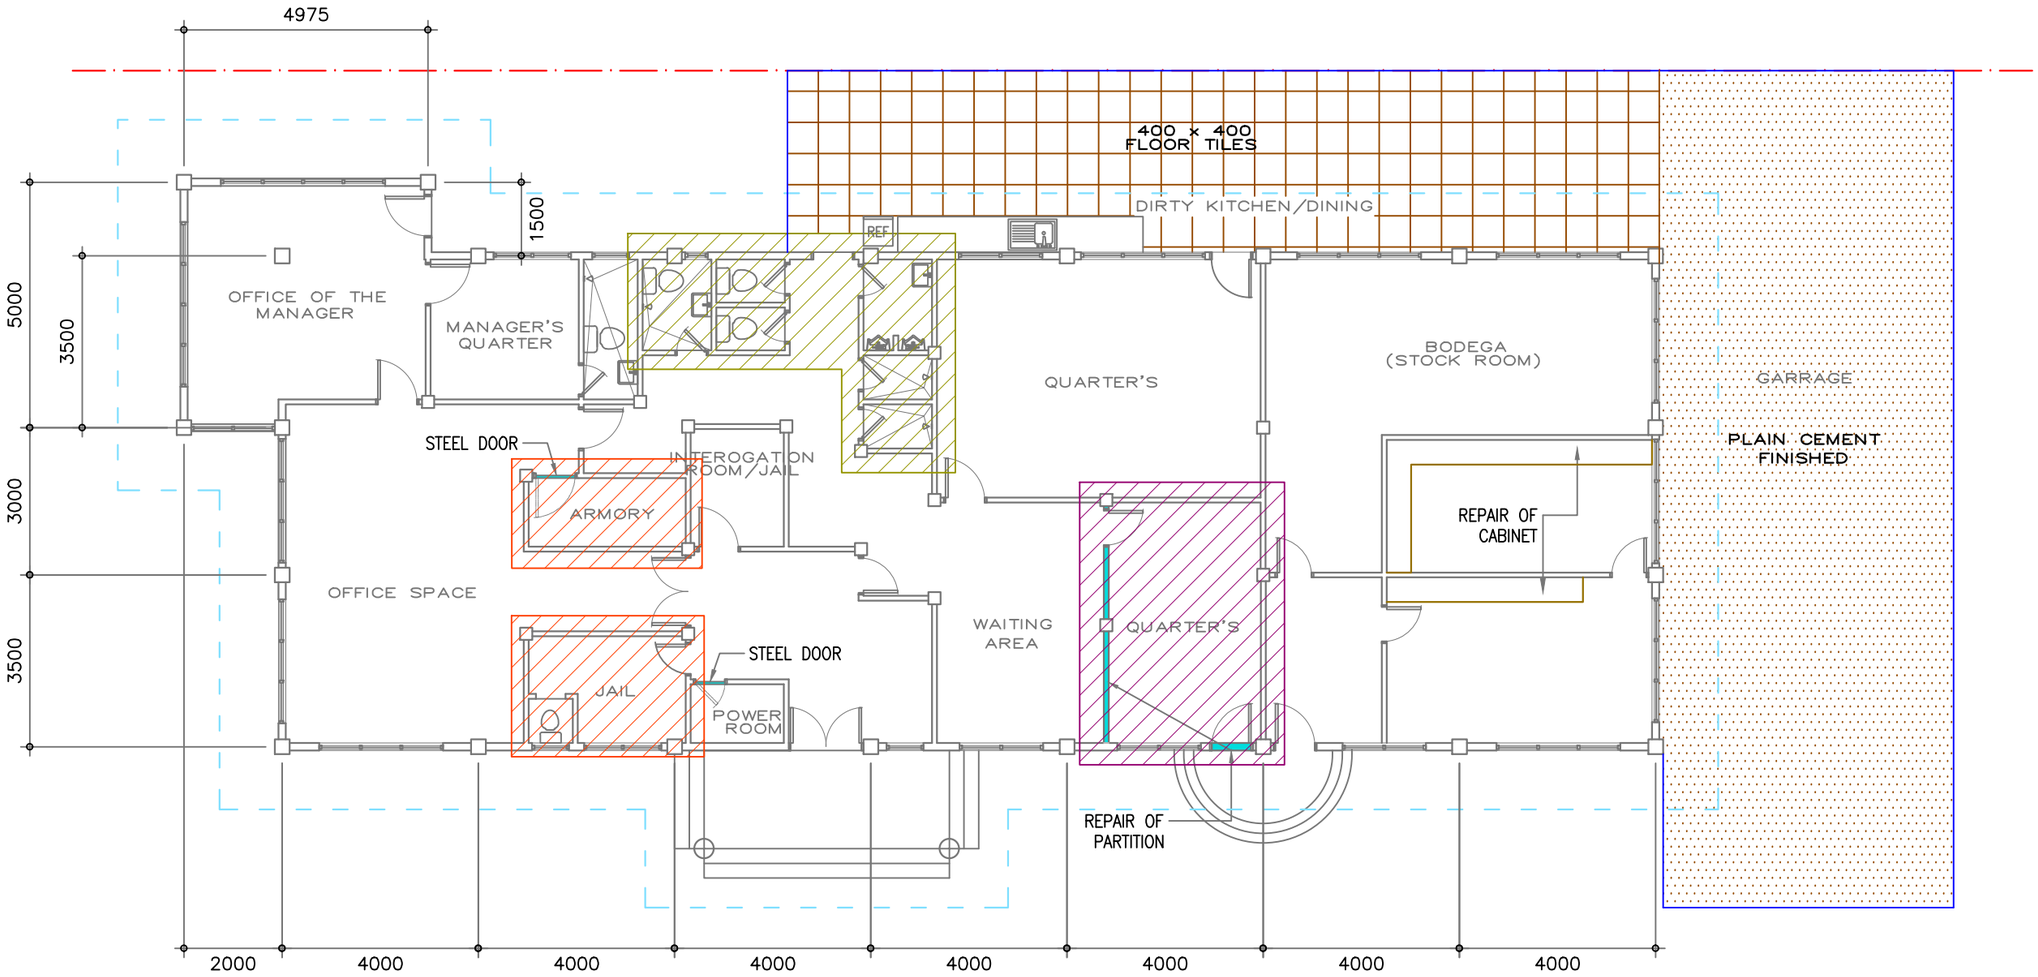

GENERAL PLAN

SCALE: 1:125M


LEGEND:

- REPAIR OF WALL PARTITION
- REPAIR OF COMFORT ROOMS
- REPAIR OF DETENTION CELL & ARMORY
- REPAIR OF DIRTY KITCHEN & GARRAGE
- REPAIR OF PLUMBING SYSTEM

PHILIPPINE PORTS AUTHORITY


PMO-BATANGAS BATANGAS CITY


PROJECT TITLE :	CAD BY :	PREPARED BY :	REVIEWED BY :	APPROVED :	SHEET CONTENTS :	SHEET NO :
REPAIR OF PORT POLICE HEADQUARTERS LOCATION : PORT OF BATANGAS PHASE I	(SIGNED) **D. A. ALEGRE** ENGINEERING ASSISTANT	(SIGNED) **A. A. LACSAMANA** ACTING SENIOR ENGINEER	(SIGNED) **C. B. GUCE** ESD MANAGER	(SIGNED) **LEOPOLDO C. BISCOCHO, JR.** PORT MANAGER	AS-SHOWN	01 07 DATE:

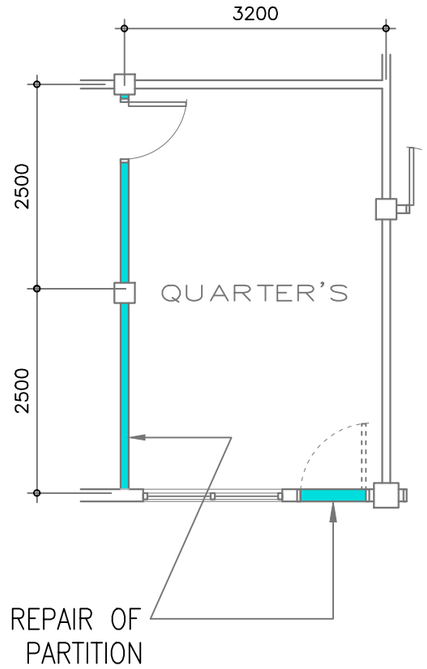

REPAIR OF WALL & PARTITION


SCALE: 1:75M

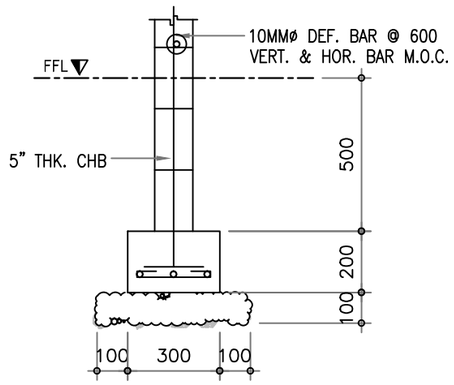

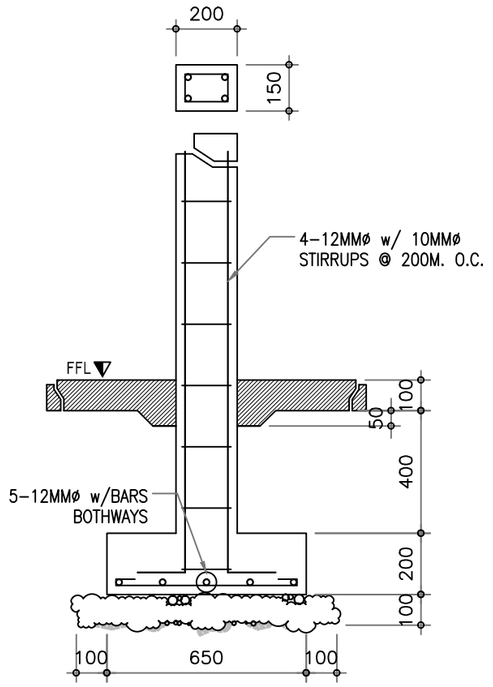


COLUMN FOOTING AND WALL FOOTING DETAIL

SCALE: 1:20M

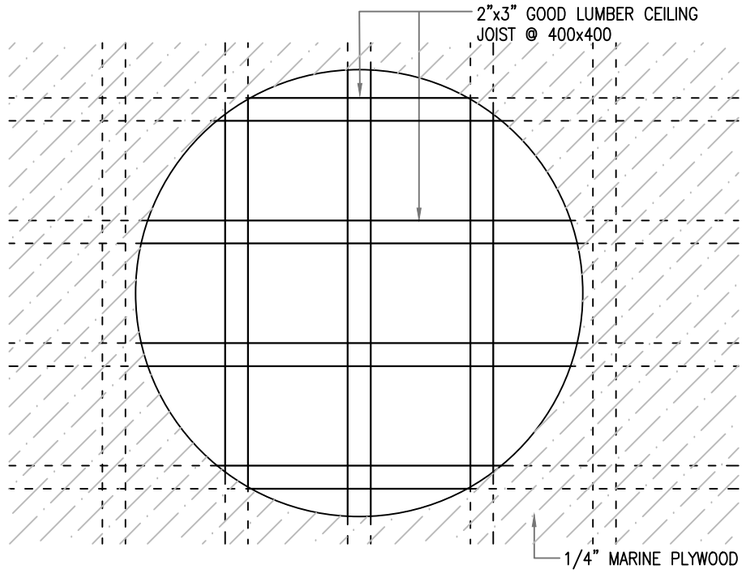


CEILING DETAIL

SCALE: 1:20M

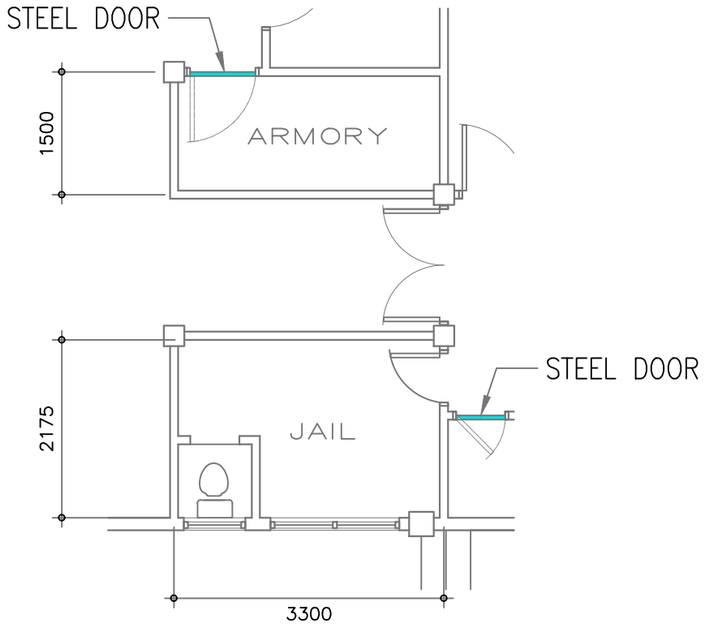


REPAIR OF DETENTION CELL & ARMORY

SCALE: 1:75M

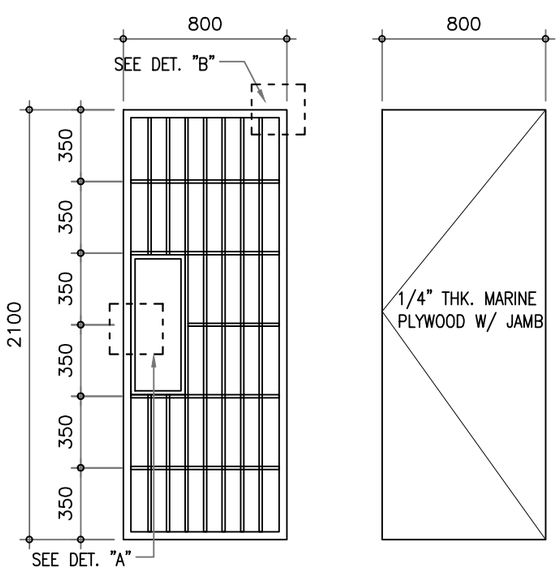


SCHEDULE OF DOORS

SCALE: 1:20M

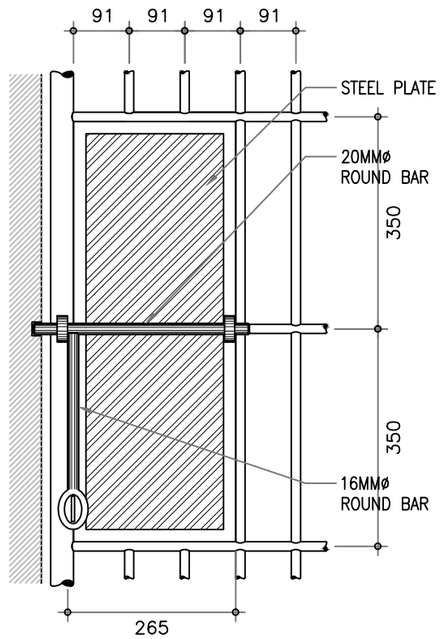

DETAIL - A

SCALE: 1:10

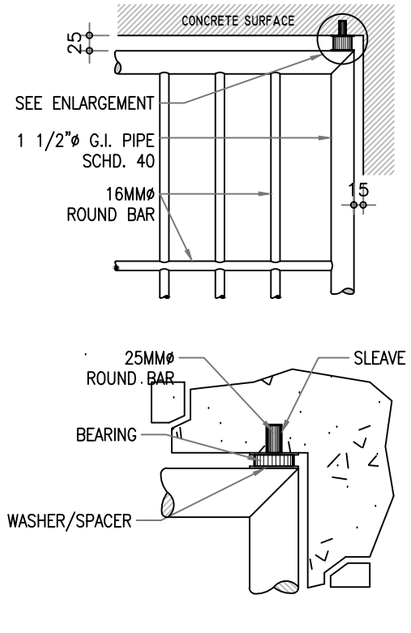


DETAIL - B

SCALE: 1:10

PHILIPPINE PORTS AUTHORITY


PMO-BATANGAS BATANGAS CITY

PROJECT TITLE :	CAD BY :	PREPARED BY :	REVIEWED BY :	APPROVED :	SHEET CONTENTS :	SHEET NO :
REPAIR OF PORT POLICE HEADQUARTERS LOCATION : PORT OF BATANGAS PHASE I	(SIGNED) **D. A. ALEGRE** ENGINEERING ASSISTANT	(SIGNED) **A. A. LACSAMANA** ACTING SENIOR ENGINEER	(SIGNED) **C. B. GUCE** ESD MANAGER	(SIGNED) **LEOPOLDO C. BISCOCHO, JR.** PORT MANAGER	AS-SHOWN	02 07 DATE:

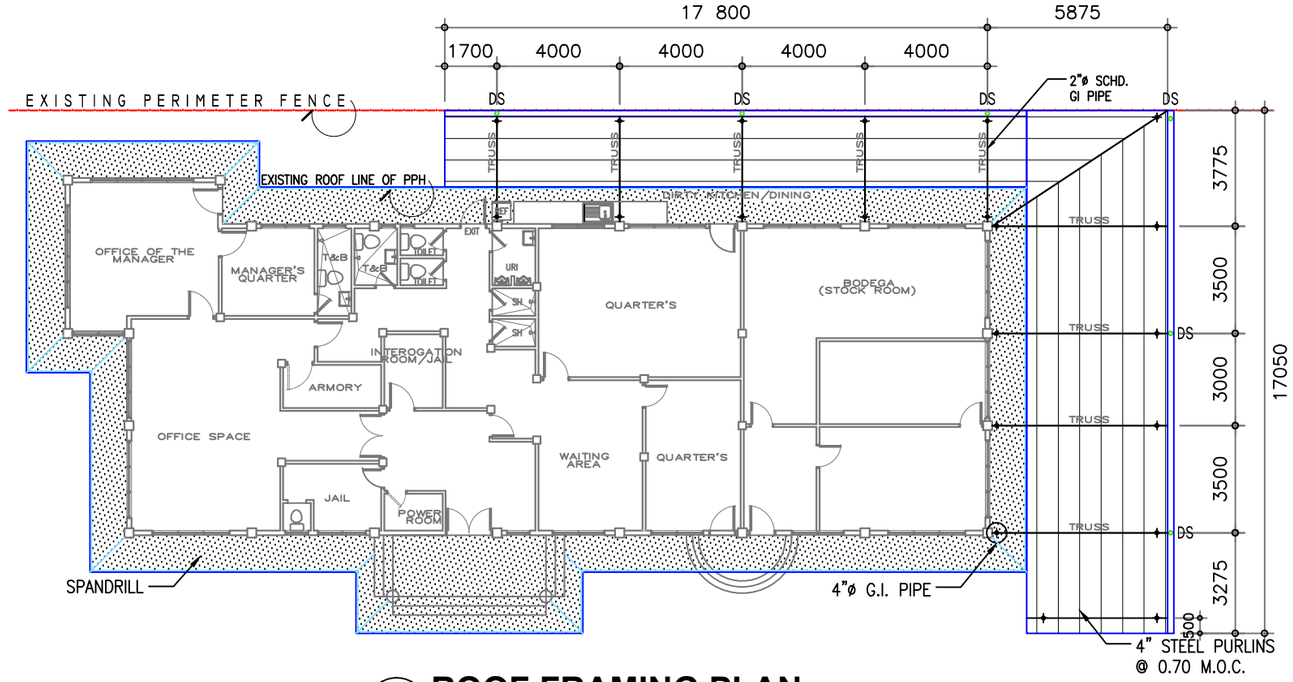


ROOF FRAMING PLAN

SCALE: 1:200M

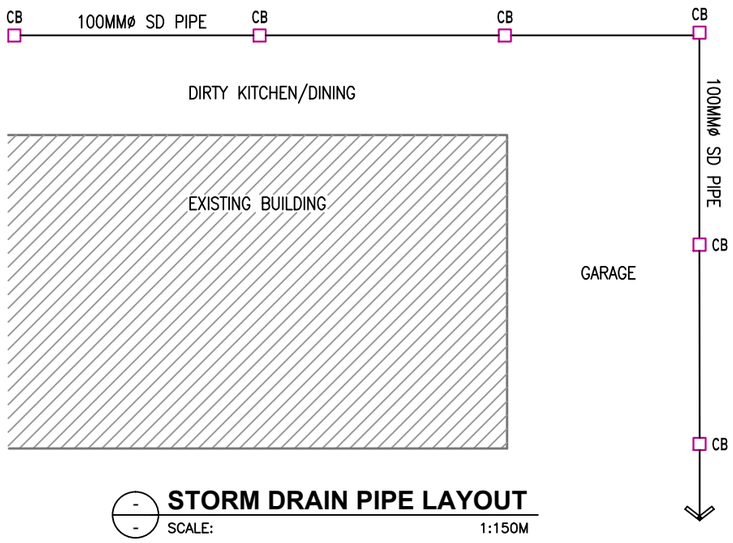


STORM DRAIN PIPE LAYOUT

SCALE: 1:150M

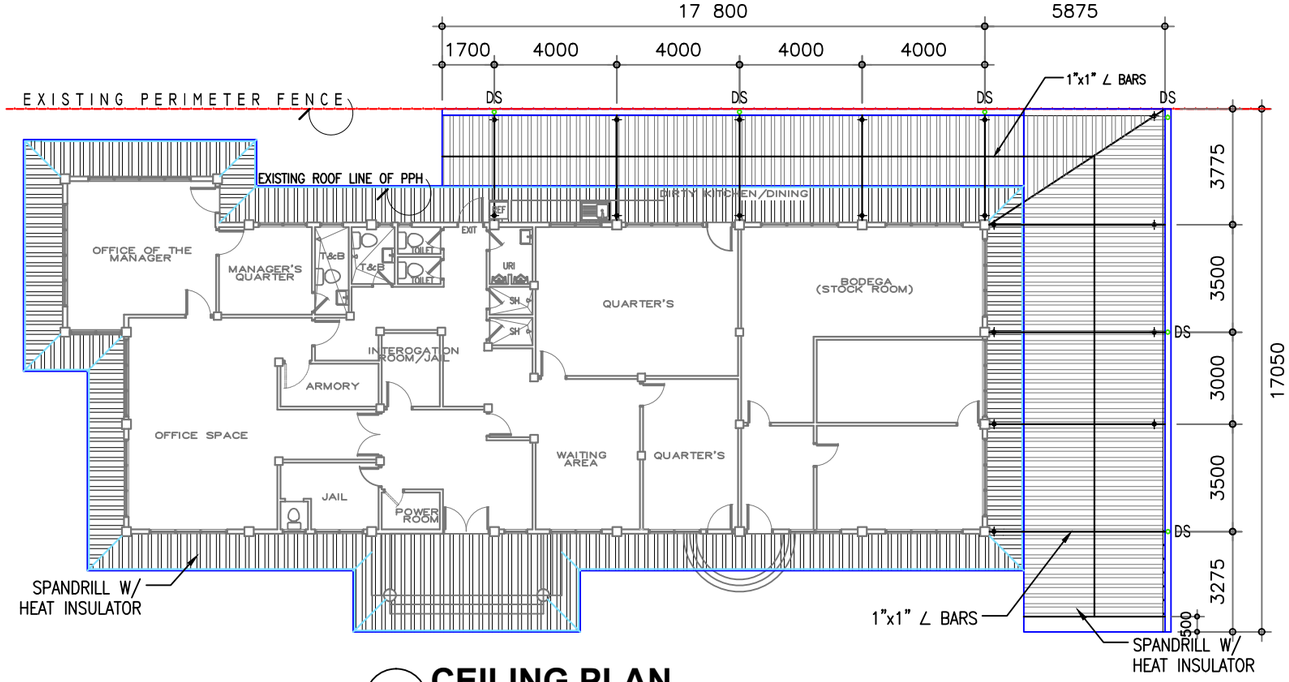

CEILING PLAN


SCALE: 1:200M

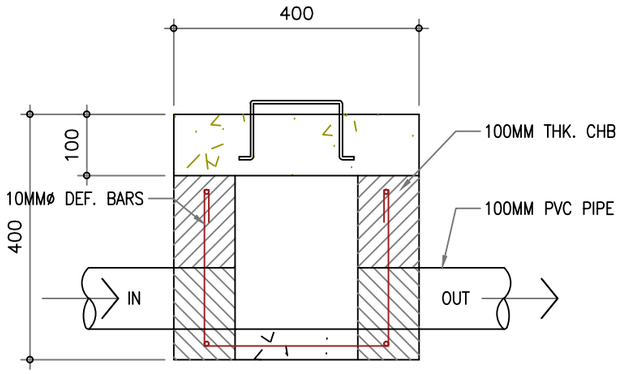

DETAIL OF CATCH BASIN


SCALE: 1:10M

PHILIPPINE PORTS AUTHORITY PMO-BATANGAS BATANGAS CITY	PROJECT TITLE : **REPAIR OF PORT POLICE HEADQUARTERS** LOCATION : PORT OF BATANGAS PHASE I	CAD BY : (SIGNED) **D. A. ALEGRE** ENGINEERING ASSISTANT	PREPARED BY : (SIGNED) **A. A. LACSAMANA** ACTING SENIOR ENGINEER	REVIEWED BY : (SIGNED) **C. B. GUCE** ESD MANAGER	APPROVED : (SIGNED) **LEOPOLDO C. BISCOCHO, JR.** PORT MANAGER	SHEET CONTENTS : AS-SHOWN	SHEET NO : 03 07 DATE:

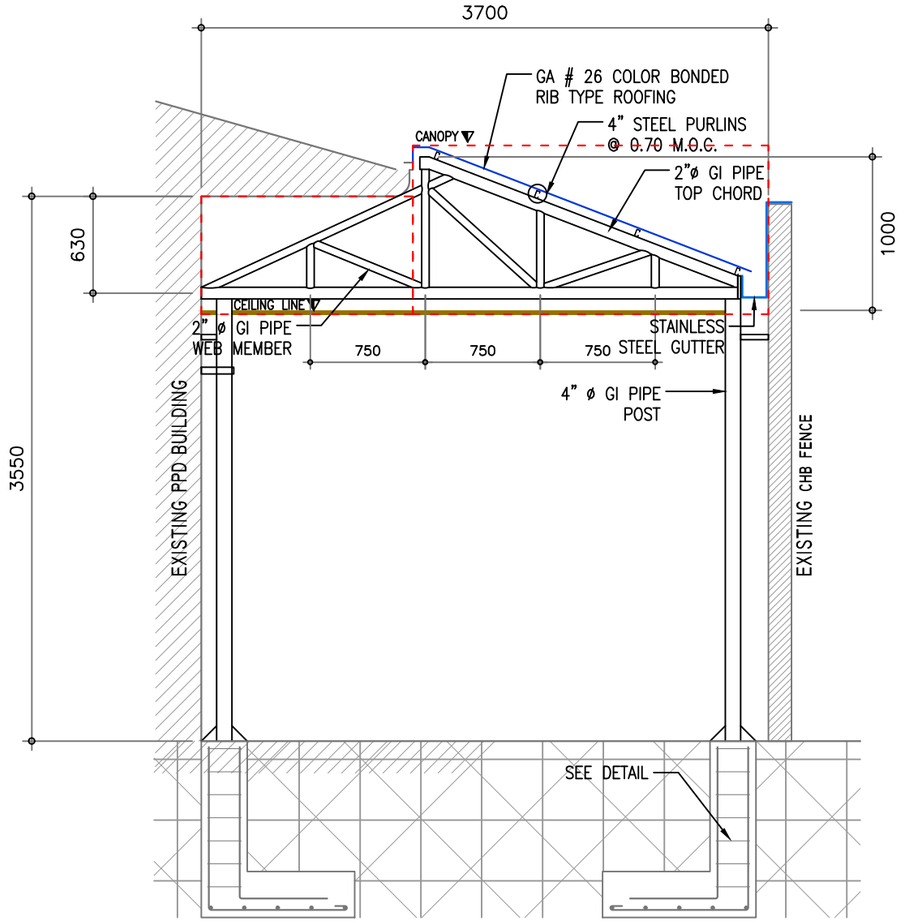


TYPICAL TRUSS & POST FRAMING DET. @ DIRTY KITCHEN

SCALE: 1:30M

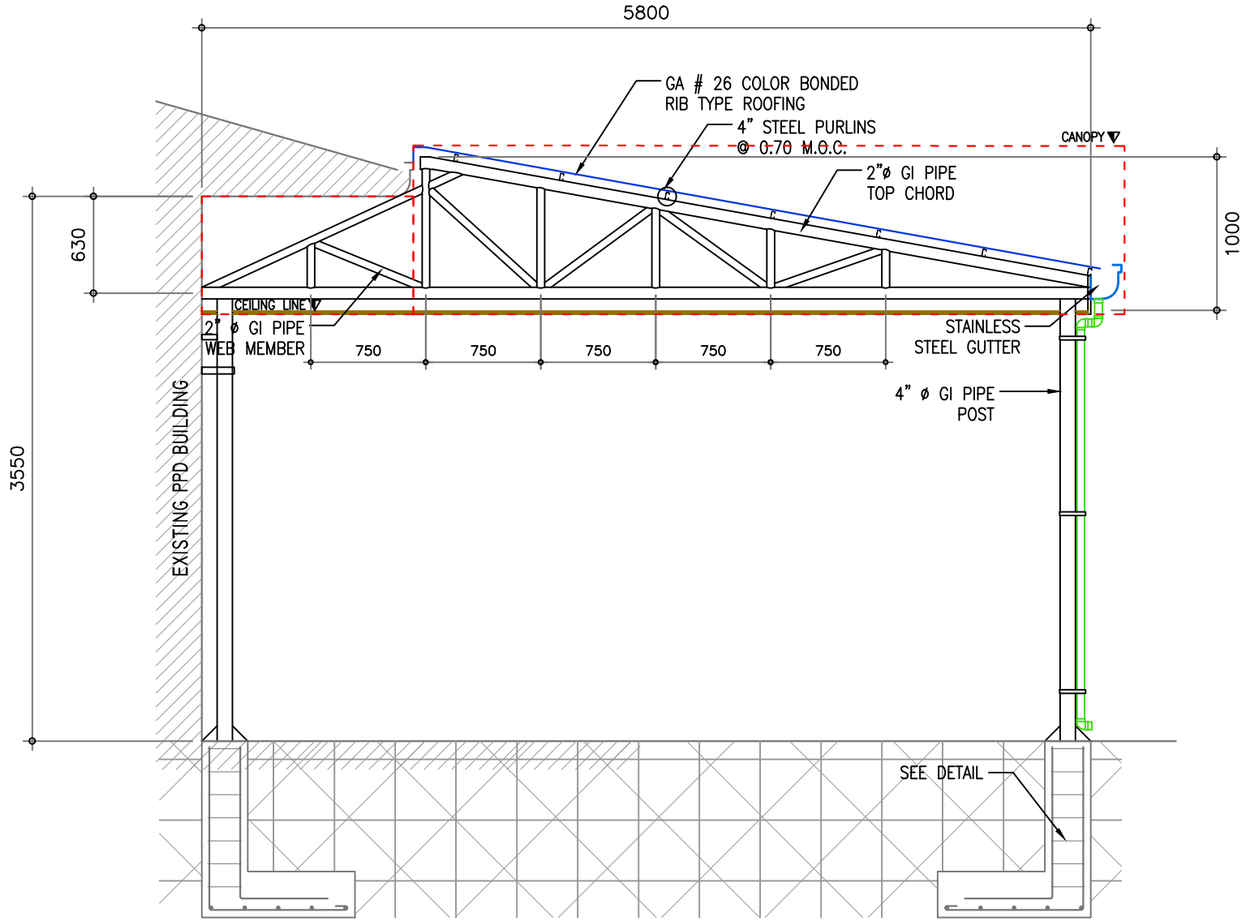


TYPICAL TRUSS & POST FRAMING DET. @ OPEN GARAGE

SCALE: 1:30M

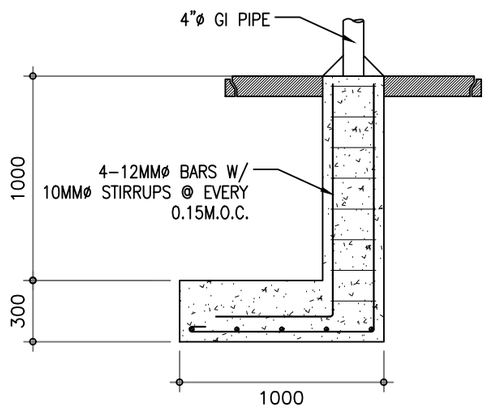


TYPICALFOOTING DET. @ GARAGE & D.K.

SCALE: 1:30

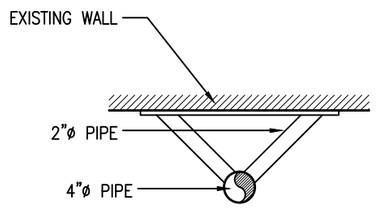

DETAIL A


SCALE: 1:20

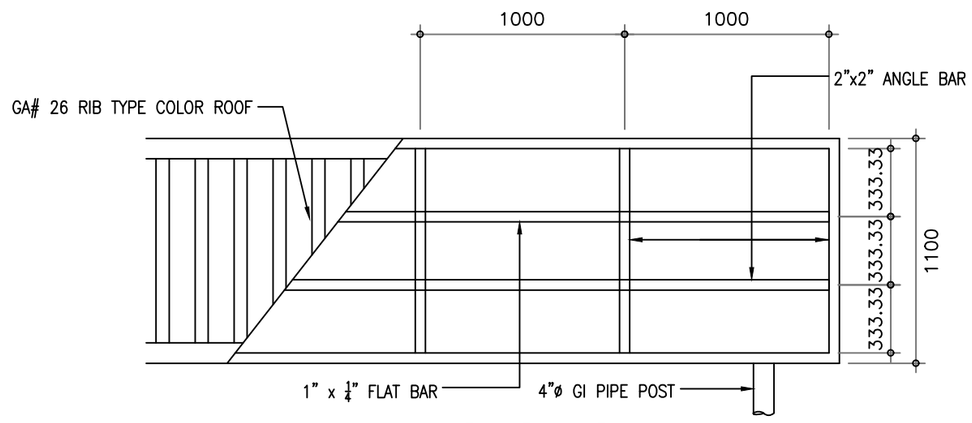

DETAIL OF CANOPY


SCALE: 1:30

PHILIPPINE PORTS AUTHORITY PMO-BATANGAS BATANGAS CITY	PROJECT TITLE : **REPAIR OF PORT POLICE HEADQUARTERS** LOCATION : PORT OF BATANGAS PHASE I	CAD BY : (SIGNED) **D. A. ALEGRE** ENGINEERING ASSISTANT	PREPARED BY : (SIGNED) **A. A. LACSAMANA** ACTING SENIOR ENGINEER	REVIEWED BY : (SIGNED) **C. B. GUCE** ESD MANAGER	APPROVED : (SIGNED) **LEOPOLDO C. BISCOCHO, JR.** PORT MANAGER	SHEET CONTENTS : AS-SHOWN	SHEET NO : 04 07 DATE:

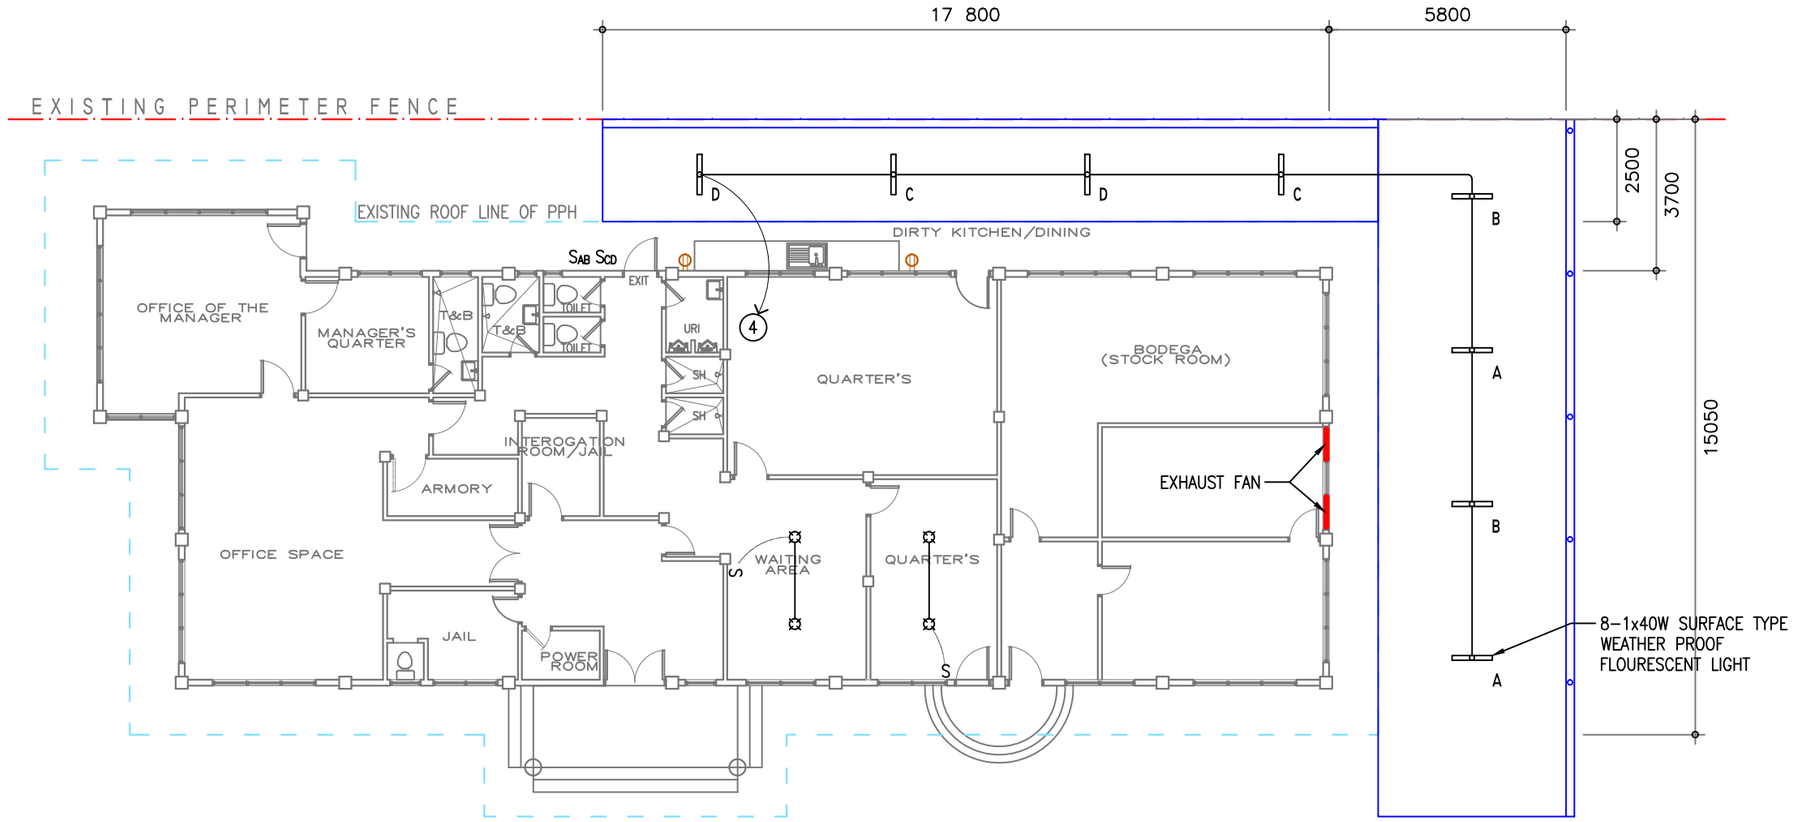

LIGHTING LAYOUT


SCALE: 1:150M

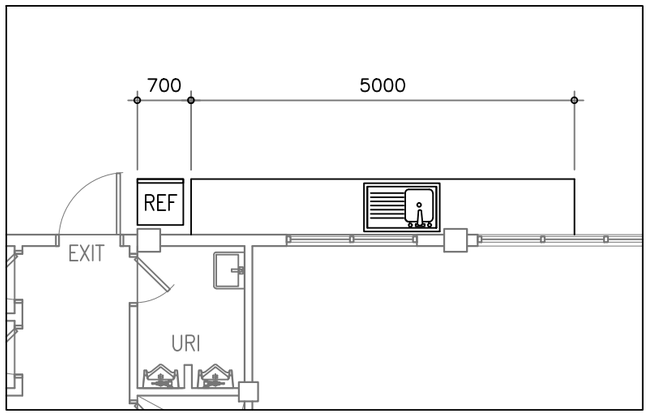

DIRTY KITCHEN PART PLAN

SCALE: 1:80M

PHILIPPINE PORTS AUTHORITY PMO-BATANGAS BATANGAS CITY	PROJECT TITLE : **REPAIR OF PORT POLICE HEADQUARTERS** LOCATION : PORT OF BATANGAS PHASE I	CAD BY : (SIGNED) **D. A. ALEGRE** ENGINEERING ASSISTANT	PREPARED BY : (SIGNED) **A. A. LACSAMANA** ACTING SENIOR ENGINEER	REVIEWED BY : (SIGNED) **C. B. GUCE** ESD MANAGER	APPROVED : (SIGNED) **LEOPOLDO C. BISCOCHO, JR.** PORT MANAGER	SHEET CONTENTS : AS-SHOWN	SHEET NO : 05 07 DATE:

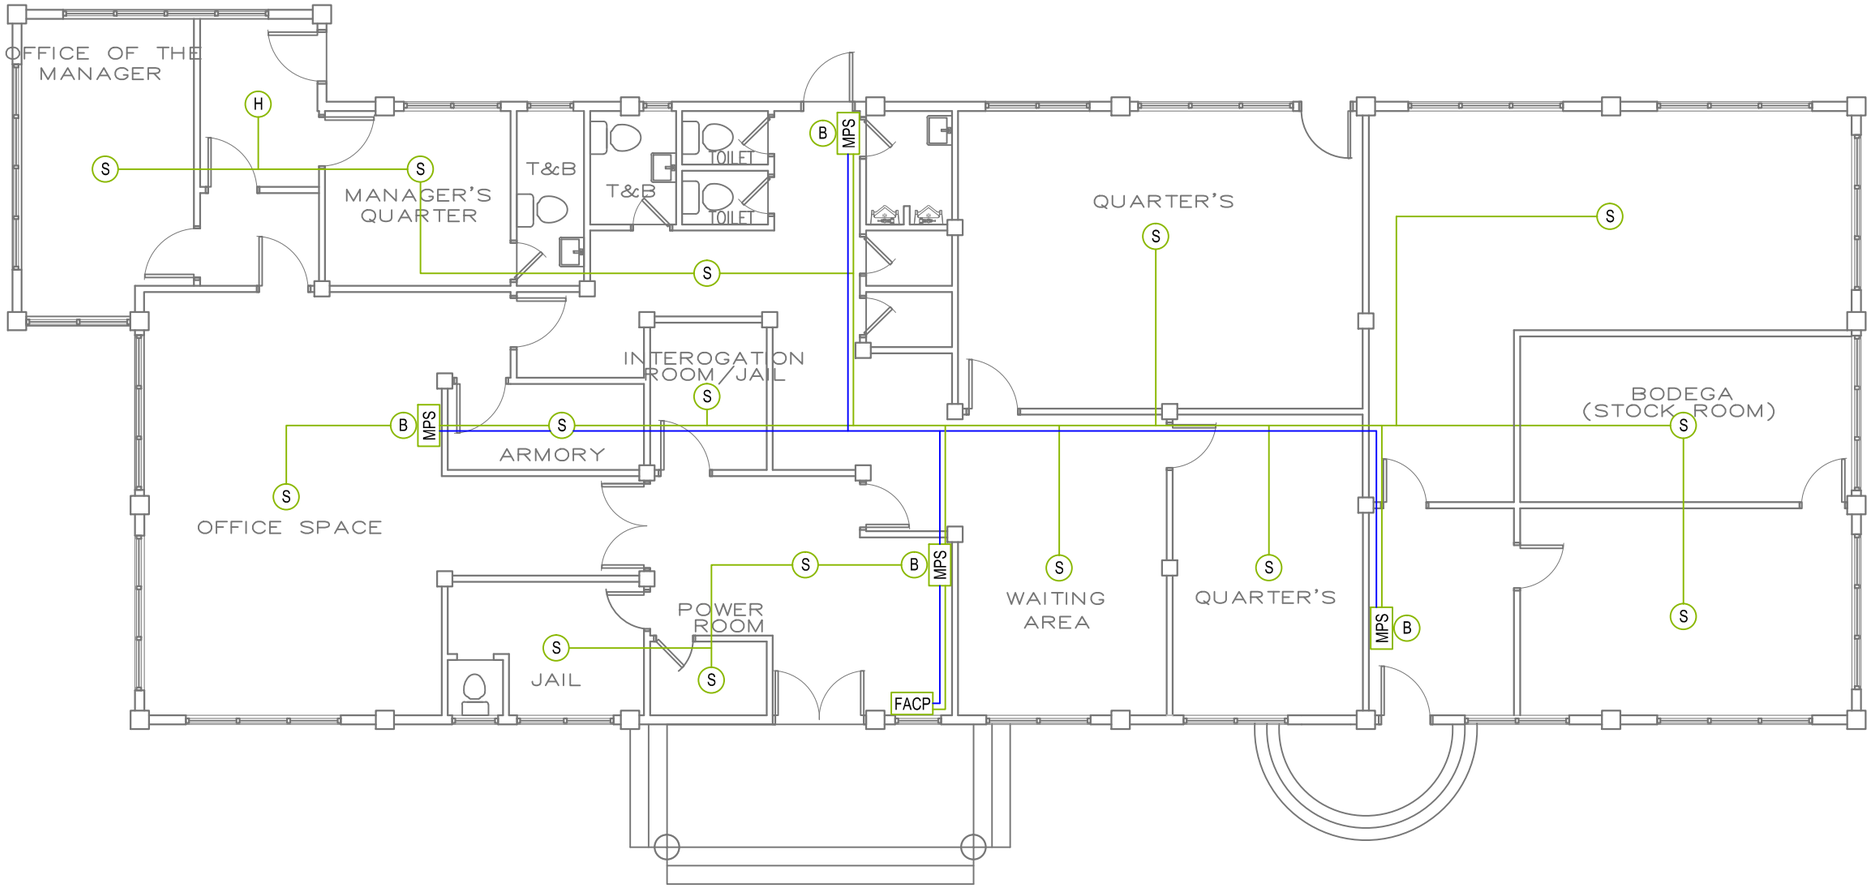

LEGEND:

- (S) – SMOKE DETECTOR
- (B) – FIRE ALARM BELL
- FACP – FIRE ALARM CONTROL PANEL
- MPS – MANUAL PULL STATION
- ——— – IDC LINE (INITIATING)
- ——— – NAC LINE (ALARM)


(-/-) **FIRE DETECTION ALARM SYSTEM LAYOUT**

SCALE: NTS

PHILIPPINE PORTS AUTHORITY


PMO-BATANGAS BATANGAS CITY

PROJECT TITLE :	CAD BY :	PREPARED BY :	REVIEWED BY :	APPROVED :	SHEET CONTENTS :	SHEET NO :
REPAIR OF PORT POLICE HEADQUARTERS LOCATION : PORT OF BATANGAS PHASE I	(SIGNED) **D. A. ALEGRE** ENGINEERING ASSISTANT	(SIGNED) **A. A. LACSAMANA** ACTING SENIOR ENGINEER	(SIGNED) **C. B. GUCE** ESD MANAGER	(SIGNED) **LEOPOLDO C. BISCOCHO, JR.** PORT MANAGER	AS-SHOWN	06 07 DATE:

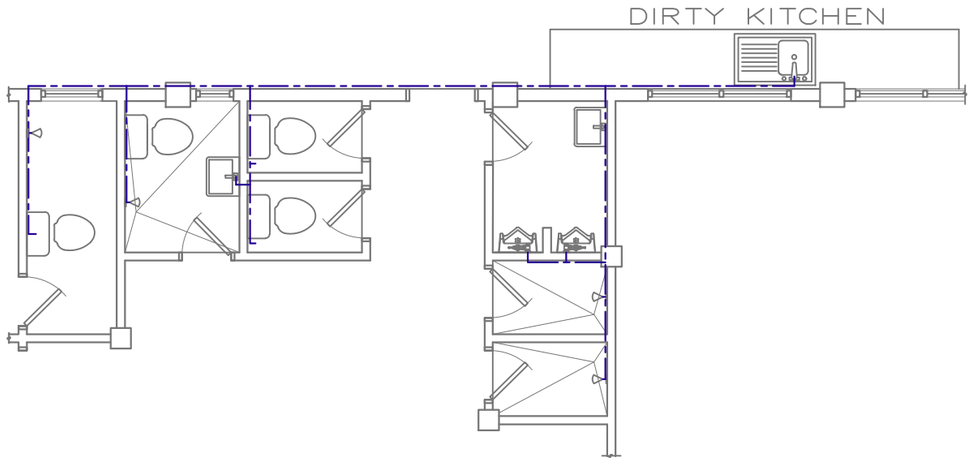


REPAIR OF CWL PLUMBING SYSTEM

SCALE: 1:75M

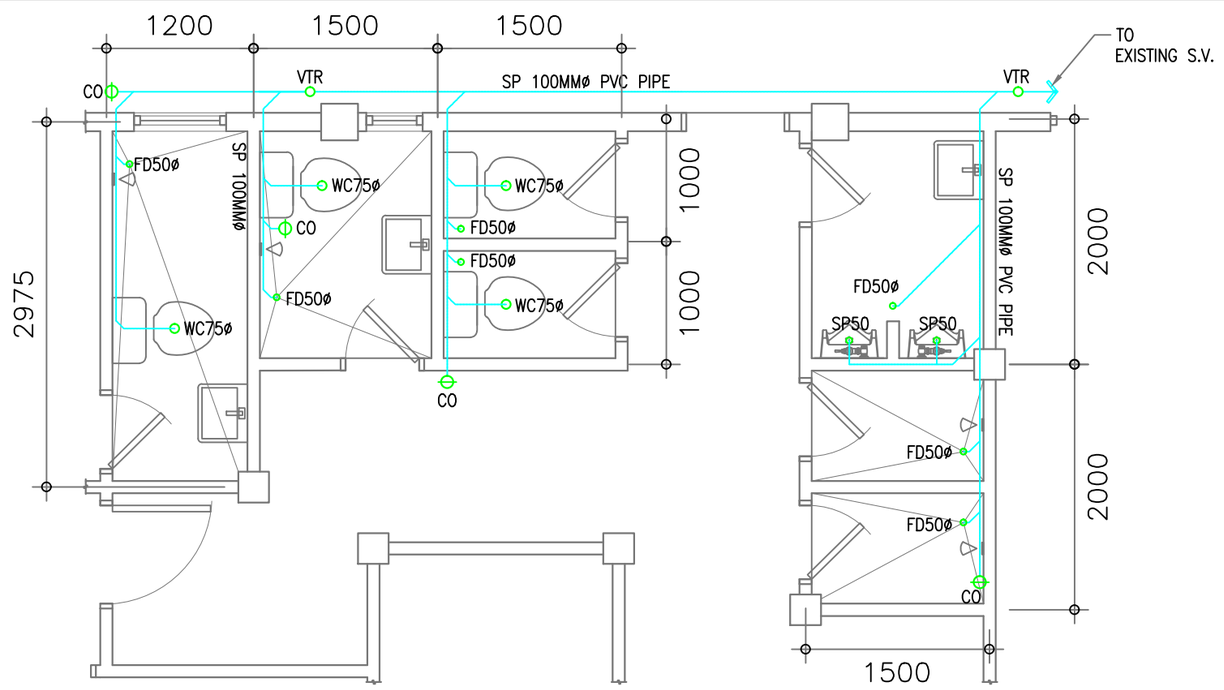

REPAIR OF SANITARY PLUMBING

SCALE: 1:50M

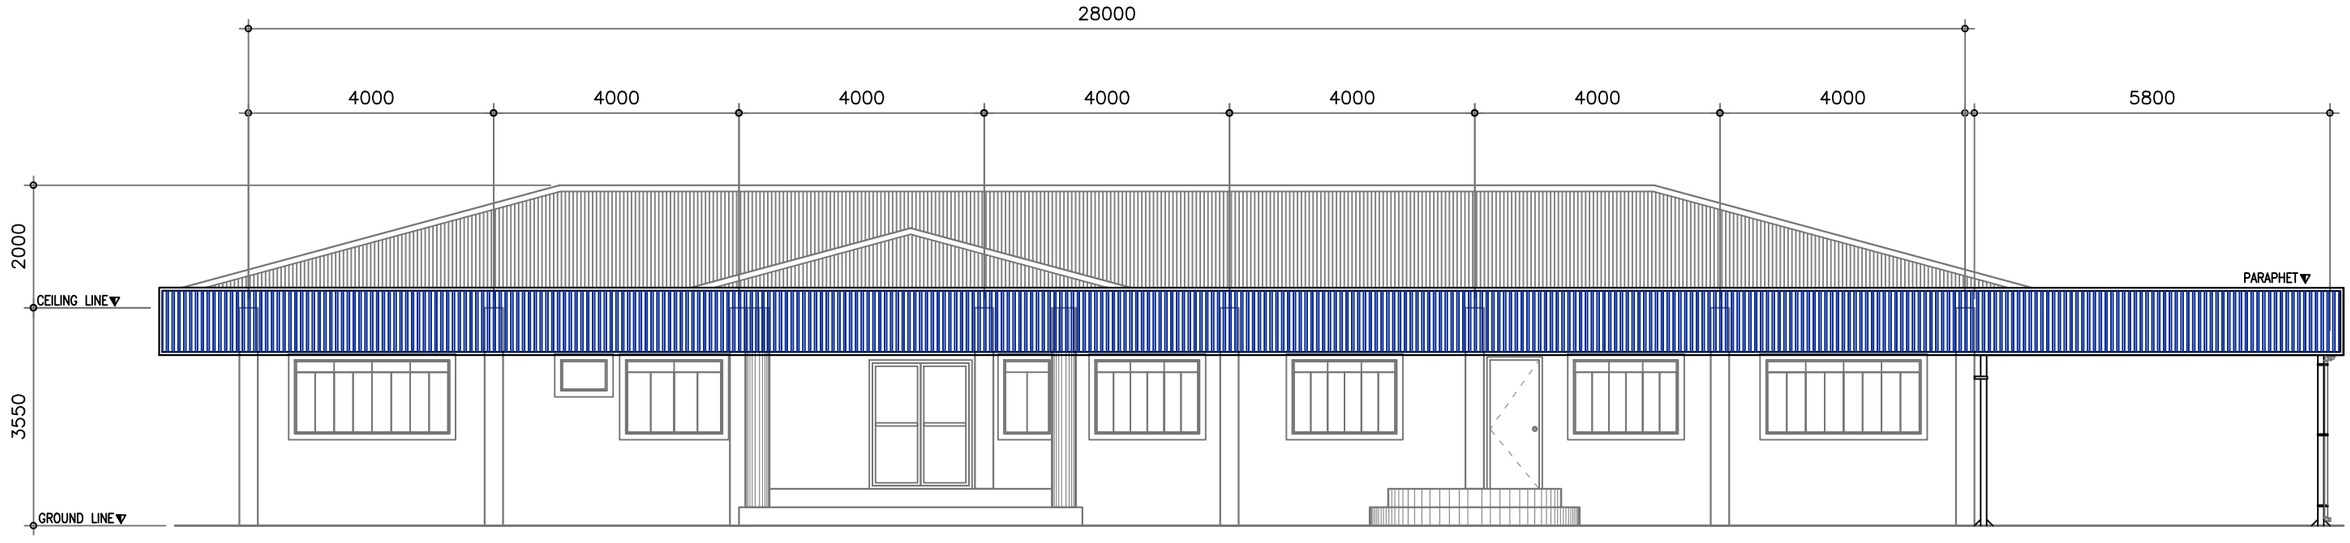

GENERAL REPAINTING OF PPD BUILDING

SCALE: 1:100M

PHILIPPINE PORTS AUTHORITY

PMO-BATANGAS BATANGAS CITY

PROJECT TITLE :	CAD BY :	PREPARED BY :	REVIEWED BY :	APPROVED :	SHEET CONTENTS :	SHEET NO :
REPAIR OF PORT POLICE HEADQUARTERS LOCATION : PORT OF BATANGAS PHASE I	(SIGNED) **D. A. ALEGRE** ENGINEERING ASSISTANT	(SIGNED) **A. A. LACSAMANA** ACTING SENIOR ENGINEER	(SIGNED) **C. B. GUCE** ESD MANAGER	(SIGNED) **LEOPOLDO C. BISCOCHO, JR.** PORT MANAGER	AS-SHOWN	07 07 DATE: