Section VII. Drawings/Plans

REPUBLIC OF THE PHILIPPINES


PHILIPPINE PORTS AUTHORITY

PMO-BATANGAS BATANGAS CITY


CONSTRUCTION DRAWINGS

REPAIR AND MAINTENANCE OF HALFWAY HOUSE

PORT OF BATANGAS PHASE I

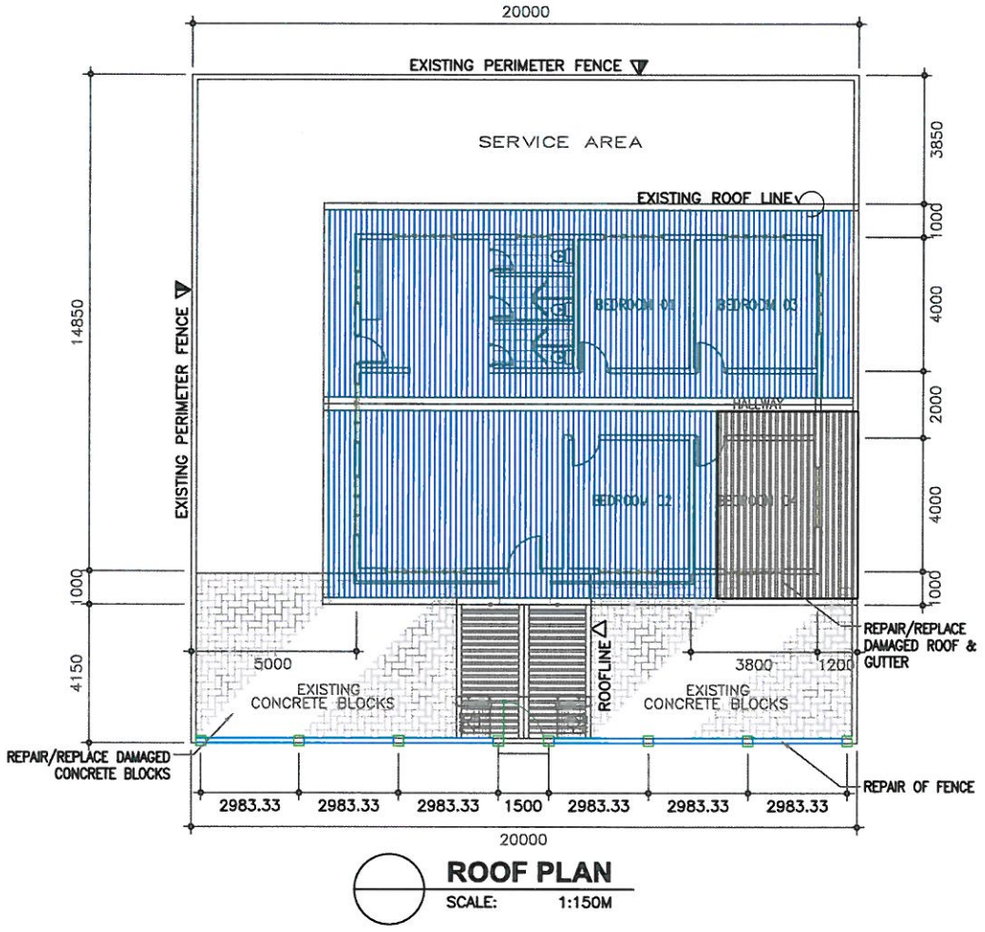

ROOF PLAN
SCALE: 1:150M

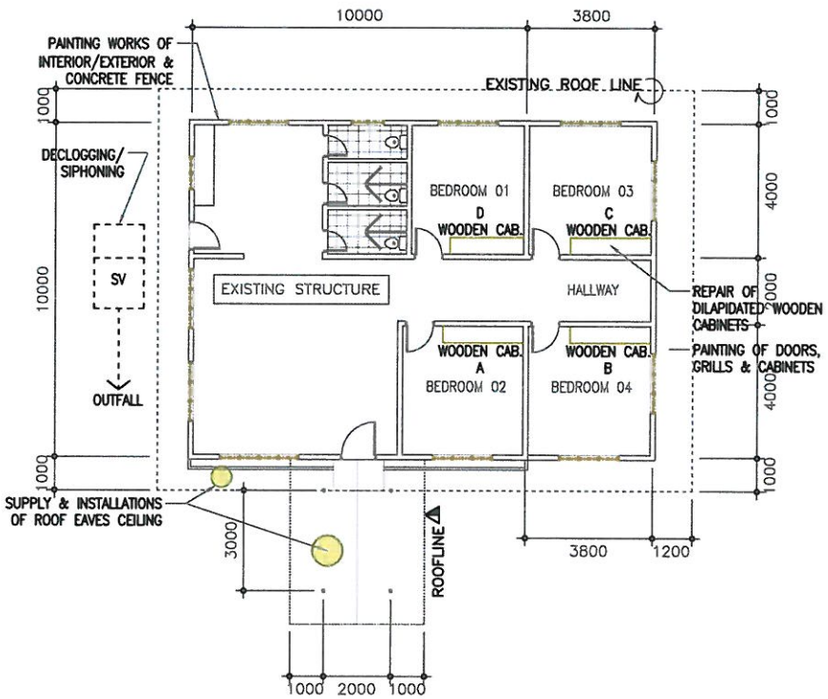


FLOOR PLAN
SCALE: 1:150M

PHILIPPINE PORTS AUTHORITY PMO-BATANGAS BATANGAS CITY	PROJECT TITLE: **REPAIR AND MAINTENANCE OF HALFWAY HOUSE** LOCATION: PORT OF BATANGAS, PHASE I	CAD BY: D. A. ALEGRE ENGINEERING ASSISTANT	PREPARED BY: A. A. LACSAMANA ACTG. SENIOR ENGINEER	REVIEWED BY: C. B. GUCE ESD MANAGER	APPROVED: LEOPOLDO C. BISCOCHO, JR. PORT MANAGER	SHEET CONTENTS: AS-SHOWN	SHEET NO: 01 04 DATE: 10 / 12 / 2016




FRONT ELEVATION

SCALE: 1:100M

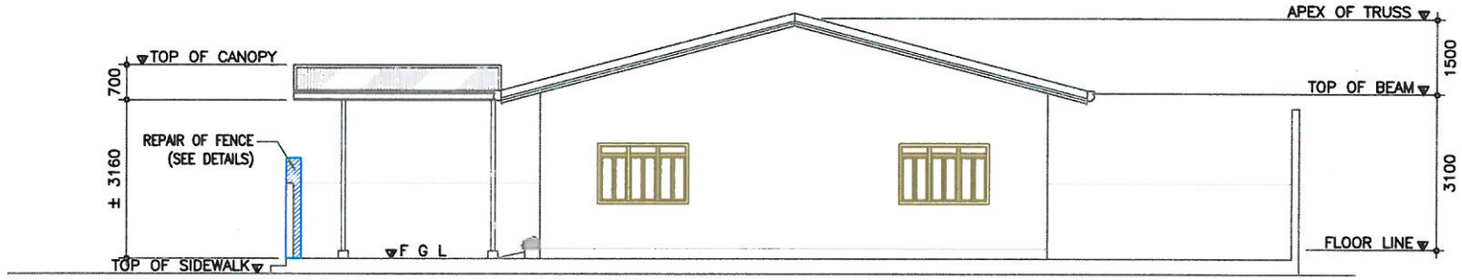

SIDE ELEVATION


SCALE: 1:100M

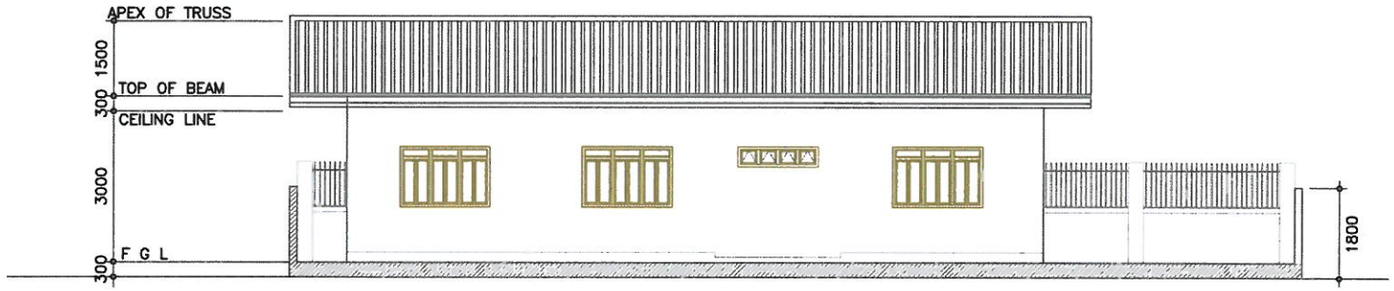


REAR ELEVATION

SCALE: 1:100M


PHILIPPINE PORTS AUTHORITY PMO-BATANGAS BATANGAS CITY	PROJECT TITLE : **REPAIR AND MAINTENANCE OF HALFWAY HOUSE** LOCATION : PORT OF BATANGAS, PHASE I	CAD BY : D. A. ALEGRE ENGINEERING ASSISTANT	PREPARED BY : A. A. LACSAMANA ACTG. SENIOR ENGINEER	REVIEWED BY : C. B. GUCE ESD MANAGER	APPROVED : LEOPOLDO C. BISCOCHO, JR. PORT MANAGER	SHEET CONTENTS : AS-SHOWN	SHEET NO : 02 04 DATE: 10 / 12 / 2016

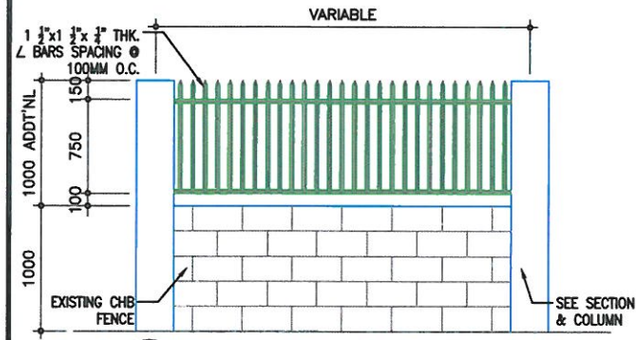


ELEVATION OF FENCE
SCALE: 1:40M

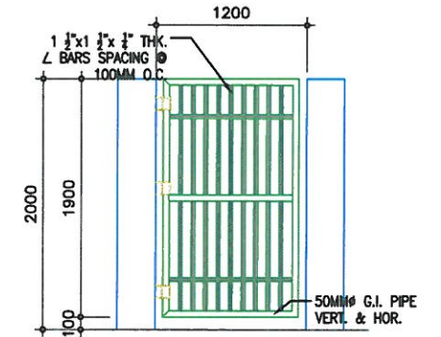


PEDESTRIAN GATE DET.
SCALE: 1:40M

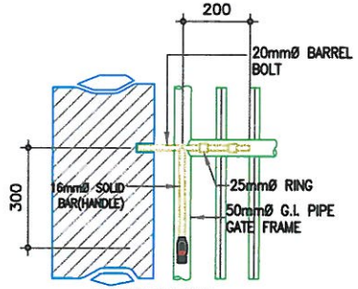


HASP DETAIL
SCALE: 1:15

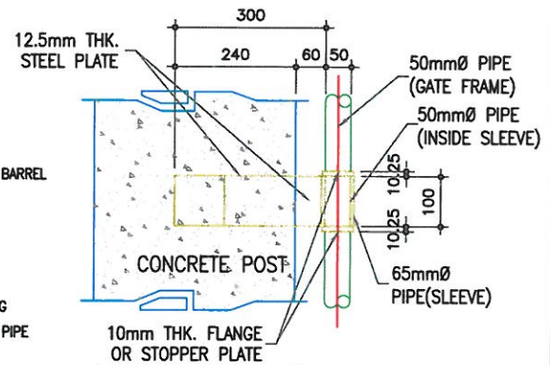


ELEVATION
SCALE: 1:10

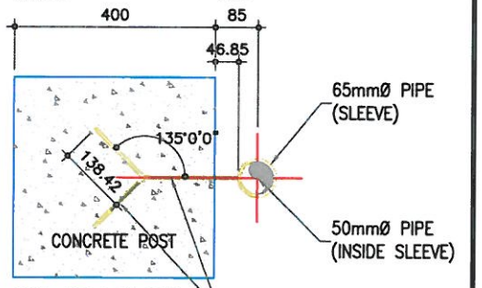


SECTION
SCALE: 1:10

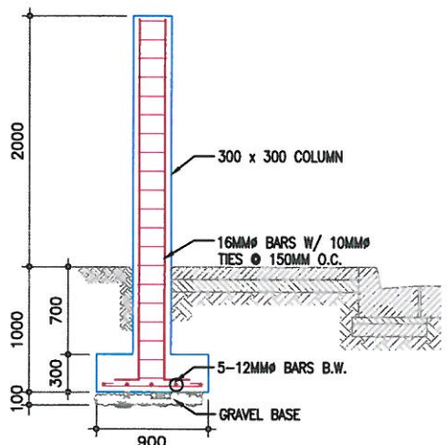

SECTION & COLUMN
SCALE: 1:40M

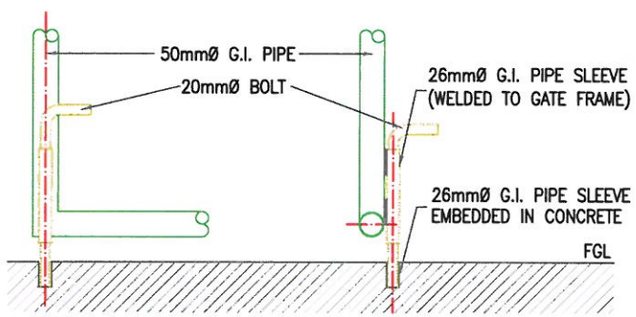



BOTTOM GATE LOCK DET.
SCALE: 1:10

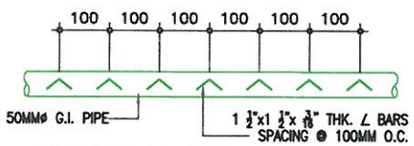

VERTICAL ANGULAR DET.
SCALE: 1:10

PHILIPPINE PORTS AUTHORITY PMO-BATANGAS BATANGAS CITY	PROJECT TITLE : **REPAIR AND MAINTENANCE OF HALFWAY HOUSE** LOCATION : PORT OF BATANGAS, PHASE I	CAD BY : D. A. ALEGRE ENGINEERING ASSISTANT	PREPARED BY : A. A. LACSAMANA ACTG. SENIOR ENGINEER	REVIEWED BY : C. B. GUCE ESD MANAGER	APPROVED : LEOPOLDO C. BISCOCHO, JR. PORT MANAGER	SHEET CONTENTS : AS-SHOWN	SHEET NO : 03 04 DATE: 10 / 12 / 2016

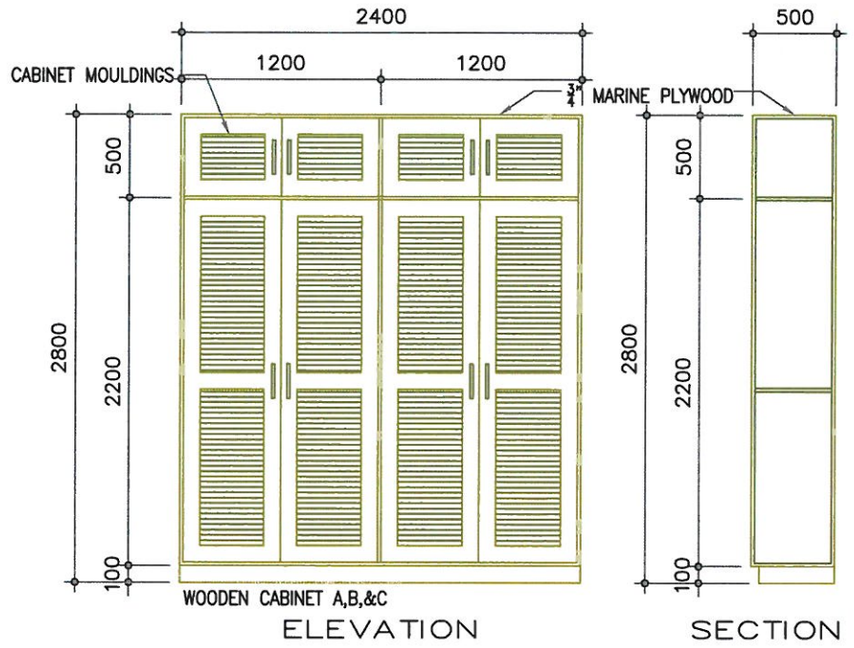

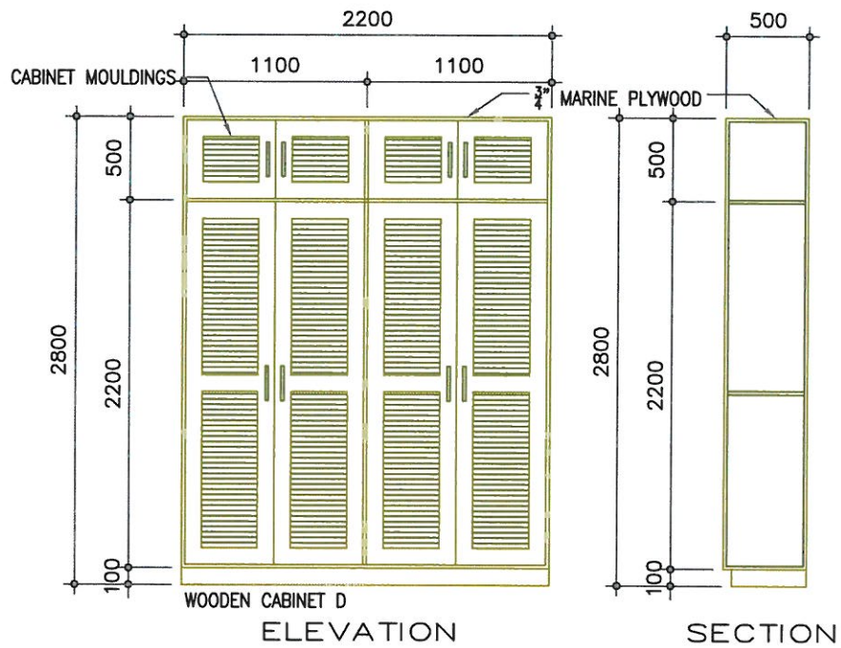

DETAILS OF WOODEN CABINET

SCALE: 1:40M

PHILIPPINE PORTS AUTHORITY PMO-BATANGAS BATANGAS CITY	PROJECT TITLE : **REPAIR AND MAINTENANCE OF HALFWAY HOUSE** LOCATION : PORT OF BATANGAS, PHASE I	CAD BY : D. A. ALEGRE ENGINEERING ASSISTANT	PREPARED BY : A. A. LACSAMANA ACTG. SENIOR ENGINEER	REVIEWED BY : C. B. GUCE ESD MANAGER	APPROVED : LEOPOLDO C. BISCOCHO, JR. PORT MANAGER	SHEET CONTENTS : AS-SHOWN	SHEET NO : 04 / 04 DATE: 10 / 12 / 2016

Section VIII. Bid Proposal Form and Bill of Quantities