

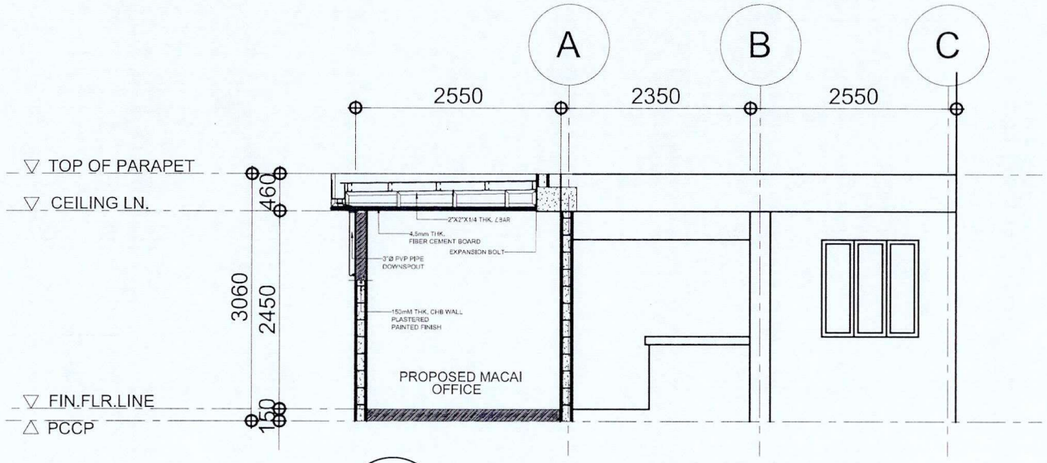



A LONGITUDINAL SECTION
SCALE 1:75 M

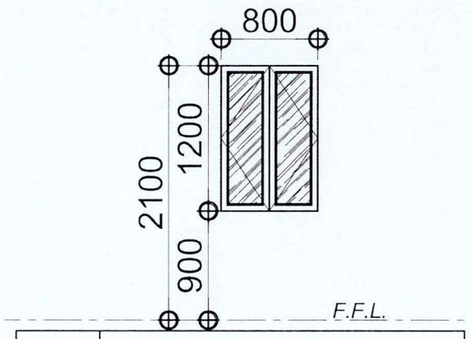



W	TYPE: SLIDING WINDOW SPECIFICATIONS : 1/4 THK. GLASS ON ALU.FRAME ANALOK
3	LOCATION: OFFICE
	QUANTITY: 2 SET

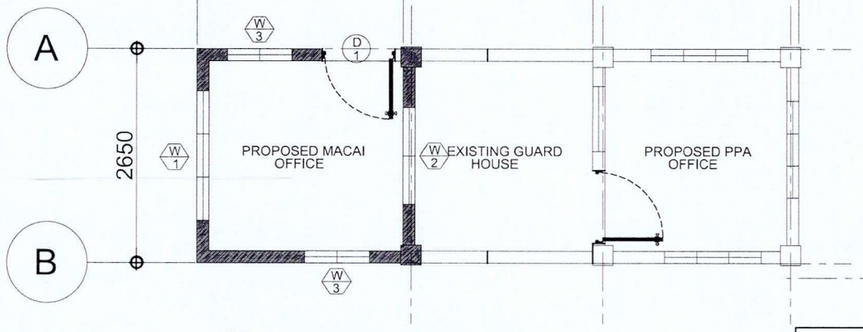

A FLOOR PLAN
SCALE 1:75 M

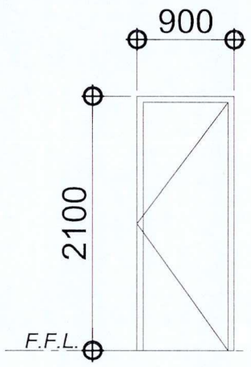

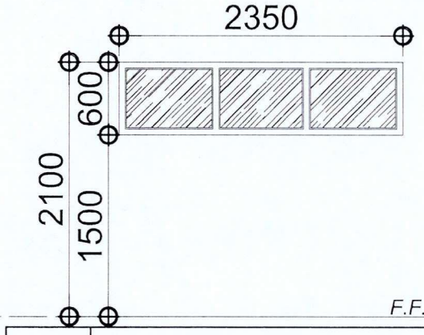

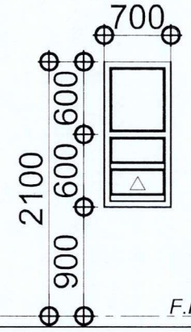

D	TYPE: SWING DOOR(ALUMINUM) SPECIFICATIONS : ALUMINUM DOOR
1	LOCATION:
	QUANTITY: 1 SET

W	TYPE: SLIDING WINDOW SPECIFICATIONS : 1/4 THK. GLASS ON ALU.FRAME ANALOK
1	LOCATION: OFFICE
	QUANTITY: 1 SET

W	TYPE: SINGLE - HUNG WINDOW SPECIFICATIONS : 1/4 THK. GLASS ON ALU.FRAME ANALOK
2	LOCATION: OFFICE
	QUANTITY: 1 SET

A SCHEDULE OF DOORS AND WINDOWS
SCALE 1:50 M

PHILIPPINE PORTS AUTHORITY	PORT MANAGEMENT OFFICE OF MASBATE Masbate City	PROJECT TITLE:	PREPARED BY:	CHECKED/REVIEWED BY:	APPROVED:	SHEET NO.:
		VARIOUS MAINTENANCE OF PORT PHYSICAL FACILITIES	JEAN PAULA F. DE LOS SANTOS, UAP	JOCELYN A. SEATRIZ	CAROLINA S. MENDIZABAL	1
		LOCATION: BASEPORT MASBATE, MASBATE CITY		ACTING ESD MANAGER	ACTING PORT MANAGER	