

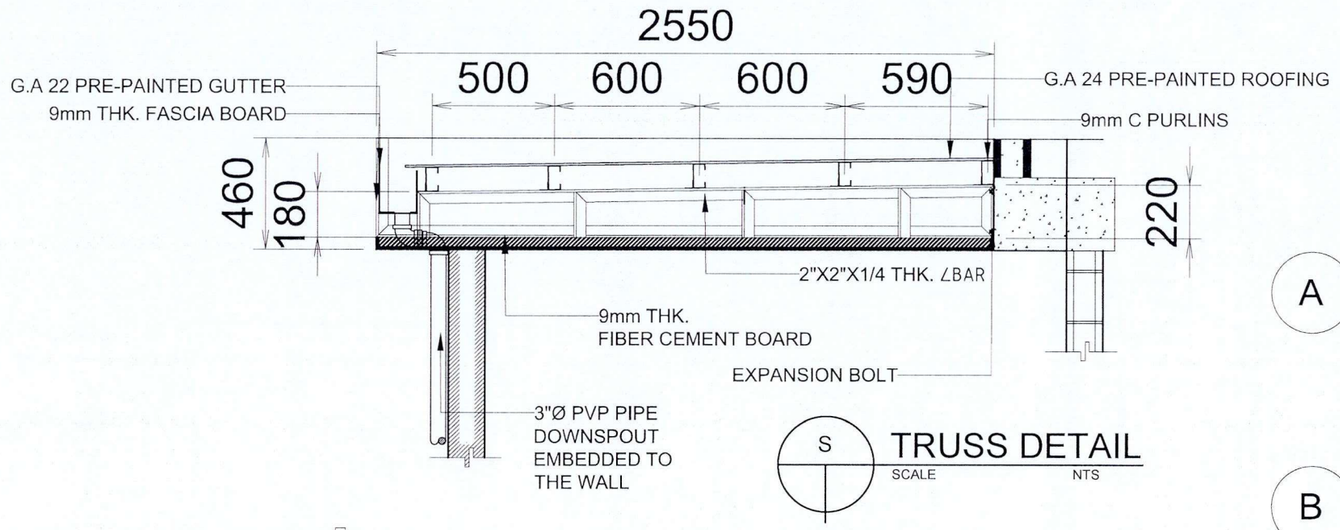



S TRUSS DETAIL
SCALE NTS

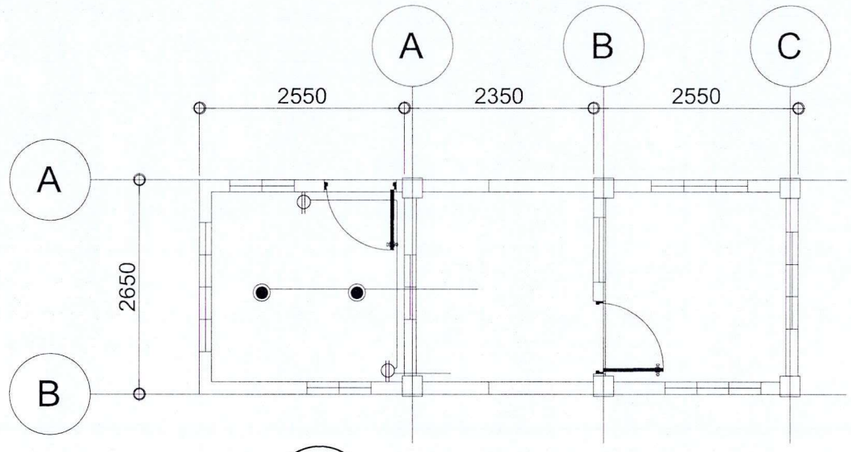

A ELECTRICAL LAYOUT
SCALE 1:75 M

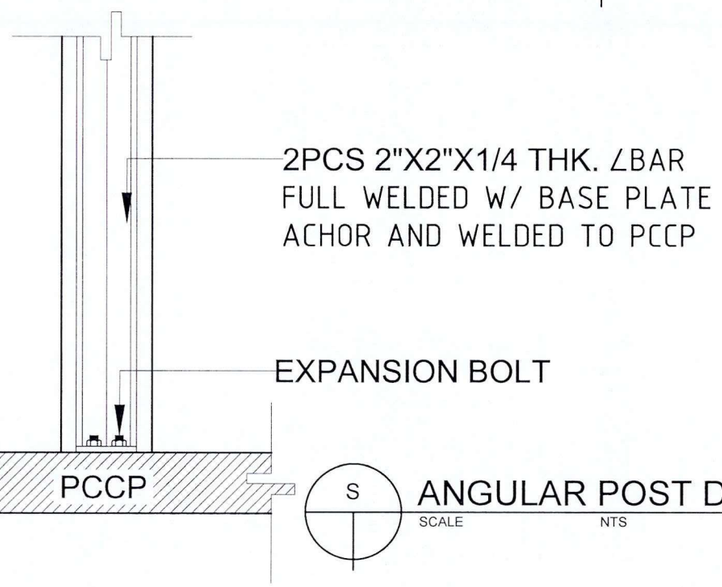

S ANGULAR POST DETAIL
SCALE NTS

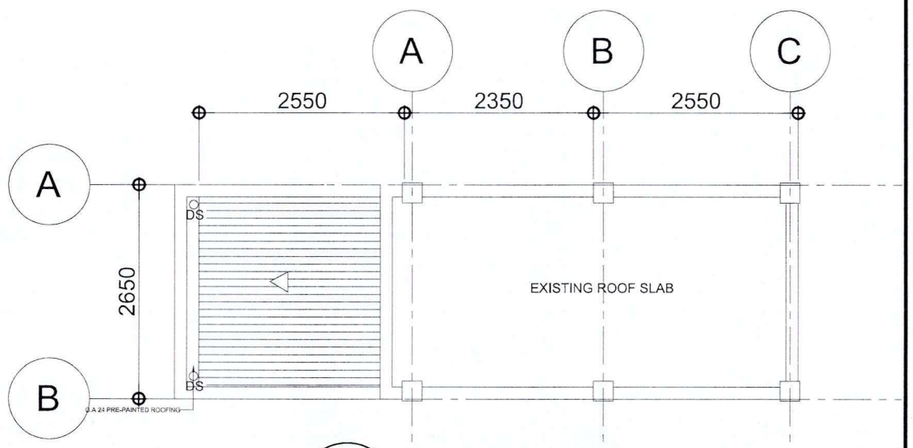

A ROOF PLAN
SCALE 1:75 M

PHILIPPINE PORTS AUTHORITY	PORT MANAGEMENT OFFICE OF MASBATE Masbate City	PROJECT TITLE:	PREPARED BY:	CHECKED/REVIEWED BY:	APPROVED:	SHEET NO.:
		VARIOUS MAINTENANCE OF PORT PHYSICAL FACILITIES	JEAN PAULA E. DE LOS SANTOS, UAP	JOCELYN A. SEATRIZ	CAROLINA S. MENDIZABAL	3
		LOCATION: BASEPORT MASBATE, MASBATE CITY		ACTING ESD MANAGER	ACTING PORT MANAGER	