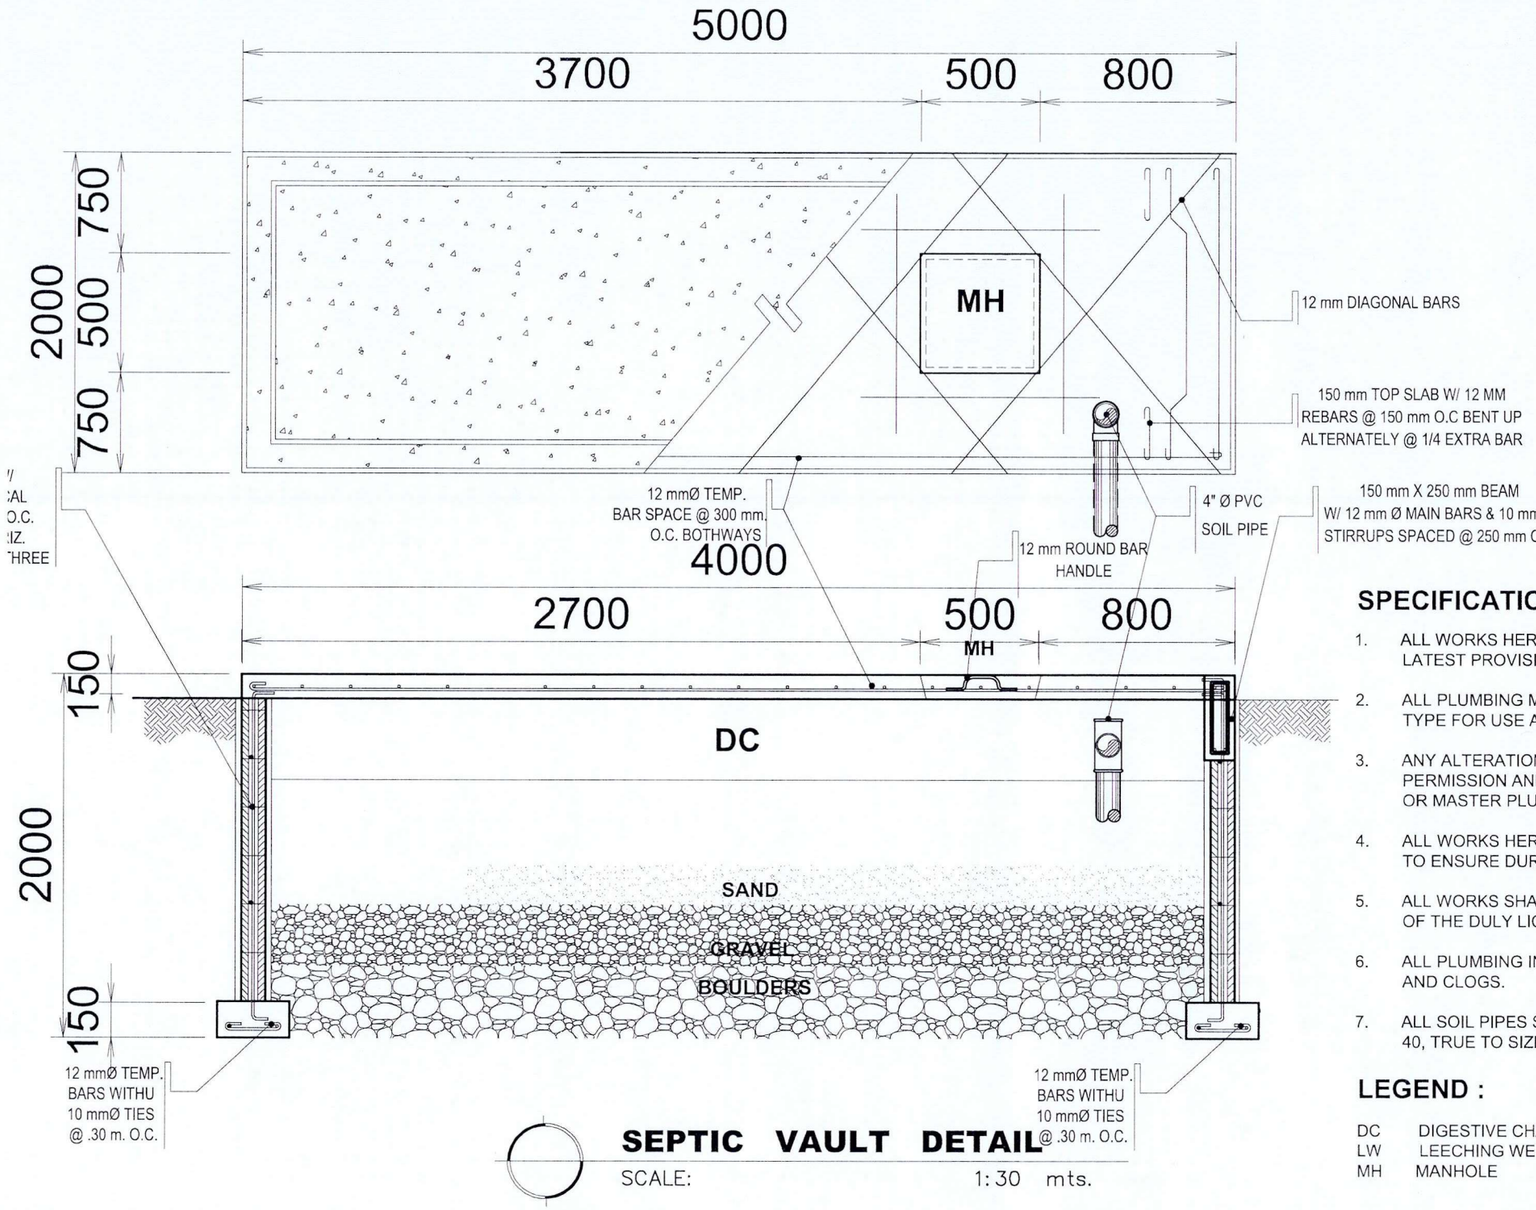


SEPTIC VAULT DETAIL

SCALE: 1:30 mts.

SPECIFICATIONS

1. ALL WORKS HEREUNDER SHALL BE DONE IN ACCORDANCE WITH THE LATEST PROVISIONS OF THE PHILIPPINE PLUMBING CODE.
2. ALL PLUMBING MATERIALS SHALL BE BRAND NEW AND OF APPROVE TYPE FOR USE AND LOCATION AND FREE FROM ANY FACTORY DEFECT.
3. ANY ALTERATION IN THE APPROVED PLUMBING PLANS SHALL FIRST THE PERMISSION AND APPROVAL TO THE SUPERVISING SANITARY ENGINEER OR MASTER PLUMBER.
4. ALL WORKS HEREUNDER SHALL BE DONE IN A WORKMANLIKE MANNER TO ENSURE DURABILITY OF THE INSTALLATION.
5. ALL WORKS SHALL BE DONE UNDER THE DIRECT AND IMMEDIATE SUPERVISION OF THE DULY LICENSED SANITARY ENGINEER OR MASTER PLUMBER,
6. ALL PLUMBING INSTALLATIONS SHALL BE WATER TIGHT, FREE FROM LEAKS AND CLOGS.
7. ALL SOIL PIPES SHALL BE PVC (MOLDEX), VENT PIPES SHALL BE PVC SCHEDULE 40, TRUE TO SIZE AND APPROVED BRAND AND QUALITY AS INDICATED ON PLANS.

LEGEND :

DC DIGESTIVE CHAMBER
LW LEECHING WELL
MH MANHOLE

PHILIPPINE PORTS AUTHORITY	PORT MANAGEMENT OFFICE OF MASBATE Masbate City	PROJECT TITLE:	PREPARED BY:	CHECKED/REVIEWED BY:	APPROVED:	SHEET NO.:
		VARIOUS MAINTENANCE OF PORT PHYSICAL FACILITIES	JEAN PAULA F. DE LOS SANTOS, UAP	JOCELYN A. SEATRIZ	CAROLINA S. MENDIZABAL	6
		LOCATION: BASEPORT MASBATE, MASBATE CITY		ACTING ESD MANAGER	ACTING PORT MANAGER	