
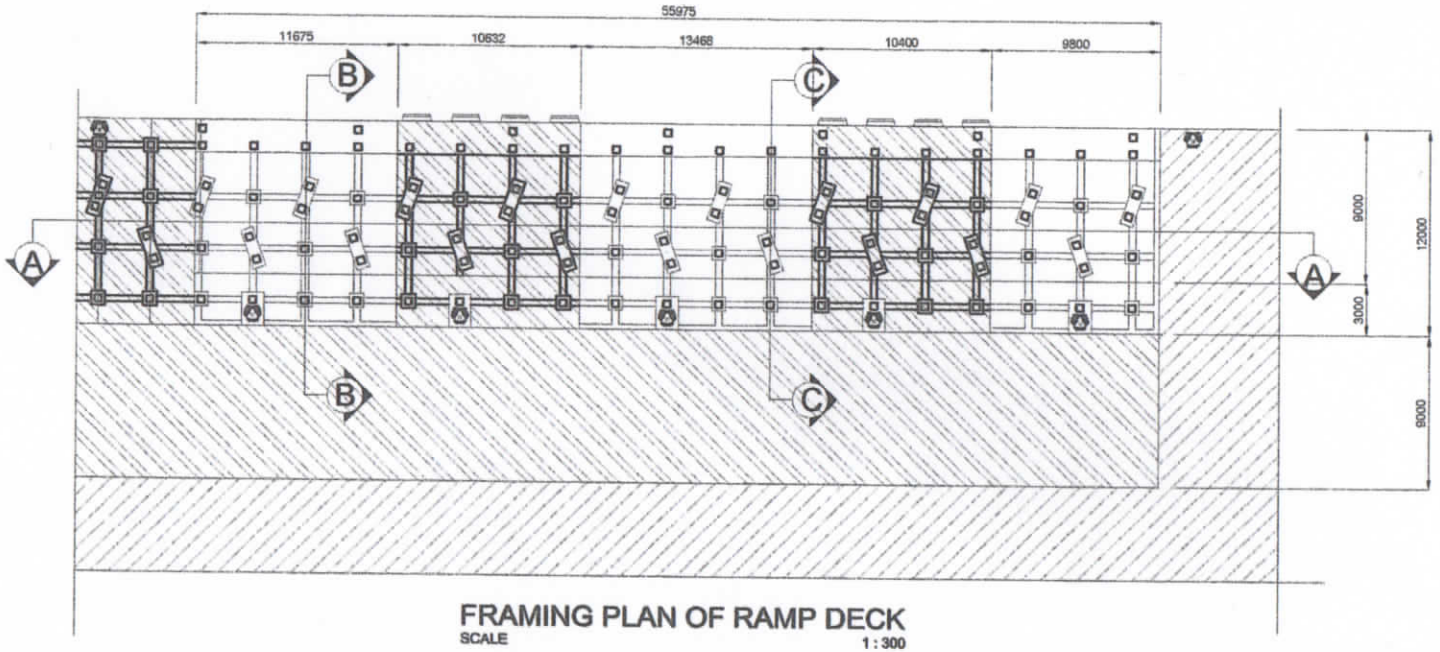


FRAMING PLAN OF RAMP DECK

SCALE 1 : 300

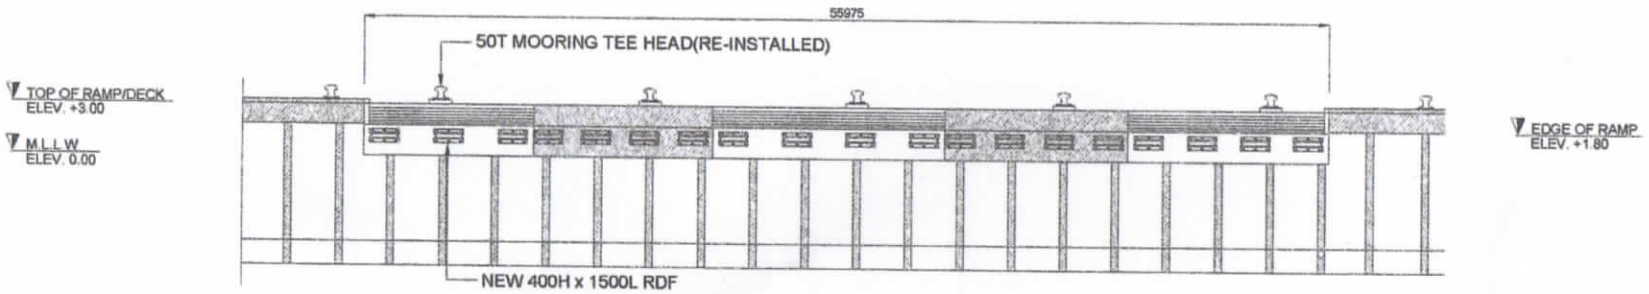

OFFSHORE ELEVATION

SCALE 1 : 300

PHILIPPINE PORTS AUTHORITY	PORT MANAGEMENT OFFICE OF MASBATE Masbate City	PROJECT TITLE:	PREPARED BY:	CHECKED/REVIEWED BY:	APPROVED:	SHEET NO.:
		LOCATION: PMO MASBATE, MASBATE CITY, MASBATE	ANTONIO O. BUNAN ASSISTANT PROJECT ENGINEER	JOCELYN A. SEATRIZ ESD MANAGER	CAROLINA S. MENDIZABAL ACTING PORT MANAGER	3 11