
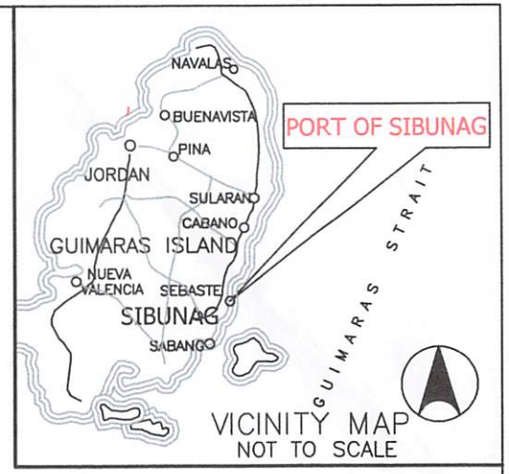


PHILIPPINE PORTS AUTHORITY


PMO-Panay/Guimaras

MAINTENANCE OF CONVAN OFFICE AT PORT OF SIBUNAG, GUIMARAS

BRGY. SEBASTE, SIBUNAG, GUIMARAS

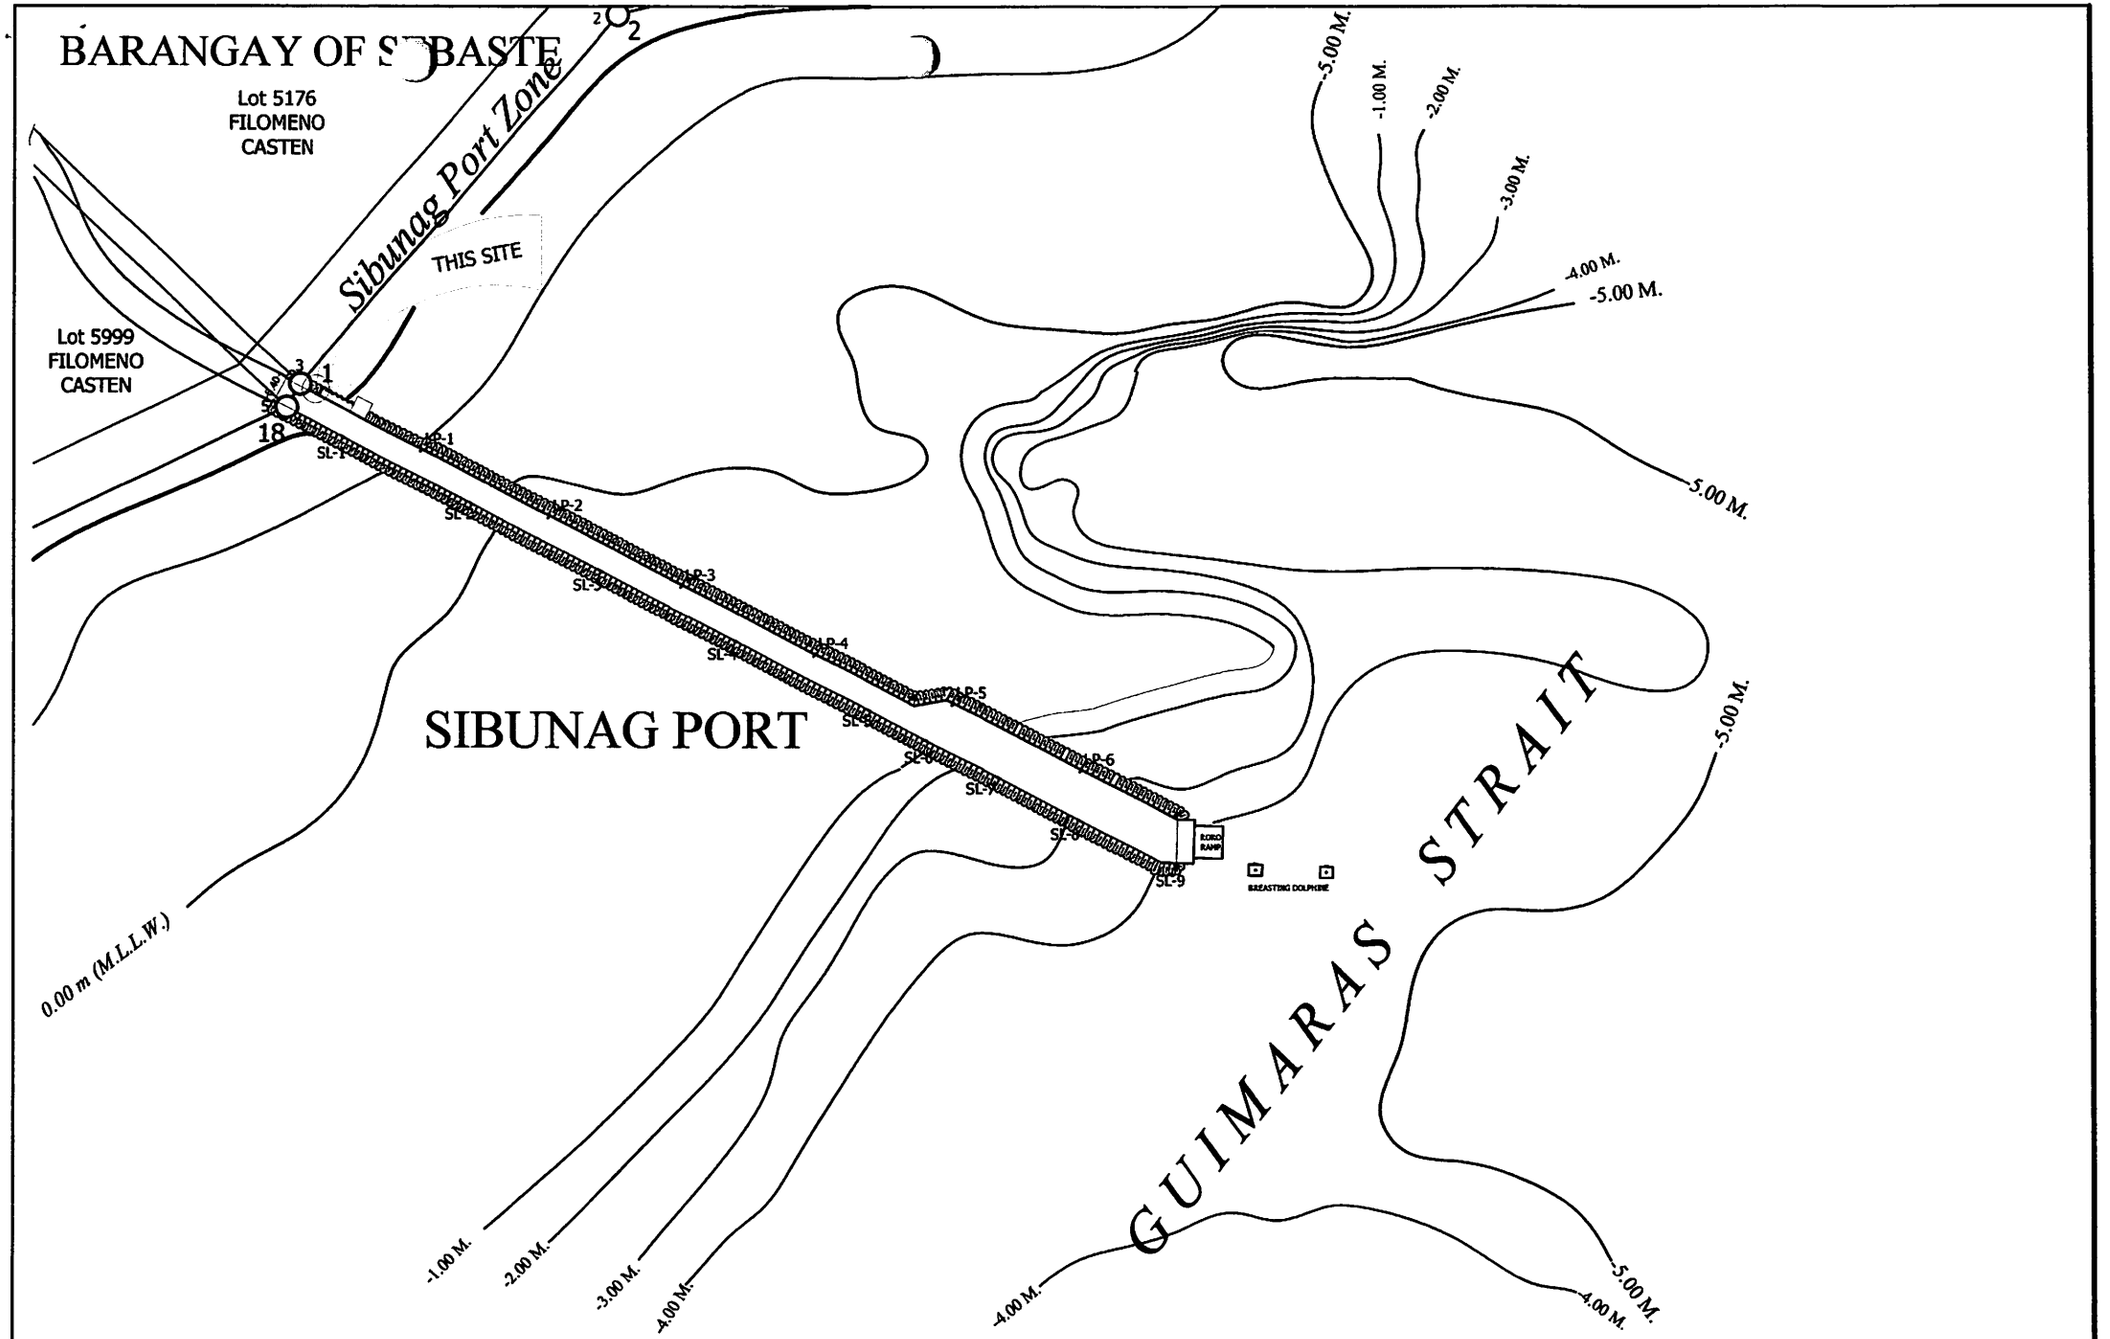


PHILIPPINE PORTS AUTHORITY	PROJECT TITLE/ LOCATION: MAINTENANCE OF CONVAN OFFICE AT PORT OF SIBUNAG, GUIMARAS — BRGY. SEBASTE, SIBUNAG, GUIMARAS	SHEET CONTENTS: LOCATION PLAN	PREPARED BY: KRISTINE JOY N. NILLO, ENGINEERING ASSISTANT A	CHECKED/REVIEWED BY: JOSE CEFERINO E. ELGARAN, PRINCIPAL ENGINEER A	RECOMMENDING APPROVAL: MAYLENE G. ARANTE, ACTING COD MANAGER	APPROVED BY: ALLAN M. ROJO, PORT MANAGER	SHEET NO. 1 OF 3 — SCALE: AS SHOWN — DATE: MARCH 2024

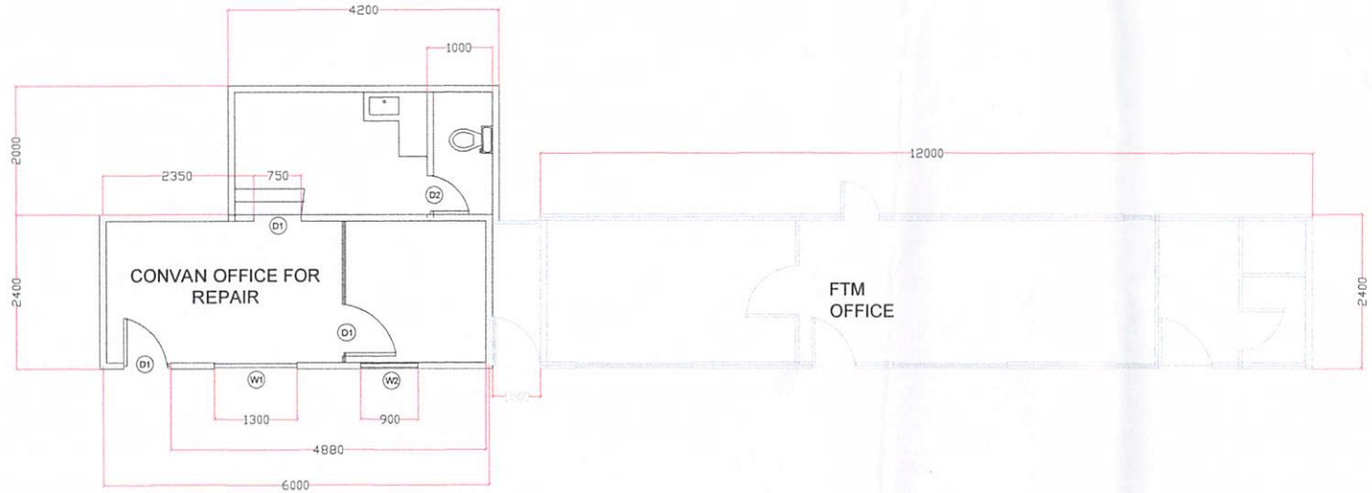

CONVAN FLOOR PLAN


NOT TO SCALE

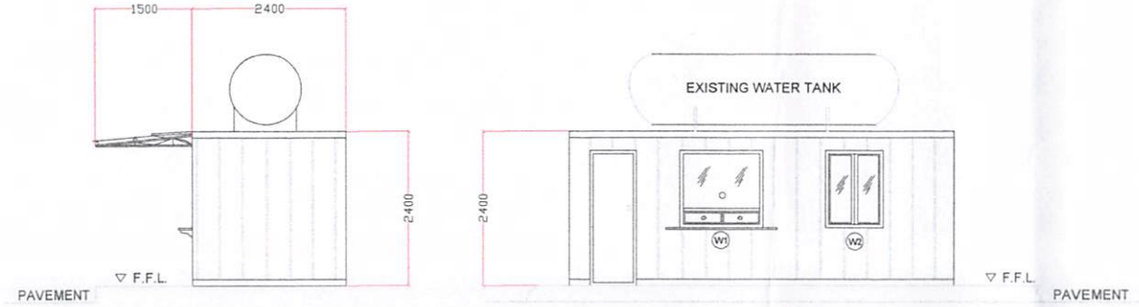


CONVAN ELEVATION PLAN

NOT TO SCALE

PROJECT TITLE/ LOCATION : MAINTENANCE OF CONVAN OFFICEAT PORT OF SIBUNAG, GUIMARAS — BRGY. SEBASTE, SIBUNAG, GUIMARAS	SHEET CONTENTS: FLOOR PLAN, ELEVATION PLAN	PREPARED BY: KRISTINE JOY N. NILLO, ENGINEERING ASSISTANT A	CHECKED/REVIEWED BY: JOSE CEFERINO E. ELGARAN, PRINCIPAL ENGINEER A	RECOMMENDING APPROVAL: MAYLENE G. ARANTE, ACTING ESD MANAGER	APPROVED BY: [illegible] ROJO, POM MANAGER	SHEET NO. 2 OF 3; SCALE: AS SHOWN; DATE: MARCH 2024

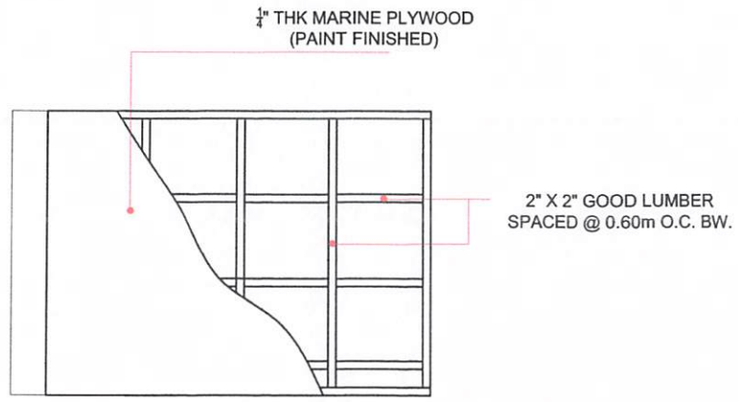

TYPICAL PARTITION WALL DETAIL

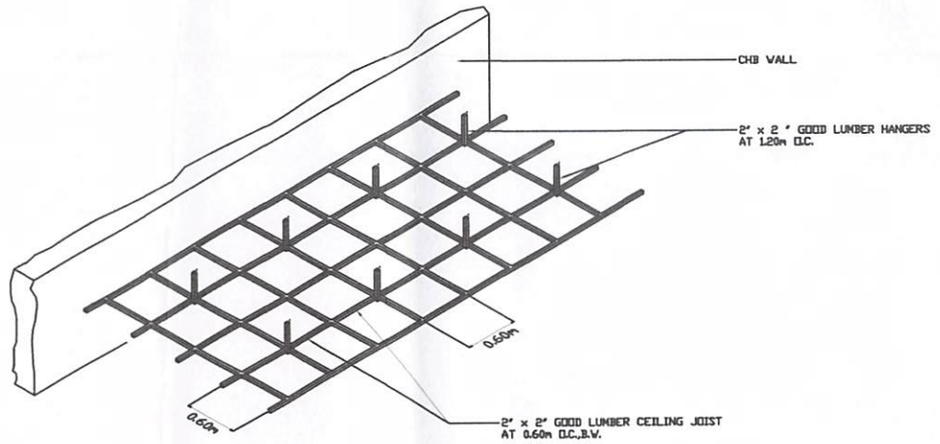

TYPICAL CEILING DETAIL

PHILIPPINE PORTS AUTHORITY	PROJECT TITLE/ LOCATION : MAINTENANCE OF CONVAN OFFICE AT PORT OF SIBUNAG, GUIMARAS BRGY. SEBASTE, SIBUNAG, GUIMARAS	SHEET CONTENTS: TYPICAL PARTITION WALL DETAIL TYPICAL CEILING DETAIL	PREPARED BY: KRISTINE JOY N. NILLO ENGINEERING ASSISTANT A	CHECKED/REVIEWED BY: JOSE CEFERINO E. ELGARAN PRINCIPAL ENGINEER A	RECOMMENDING APPROVAL: MAYLENE G. ARANTE ACTING SSD MANAGER	APPROVED BY: ALLAN M. ROJO PORT MANAGER	SHEET NO. 3 OF 3 SCALE: AS SHOWN DATE: MARCH 2024