


BUS BODY WALL PARTITION (TMO-LOBOC CASHIER)

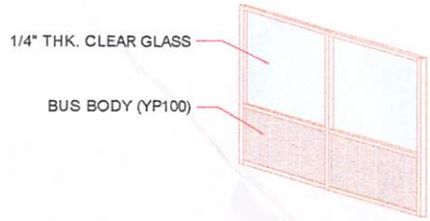

BUS BODY WALL PARTITION (SHE OFFICE)



BUS BODY PARTITION WALL DETAIL
SCALE NTS.




BUS BODY WALL PARTITION (HALLWAY OPM OFFICE)




BUS BODY WALL PARTITION (PM'S OFFICE)




BUS BODY WALL PARTITION (HALLWAY OPM STAFF)

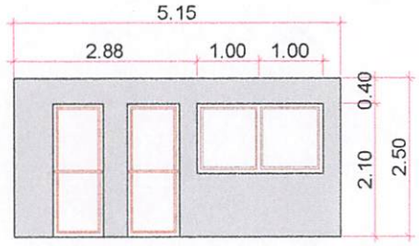


ADDITIONAL PARTITION WALL (ICPC)

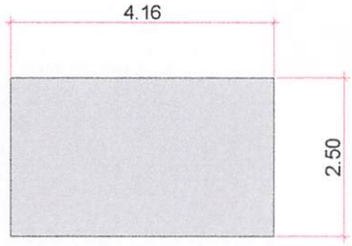


ADDITIONAL PARTITION WALL 2 (ICPC)

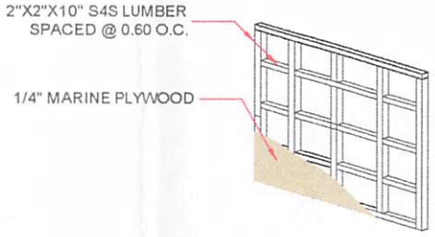

WALL DETAIL
SCALE 1:10

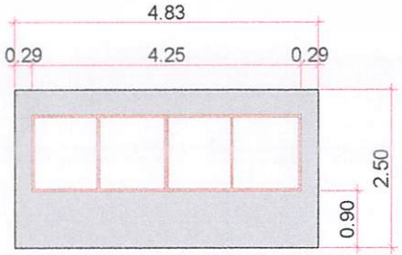

REPAIR OF DAMAGED PARTITION WALL (ICPC HALLWAY)

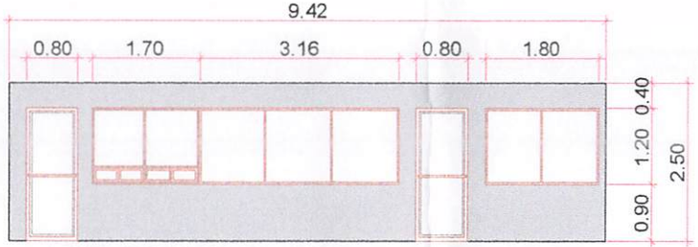

REPAIR OF DAMAGED PARTITION WALL (ICPC, IT & RECORDS)

PHILIPPINE PORTS AUTHORITY
PMO PANAY/GUIMARAS

PROJECT TITLE:
REPLACEMENT OF DAMAGED OFFICE PARTITION WALLS (SELECTIVE) AT ADMIN BUILDING
ICPC LOBOC, LA PAZ, ILOILO CITY

SHEET CONTENT:
WALL DETAILS


PREPARED BY:
RONA MAE B. TANOY
SENIOR ENGINEER
DRAFTED BY: MAUREEN MAE E. MANA-AY

CHECKED/REVIEWED BY:
JOSE CEFERINO E. ELGARAN
PRINCIPAL ENGINEER A.

RECOMMENDING APPROVAL:
MAYLENE G. ARANTE
ACTING ESD MANAGER

APPROVED BY:
ALE[illegible]OJO
PORT MANAGER


SHEET NO.: 3 OF 3
SCALE: NTS
DATE: JAN. 2024

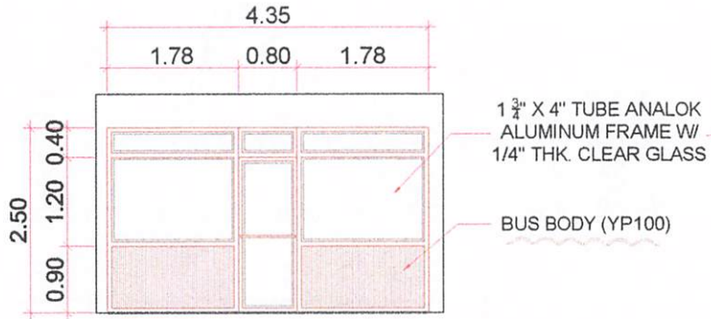


RIGHT/LEFT SIDE VIEW
SCALE 1:20




SECTION "A"
SCALE 1:20

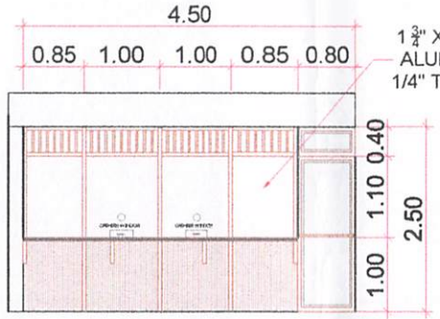


FRONT VIEW
SCALE 1:20

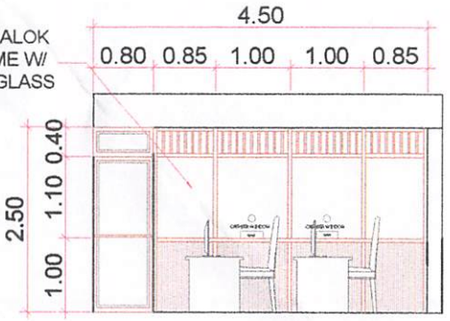


REAR VIEW
SCALE 1:20

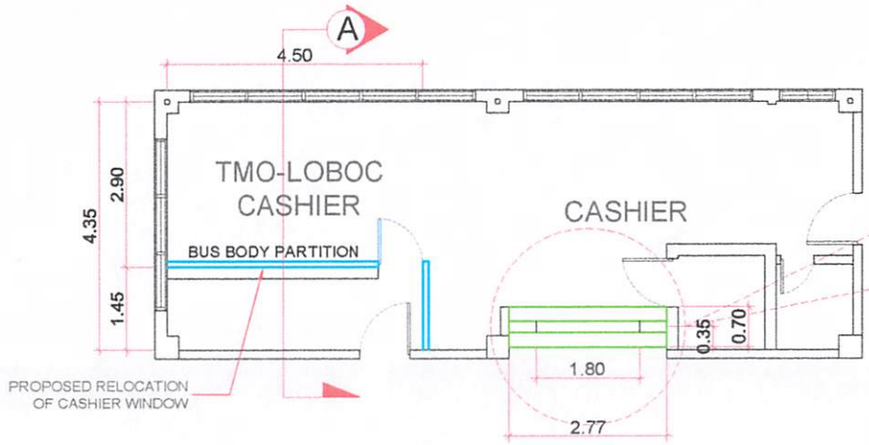

FLOOR PLAN
SCALE 1:25

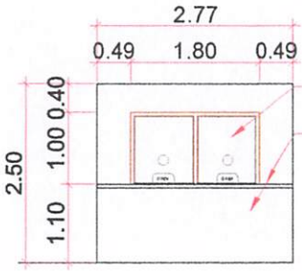

FRONT VIEW
SCALE 1:20

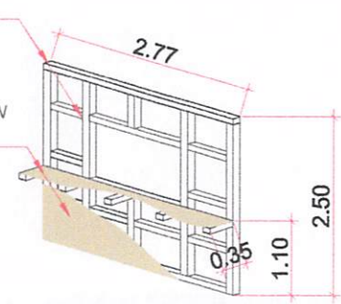

WALL DETAIL "A"
SCALE 1:20

PHILIPPINE PORTS AUTHORITY
PIER PANAY/GUIMARAS


PROJECT TITLE:	SHEET CONTENT:	PREPARED BY:	CHECKED/REVIEWED BY:	RECOMMENDING APPROVAL:	APPROVED BY:	SHEET NO.:
REPLACEMENT OF DAMAGED OFFICE PARTITION WALLS (SELECTIVE) AT ADMIN BUILDING ICPC LOBOC, LA PAZ, ILOILO CITY	FLOOR PLAN PARTITION WALLS DETAIL	RONA MAE B. TANOT SENIOR ENGINEER *DRAFTED BY: MAUREEN MAE E. MANA-AY*	JOSE CEFERINO E. ELGARAN PRINCIPAL ENGINEER A.	MAYLENE G. ARANTE ACTING ESD MANAGER	[illegible] PORT MANAGER	2 OF 3 SCALE: 1:20 DATE: JAN. 2024

LEGEND:

BUS BODY PARTITION WALLS


ADDITIONAL PARTITION WALLS

REPAIR/REPLACEMENT OF INTERIOR WALLS (HARDIFLEX)

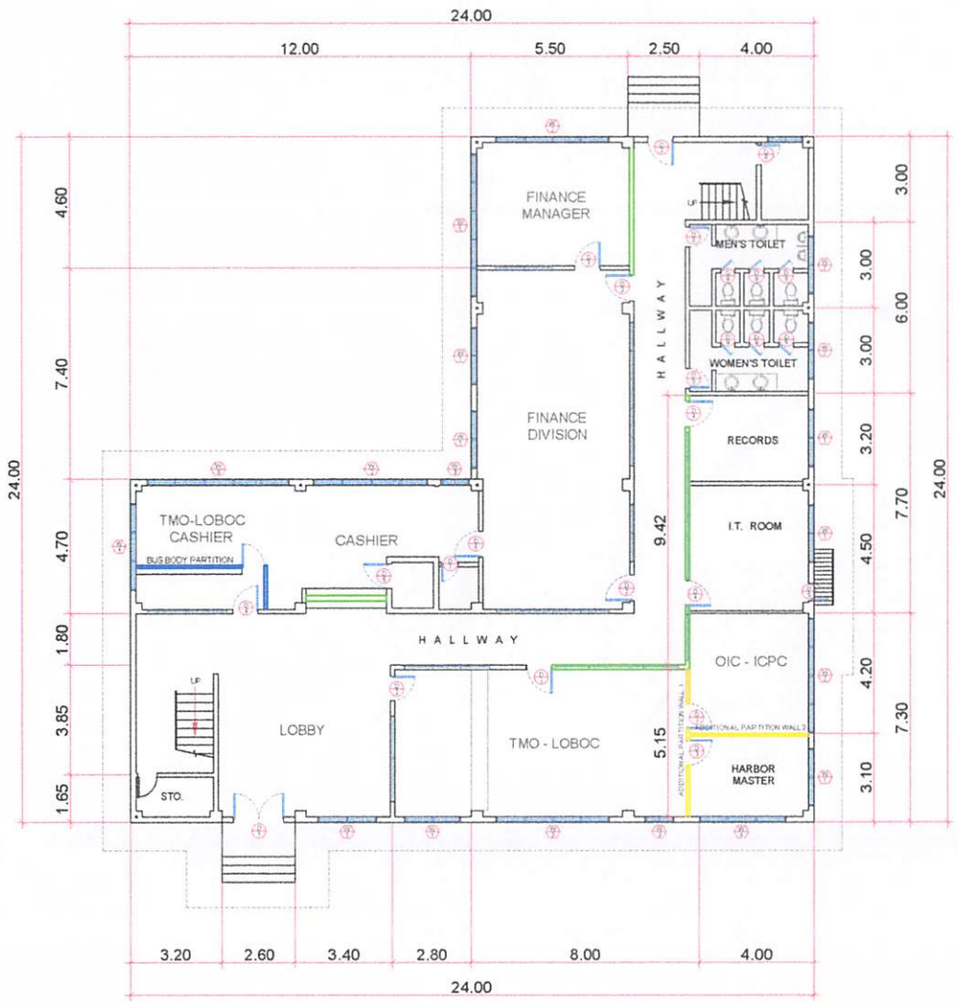

GROUND FLOOR PLAN

SCALE 1:10

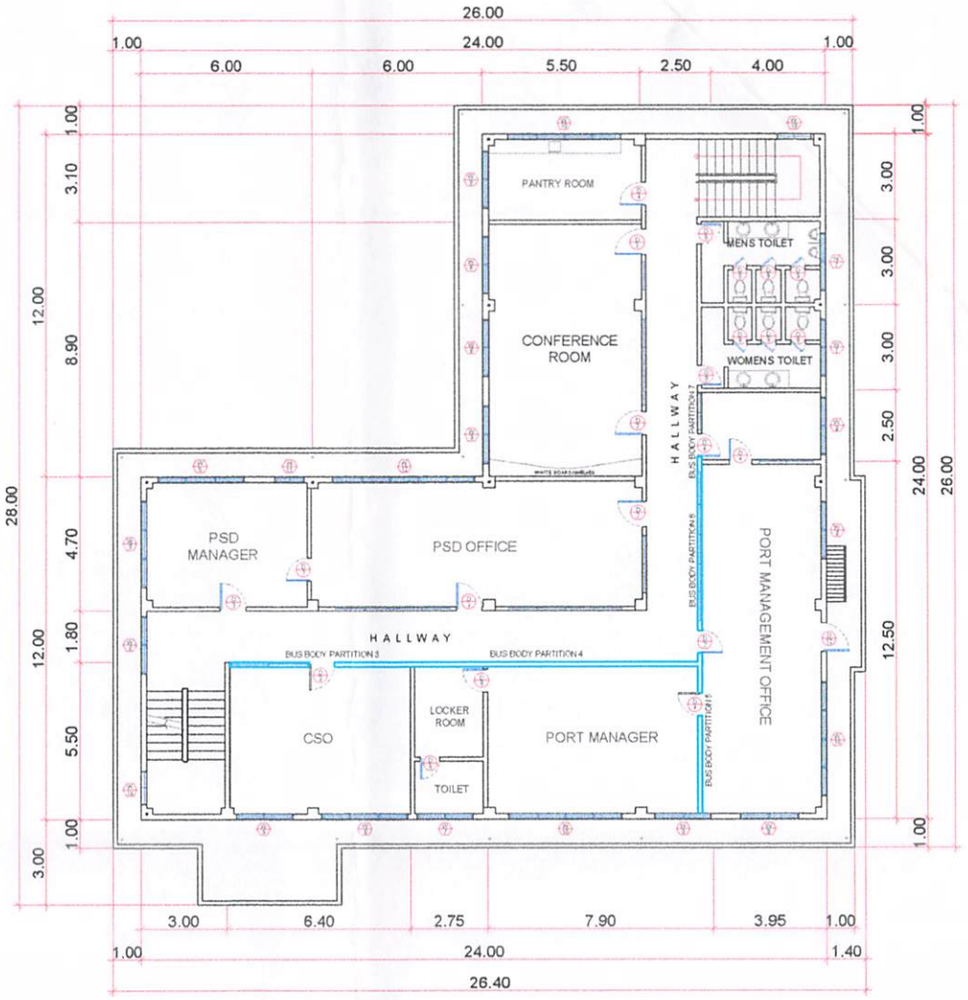


SECOND FLOOR PLAN

SCALE 1:10

PHILIPPINE PORTS AUTHORITY PBO PANAY/GUIMARAS	PROJECT TITLE: REPLACEMENT OF DAMAGED OFFICE PARTITION WALLS (SELECTIVE) AT ADMIN BUILDING — ICPC LOBOC, LA PAZ, ILOILO CITY	SHEET CONTENT: FLOOR PLAN	PREPARED BY: RONA MAE B. TANOY, SENIOR ENGINEER; DRAFTED BY: MAUREEN MAE E. MANA-AY	CHECKED/REVIEWED BY: JOSE CEFERINO E. ELCARAN, PRINCIPAL ENGINEER A.	RECOMMENDING APPROVAL: MAYLENE G. ARANTE, ACTING ESD MANAGER	APPROVED BY: ALEX [illegible] PORT MANAGER	SHEET NO.: 1 OF 3; SCALE: 1:10; DATE: JAN. 2024

PHILIPPINE PORTS AUTHORITY

PMO-Panay/Guimaras

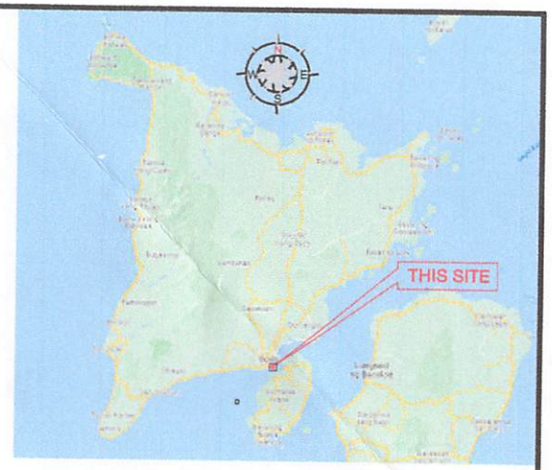

LOCATION MAP
NOT TO SCALE

REPLACEMENT OF DAMAGED OFFICE PARTITION WALLS (SELECTIVE) AT ADMIN BUILDING

(C.Y. 2024)

BRGY. LOBOC, LAPAZ, ILOILO CITY