


VICINITY MAP
NOT TO SCALE

PHILIPPINE PORTS AUTHORITY


PMO-Panay/Guimaras

MAINTENANCE OF PTB EXTENSION SHED AND FENCE AT PORT OF CULASI, ROXAS CITY, CAPIZ


BRGY. CULASI, ROXAS CITY, CAPIZ

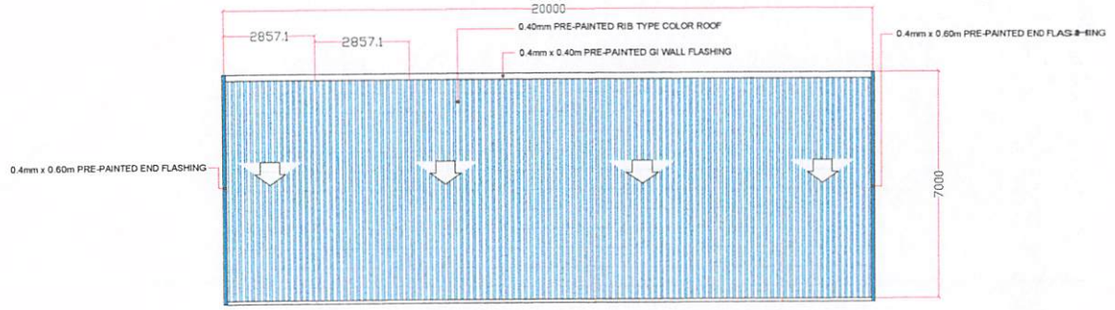


PTB EXTENSION SHED ROOF PLAN
SCALE 1:1000M

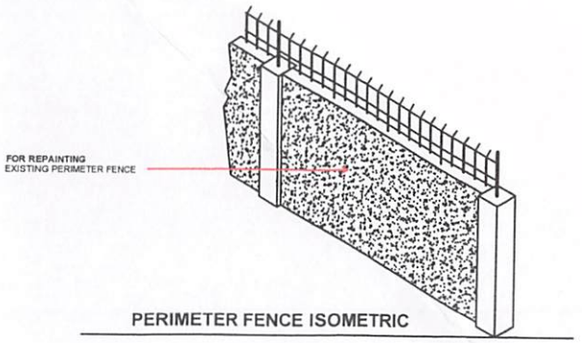


PERIMETER FENCE ISOMETRIC

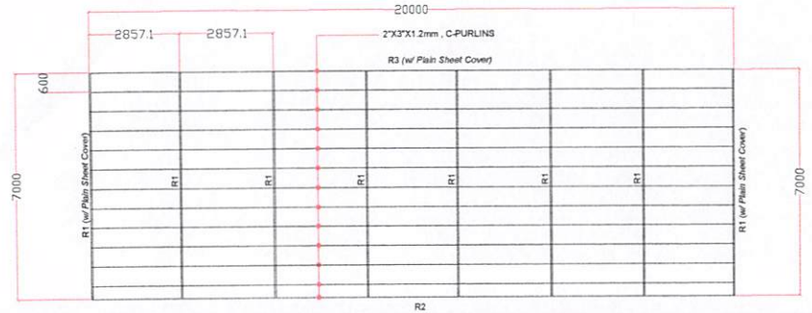

PTB EXTENSION SHED ROOF FRAMING PLAN
SCALE 1:1000M

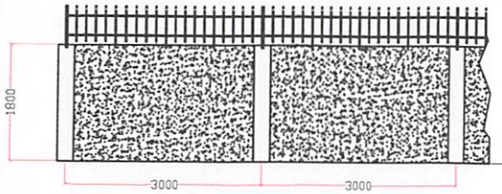


PERIMETER FENCE ELEVATION
SCALE 1:200M

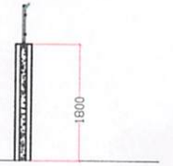


TYPICAL SIDE ELEVATION
SCALE 1:20M

PHILIPPINE PORTS AUTHORITY	PROJECT TITLE/ LOCATION: MAINTENANCE OF PTB EXTENSION SHED AND FENCE AT PORT OF CULASI, ROXAS CITY, CAPIZ — BRGY. CULASI, ROXAS CITY, CAPIZ	SHEET CONTENTS: PTB EXTENSION SHED ROOF PLAN; PTB EXTENSION SHED ROOF FRAMING PLAN; PERIMETER FENCE ISOMETRIC VIEW; PERIMETER FENCE ELEVATION; PERIMETER FENCE TYPICAL SIDE ELEVATION	PREPARED BY: KRISTINE JOY N. NILLO, ENGINEERING ASSISTANT A	CHECKED/REVIEWED BY: JOSE CEFERINO E. ELGARAN, PRINCIPAL ENGINEER A	RECOMMENDING APPROVAL: MAYLENE G. ARANTE, ACTING ESD MANAGER	APPROVED BY: ALLAN M. ROJO, PORT MANAGER	SHEET NO. 3 OF 3; SCALE: AS SHOWN; DATE: FEBRUARY 2024

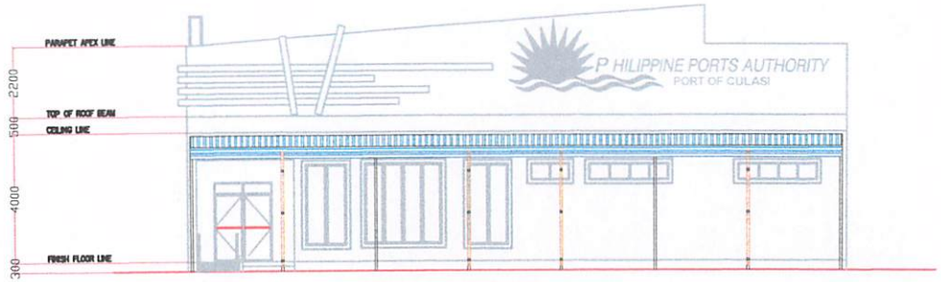


FRONT ELEVATION
SCALE 1:100M

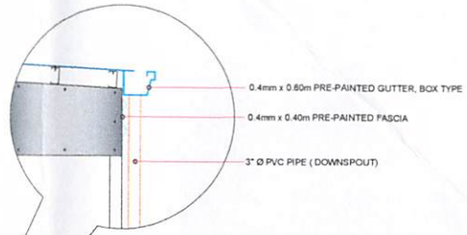


GUTTER & FASCIA DETAIL
N T S




SIDE ELEVATION
SCALE 1:100M

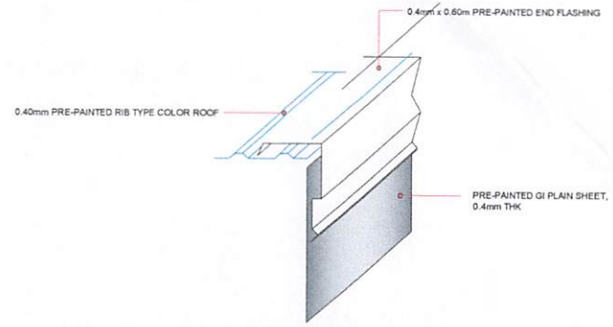

END FLASHING DETAIL
N T S

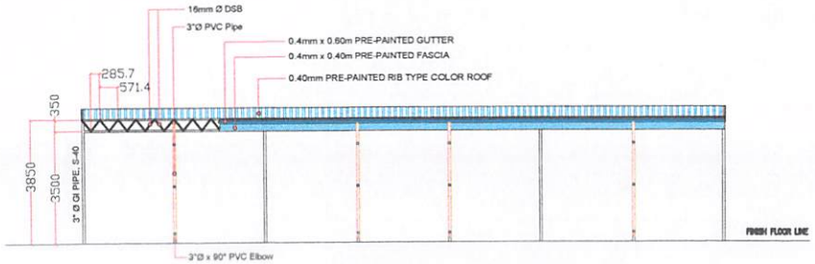

PTB EXTENSION SHED FRONT FRAMING (R2)
SCALE 1:100M

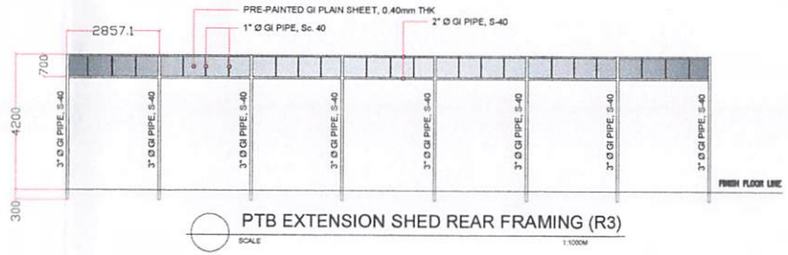


PTB EXTENSION SHED REAR FRAMING (R3)
SCALE 1:100M

PHILIPPINE PORTS AUTHORITY	PROJECT TITLE/ LOCATION: MAINTENANCE OF PTB EXTENSION SHED AND FENCE AT PORT OF CULASI, ROXAS CITY, CAPIZ — BRGY. CULASI, ROXAS CITY, CAPIZ	SHEET CONTENTS: LOCATION PLAN	PREPARED BY: KRISTINE JOY N. NILLO, ENGINEERING ASSISTANT A	CHECKED/REVIEWED BY: JOSE CEFERINO E. ELGARAN, PRINCIPAL ENGINEER A	RECOMMENDING APPROVAL: MAYLENE G. ARANTE, ACTING ESD MANAGER	APPROVED BY: ALLEN M. ROJO, PORT MANAGER	SHEET NO. 2 OF 3 — SCALE: AS SHOWN — DATE: FEBRUARY 2024

LEGEND:

PERIMETER FENCE FOR PAINTING (160 ln.m. x 1.80m)

PTB EXTENSION SHED FOR REPAIR/IMPROVEMENT (20.0m x 7.0m)

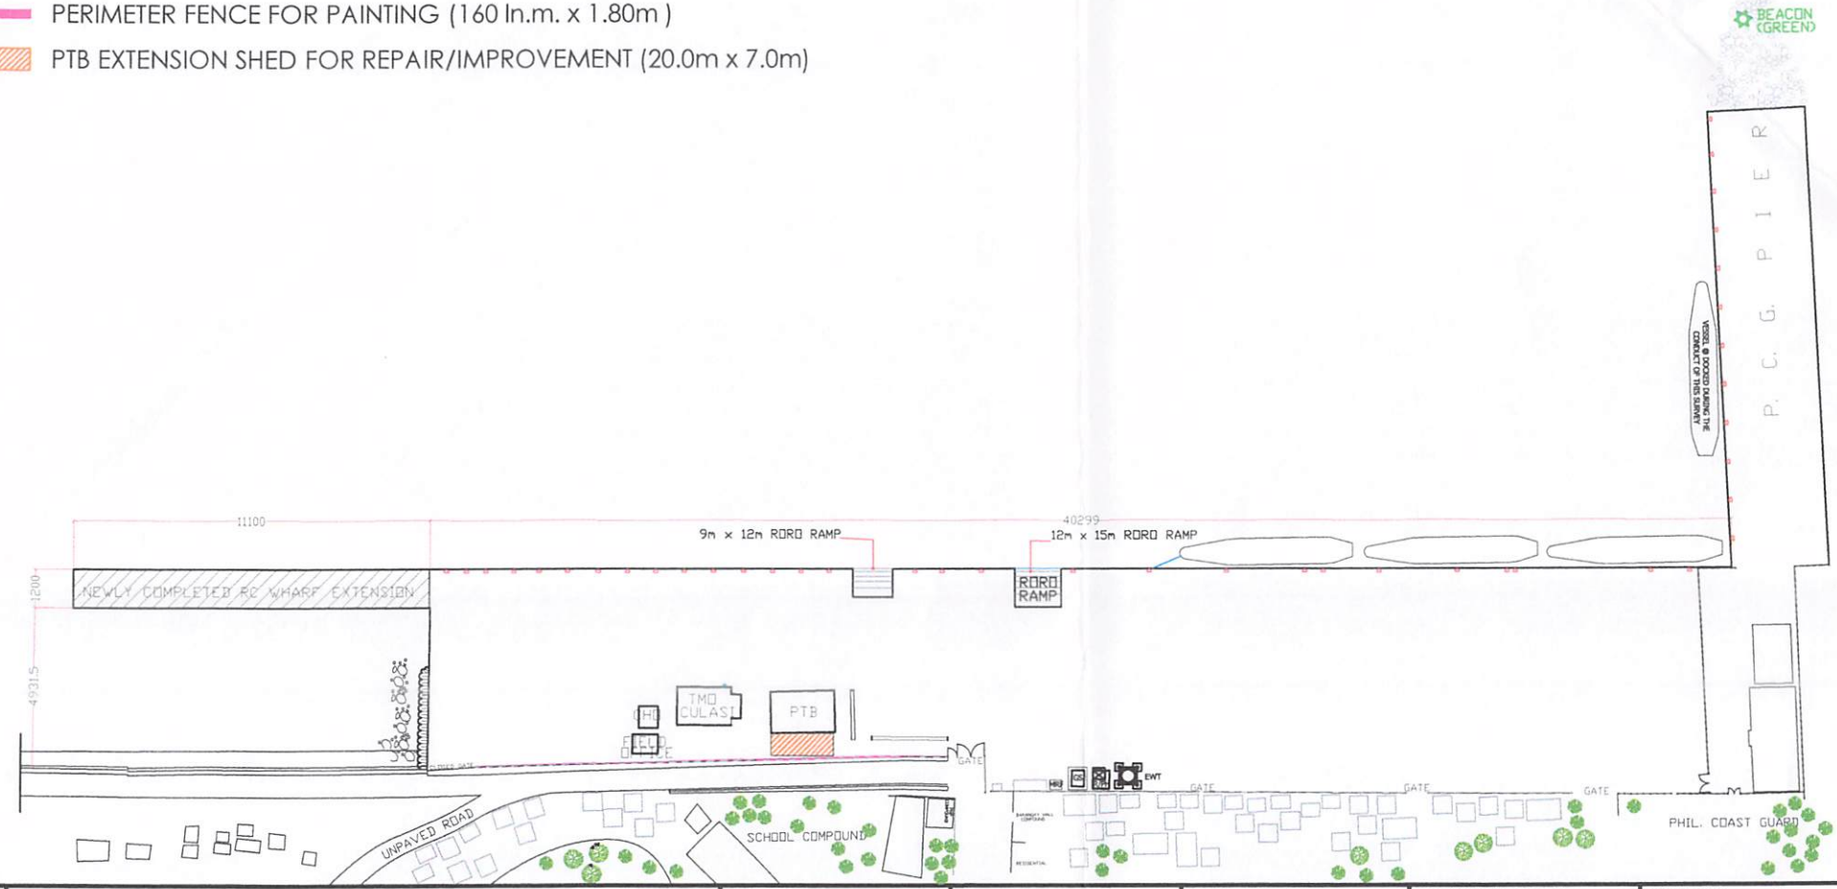

PHILIPPINE PORTS AUTHORITY	PROJECT TITLE/LOCATION: MAINTENANCE OF PTB EXTENSION SHED AND FENCE AT PORT OF CULASI, ROXAS CITY, CAPIZ — BRGY. CULASI, ROXAS CITY, CAPIZ	SHEET CONTENTS: LOCATION PLAN	PREPARED BY: KRISTINE JOY N. NILLO, ENGINEERING ASSISTANT A	CHECKED/REVIEWED BY: JOSE CEFERINO E. ELGARAN, PRINCIPAL ENGINEER A	RECOMMENDING APPROVAL: MAYLENE G. ARANTE, ACTING ESD MANAGER	APPROVED BY: ALLAN M. ROJO, PORT MANAGER	SHEET NO. 1 OF 3; SCALE: AS SHOWN; DATE: FEBRUARY 2024