

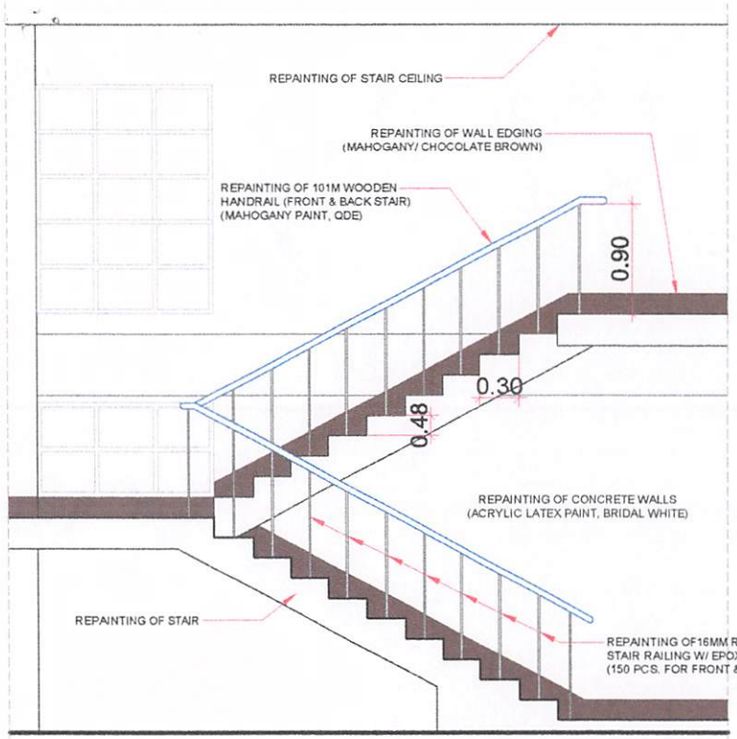



STAIR DETAIL
SCALE NTS.

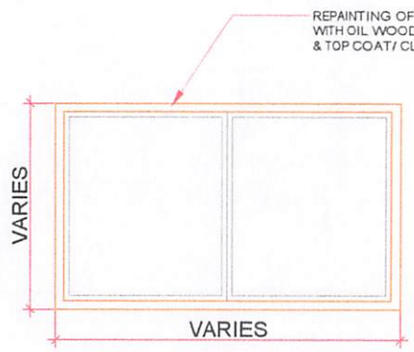


WINDOW DETAIL
SCALE NTS.

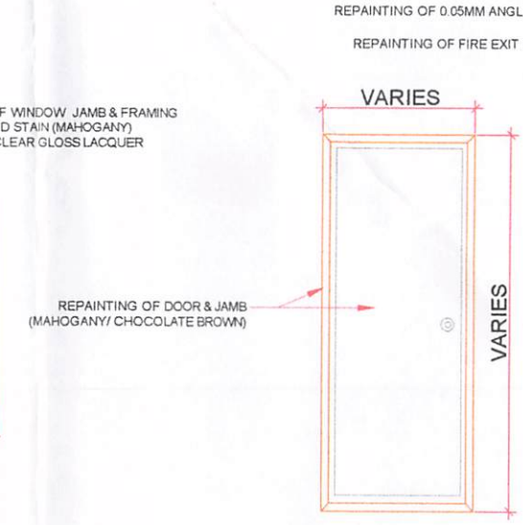


DOOR DETAIL
SCALE NTS.

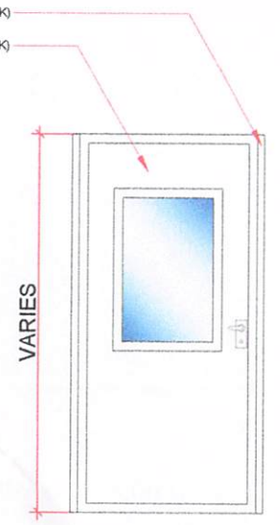

FIRE EXIT DOOR DETAIL
SCALE NTS.

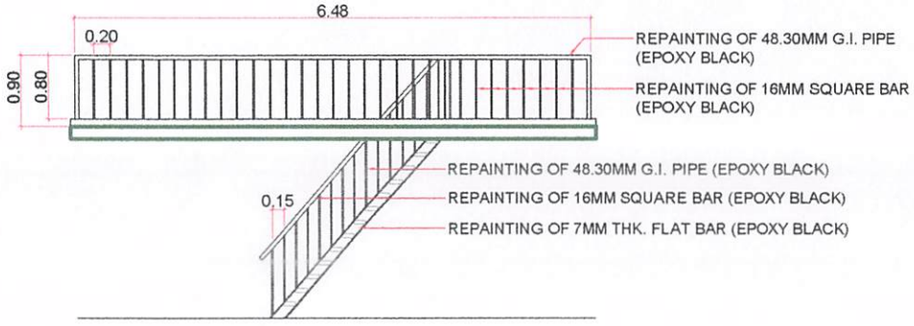

FIRE EXIT STAIR DETAIL
SCALE NTS.

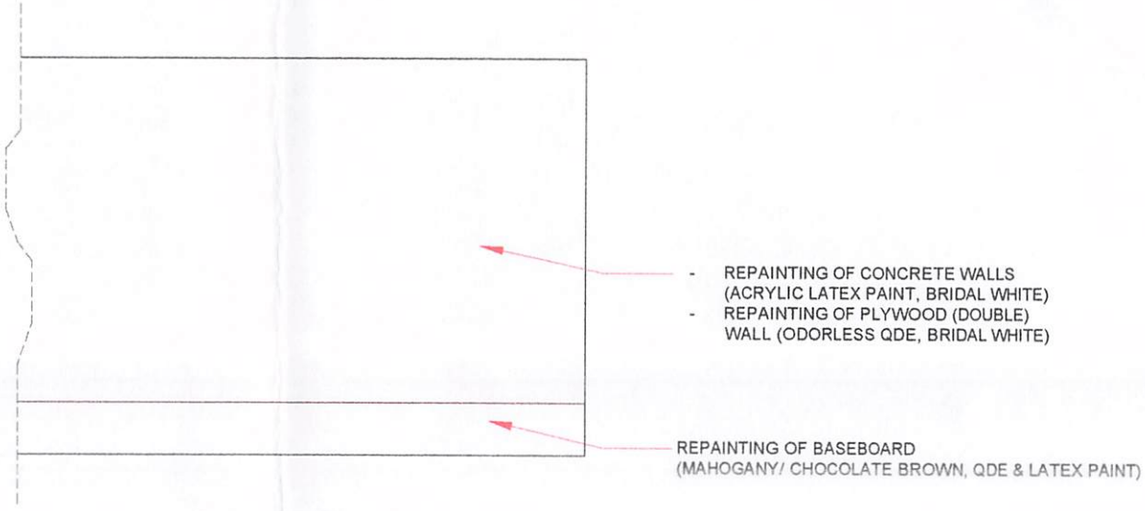


WALL DETAIL
SCALE NTS.

PHILIPPINE PORTS AUTHORITY
PHO PAMAYANAAN


PROJECT TITLE:	SHEET CONTENT:	PREPARED BY:	CHECKED/REVIEWED BY:	RECOMMENDING APPROVAL:	APPROVED BY:	SHEET NO.:
MAINTENANCE OF ADMIN BUILDING INTERIOR WALLS ICPC LOBOC, LA PAZ, ILOILO CITY	WALL DETAIL STAIR DETAIL DOOR & WINDOW DETAIL	RONA MAE B. TANOY SENIOR ENGINEER DRAFTED BY: MAUREEN MAE E. MANA-AY	JOSE CEFERINO E. ELGARAN PRINCIPAL ENGINEER A.	MAYLENE G. ARANTE ACTING ESD MANAGER	ALLAN M. ROJO PORT MANAGER	3 OF 3 SCALE: NTS DATE: JAN. 2024

LEGEND:

- REPAINTING OF INTERIOR WALLS (WOODEN PARTITION)
- REPAINTING OF INTERIOR WALLS (CONCRETE PARTITION)
- BUS BODY PARTITION WALLS
- ADDITIONAL PARTITION WALLS

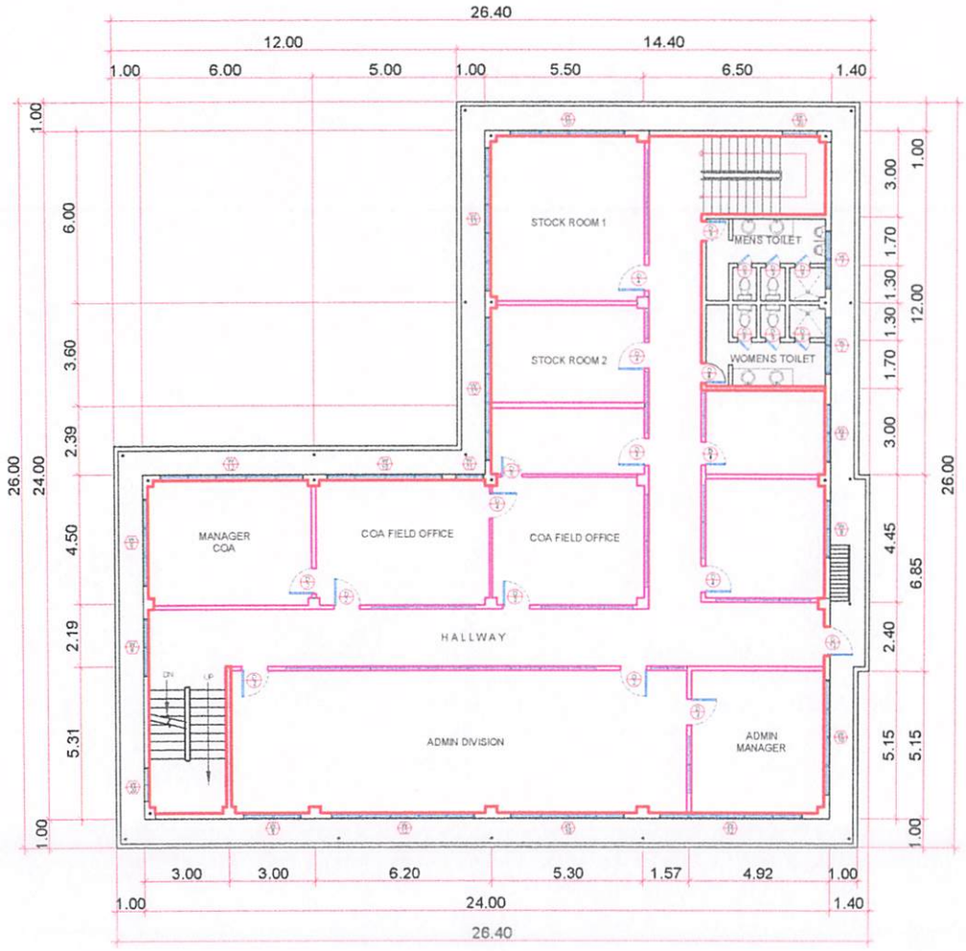

THIRD FLOOR PLAN
SCALE 1:10

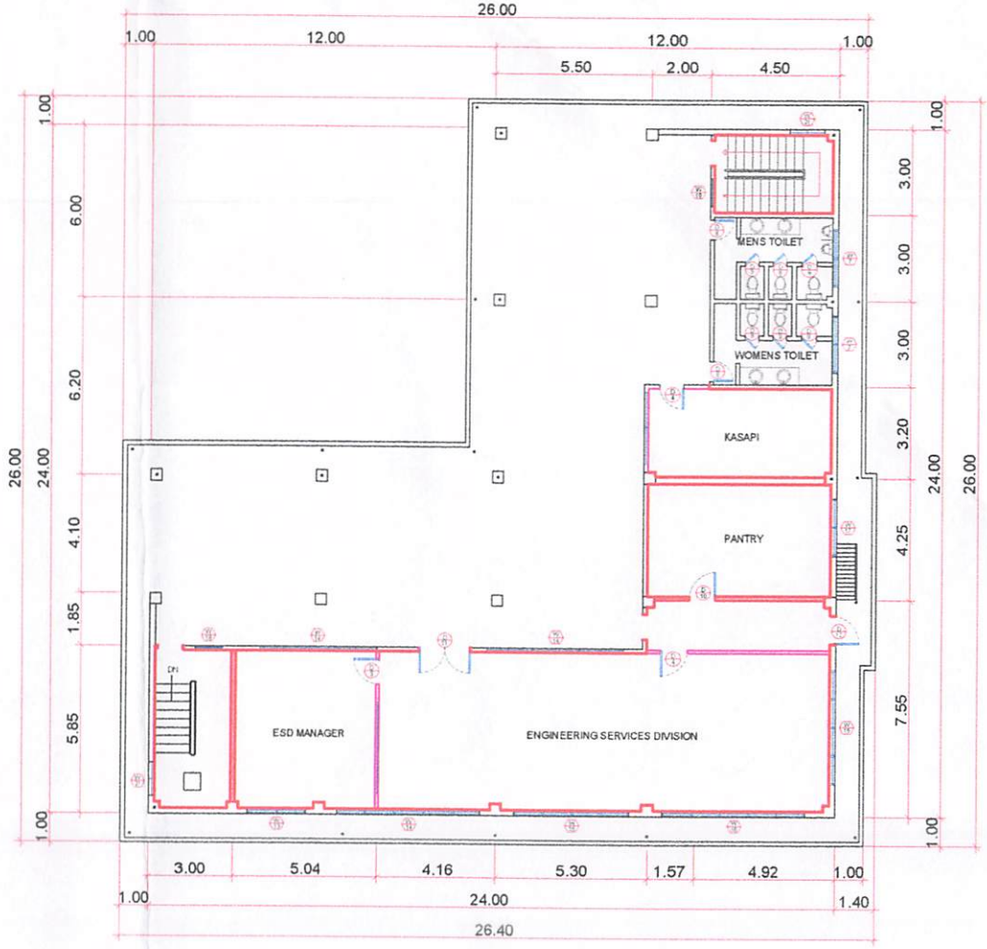


FOURTH FLOOR PLAN
SCALE 1:10

PHILIPPINE PORTS AUTHORITY	PROJECT TITLE: MAINTENANCE OF ADMIN BUILDING INTERIOR WALLS ICPC LOBOC, LA PAZ, ILOILO CITY	SHEET CONTENT: PARTITION/ INTERIOR WALLS	PREPARED BY: RONA MAE B. TANOY, SENIOR ENGINEER DRAFTED BY: MAUREEN MAE E. MANA-AY	CHECKED/REVIEWED BY: JOSE CEFERINO E. ELGARAN, PRINCIPAL ENGINEER A.	RECOMMENDING APPROVAL: MAYLENE G. ARANTE, ACTING ESD MANAGER	APPROVED BY: ALLAN M. ROJO, PORT MANAGER	SHEET NO.: 2 OF 3 SCALE: 1:10 DATE: JAN. 2024


LEGEND:

- REPAINTING OF INTERIOR WALLS (WOODEN PARTITION)
- REPAINTING OF INTERIOR WALLS (CONCRETE PARTITION)
- BUS BODY PARTITION WALLS
- ADDITIONAL PARTITION WALLS

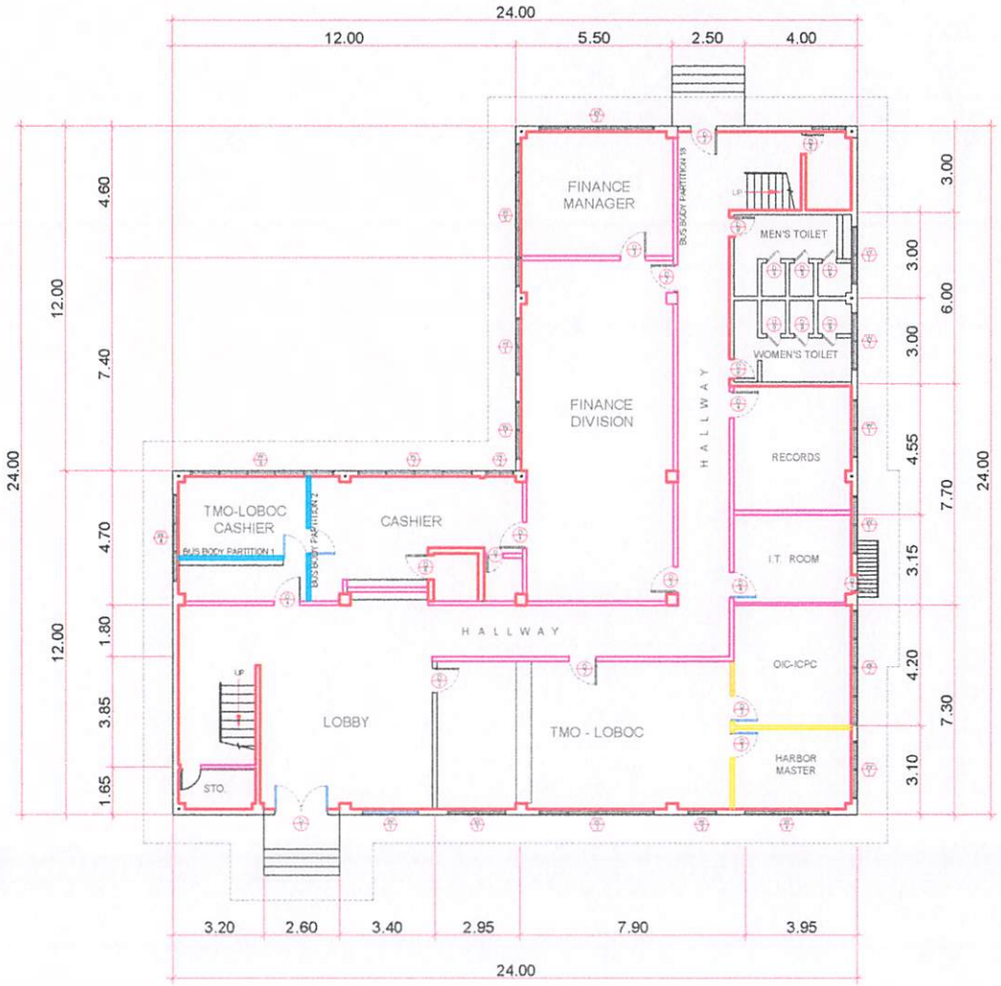

GROUND FLOOR

SCALE 1:10

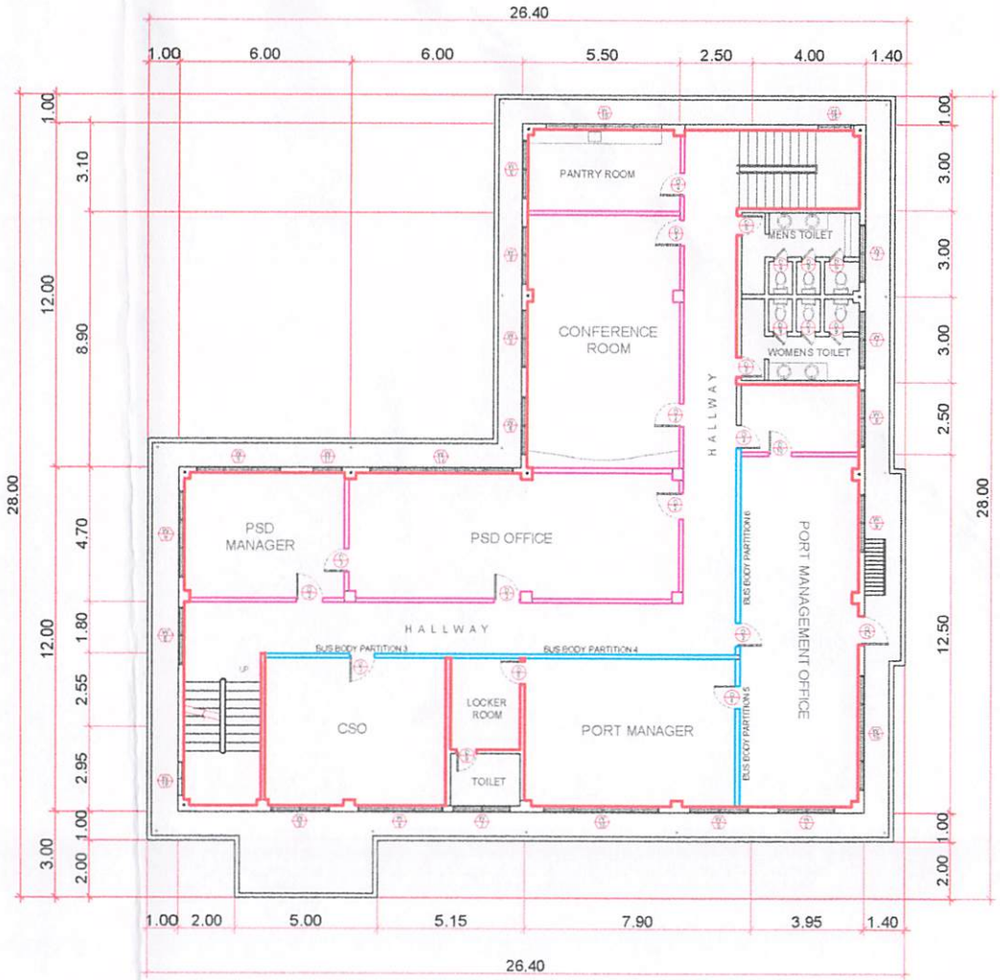


SECOND FLOOR

SCALE 1:10

PHILIPPINE PORTS AUTHORITY PIER PANAY ILOILO	PROJECT TITLE: MAINTENANCE OF ADMIN BUILDING INTERIOR WALLS — ICPC LOBOC, LA PAZ, ILOILO CITY	SHEET CONTENT: PARTITION/ INTERIOR WALLS	PREPARED BY: RONA MAE B. TANOY, SENIOR ENGINEER — DRAFTED BY: MAUREEN MAE E. MANA-AY	CHECKED/REVIEWED BY: JOSE CEFERINO E. ELGARAN, PRINCIPAL ENGINEER A.	RECOMMENDING APPROVAL: MAYLENE G. ARANTE, ACTING ESD MANAGER	APPROVED BY: ALL... OJO, POR...GER	SHEET NO.: 1 OF 3 — SCALE: 1:10 — DATE: JAN. 2024

PHILIPPINE PORTS AUTHORITY

PMO-Panay/Guimaras

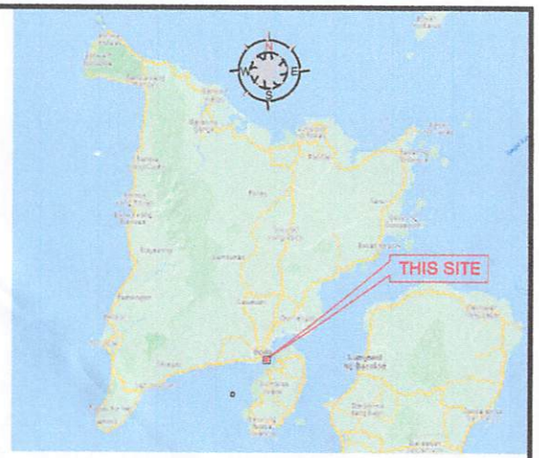

LOCATION MAP
NOT TO SCALE

MAINTENANCE OF ADMIN BUILDING INTERIOR WALLS

(C.Y. 2024)

BRGY. LOBOC, LAPAZ, ILOILO CITY