



VICINITY MAP

NORTH

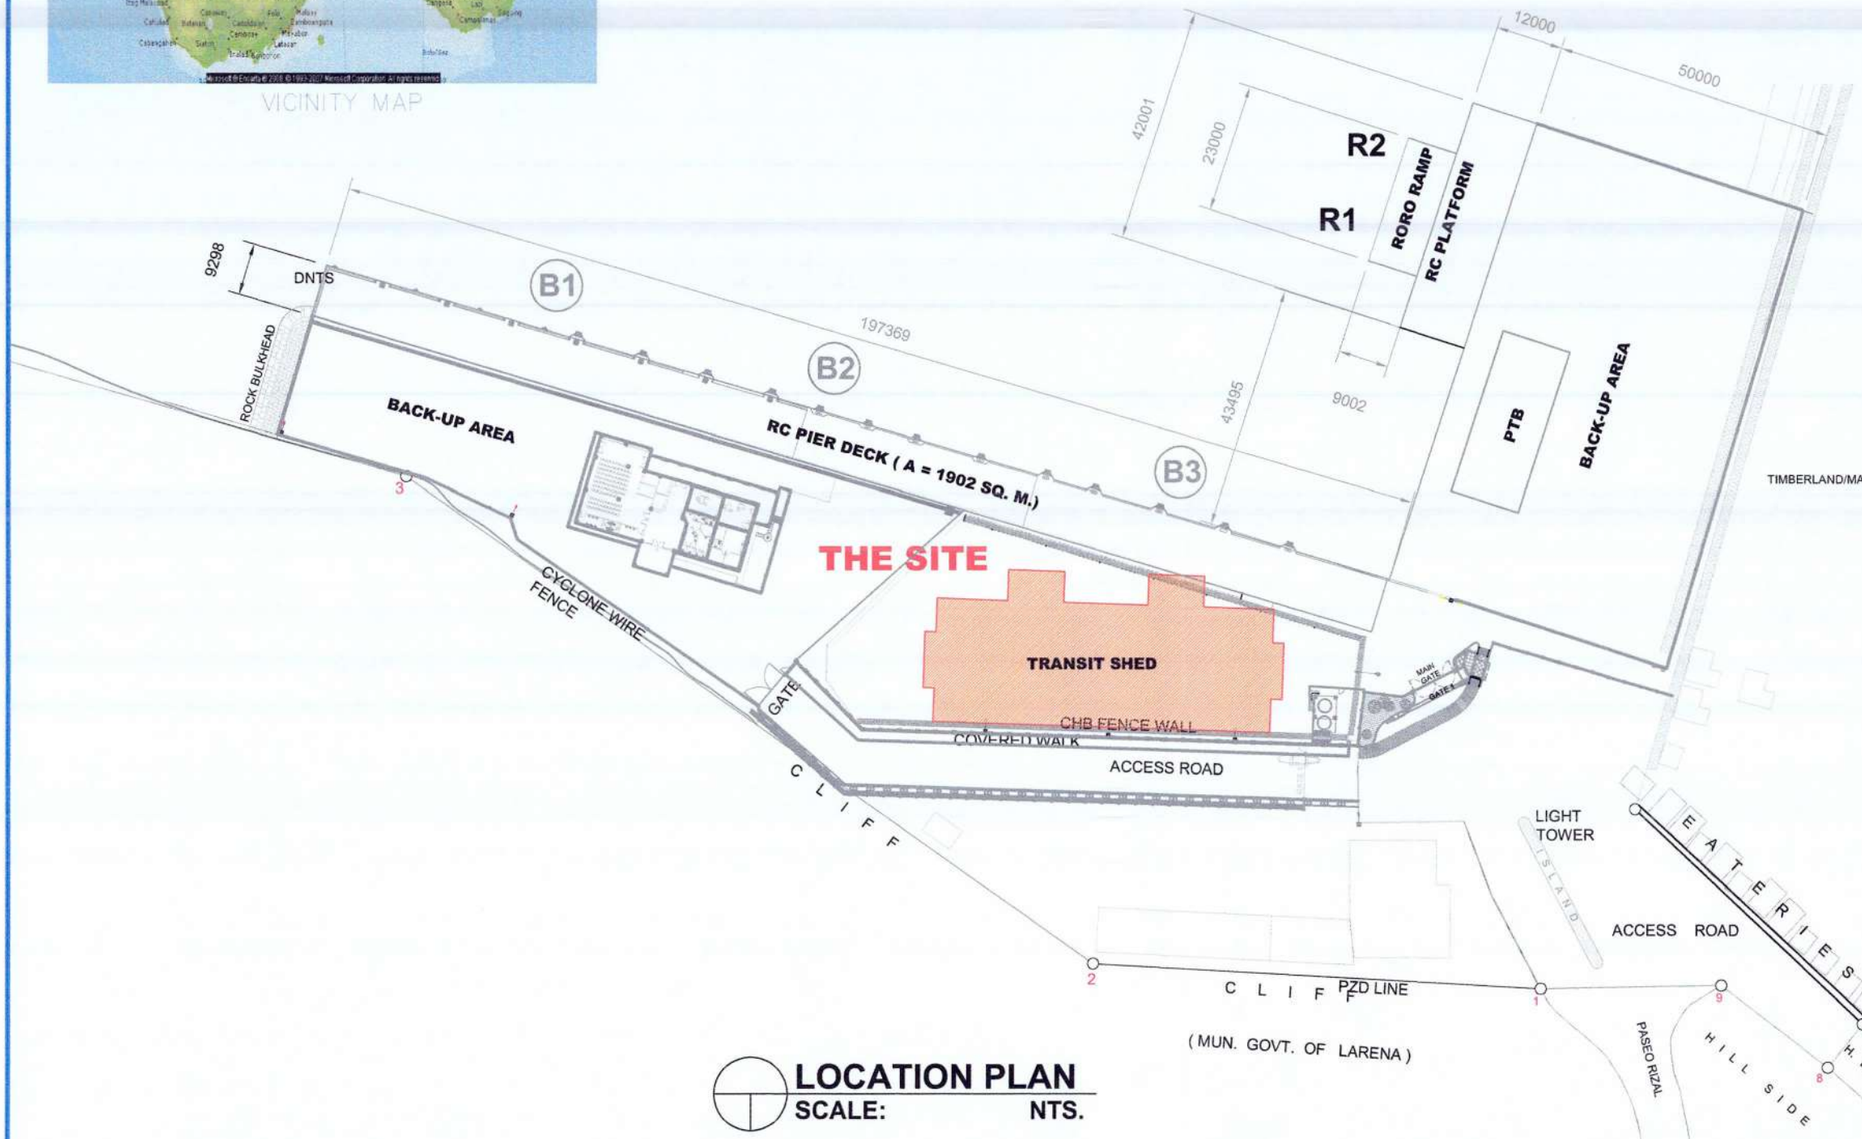

LOCATION PLAN
SCALE: NTS.


PHILIPPINE PORTS AUTHORITY PMO–NEGROS ORIENTAL/ SIQUIJOR	PROJECT TITLE: **REPAINTING OF TRANSIT SHED AND REPLACEMENT OF DAMAGED ROLL-UP DOOR** LOCATION: Port of Larena, Siquijor *FEBRUARY 24, 2025*	SHEET CONTENTS: AS SHOWN	PREPARED BY: **RITCHIE VEL A. DE GUZMAN** Public Services Assistant	CHECKED BY: **JANICE A ARAGONES** Acting Supervising Engineer A	RECOMMENDING APPROVAL: **HUBERT P. MITMIT** ESD Manager	APPROVED: **REY T. DEL MORO, JR.** Acting Port Manager	SHEET NO.: 1 6

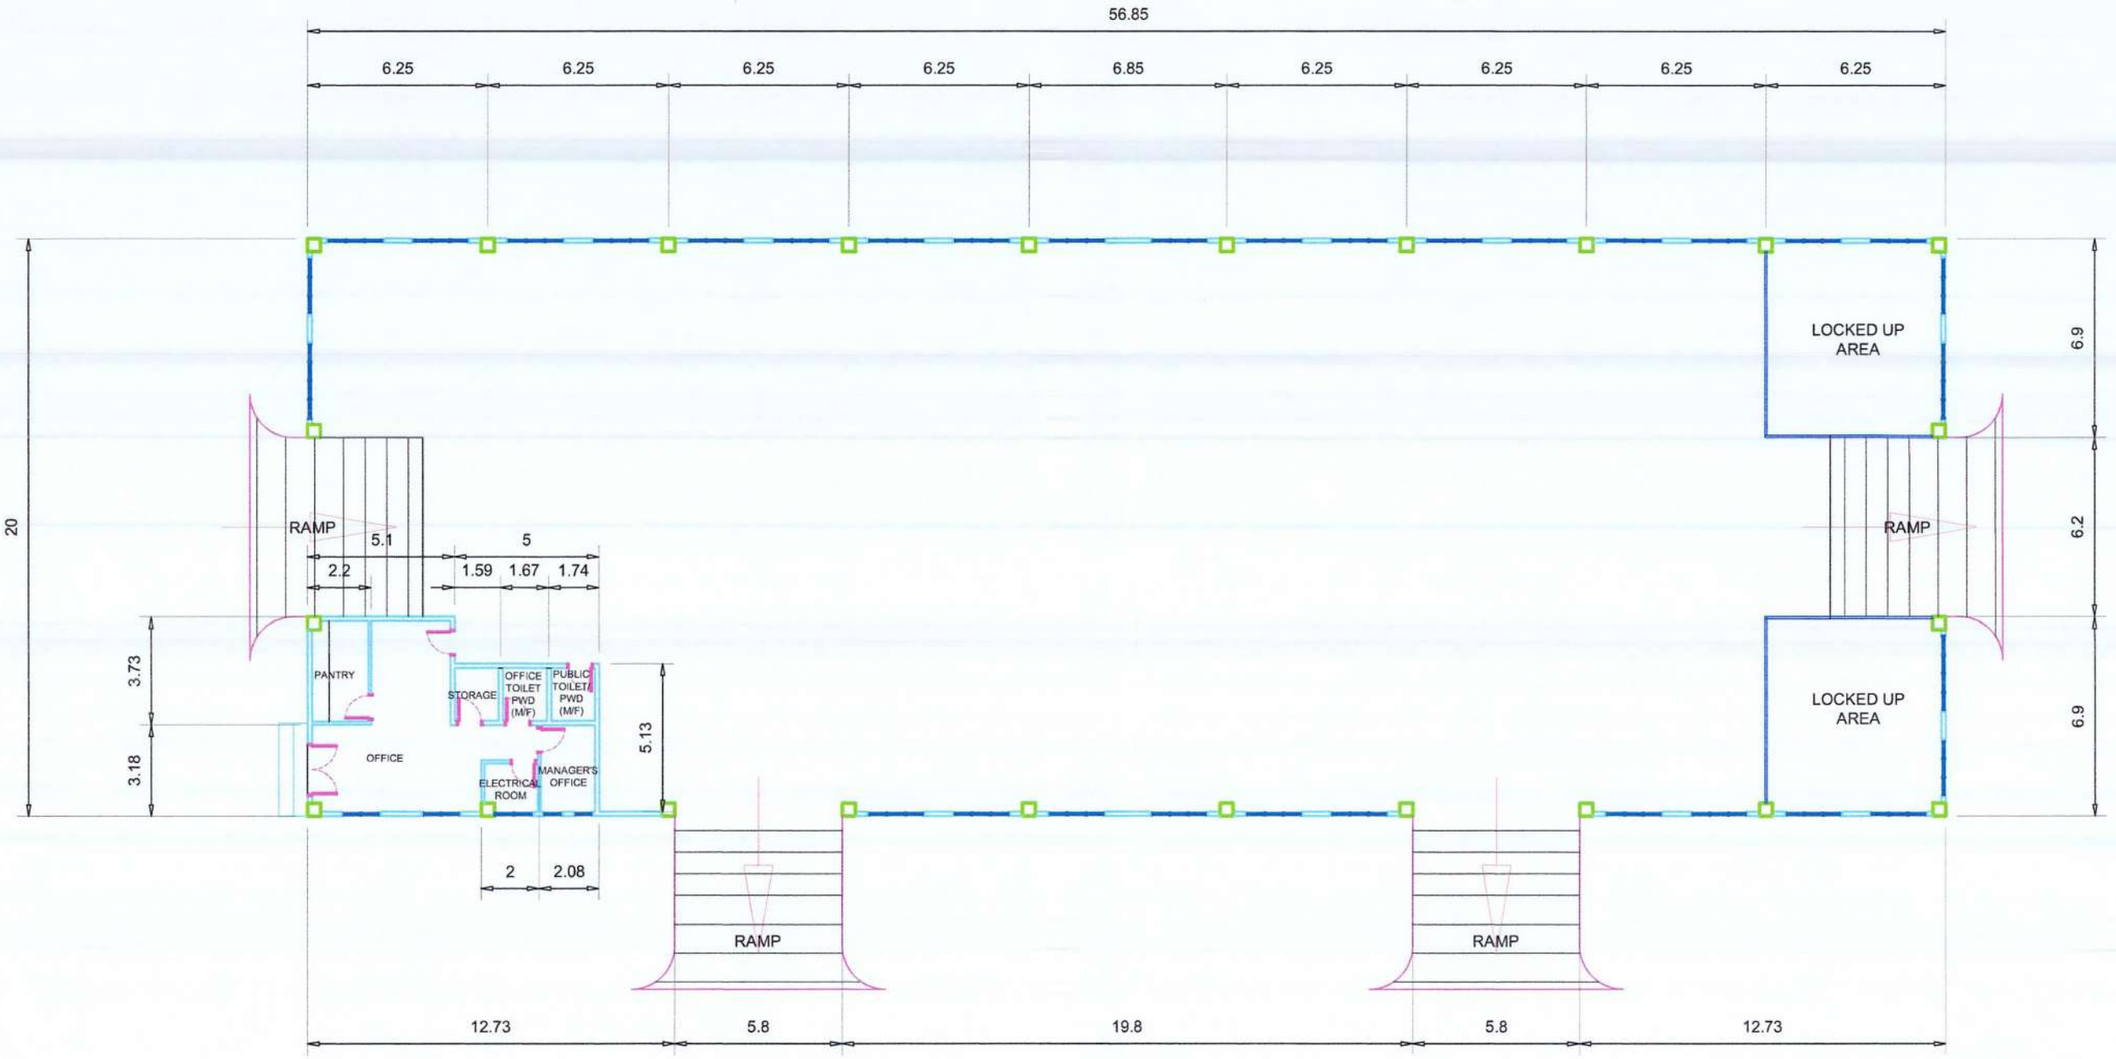

FLOOR PLAN


SCALE: 1:200 M.

PHILIPPINE PORTS AUTHORITY PMO–NEGROS ORIENTAL/ SIQUIJOR	PROJECT TITLE: **REPAINTING OF TRANSIT SHED AND REPLACEMENT OF DAMAGED ROLL-UP DOOR** LOCATION: Port of Larena, Siquijor *FEBRUARY 24, 2025*	SHEET CONTENTS: AS SHOWN	PREPARED BY: **RITCHEVEL A. DE GUZMAN** Public Services Assistant	CHECKED BY: **JANICE A ARAGONES** Acting Supervising Engineer A	RECOMMENDING APPROVAL: **HUBERT P. MITMIT** ESD Manager	APPROVED: **REY T. DEL MORO, JR.** Acting Port Manager	SHEET NO.: 2 6

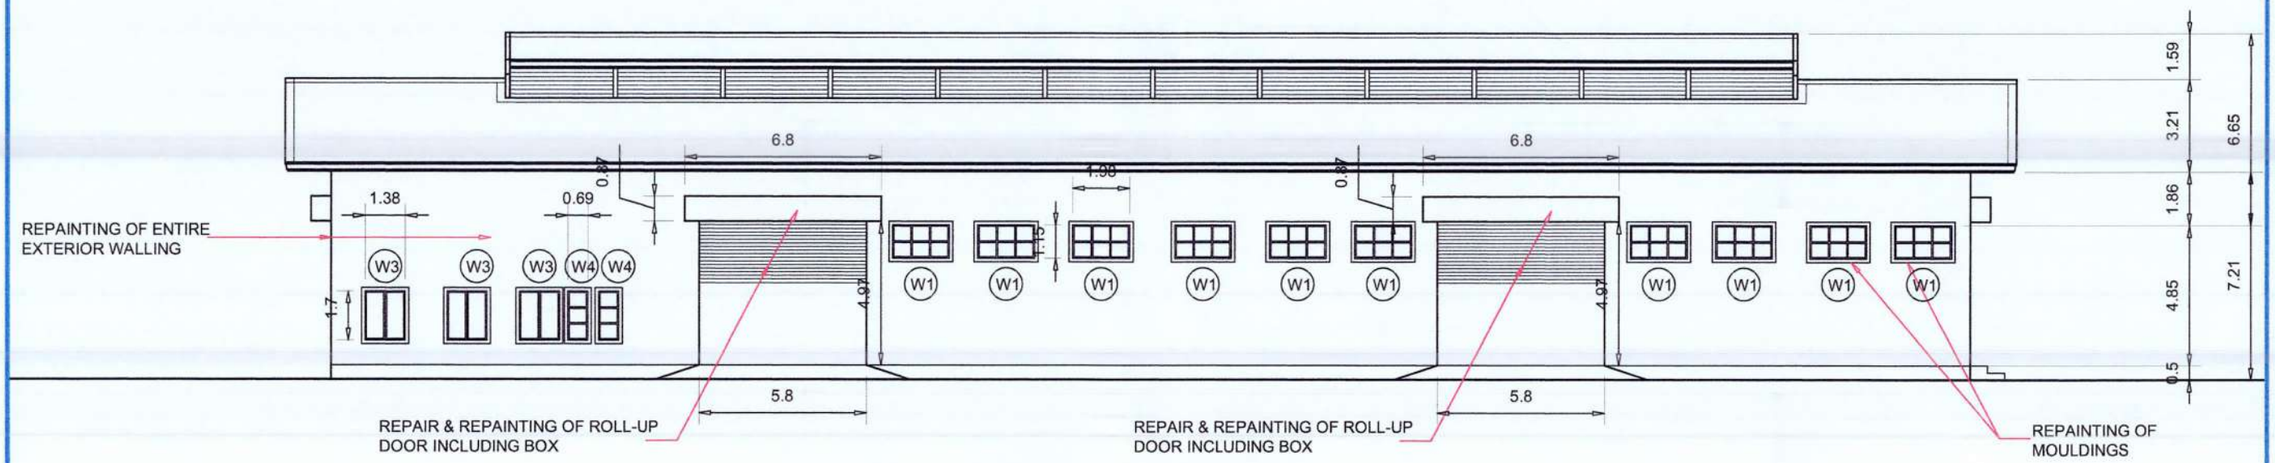


FRONT ELEVATION

SCALE: 1:200 M.

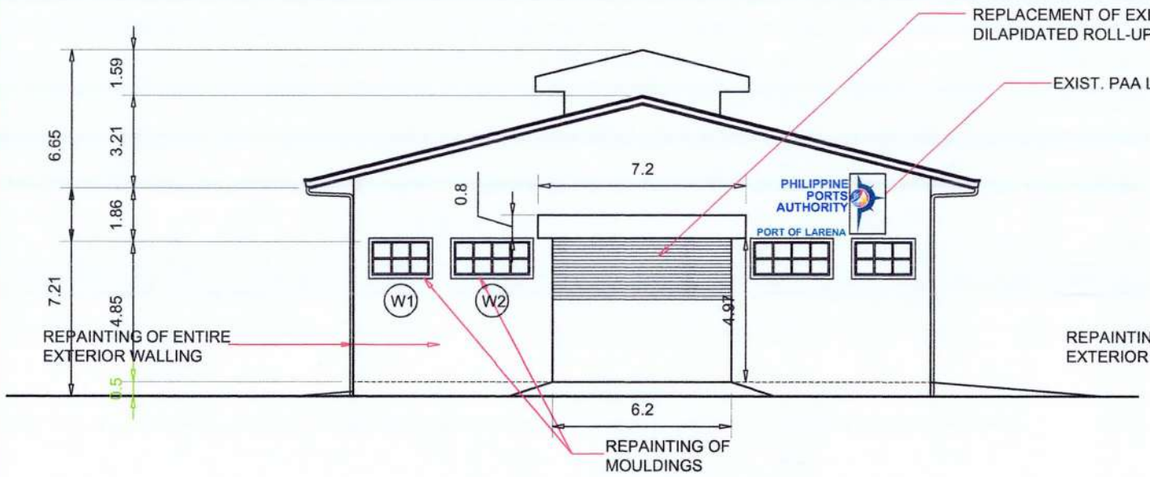

LEFT SIDE ELEVATION


SCALE: 1:200 M.

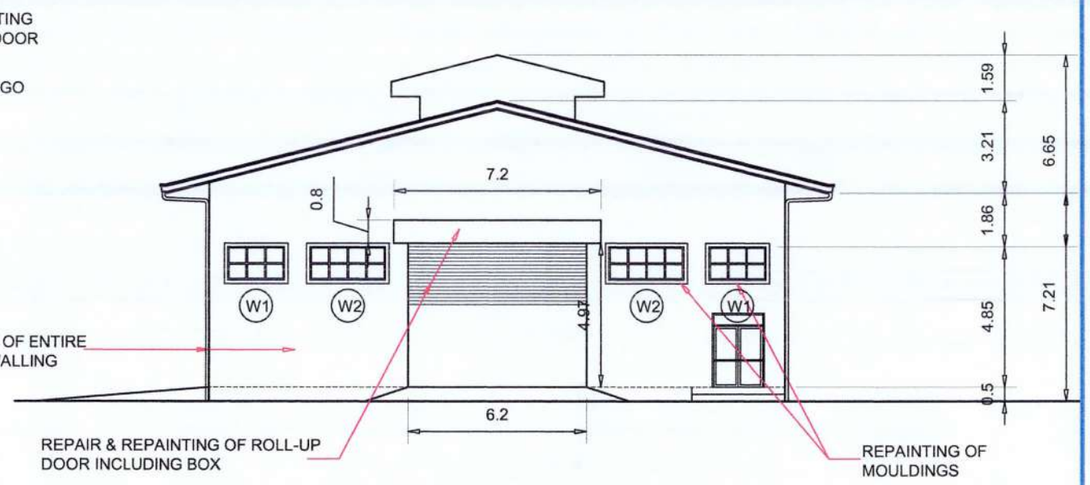

RIGHT SIDE ELEVATION


SCALE: 1:200 M.

PHILIPPINE PORTS AUTHORITY PMO–NEGROS ORIENTAL/ SIQUIJOR	PROJECT TITLE: **REPAINTING OF TRANSIT SHED AND REPLACEMENT OF DAMAGED ROLL-UP DOOR** LOCATION: Port of Larena, Siquijor *FEBRUARY 24, 2025*	SHEET CONTENTS: AS SHOWN	PREPARED BY: **RITCHEVEL A. DE GUZMAN** Public Services Assistant	CHECKED BY: **JANICE A ARAGONES** Acting Supervising Engineer A	RECOMMENDING APPROVAL: **HUBERT P. MITMIT** ESD Manager	APPROVED: **REY T. DEL MORO, JR.** Acting Port Manager	SHEET NO.: 3 / 6

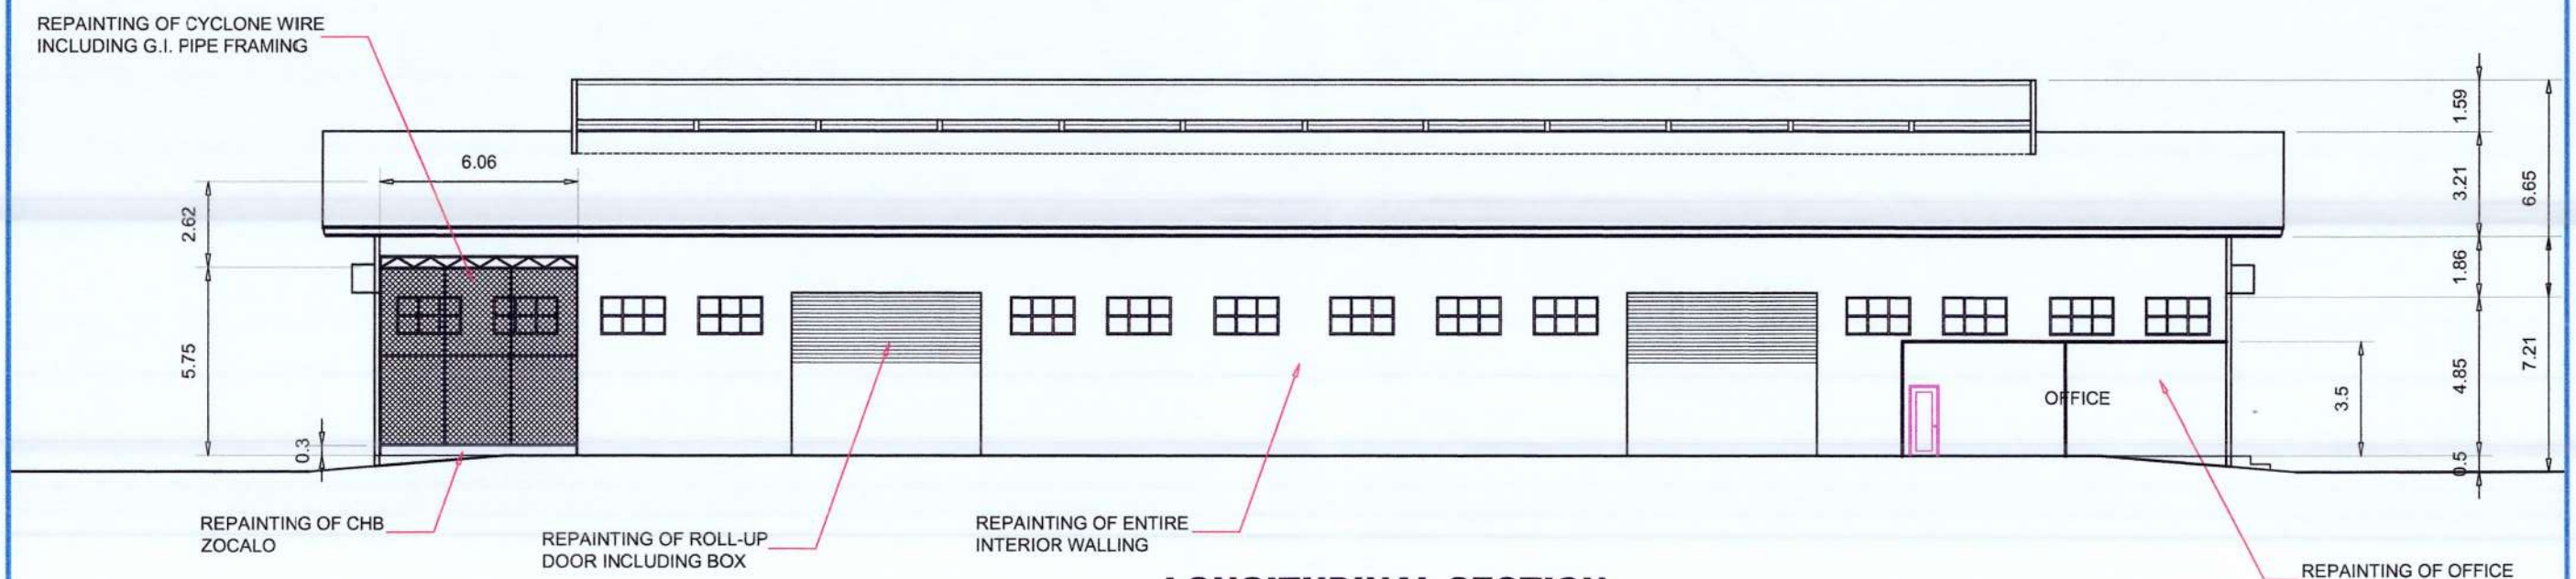

LONGITUDINAL SECTION


SCALE: 1:200 M.

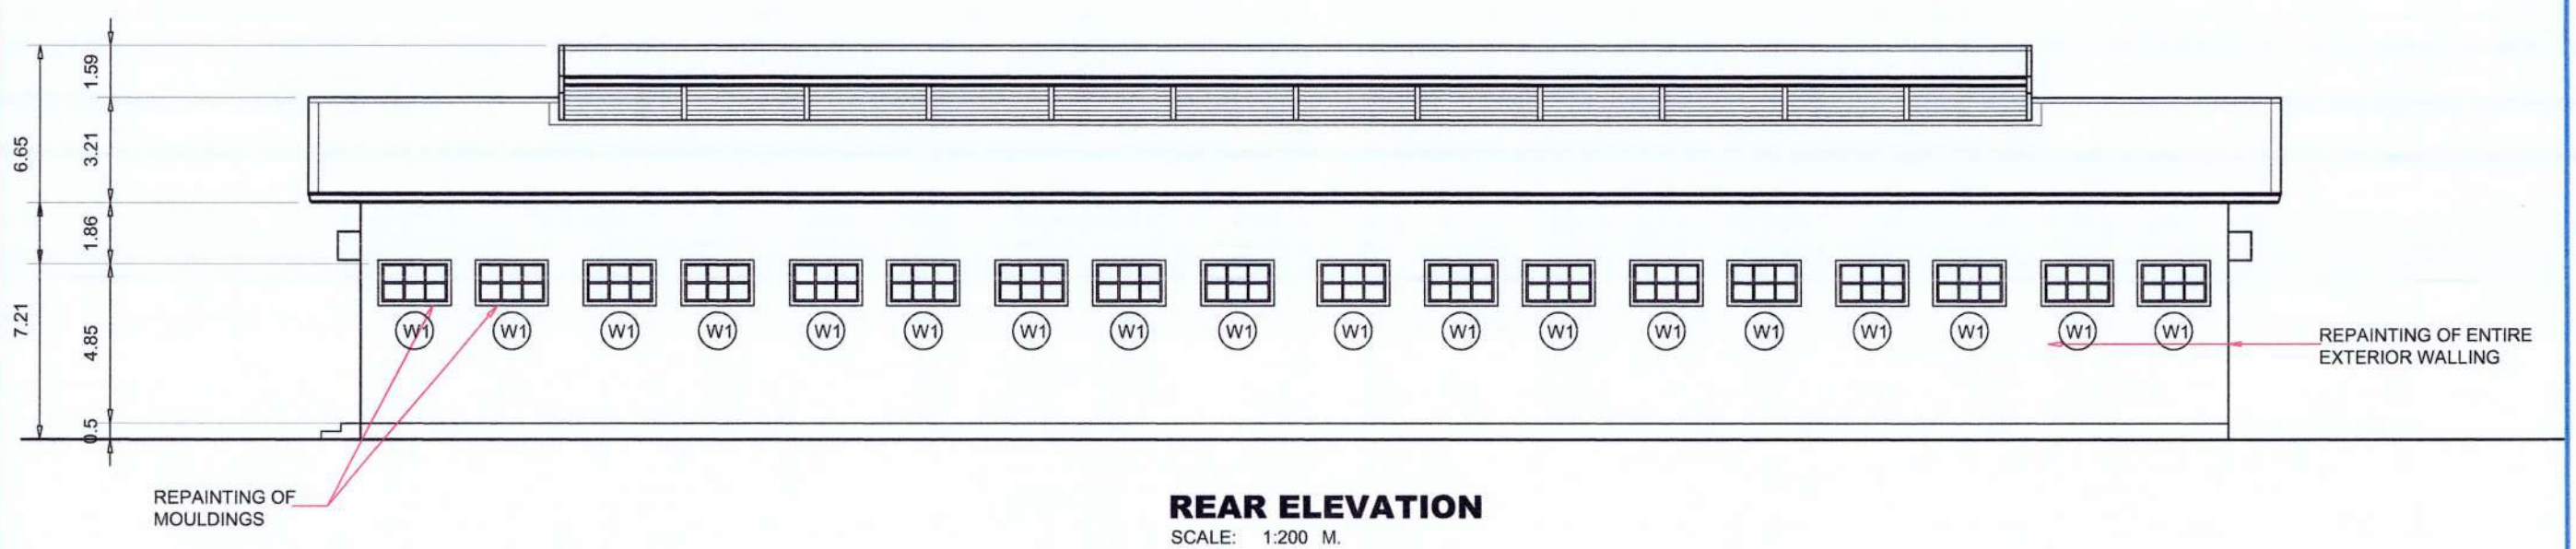

REAR ELEVATION


SCALE: 1:200 M.

PHILIPPINE PORTS AUTHORITY PMO–NEGROS ORIENTAL/ SIQUIJOR	PROJECT TITLE: **REPAINTING OF TRANSIT SHED AND REPLACEMENT OF DAMAGED ROLL-UP DOOR** LOCATION: Port of Larena, Siquijor *FEBRUARY 24, 2025*	SHEET CONTENTS: AS SHOWN	PREPARED BY: **RITCHE VEL A. DE GUZMAN** Public Services Assistant	CHECKED BY: **JANICE A ARAGONES** Acting Supervising Engineer A	RECOMMENDING APPROVAL: **HUBERT P. MITMIT** ESD Manager	APPROVED: **REY T. DEL MORO, JR.** Acting Port Manager	SHEET NO.: 4 6

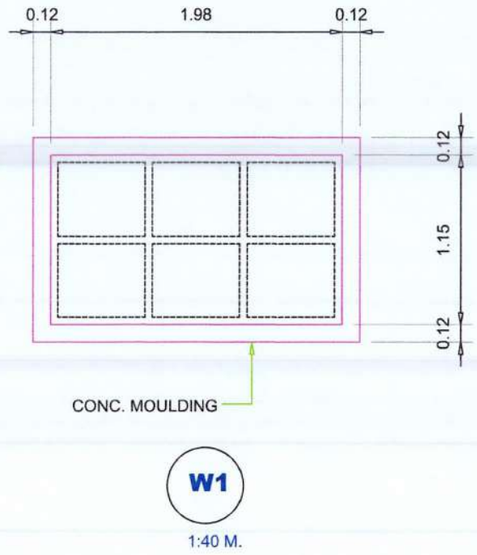


W1

1:40 M.

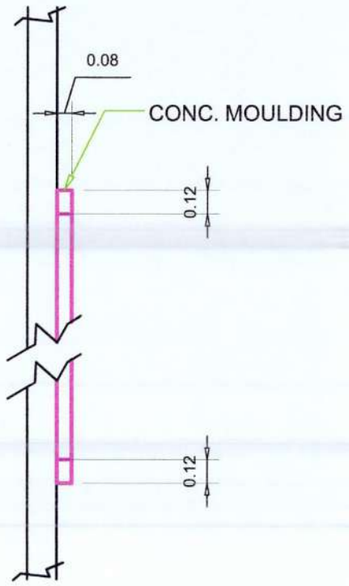


TYP. CROSS SECT. OF CONC. MOULDING

1:30 M.

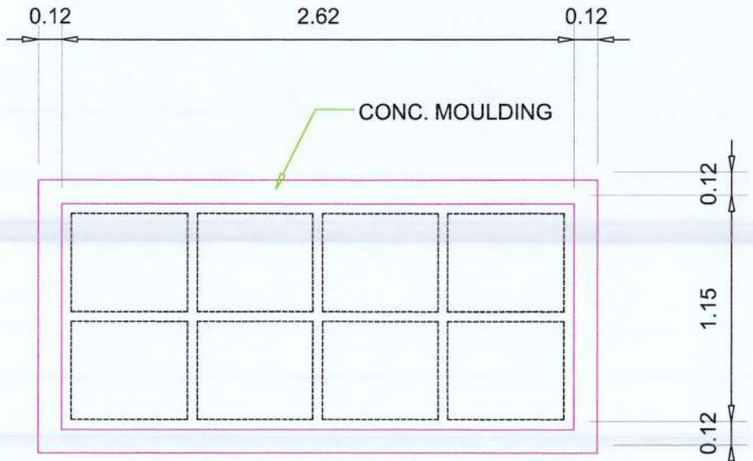


W2

1:40 M.

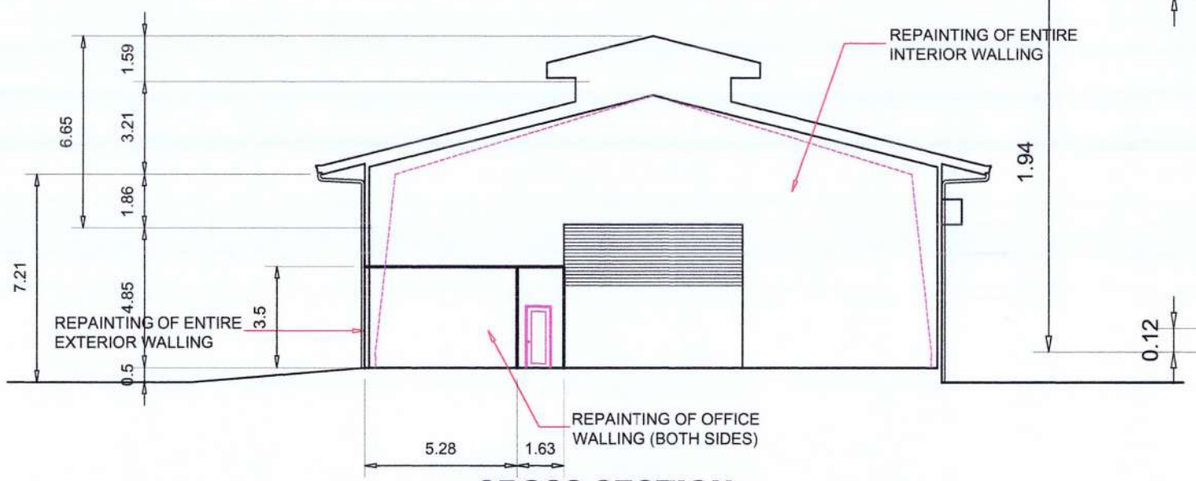


CROSS SECTION

SCALE: 1:200 M.

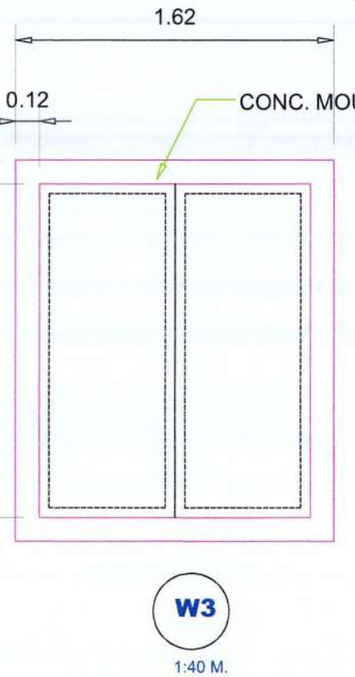

W3

1:40 M.

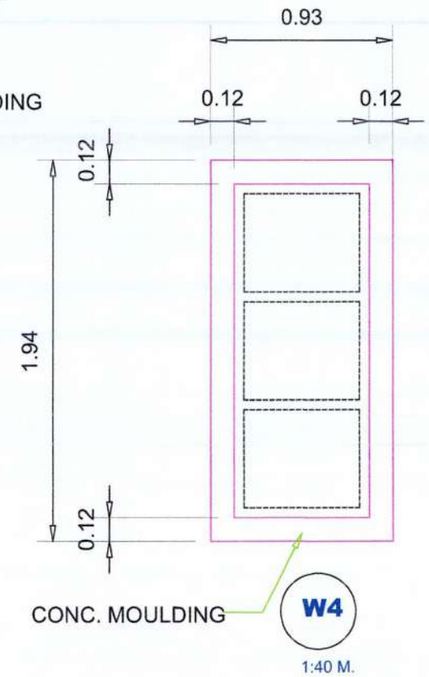

W4


1:40 M.

PHILIPPINE PORTS AUTHORITY PMO–NEGROS ORIENTAL/ SIQUIJOR	PROJECT TITLE: **REPAINTING OF TRANSIT SHED AND REPLACEMENT OF DAMAGED ROLL-UP DOOR** LOCATION: Port of Larena, Siquijor *FEBRUARY 24, 2025*	SHEET CONTENTS: AS SHOWN	PREPARED BY: **RITCHE NEIL A. DE GUZMAN** Public Services Assistant	CHECKED BY: **JANICE A ARAGONES** Acting Supervising Engineer A	RECOMMENDING APPROVAL: **HUBERT P. MITMIT** ESD Manager / APPROVED: **REY T. DEL MORO, JR.** Acting Port Manager	SHEET NO.: 5 / 6

DESCRIPTION: G.I. ROLL-UP DOOR POWDER COATED

LOCATION: LEFT SIDE MAIN ENTRANCE

NO. OF SET.: 1 SET

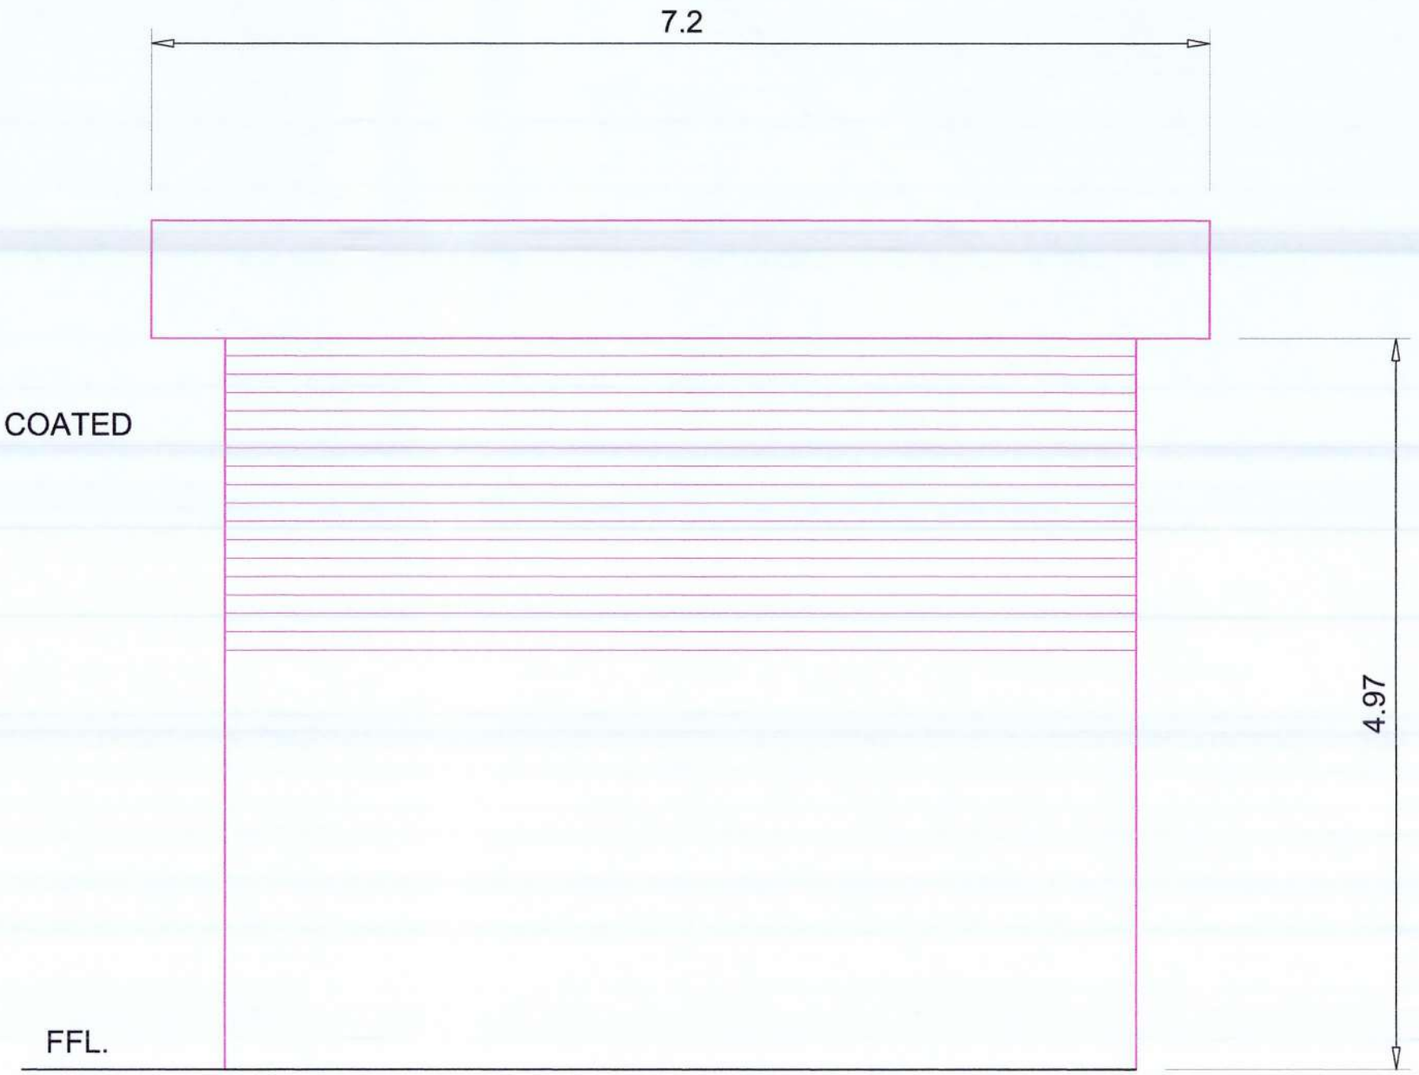

ROLL-UP DOOR DETAIL

SCALE: 1 :40 M.

PHILIPPINE PORTS AUTHORITY PMO–NEGROS ORIENTAL/ SIQUIJOR	PROJECT TITLE: **REPAINTING OF TRANSIT SHED AND REPLACEMENT OF DAMAGED ROLL-UP DOOR** LOCATION: Port of Larena, Siquijor *FEBRUARY 24, 2025*	SHEET CONTENTS: AS SHOWN	PREPARED BY: **RITCHE VEL A. DE GUZMAN** Public Services Assistant	CHECKED BY: **JANICE A ARAGONES** Acting Supervising Engineer A	RECOMMENDING APPROVAL: **HUBERT P. MITMIT** ESD Manager	APPROVED: **REY T. DEL MORO, JR.** Acting Port Manager	SHEET NO.: 6/6