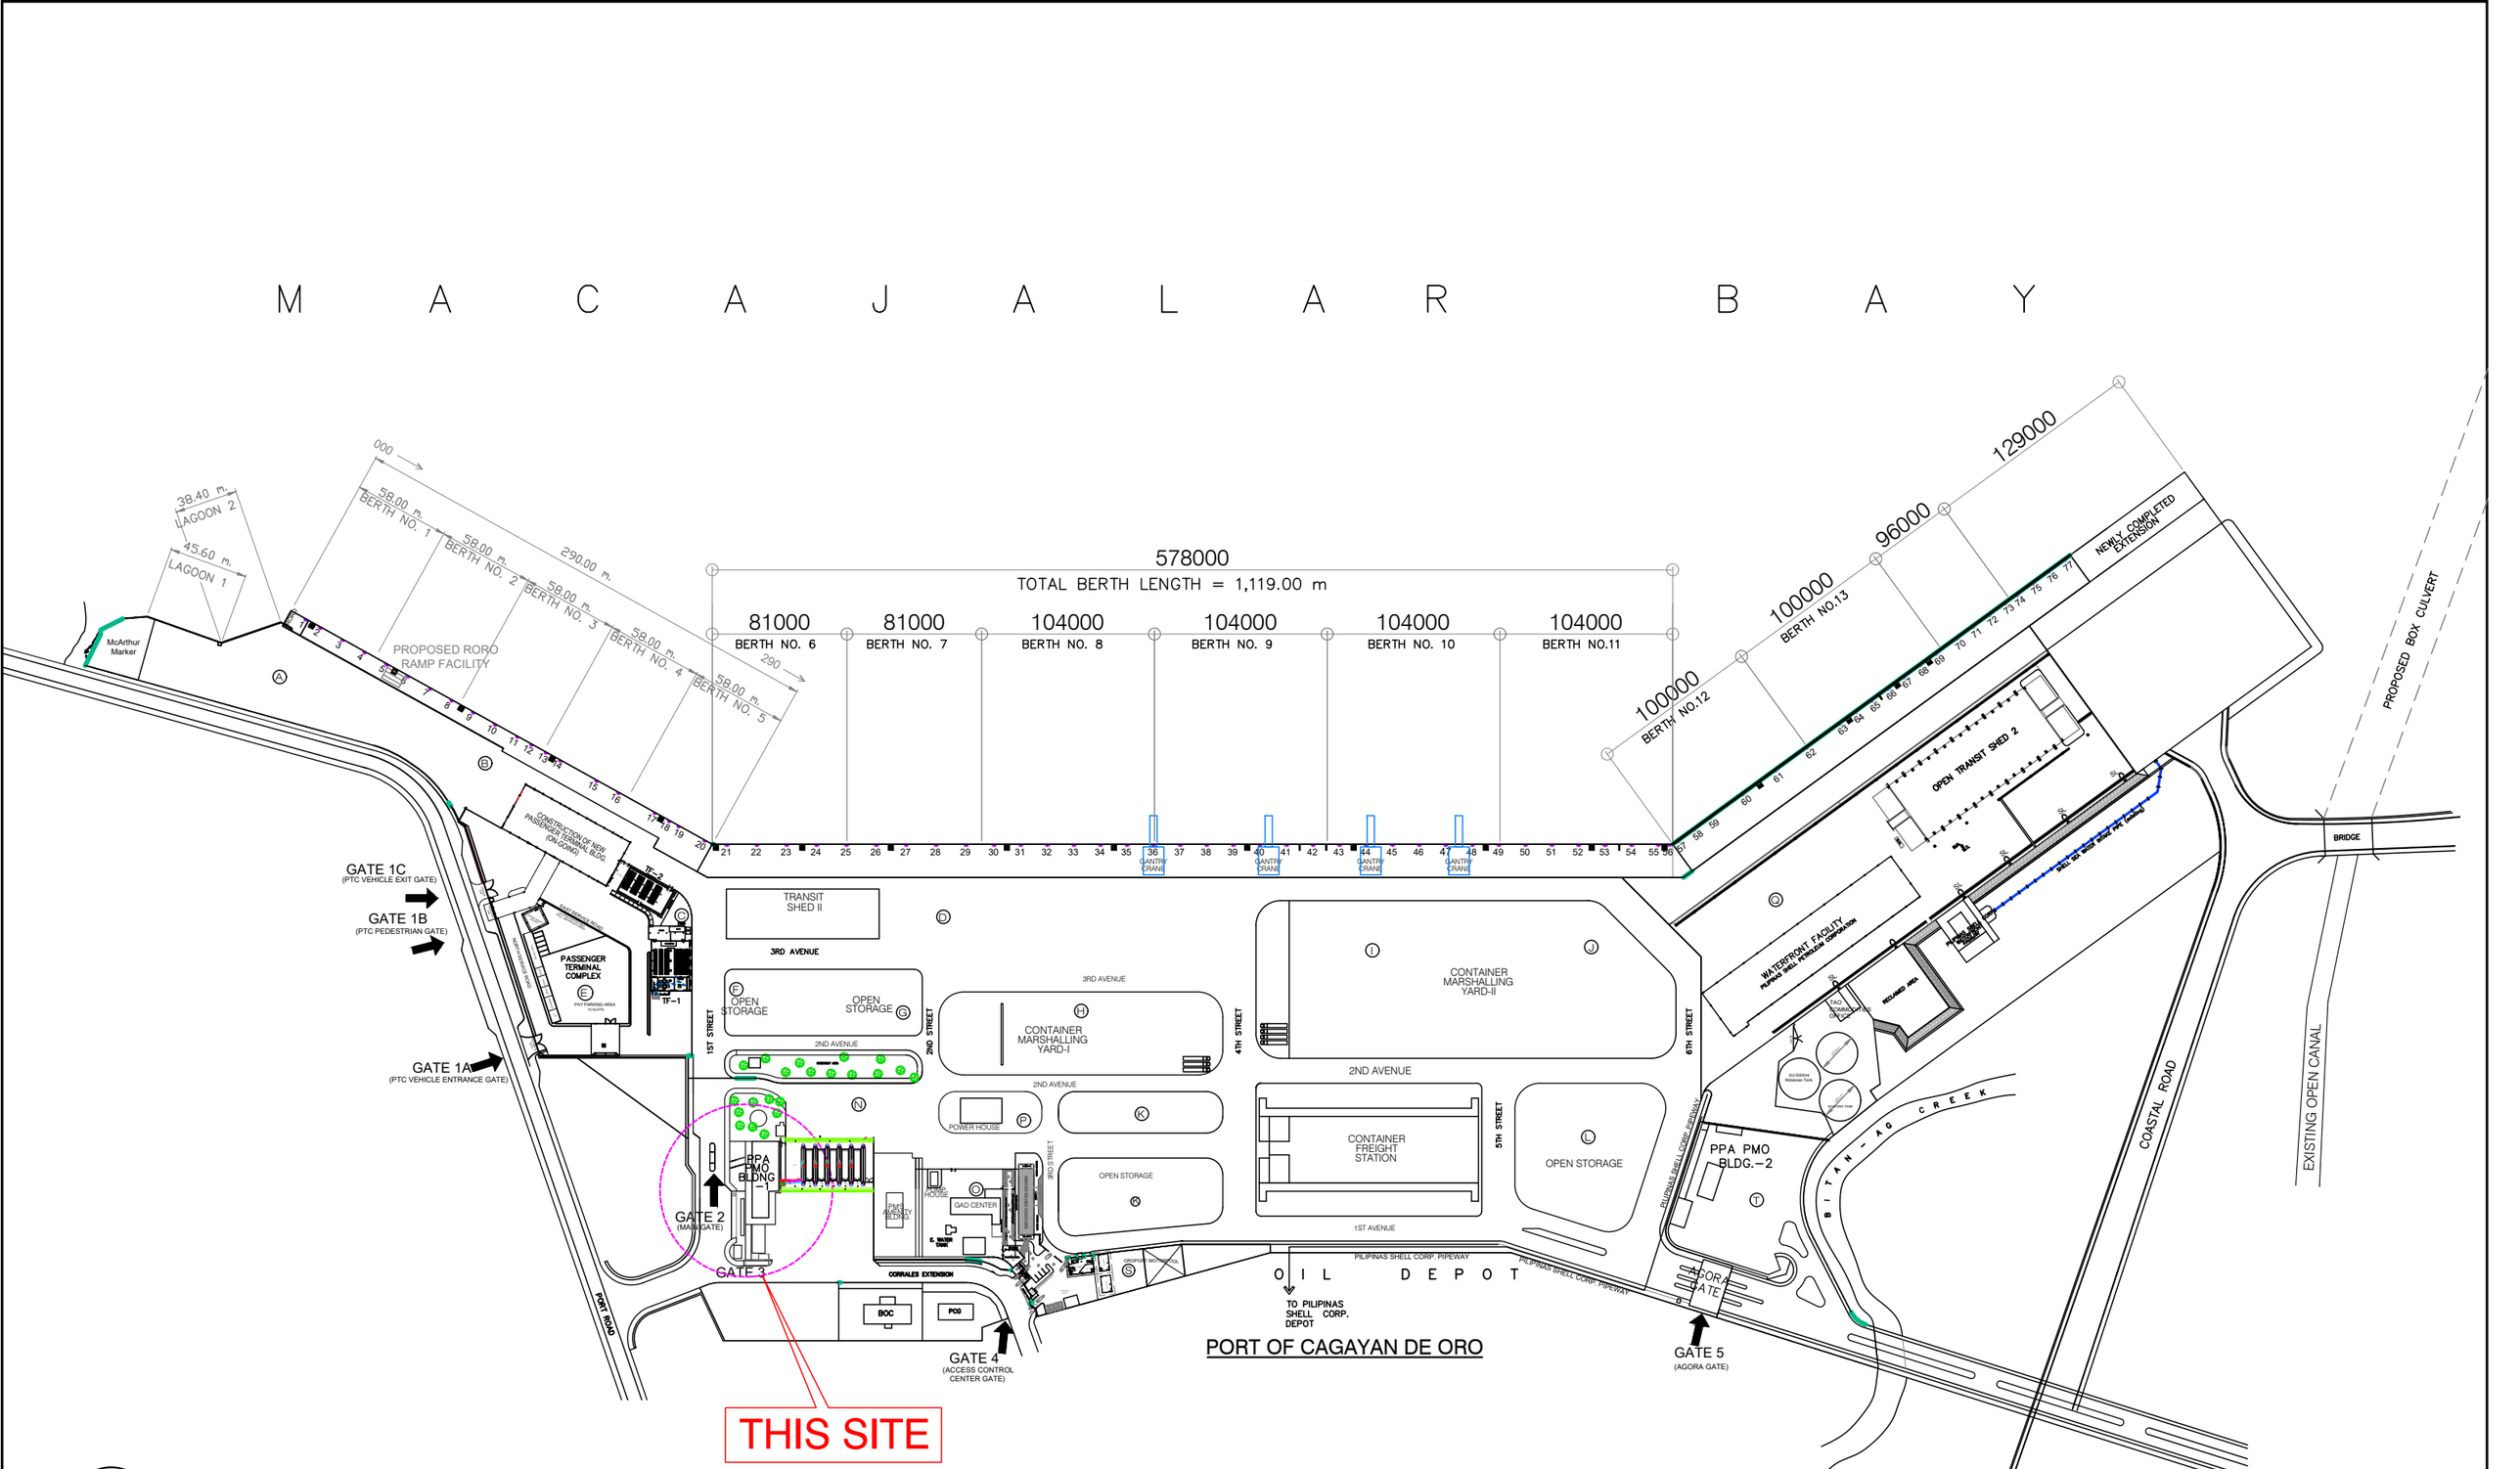


LOCATION PLAN

SCALE: 1:4000

PHILIPPINE PORTS AUTHORITY

PORT OF CAGAYAN DE ORO MISAMIS ORIENTAL


TITLE:	**MAINTENANCE OF STRUCTURED CABLING LOCAL AREA NETWORK, PORT OF CAGAYAN DE ORO (MPF-MOC-23-2025)**
LOCATION:	PORT OF CAGAYAN DE ORO

PREPARED BY:	CHECKED BY & SUBMITTED BY:	RECOMMENDED BY:	APPROVED:
KAREL T. SUMICAD	MARC M. AVELLANA	ANTONIO M. TORCINO, JR.	FERNANDO B. MAPALO, JR.
Construction Foreman	Supervising Engineer A	Acting ESD Manager	Acting Port Manager

Digitally signed by FERNANDO B. MAPALO, JR
Date: 2025.06.04 11:57:02 +08'00'


SHEET CONTENTS: LOCATION PLAN


SHEET NO. 1 / 2

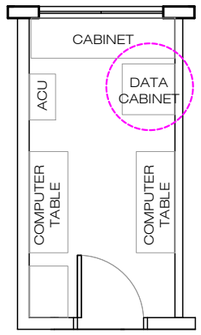


MIS BUILDING-1

NETWORK DATA CABINET

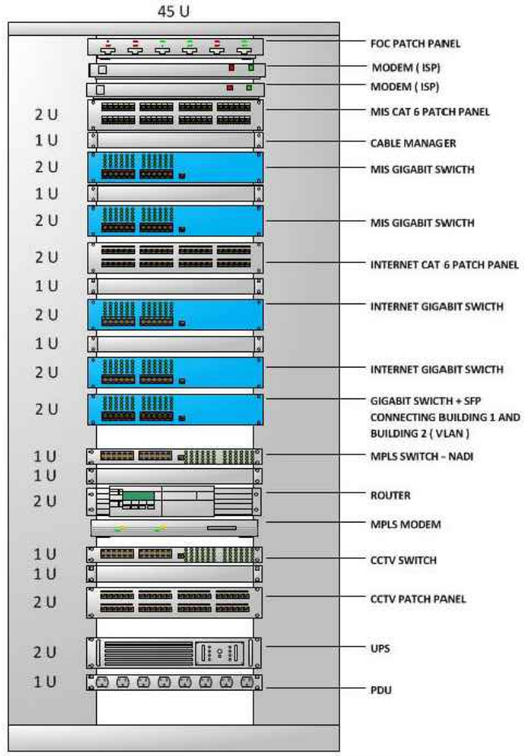

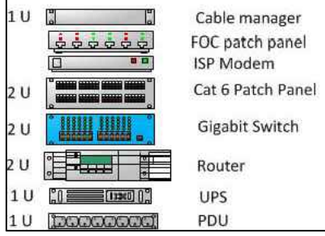

THIS SITE

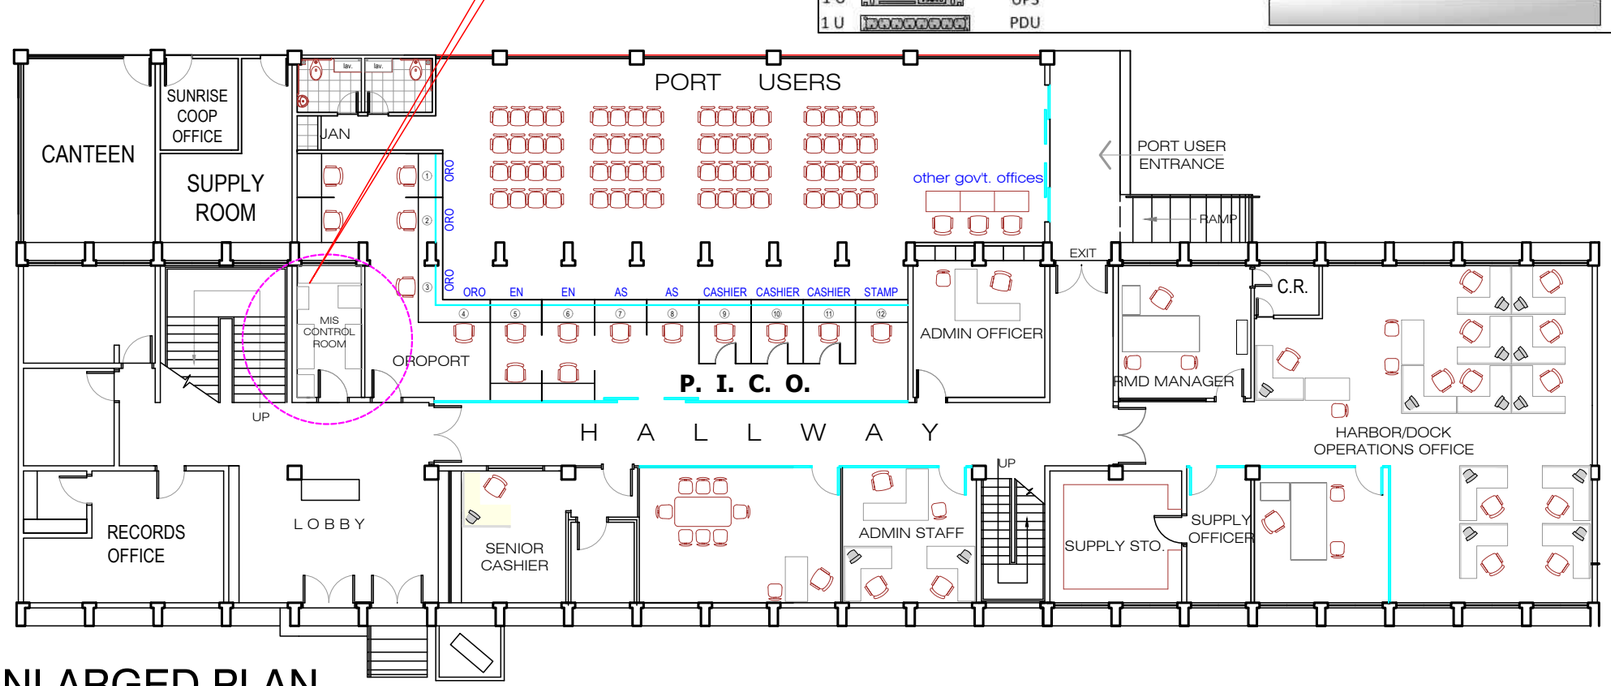

ENLARGED PLAN

SCALE: NTS

PHILIPPINE PORTS AUTHORITY

PORT OF CAGAYAN DE ORO
MISAMIS ORIENTAL

TITLE:	**MAINTENANCE OF STRUCTURED CABLING LOCAL AREA NETWORK, PORT OF CAGAYAN DE ORO (MPF-MOC-23-2025)**
LOCATION:	PORT OF CAGAYAN DE ORO

PREPARED BY:	CHECKED BY & SUBMITTED BY:	RECOMMENDED BY:	APPROVED:
KAREL T. SUMICAD	MARC M. AVELLANA	ANTONIO M. TORCINO, JR.	FERNANDO B. MAPALO, JR.
Construction Foreman	Supervising Engineer A	Acting ESD Manager	Acting Port Manager

Digitally signed by FERNANDO B. MAPALO, JR
Date: 2025.06.04 11:57:16 +08'00'

SHEET CONTENTS

ENLARGED PLAN

SHEET NO.

2
2