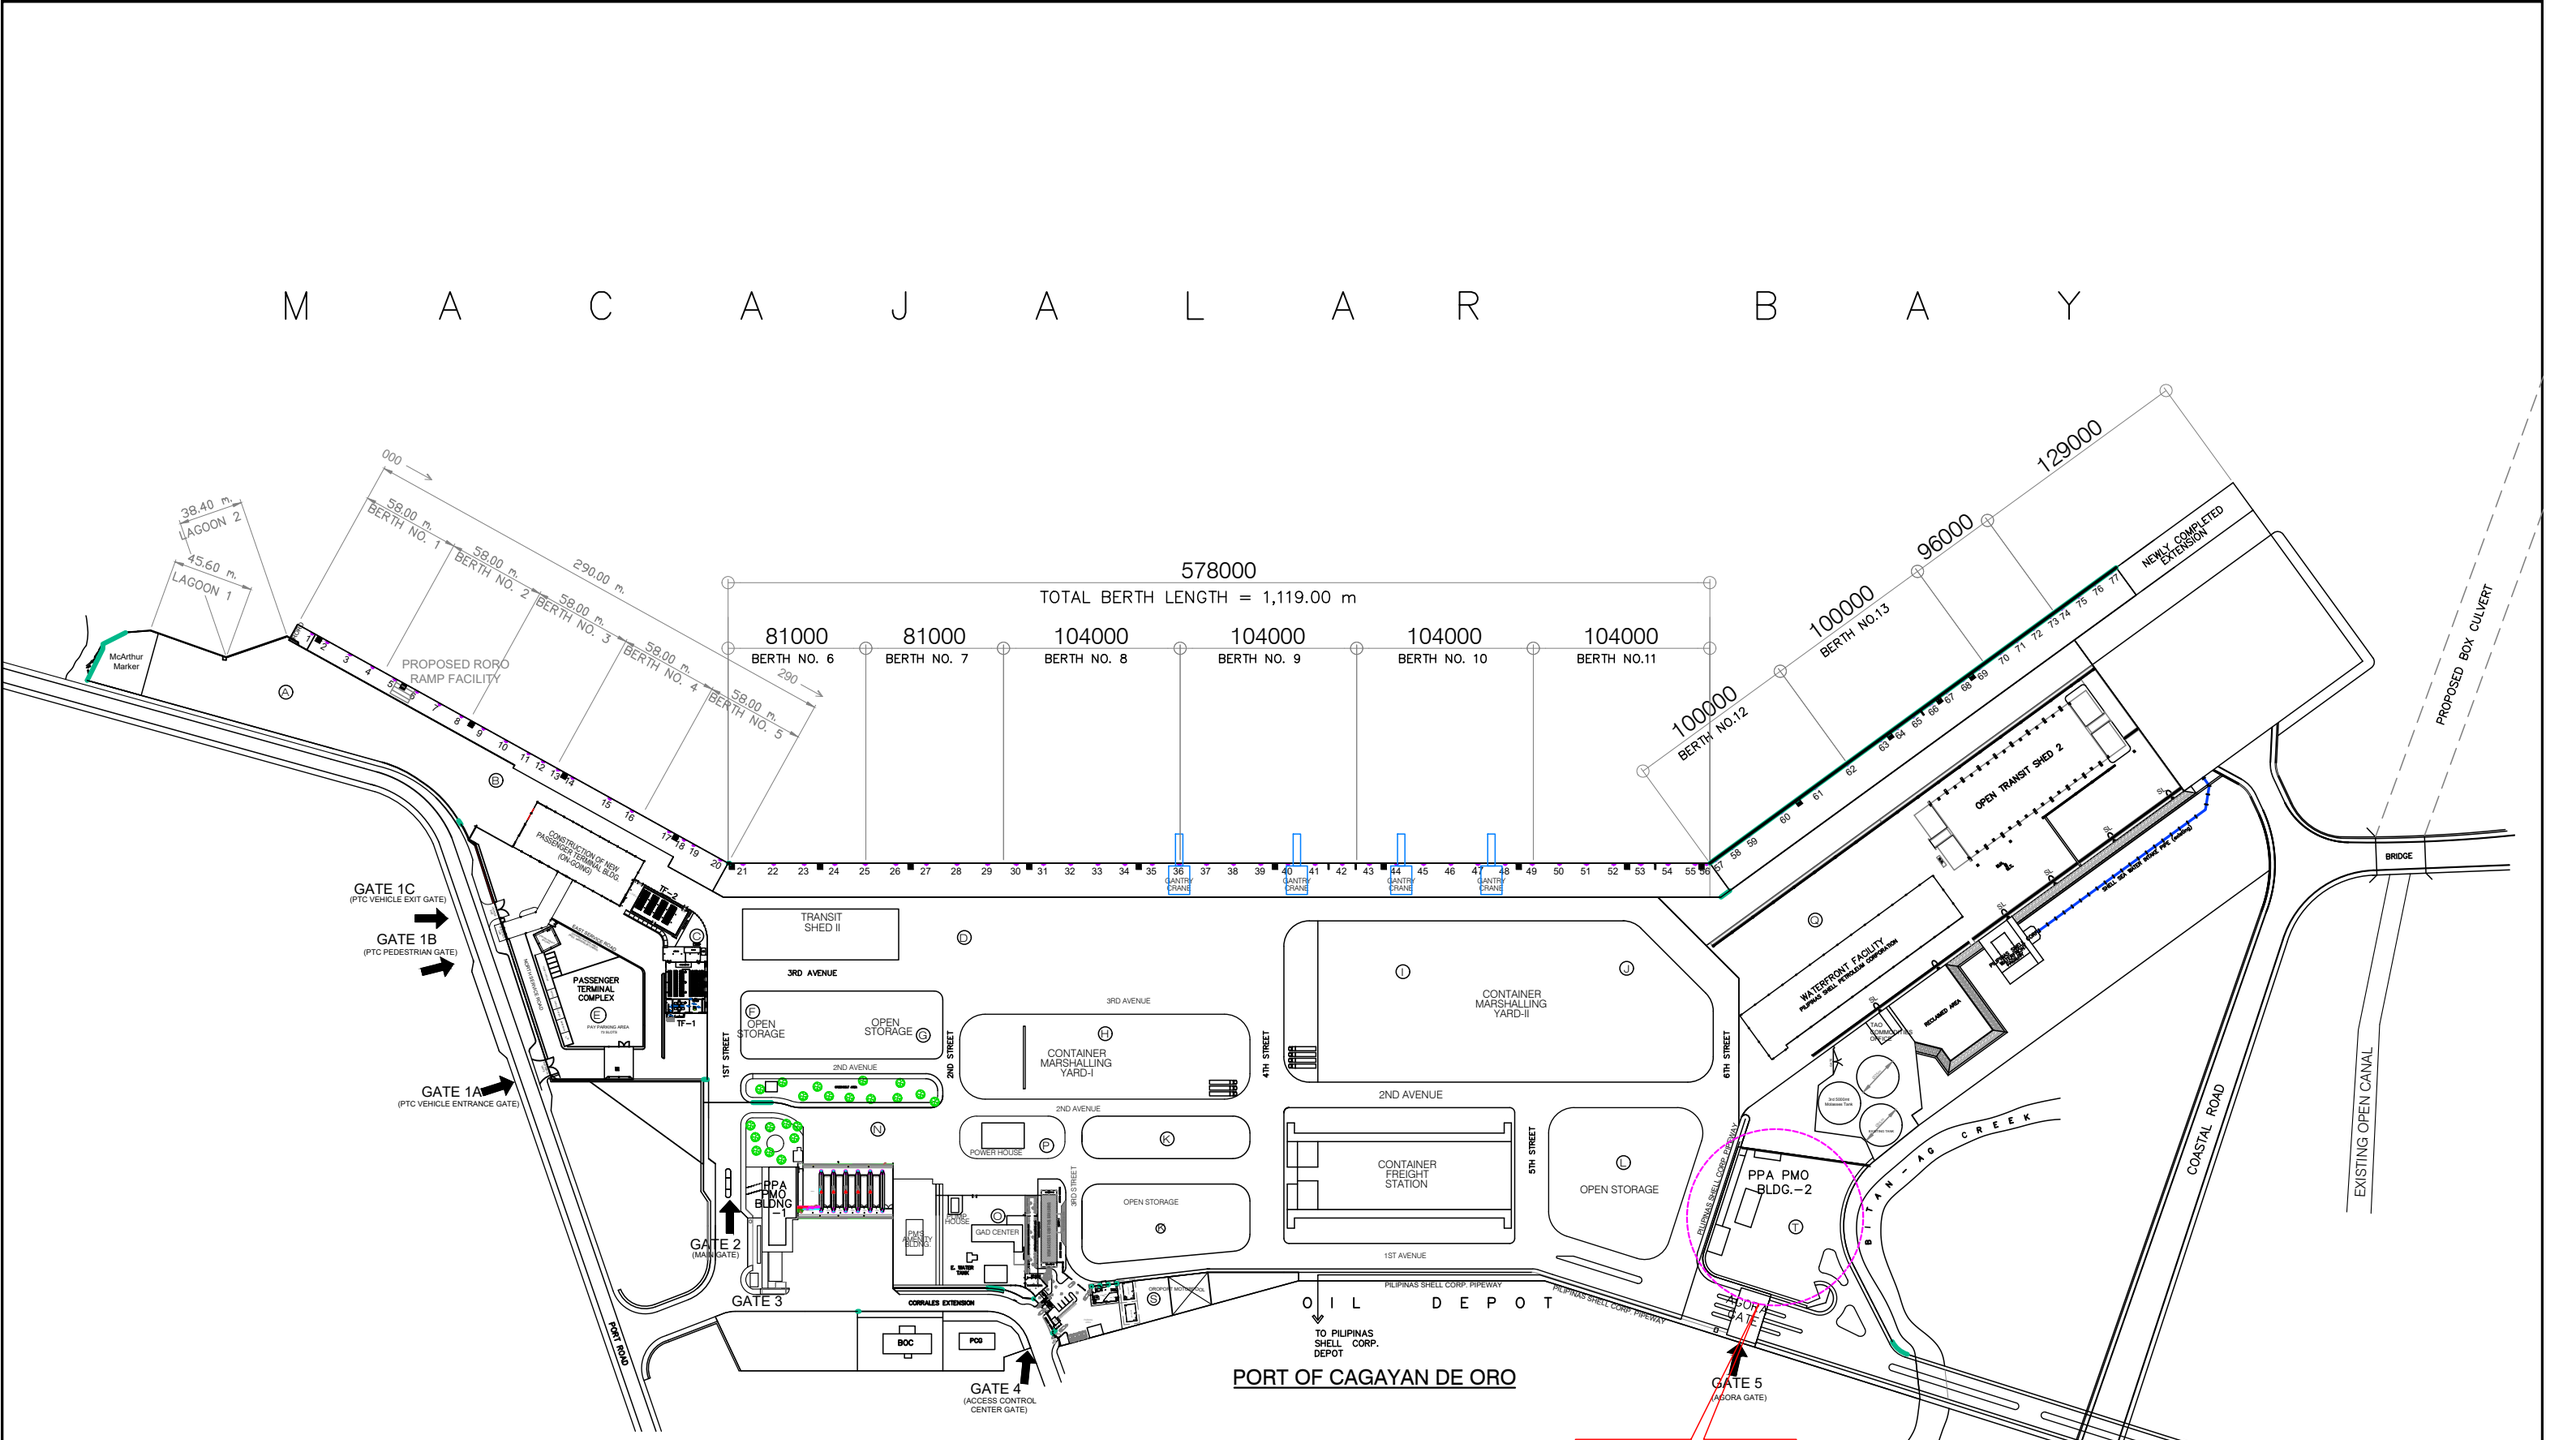


LOCATION PLAN

SCALE: 1:4000

PHILIPPINE PORTS AUTHORITY

PORT OF CAGAYAN DE ORO
MISAMIS ORIENTAL


TITLE:	**MAINTENANCE OF DATA ROOM AT BUILDING 2, PORT OF CAGAYAN DE ORO (MPF-MOC-24-2025)**
LOCATION:	PORT OF CAGAYAN DE ORO

PREPARED BY:	CHECKED BY & SUBMITTED BY:	RECOMMENDED BY:	APPROVED:
KAREL T. SUMICAD	MARC M. AVELLANA	ANTONIO M. TORCINO, JR.	FERNANDO B. MAPALO, JR.
Construction Foreman	Supervising Engineer A	Acting ESD Manager	Acting Port Manager

Digitally signed by FERNANDO B. MAPALO, JR
Date: 2025.06.04

SHEET CONTENTS: LOCATION PLAN

SHEET NO. 1 / 4

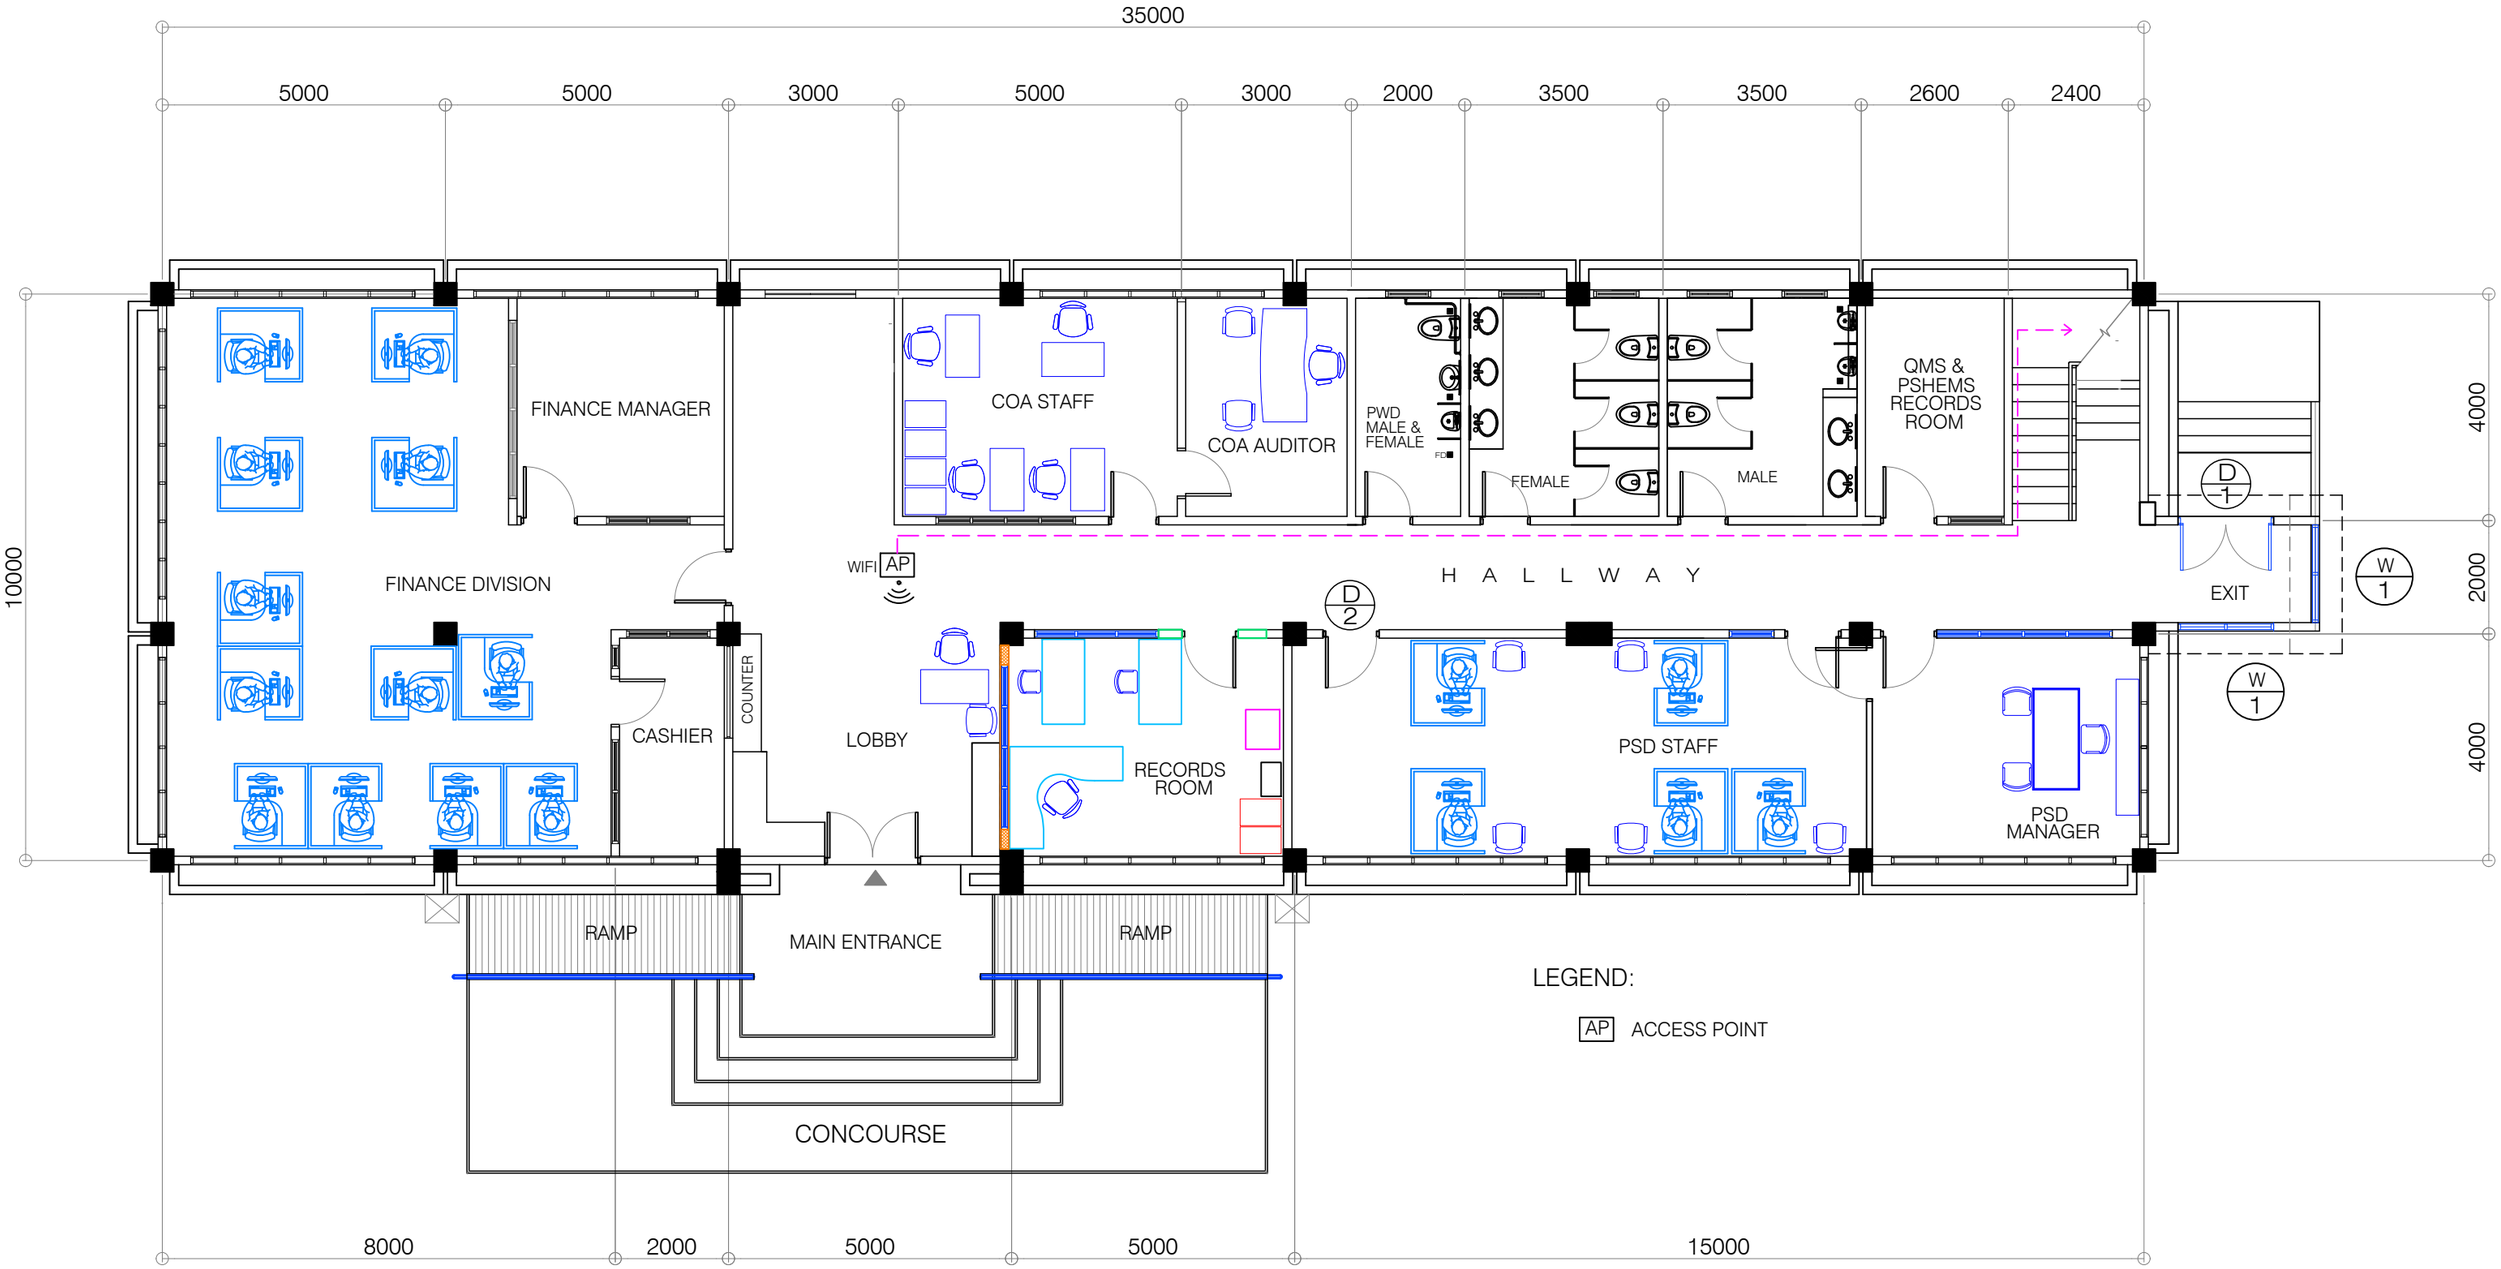

GROUND FLOOR PLAN

SCALE: 1:150


PHILIPPINE PORTS AUTHORITY

PORT OF CAGAYAN DE ORO
MISAMIS ORIENTAL

TITLE:	**MAINTENANCE OF DATA ROOM BUILDING 2, PORT OF CAGAYAN DE ORO (MPF-MOC-24-2025)**		SHEET NO. 2/4
LOCATION:	PORT OF CAGAYAN DE ORO		SHEET CONTENTS: GROUND FLOOR PLAN

PREPARED BY:	CHECKED BY & SUBMITTED BY:	RECOMMENDED BY:	APPROVED:
KAREL T. SUMICAD	MARC M. AVELLANA	ANTONIO M. TORCINO, JR.	FERNANDO B. MAPALO, JR.
Construction Foreman	Supervising Engineer A	Acting ESD Manager	Acting Port Manager

Digitally signed by FERNANDO B. MAPALO, JR
Date: 2025.06.04 13:29:06 +08'00'

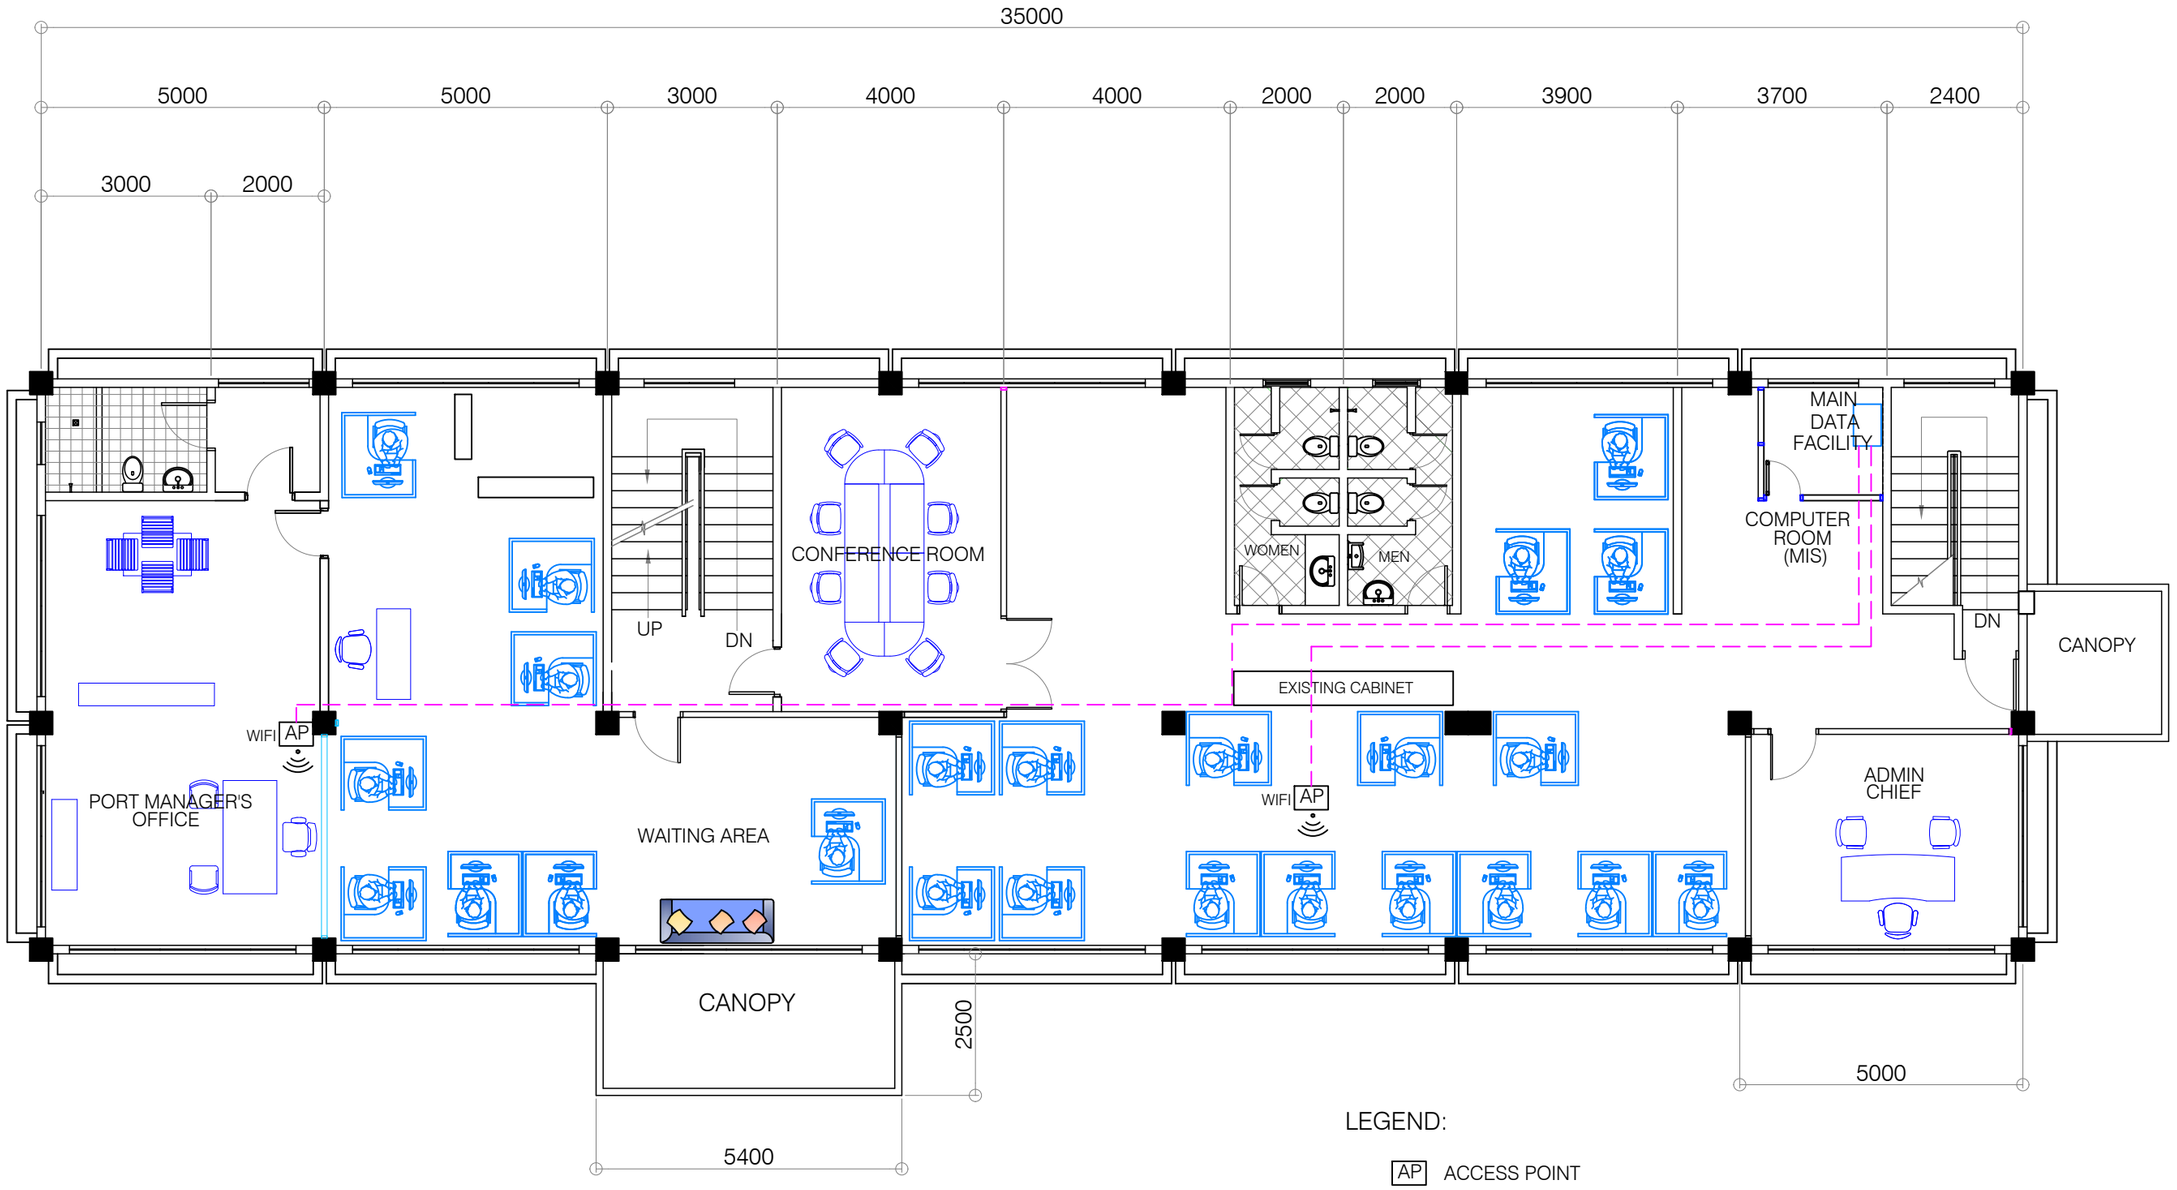

SECOND FLOOR PLAN

SCALE: 1:150

PHILIPPINE PORTS AUTHORITY

PORT OF CAGAYAN DE ORO
MISAMIS ORIENTAL


TITLE:	**MAINTENANCE OF DATA ROOM BUILDING 2, PORT OF CAGAYAN DE ORO (MPF-MOC-23-2025)**		SHEET NO. 3/4
LOCATION:	PORT OF CAGAYAN DE ORO		SHEET CONTENTS: SECOND FLOOR PLAN

PREPARED BY:	CHECKED BY & SUBMITTED BY:	RECOMMENDED BY:	APPROVED:
KAREL T. SUMICAD	MARC M. AVELLANA	ANTONIO M. TORCINO, JR.	FERNANDO B. MAPALO, JR.
Construction Foreman	Supervising Engineer A	Acting ESD Manager	Acting Port Manager

Digitally signed by FERNANDO B. MAPALO, JR
Date: 2025.06.04 13:29:17 +8000

LEGEND:

AP ACCESS POINT

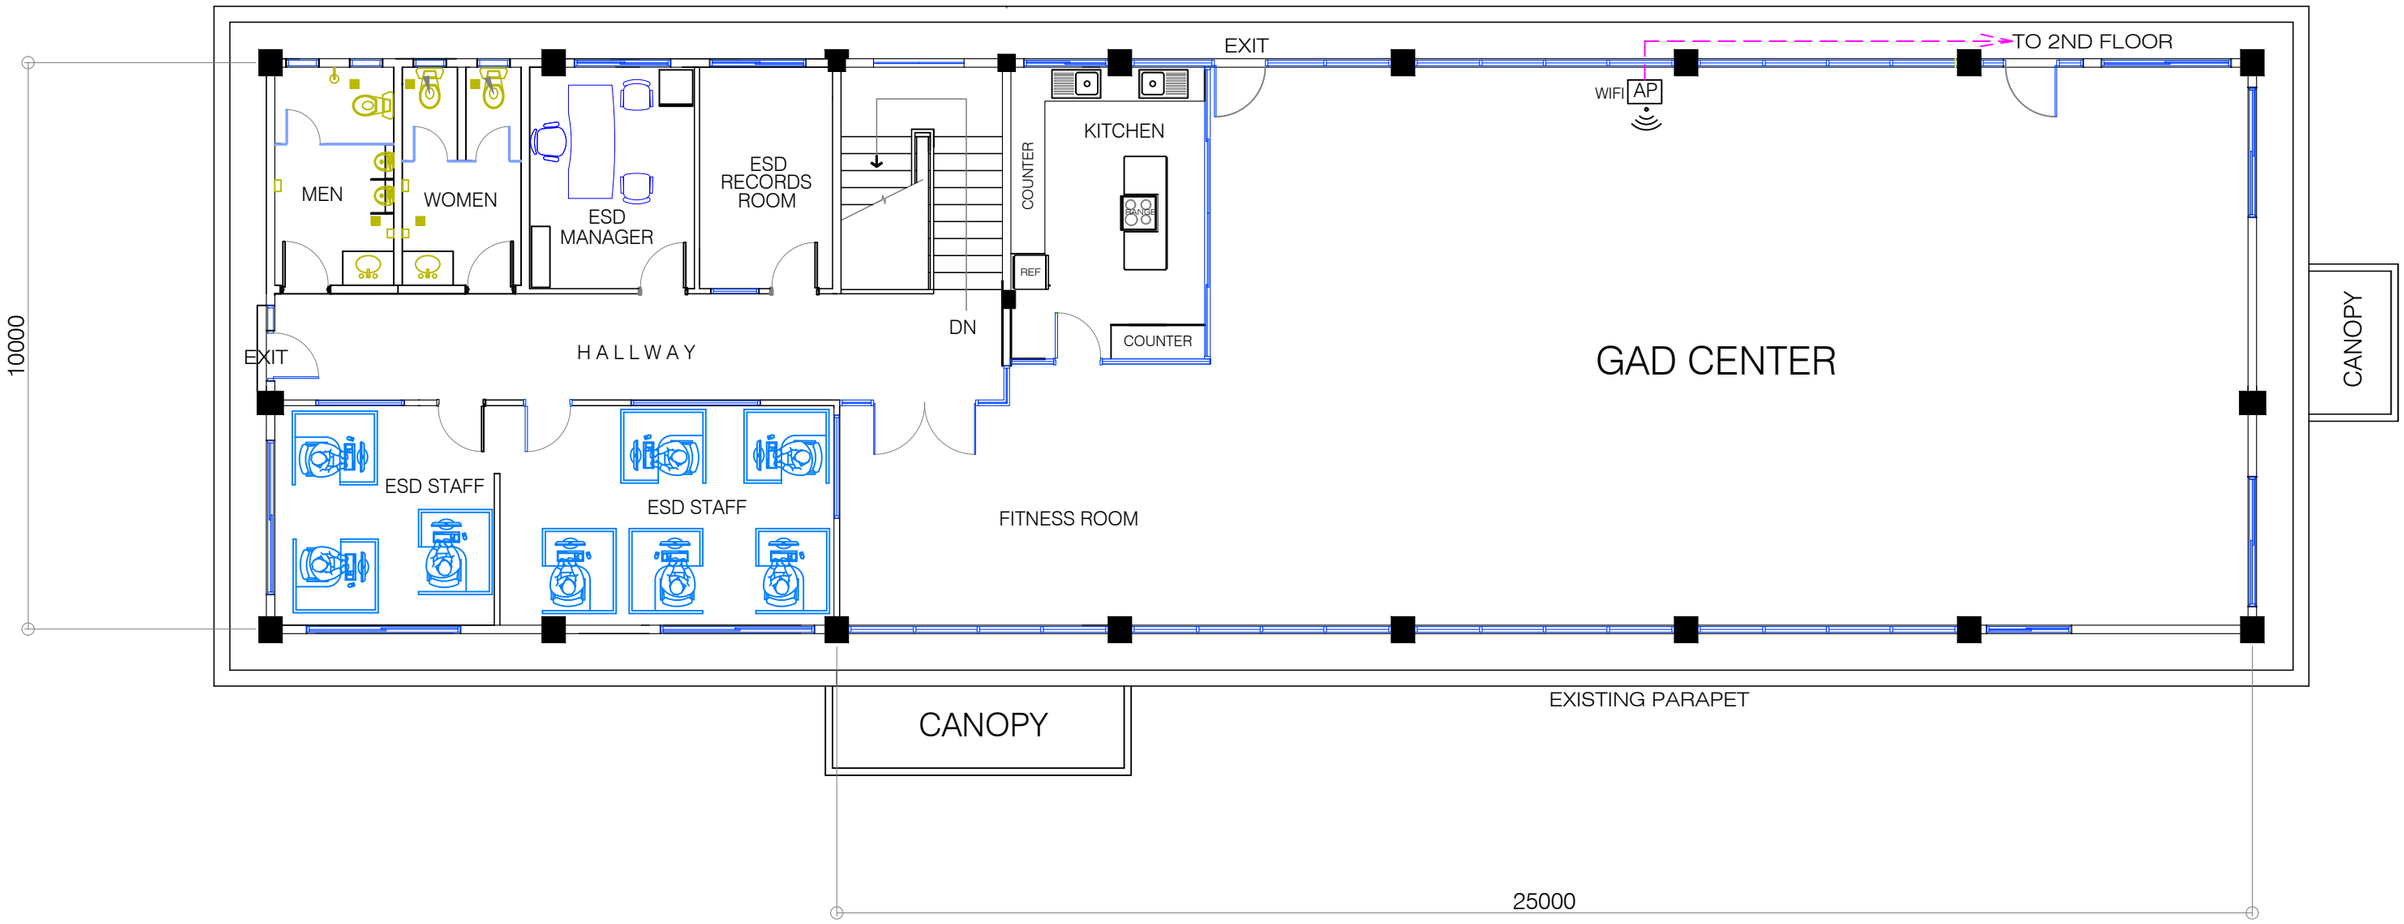

THIRD FLOOR PLAN

SCALE: 1:150

PHILIPPINE PORTS AUTHORITY

PORT OF CAGAYAN DE ORO MISAMIS ORIENTAL

TITLE:	**MAINTENANCE OF DATA ROOM AT BUILDING 2, PORT OF CAGAYAN DE ORO (MPF-MOC-24-2025)**		SHEET NO. 4 / 4
LOCATION:	PORT OF CAGAYAN DE ORO		SHEET CONTENTS: THIRD FLOOR PLAN

PREPARED BY:	CHECKED BY & SUBMITTED BY:	RECOMMENDED BY:	APPROVED:
KAREL T. SUMICAD	MARC M. AVELLANA	ANTONIO M. TORCINO, JR.	FERNANDO B. MAPALO, JR.
Construction Foreman	Supervising Engineer A	Acting ESD Manager	Acting Port Manager

Digitally signed by FERNANDO B. MAPALO, JR
Date: 2025.06.04 13:29:27 +08'00'