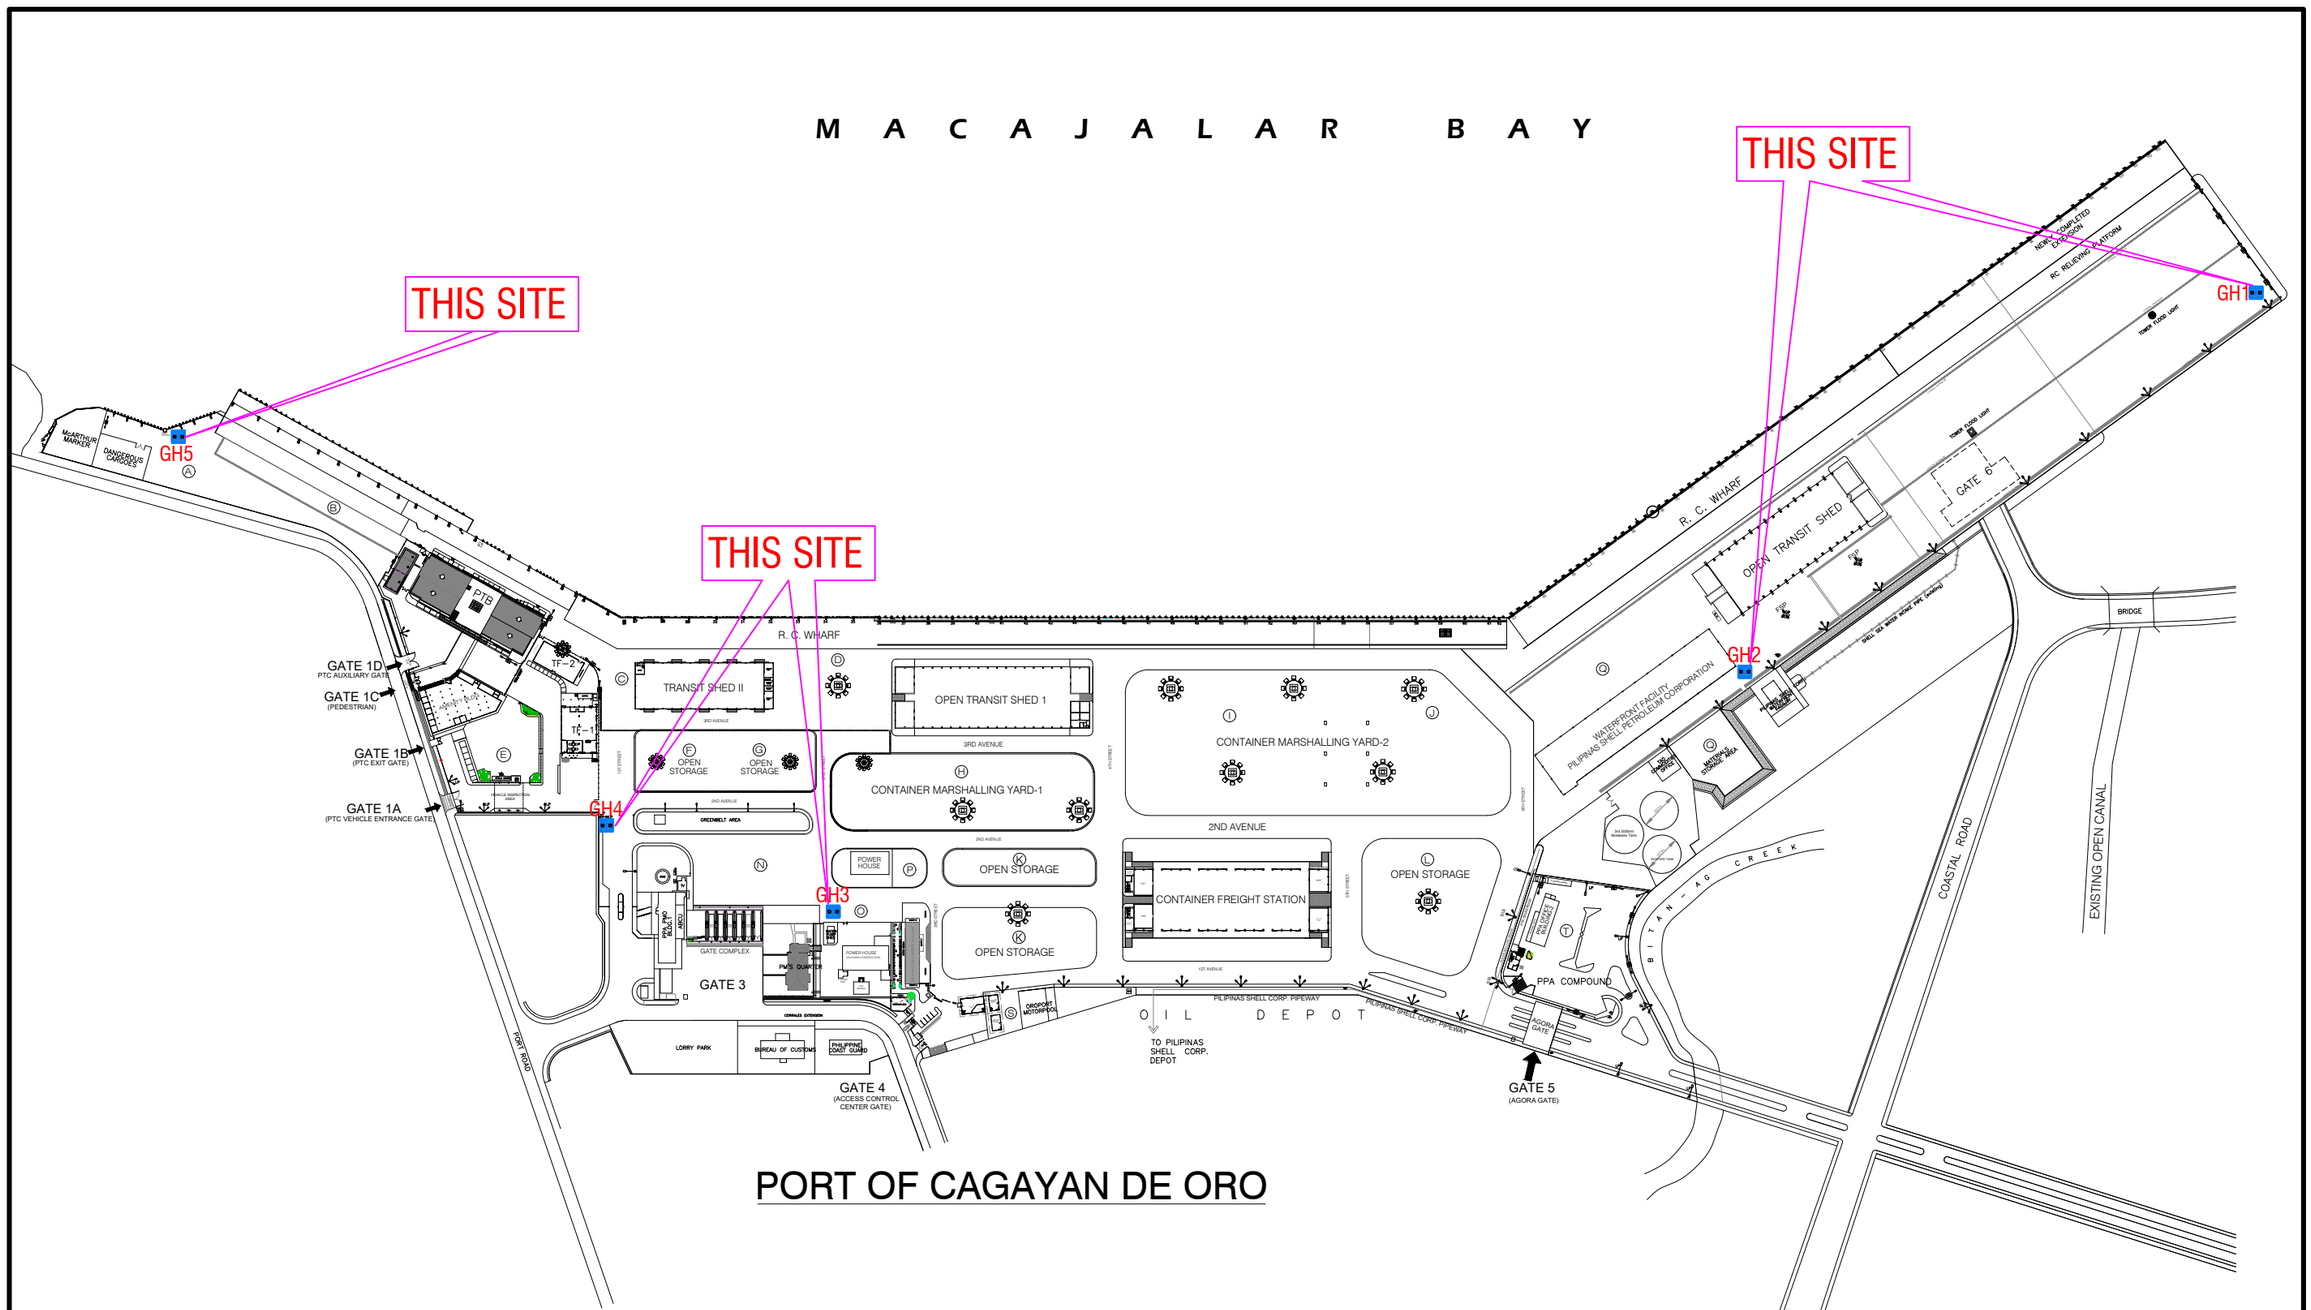


PORT OF CAGAYAN DE ORO

LOCATION OF GUARD HOUSE (5-UNITS)

SCALE: 1:4000


PHILIPPINE PORTS AUTHORITY

PORT OF CAGAYAN DE ORO MISAMIS ORIENTAL


PROJECT :	**MAINTENANCE OF GATE COUNTER BOOTHS, PORT OF CAGAYAN DE ORO [MPF-MOC-20-2025]**	ARCHITECTURAL	SHEET NO. 1/7
LOCATION:	PORT OF CAGAYAN DE ORO	SHEET CONTENTS	
		LOCATION OF GUARD HOUSE	

PREPARED BY:	CHECKED & SUBMITTED BY:	RECOMMENDED BY:	APPROVED:
KAREL T. SUMICAD	MARC M. AVELLANA	ANTONIO M. TORCINO, JR.	FERNANDO M. MAPALO, JR.
Construction Foreman A	Supervising Engineer A	Acting ESD Manager	Acting Port Manager


Digitally signed by Fernando B. Mapalo, Jr. Date: 2025.06.20

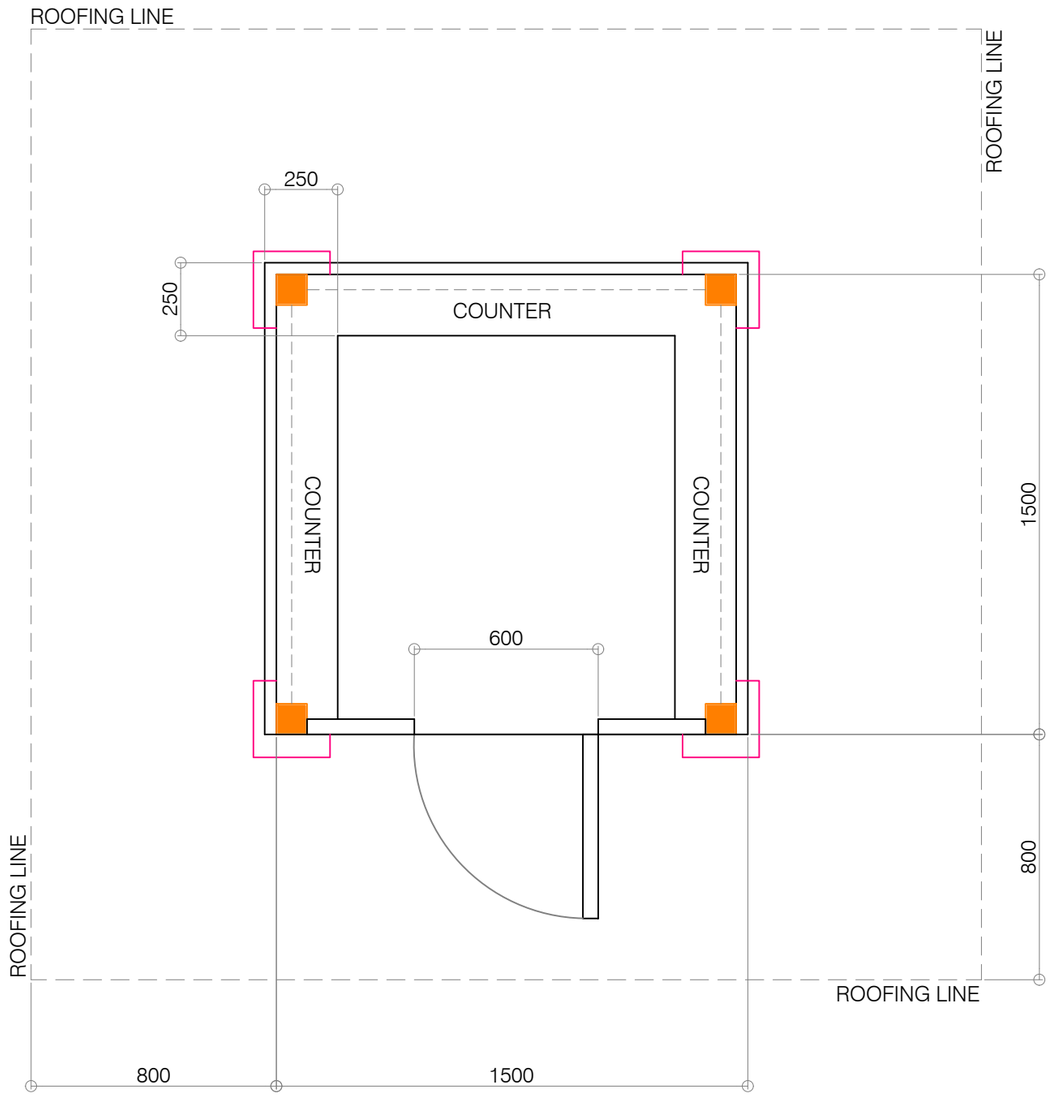

FLOOR PLAN
SCALE: 1:20

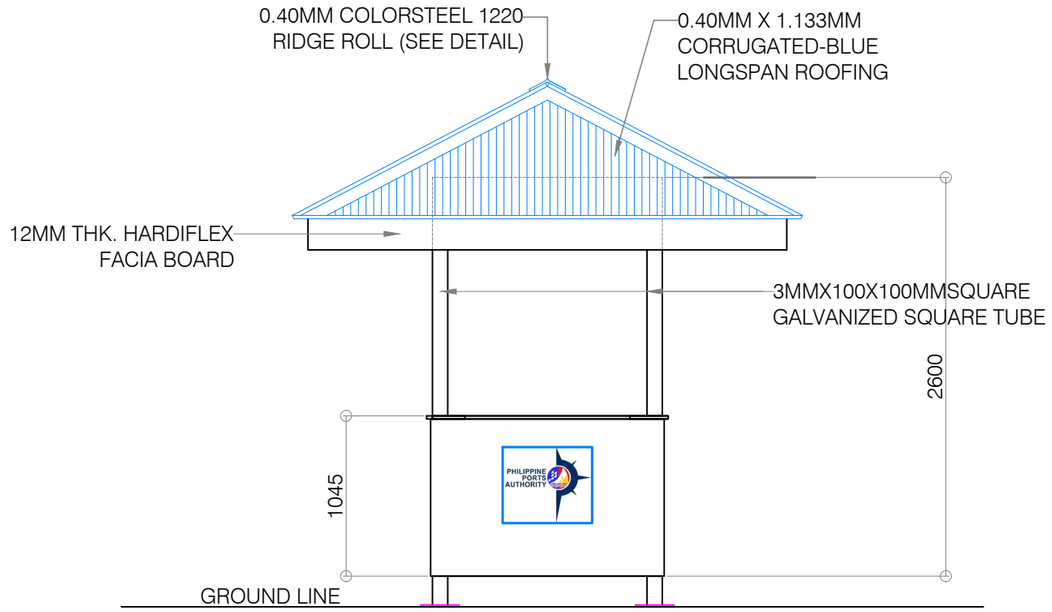

REAR SIDE ELEVATION
SCALE: 1:40

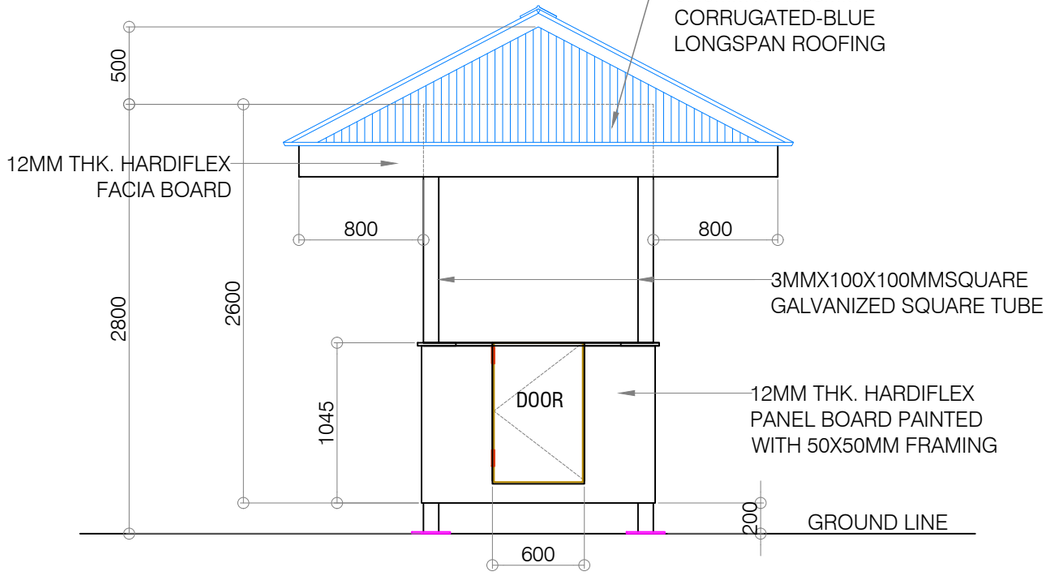

FRONT ELEVATION
SCALE: 1:40

GUARD HOUSE (5 - UNITS)

PORT OF CAGAYAN DE ORO
MISAMIS ORIENTAL

PROJECT :	MAINTENANCE OF GATE COUNTER BOOTHS, PORT OF CAGAYAN DE ORO [MPF-MOC-20-2025]
LOCATION:	PORT OF CAGAYAN DE ORO


PREPARED BY:	CHECKED & SUBMITTED BY:	RECOMMENDED BY:	APPROVED:
KAREL T. SUMICAD Construction Foreman A	MARC M. AVELLANA Supervising Engineer A	ANTONIO M. TORCINO, JR. Acting ESD Manager	Digitally signed by Fernando B. Mapalo, Jr. Date: 2025.06.20 16:33:59 +08'00' FERNANDO M. MAPALO, JR. Acting Port Manager

ARCHITECTURAL


SHEET CONTENTS

FLOOR PLAN
FRONT ELEVATION
REAR SIDE ELEVATION


SHEET NO. 2 / 7

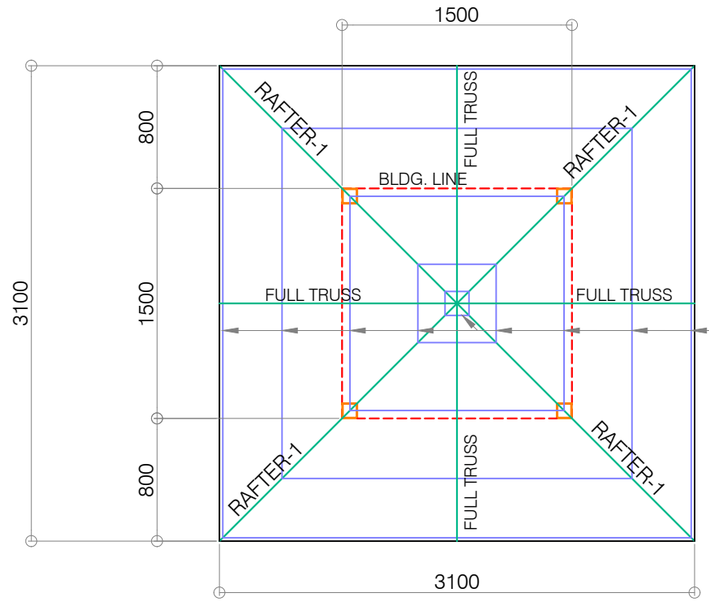


ROOF FRAMING PLAN
SCALE: 1:40

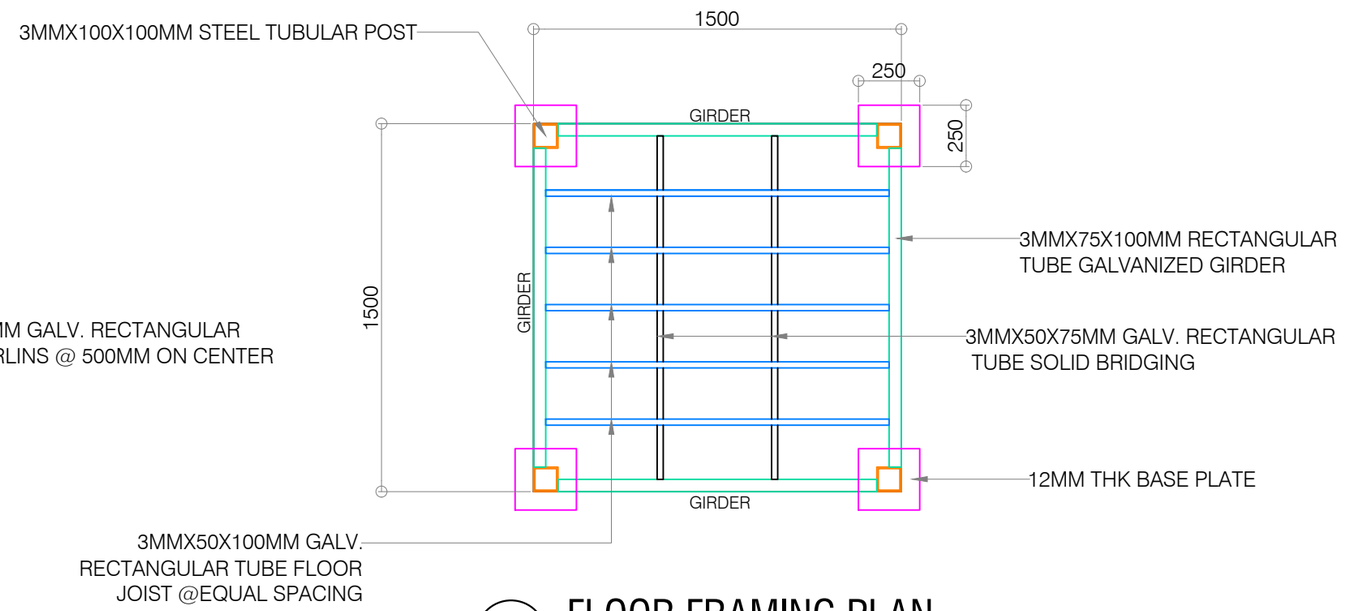

FLOOR FRAMING PLAN
SCALE: 1:25

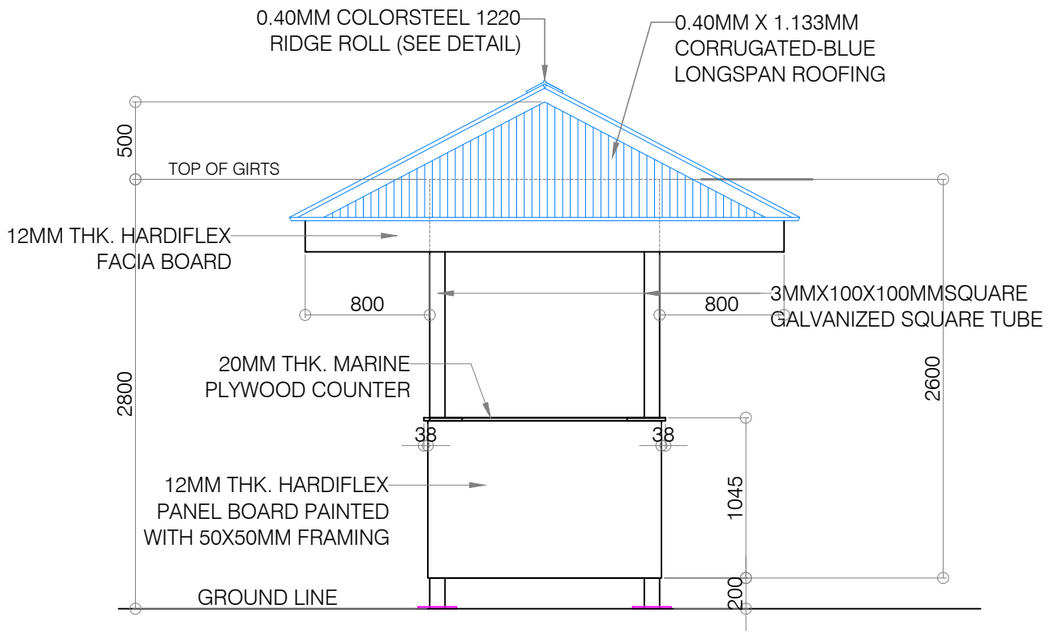

LEFT SIDE ELEVATION
SCALE: 1:40

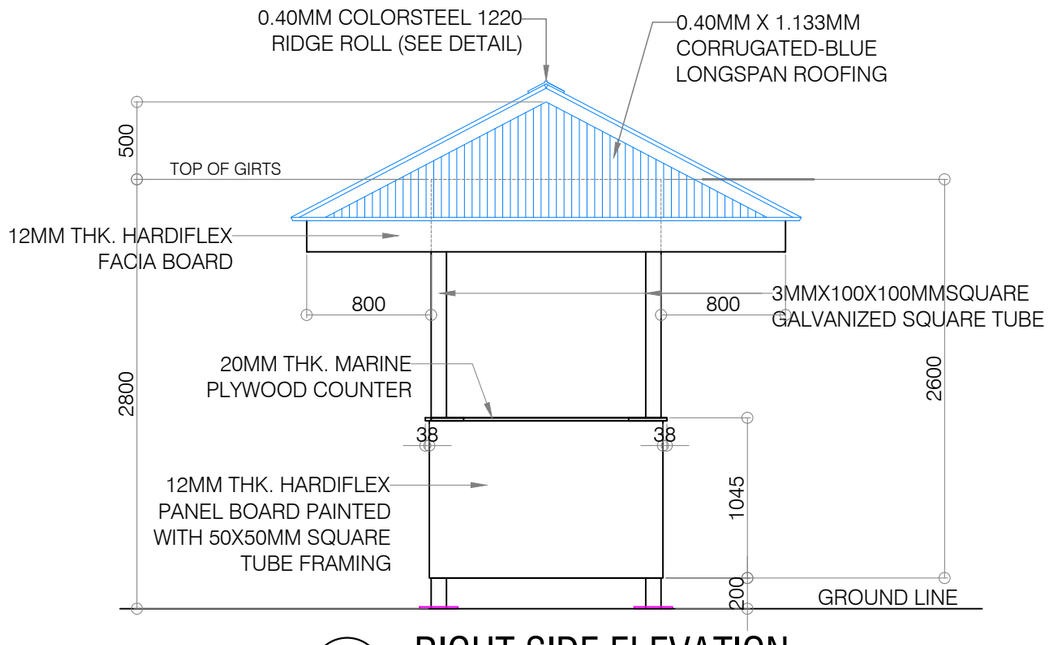

RIGHT SIDE ELEVATION
SCALE: 1:30

GUARD HOUSE (5 - UNITS)

PHILIPPINE PORTS AUTHORITY

PORT OF CAGAYAN DE ORO
MISAMIS ORIENTAL

PROJECT :	MAINTENANCE OF GATE COUNTER BOOTHS, PORT OF CAGAYAN DE ORO [MPF-MOC-20-2025]
LOCATION:	PORT OF CAGAYAN DE ORO


PREPARED BY:	CHECKED & SUBMITTED BY:	RECOMMENDED BY:	APPROVED:
KAREL T. SUMICAD Construction Foreman A	MARC M. AVELLANA Supervising Engineer A	ANTONIO M. TORCINO, JR. Acting ESD Manager	FERNANDO M. MAPALO, JR. Acting Port Manager Digitally signed by Fernando B. Mapalo, Jr. Date: 2025.08.20 10:08:32 +08'00'

ARCHITECTURAL


SHEET CONTENTS

RIGHT SIDE ELEVATION
LEFT SIDE ELEVATION
ROOF FRAMING PLAN
FLOOR FRAMING PLAN

SHEET NO. 3 / 7

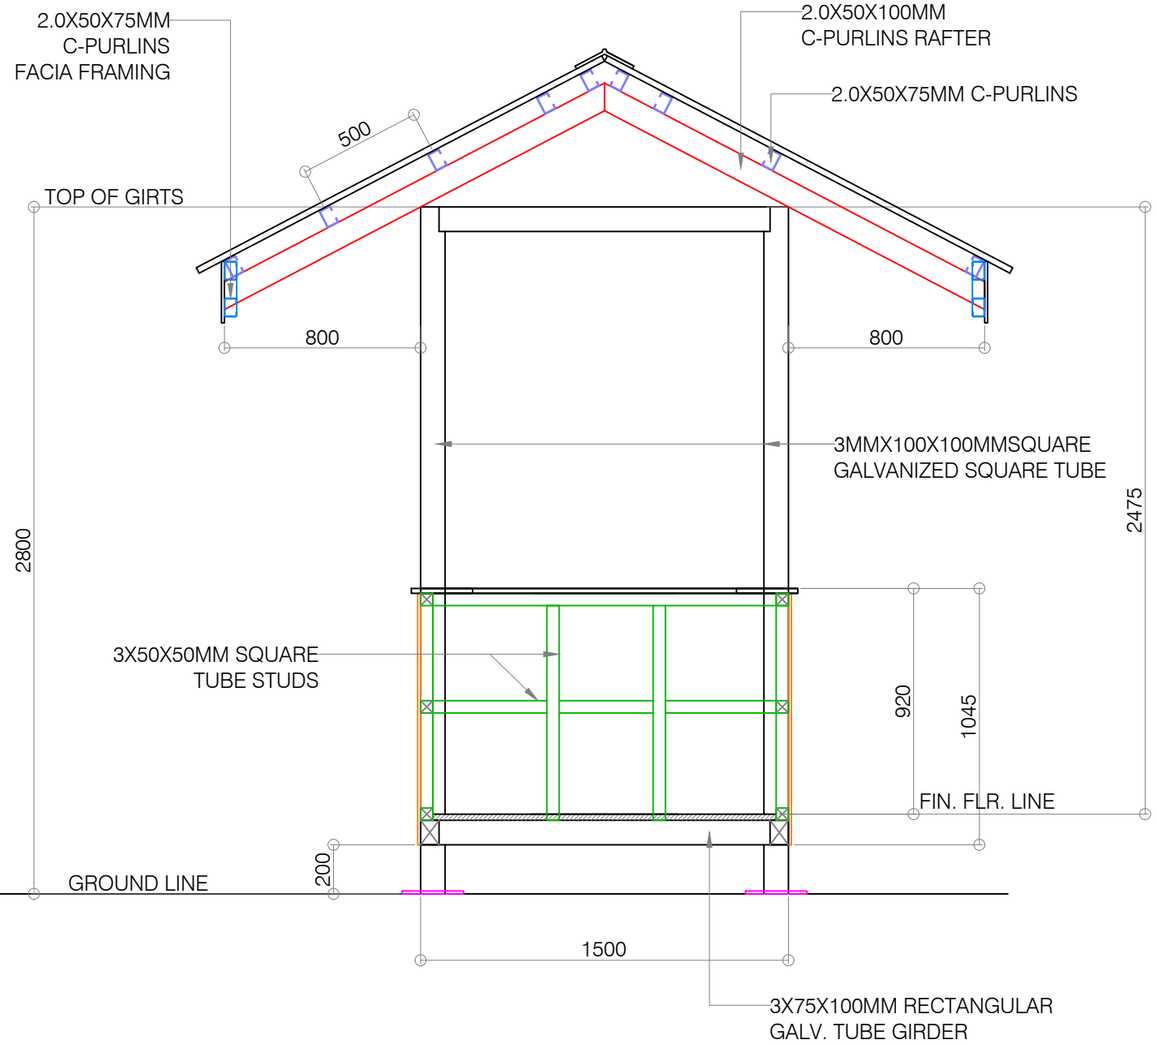

SECTION
SCALE: 1:25

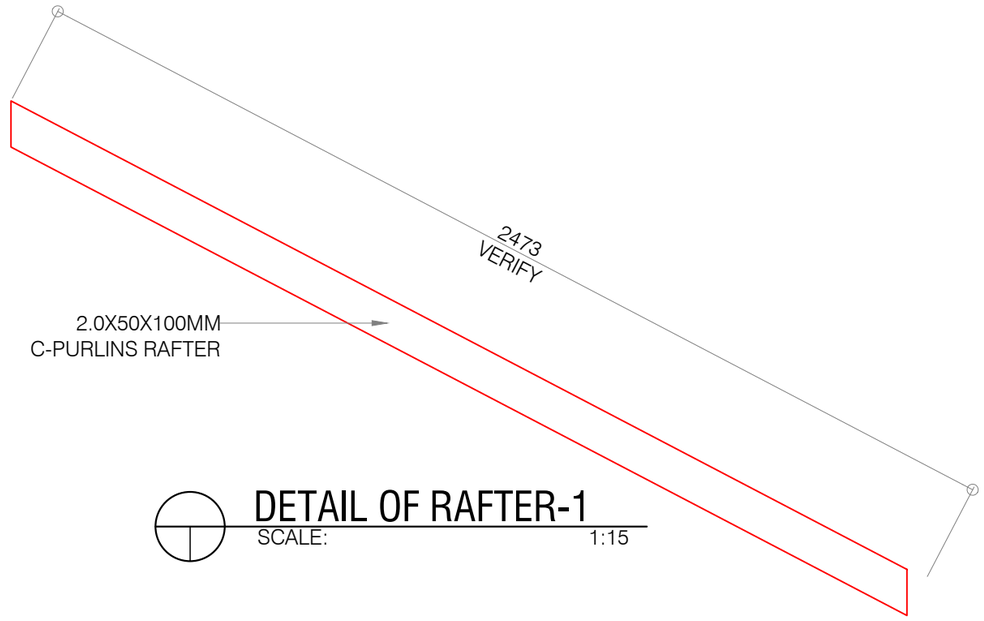

DETAIL OF RAFTER-1
SCALE: 1:15

GUARD HOUSE (5 - UNITS)

PHILIPPINE PORTS AUTHORITY

PORT OF CAGAYAN DE ORO
MISAMIS ORIENTAL

PROJECT :	MAINTENANCE OF GATE COUNTER BOOTHS, PORT OF CAGAYAN DE ORO [MPF-MOC-20-2025]
LOCATION:	PORT OF CAGAYAN DE ORO

PREPARED BY:	CHECKED & SUBMITTED BY:	RECOMMENDED BY:	APPROVED:
KAREL T. SUMICAD	MARC M. AVELLANA	ANTONIO M. TORCINO, JR.	FERNANDO M. MAPALO, JR.
Construction Foreman A	Supervising Engineer A	Acting ESD Manager	Acting Port Manager


Digitally signed by Fernando B. Mapalo, Jr.
Date: 2025.06.20 10:08:49 +08'00'

ARCHITECTURAL

SHEET CONTENTS

TYPICAL DETAIL OF RAFTER SECTION

SHEET NO. 4 / 7

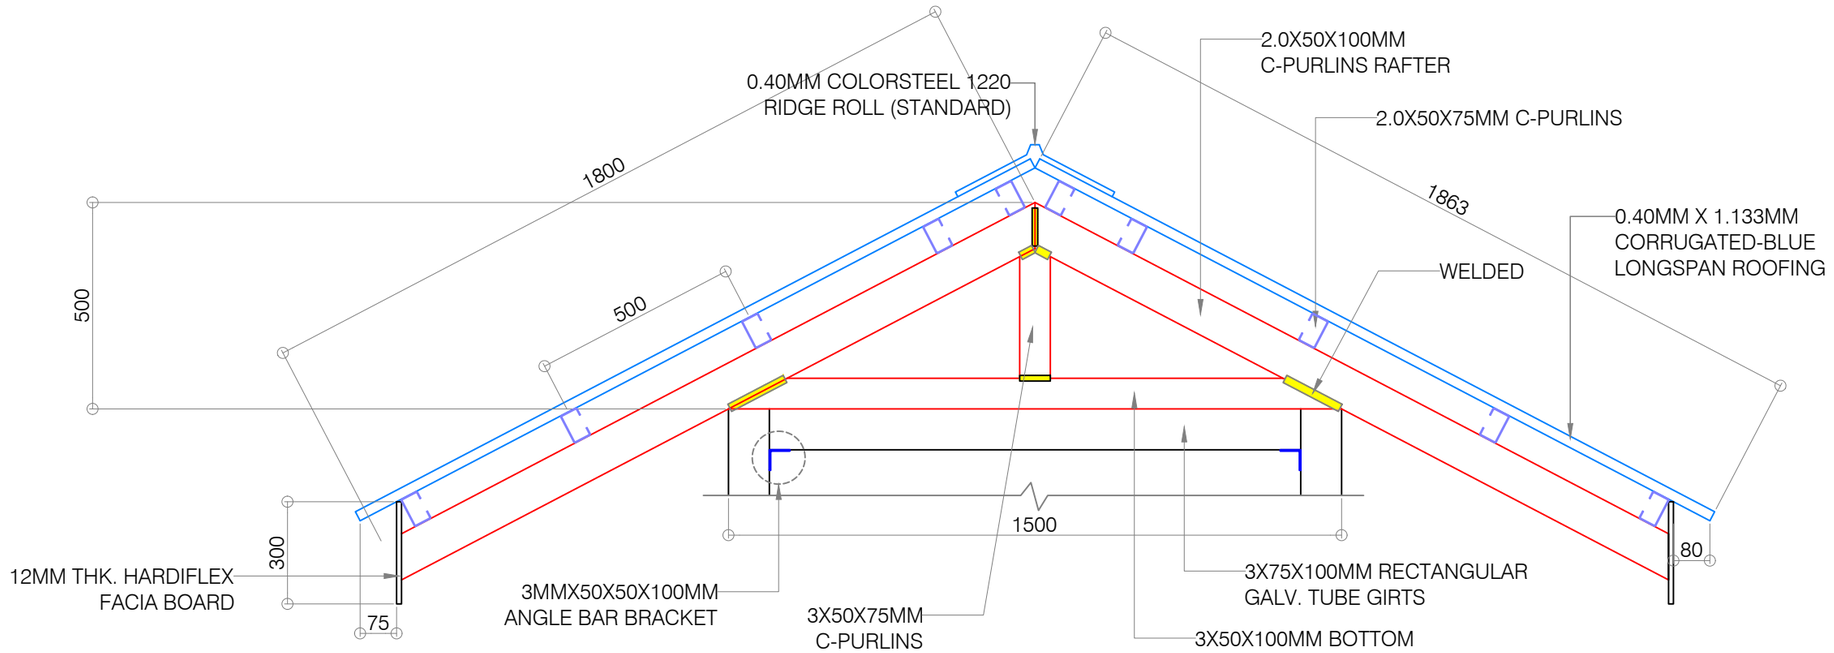


DETAIL OF FULL TRUSS


SCALE: 1:15

GUARD HOUSE (5 - UNITS)


PHILIPPINE PORTS AUTHORITY PORT OF CAGAYAN DE ORO MISAMIS ORIENTAL	PROJECT :	**MAINTENANCE OF GATE COUNTER BOOTHS, PORT OF CAGAYAN DE ORO [MPF-MOC-20-2025]**		ARCHITECTURAL	SHEET NO. 5/7
	LOCATION:	PORT OF CAGAYAN DE ORO		SHEET CONTENTS	
	PREPARED BY: KAREL T. SUMICAD, Construction Foreman A	CHECKED & SUBMITTED BY: MARC M. AVELLANA, Supervising Engineer A	RECOMMENDED BY: ANTONIO M. TORCINO, JR., Acting ESD Manager	APPROVED: FERNANDO M. MAPALO, JR., Acting Port Manager (Digitally signed by Fernando B. Mapalo, Jr. Date: 2025.06.26 10:19:46 +08:00)	CEILING SECTION CEILING PLAN

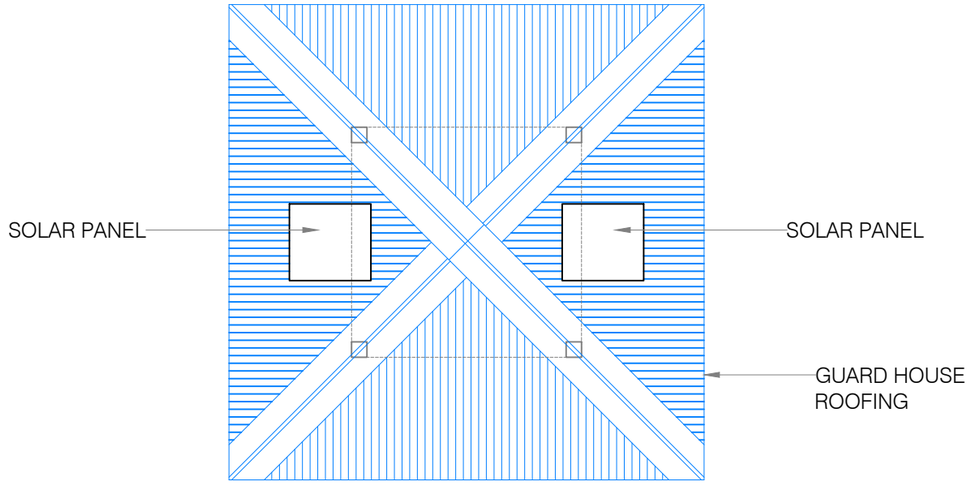

SOLAR PANEL LOCATION
SCALE: 1:40

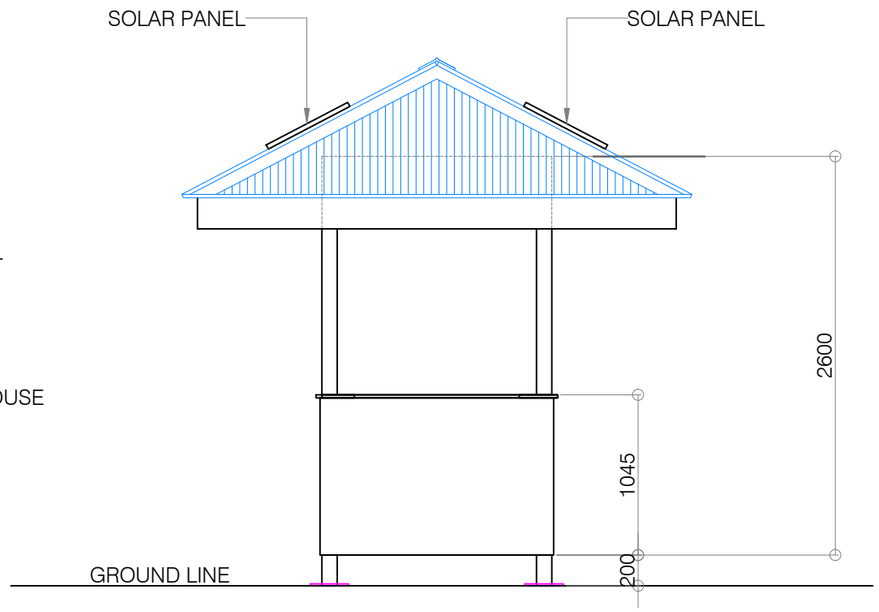

GUARD HOUSE ELEVATION
SCALE: 1:40

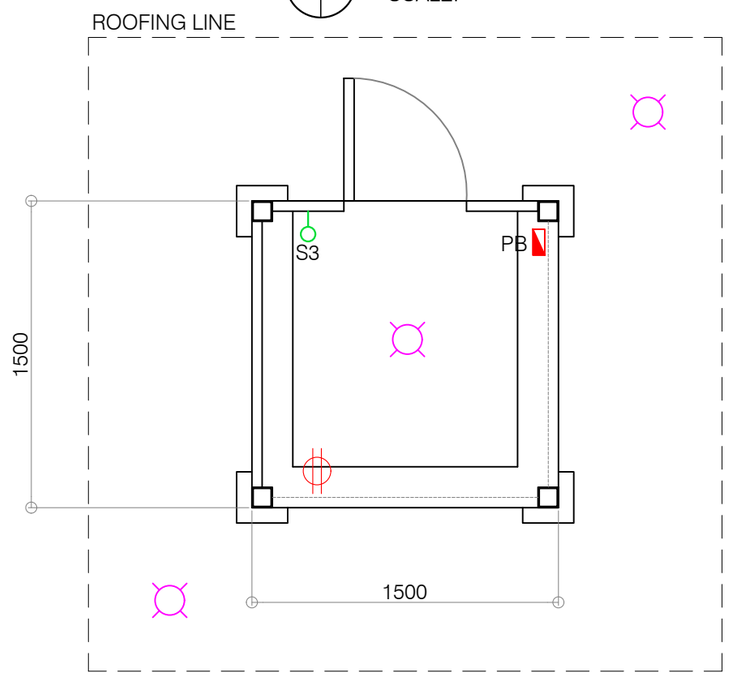

LIGHTING AND POWER LAYOUT
SCALE: 1:30

LEGENDS :

- S3 – LIGHTING SWITCH THREE GANG (OPTIONAL)
- – DUPLEX CONVINIENCE OUTLET (OPTIONAL)
- – 100W FLOODLIGHT WITH SOLAR PANEL
- PB – PANEL BOARD (OPTIONAL)

PHILIPPINE PORTS AUTHORITY

PORT OF CAGAYAN DE ORO
MISAMIS ORIENTAL

PROJECT :	**MAINTENANCE OF GATE COUNTER BOOTHS, PORT OF CAGAYAN DE ORO [MPF-MOC-20-2025]**
LOCATION:	PORT OF CAGAYAN DE ORO


PREPARED BY:	CHECKED & SUBMITTED BY:	RECOMMENDED BY:	APPROVED:
KAREL T. SUMICAD Construction Foreman A	MARC M. AVELLANA Supervising Engineer A	ANTONIO M. TORCINO, JR. Acting ESD Manager	FERNANDO M. MAPALO Acting Port Manager

Digitally signed by Fernando B. Mapalo, Jr.
Date: 2025.06.20 12:24:10 +08'00'


ARCHITECTURAL	SHEET NO. 6/7
SHEET CONTENTS	
SOLAR PANEL LOCATION LIGHTING AND POWER LAYOUT	

NOTE:

1. ALL METAL MATERIALS APPLY ONE COAT EPOXY PRIMER
2. AND APPLY TWO FINAL COATS ENAMEL WHITE
3. APPLY LACQUER SPOT PUTTY TO HARDIFLEX BOARD
4. ALL HARDIFLEX BOARD APPLY ONE COAT FLAT LATEX WHITE
5. ALL HARDIFLEX BOARD APPLY TWO FINAL COATS SEMI-GLOSS WHITE
6. APPLY BODY FILLER TO ALL CORNERS AND JOINT

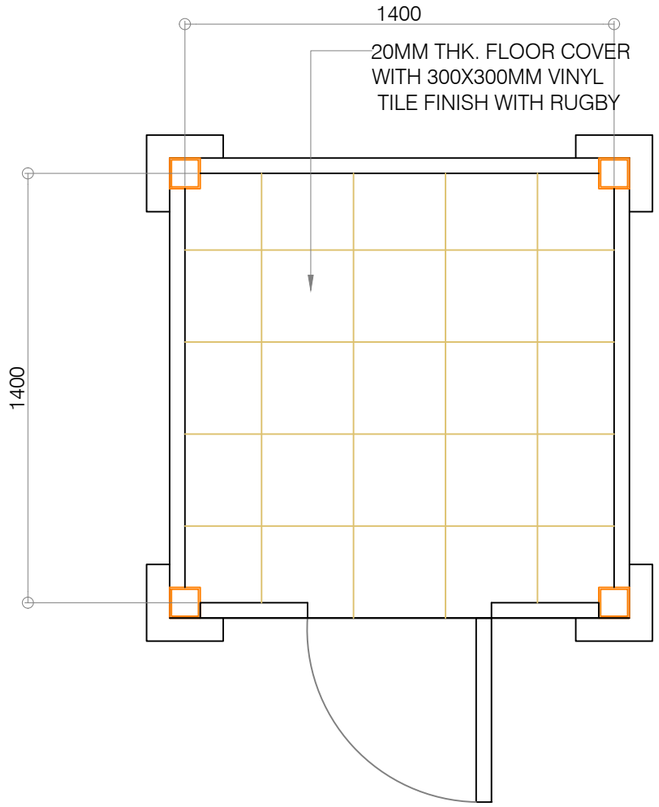

FLOOR FINISH PLAN
SCALE: 1:20

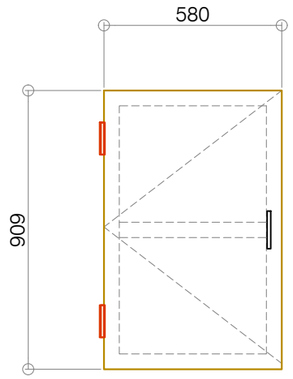

12MM THK. HARDIFLEX
PANEL BOARD PAINTED
WITH 50X50MM SQUARE
TUBE FRAMING

DETAIL OF DOOR
SCALE: 1:20



- STICKER LOGO SIGNAGE (VINYL PRINT) - 2 SIDES

DETAIL OF LOGO SIGNAGE
SCALE: NDTS

GUARD HOUSE (5 - UNITS)

PHILIPPINE PORTS AUTHORITY
PORT OF CAGAYAN DE ORO
MISAMIS ORIENTAL

PROJECT :	MAINTENANCE OF GATE COUNTER BOOTHS, PORT OF CAGAYAN DE ORO [MPF-MOC-20-2025]			ARCHITECTURAL	SHEET NO. 7/7
LOCATION:	PORT OF CAGAYAN DE ORO			SHEET CONTENTS	
PREPARED BY: KAREL T. SUMICAD, Construction Foreman A	CHECKED & SUBMITTED BY: MARC M. AVELLANA, Supervising Engineer A	RECOMMENDED BY: ANTONIO M. TORCINO, JR., Acting ESD Manager	APPROVED: FERNANDO M. MAPALO, JR., Acting Port Manager (Digitally signed by Fernando B. Mapalo, Jr. Date: 2025.06.20 10:20:23 +08'00')	FLOOR FINISH PLAN DETAIL OF DOOR DETAIL OF LOGO SIGNAGE	