
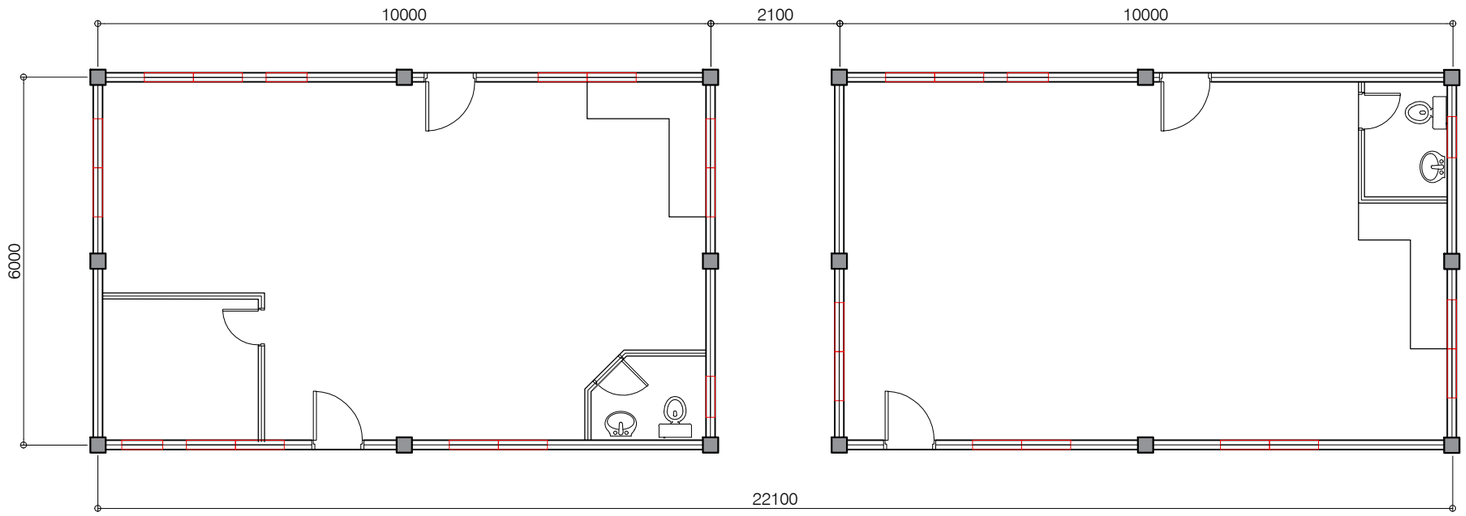



## EXISTING FLOOR PLAN

SCALE 1:100 MTS

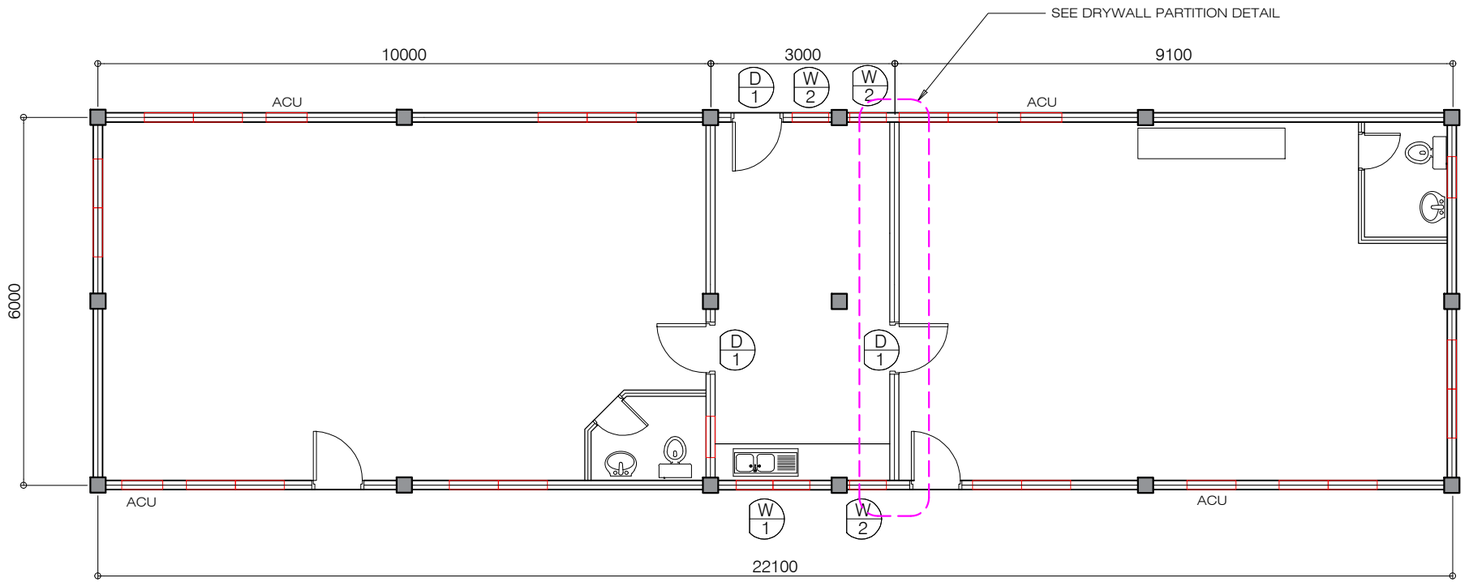


## PROPOSED FLOOR PLAN

SCALE 1:100 MTS


PHILIPPINE PORTS AUTHORITY

PORT OF CAGAYAN DE ORO MISAMIS ORIENTAL

| | | | |
|---|---|---|---|
| TITLE: | **MAINTENANCE OF PPD QUARTERS** | ARCHITECTURAL | SHEET NO. 1/9 |
| LOCATION: | PORT OF CAGAYAN DE ORO | SHEET CONTENTS | |


| PREPARED BY: | CHECKED BY & SUBMITTED BY: | RECOMMENDED BY: | APPROVED: | |
|---|---|---|---|---|
| NESTOR BULLECER<br>Senior Engineer A | MARC M. AVELLANA<br>Supervising Engineer A | ANTONIO M TORCINO,JR<br>Acting ESD Manager | FERNANDO B. MAPALO,JR.<br>Acting Port Manager | Digitally signed by Fernando B. Mapalo, Jr. Date: 2025.06.20 09:22:40 +08'00' |

FLOOR PLAN

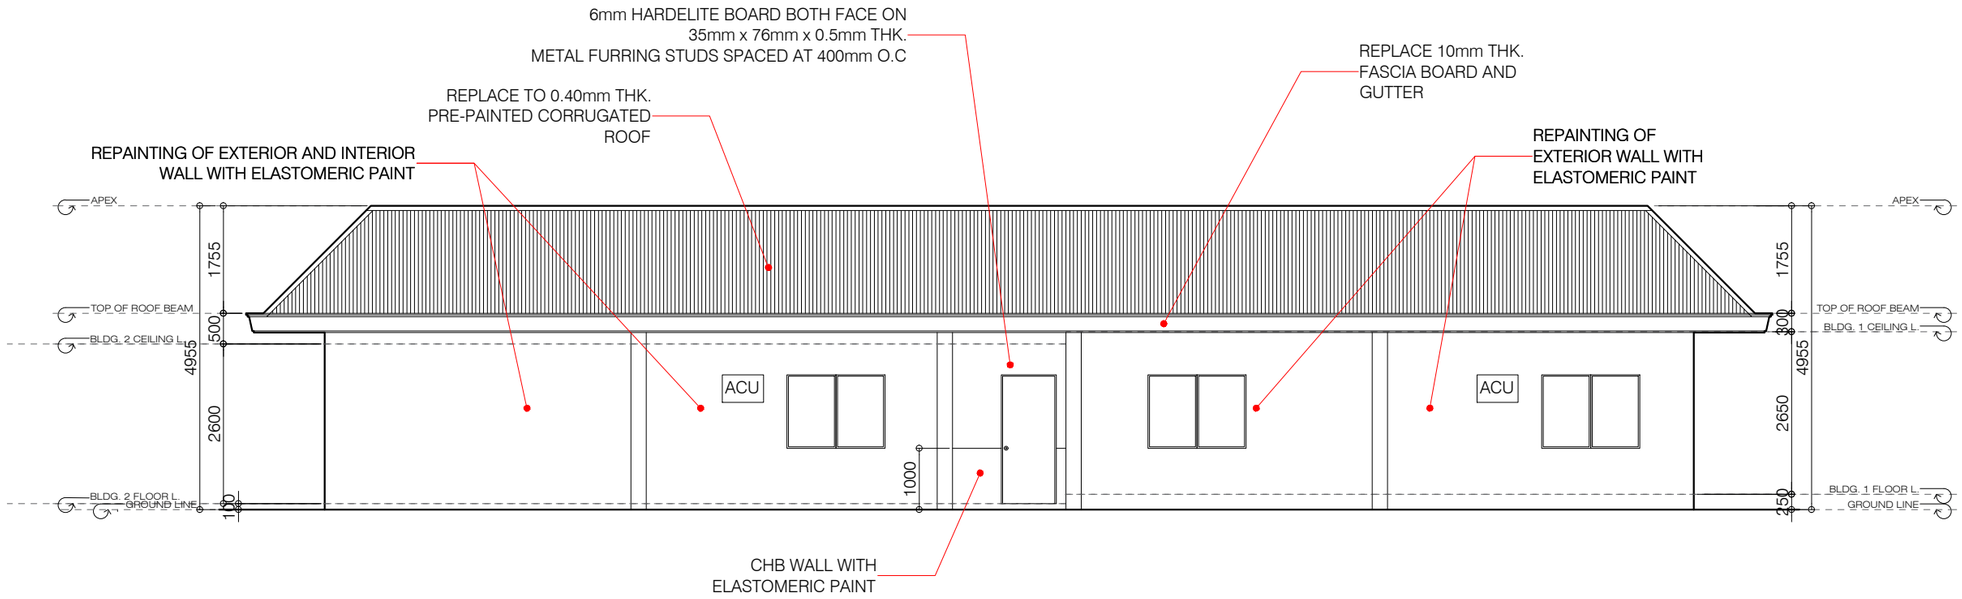


## REAR SIDE ELEVATION

SCALE 1:100 MTS

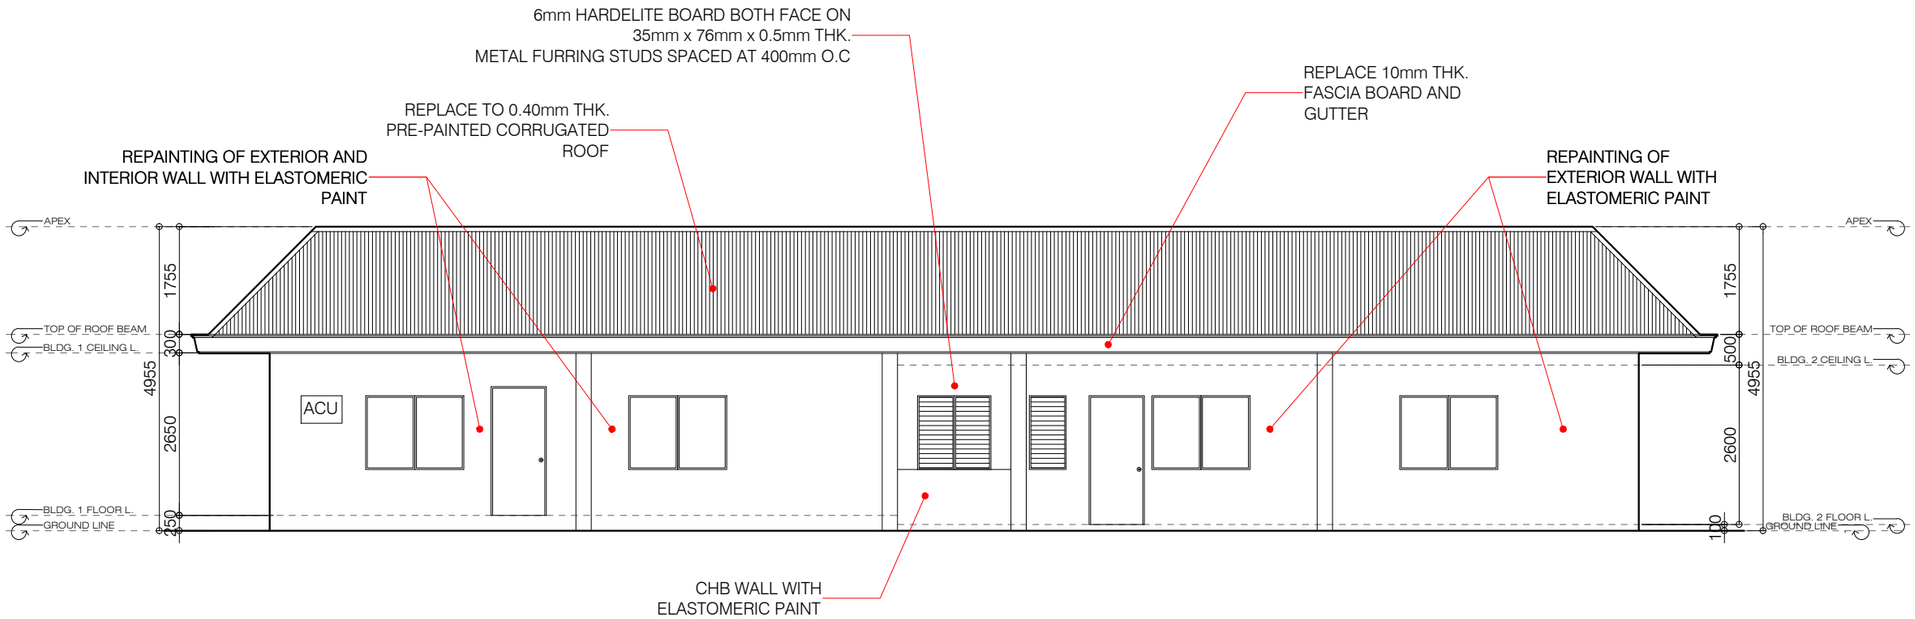



## FRONT SIDE ELEVATION

SCALE 1:100 MTS

PHILIPPINE PORTS AUTHORITY


PORT OF CAGAYAN DE ORO
MISAMIS ORIENTAL

| | | | |
|---|---|---|---|
| TITLE: | **MAINTENANCE OF PPD QUARTERS** | ARCHITECTURAL | SHEET NO. 2/9 |
| LOCATION: | PORT OF CAGAYAN DE ORO | SHEET CONTENTS | |
| PREPARED BY: NESTOR BULAWER, Senior Engineer A | CHECKED BY & SUBMITTED BY: MARC M. AVELLANA, Supervising Engineer A | RECOMMENDED BY: ANTONIO M TORCINO JR, Acting ESD Manager | APPROVED: FERNANDO B. MAPALO JR, Acting Port Manager — Digitally signed by Fernando B. Mapalo, Jr. Date: 2025.06.20 10:22:56 +08'00' | ELEVATIONS | |

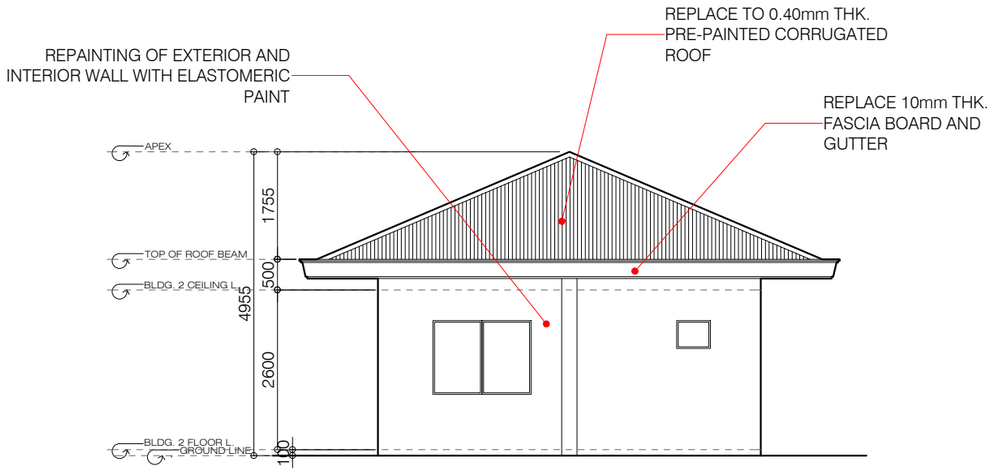



## RIGHT SIDE ELEVATION

SCALE 1:100 MTS

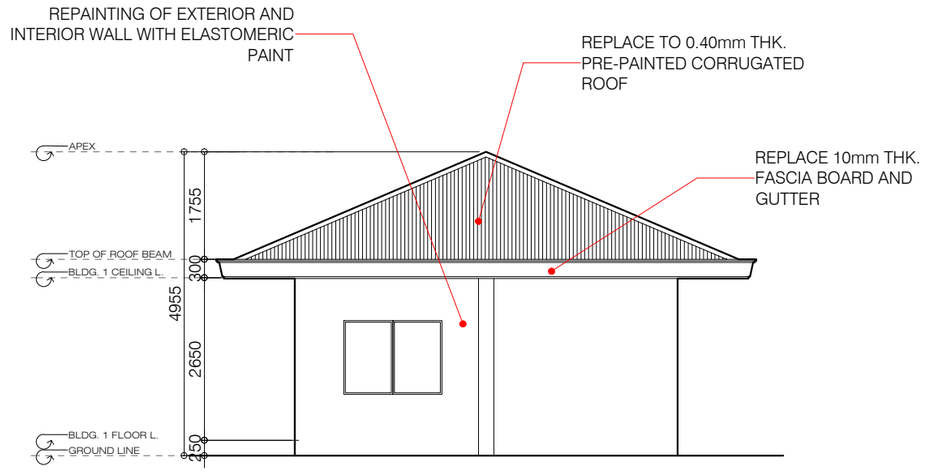


## LEFT SIDE ELEVATION

SCALE 1:100 MTS

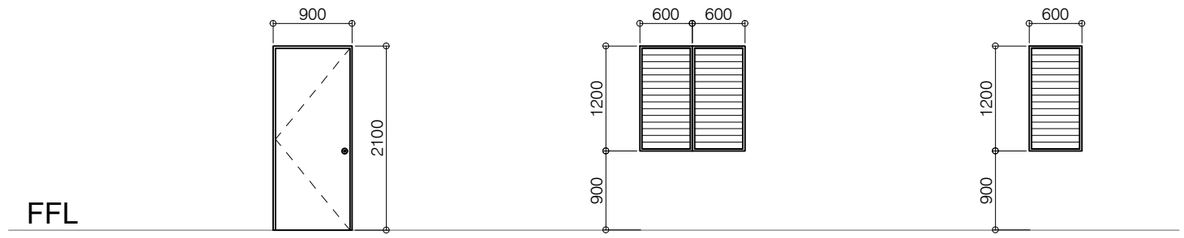


### D1

50MM THK SINGLE-LEAF SINGLE ACTION
HOLLOW CORE FLUSH SWING DOOR
WITH 6MM THK. ORD. PLYWOOD ON
50MM X 100MM THK WOODEN DOOR JAMB
WITH COMPLETE ACCESSORIES
QTY: 3 UNIT/S

### W1

GLASS JALOUSI WINDOW
ALUMINUM FRAME
6mm THK. SMOKE GLASS PANEL
WITH COMPLETE ACCESSORIES
QTY: 1 UNIT/S

### W2

GLASS JALOUSI WINDOW
ALUMINUM FRAME
6mm THK. SMOKE GLASS PANEL
WITH COMPLETE ACCESSORIES
QTY: 3 UNIT/S

## SCHEDULE OF DOORS AND WINDOWS


SCALE 1:70 MTS

PHILIPPINE PORTS AUTHORITY

PORT OF CAGAYAN DE ORO
MISAMIS ORIENTAL

| | | | |
|---|---|---|---|
| TITLE: | **MAINTENANCE OF PPD QUARTERS** | | ARCHITECTURAL |
| LOCATION: | PORT OF CAGAYAN DE ORO | | SHEET CONTENTS |
| PREPARED BY: NESTOR BULLECER, Senior Engineer A | CHECKED BY & SUBMITTED BY: MARC M. AVELLANA, Supervising Engineer A | RECOMMENDED BY: ANTONIO M TORCINO,JR, Acting ESD Manager | APPROVED: FERNANDO B. MAPALO,JR, Acting Port Manager (Digitally signed by Fernando B. Mapalo, Jr. Date: 2025.06.20 10:23:13 +08'00') | ELEVATIONS |

SHEET NO. 3 / 9

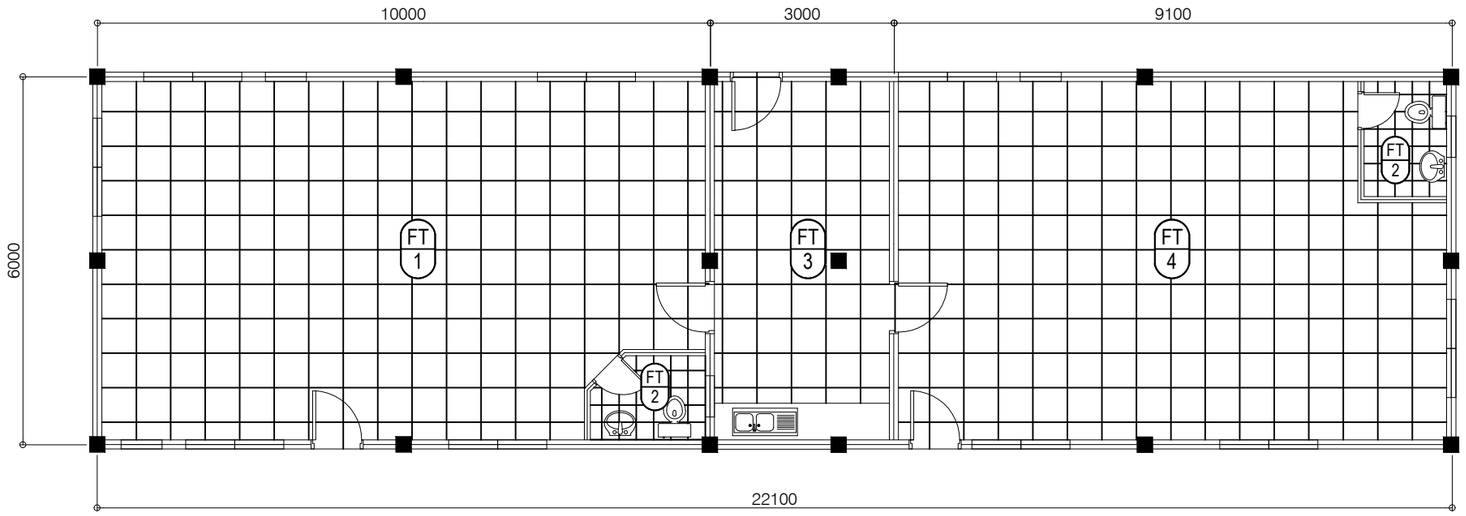


## FLOOR TILES LAYOUT

SCALE 1:100 MTS


LEGEND:

FT 1 — 600 x 600MM FLOOR TILES GLAZED (REPLACEMENT)
PAINT INTERIOR WALL AREA

FT 2 — 300X300MM FLOOR TILES NON-SKID (REPLACEMENT)
PAINT INTERIOR WALL AREA
REPLACE WATER CLOSET, LAVATORY, PVC DOORS AND FLOOR TILES

FT 3 — 600X600MM FLOOR TILES GLAZED (FOR INSTALLATION)
CONCRETE FLOOR 100MM THK WITH
12MM RSB @ SPACING 600MM B.W

FT 4 — 600X600MM FLOOR TILES GLAZED (FOR INSTALLATION)

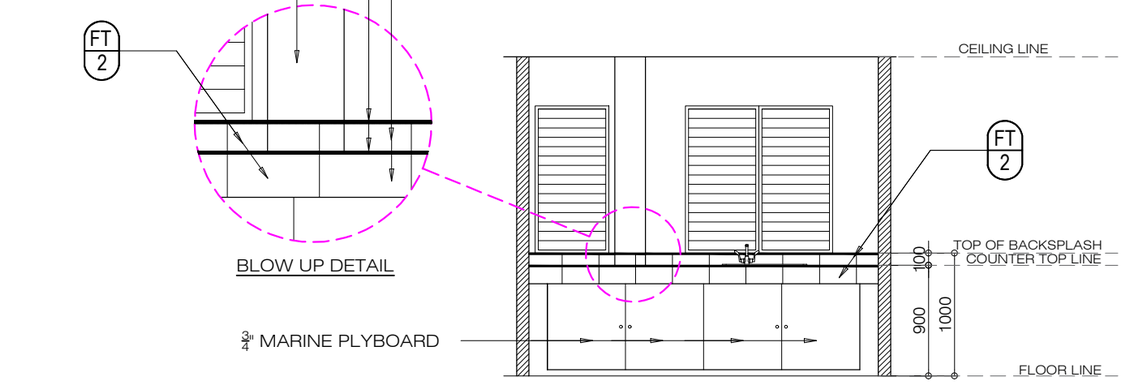


## KITCHEN LAVATORY DETAIL


SCALE 1:50 MTS

PHILIPPINE PORTS AUTHORITY

PORT OF CAGAYAN DE ORO
MISAMIS ORIENTAL


| | | | |
|---|---|---|---|
| TITLE: | **MAINTENANCE OF PPD QUARTERS** | ARCHITECTURAL | SHEET NO. 4/9 |
| LOCATION: | PORT OF CAGAYAN DE ORO | SHEET CONTENTS | |
| | | TILE LAYOUT<br>KITCHEN LAVATORY DETAIL | |

| PREPARED BY: | CHECKED BY & SUBMITTED BY: | RECOMMENDED BY: | APPROVED: |
|---|---|---|---|
| NESTOR BULLECER<br>Senior Engineer A | MARC M. AVELLANA<br>Supervising Engineer A | ANTONIO M TORCINO,JR<br>Acting ESD Manager | FERNANDO B. MAPALO,JR<br>Digitally signed by Fernando B. Mapalo, Jr.<br>Date: 2025.06.20 10:23:37 +08'00'<br>Acting Port Manager |

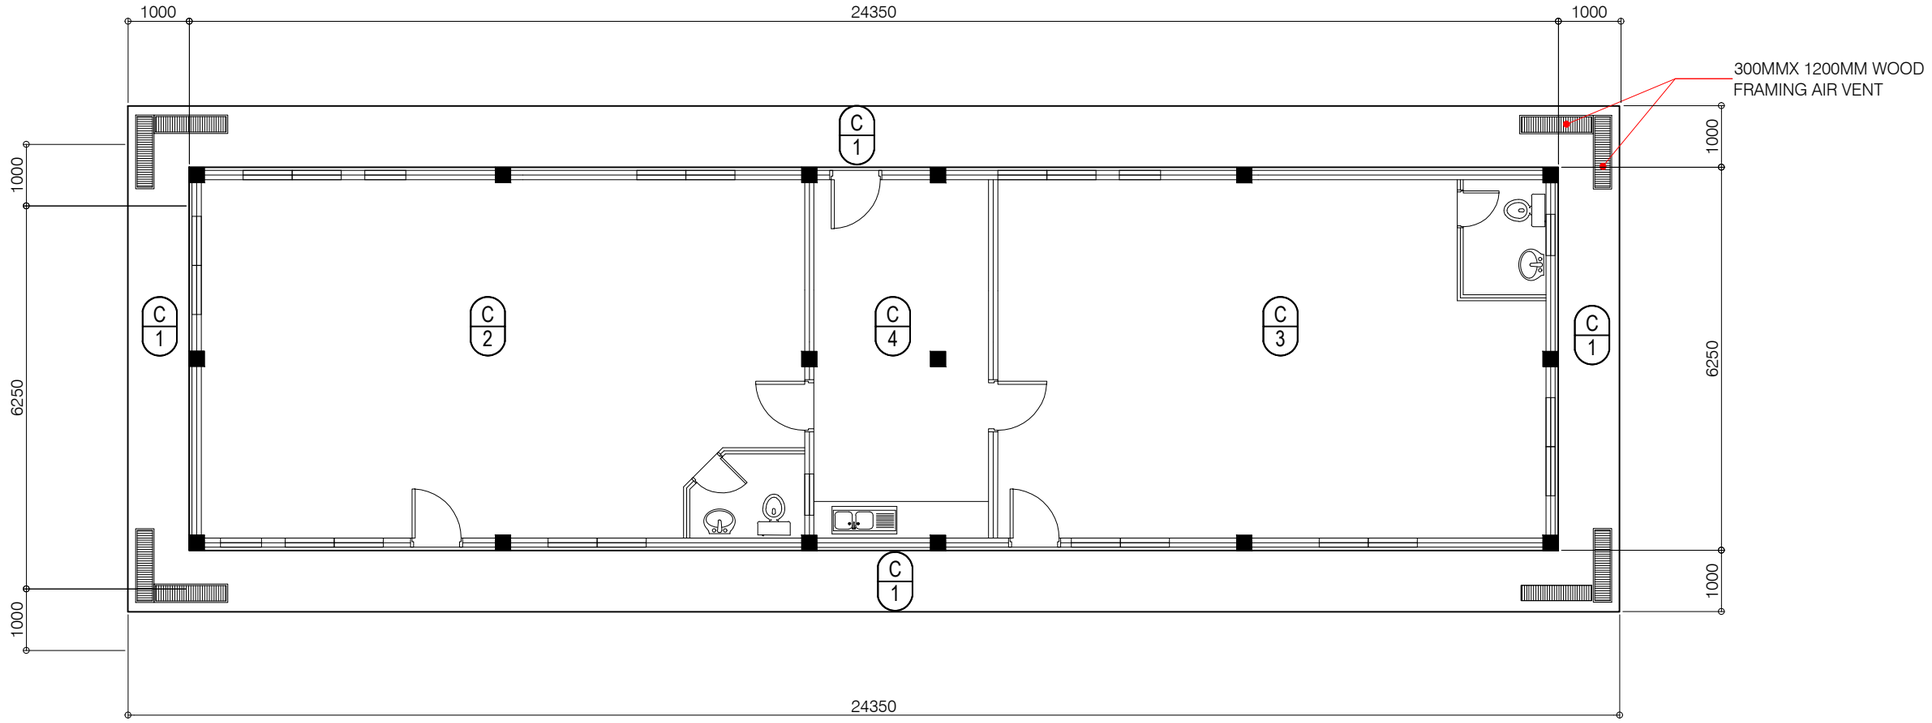


## FLOOR TILES LAYOUT

SCALE 1:100 MTS

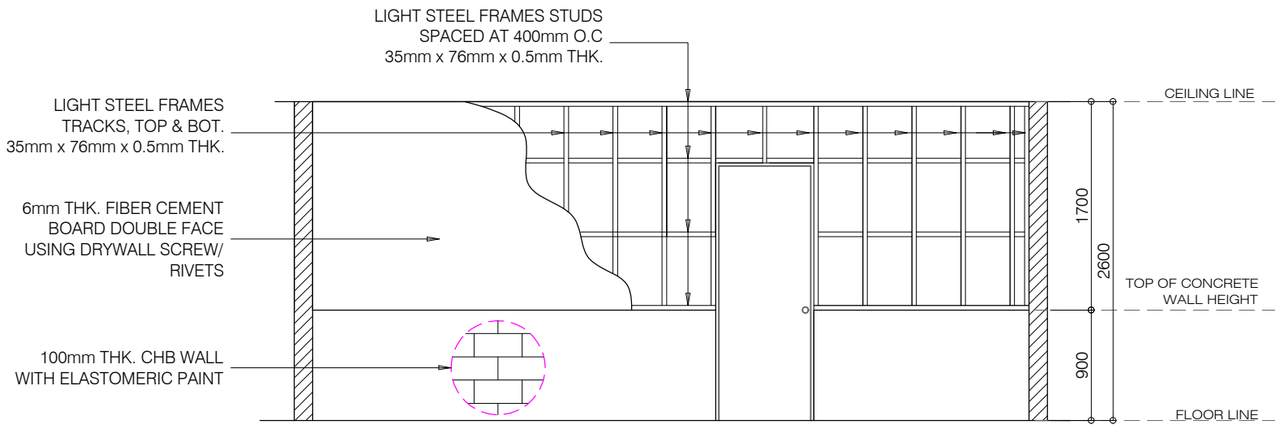


## DRYWALL PARTITION DETAIL

SCALE 1:50 MTS

LEGEND:

C 1 — REPLACE GUTTER AND CEILING WITH PAINT
REPLACE 8 UNITS 14WATTS PIN LIGHT

C 2 — REPAINT CELING AND REPLACE 9 UNITS OF LED FLOURESCENT LIGHT & 1 4 WATTS PIN LIGHT

C 3 — REPAINT CELING AND REPLACE 10 UNITS OF 1 4 WATTS PIN LIGHT


C 4 — 400x400MM CEILING JOISTS SPACING

1. 50X19X5MM DOUBLE FURRING CEILING JOISTS WITH 3.5MM HARDIEFLEX CEILING BOARD
2. 38X12X5MM CARRYING CHANNEL AT EVERY 1.20 M.ON CENTER BOTHWAYS
3. CARRYING CHANNEL, USED AS CEILING HANGER SPACED @ 1.20 M. ON CENTER,
4. USED 25 X 25MM WALL ANGLE AT ALL CORNERS

PHILIPPINE PORTS AUTHORITY

PORT OF CAGAYAN DE ORO
MISAMIS ORIENTAL

| | | | |
|---|---|---|---|
| TITLE: | **MAINTENANCE OF PPD QUARTERS** | | ARCHITECTURAL |
| LOCATION: | PORT OF CAGAYAN DE ORO | | SHEET CONTENTS |
| PREPARED BY: | CHECKED BY & SUBMITTED BY: | RECOMMENDED BY: | APPROVED: |
| NESTOR B. CELECER<br>Senior Engineer A | MARC M. AVELLANA<br>Supervising Engineer A | ANTONIO M TORCINO JR<br>Acting ESD Manager | FERNANDO B. MAPALO JR<br>Digitally signed by Fernando B. Mapalo, Jr.<br>Date: 2025.06.20 10:04:08'00'<br>Acting Port Manager | CEILING LAYOUT<br>DRYWALL PARTITION DETAIL | SHEET NO. 5/9 |

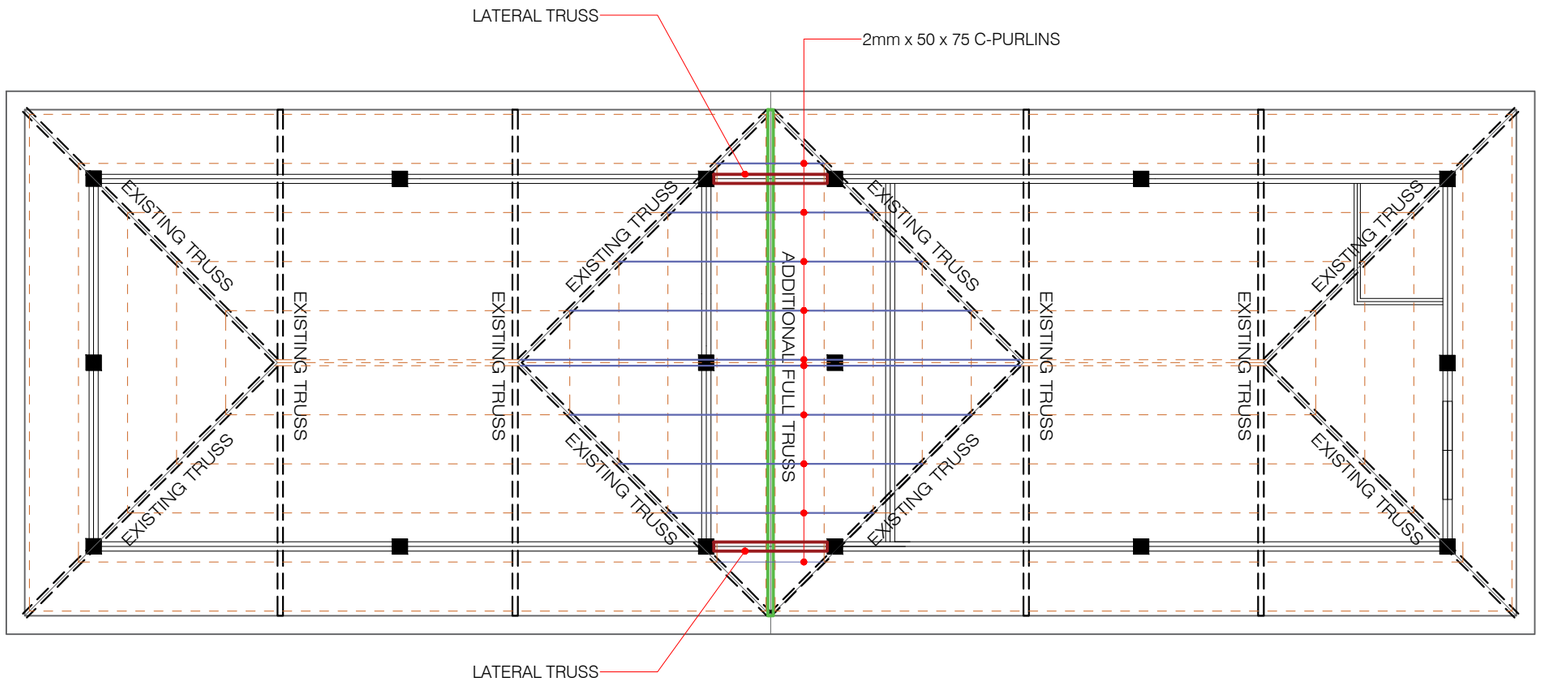


## ROOF FRAMING PLAN

SCALE 1:100 MTS


LEGEND:

- EXISTING TRUSS
- ADDITIONAL FULL TRUSS
- LATERAL TRUSS
- EXISTING C-PURLINS
- ADDITIONAL C-PURLINS

PHILIPPINE PORTS AUTHORITY

PORT OF CAGAYAN DE ORO
MISAMIS ORIENTAL

| | | | | | |
|---|---|---|---|---|---|
| TITLE: | **MAINTENANCE OF PPD QUARTERS** | | | ARCHITECTURAL | SHEET NO. 6/9 |
| LOCATION: | PORT OF CAGAYAN DE ORO | | | SHEET CONTENTS | |
| PREPARED BY: NESTOR B. LECER, Senior Engineer A | CHECKED BY & SUBMITTED BY: MARC M. AVELLANA, Supervising Engineer A | RECOMMENDED BY: ANTONIO M TORCINO,JR, Acting ESD Manager | APPROVED: FERNANDO B. MAPALO, JR., Acting Port Manager; Digitally signed by Fernando B. Mapalo, Jr. Date: 2025.06.20 10:43:59 +08'00' | ROOF FRAMING PLAN | |

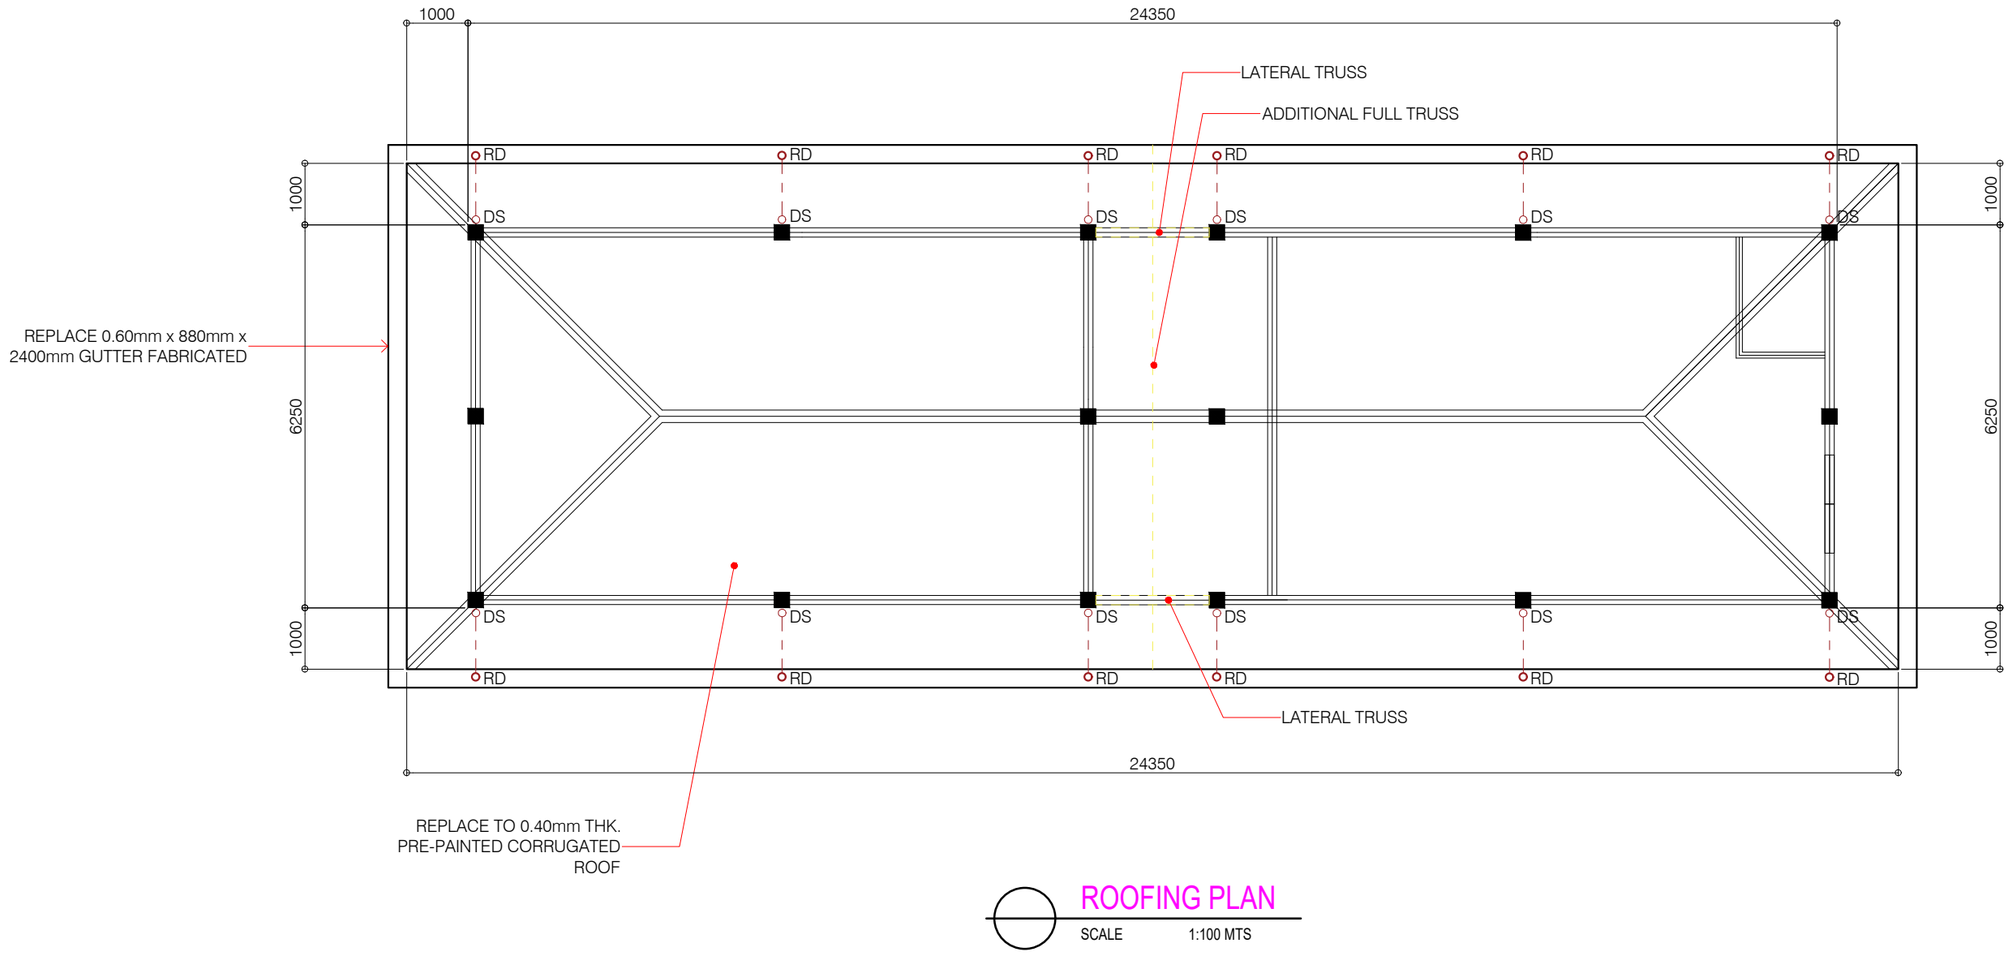


## ROOFING PLAN

SCALE 1:100 MTS


PHILIPPINE PORTS AUTHORITY

PORT OF CAGAYAN DE ORO
MISAMIS ORIENTAL

| | | | |
|---|---|---|---|
| TITLE: | **MAINTENANCE OF PPD QUARTERS** | ARCHITECTURAL | SHEET NO. 7/9 |
| LOCATION: | PORT OF CAGAYAN DE ORO | SHEET CONTENTS | |


| PREPARED BY: | CHECKED BY & SUBMITTED BY: | RECOMMENDED BY: | APPROVED: | |
|---|---|---|---|---|
| NESTOR BOLLECER<br>Senior Engineer A | MARC M. AVELLANA<br>Supervising Engineer A | ANTONIO M TORCINO JR<br>Acting ESD Manager | FERNANDO B. MAPALO JR<br>Acting Port Manager | Digitally signed by Fernando B. Mapalo, Jr. Date: 2025.06.20 10:40:08 PST |

ROOF PLAN

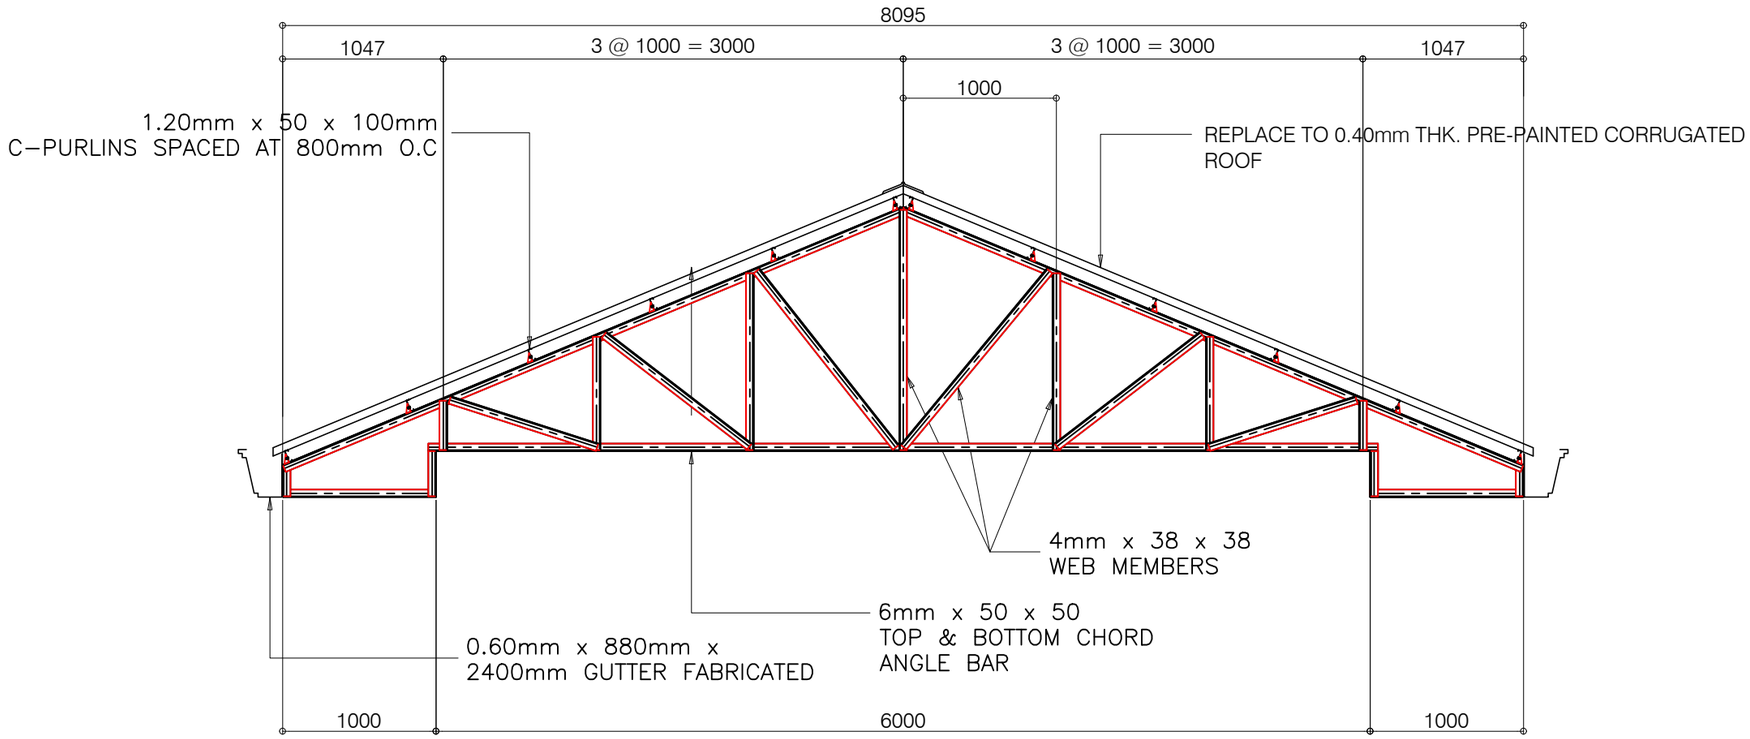


## ADDITIONAL TRUSS DETAILS

SCALE 1:40 MTS

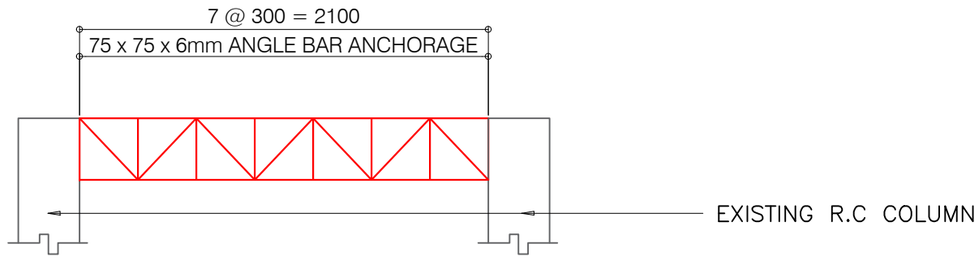


## LATERAL TRUSS DETAIL

SCALE 1:30 MTS

PHILIPPINE PORTS AUTHORITY


PORT OF CAGAYAN DE ORO MISAMIS ORIENTAL

| | | | |
|---|---|---|---|
| TITLE: | **MAINTENANCE OF PPD QUARTERS** | | ARCHITECTURAL |
| LOCATION: | PORT OF CAGAYAN DE ORO | | SHEET CONTENTS |
| PREPARED BY: | CHECKED BY & SUBMITTED BY: | RECOMMENDED BY: | APPROVED: |
| NESTOR B. ALECER<br>Senior Engineer A | MARC M. AVELLANA<br>Supervising Engineer A | ANTONIO M TORCINO,JR<br>Acting ESD Manager | FERNANDO B. MAPALO,JR<br>Acting Port Manager |

Digitally signed by Fernando B. Mapalo, Jr.
Date: 2025.06.20 10:24:22 +08'00'

TRUSS DETAILS

SHEET NO. 8/9

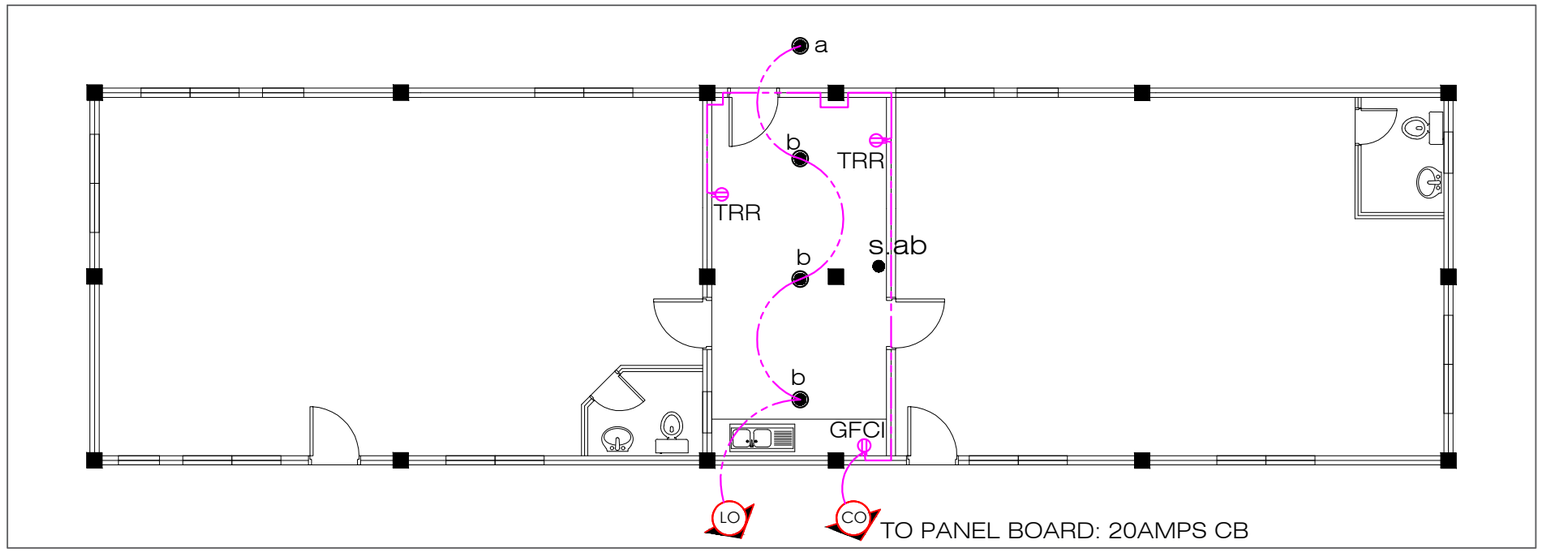


ELECTRICAL LAYOUT

SCALE 1:100 MTS

LEGEND:

- CO — CONVENIENCE OUTLET CIRCUIT
- LO — LIGHTING OUTLET CIRCUIT
- CIRCUIT LINE
- 14W PINLIGHT
- s.ab — 2 GANG SWITCH
- TRR — TAMPER RESISTANT OUTLET
- GFCI — GFCI OUTLET

PHILIPPINE PORTS AUTHORITY

PORT OF CAGAYAN DE ORO MISAMIS ORIENTAL

| | | | |
|---|---|---|---|
| TITLE: | **MAINTENANCE OF PPD QUARTERS** | ARCHITECTURAL | SHEET NO. 9/9 |
| LOCATION: | PORT OF CAGAYAN DE ORO | SHEET CONTENTS | |

| PREPARED BY: | CHECKED BY & SUBMITTED BY: | RECOMMENDED BY: | APPROVED: |
|---|---|---|---|
| NESTOR B. LECER | MARC M. AVELLANA | ANTONIO M TORCINO,JR | FERNANDO B. MAPALO,JR |
| Senior Engineer A | Supervising Engineer A | Acting ESD Manager | Acting Port Manager |

Digitally signed by Fernando B. Mapalo, Jr. Date: 2025.06.20