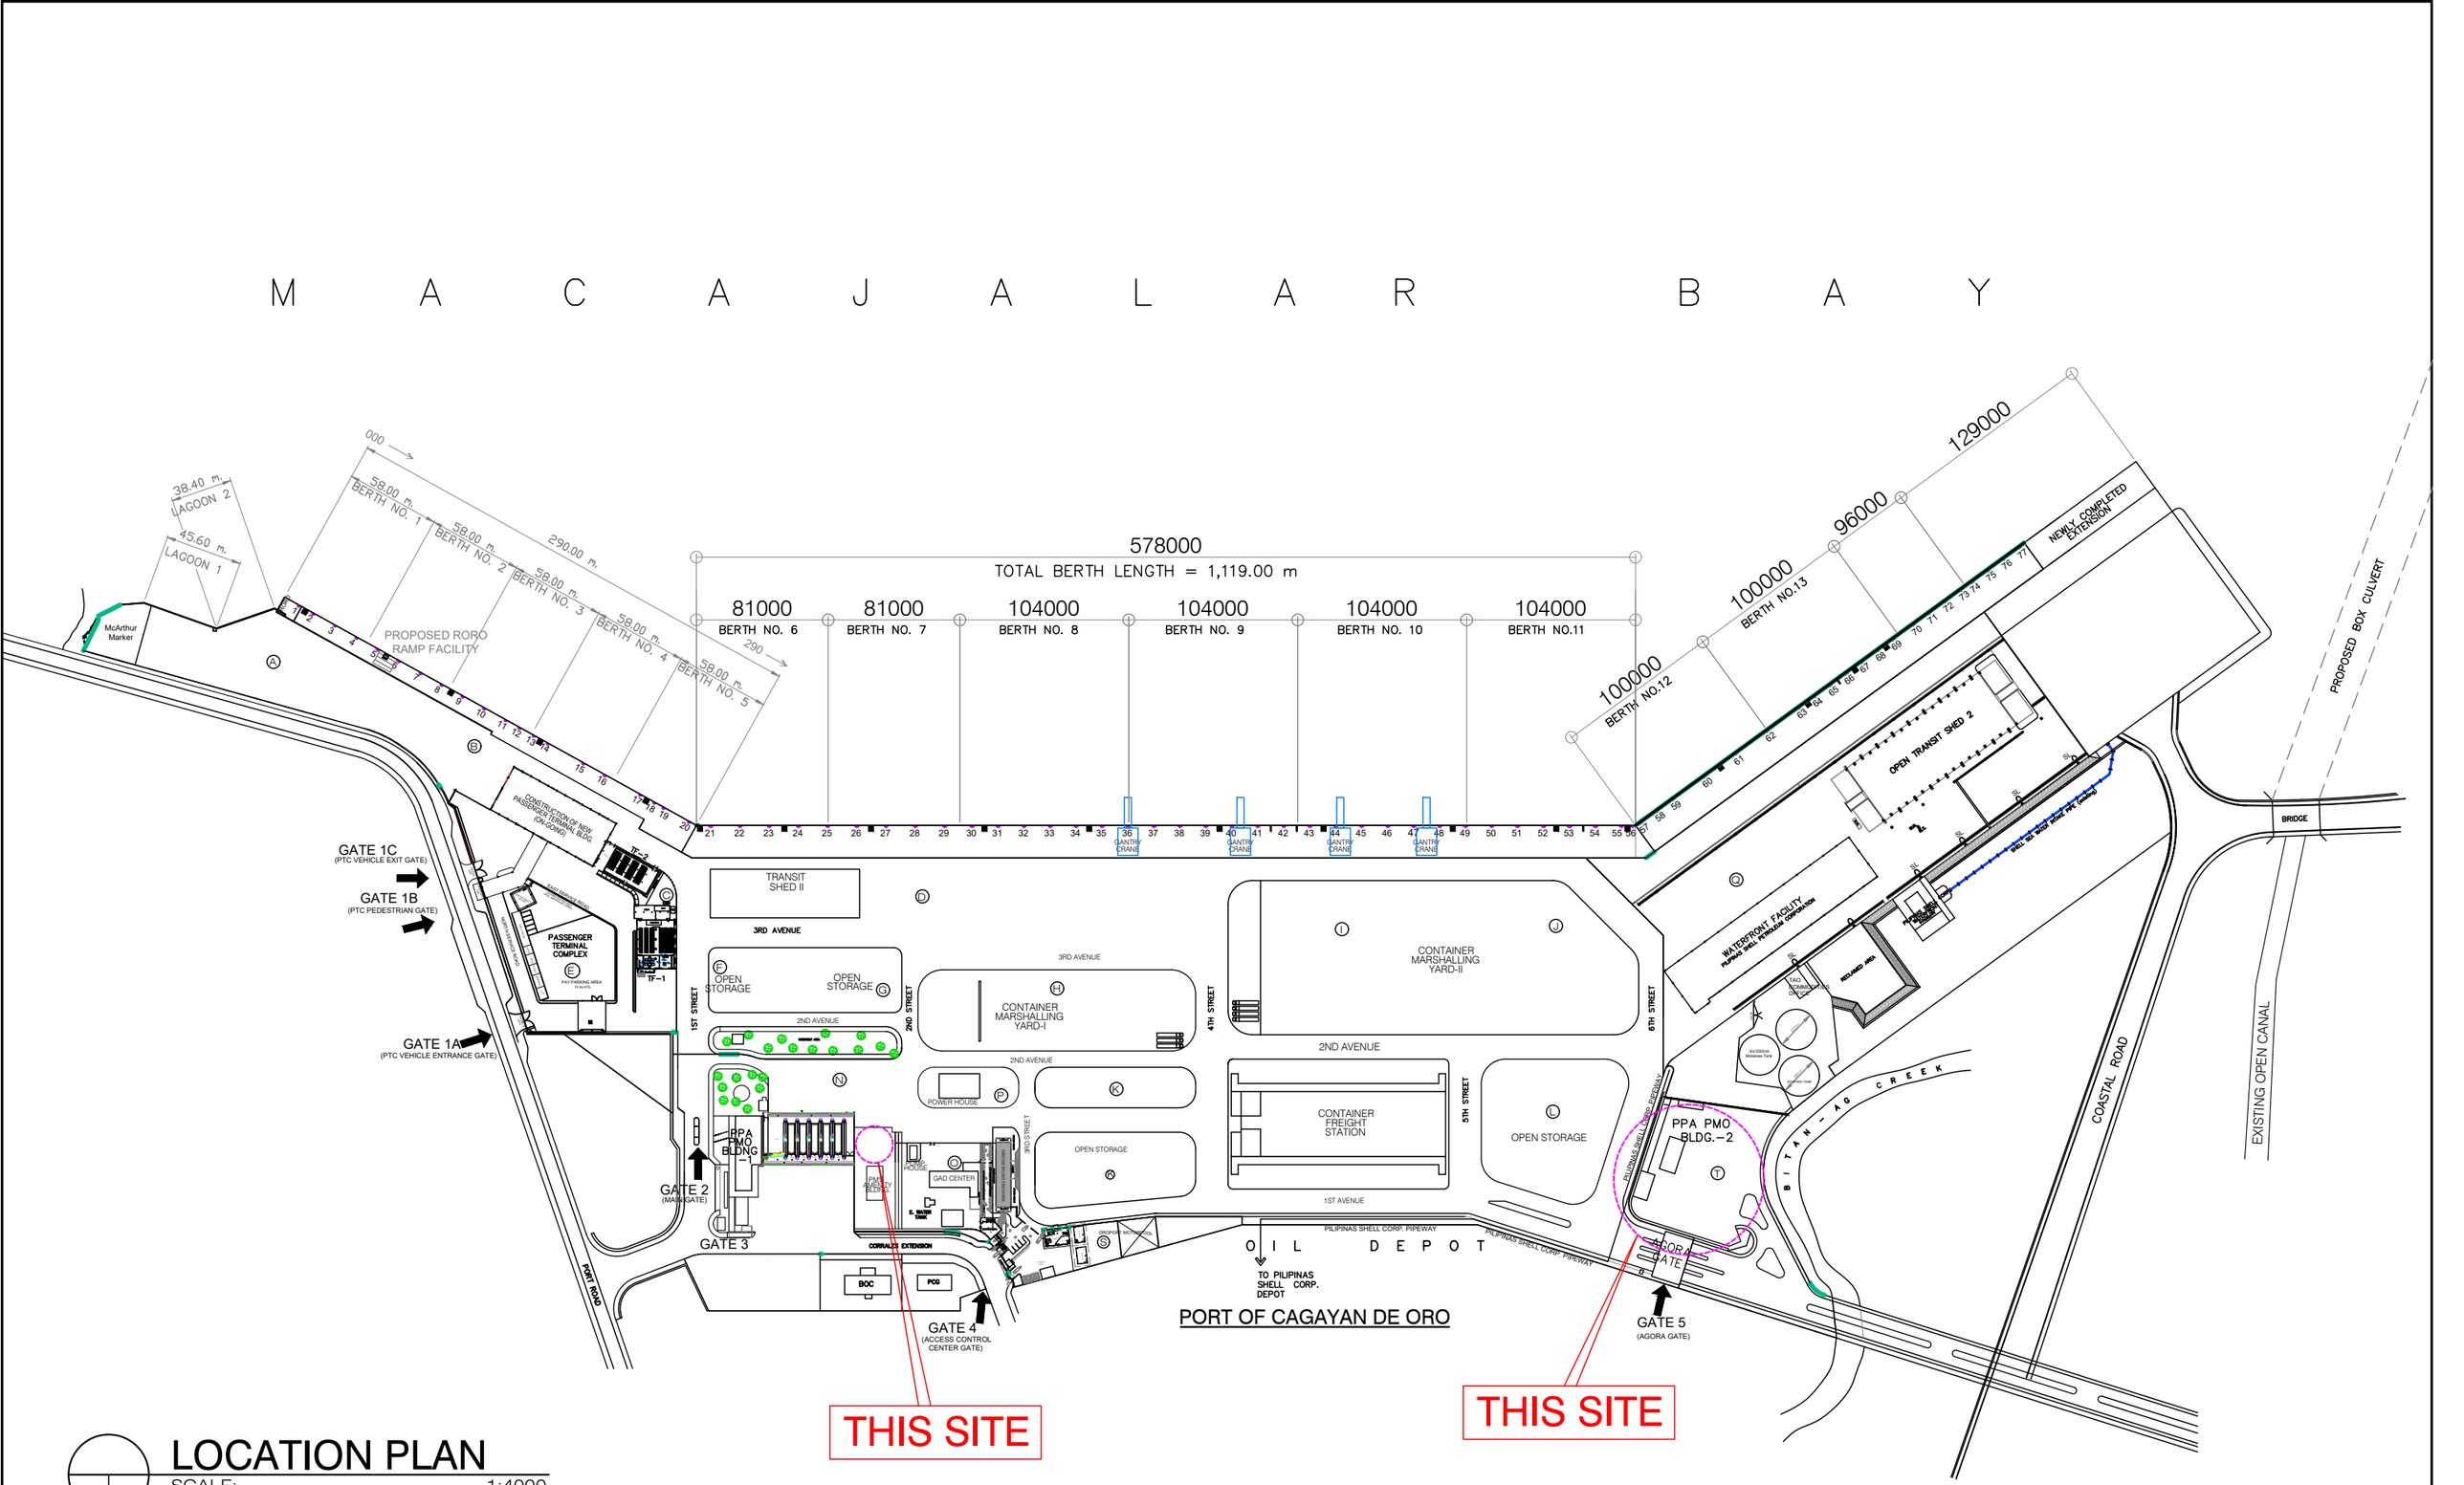


LOCATION PLAN

SCALE: 1:4000

PHILIPPINE PORTS AUTHORITY

PORT OF CAGAYAN DE ORO MISAMIS ORIENTAL

TITLE:	**MAINTENANCE OF SOBS AND OTHER GREENERIES,BASEPORT AND TERMINAL PORTS(MPF-MOC-05-2025)**
LOCATION:	PORT OF CAGAYAN DE ORO

PREPARED BY:	SUBMITTED BY:	RECOMMENDED BY:	APPROVED:
NESTOR S. BULLECER	MARC M. AVELLANA	ANTONIO M. TORCINO, JR.	FERNANDO B. MAPALO, JR.
Senior Engineer	Supervising Engineer A	Acting ESD Manager	Acting Port Manager

Digitally signed by Fernando B. Mapalo, Jr.
Date: 2025.06.20 10:34:15 +08'00'

SHEET CONTENTS: LOCATION PLAN

SHEET NO. 1 / 3

N
E
S
W

PARKING SHED

FENCE

PARKING SHED

VOLLEYBALL COURT

STORE ROOM

PDO-NM ADMIN BLDG.

VISITOR'S QUARTER

GATE

AGORA GATE-5

C A G A N - D E O R O R I V E R

LEGEND:

AREA FOR LANDSCAPING

WATER PIPELINE 3/4" P.E PIPE

5CM X 5CM TRENCH

PPA BUILDING 2 COMPUND

PHILIPPINE PORTS AUTHORITY

PORT OF CAGAYAN DE ORO MISAMIS ORIENTAL

TITLE:	**MAINTENANCE OF SOBS AND OTHER GREENERIES,BASEPORT AND TERMINAL PORTS**
LOCATION:	PORT OF CAGAYAN DE ORO

PREPARED BY:	SUBMITTED BY:	RECOMMENDING APPROVAL:	APPROVED:
NESTOR S. BULLECER	MARC M. AVELLANA	ANTONIO M. TORCINO, JR.	FERNANDO B. MAPALO, JR.
Senior Engineer	Supervising Engineer A	OIC Engineering Services Division	Acting Port Manager

Digitally signed by Fernando B. Mapalo, Jr.
Date: 2025.06.20 10:34:27 +08'00'


SHEET CONTENTS

ENLARGED BUILDING 2 COMPUND

SHEET NO.

2
3

PORT MANAGER'S QUARTER

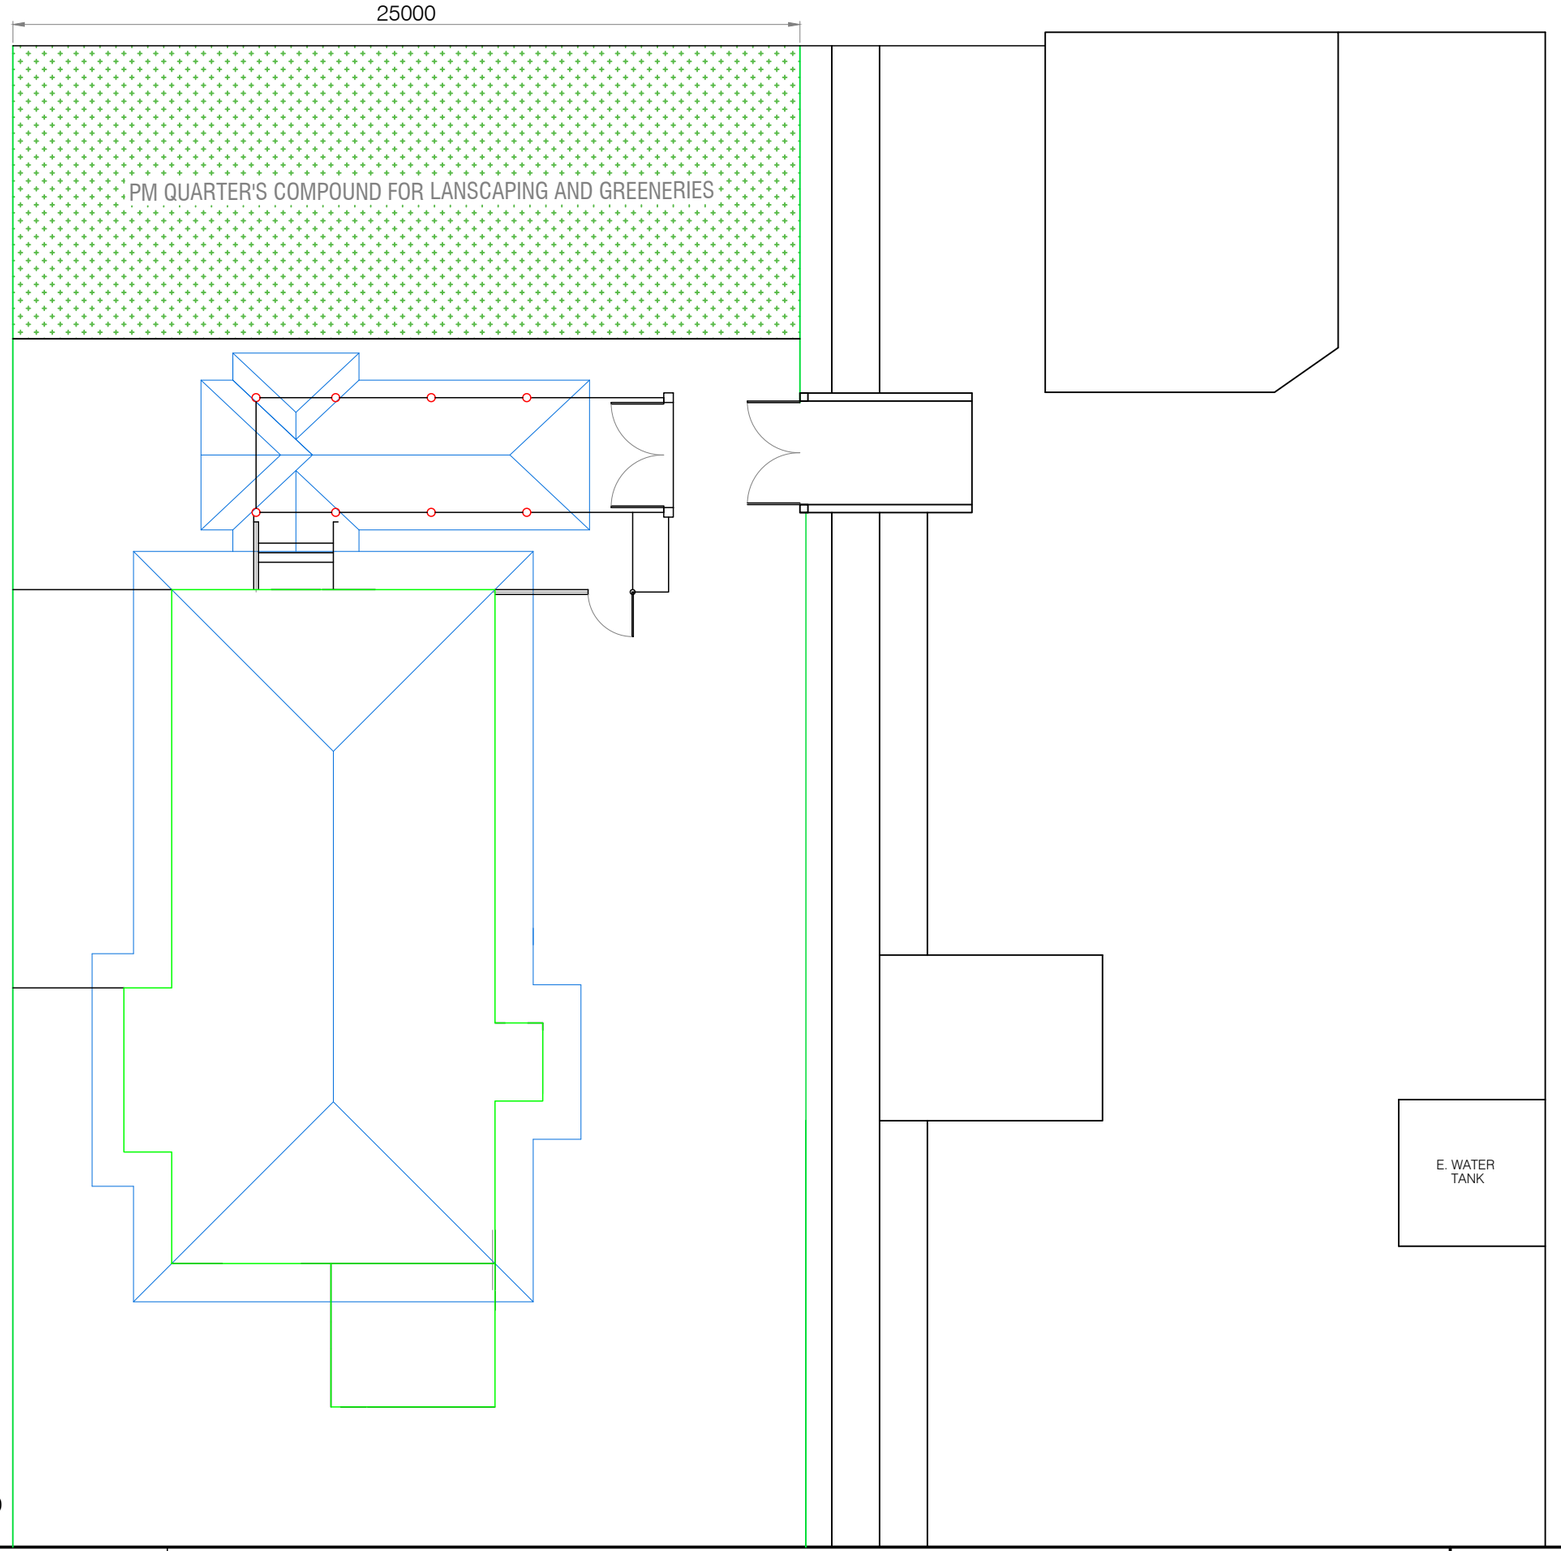

FLOOR PLAN
SCALE: 1:200

PHILIPPINE PORTS AUTHORITY

PORT OF CAGAYAN DE ORO
MISAMIS ORIENTAL

TITLE:	**MAINTENANCE OF SOBS AND OTHER GREENERIES,BASEPORT AND TERMINAL PORTS**		SHEET NO. 3/3
LOCATION:	PORT OF CAGAYAN DE ORO	SHEET CONTENTS	
PREPARED BY: NESTOR S. BULLECER, Senior Engineer	SUBMITTED BY: MARC M. AVELLANA, Supervising Engineer A	RECOMMENDING APPROVAL: ANTONIO M. TORCINO, JR., OIC Engineering Services Division	APPROVED: FERNANDO B. MAPALO, JR., Acting Port Manager (Digitally signed by Fernando B. Mapalo, Jr. Date: 2025.06.20 10:34:43 +08'00')
		ENLARGED PM'S QUARTER	