
EXISTING PASSENGERS COVERED WALKWAY

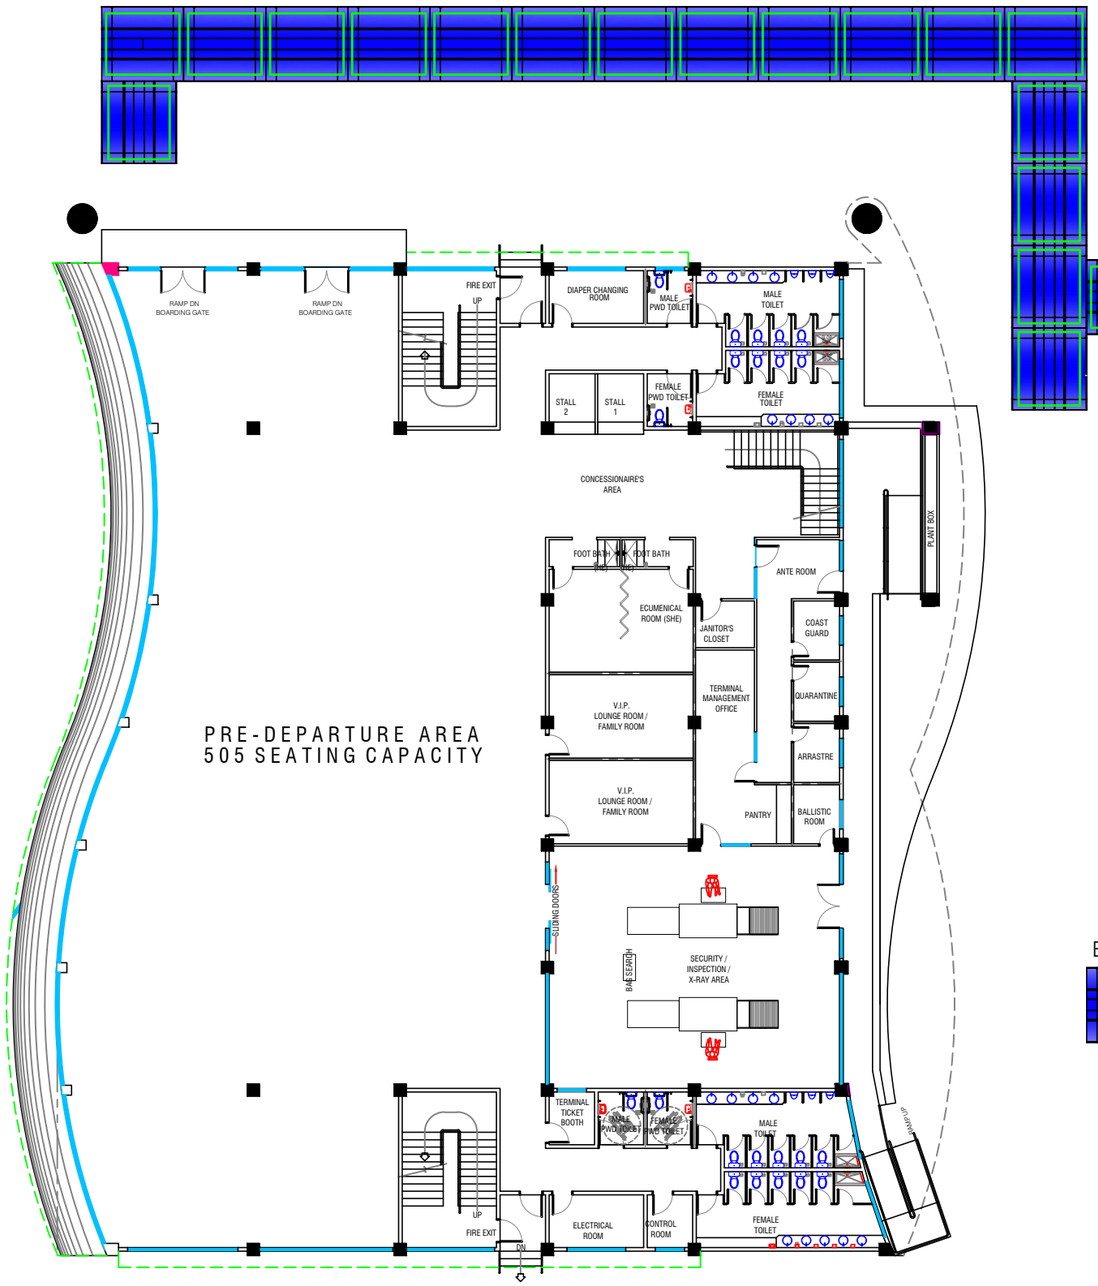


EXISTING PASSENGERS COVERED SHED

EXISTING SHED

# PORT OPERATIONS BUILDING (EXISTING PLAN)

SCALE: 1:250

PHILIPPINE PORTS AUTHORITY


PORT OF CAGAYAN DE ORO MISAMIS ORIENTAL

| | |
|---|---|
| TITLE: | MAINTENANCE OF PWD FACILITIES (MPF-MOC-97-2026) |
| LOCATION: | PORT OF BALINGOAN |

| PREPARED BY: | CHECKED BY: | RECOMMENDED BY: | APPROVED: |
|---|---|---|---|
| KAREL T. SUMICAD<br>Construction Foreman | HAZEL GRACE N. QUIBLAT<br>Acting Supervising Engineer | MARC M. AVELLANA<br>ESD Manager | FERNANDO B. MAPALO, JR.<br>Port Manager |

SHEET CONTENTS: AS INDICATED

SHEET NO. 1 / 10

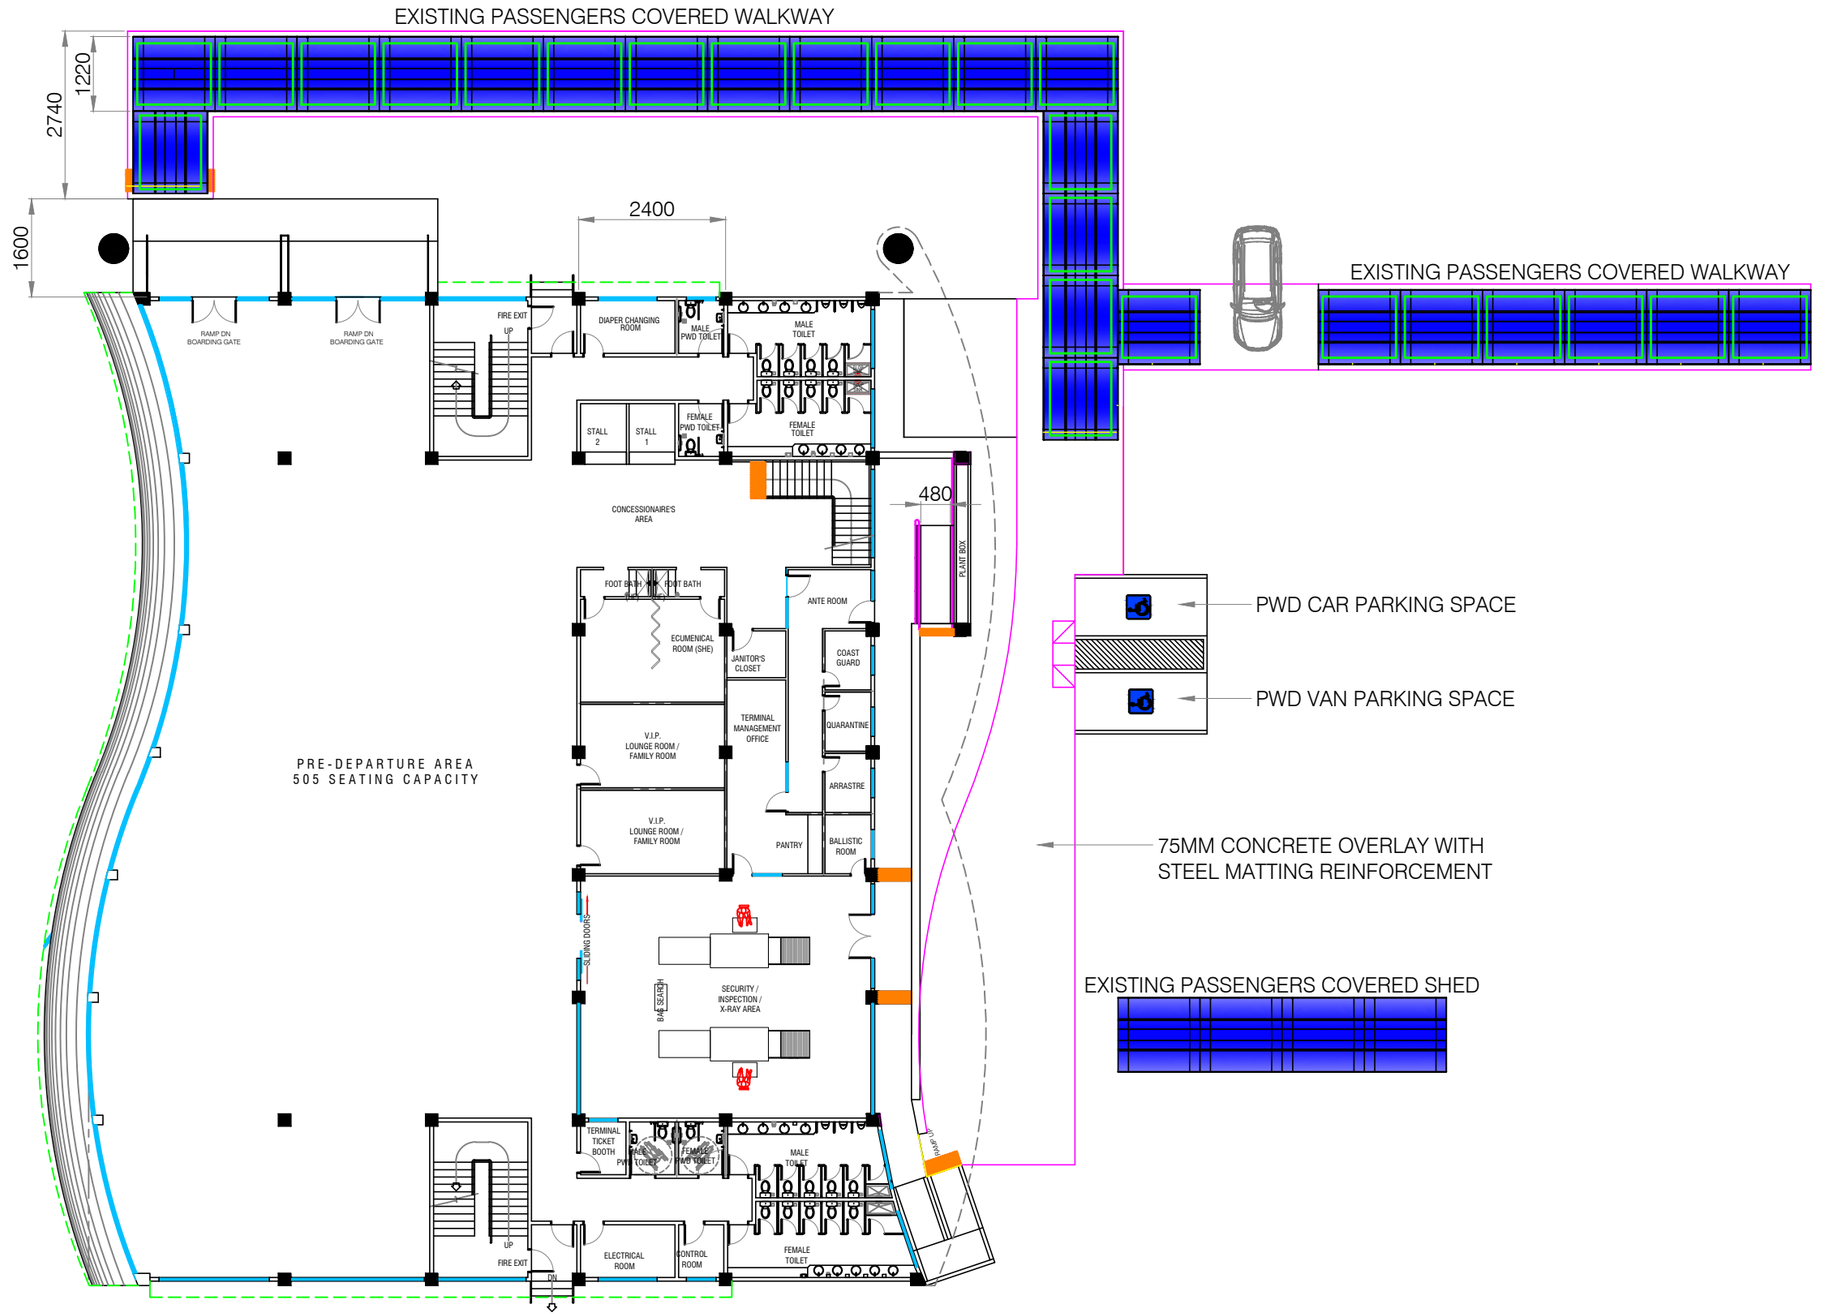


# PORT OPERATIONS BUILDING RENOVATION PLAN


SCALE: 1:250

PHILIPPINE PORTS AUTHORITY


PORT OF CAGAYAN DE ORO MISAMIS ORIENTAL

| | | | |
|---|---|---|---|
| TITLE: | MAINTENANCE OF PWD FACILITIES (MPF-MOC-97-2026) | | SHEET NO. 2/10 |
| LOCATION: | PORT OF BALINGOAN | | SHEET CONTENTS: AS INDICATED |


| PREPARED BY: | CHECKED BY: | RECOMMENDED BY: | APPROVED: |
|---|---|---|---|
| KAREL T. SUMICAD | HAZEL GRACE N. QUIBLAT | MARC M. AVELLANA | FERNANDO B. MAPALO, JR. |
| Construction Foreman | Acting Supervising Engineer | ESD Manager | Port Manager |

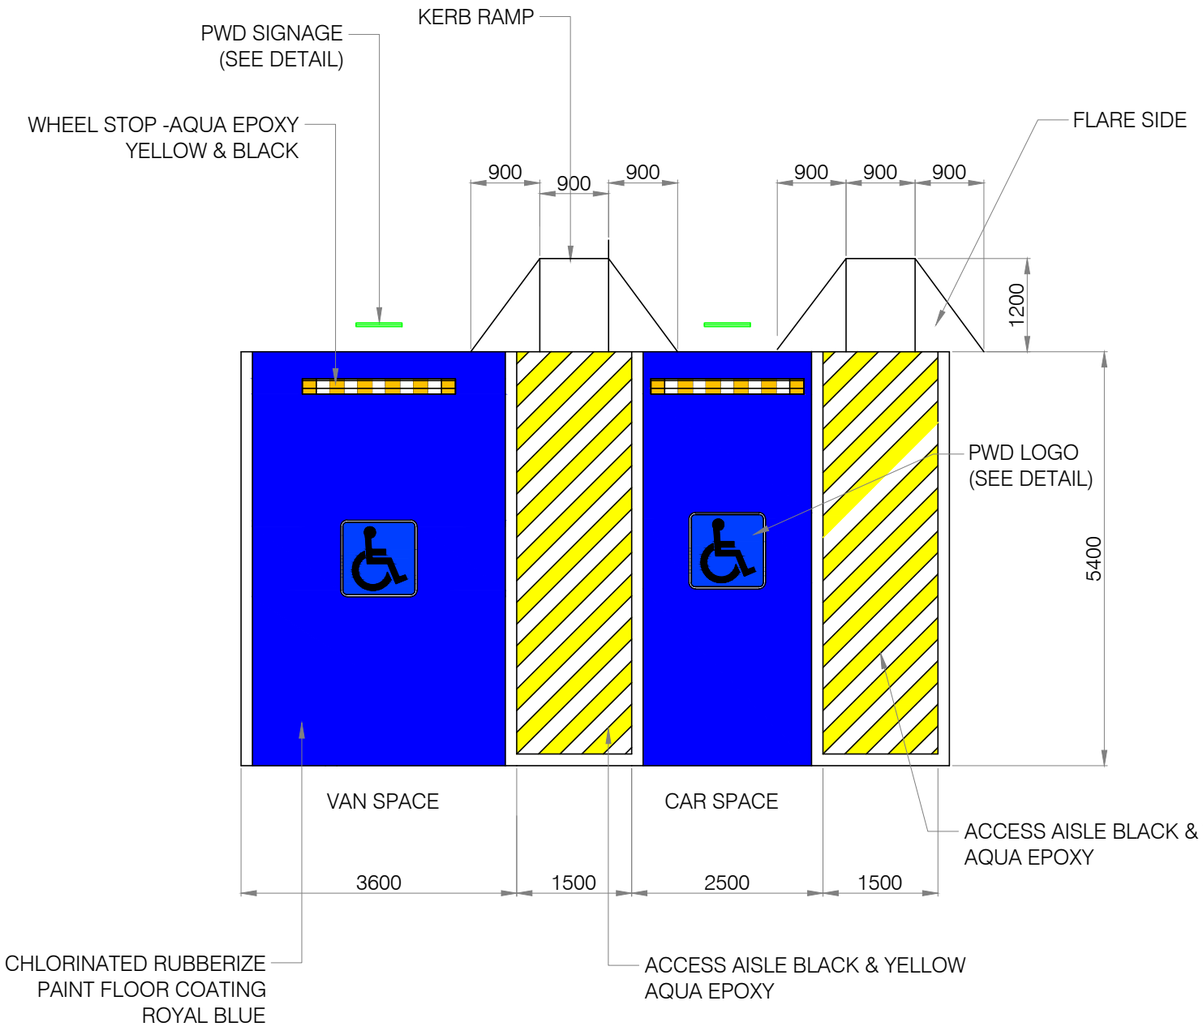



## PWD PARKING SPACE
SCALE: 1:80

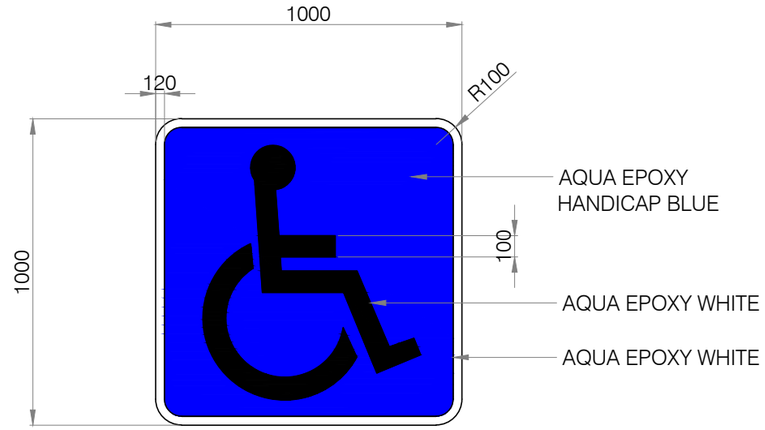


## PWD LOGO
SCALE: 1:20

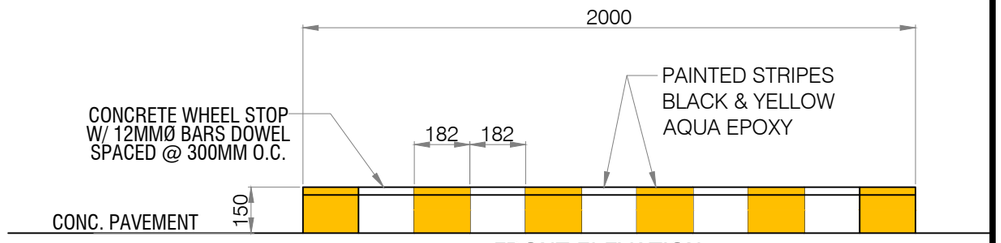


## FRONT ELEVATION

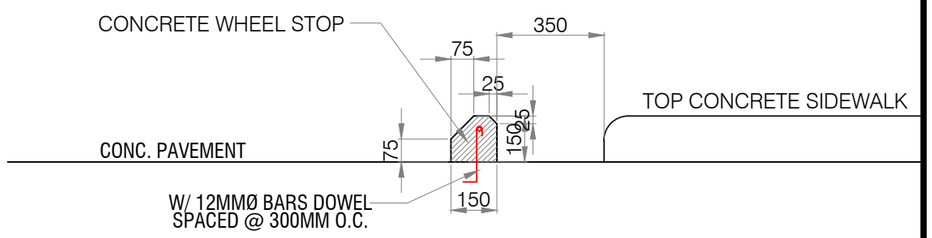


## SIDE ELEVATION

## DETAIL OF WHEEL STOP
SCALE: 1:20

PHILIPPINE PORTS AUTHORITY

PORT OF
CAGAYAN DE ORO
MISAMIS ORIENTAL

| | |
|---|---|
| TITLE: | MAINTENANCE OF PWD FACILITIES (MPF-MOC-97-2026) |
| LOCATION: | PORT OF BALINGOAN |


| PREPARED BY: | CHECKED BY: | RECOMMENDED BY: | APPROVED: |
|---|---|---|---|
| KAREL T. SUMICAD | HAZEL GRACE N. QUIBLAT | MARC M. AVELLANA | FERNANDO B. MAPALO, JR. |
| Construction Foreman | Acting Supervising Engineer | ESD Manager | Port Manager |

SHEET CONTENTS


AS INDICATED

SHEET NO.


3
10

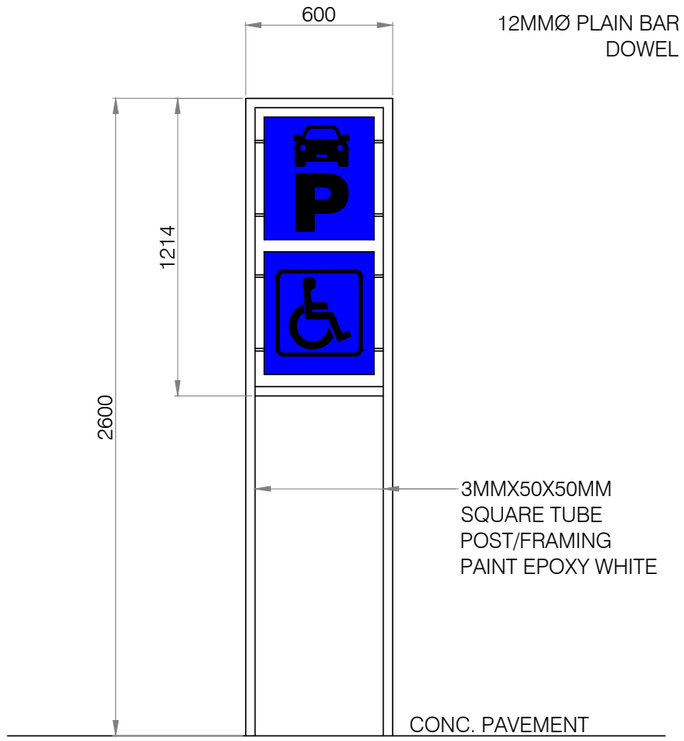


DETAIL OF PARKING SIGNAGES
SCALE: 1:25

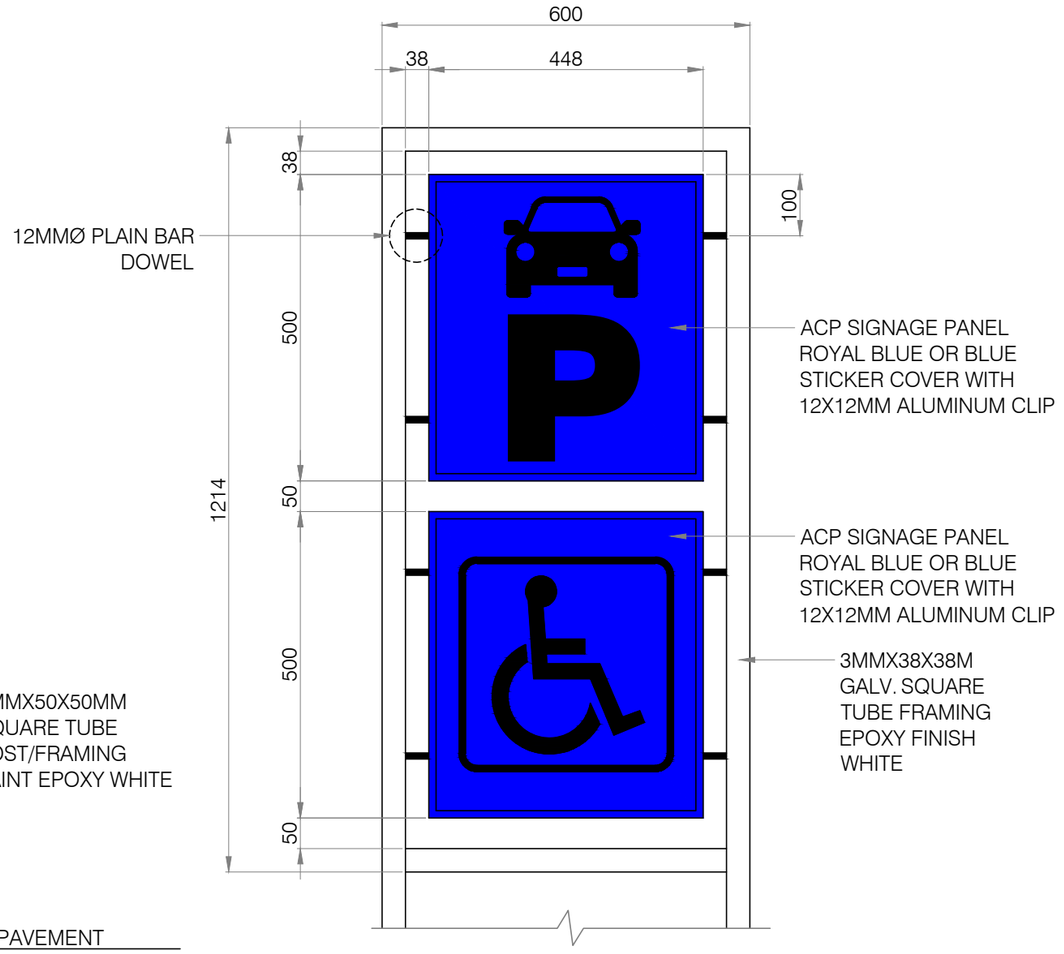


DETAIL OF SIGNAGES PANEL
SCALE: 1:10

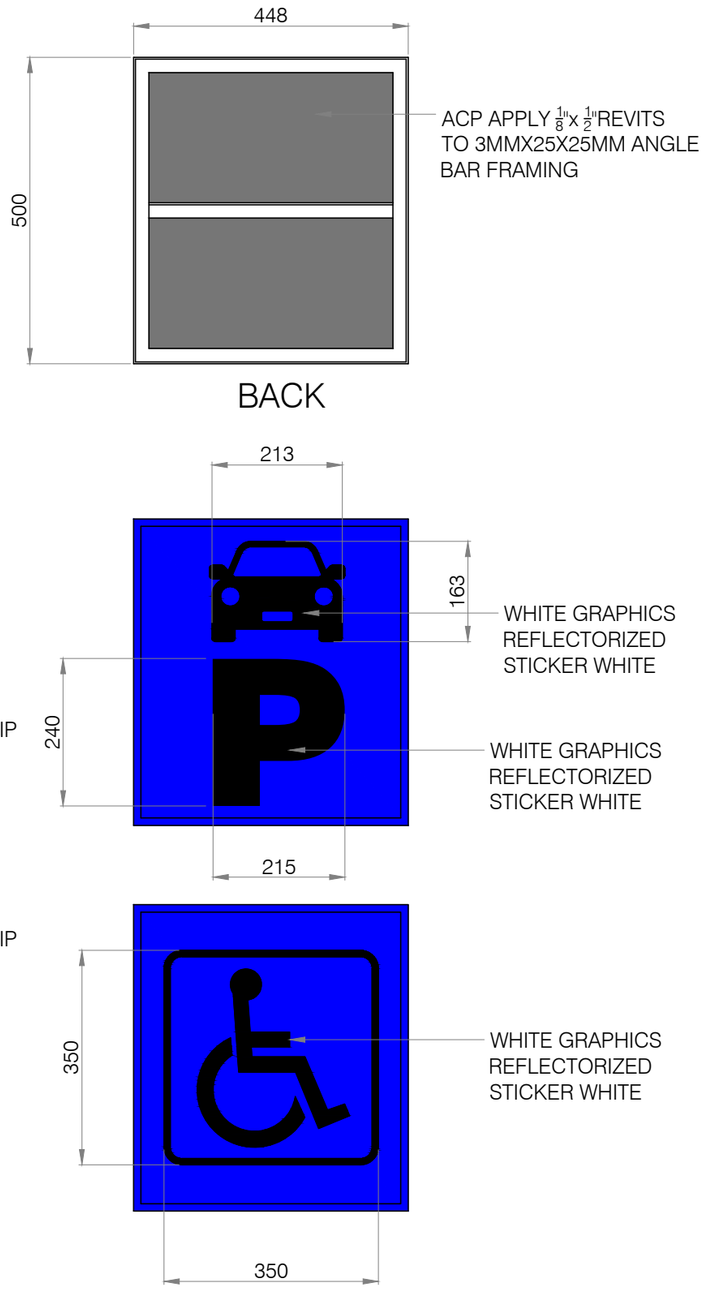



DETAIL OF SIGNAGES GRAPHICS
SCALE: 1:10


PHILIPPINE PORTS AUTHORITY

PORT OF
CAGAYAN DE ORO
MISAMIS ORIENTAL


| | | | |
|---|---|---|---|
| TITLE: | MAINTENANCE OF PWD FACILITIES (MPF-MOC-97-2026) | | SHEET NO. 4 / 10 |
| LOCATION: | PORT OF BALINGOAN | SHEET CONTENTS | |
| PREPARED BY: KAREL T. SUMICAD, Construction Foreman | CHECKED BY: HAZEL GRACE N. QUIBLAT, Acting Supervising Engineer | RECOMMENDED BY: MARC M. AVELLANA, ESD Manager | APPROVED: FERNANDO B. MAPALO, JR., Port Manager |
| | | AS INDICATED | |

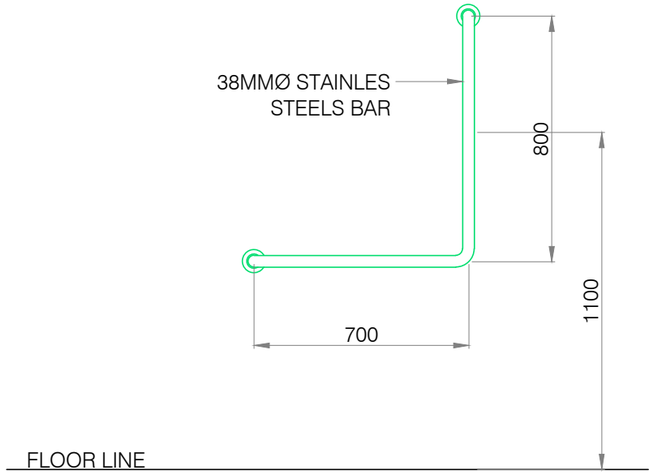



## L-TYPE FIXED GRAB BAR
SCALE: 1:20

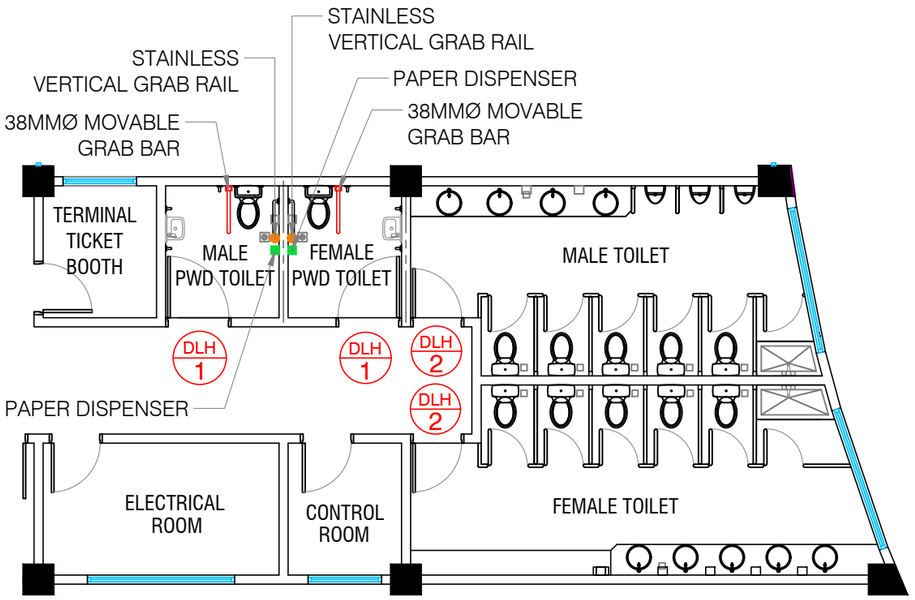


## PLAN OF POB EXISTING TOILET
SCALE: 1:100

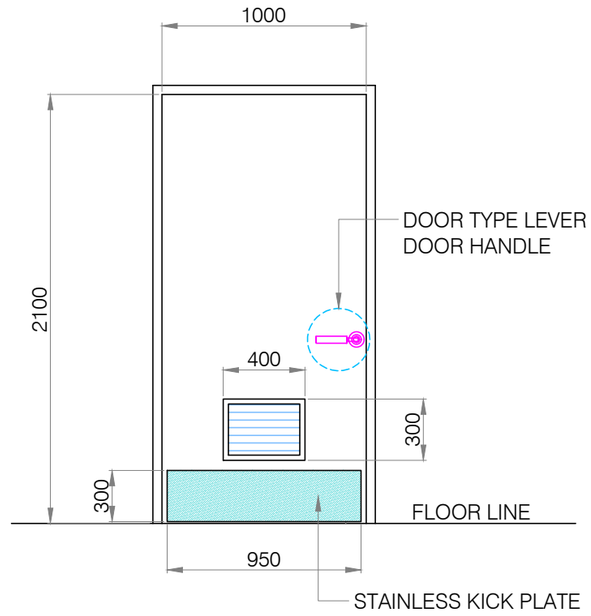

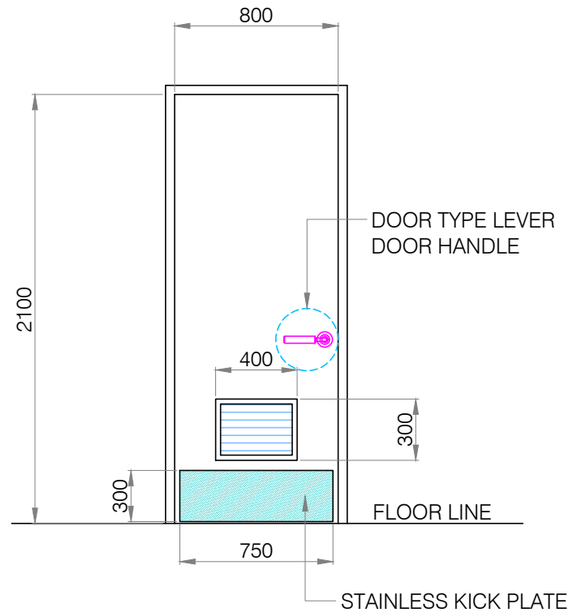

| DLH 1 | | |
|---|---|---|
| | TYPE | 5.5MM MARINE PLYWOOD FINISH FLUSH DOOR IN AUTOMOTIVE FINISH WITH LOUVER AT THE BOTTOM PORTION |
| | LOCATION | PWD TOILETS |
| | SETS | 2- SETS |
| | HARDWARE | - DOOR KNOB LEVER TYPE STAINLESS STEEL LOCKSET<br>- STAINLESS STEEL KICK PLATE |

| DLH 2 | | |
|---|---|---|
| | TYPE | 5.5MM MARINE PLYWOOD FINISH FLUSH DOOR IN AUTOMOTIVE FINISH WITH LOUVER AT THE BOTTOM PORTION |
| | LOCATION | PWD TOILETS |
| | SETS | 2- SETS |
| | HARDWARE | DOOR KNOB LEVER TYPE STAINLESS STEEL LOCKSET |

## DOOR LEVER HANDLE
SCALE: 1:30

PHILIPPINE PORTS AUTHORITY
PORT OF CAGAYAN DE ORO
MISAMIS ORIENTAL

| | | | |
|---|---|---|---|
| TITLE: | MAINTENANCE OF PWD FACILITIES (MPF-MOC-97-2026) | | SHEET NO. 5 / 10 |
| LOCATION: | PORT OF BALINGOAN | | SHEET CONTENTS: AS INDICATED |
| PREPARED BY: KAREL T. SUMICAD, Construction Foreman | CHECKED BY: HAZEL GRACE N. QUIBLAT, Acting Supervising Engineer | RECOMMENDED BY: MARC M. AVELLANA, ESD Manager | APPROVED: FERNANDO B. MAPALO, JR., Port Manager |

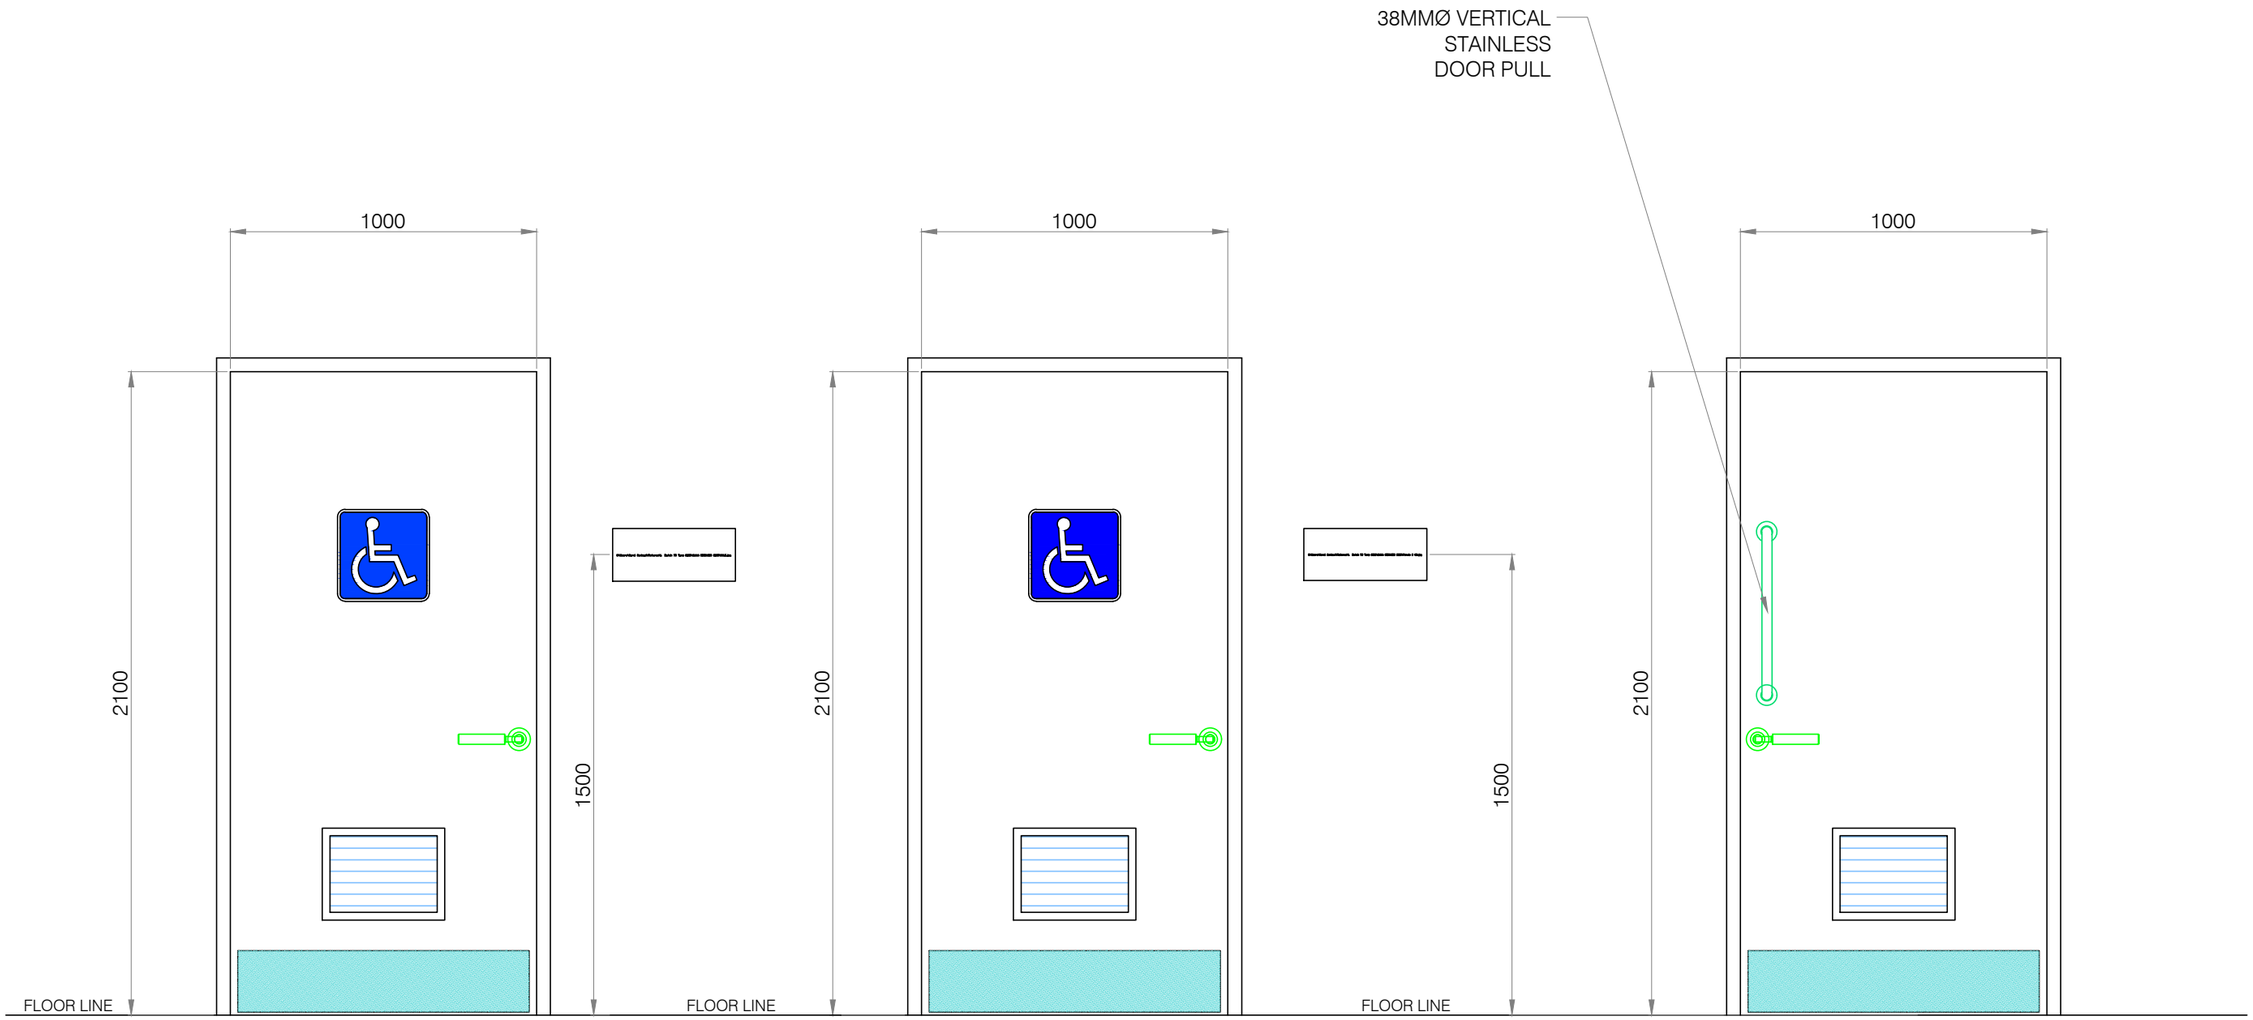



PWD DOOR SIGNAGES
SCALE: 1:15

PHILIPPINE PORTS AUTHORITY


PORT OF
CAGAYAN DE ORO
MISAMIS ORIENTAL

| | | | |
|---|---|---|---|
| TITLE: | MAINTENANCE OF PWD FACILITIES (MPF-MOC-97-2026) | | SHEET NO. 6 / 10 |
| LOCATION: | PORT OF BALINGOAN | SHEET CONTENTS | |
| PREPARED BY: KAREL T. SUMICAD, Construction Foreman | CHECKED BY: HAZEL GRACE N. QUIBLAT, Acting Supervising Engineer | RECOMMENDED BY: MARC M. AVELLANA, ESD Manager | APPROVED: FERNANDO B. MAPALO, JR., Port Manager |
| | | AS INDICATED | |

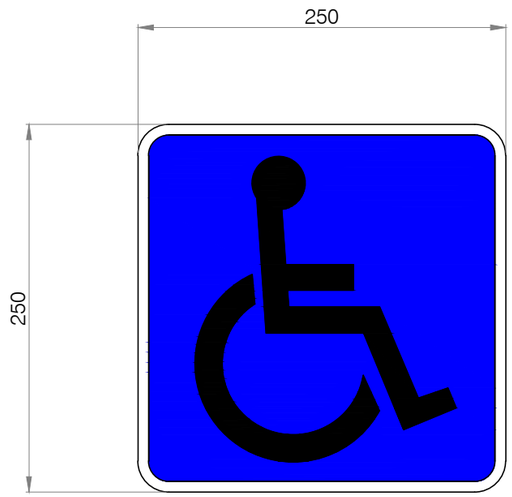






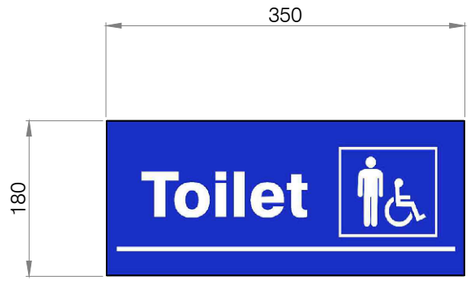


NOTE:
5MM THK ACRYLIC PLASTIC BLUE
WITH 5MM THK. WHITE CUT-OUT GRAPHICS


## GRAPHIC SIGNAGES
SCALE: NDTS

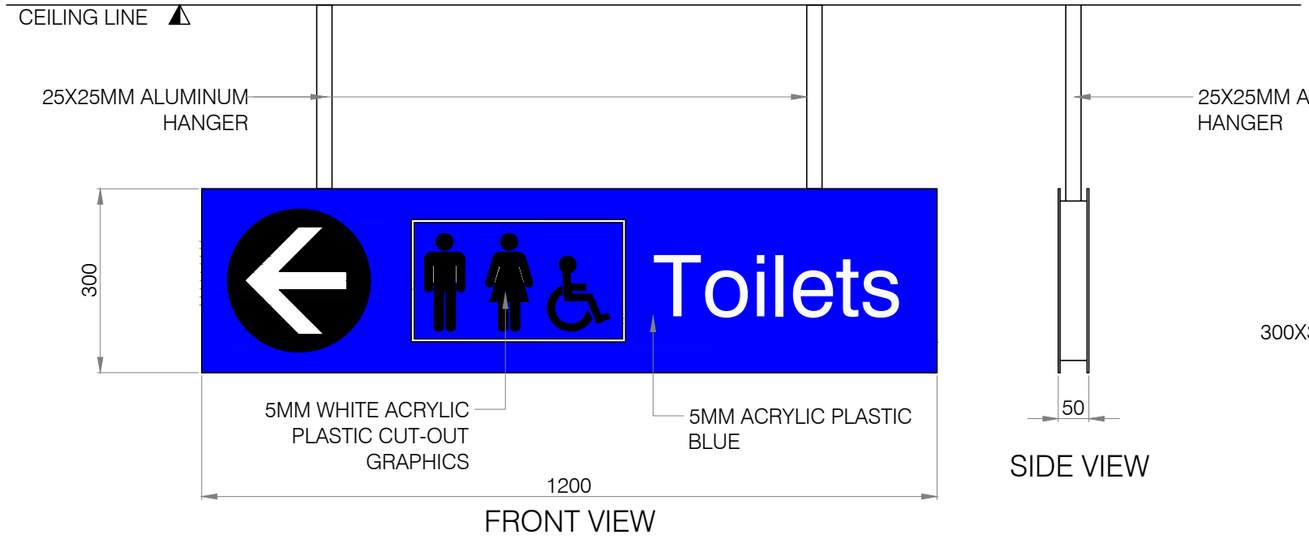






## DIRECTIONAL SIGNAGES

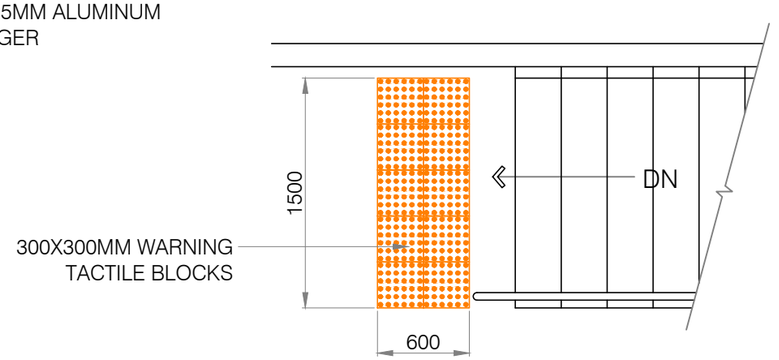



## STAIR WARNING DEVICE-1
SCALE: 1:40

PHILIPPINE PORTS AUTHORITY
PORT OF CAGAYAN DE ORO MISAMIS ORIENTAL


| | | | |
|---|---|---|---|
| TITLE: | MAINTENANCE OF PWD FACILITIES (MPF-MOC-97-2026) | | SHEET NO. 7 / 10 |
| LOCATION: | PORT OF BALINGOAN | SHEET CONTENTS | |
| PREPARED BY: KAREL T. SUMICAD, Construction Foreman | CHECKED BY: HAZEL GRACE N. QUIBLAT, Acting Supervising Engineer | RECOMMENDED BY: MARC M. AVELLANA, ESD Manager | APPROVED: FERNANDO B. MAPALO, JR., Port Manager |
| | | AS INDICATED | |

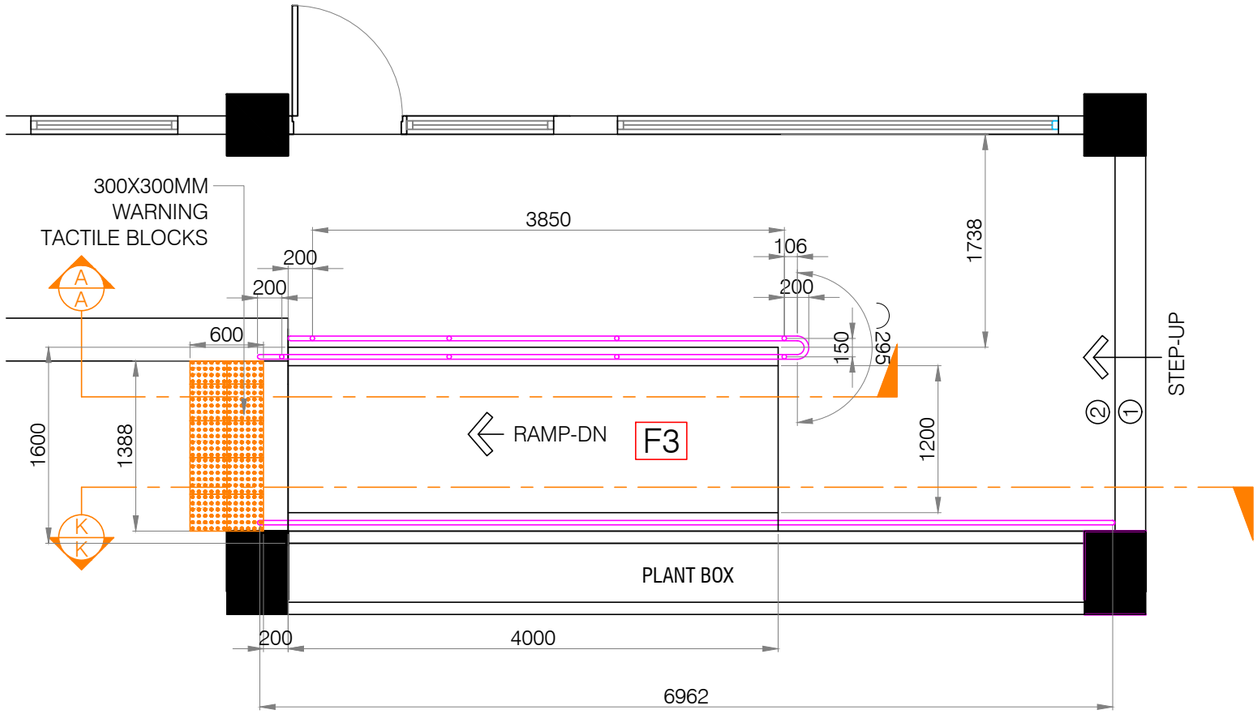



## RAMP NO. 1
SCALE: 1:50

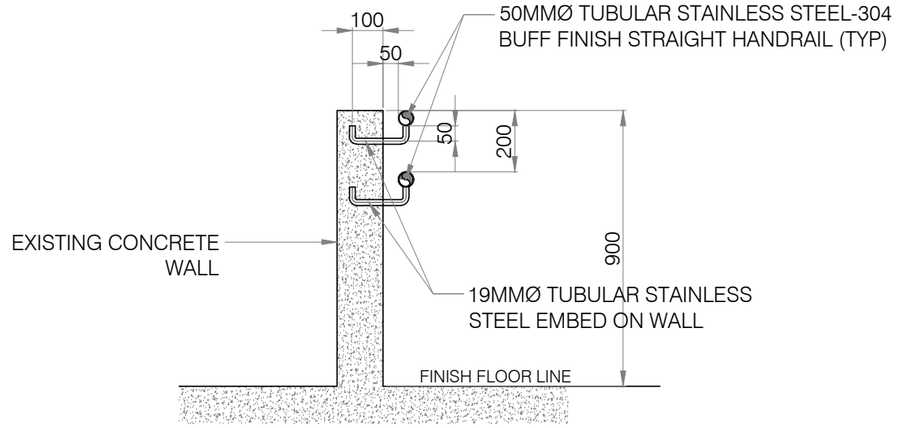


## DETAIL OF HANDRAIL CONNECTION-1
SCALE: 1:20

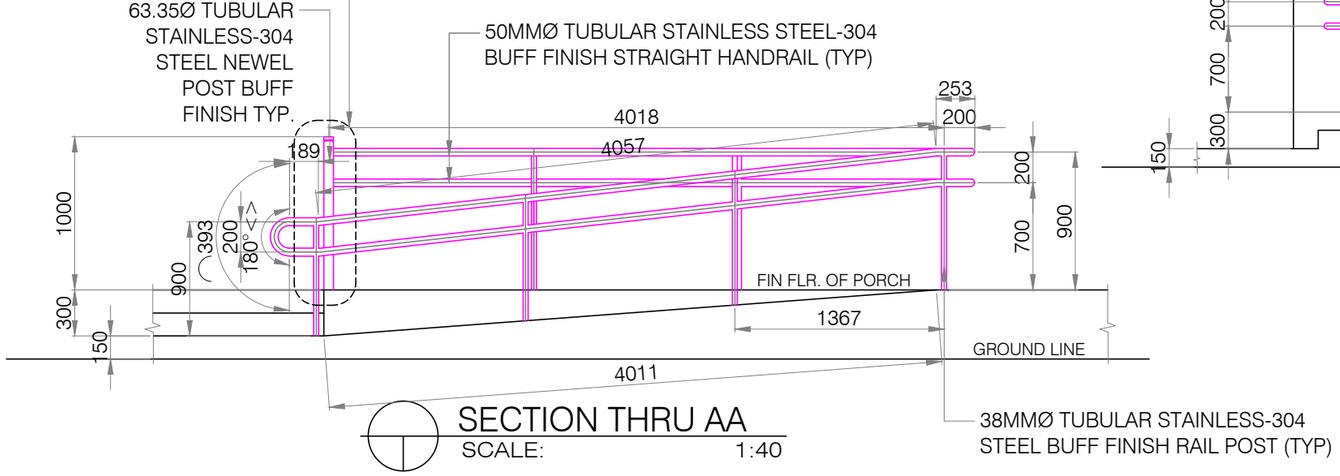


## SECTION THRU AA
SCALE: 1:40

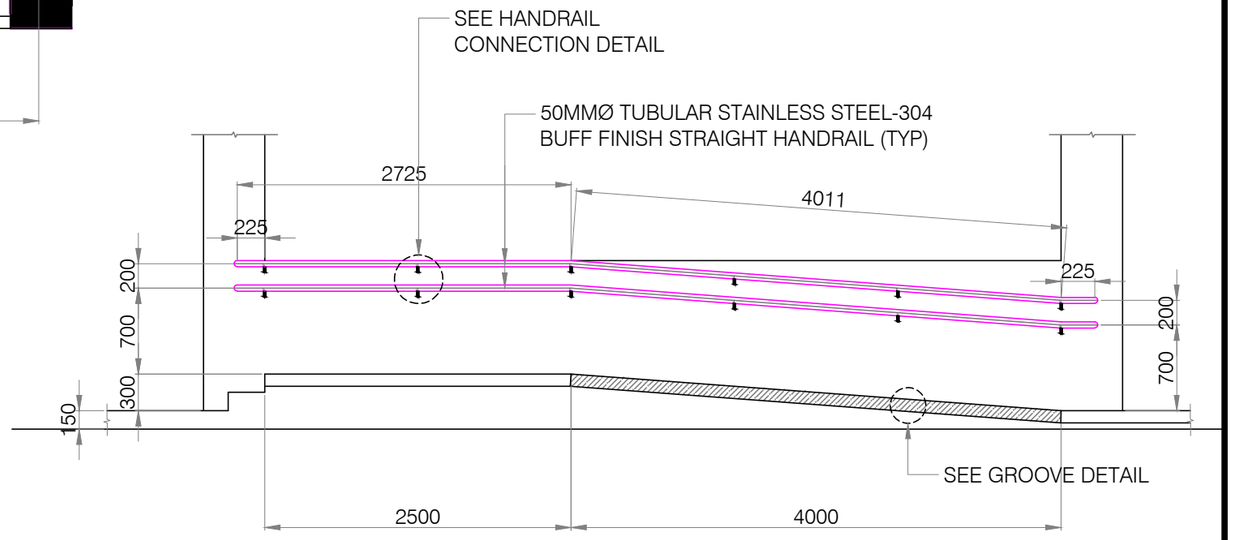



## SECTION THRU KK
SCALE: 1:50

PHILIPPINE PORTS AUTHORITY


PORT OF
CAGAYAN DE ORO
MISAMIS ORIENTAL

| | | | |
|---|---|---|---|
| TITLE: | MAINTENANCE OF PWD FACILITIES (MPF-MOC-97-2026) | | SHEET NO. 8/10 |
| LOCATION: | PORT OF BALINGOAN | SHEET CONTENTS | |
| PREPARED BY: KAREL T. SUMICAD, Construction Foreman | CHECKED BY: HAZEL GRACE N. QUIBLAT, Acting Supervising Engineer | RECOMMENDED BY: MARC M. AVELLANA, ESD Manager | APPROVED: FERNANDO B. MAPALO, JR., Port Manager |
| | | | AS INDICATED |


| LEGEND: | |
|---|---|
| F1 | 600MM x 600MM UNGLAZED CERAMIC TILE FINISH |
| F2 | 600MM x 600MM NON - SLIP TILE FINISH |
| F3 | NON-SKID / ROUGH CEMENT FLOOR FINISH |

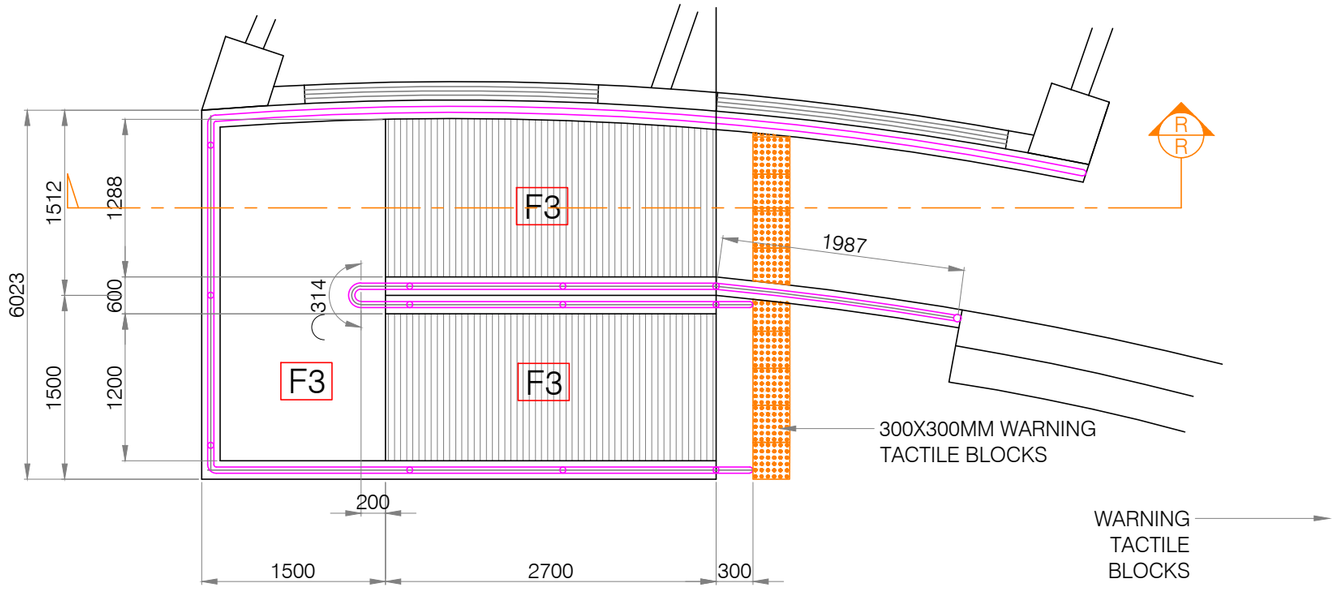



## PLAN RAMP NO. 2
SCALE: 1:50

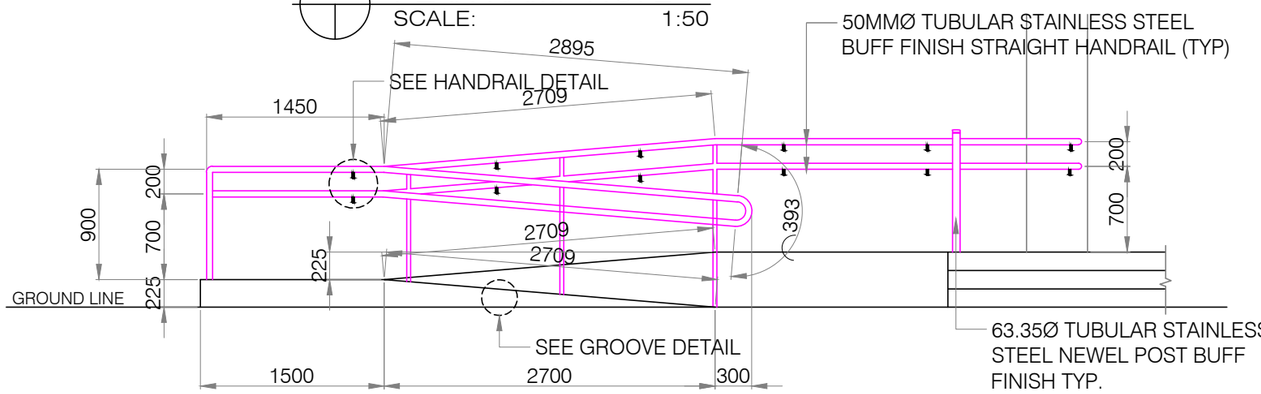


## FRONT ELEVATION
SCALE: 1:50

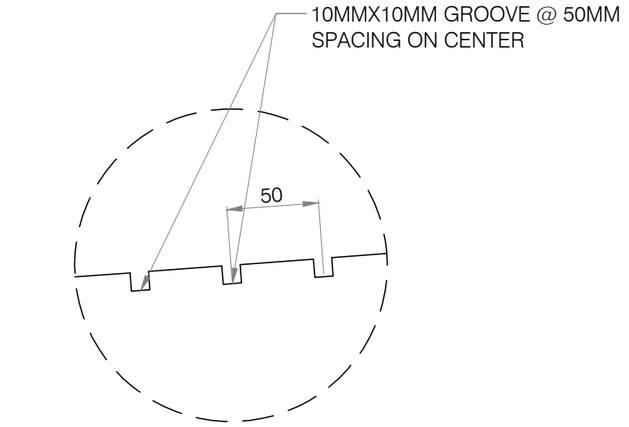



## BLOW-UP DETAIL
SCALE: NDTS

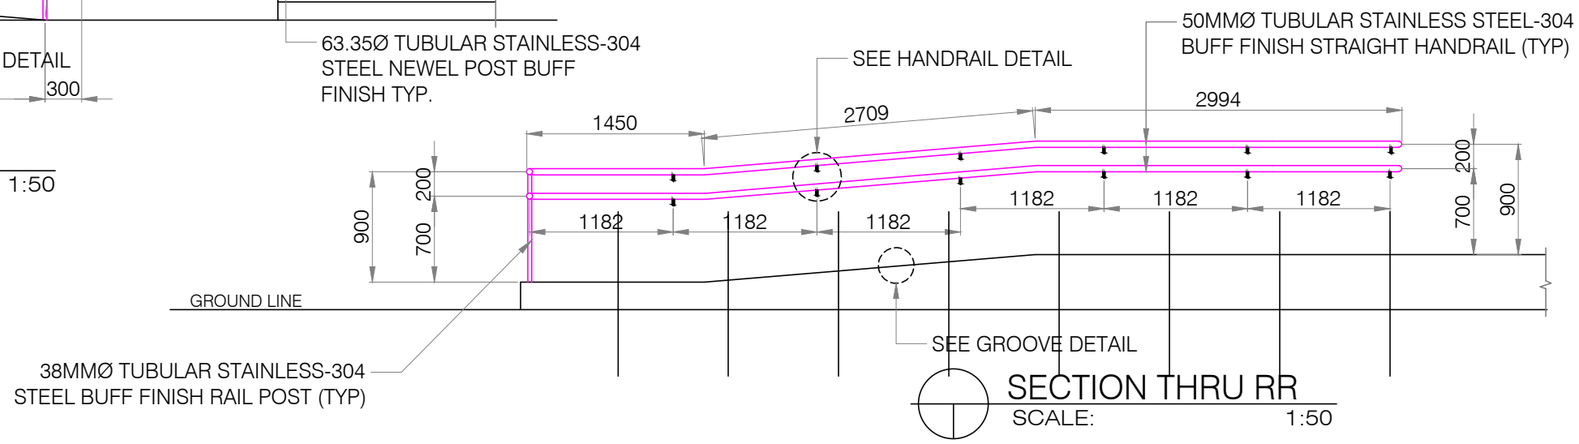



## SECTION THRU RR
SCALE: 1:50

PHILIPPINE PORTS AUTHORITY
PORT OF CAGAYAN DE ORO
MISAMIS ORIENTAL


| | | | |
|---|---|---|---|
| TITLE: | MAINTENANCE OF PWD FACILITIES (MPF-MOC-97-2026) | | SHEET NO. 9/10 |
| LOCATION: | PORT OF BALINGOAN | SHEET CONTENTS | |
| PREPARED BY: KAREL T. SUMICAD, Construction Foreman | CHECKED BY: HAZEL GRACE N. QUIBLAT, Acting Supervising Engineer | RECOMMENDED BY: MARC M. AVELLANA, ESD Manager | APPROVED: FERNANDO B. MAPALO, JR., Port Manager |
| | | AS INDICATED | |

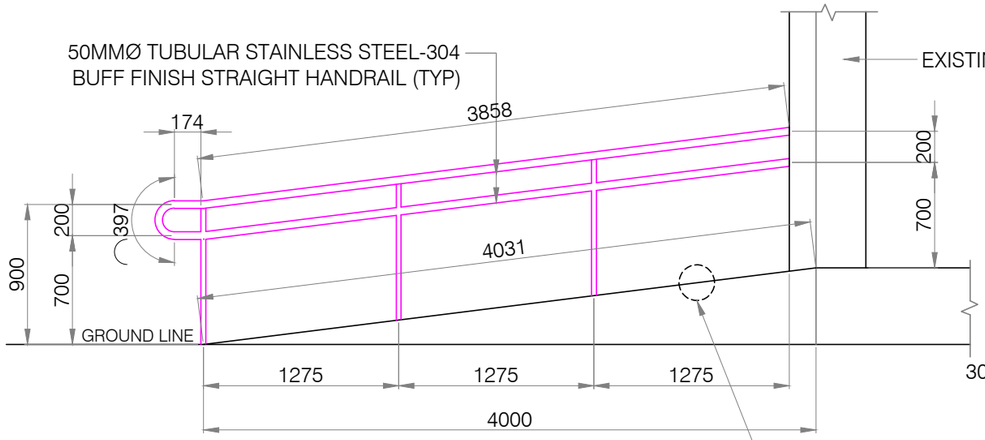



## BOARDING GATE HAND RAIL
SCALE: 1:40

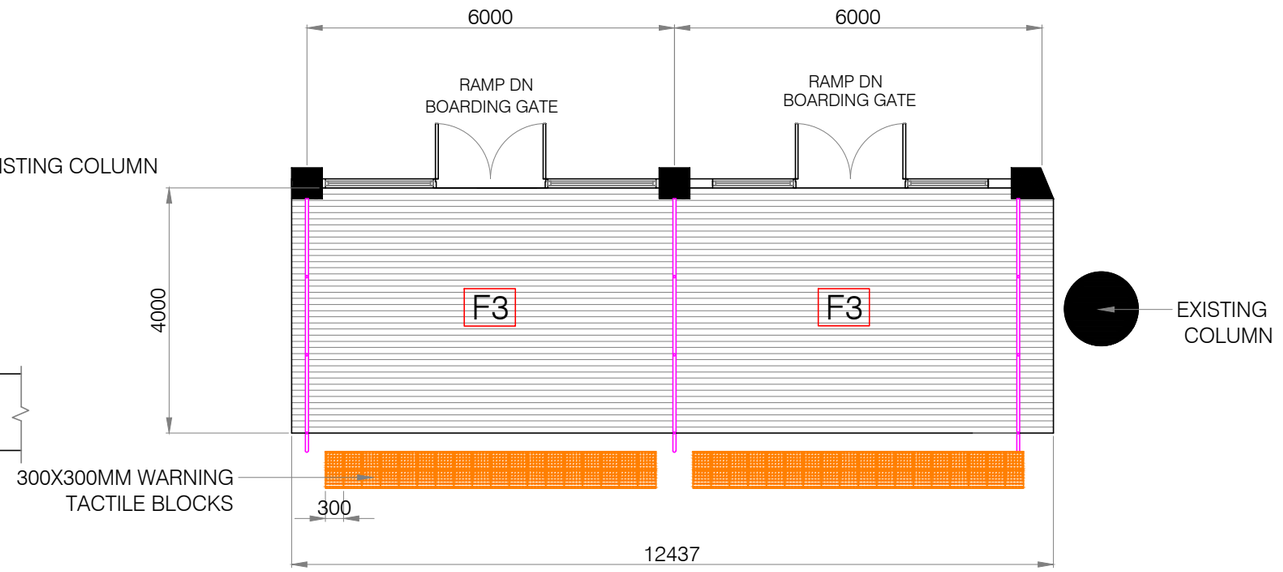



## PLAN OF BOARDING GATE RAMP
SCALE: 1:100

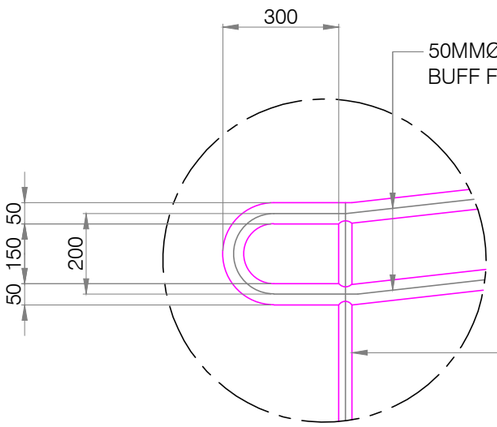


## DETAIL OF HANDRAIL CONNECTION-2
SCALE: 1:20

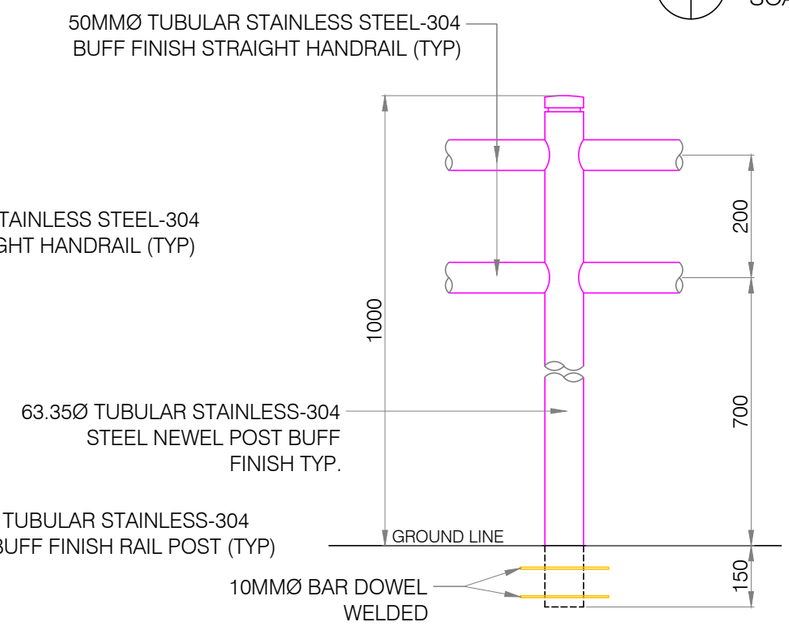


## NEWEL POST DETAIL
SCALE: 1:5

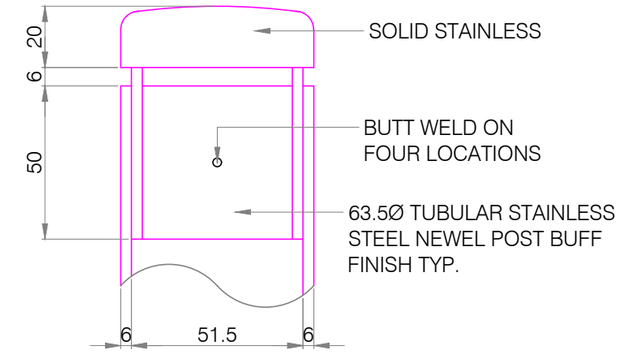


## DETAIL OF NEWEL POST CAP
SCALE: 1:2

PHILIPPINE PORTS AUTHORITY

PORT OF
CAGAYAN DE ORO
MISAMIS ORIENTAL

| | |
|---|---|
| TITLE: | MAINTENANCE OF PWD FACILITIES (MPF-MOC-97-2026) |
| LOCATION: | PORT OF BALINGOAN |

| PREPARED BY: | CHECKED BY: | RECOMMENDED BY: | APPROVED: |
|---|---|---|---|
| KAREL T. SUMICAD | HAZEL GRACE N. QUIBLAT | MARC M. AVELLANA | FERNANDO B. MAPALO, JR. |
| Construction Foreman | Acting Supervising Engineer | ESD Manager | Port Manager |

SHEET CONTENTS

AS INDICATED

SHEET NO.

10
10