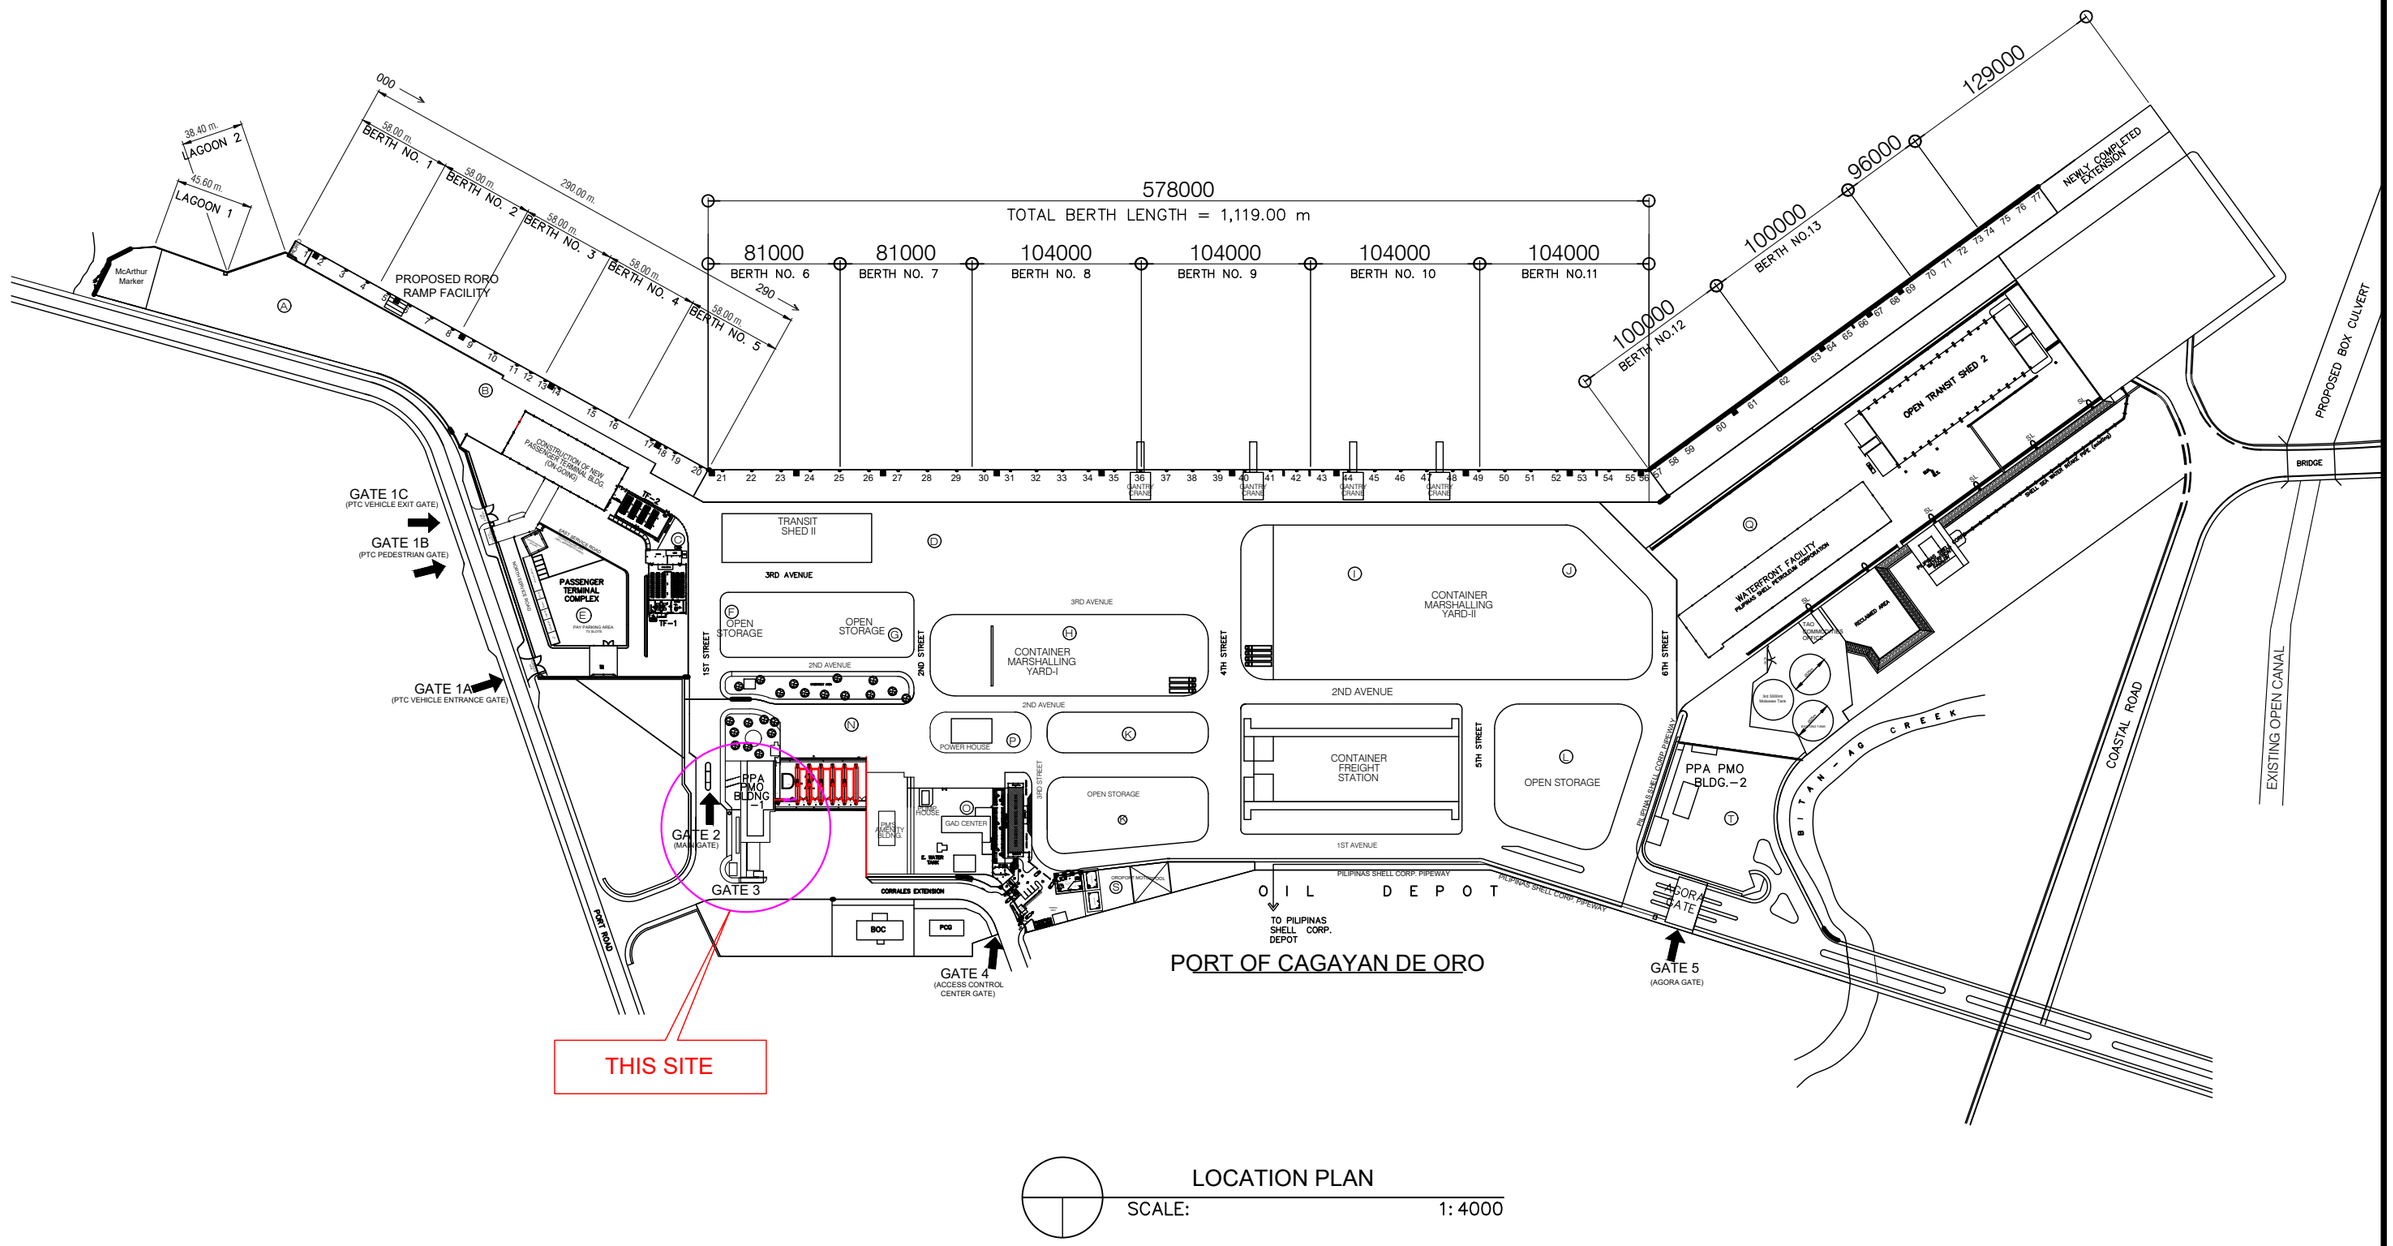


LOCATION PLAN

SCALE: 1: 4000

PHILIPPINE PORTS AUTHORITY

PORT OF CAGAYAN DE ORO MISAMIS ORIENTAL

TITLE:	**MAINTENANCE OF BUILDING 1(WALLS, FLOORING & TOILETS) MPF-MOC-14-2025**
LOCATION:	PORT OF CAGAYAN DE ORO


PREPARED BY:	CHECKED BY:	RECOMMENDED BY:	APPROVED:
PRINCESS PEARL S. PISARES	MARC M. AVELLANA	ANTONIO M. TORCINO, JR	FERNANDO M. MAPALO, JR.
Administrative Assistant II	Supervising Engineer A	Acting ESD Manager	Port Manager

Digitally signed by Fernando B. Mapalo, Jr.
Date: 2025.07.19 12:48:51 +08'00'

SHEET CONTENTS

* AS INDICATED

SHEET NO. 1 / 5

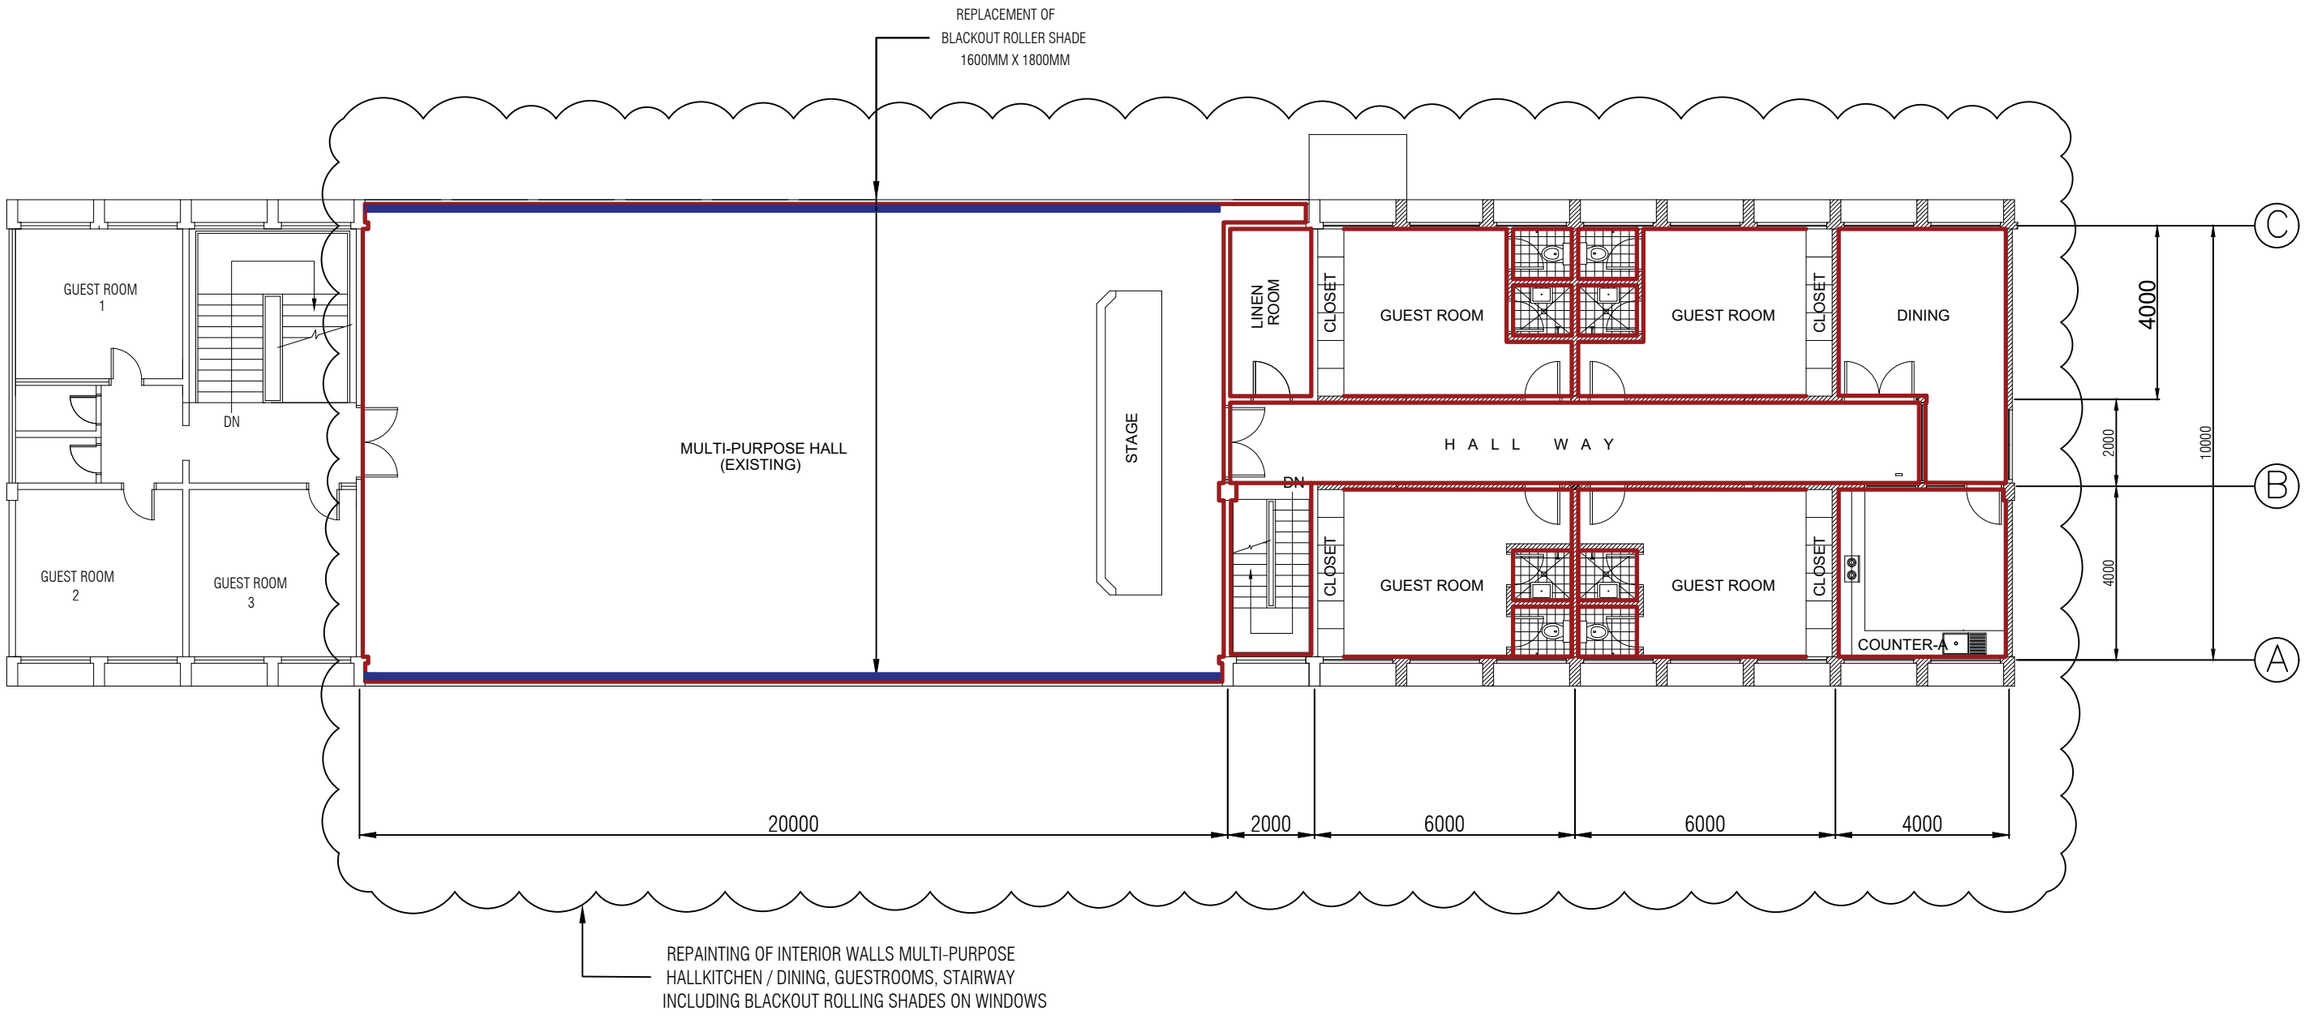

LEGEND:

WALLS TO BE REPAINTED

BLACKOUT ROLLER SHADE
1600MM X 1800MM


REPAINTING OF INTERIOR WALLS

SCALE 1:150 MTS

PHILIPPINE PORTS AUTHORITY

PORT OF CAGAYAN DE ORO
MISAMIS ORIENTAL

TITLE:	**MAINTENANCE OF BUILDING 1(WALLS, FLOORING & TOILETS) MPF-MOC-14-2025**		SHEET NO. 2/5
LOCATION:	PORT OF CAGAYAN DE ORO		SHEET CONTENTS
PREPARED BY: PRINCESS PEARL S. PISARES, Administrative Assistant II	CHECKED BY: MARC M. AVELLANA, Supervising Engineer A	RECOMMENDED BY: ANTONIO M. TORCINO, JR, Acting ESD Manager	APPROVED: FERNANDO M. MAPALO, JR., Port Manager — Digitally signed by Fernando B. Mapalo, Jr. Date: 2025.07.19 12:49:04 +08'00'	* AS INDICATED

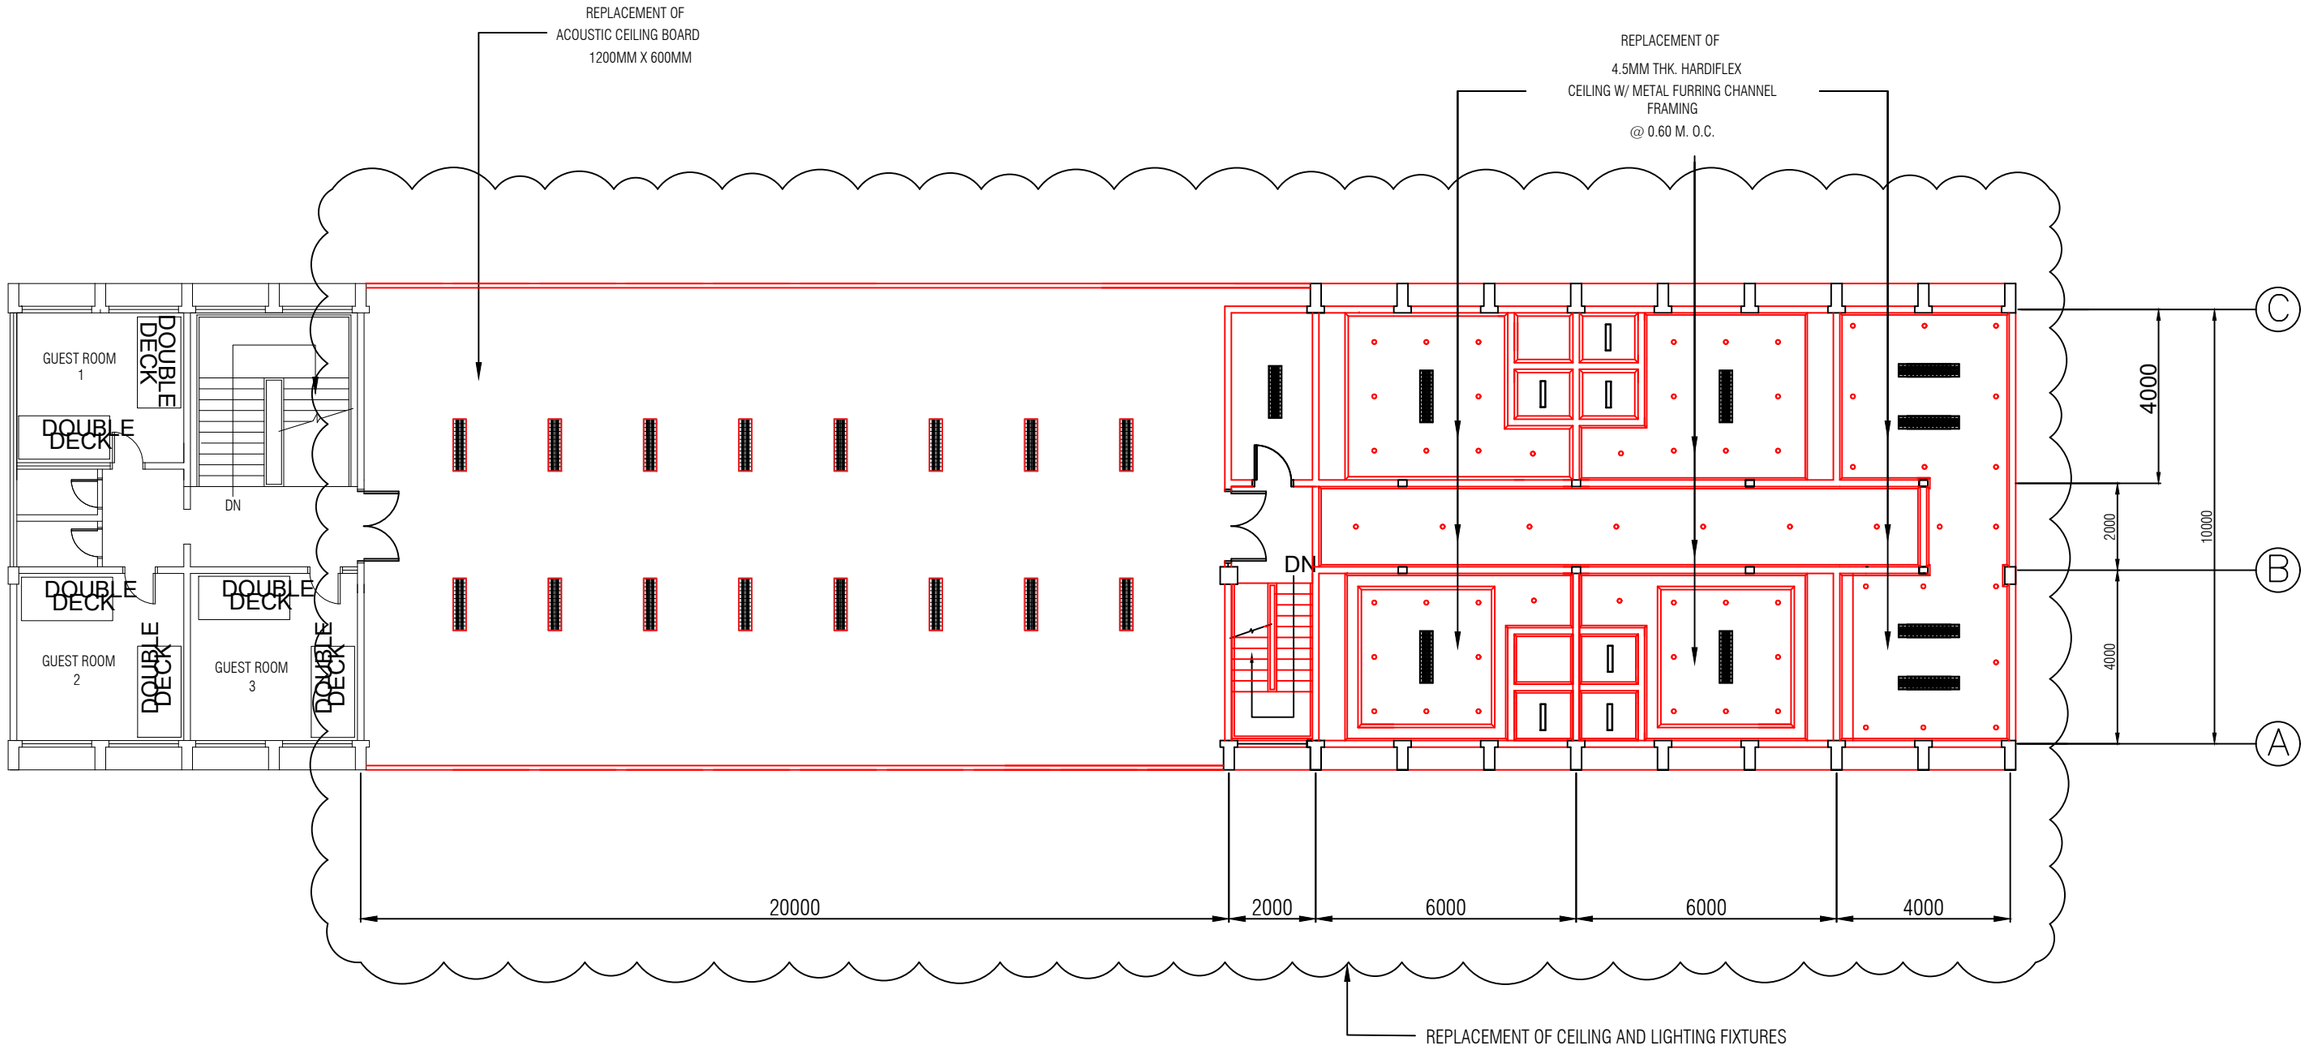

LEGEND:

2-18W LUMINAIRE RECESSED TYPE
LED TUBE 1200mm X 300mm

18W RECESSED PINLIGHT 200mmØ

REFLECTED CEILING PLAN

SCALE 1:150 MTS

PHILIPPINE PORTS AUTHORITY

PORT OF
CAGAYAN DE ORO
MISAMIS ORIENTAL

TITLE:	MAINTENANCE OF BUILDING 1(WALLS, FLOORING & TOILETS) MPF-MOC-14-2025
LOCATION:	PORT OF CAGAYAN DE ORO


PREPARED BY:	CHECKED BY:	RECOMMENDED BY:	APPROVED:
PRINCESS PEARL S. PISARES Administrative Assistant II	MARC M. AVELLANA Supervising Engineer A	ANTONIO M. TORCINO, JR Acting ESD Manager	FERNANDO M. MAPALO JR. Port Manager

Digitally signed by Fernando B. Mapalo, Jr.
Date: 2025.07.19 12:42:16 +08'00'

SHEET CONTENTS

* AS INDICATED

SHEET NO. 3/5

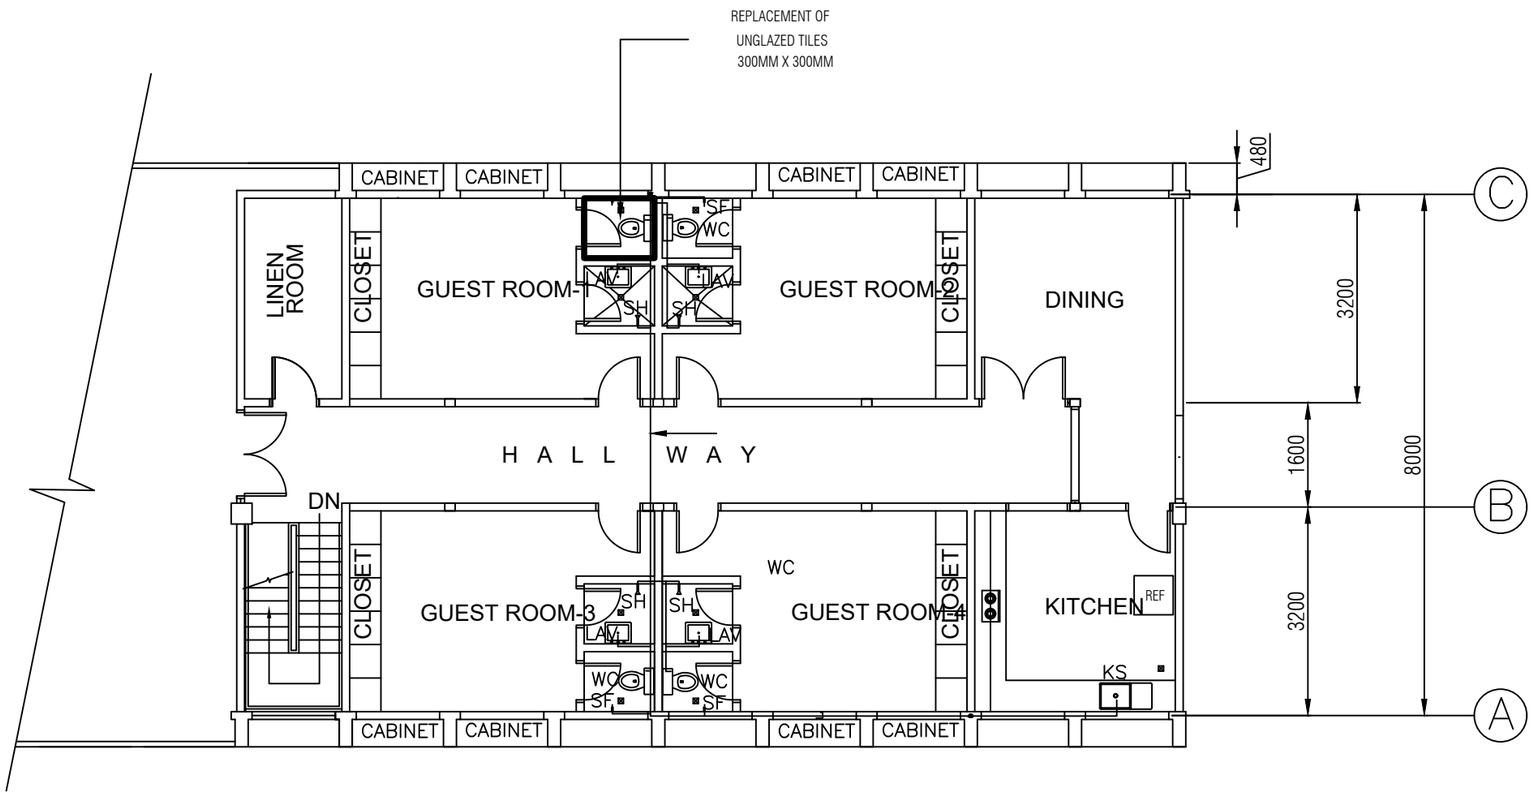

NOTE:

ALL PLUMBING FIXTURES IN GUEST ROOMS TO BE REPLACED


TILE LAYOUT ANG PLUMBING DETAIL

SCALE 1:150 MTS

PHILIPPINE PORTS AUTHORITY

PORT OF CAGAYAN DE ORO
MISAMIS ORIENTAL

TITLE:	**MAINTENANCE OF BUILDING 1(WALLS, FLOORING & TOILETS) MPF-MOC-14-2025**		SHEET NO. 4/5
LOCATION:	PORT OF CAGAYAN DE ORO	SHEET CONTENTS	
PREPARED BY: PRINCESS PEARL S. PISARES, Administrative Assistant II	CHECKED BY: MARC M. AVELLANA, Supervising Engineer A	RECOMMENDED BY: ANTONIO M. TORCINO, JR, Acting ESD Manager	APPROVED: FERNANDO M. MAPALO, JR., Port Manager (Digitally signed by Fernando B. Mapalo, Jr. Date: 2025.07.19 12:49:21 +08'00')
			* AS INDICATED

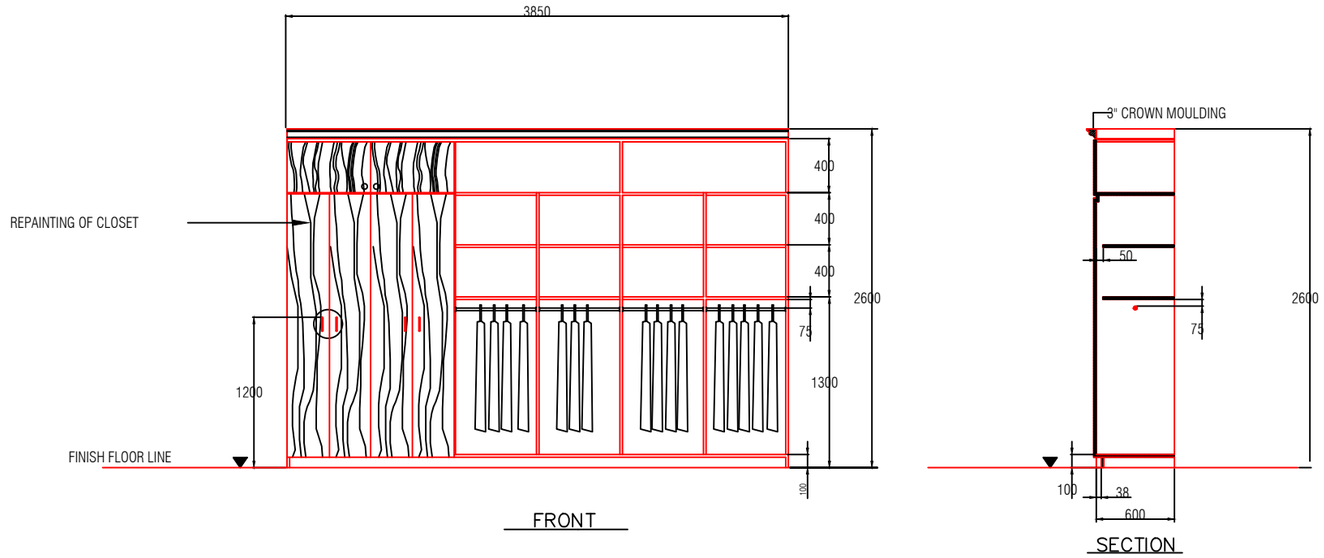


FRONT


SECTION

TYPICAL DETAIL OF CLOSET

SCALE: 1:20 MTS

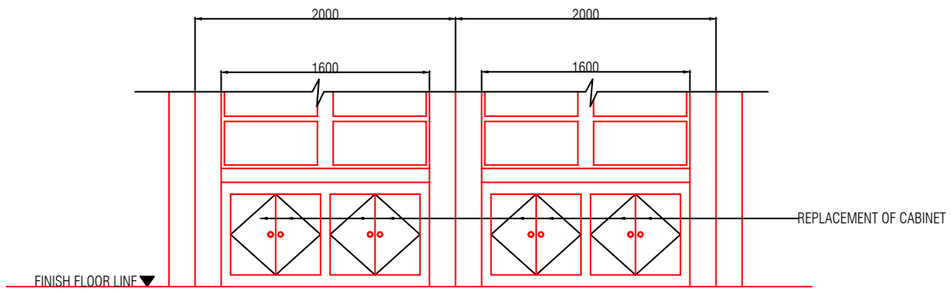

ELEVATION

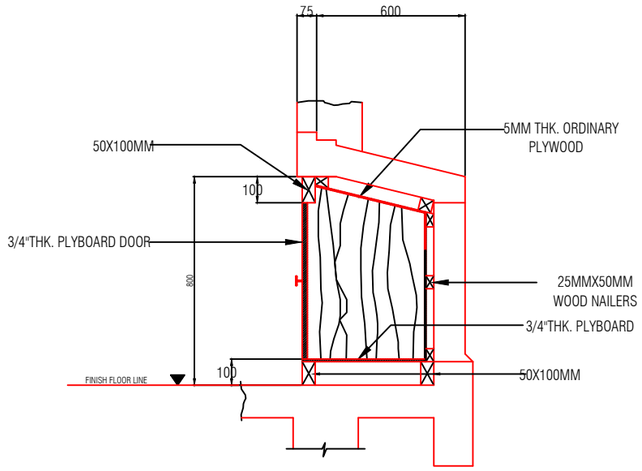

SECTION

DETAIL OF CABINETS BELOW THE WINDOW

PHILIPPINE PORTS AUTHORITY

PORT OF CAGAYAN DE ORO
MISAMIS ORIENTAL

TITLE: **MAINTENANCE OF BUILDING 1(WALLS, FLOORING & TOILETS)**
MPF-MOC-14-2025

LOCATION: PORT OF CAGAYAN DE ORO

SHEET CONTENTS: * AS INDICATED

SHEET NO. 5/5

PREPARED BY:	CHECKED BY:	RECOMMENDED BY:	APPROVED:
PRINCESS PEARL S. PISARES	MARC M. AVELLANA	ANTONIO M. TORCINO, JR	FERNANDO M. MAPALO, JR.
Administrative Assistant II	Supervising Engineer A	Acting ESD Manager	Port Manager

Digitally signed by Fernando B. Mapalo Jr.
Date: 2025.07.19 12:49:42 +08'00'