

PERSPECTIVE

SCALE NDTS

PHILIPPINE PORTS AUTHORITY

PORT OF CAGAYAN DE ORO MISAMIS ORIENTAL

TITLE: **Maintenance of Opol Office, Port of Opol**

LOCATION: PORT OF OPOL

PREPARED BY:	CHECKED BY:	RECOMMENDED BY:	APPROVED BY:
PRINCESS PEARL S. PISARES	MARC M. AVELLANA	ANTONIO M. TORCINO, JR.	FERNANDO B. MAPALO, JR.
Administrative Assistant II	Supervising Engineer A	Acting ESD Manager	Port Manager


Digitally signed by Fernando B. Mapalo, Jr. Date: 2025.07.19 12:51:11 +08'00'

SHEET CONTENTS


* AS INDICATED

SHEET NO.


1
2

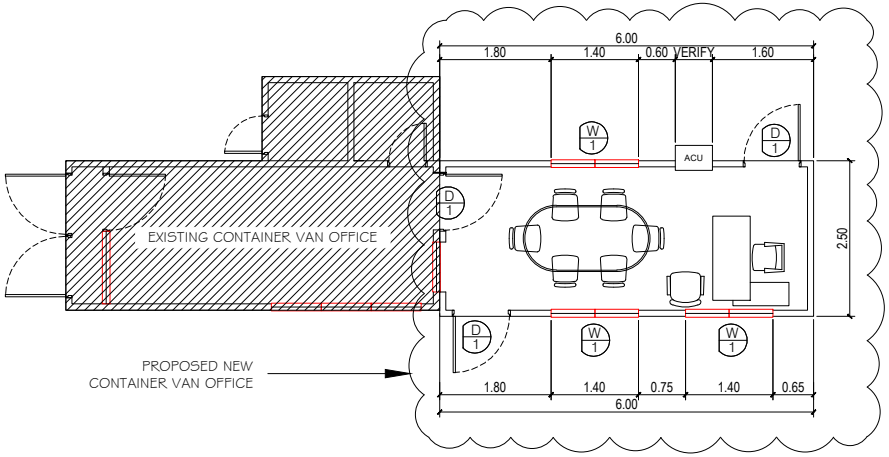


FLOOR PLAN
SCALE 1:80 MTS

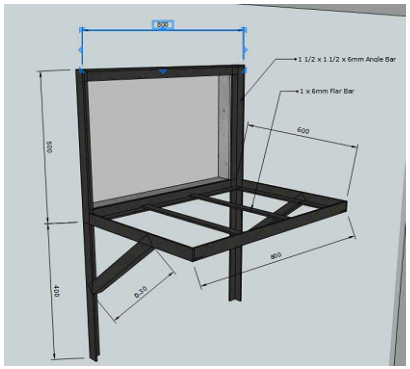

ACU - FRAMING DETAILS
SCALE NDTS

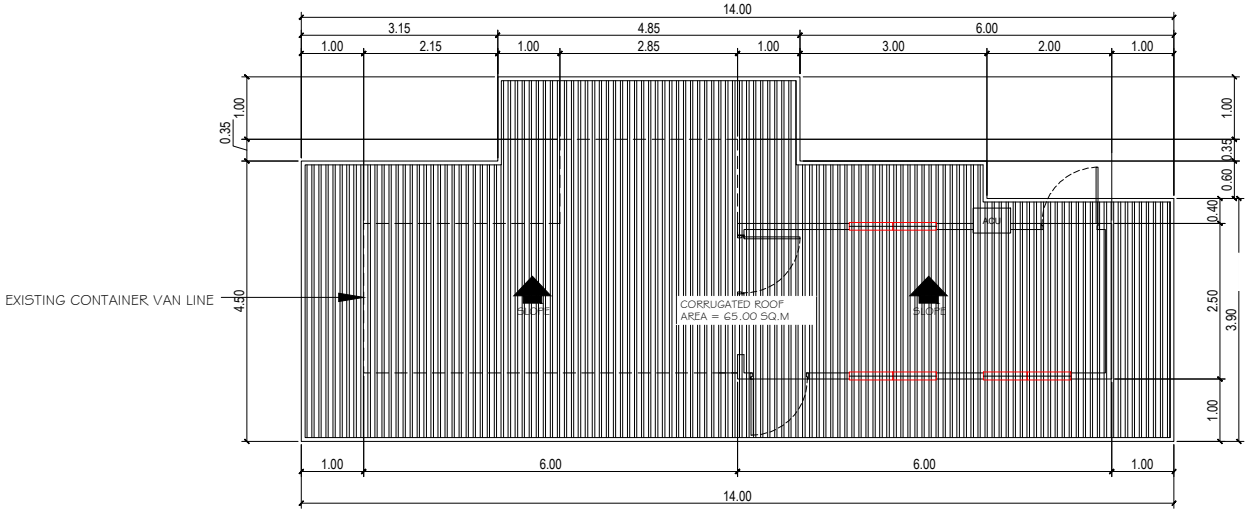

ROOF PLAN
SCALE 1:80 MTS

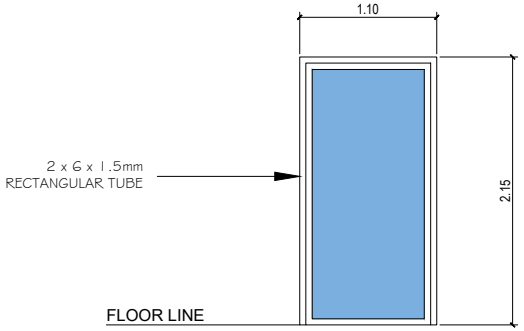

EXISTING CONTAINER VAN MODIFICATION
DOORWAY CUT-OUT EDGE PROTECTION DETAIL
SCALE NDTS

PHILIPPINE PORTS AUTHORITY
PORT OF CAGAYAN DE ORO MISAMIS ORIENTAL

TITLE: **Maintenance of Opol Office, Port of Opol**

LOCATION: PORT OF OPOL

PREPARED BY:	CHECKED BY:	RECOMMENDED BY:	APPROVED BY:
PRINCESS PEARL S. PISARES	MARC M. AVELLANA	ANTONIO M. TORCINO, JR.	FERNANDO B. MAPALO, JR.
Administrative Assistant II	Supervising Engineer A	Acting ESD Manager	Port Manager

Digitally signed by Fernando B. Mapalo, Jr. Date: 2025.07.19 17:51:25 +08'00'

SHEET CONTENTS: * AS INDICATED

SHEET NO.: 2 / 2