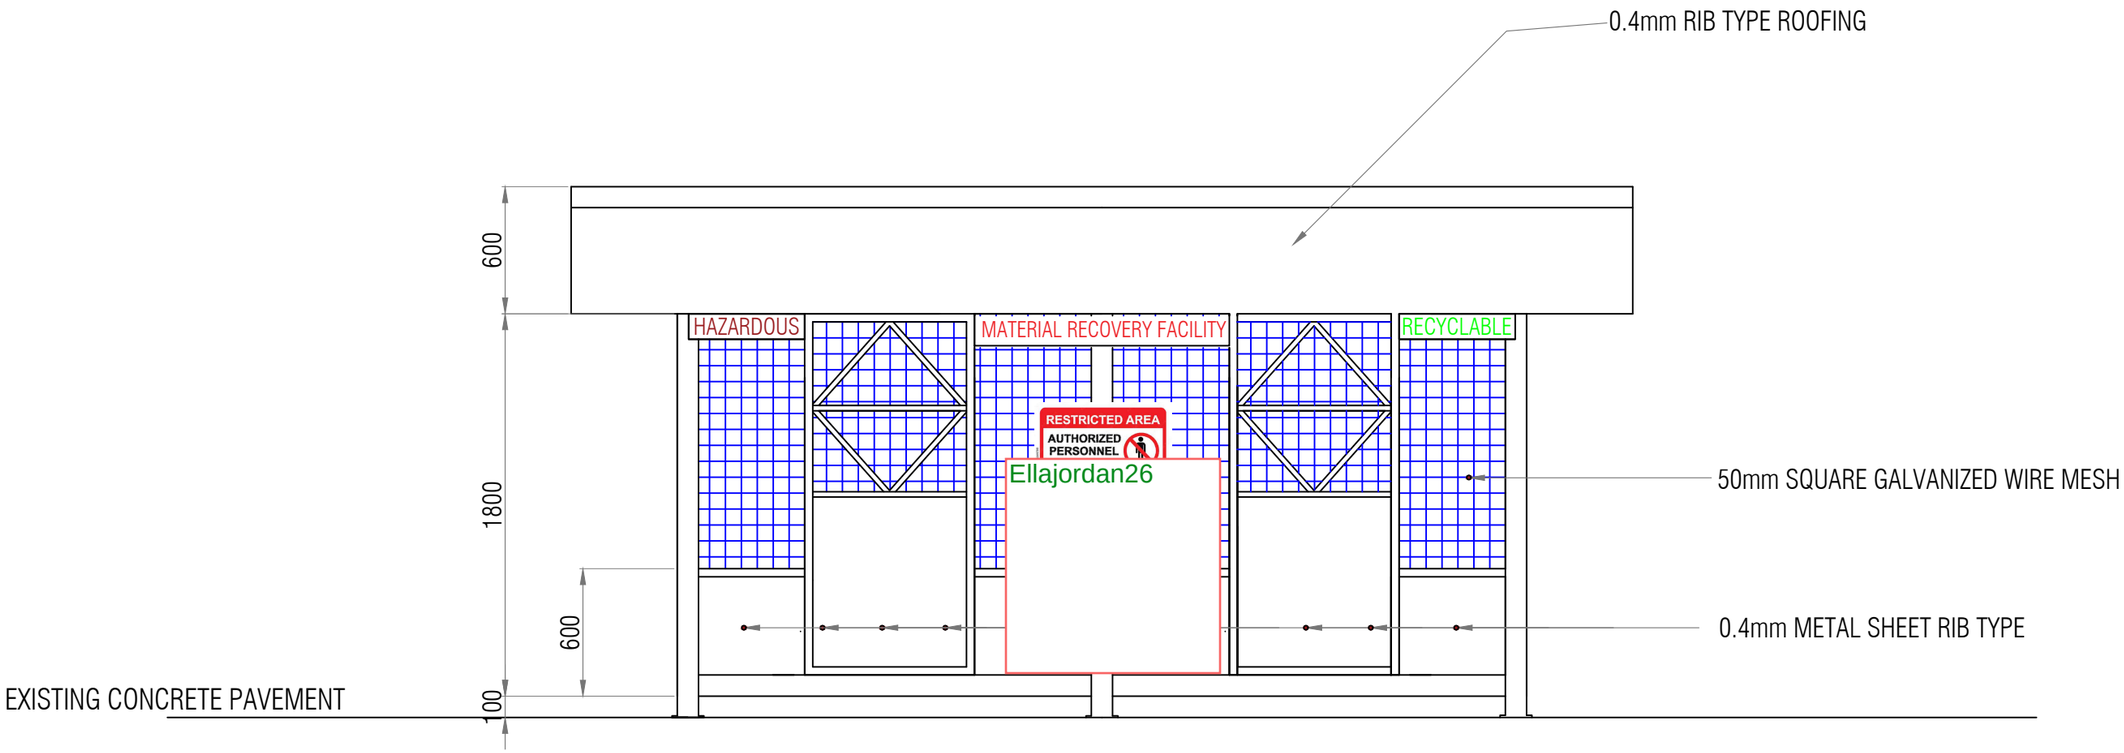


Front elevation

SCALE: 1:30

PHILIPPINE PORTS AUTHORITY

PORT OF CAGAYAN DE ORO MISAMIS ORIENTAL

TITLE:	**SUPPLY OF MATERIALS, LABOR AND EQUIPMENT FOR THE MATERIALS RECOVERY FACILITY PORT OF BALINGOAN,(MPF-MOC-35-2025)**
LOCATION:	PORT OF BALINGOAN


PREPARED BY:	CHECKED BY & SUBMITTED BY:	RECOMMENDED BY:	APPROVED:
NESTOR S. BULLECER Senior Engineer	MARC M. AVELLANA Supervising Engineer A	ANTONIO M. TORCINO,JR. ESD Manager	FERNANDO B. MAPALO, JR. Port Manager


Digitally signed by Fernando B. Mapalo, Jr.
Date: 2025.07.19 13:22:41 +08'00'

SHEET CONTENTS

FRONT ELEVATION


SHEET NO. 1/5

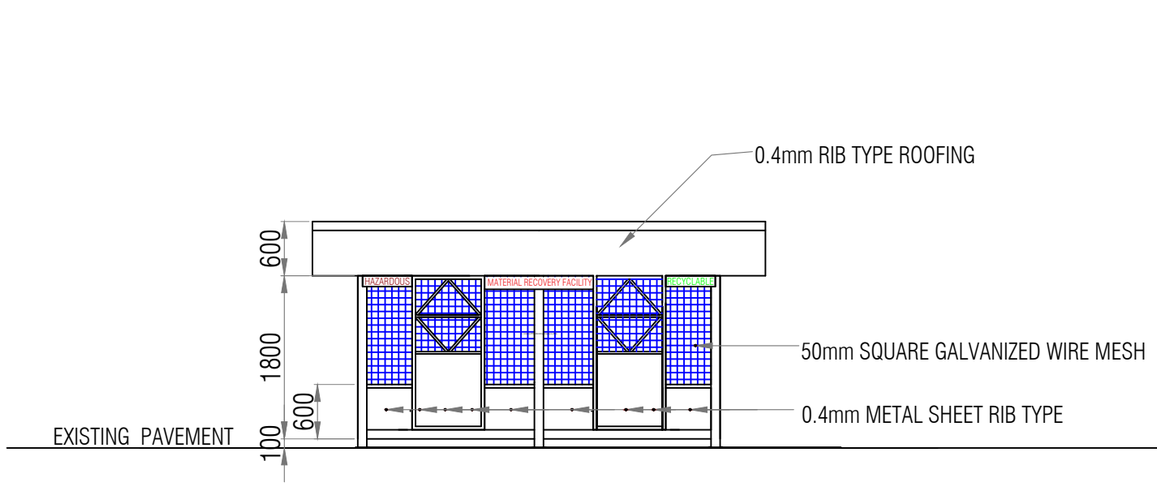


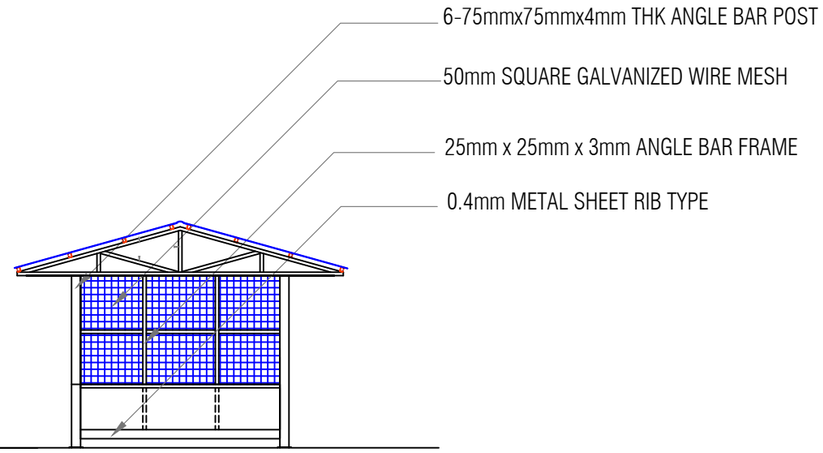

Front elevation
SCALE: 1:75

R/L SIDE elevation
SCALE: 1:75

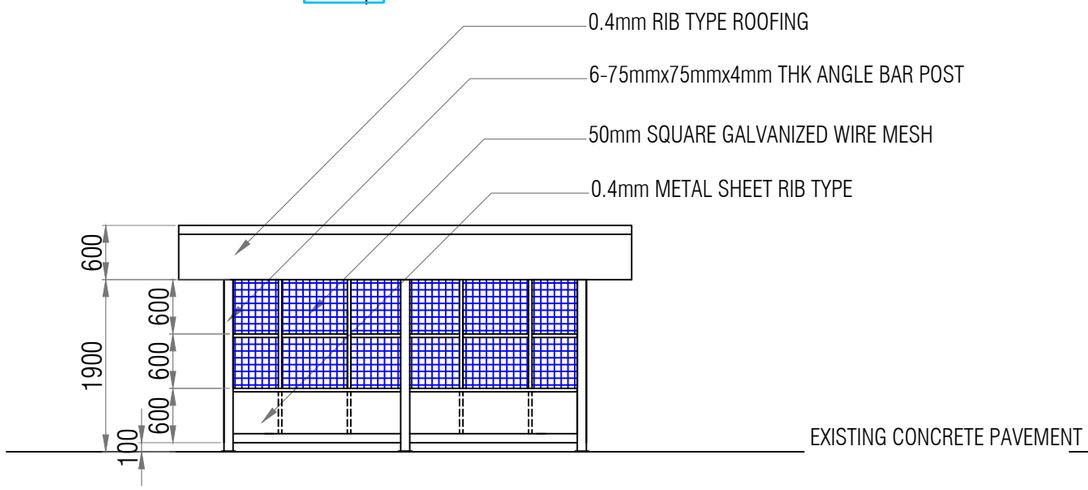

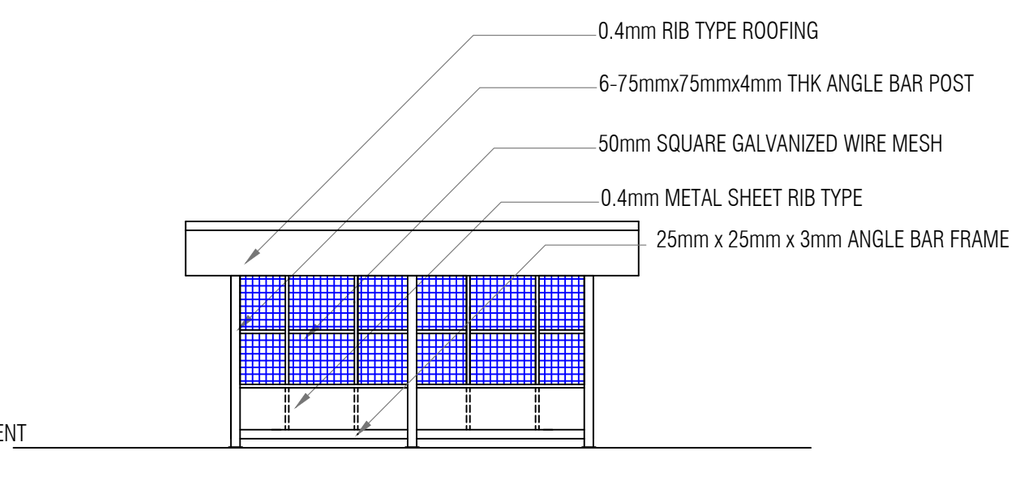

USED OIL

Rear elevation
SCALE: 1:75


Section thru A-A
SCALE: 1:75

PHILIPPINE PORTS AUTHORITY

PORT OF CAGAYAN DE ORO MISAMIS ORIENTAL

TITLE:	SUPPLY OF MATERIALS, LABOR AND EQUIPMENT FOR THE MATERIALS RECOVERY FACILITY PORT OF BALINGOAN,(MPF-MOC-35-2025)	ARCHITECTURAL	SHEET NO. 2 / 5
LOCATION:	PORT OF BALINGOAN	SHEET CONTENTS	FRONT & REAR ELEVATION RIGHT & LEFT ELEVATION

PREPARED BY:	CHECKED BY:	RECOMMENDED BY:	APPROVED:
NESTOR S.BULLECER Senior Engineer A	MARC M. AVELLANA Supervising Engineer	ANTONIO M. TORCINO, JR. Acting ESD Manager	Digitally signed by Fernando B. Mapalo, Jr. Date: 2025.07.19 12:52:40 +08'00' FERNANDO B. MAPALO, JR. Port Manager

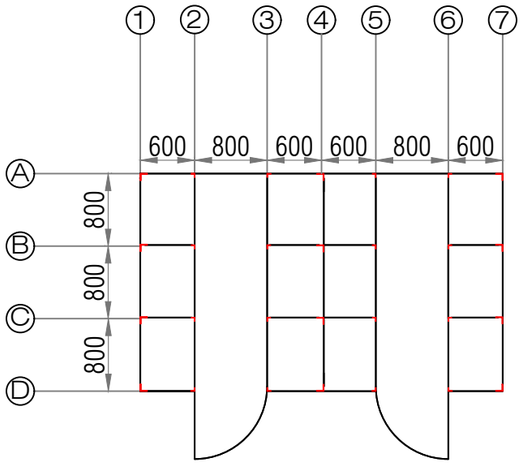


NOTES:
ANGLE BAR SCHEDULE
1.VERTICAL


LOCATION	SIZE	
MAIN POST	75MMX75MMX6MM	A1, A4, A7, B1, B4,C4, B7, D1 , D4 & D7
PERIMETER	38MMX38MMX4MM	A2, A3, A5 ,A6, B1, C1, B7, C7 ,D2 , D3, D5 , & D6
INTERIOR	25MMX25MMX4MM	B2-6 & C2-6

2.HORIZONTAL
ALL HORIZONTAL MEMBERS ARE 25MMX25MM ANGLE BAR EXCEPT THE GIRT PLATE WHICH IS 50MM X50MM X 4MM THK ANGLE BAR

floor plan
SCALE: 1:75

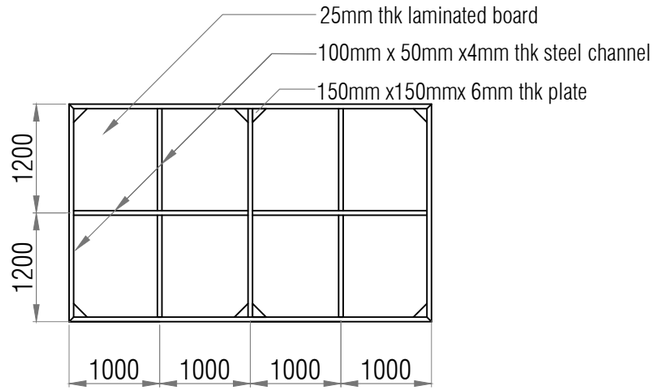

floor framing plan
SCALE: 1:75

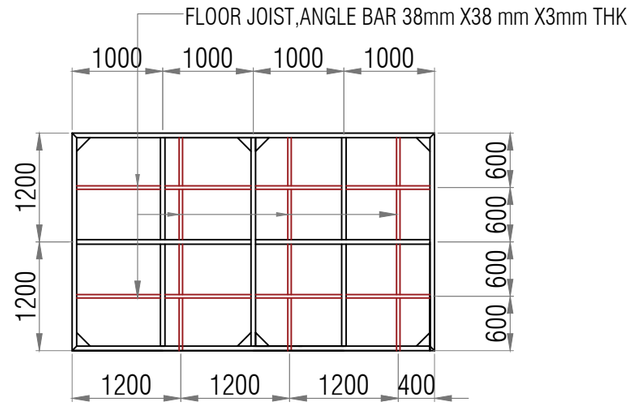


floor joist framing plan
SCALE: 1:75

PHILIPPINE PORTS AUTHORITY

PORT OF CAGAYAN DE ORO MISAMIS ORIENTAL


TITLE:	SUPPLY OF MATERIALS, LABOR AND EQUIPMENT FOR THE MATERIALS RECOVERY FACILITY PORT OF BALINGOAN,(MPF-MOC-35-2025)	ARCHITECTURAL	SHEET NO. 3 / 5
LOCATION:	PORT OF BALINGOAN	SHEET CONTENTS	floor plan floor framing plan floor joist framing plan

PREPARED BY:	CHECKED BY:	RECOMMENDED BY:	APPROVED:
NESTOR S.BULLECER Senior Engineer A	MARC M. AVELLANA Supervising Engineer	ANTONIO M. TORCINO, JR. Acting ESD Manager	Digitally signed by Fernando B. Mapalo, Jr. Date: 2025.07.19 12:25:24 +08'00' FERNANDO B. MAPALO, JR. Port Manager

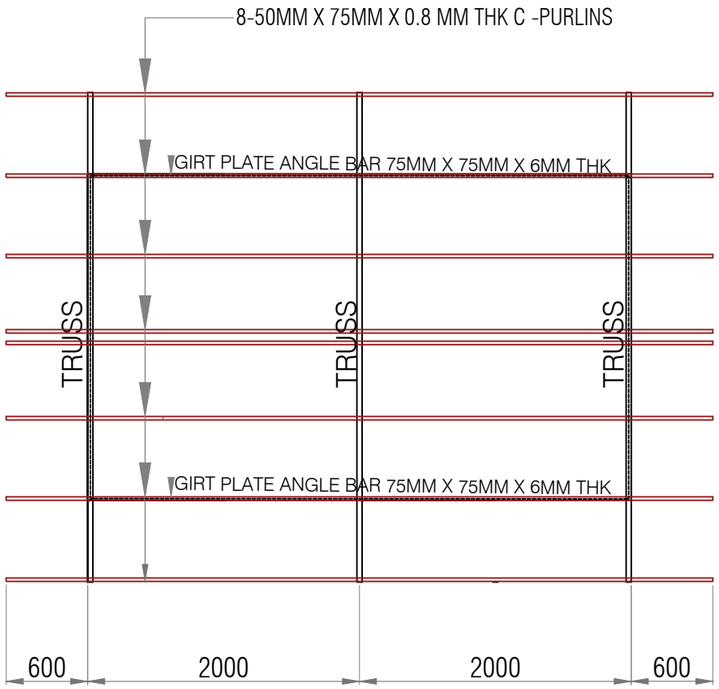


roof framing plan

SCALE: 1:50

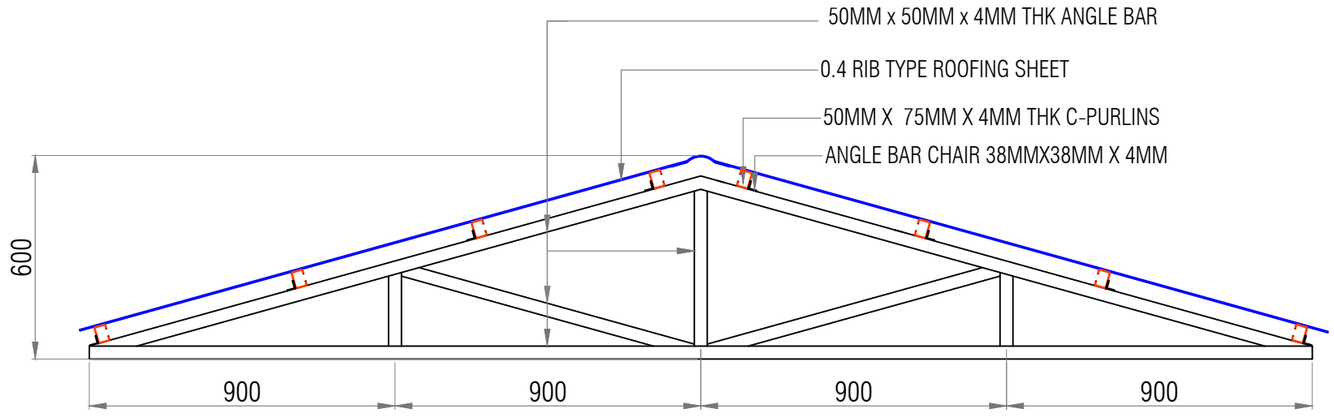

typical truss detail

SCALE: 1:20

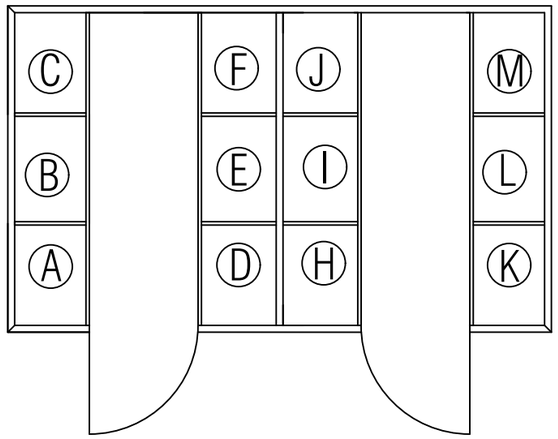

location disposal

SCALE: 1:20

LEGEND:

HAZARDOUS:
- A.USED OIL
- B.BUSTED LEAD ACID BATTERIES
- C.USED LEAD ACID BATTERIES
- D,E&F. RESERVED


RECYCLABLE:
- H.USED PAPER/CARTOONS/CORRUGATED BOXES
- I.PLASTICS
- J.ALUMINUM CAN AND TUBES
- K.GLASS CONTAINER/GLASS
- L&M. RESERVED

PHILIPPINE PORTS AUTHORITY


PORT OF CAGAYAN DE ORO MISAMIS ORIENTAL

TITLE:	SUPPLY OF MATERIALS, LABOR AND EQUIPMENT FOR THE MATERIALS RECOVERY FACILITY PORT OF BALINGOAN,(MPF-MOC-35-2025)	ARCHITECTURAL	SHEET NO. 4/5
LOCATION:	PORT OF BALINGOAN	SHEET CONTENTS	roof framing plan typical truss detail

PREPARED BY:	CHECKED BY:	RECOMMENDED BY:	APPROVED:
NESTOR S.BULLECER Senior Engineer A	MARC M. AVELLANA Supervising Engineer	ANTONIO M. TORCINO, JR. Acting ESD Manager	FERNANDO B. MAPALO, JR. Port Manager Digitally signed by Fernando B. Mapalo, Jr. Date: 2025.07.19 12:53:04 +08'00'

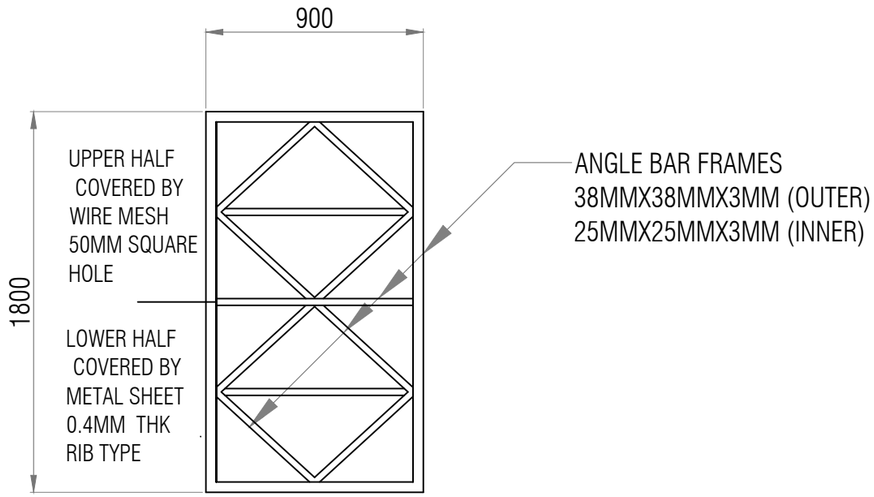

a door details
1:25

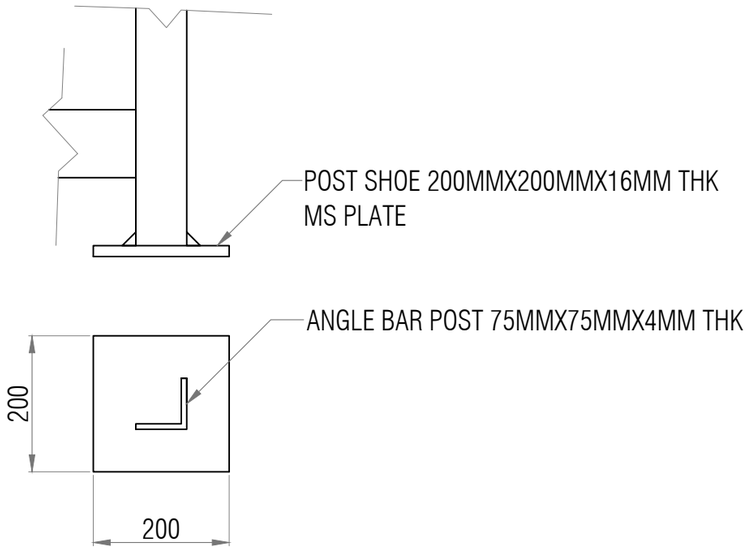

a post shoe details
SCALE: 1:25

PHILIPPINE PORTS AUTHORITY

PORT OF
CAGAYAN DE ORO
MISAMIS ORIENTAL

TITLE:	SUPPLY OF MATERIALS, LABOR AND EQUIPMENT FOR THE MATERIALS RECOVERY FACILITY PORT OF BALINGOAN,(MPF-MOC-35-2025)			ARCHITECTURAL	SHEET NO. 5/5
LOCATION:	PORT OF BALINGOAN			SHEET CONTENTS	
PREPARED BY: NESTOR S.BULLECER, Senior Engineer A	CHECKED BY: MARC M. AVELLANA, Supervising Engineer	RECOMMENDED BY: ANTONIO M. TORCINO, JR., Acting ESD Manager	APPROVED: FERNANDO B. MAPALO, JR., Port Manager (Digitally signed by Fernando B. Mapalo, Jr. Date: 2025.07.19 12:58:07 +08'00')	FRONT ELEVATION REAR ELEVATION	