
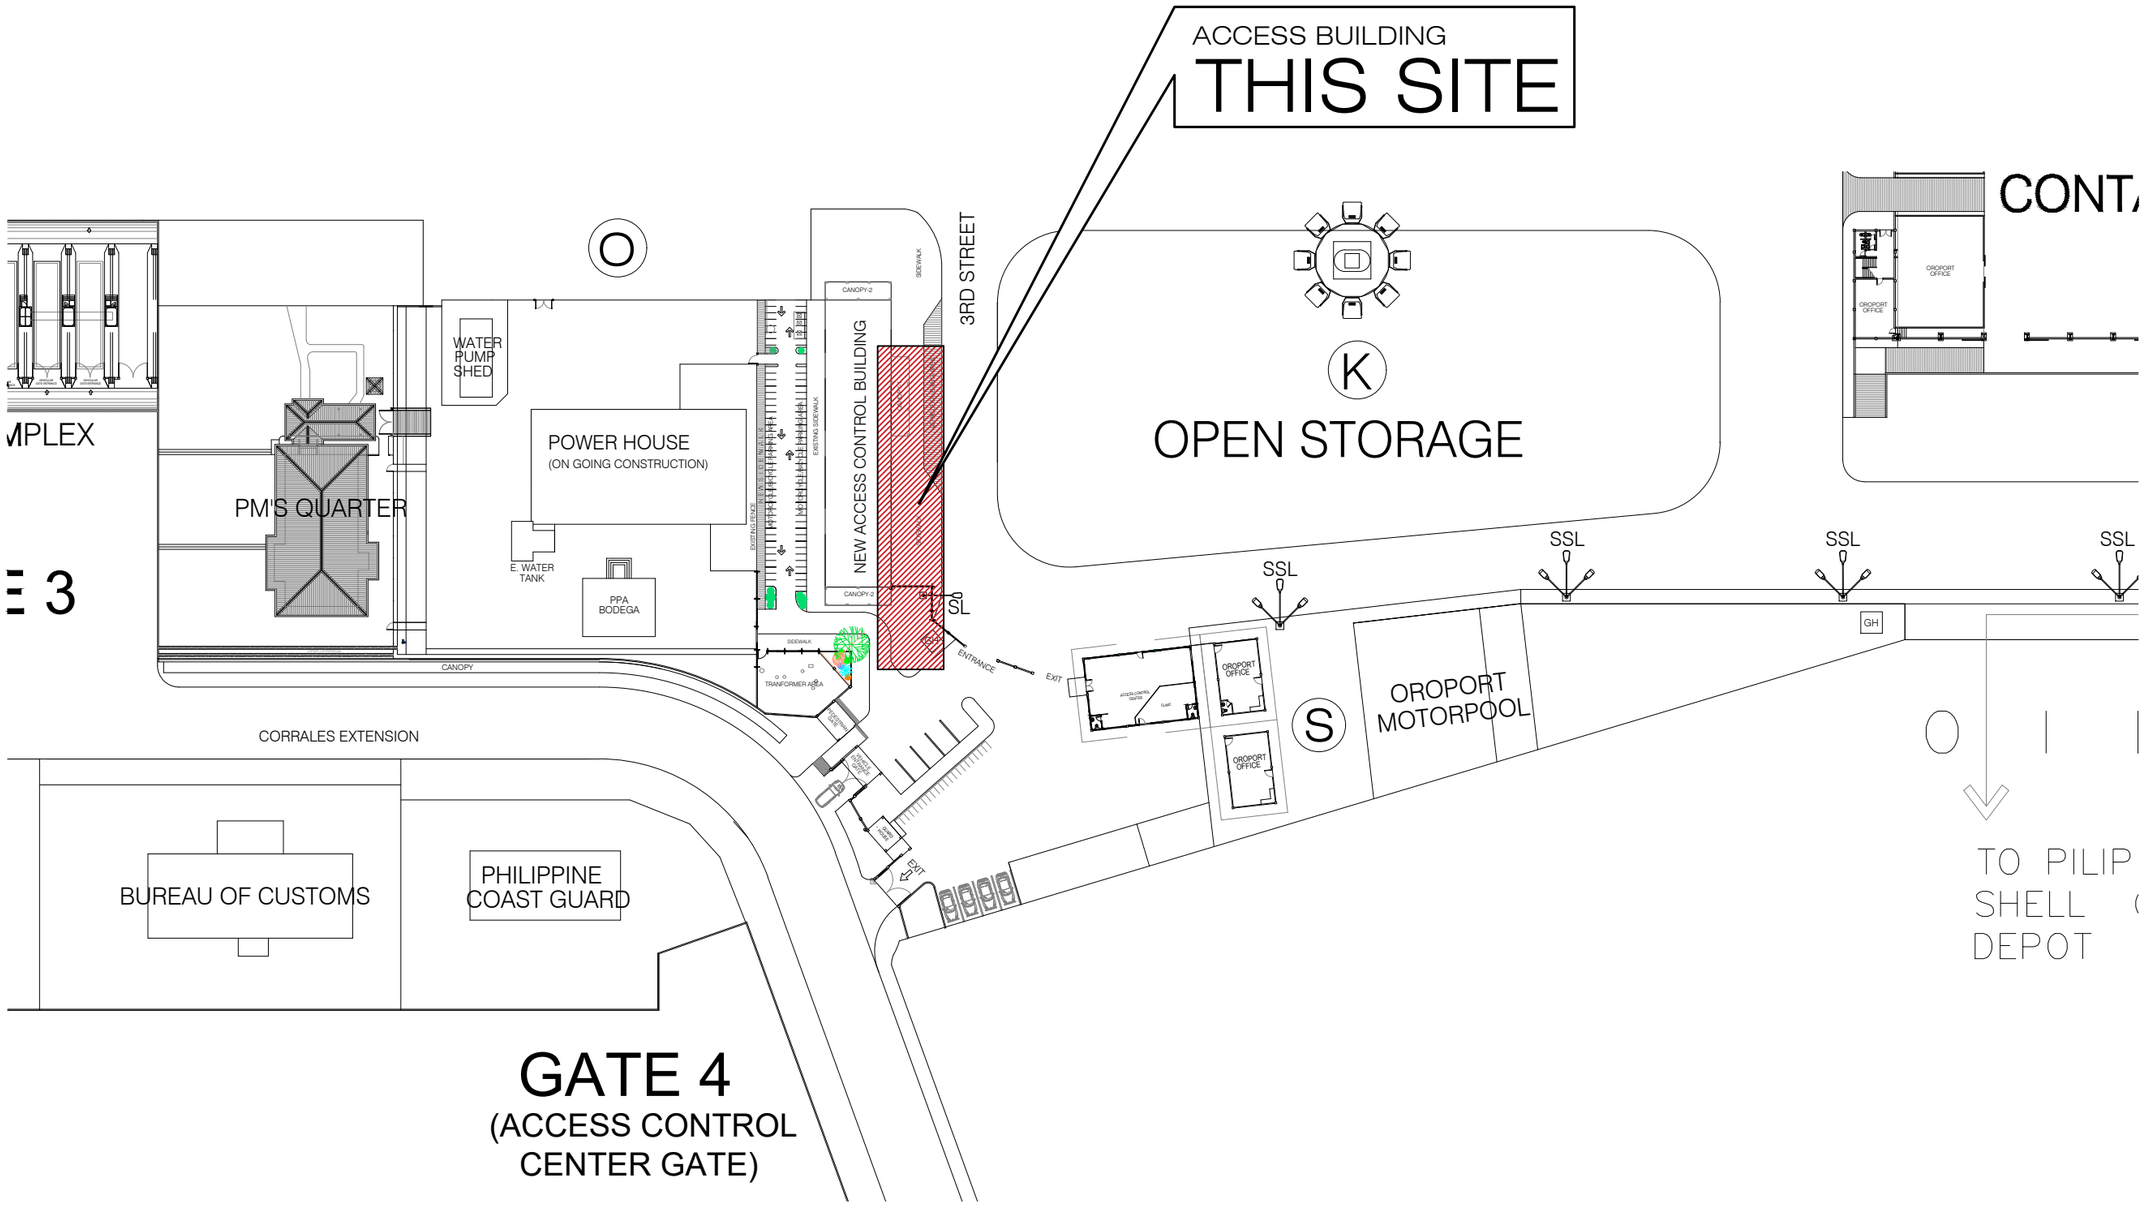


ACCESS CONTROL BUILDING
LOCATION PLAN
SCALE: NDTS

PHILIPPINE PORTS AUTHORITY

PORT OF CAGAYAN DE ORO
MISAMIS ORIENTAL

TITLE:	**MAINTENANCE OF ACCESS CONTROL AND COMMAND CENTER** Port of Cagayan de Oro		SHEET NO. 1 / 12
LOCATION:	PORT OF CAGAYAN DE ORO	SHEET CONTENTS	
PREPARED BY: PRINCESS PEARL S. PISARES, Admin Assistant II	CHECKED BY: MARC M. AVELLANA, Supervising Engineer A	RECOMMENDED BY: ANTONIO M. TORCINO, JR, Acting ESD Manager	APPROVED: FERNANDO M. MAPALO, JR., Port Manager (Digitally signed by Fernando B. Mapalo, Jr. Date: 2025.08.01 15:22:04 +08'00')
			AS INDICATED

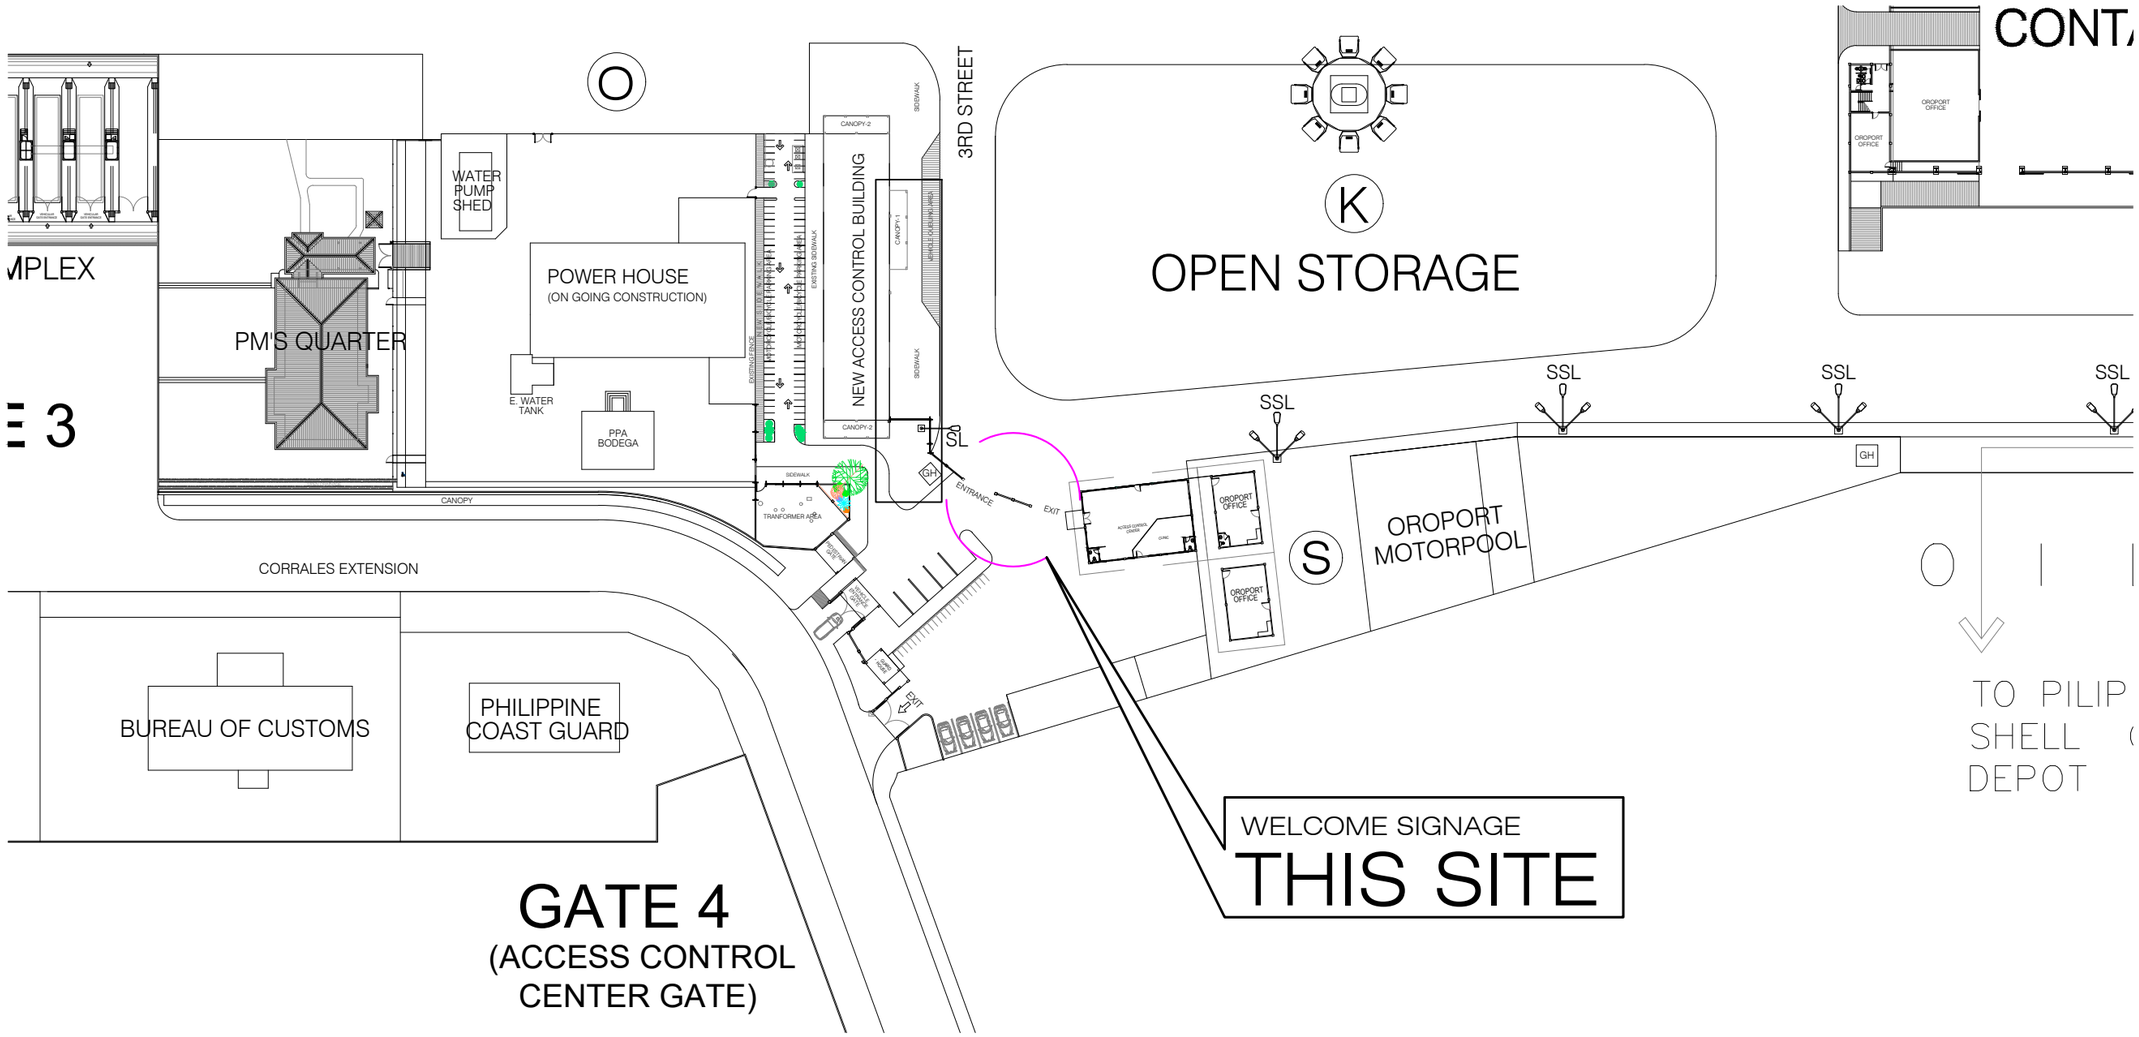

ACCESS CONTROL BUILDING


LOCATION PLAN

SCALE: NDTS

PHILIPPINE PORTS AUTHORITY

PORT OF CAGAYAN DE ORO
MISAMIS ORIENTAL

TITLE:	**MAINTENANCE OF ACCESS CONTROL AND COMMAND CENTER** **Port of Cagayan de Oro**		SHEET NO. 2/12
LOCATION:	PORT OF CAGAYAN DE ORO	SHEET CONTENTS	
PREPARED BY: PRINCESS PEARL S. PISARES, Admin Assistant II	CHECKED BY: MARC M. AVELLANA, Supervising Engineer A	RECOMMENDED BY: ANTONIO M. TORCINO, JR, Acting BSD Manager	APPROVED: FERNANDO M. MAPALO, JR., Port Manager (Digitally signed by Fernando B. Mapalo, Jr. Date: 2025.08.01 12:24:10 +08'00')
		AS INDICATED	

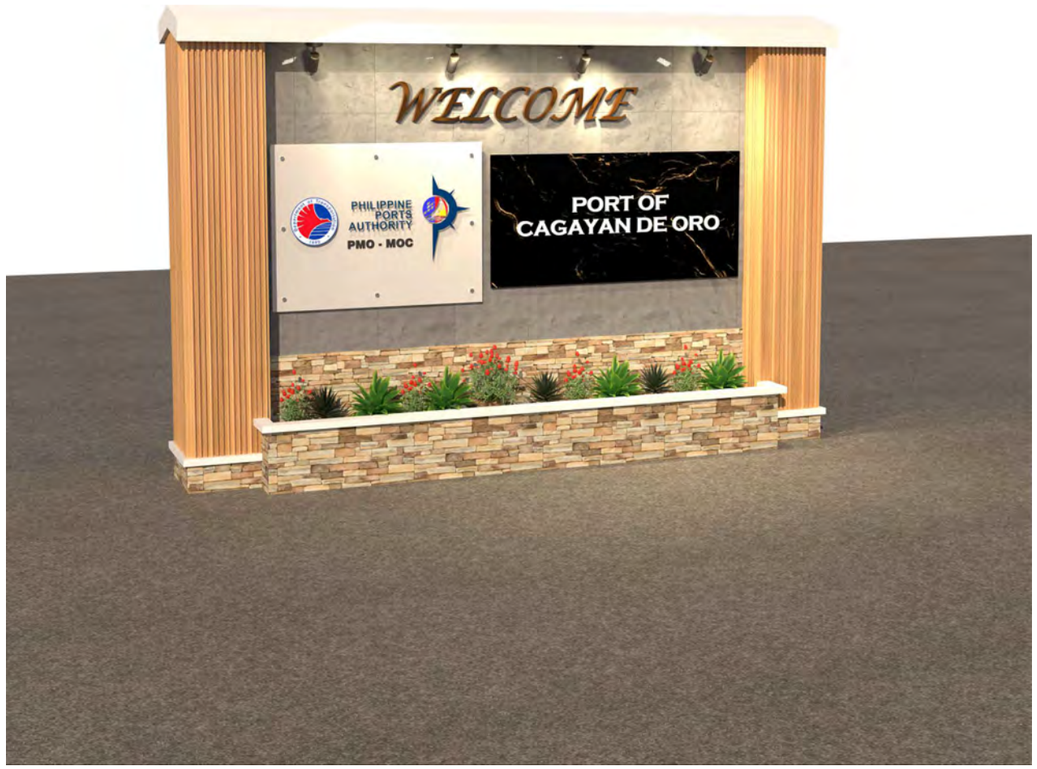

FRONT PERSPECTIVE




REAR PERSPECTIVE

PHILIPPINE PORTS AUTHORITY

PORT OF CAGAYAN DE ORO
MISAMIS ORIENTAL

TITLE:	**MAINTENANCE OF ACCESS CONTROL AND COMMAND CENTER** Port of Cagayan de Oro				SHEET NO. 3 / 12
LOCATION:	PORT OF CAGAYAN DE ORO			SHEET CONTENTS	
PREPARED BY: PRINCESS PEARL S. PISARES, Admin Assistant II	CHECKED BY: MARC M. AVELLANA, Supervising Engineer A	RECOMMENDED BY: ANTONIO M. TORCINO, JR., Acting EED Manager	APPROVED: FERNANDO M. MAPALO, JR., Port Manager (Digitally signed by Fernando B. Mapalo, Jr. Date: 2025.08.01 15:23:01 +08'00')	AS INDICATED	

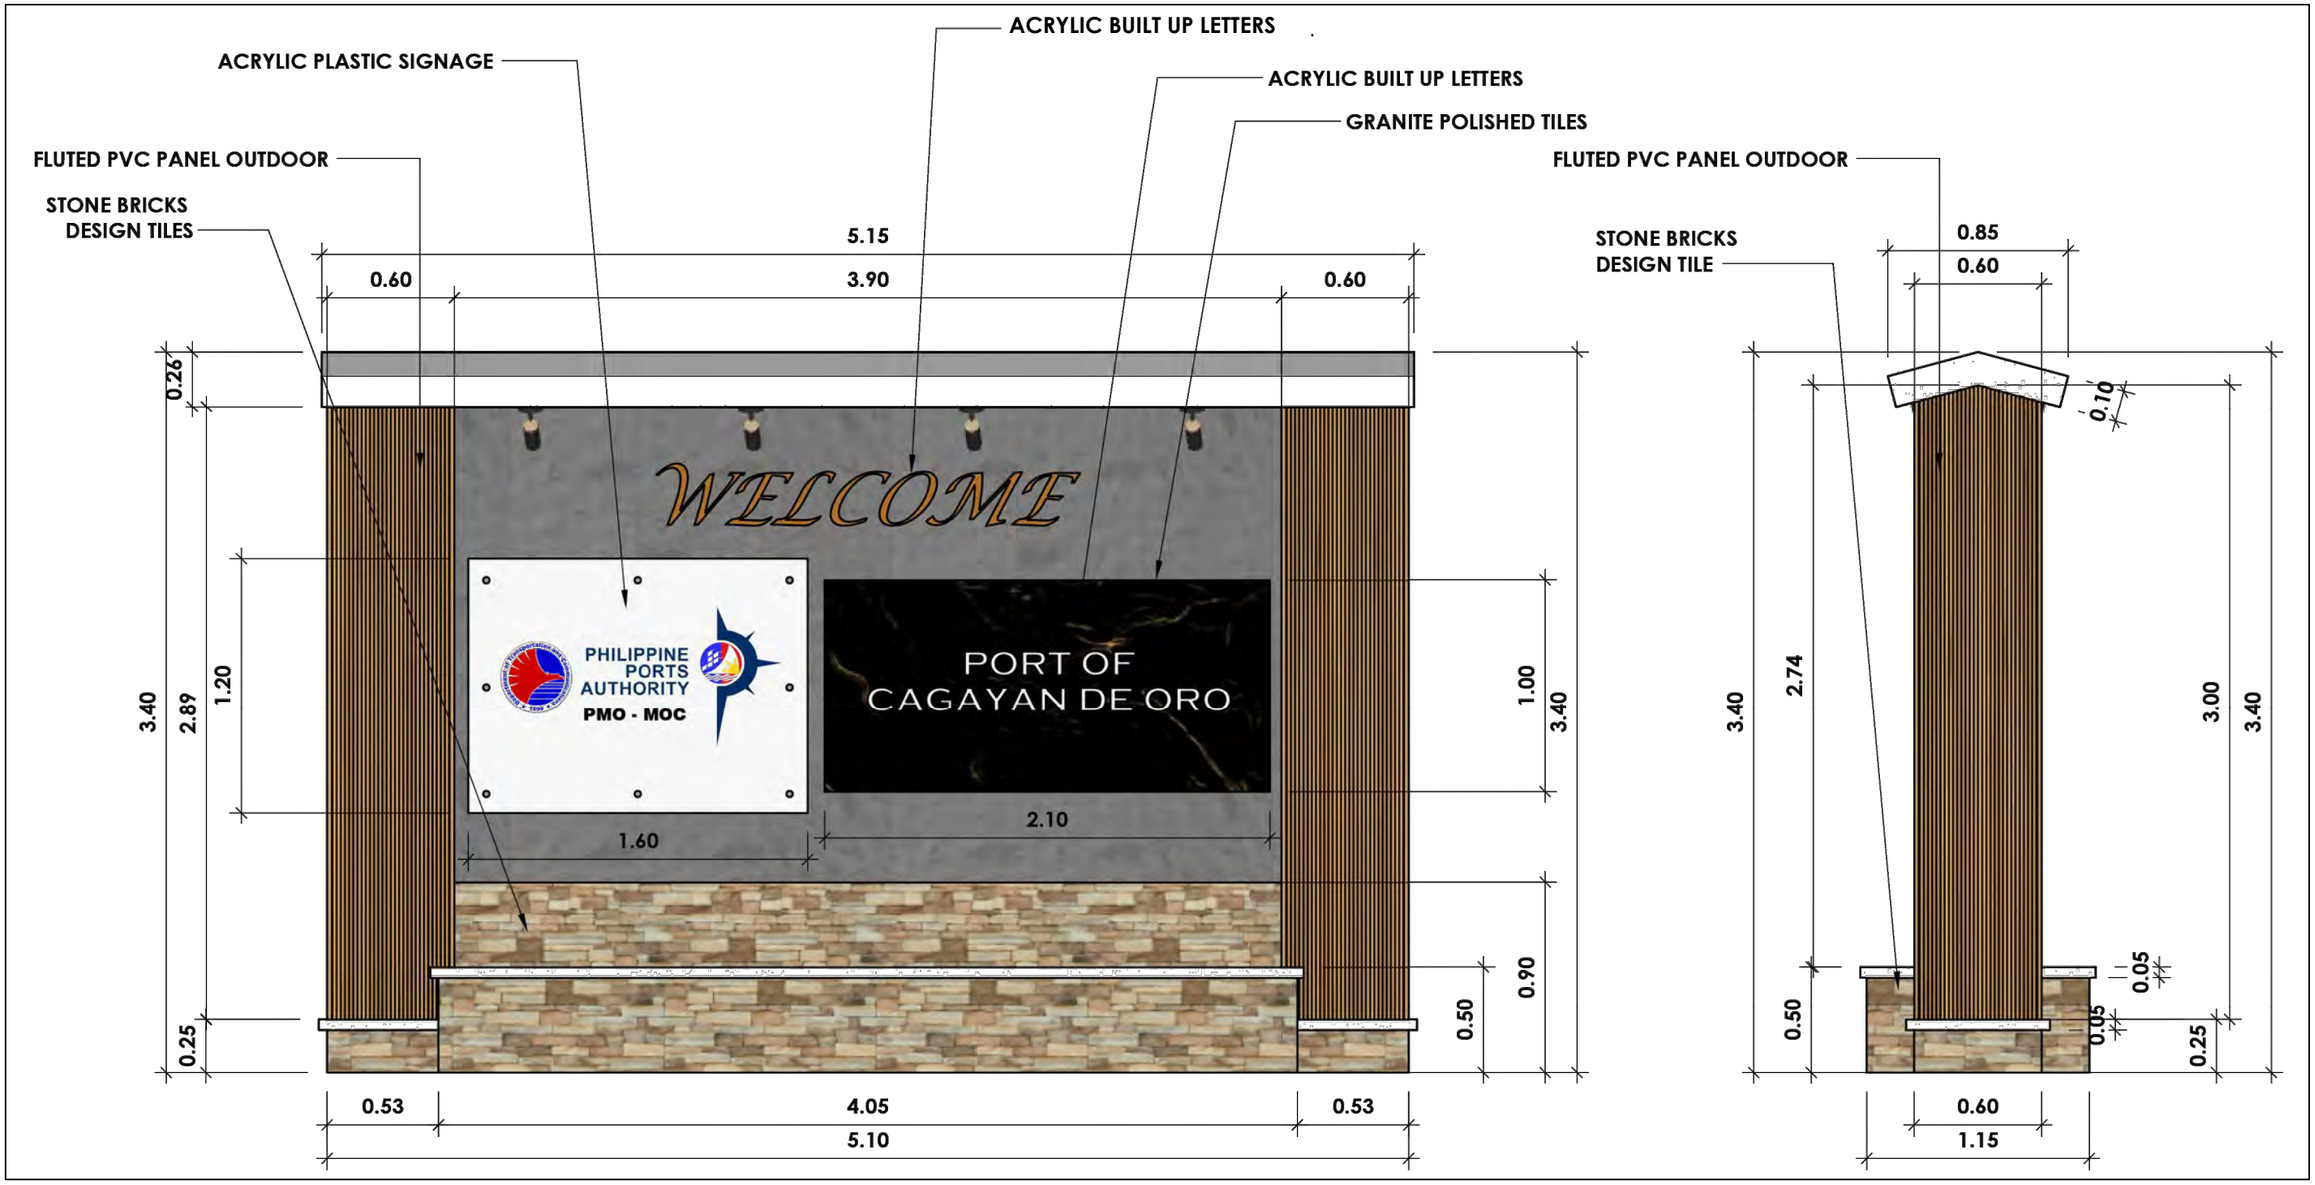


FRONT ELEVATION
SCALE: 1:30

RIGHT ELEVATION
SCALE: 1:30

PHILIPPINE PORTS AUTHORITY

PORT OF CAGAYAN DE ORO
MISAMIS ORIENTAL

TITLE:	**MAINTENANCE OF ACCESS CONTROL AND COMMAND CENTER** **Port of Cagayan de Oro**		SHEET NO. 4/12
LOCATION:	PORT OF CAGAYAN DE ORO		SHEET CONTENTS: AS INDICATED
PREPARED BY: PRINCESS PEARL S. PISARES, Admin Assistant II	CHECKED BY: MARC M. AVELLANA, Supervising Engineer A	RECOMMENDED BY: ANTONIO M. TOROINO, JR, Acting ESD Manager	APPROVED: FERNANDO M. MAPALO, JR., Port Manager (Digitally signed by Fernando B. Mapalo, Jr. Date: 2025.08.01 15:23:33 +08'00')

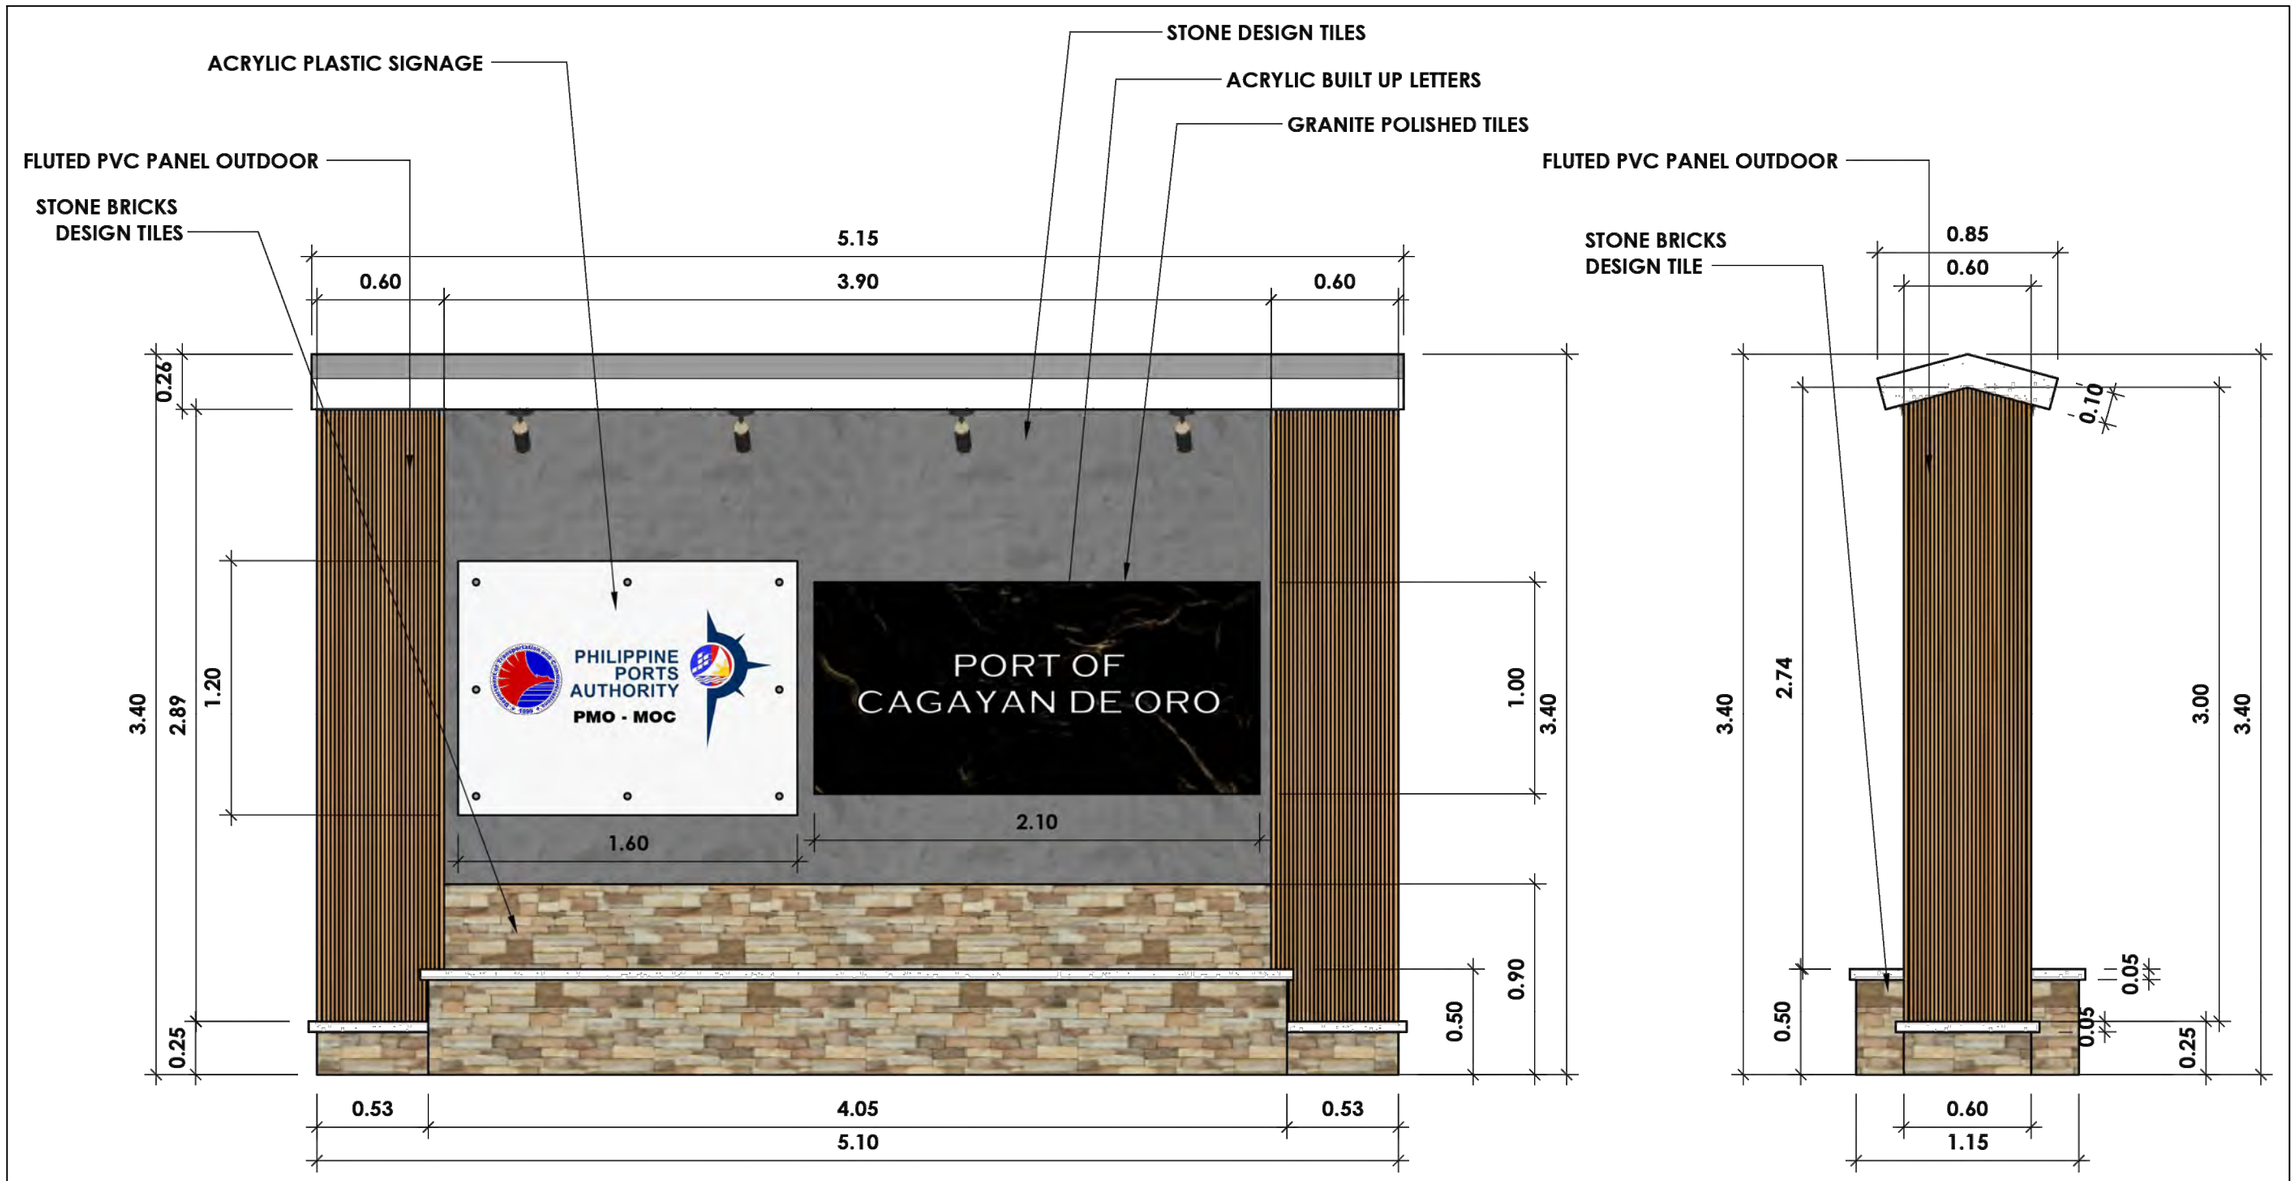

REAR ELEVATION
SCALE: 1:30

LEFT ELEVATION
SCALE: 1:30

PHILIPPINE PORTS AUTHORITY

PORT OF CAGAYAN DE ORO
MISAMIS ORIENTAL

TITLE: **MAINTENANCE OF ACCESS CONTROL AND COMMAND CENTER**
Port of Cagayan de Oro


LOCATION: PORT OF CAGAYAN DE ORO

SHEET CONTENTS: AS INDICATED


SHEET NO. 5/12

PREPARED BY:	CHECKED BY:	RECOMMENDED BY:	APPROVED:
PRINCESS PEARL S. PISARES	MARC M. AVELLANA	ANTONIO M. TORCINO, JR	FERNANDO M. MAPALO, JR.
Admin Assistant II	Supervising Engineer A	Acting ESD Manager	Port Manager


Digitally signed by Fernando B. Mapalo, Jr.
Date: 2025.08.01 10:25:24 +08:00

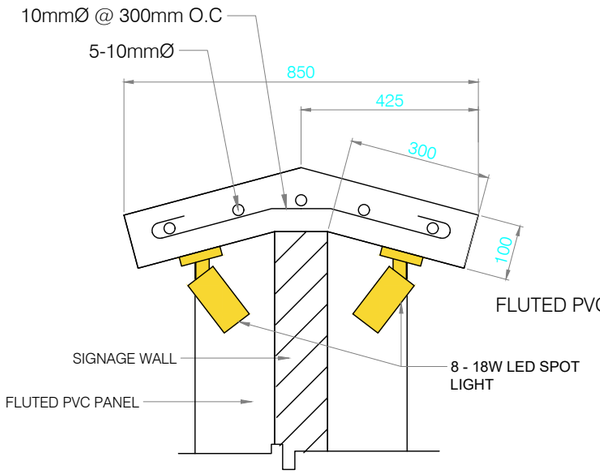


TOP CROWN
SCALE: 1:10

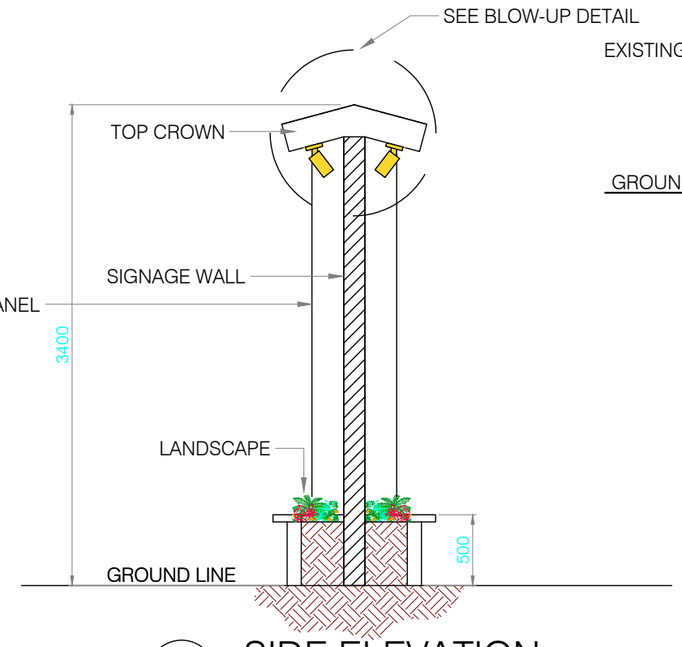


SIDE ELEVATION
SCALE: 1:40

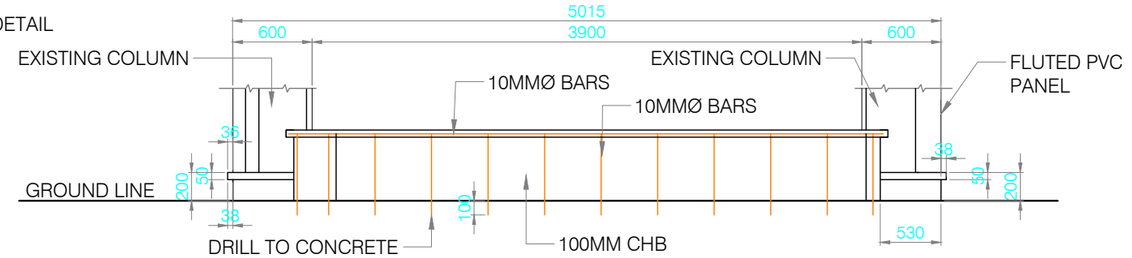


ELEVATION
PLANTER BOX
SCALE: 1:45

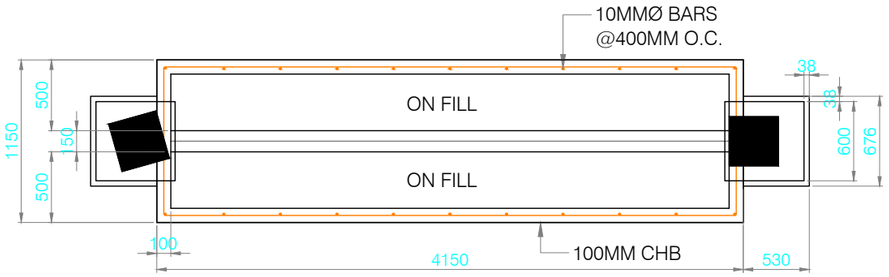


PLAN
PLANTER BOX
SCALE: 1:45

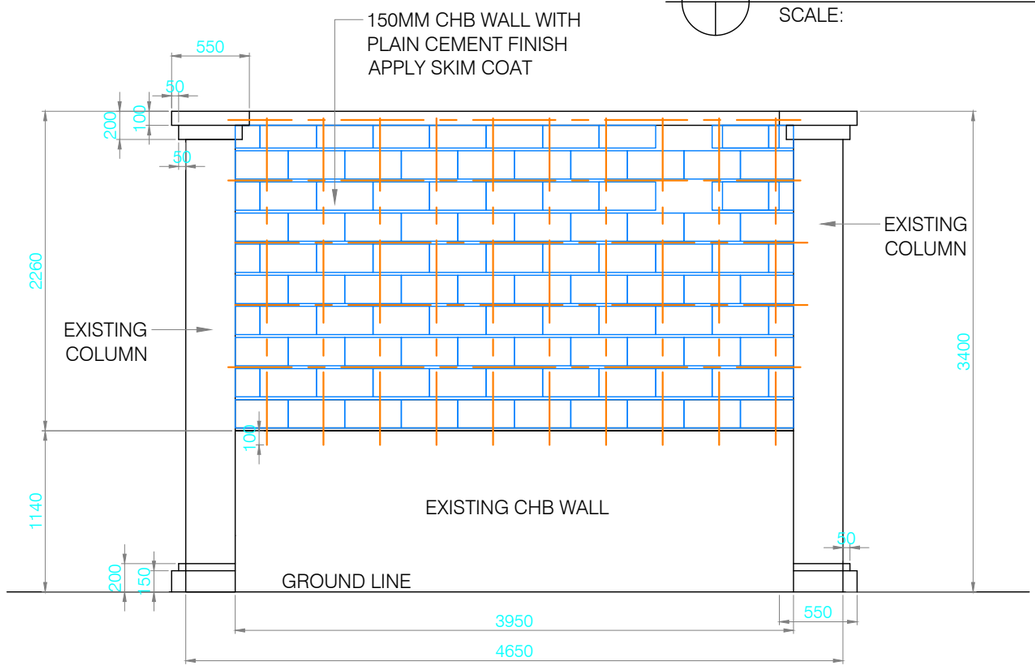

DETAIL OF CHB WALL
SCALE: 1:40

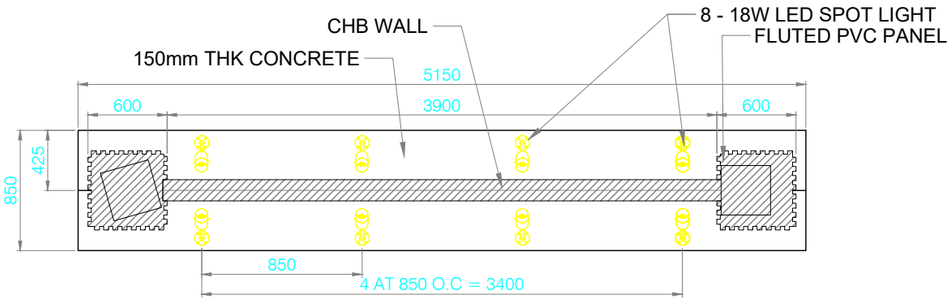

REFLECTED TOP CROWN DETAIL
SCALE: 1:45

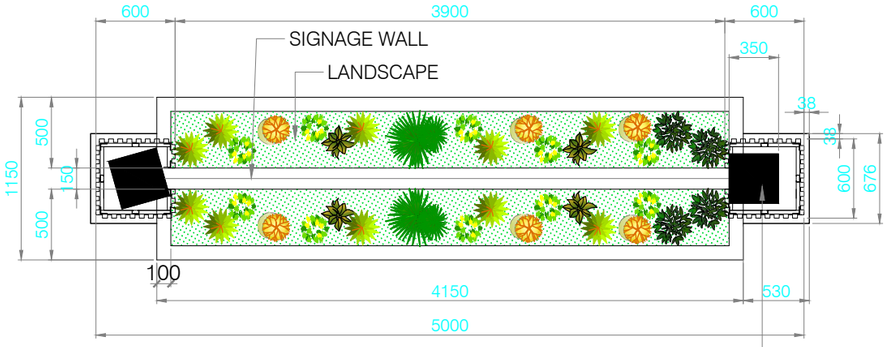

DETAIL OF PLANTER BOX
SCALE: 1:45

PHILIPPINE PORTS AUTHORITY


PORT OF CAGAYAN DE ORO
MISAMIS ORIENTAL

TITLE:	**MAINTENANCE OF ACCESS CONTROL AND COMMAND CENTER** Port of Cagayan de Oro				SHEET NO. 6 / 12
LOCATION:	PORT OF CAGAYAN DE ORO			SHEET CONTENTS	
PREPARED BY: PRINCESS PEARL S. PISARES, Admin Assistant II	CHECKED BY: MARC M. AVELLANA, Supervising Engineer A	RECOMMENDED BY: ANTONIO M. TORCINO, JR, Acting ESD Manager	APPROVED: FERNANDO M. MAPALO, JR., Port Manager (Digitally signed by Fernando B. Mapalo, Jr. Date: 2025.08.01 15:23:39 +08'00')	AS INDICATED	




ACRYLIC BUILT-UP LETTERS

SCALE NDTS

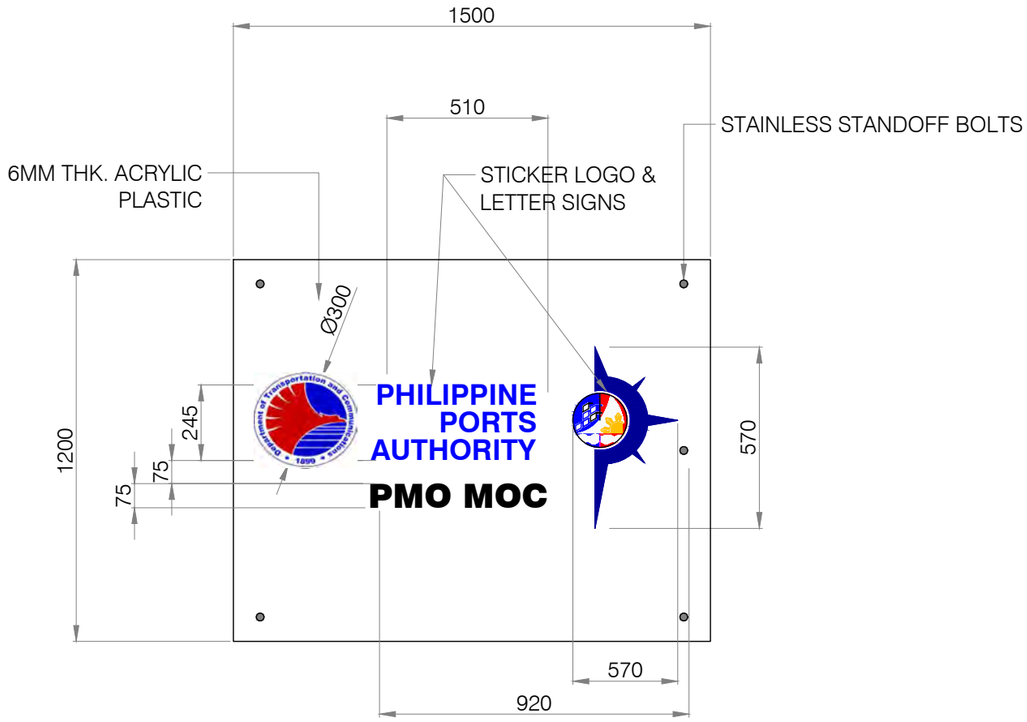

FRONT

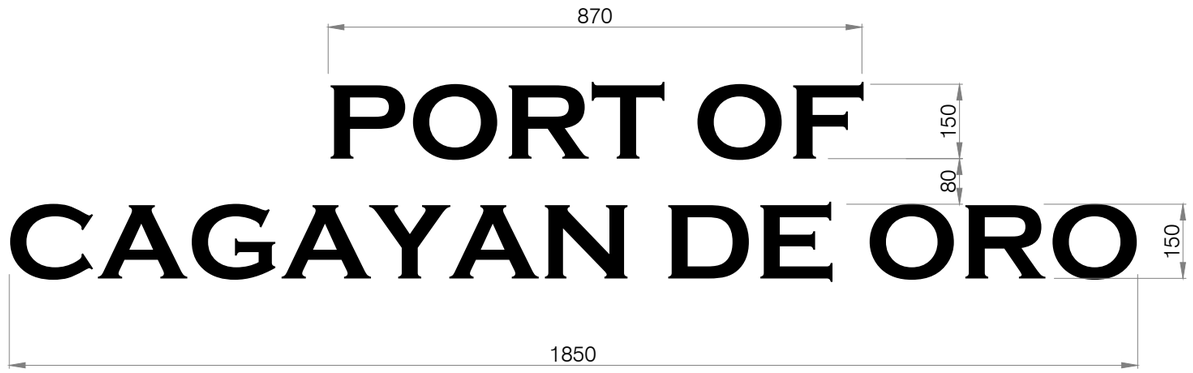

ACRYLIC BUILT-UP LETTERS


SCALE NDTS

SPECIFICATION OF SIGNAGE

SCALE: NDTS


PHILIPPINE PORTS AUTHORITY — PORT OF CAGAYAN DE ORO MISAMIS ORIENTAL	TITLE:	**MAINTENANCE OF ACCESS CONTROL AND COMMAND CENTER** Port of Cagayan de Oro	SHEET NO. 7 / 12
	LOCATION:	PORT OF CAGAYAN DE ORO	SHEET CONTENTS: AS INDICATED

PREPARED BY:	CHECKED BY:	RECOMMENDED BY:	APPROVED:
PRINCESS PEARL S. PISARES Admin Assistant II	MARC M. AVELLANA Supervising Engineer A	ANTONIO M. TORCINO, JR. Acting ESD Manager	FERNANDO M. MAPALO, JR. Port Manager Digitally signed by Fernando B. Mapalo, Jr. Date: 2025.08.01 15:23:49 +08:00

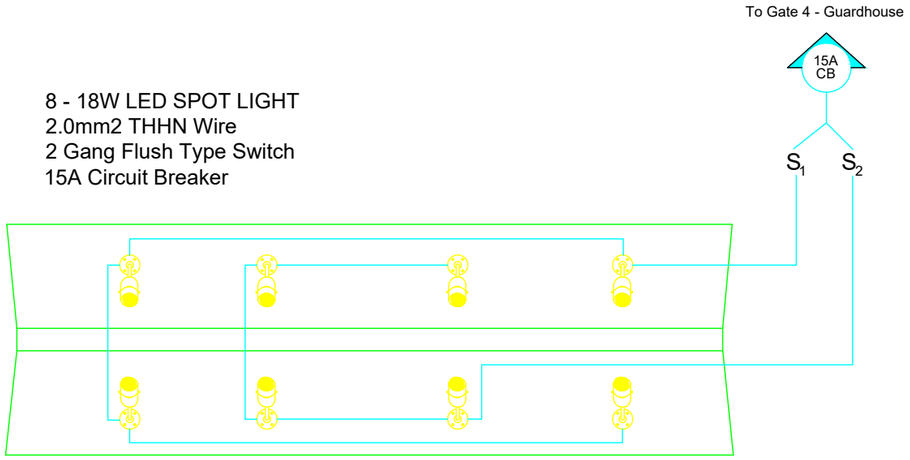

8 - 18W LED SPOT LIGHT
2.0mm2 THHN Wire
2 Gang Flush Type Switch
15A Circuit Breaker

LIGHTING LAYOUT PLAN
SCALE: NTS

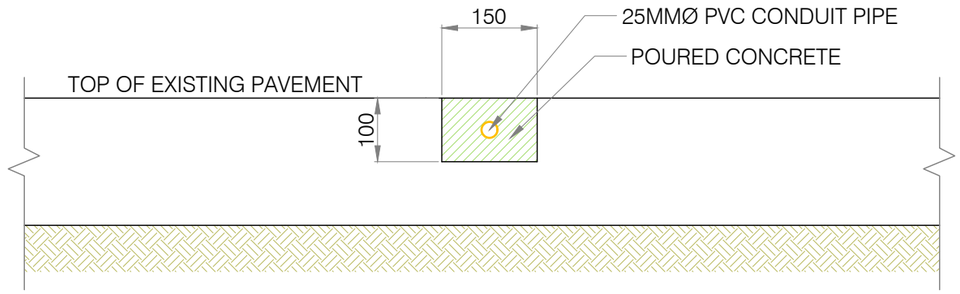


DET. OF CONCRETE DUCT ENCASEMENT
SCALE: 1:10

WELCOME BUILDING
ELECTRICAL PLAN
SCALE: NTS

PHILIPPINE PORTS AUTHORITY

PORT OF CAGAYAN DE ORO
MISAMIS ORIENTAL

TITLE:	**MAINTENANCE OF ACCESS CONTROL AND COMMAND CENTER** Port of Cagayan de Oro		SHEET NO. 8/12
LOCATION:	PORT OF CAGAYAN DE ORO		SHEET CONTENTS
PREPARED BY: PRINCESS PEARL S. PISARES, Admin Assistant II	CHECKED BY: MARC M. AVELLANA, Supervising Engineer A	RECOMMENDED BY: ANTONIO M. TORCINO, JR, Acting ESD Manager	APPROVED: FERNANDO M. MAPALO, JR., Port Manager. Digitally signed by Fernando B. Mapalo, Jr. Date: 2025.08.01 15:24:01 +08'00'	AS INDICATED

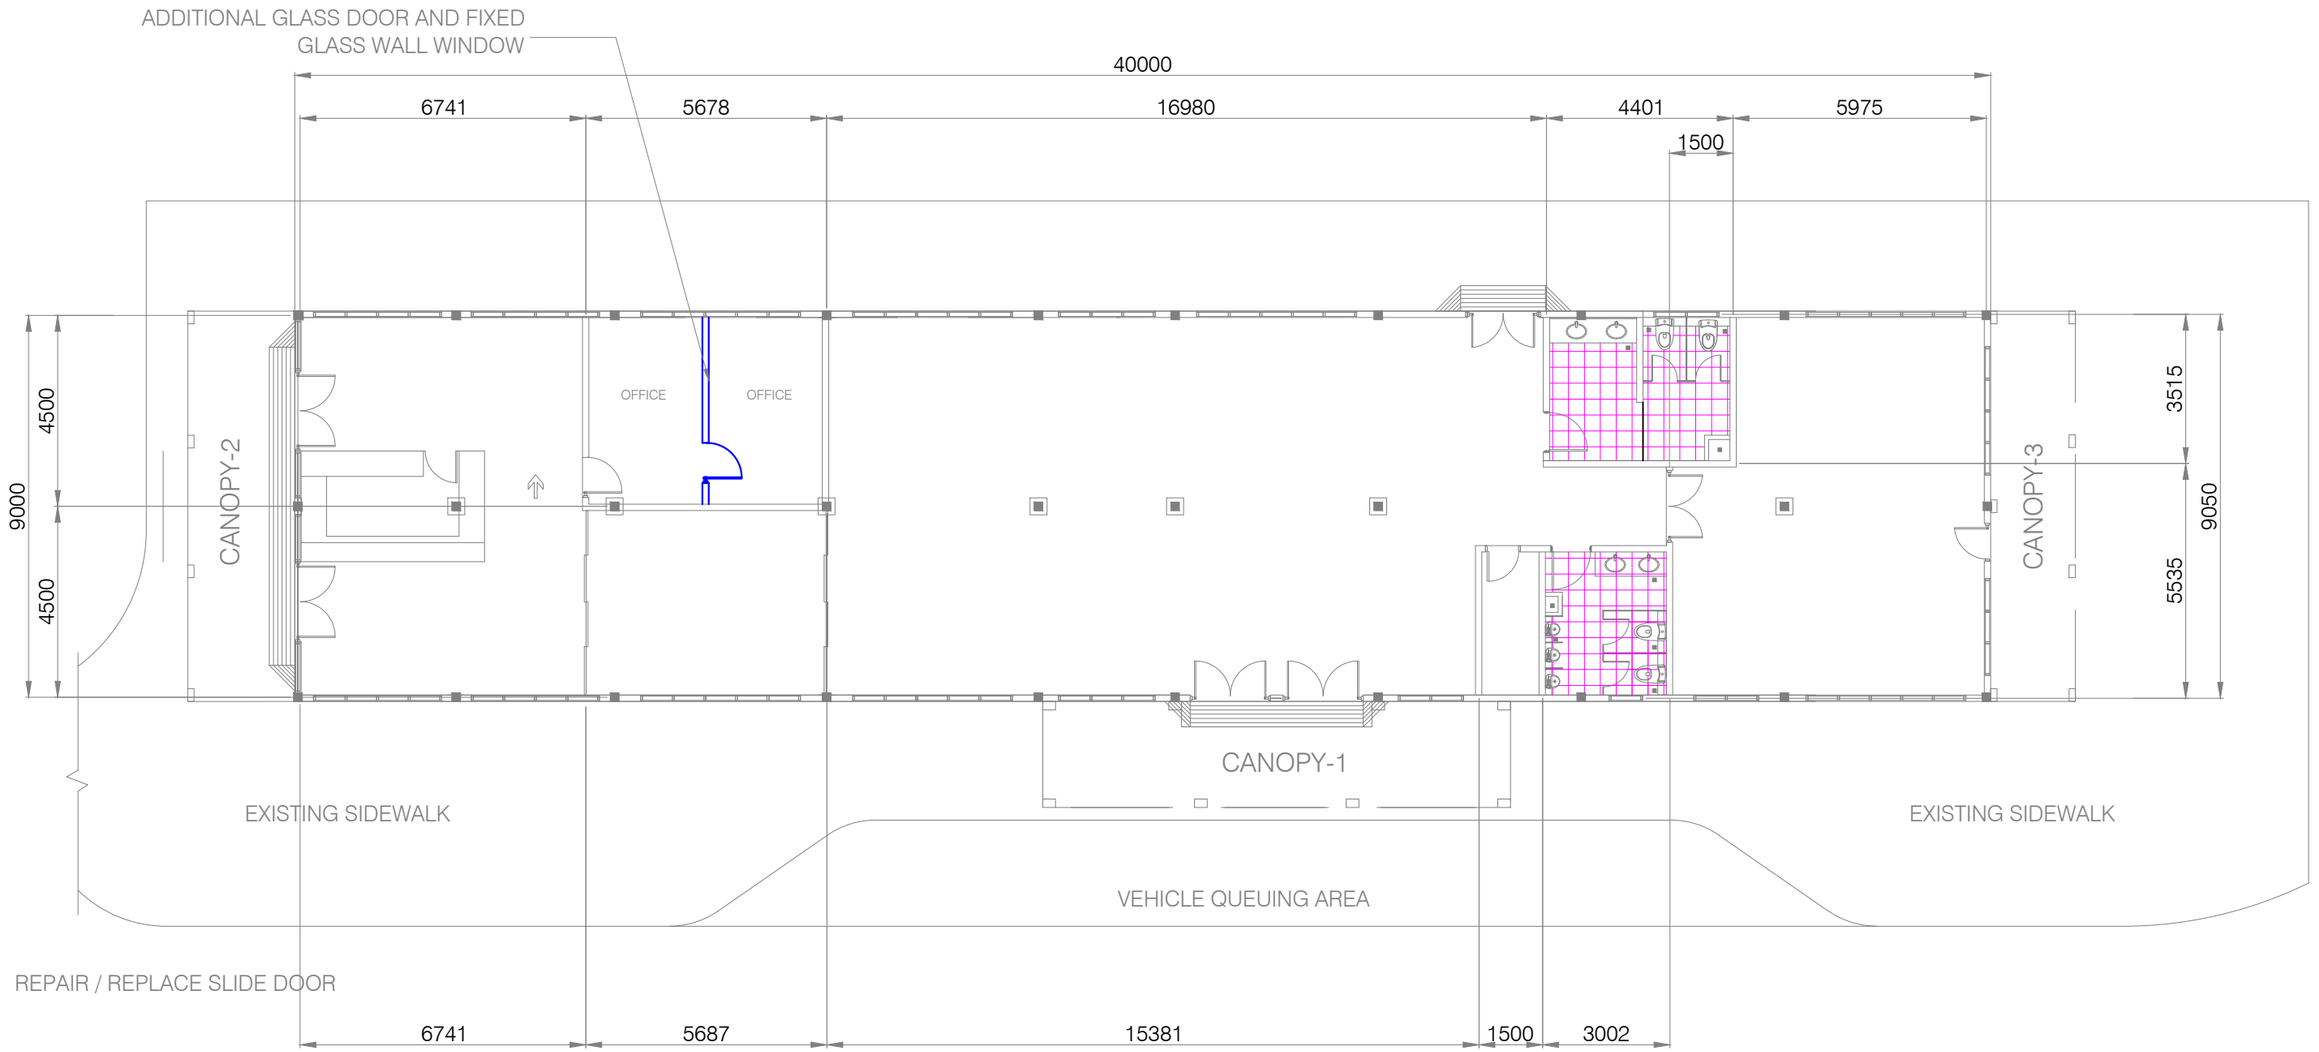

LEGEND:

REPAIR / REPLACEMENT OF FLOOR TILES

ACCESS CONTROL BUILDING


REPAIR / REPLACEMENT OF FLOOR TILES

SCALE: 1:150

PHILIPPINE PORTS AUTHORITY

PORT OF CAGAYAN DE ORO
MISAMIS ORIENTAL

TITLE:	**MAINTENANCE OF ACCESS CONTROL AND COMMAND CENTER** Port of Cagayan de Oro		SHEET NO. 9/12
LOCATION:	PORT OF CAGAYAN DE ORO		SHEET CONTENTS
PREPARED BY: PRINCESS PEARL S. PISARES, Admin Assistant II	CHECKED BY: MARC M. AVELLANA, Supervising Engineer A	RECOMMENDED BY: ANTONIO M. TORCINO, JR., Acting ESD Manager	APPROVED: FERNANDO M. MAPALO, JR., Port Manager (Digitally signed by Fernando B. Mapalo, Jr. Date: 2025.08.01 15:24:12 +08'00')	AS INDICATED

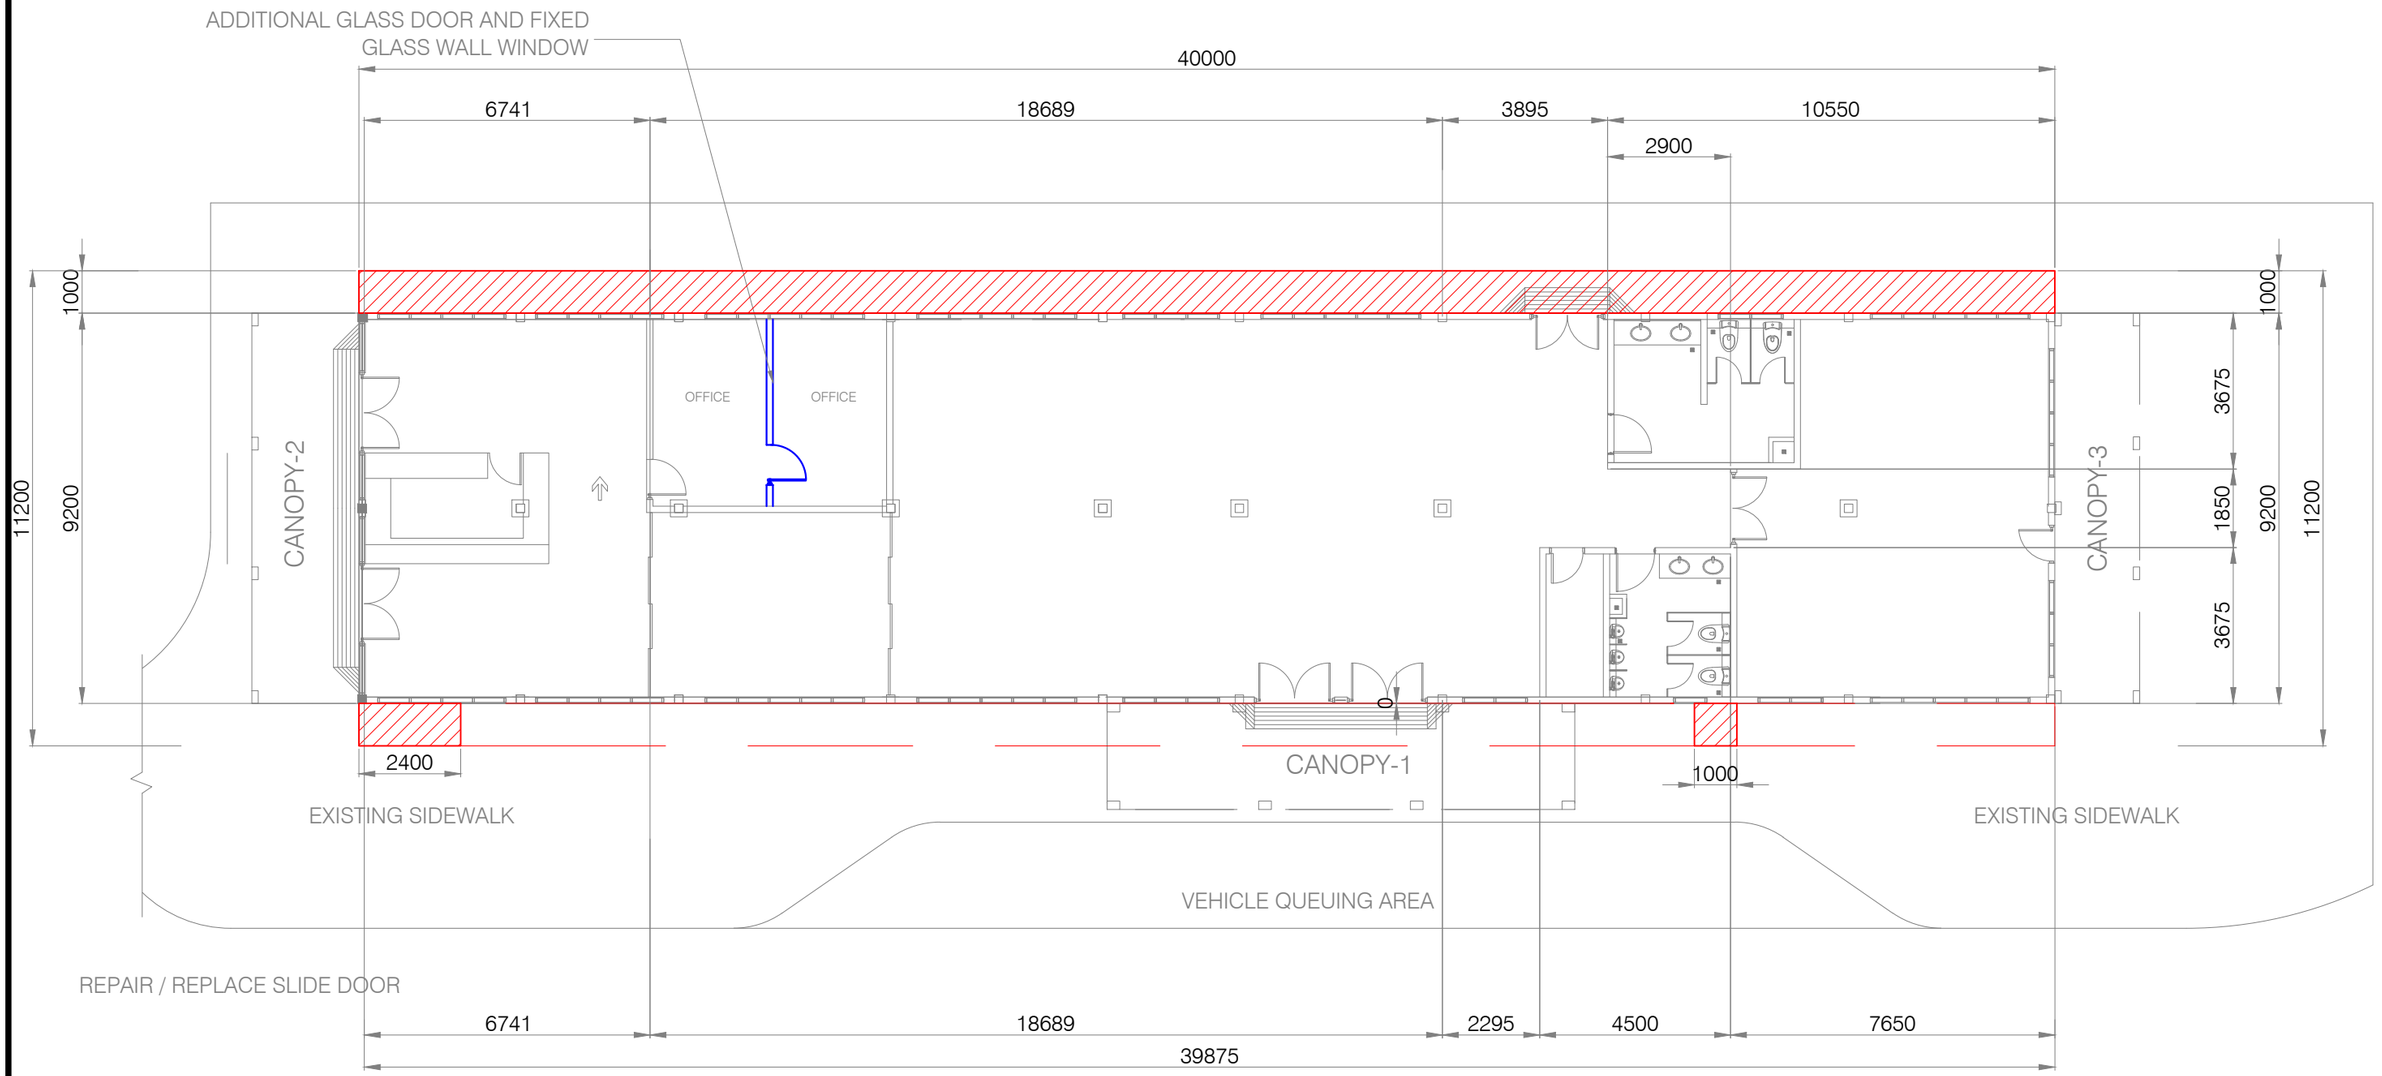

LEGEND:

DILAPIDATED CEILING FOR REPLACEMENT

ACCESS CONTROL BUILDING


REPAIR / REPLACEMENT OF CEILING

SCALE: 1:150

PHILIPPINE PORTS AUTHORITY

PORT OF CAGAYAN DE ORO
MISAMIS ORIENTAL

TITLE:	**MAINTENANCE OF ACCESS CONTROL AND COMMAND CENTER** Port of Cagayan de Oro				SHEET NO. 10/12
LOCATION:	PORT OF CAGAYAN DE ORO			SHEET CONTENTS	
PREPARED BY: PRINCESS PEARL S. PISARES, Admin Assistant II	CHECKED BY: MARC M. AVELLANA, Supervising Engineer A	RECOMMENDED BY: ANTONIO M. TORCINO, JR., Acting ESD Manager	APPROVED: FERNANDO M. MAPALO, JR., Port Manager (Digitally signed by Fernando B. Mapalo, Jr. Date: 2025.08.01 13:21:23 +08'00')	AS INDICATED	

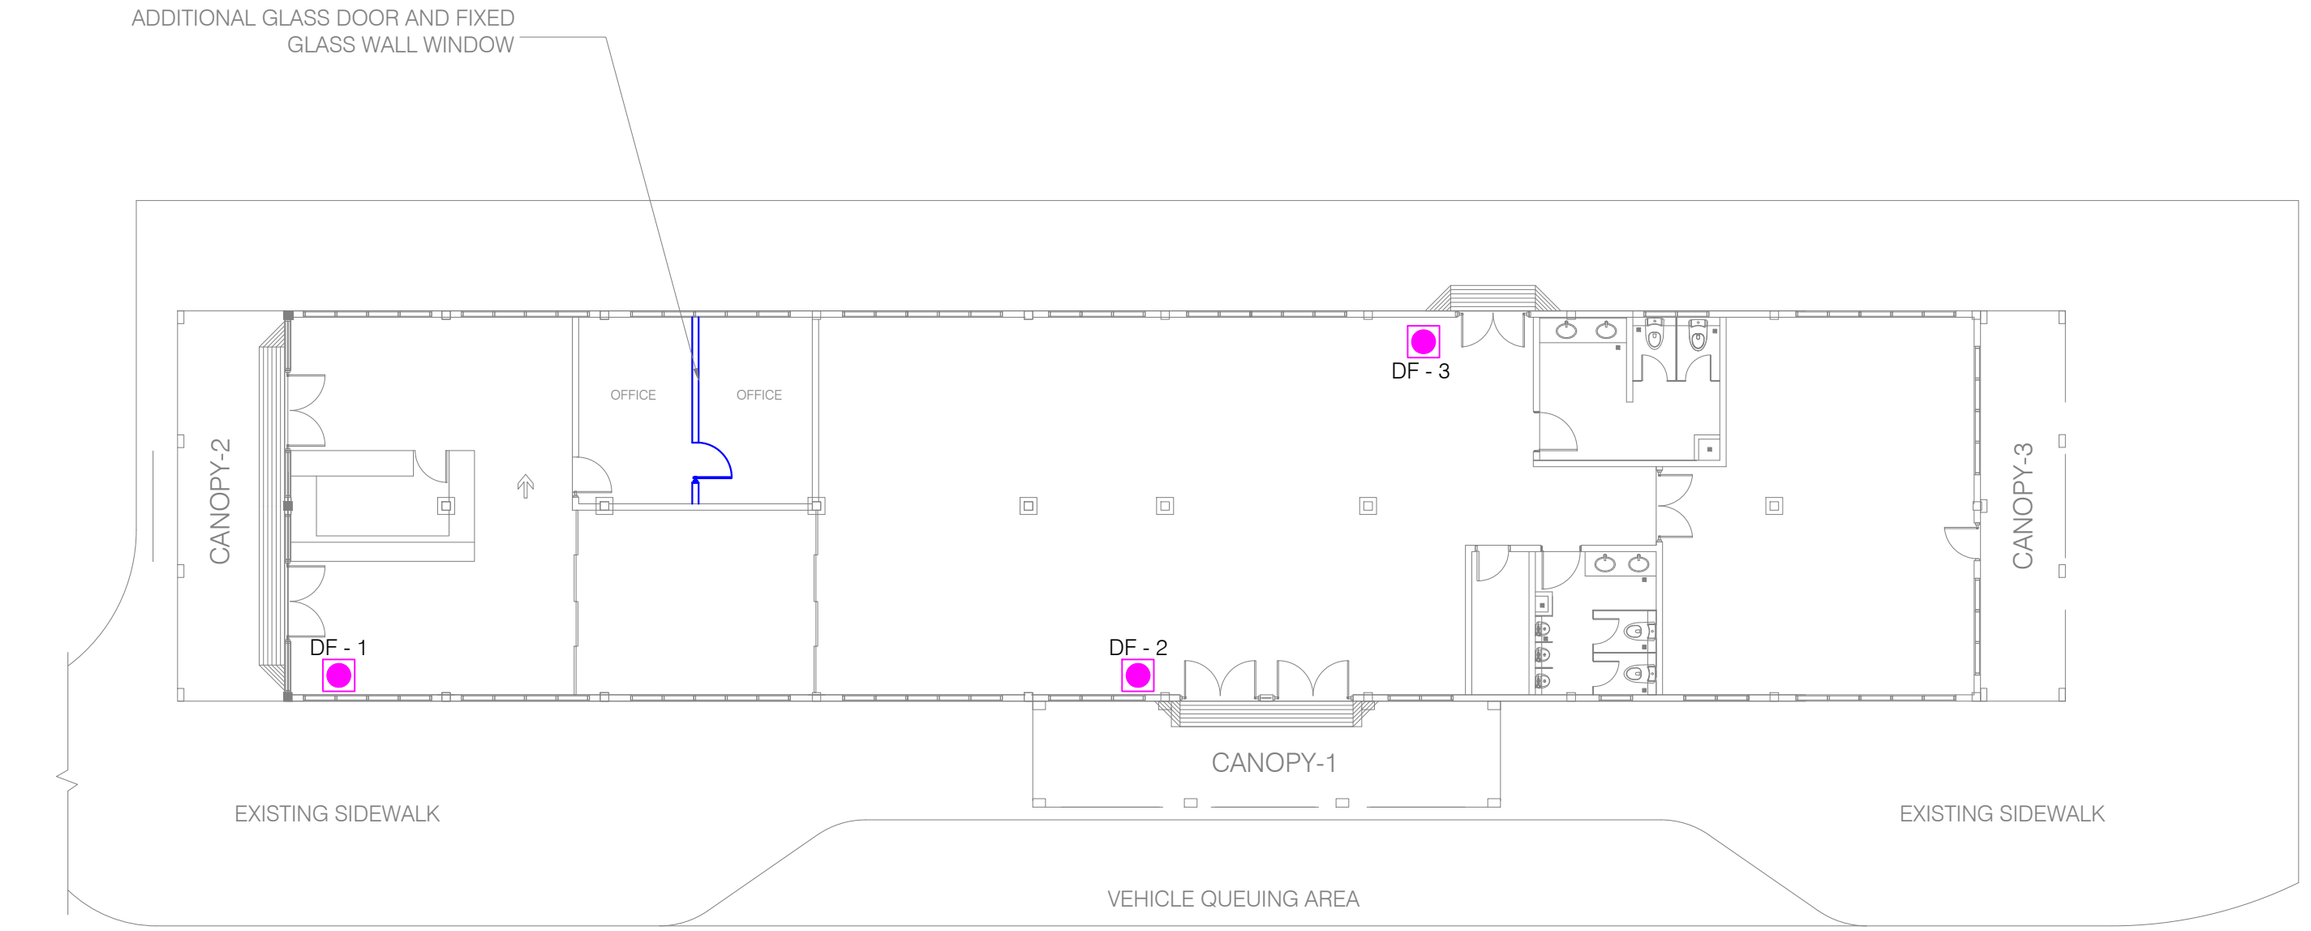


REPAIR / REPLACE SLIDE DOOR

LEGEND:

DF - 1 DRINKING FOUNTAIN

PORT OF CAGAYAN DE ORO
MISAMIS ORIENTAL

TITLE:	**MAINTENANCE OF ACCESS CONTROL AND COMMAND CENTER** Port of Cagayan de Oro		SHEET NO. 11 / 12
LOCATION:	PORT OF CAGAYAN DE ORO	SHEET CONTENTS	
PREPARED BY: PRINCESS PEARL S. PISARES, Admin Assistant II	CHECKED BY: MARC M. AVELLANA, Supervising Engineer A	RECOMMENDED BY: ANTONIO M. TORCINO, JR, Acting ESD Manager	APPROVED: FERNANDO M. MAPALO, JR., Port Manager (Digitally signed by Fernando B. Mapalo, Jr. Date: 2025.08.01 15:24:38 +08'00')
			AS INDICATED

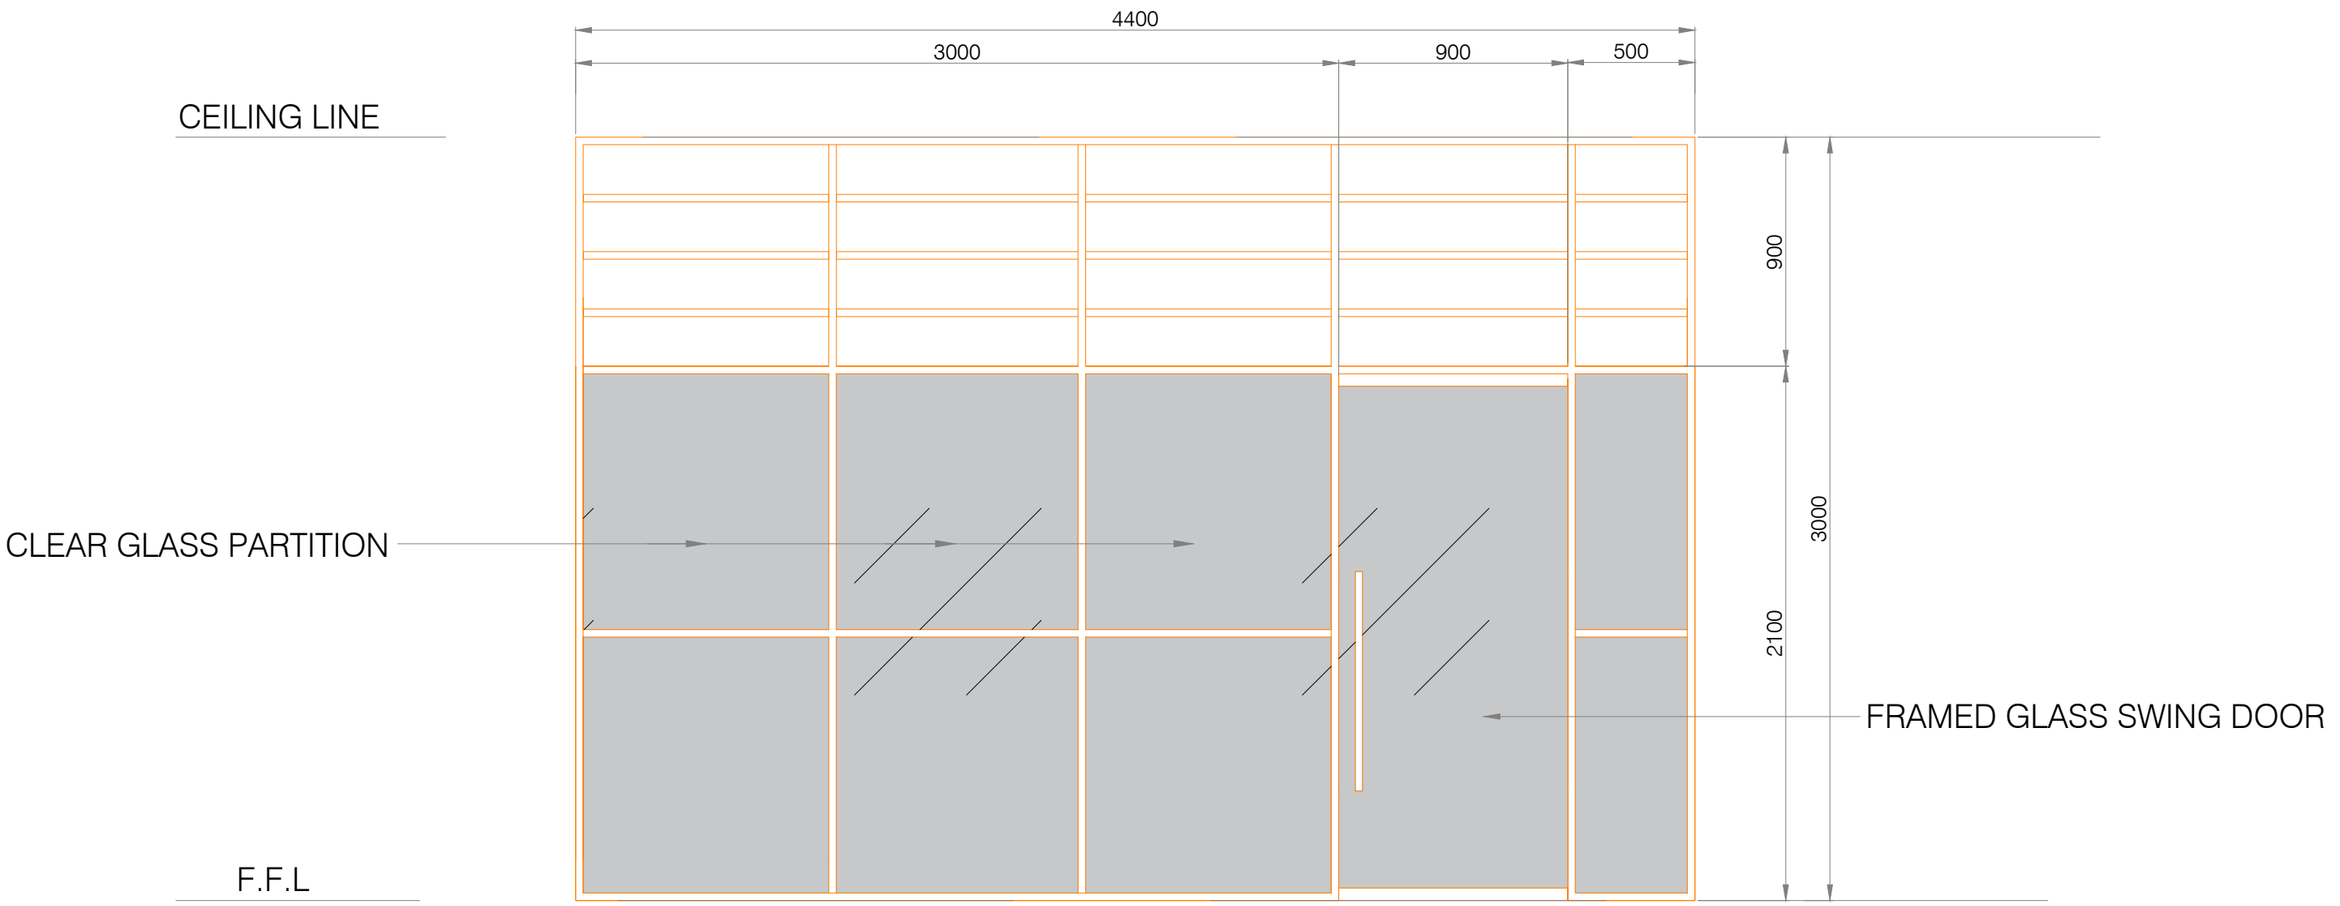

ACCESS CONTROL BUILDING

GLASS DOOR AND FIXED GLASS WALL WINDOW

SCALE: 1:25

PHILIPPINE PORTS AUTHORITY

PORT OF CAGAYAN DE ORO
MISAMIS ORIENTAL

TITLE: **MAINTENANCE OF ACCESS CONTROL AND COMMAND CENTER**
Port of Cagayan de Oro

LOCATION: PORT OF CAGAYAN DE ORO

SHEET CONTENTS: AS INDICATED

SHEET NO. 12 / 12

PREPARED BY:	CHECKED BY:	RECOMMENDED BY:	APPROVED:
PRINCESS PEARL S. PISARES	MARC M. AVELLANA	ANTONIO M. TORCINO, JR.	FERNANDO M. MAPALO, JR.
Admin Assistant II	Supervising Engineer A	Acting ESD Manager	Port Manager

Digitally signed by Fernando B. Mapalo, Jr.
Date: 2025.08.01 15:24:50 +08'00'