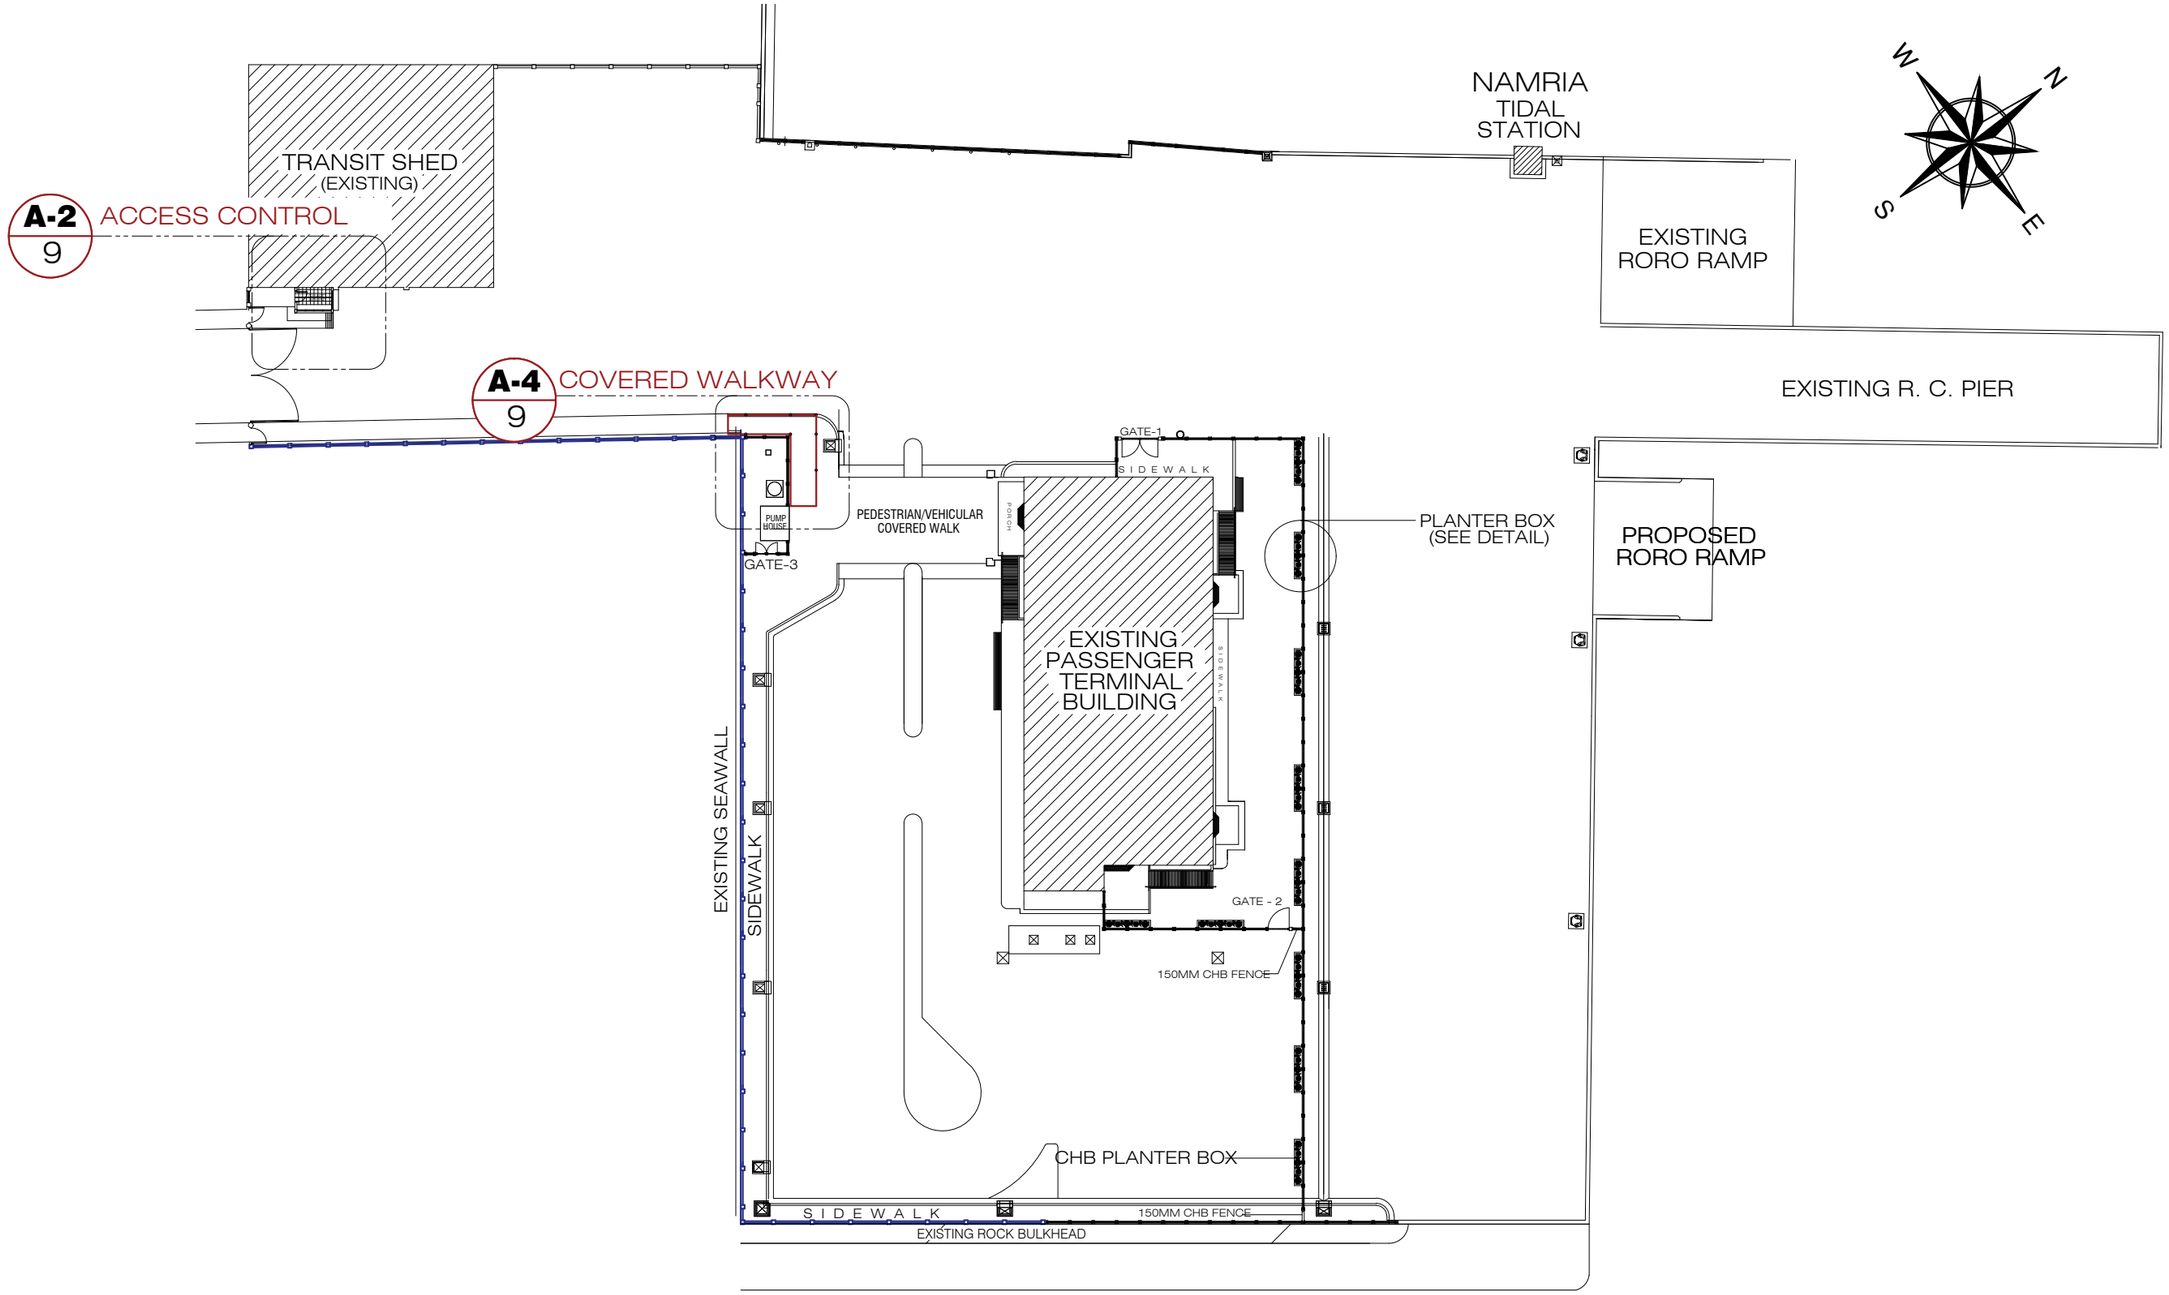


COVERED WALKWAY LOCATION PLAN

SCALE NDTS

PHILIPPINE PORTS AUTHORITY


PORT OF
CAGAYAN DE ORO
MISAMIS ORIENTAL

TITLE:	MAINTENANCE OF PERIMETER FENCE, GATES, COVERED WALKWAY AND PORT ACCESS CONTROL	SHEET NO. 1/5
LOCATION:	PORT OF BALBAGON, CAMIGUIN	SHEET CONTENTS: AS INDICATED

PREPARED BY:	CHECKED BY:	RECOMMENDED BY:	APPROVED:
PRINCESS PEARL S. PISARES Administrative Assistant II	MARC M. AVELLANA Supervising Engineer A	ANTONIO M. TORCINO, JR Acting ESD Manager	FERNANDO B. MAPALO, JR. Port Manager Digitally signed by Fernando B. Mapalo, Jr. Date: 2025.09.16 10:26:58 +08'00'

NOTE:


1. All framing members of the covered walkway shall be stainless steel.

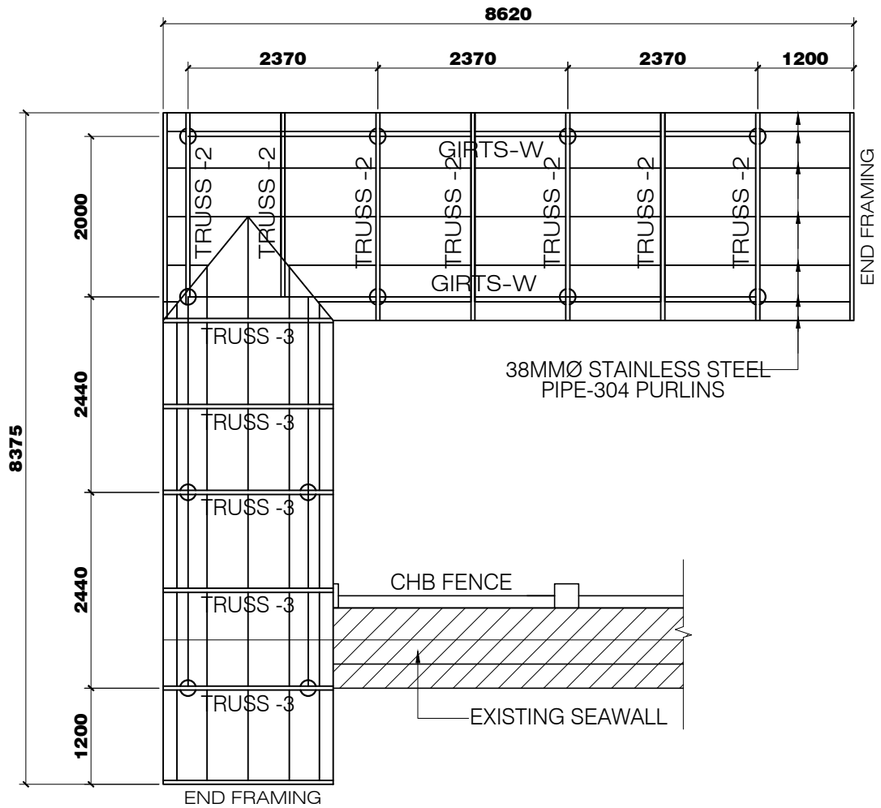

ROOF FRAMING PLAN (COVERED WALKWAY)


REPLACEMENT OF STEEL ROOF FRAMING STRUCTURE

SCALE 1:80 MTS

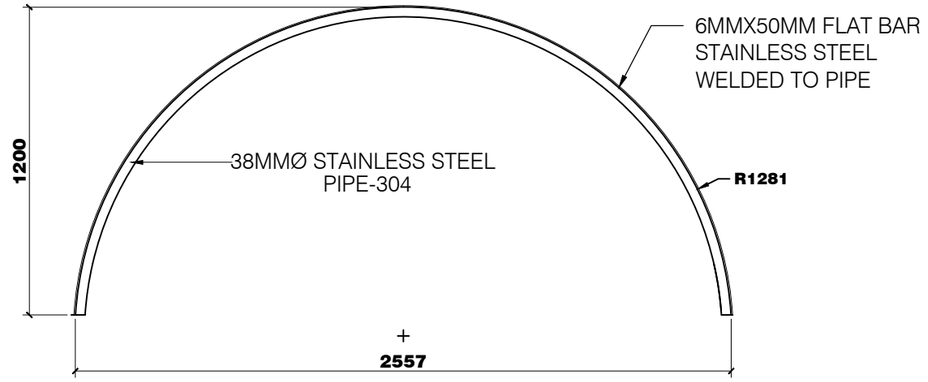

END FRAMING OF PURLINS

SCALE 1:50 MTS

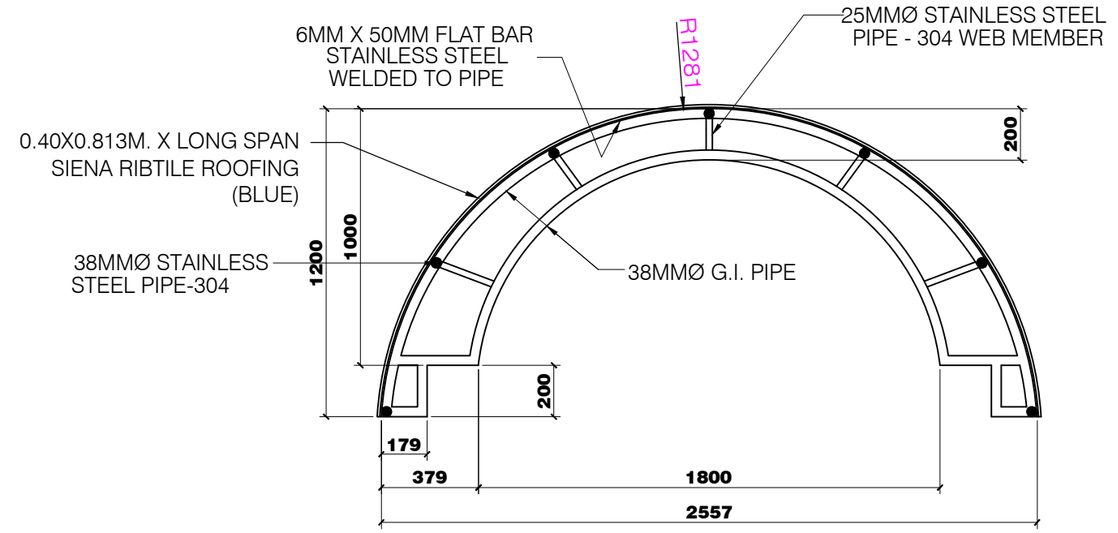


TRUSS -2 DETAIL

SCALE 1:20 MTS

PHILIPPINE PORTS AUTHORITY

PORT OF CAGAYAN DE ORO MISAMIS ORIENTAL

TITLE:	MAINTENANCE OF PERIMETER FENCE, GATES, COVERED WALKWAY AND PORT ACCESS CONTROL		SHEET NO. 2/5
LOCATION:	PORT OF BALBAGON, CAMIGUIN		SHEET CONTENTS
PREPARED BY: PRINCESS PEARL S. PISARES, Administrative Assistant II	CHECKED BY: MARC M. AVELLANA, Supervising Engineer A	RECOMMENDED BY: ANTONIO M. TORCINO, JR, Acting ESD Manager	APPROVED: FERNANDO B. MAPALO, JR, Port Manager (Digitally signed by Fernando B. Mapalo, Jr. Date: 2025.09.16 10:27:11 +08'00')	AS INDICATED

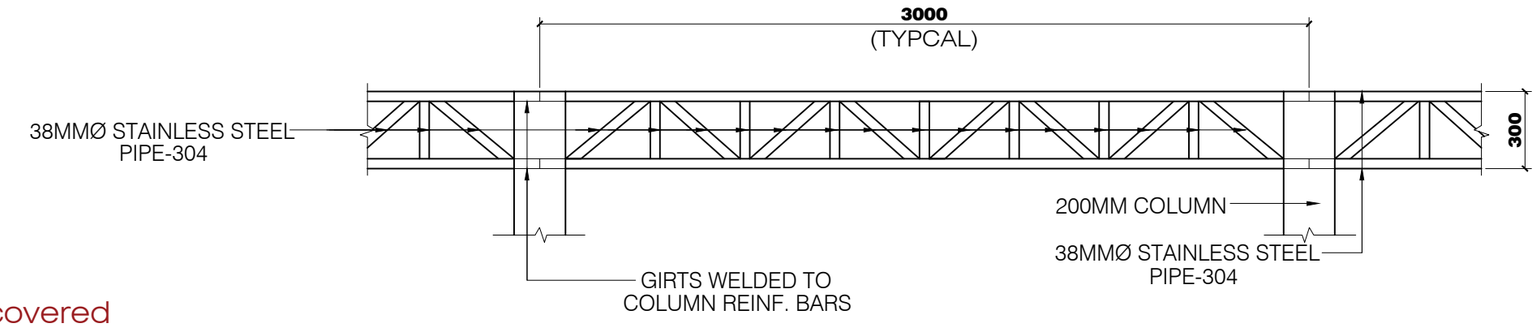


NOTE:

1. All framing members of the covered walkway shall be stainless steel.


TYPICALDET. OF GIRTS - W

SCALE 1:25 MTS

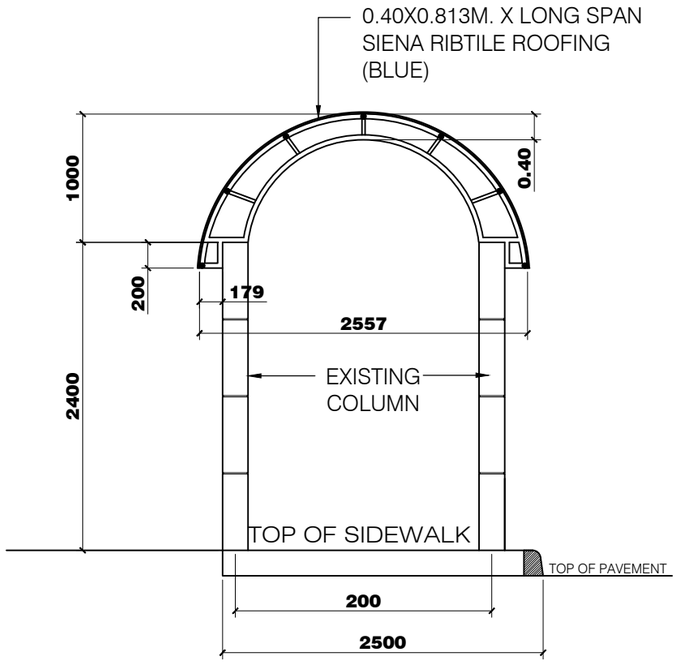

TYPICAL ELEVATION

SCALE 1:50 MTS

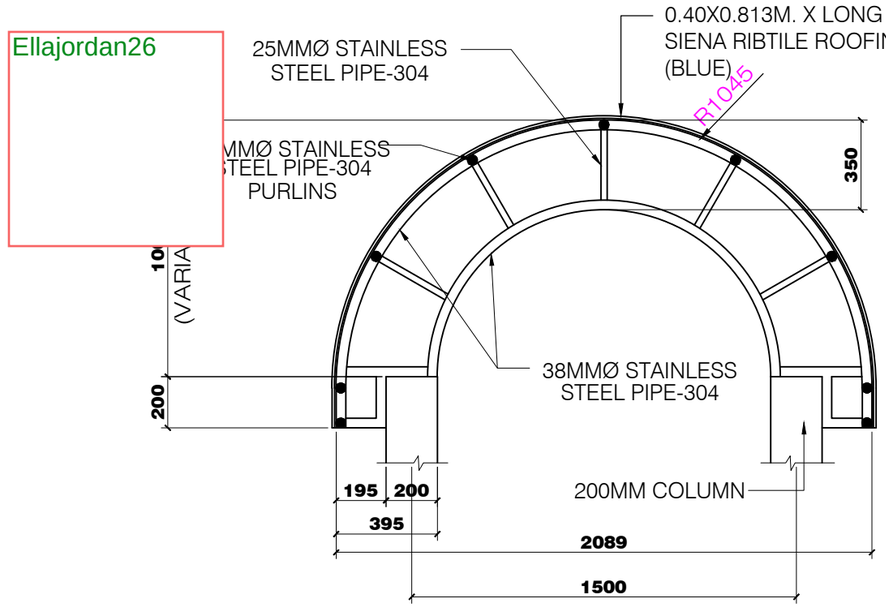


TYPICAL DET. OF TRUSS - 3

SCALE 1:25 MTS

PHILIPPINE PORTS AUTHORITY

PORT OF CAGAYAN DE ORO MISAMIS ORIENTAL

TITLE:	MAINTENANCE OF PERIMETER FENCE, GATES, COVERED WALKWAY AND PORT ACCESS CONTROL				SHEET NO. 3/5
LOCATION:	PORT OF BALBAGON, CAMIGUIN			SHEET CONTENTS	
PREPARED BY: PRINCESS PEARL S. PISARES, Administrative Assistant II	CHECKED BY: MARC M. AVELLANA, Supervising Engineer A	RECOMMENDED BY: ANTONIO M. TORCINO, JR, Acting ESD Manager	APPROVED: FERNANDO B. MAPALO, JR., Port Manager (Digitally signed by Fernando B. Mapalo, Jr. Date: 2025.09.16 10:27:22 +08'00)	AS INDICATED	

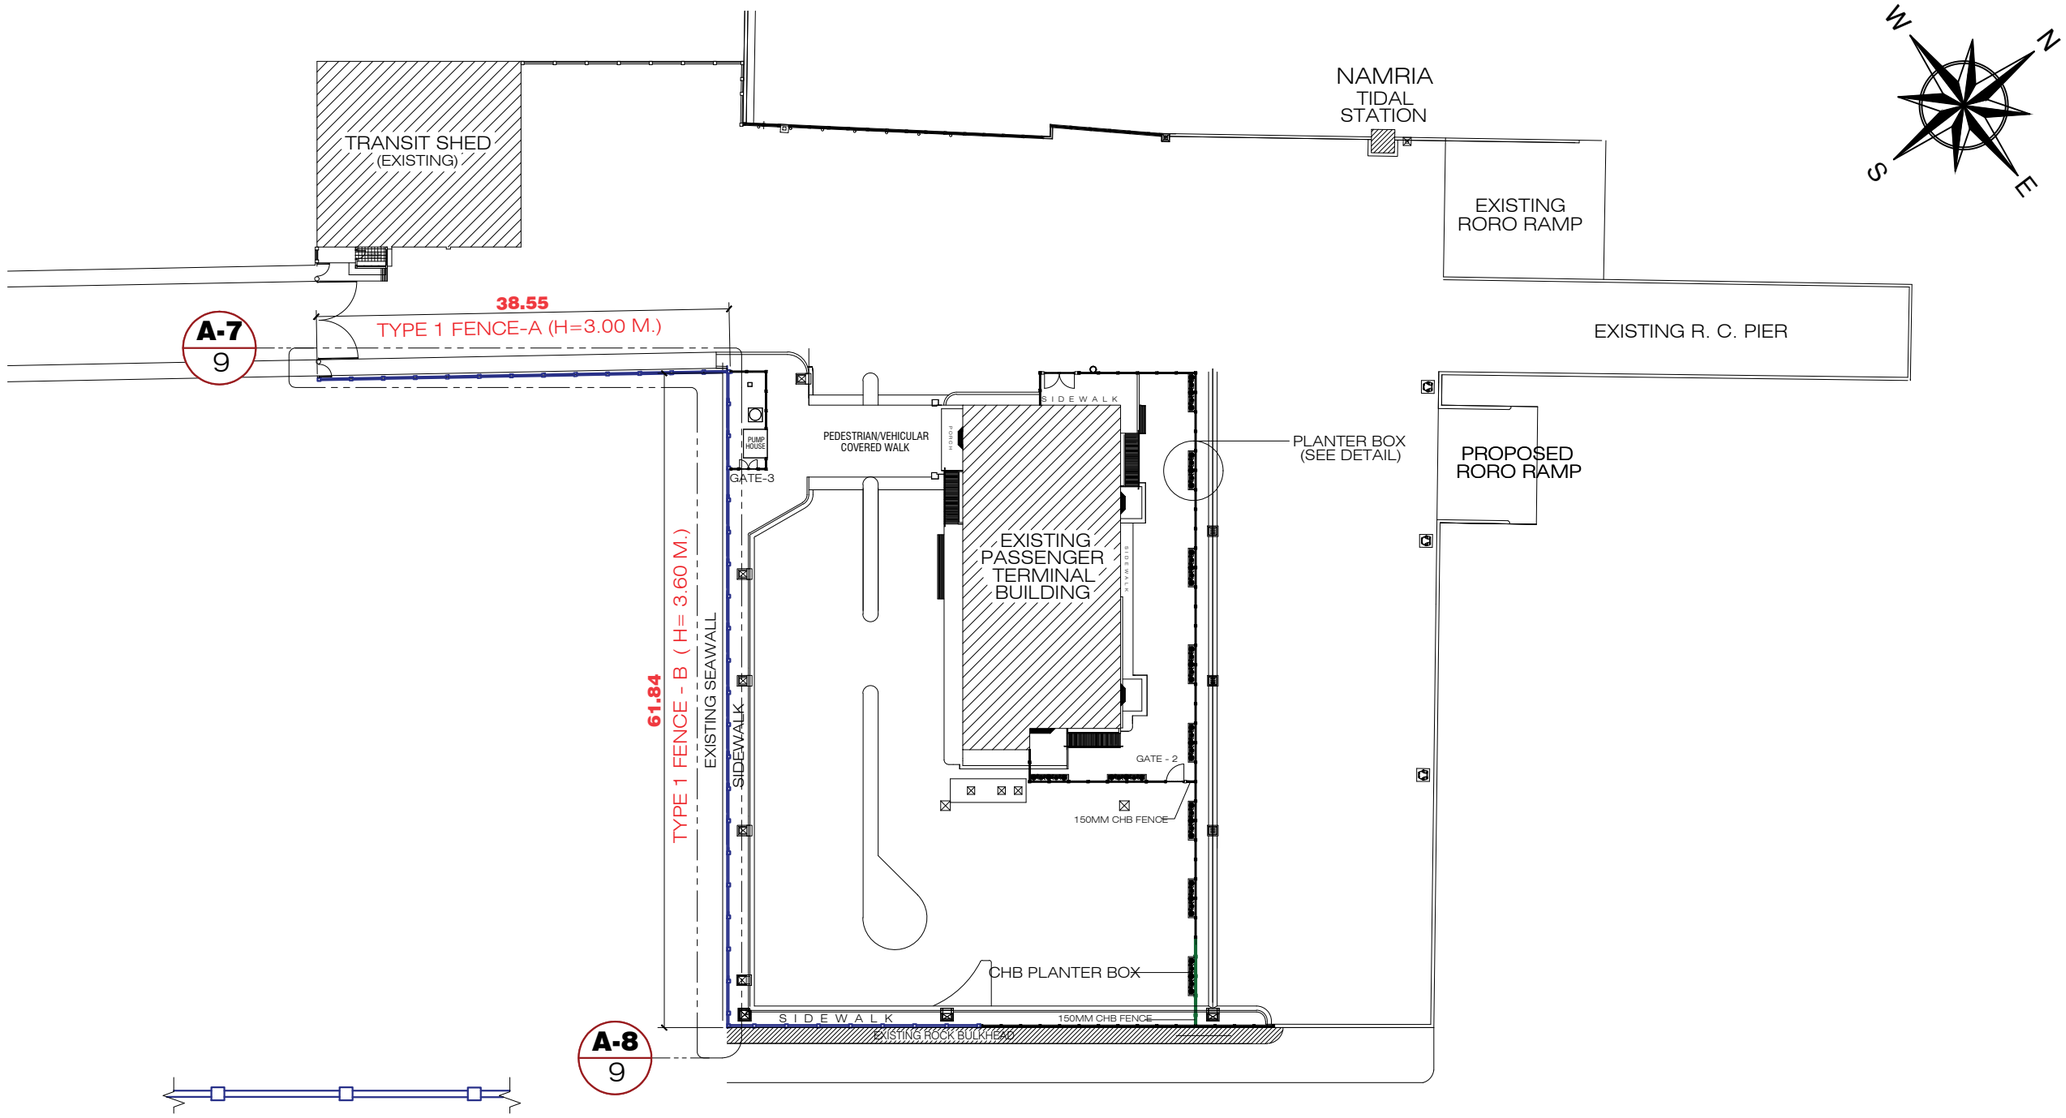

FENCE SITE DEVELOPMENT PLAN

SCALE 1:600 MTS


PHILIPPINE PORTS AUTHORITY

PORT OF
CAGAYAN DE ORO
MISAMIS ORIENTAL

TITLE:	MAINTENANCE OF PERIMETER FENCE, GATES, COVERED WALKWAY AND PORT ACCESS CONTROL
LOCATION:	PORT OF BALBAGON, CAMIGUIN


PREPARED BY:	CHECKED BY:	RECOMMENDED BY:	APPROVED:	SHEET CONTENTS
PRINCESS PEARL S. PISARES Administrative Assistant II	MARC M. AVELLANA Supervising Engineer A	ANTONIO M. TORCINO, JR Acting ESD Manager	FERNANDO B. MAPALO, JR. Port Manager Digitally signed by Fernando B. Mapalo, Jr. Date: 2025.09.16 10:27:33 +08'00'	AS INDICATED

SHEET NO. 4/5

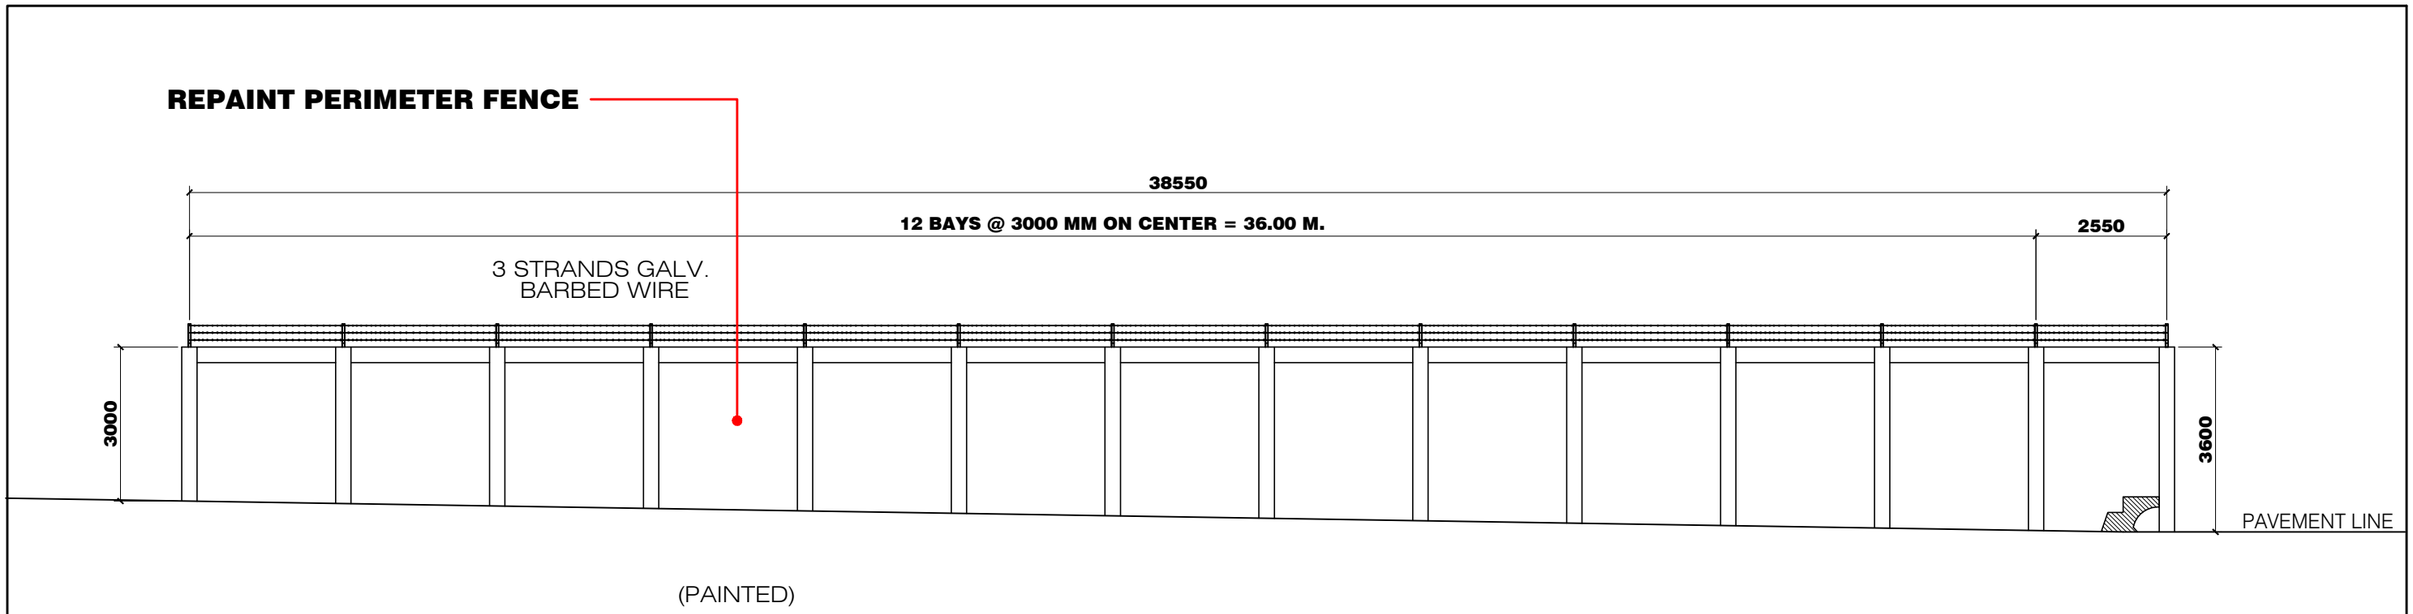

TYPE 1 FENCE - A

SCALE 1:125 MTS

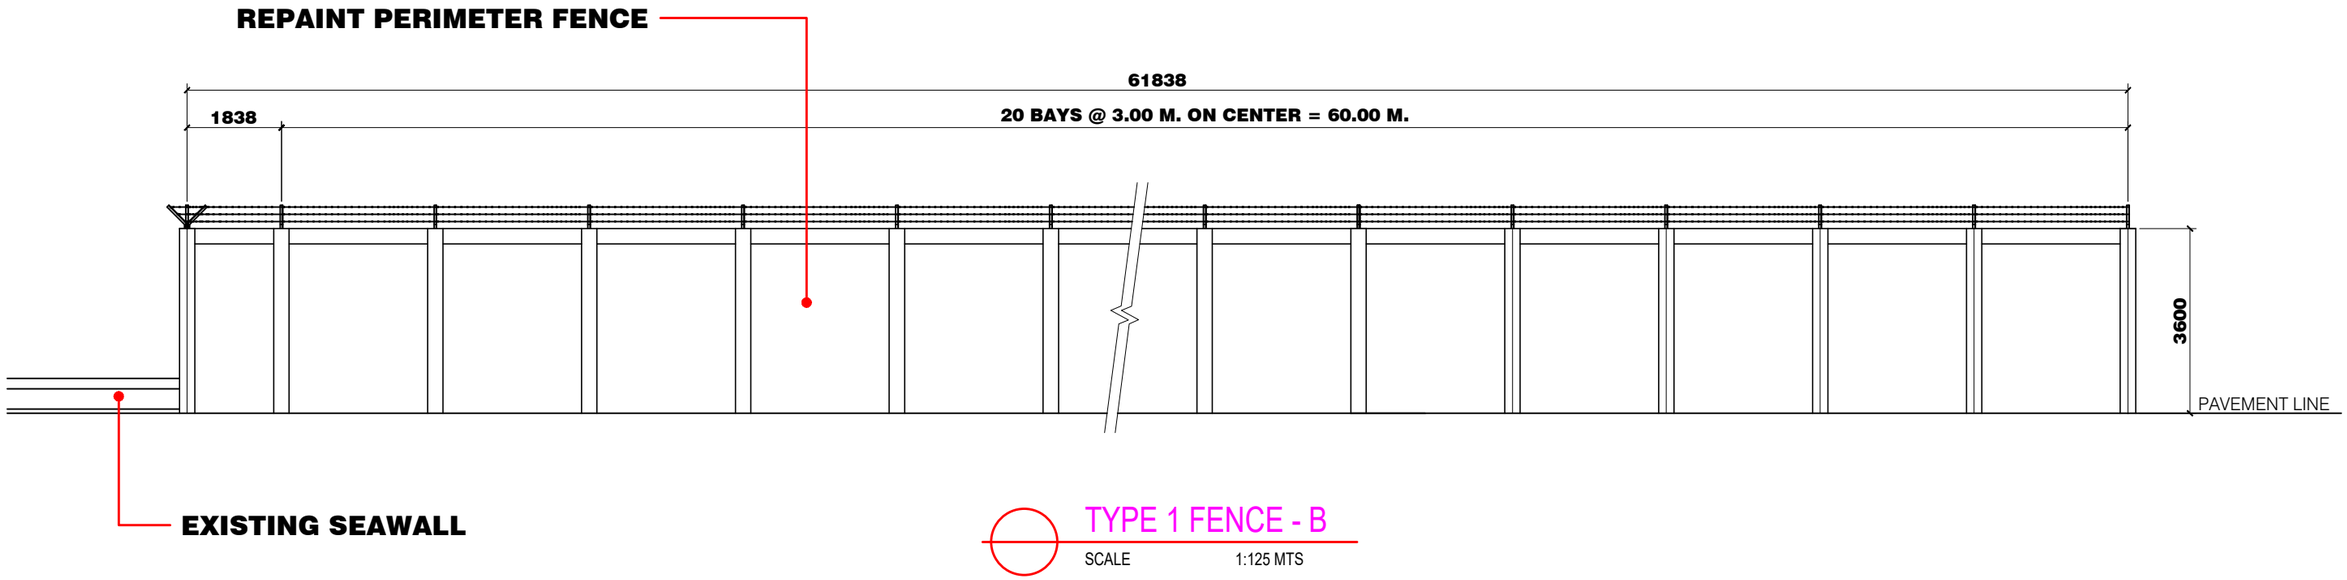

TYPE 1 FENCE - B

SCALE 1:125 MTS

PHILIPPINE PORTS AUTHORITY

PORT OF CAGAYAN DE ORO MISAMIS ORIENTAL

TITLE:	MAINTENANCE OF PERIMETER FENCE, GATES, COVERED WALKWAY AND PORT ACCESS CONTROL			SHEET NO. 5/5
LOCATION:	PORT OF BALBAGON, CAMIGUIN			SHEET CONTENTS
PREPARED BY:	CHECKED BY:	RECOMMENDED BY:	APPROVED:	AS INDICATED
PRINCESS PEARL S. PISARES Administrative Assistant II	MARC M. AVELLANA Supervising Engineer A	ANTONIO M. TORCINO, JR Acting ESD Manager	FERNANDO B. MAPALO, JR Port Manager	

Digitally signed by Fernando B. Mapalo, Jr.
Date: 2026.09.15 10:27:50 +08'00'