GENERAL NOTES


I. Removal/Disposal of Dilapidated Items (Doors, Door Frames, Sliding Windows, Ceilings, and Outlets)
Scope includes the removal and proper disposal of all identified dilapidated items.
Works shall be carried out with care to avoid damage to adjacent structures.
All debris generated shall be collected and disposed of in designated disposal areas.

II. Gate Booth Maintenance

2.01 Installation of PVC Door Sets – Supply and install new PVC door sets, including frames and necessary hardware.
2.02 Sliding Window Cleaning and Repair – Clean existing sliding windows and carry out minor repairs for proper operation.
2.03 Removal of Hardened Bird Droppings – Thorough cleaning and removal of hardened bird droppings on affected surfaces.
2.04 Repair of Ceilings and Outlets – Repair damaged ceiling finishes and defective electrical outlets within the gate booth.

III. Toilet Maintenance
3.01 Supply of Labor and Materials for Toilet Maintenance – Provide all necessary labor, tools, and materials required to carry out toilet maintenance works, including repair, replacement, and cleaning as needed.


IV. Repainting of Booth and Curbs
4.01 Supply of Labor and Materials for the Repainting of Booths and Curbs – Provide all necessary labor, tools, and materials for surface preparation and repainting works of booths and curbs.

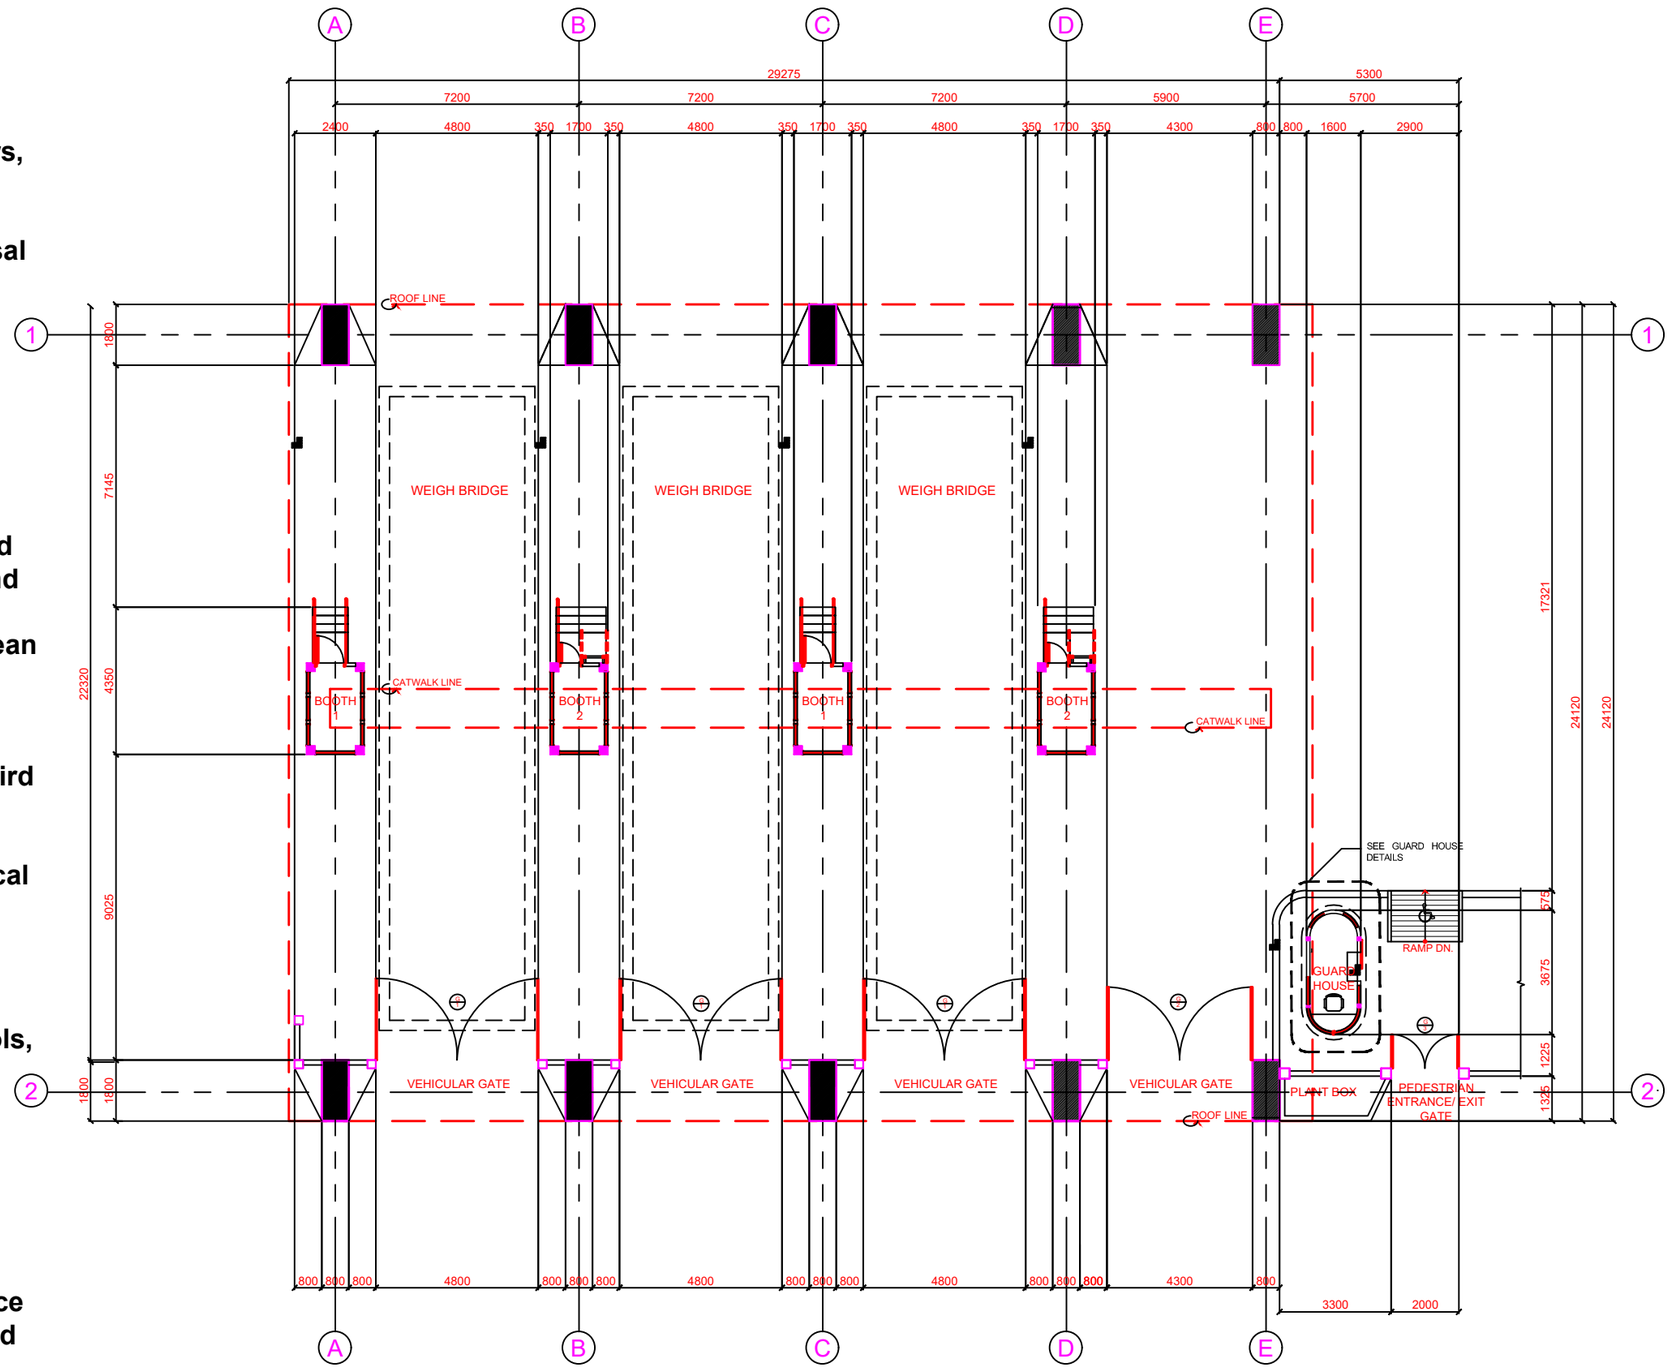


GATE 6 FLOOR PLAN
SCALE AS SHOWN

PHILIPPINE PORTS AUTHORITY
PORT OF CAGAYAN DE ORO
MISAMIS ORIENTAL


TITLE:	**Maintenance of Booths, Curbs, and Toilets at Gate 6**		SHEET NO. 1/7
LOCATION:	PORT OF CAGAYAN DE ORO		SHEET CONTENTS
PREPARED BY: PRINCESS PEARL S. PISARES, Administrative Assistant II	CHECKED BY: MARC M. AVELLANA, Supervising Engineer A	RECOMMENDED BY: ANTONIO M. TORCINO, JR, Acting ESD Manager	APPROVED: FERNANDO B. [illegible], Port Manager — Digitally signed by Fernando B. Mapalo, Jr. Date: 2025.09.17 13:27:38 +08'00'	AS INDICATED

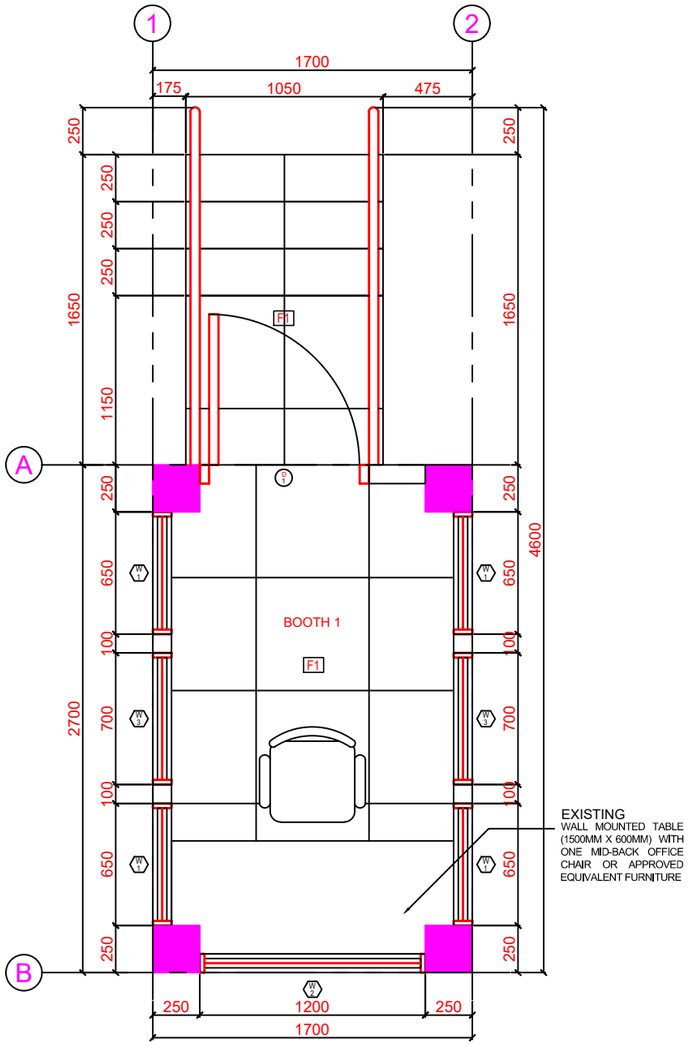

TICKETING BOOTH 1
FLOOR PLAN
SCALE 1:60 MTS

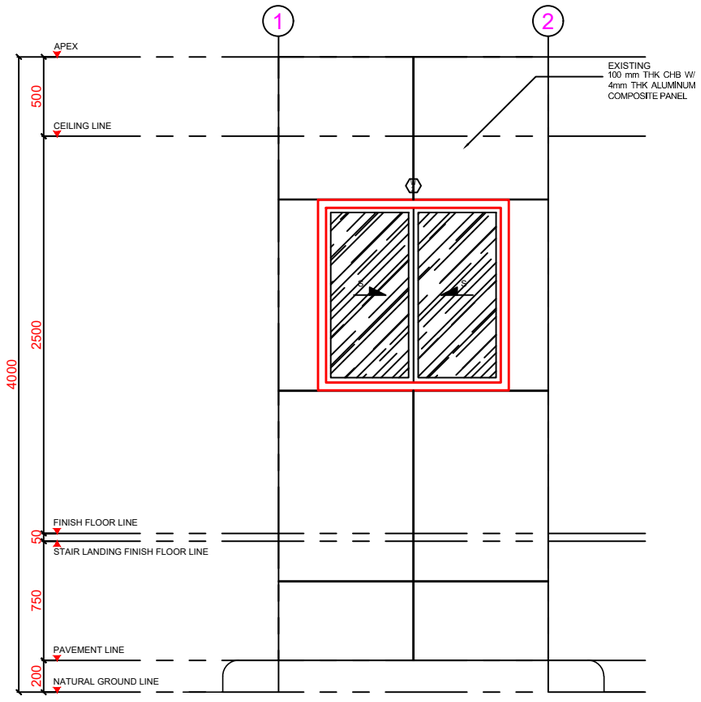

TICKETING BOOTH 1
FRONT ELEVATION
SCALE 1:60 MTS

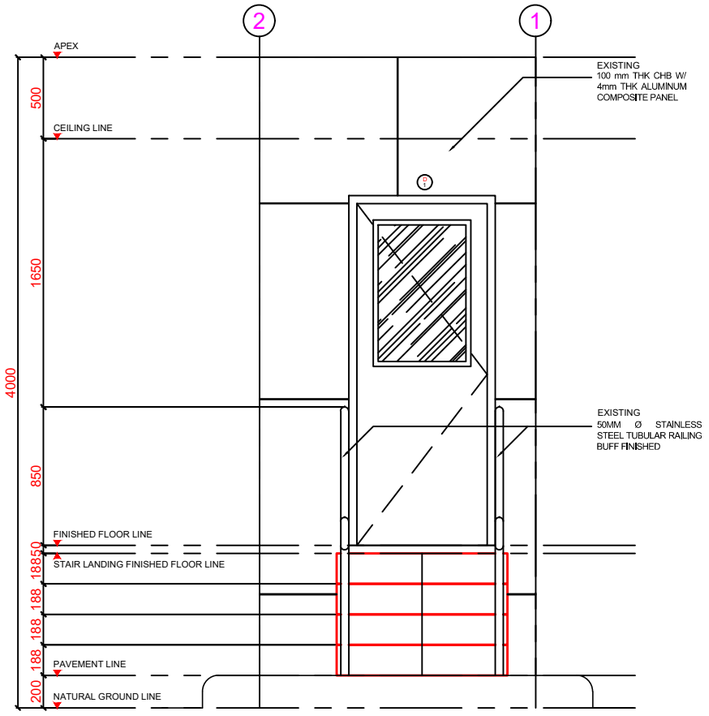

TICKETING BOOTH 1
REAR ELEVATION
SCALE 1:60


EXISTING TICKETING BOOTH 1

SCALE AS SHOWN


PHILIPPINE PORTS AUTHORITY

PORT OF CAGAYAN DE ORO
MISAMIS ORIENTAL


TITLE:	**Maintenance of Booths, Curbs, and Toilets at Gate 6**		SHEET NO. 2/7
LOCATION:	PORT OF CAGAYAN DE ORO		SHEET CONTENTS
PREPARED BY: PRINCESS PEARL S. PISARES, Administrative Assistant II	CHECKED BY: MARC M. AVELLANA, Supervising Engineer A	RECOMMENDED BY: ANTONIO M. TORCINO, JR, Acting ESD Manager	APPROVED: FERNANDO B. MAPALO, JR., Port Manager (Digitally signed by Fernando B. Mapalo, Jr. Date: 2025.09.17 13:38:24 +08'00')	AS INDICATED

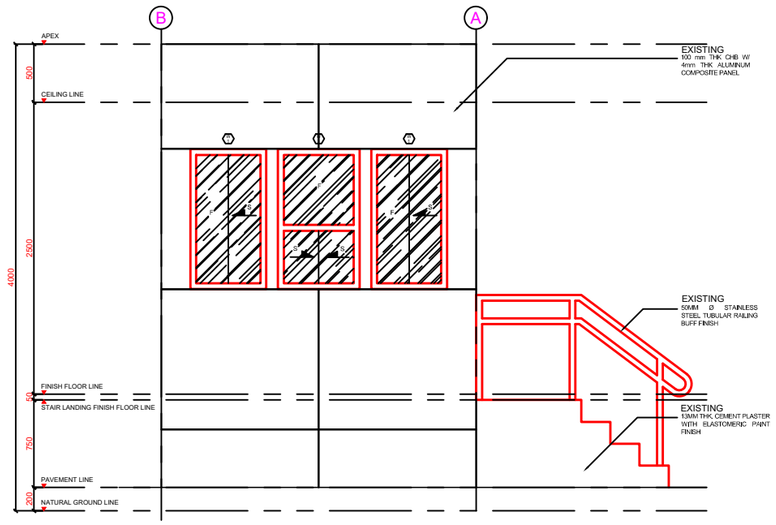

TICKETING BOOTH 1
RIGHT SIDE ELEVATION
SCALE 1:60

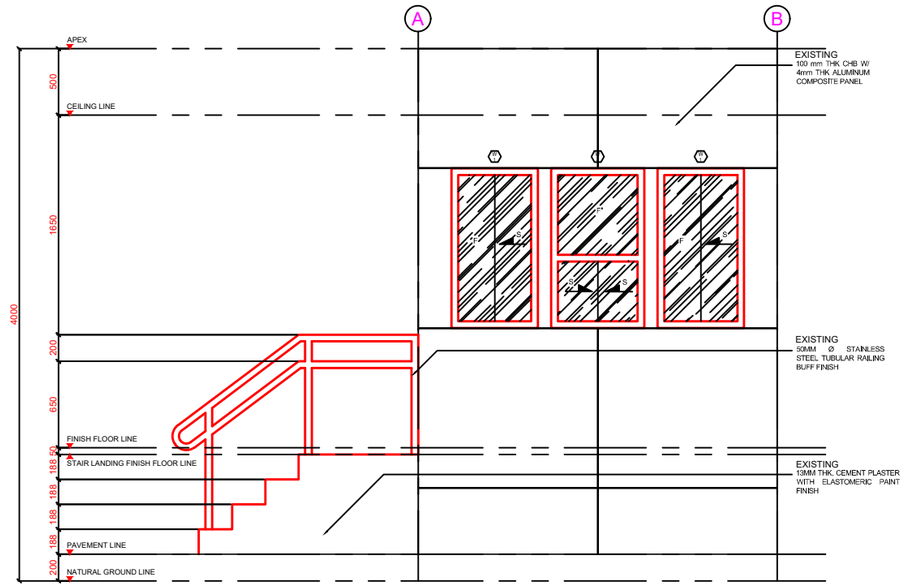


TICKETING BOOTH 1
LEFT SIDE ELEVATION
SCALE 1:60

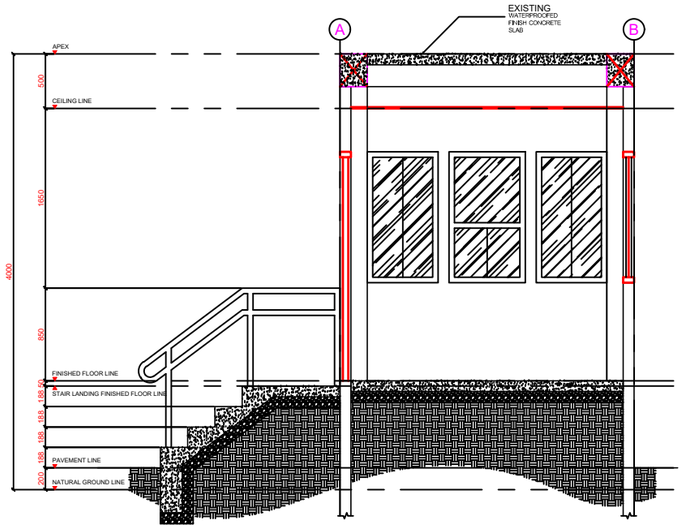

TICKETING BOOTH 1
LONGITUDINAL SECTION
A SCALE 1:60

LEGEND:	
C1	6MM THK SOLID POLYCARBONATE ROOF SHEET
F1	FINISH FLOOR LINE

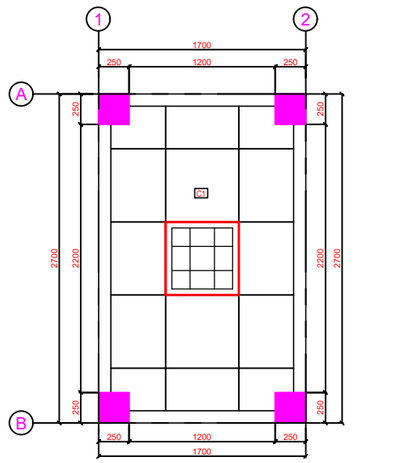

TICKETING BOOTH 1
REFLECTED CEILING PLAN
SCALE 1:60

EXISTING TICKETING BOOTH 1

SCALE AS SHOWN

PHILIPPINE PORTS AUTHORITY

PORT OF CAGAYAN DE ORO
MISAMIS ORIENTAL

TITLE:	**Maintenance of Booths, Curbs, and Toilets at Gate 6**
LOCATION:	PORT OF CAGAYAN DE ORO


PREPARED BY:	CHECKED BY:	RECOMMENDED BY:	APPROVED:
PRINCESS PEARL S. PISARES	MARC M. AVELLANA	ANTONIO M. TORCINO, JR	FERNANDO B. MAPALO, JR.
Administrative Assistant II	Supervising Engineer A	Acting ESD Manager	Port Manager

Digitally signed by Fernando B. Mapalo, Jr.
Date: 2025.09.17 13:29:01 +08'00'


SHEET CONTENTS: AS INDICATED

SHEET NO. 3 / 7


LEGEND:	
C1	6MM THK SOLID POLYCARBONATE ROOF SHEET
F1	FINISH FLOOR LINE

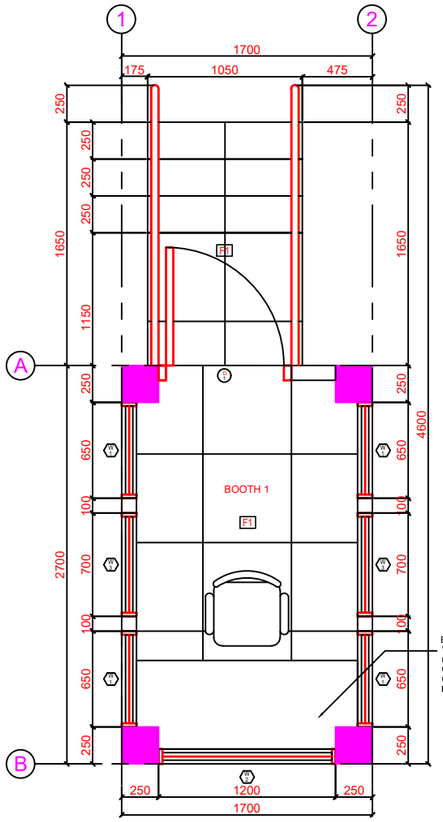

1 A TICKETING BOOTH 2
FLOOR PLAN
SCALE 1:60

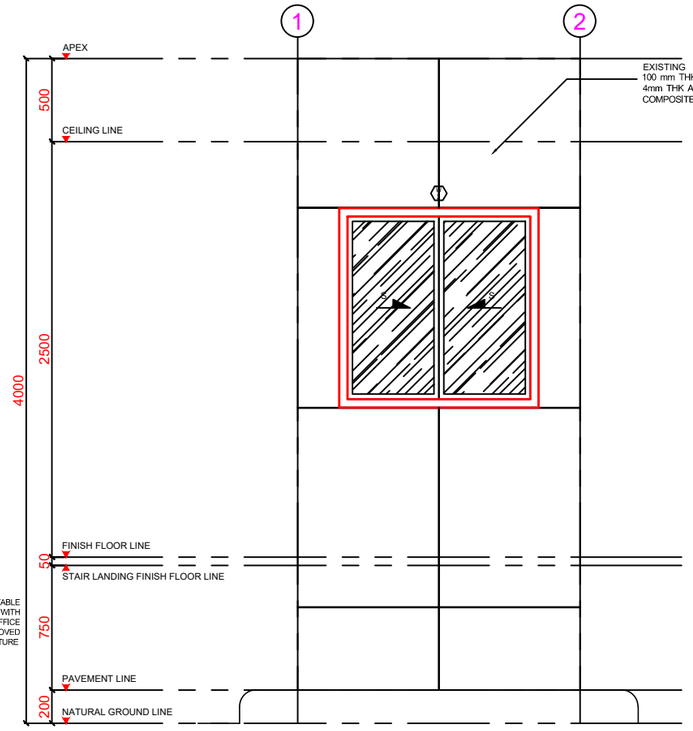

2 TICKETING BOOTH 2
FRONT ELEVATION
SCALE 1:60

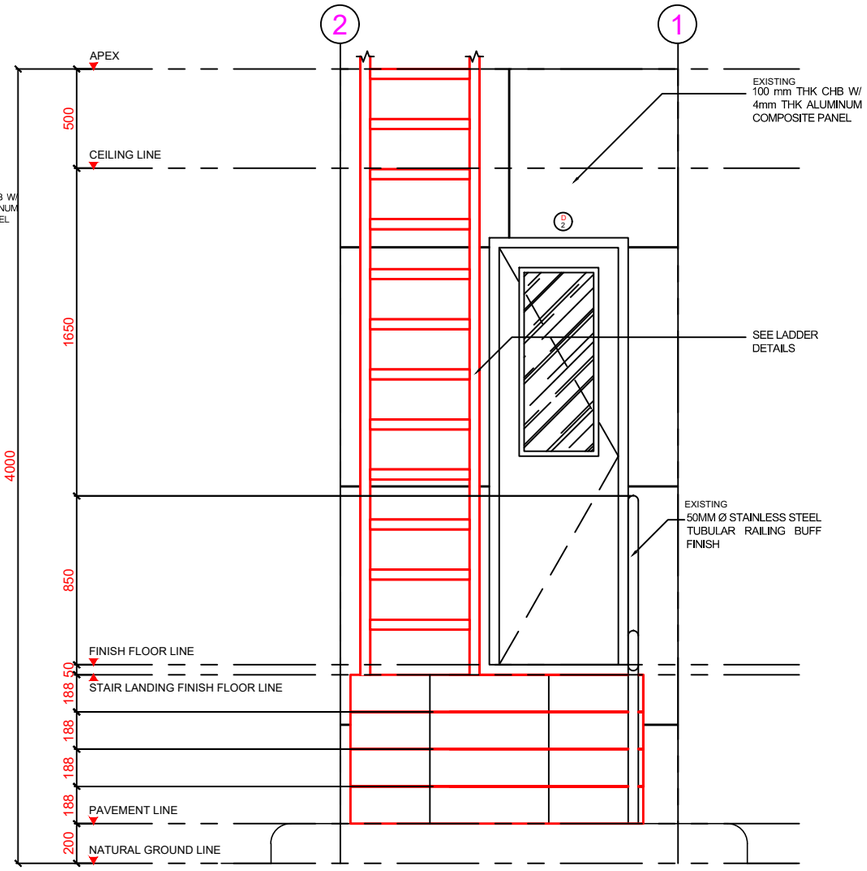

A TICKETING BOOTH 2
REAR ELEVATION
SCALE 1:60


EXISTING TICKETING BOOTH 2

SCALE AS SHOWN


PHILIPPINE PORTS AUTHORITY

PORT OF CAGAYAN DE ORO
MISAMIS ORIENTAL


TITLE:	**Maintenance of Booths, Curbs, and Toilets at Gate 6**		SHEET NO. 4 / 7
LOCATION:	PORT OF CAGAYAN DE ORO		SHEET CONTENTS
PREPARED BY: PRINCESS PEARL S. PISARES, Administrative Assistant II	CHECKED BY: MARC M. AVELLANA, Supervising Engineer A	RECOMMENDED BY: ANTONIO M. TORCINO, JR, Acting ESD Manager	APPROVED: FERNANDO B. MAPALO, JR., Port Manager. Digitally signed by Fernando B. Mapalo, Jr. Date: 2025.09.17 13:29:23 +08'00'	AS INDICATED

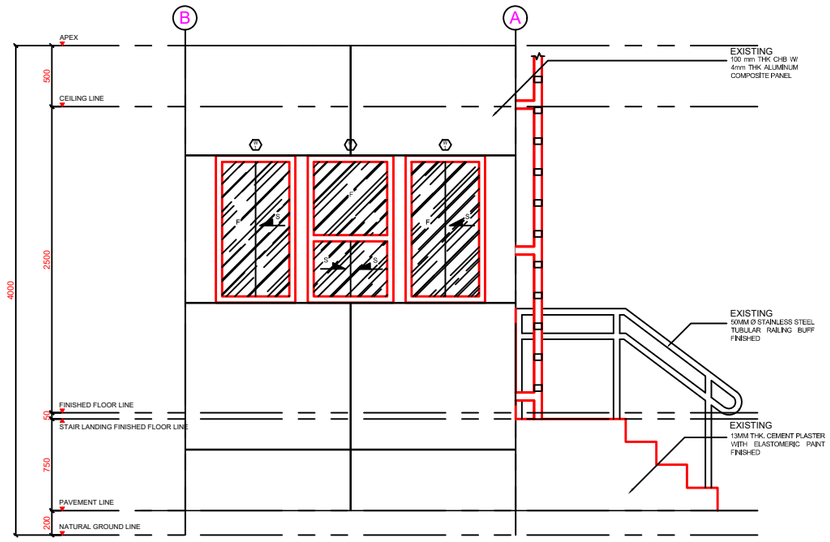

TICKETING BOOTH 2
RIGHTSIDE ELEVATION
SCALE 1:60

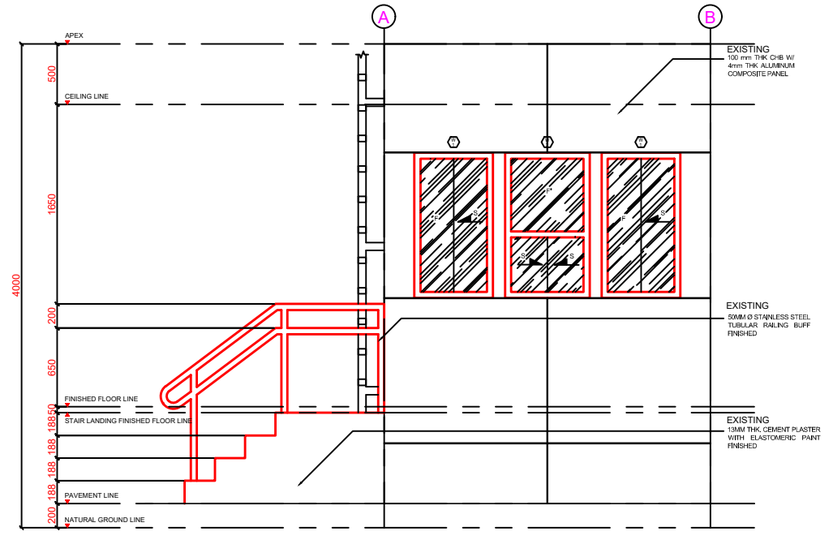


TICKETING BOOTH 2
LEFT SIDE ELEVATION
SCALE 1:60

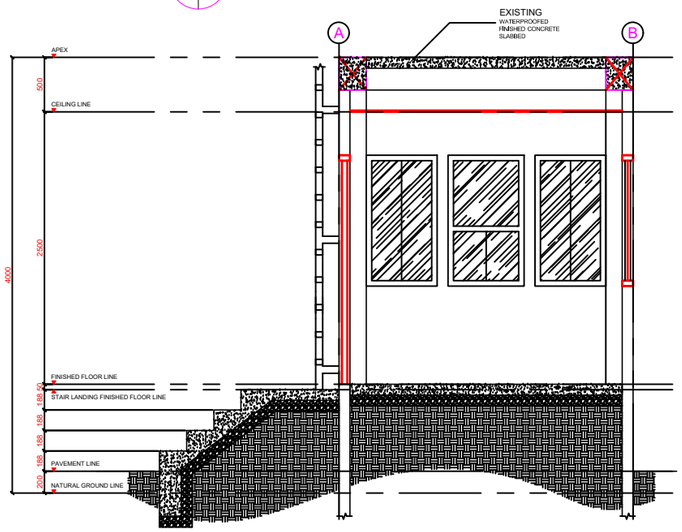

TICKETING BOOTH 2
LONGITUDINAL SECTION
SCALE 1:60

LEGEND:	
C1	6MM THK SOLID POLYCARBONATE ROOF SHEET
F1	FINISH FLOOR LINE

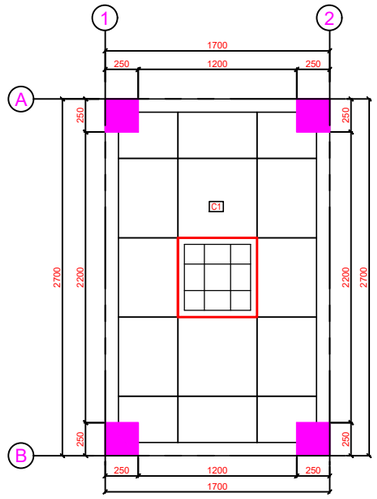

TICKETING BOOTH 2
REFLECTED CEILING PLAN
SCALE 1:60

EXISTING TICKETING BOOTH 2


SCALE AS SHOWN

PHILIPPINE PORTS AUTHORITY


PORT OF CAGAYAN DE ORO
MISAMIS ORIENTAL

TITLE:	**Maintenance of Booths, Curbs, and Toilets at Gate 6**		SHEET NO. 5/7
LOCATION:	PORT OF CAGAYAN DE ORO		SHEET CONTENTS
PREPARED BY: PRINCESS PEARL S. PISARES, Administrative Assistant II	CHECKED BY: MARC M. AVELLANA, Supervising Engineer A	RECOMMENDED BY: ANTONIO M. TORCINO, JR, Acting ESD Manager	APPROVED: FERNANDO B. MAPALO, JR., Port Manager. Digitally signed by Fernando B. Mapalo, Jr. Date: 2025.09.17 13:30:21 +08'00'	AS INDICATED


SCHEDULE OF DOORS, WINDOWS, AND GATES

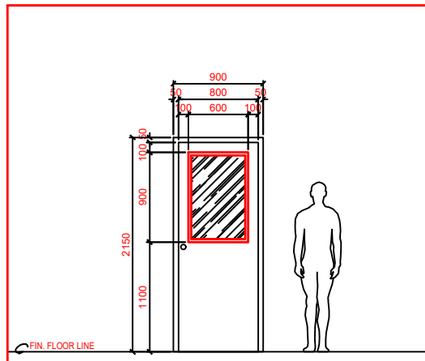


D1	TYPE: PVC DOOR WITH FIXED CLEAR GLASS
	LOCATION: BOOTH 1
	SETS: TWO (02)

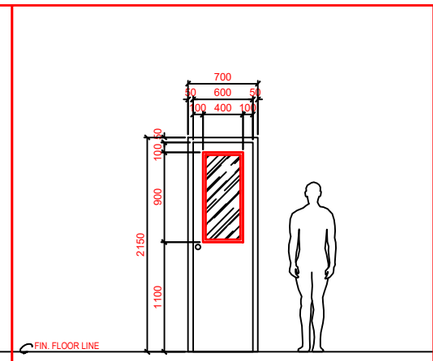


D2	TYPE: PVC DOOR WITH FIXED CLEAR GLASS
	LOCATION: BOOTH 2
	SETS: TWO (02)

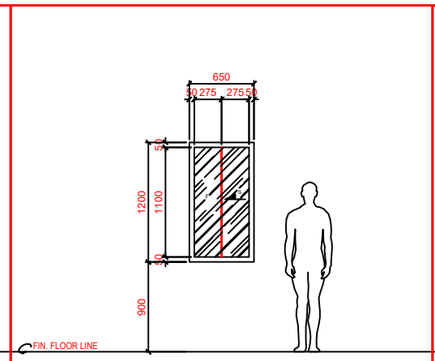


W1	TYPE: 1.5 mm THK. ALUMINUM FRAMED POWDER COATED FINISHED W/ 8 mm THK. REFLECTIVE TEMPERED GLASS SLIDING W/ FIXED WINDOW
	LOCATION: BOOTH 1 & 2 SIDE ELEVATION
	SETS: SIXTEEN (16)

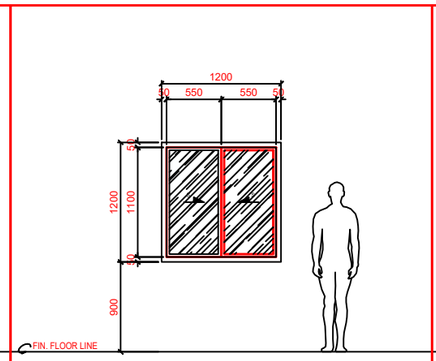


W2	TYPE: 1.5 mm THK. ALUMINUM FRAMED POWDER COATED FINISHED WITH 8 mm THK. REFLECTIVE TEMPERED GLASS SLIDING WINDOW
	LOCATION: BOOTH 1 & 2 FRONT ELEVATION
	SETS: FOUR (04)

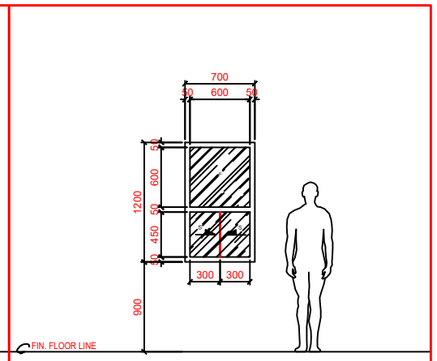

W3	TYPE: 1.5 mm THK. ALUMINUM FRAMED POWDER COATED FINISHED W/ 8 mm THK. REFLECTIVE TEMPERED GLASS SLIDING W/ FIXED WINDOW
	LOCATION: BOOTH 1 & 2 SIDE ELEVATION
	SETS: EIGHT (08)

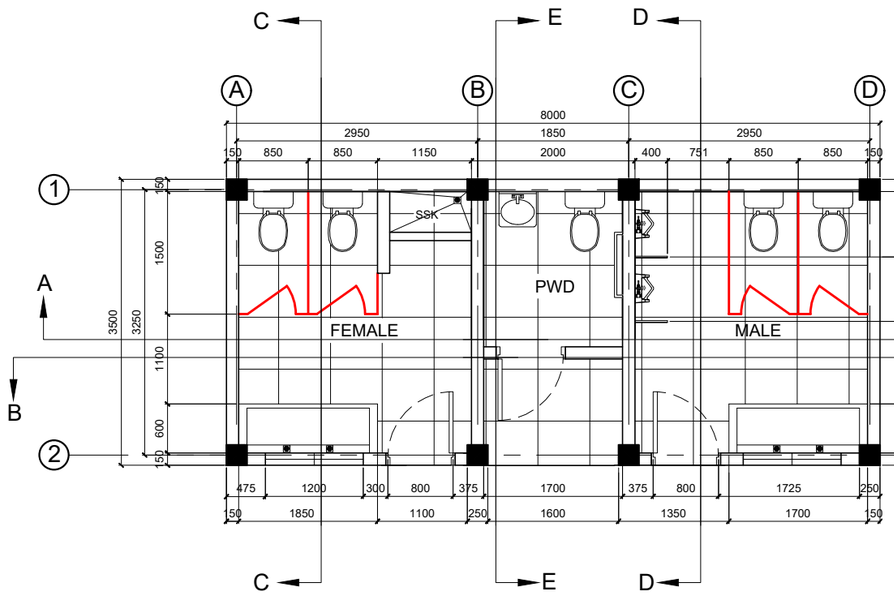

FLOOR PLAN
SCALE 1:80

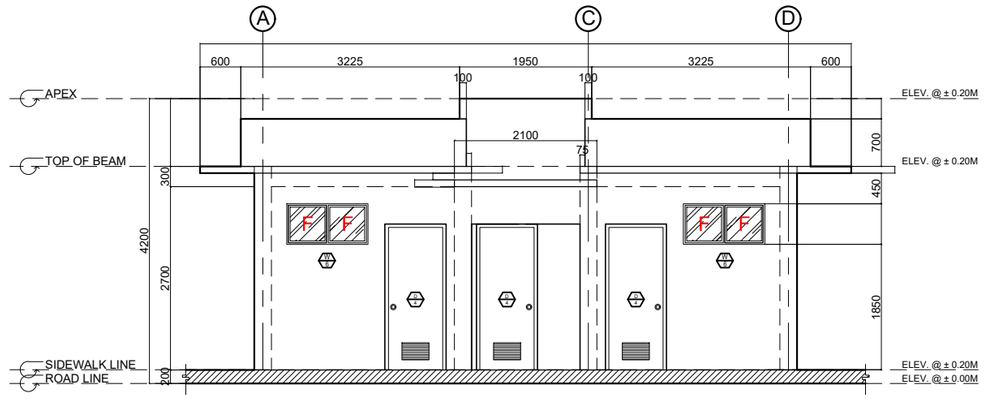


FRONT ELEVATION
SCALE 1:80

EXISTING


TOILET FLOOR PLAN
SCALE AS SHOWN

PHILIPPINE PORTS AUTHORITY PORT OF CAGAYAN DE ORO MISAMIS ORIENTAL	TITLE:	**Maintenance of Booths, Curbs, and Toilets at Gate 6**			SHEET NO. 6/7
	LOCATION:	PORT OF CAGAYAN DE ORO			SHEET CONTENTS
	PREPARED BY:	CHECKED BY:	RECOMMENDED BY:	APPROVED:	AS INDICATED
	PRINCESS PEARL S. PISARES Administrative Assistant II	MARC M. AVELLANA Supervising Engineer A	ANTONIO M. TORCINO, JR Acting ESD Manager	FERNANDO B. MAPALO, JR. Port Manager	


Digitally signed by Fernando B. Mapalo, Jr.
Date: 2025.09.17 13:04:08 +08'00'

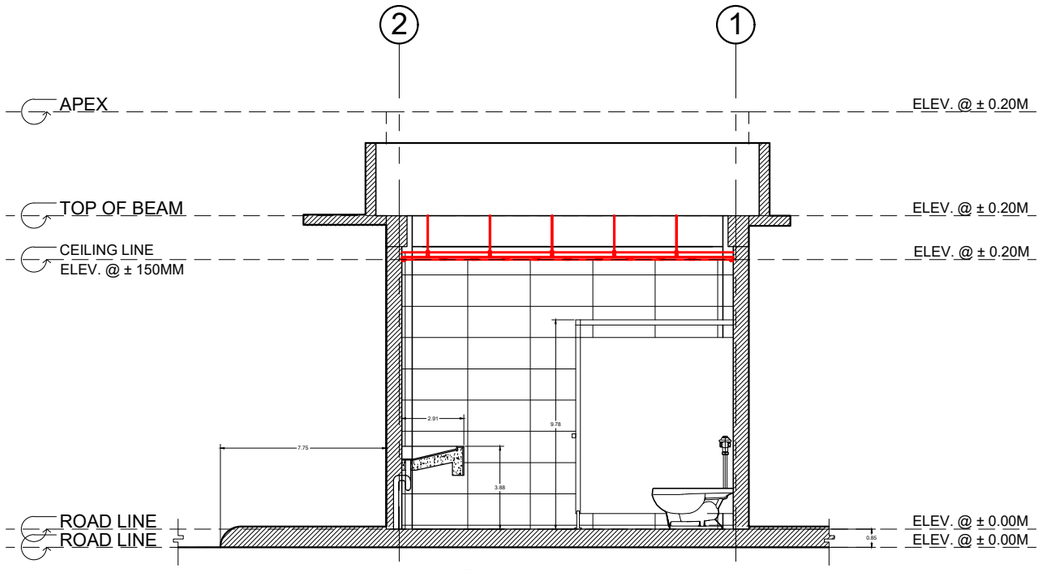


SECTION C-C
SCALE 1:100

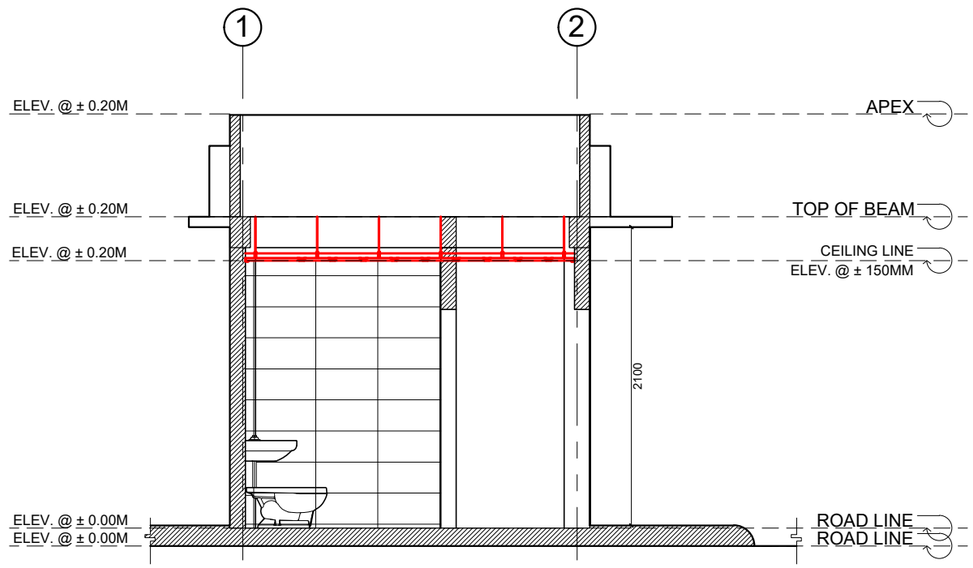

SECTION E-E
SCALE 1:100

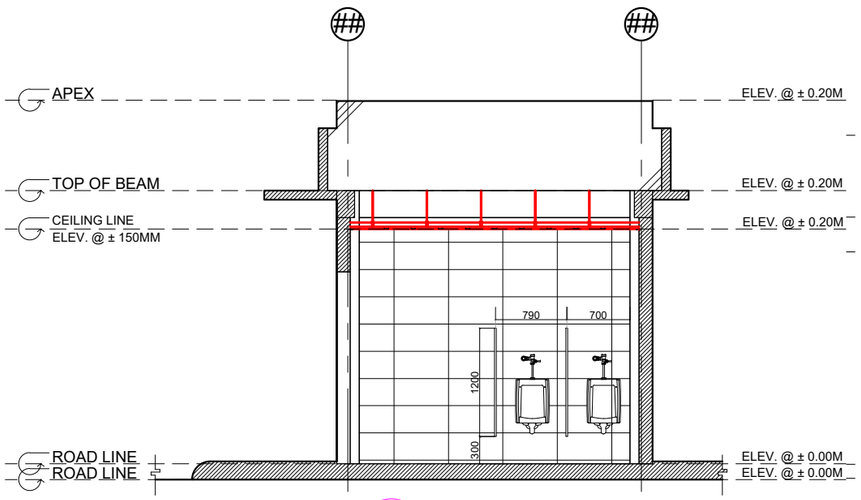

SECTION D-D
SCALE 1:100

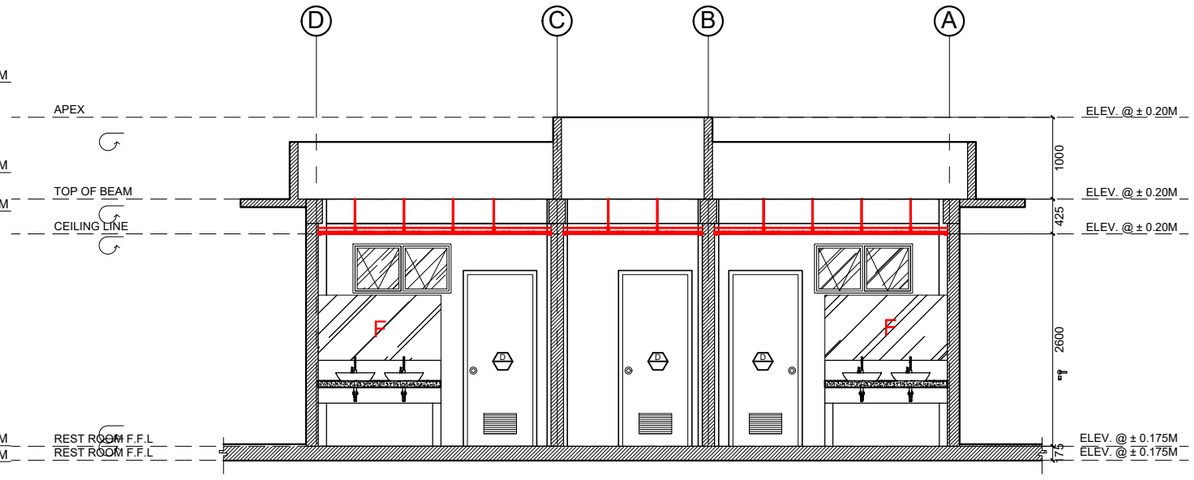

SECTION B-B
SCALE 1:100

EXISTING
TOILET FLOOR PLAN
SCALE AS SHOWN

PHILIPPINE PORTS AUTHORITY

PORT OF CAGAYAN DE ORO
MISAMIS ORIENTAL

TITLE:	**Maintenance of Booths, Curbs, and Toilets at Gate 6**		SHEET NO. 7/7
LOCATION:	PORT OF CAGAYAN DE ORO		SHEET CONTENTS
PREPARED BY: PRINCESS PEARL S. PISARES, Administrative Assistant II	CHECKED BY: MARC M. AVELLANA, Supervising Engineer A	RECOMMENDED BY: ANTONIO M. TORCINO, JR, Acting ESD Manager	APPROVED: FERNANDO B. MAPALO, JR, Port Manager (Digitally signed by Fernando B. Mapalo, Jr. Date: 2025.09.17 15:16 +08'00')	AS INDICATED