GENERAL NOTES:


1. **Exterior walls of all booths, toilet, and guardhouse shall be repainted, including the steel columns of the entire structure.**

2. **All sliding windows shall be cleaned, lubricated, and provided with minor repairs as needed to restore smooth functionality.**

3. **Repair windows of side booths, including replacement of broken glass panels and restoration of window jambs. Verify all dimensions on site prior to fabrication and installation. Refer to Floor Plan for exact window locations and to the Schedule of Doors and Windows for details.**

4. **Repaint the curb along the sidewalk of the center booth and restore cracks at the edge portion of the sidewalk, as indicated in the Floor Plan.**

5. **Objects highlighted in the gate plan shall be repaired, including bent or deformed parts of the gate. (SEE SHEET 2, RESTORATION OF STEEL GATE 2)**

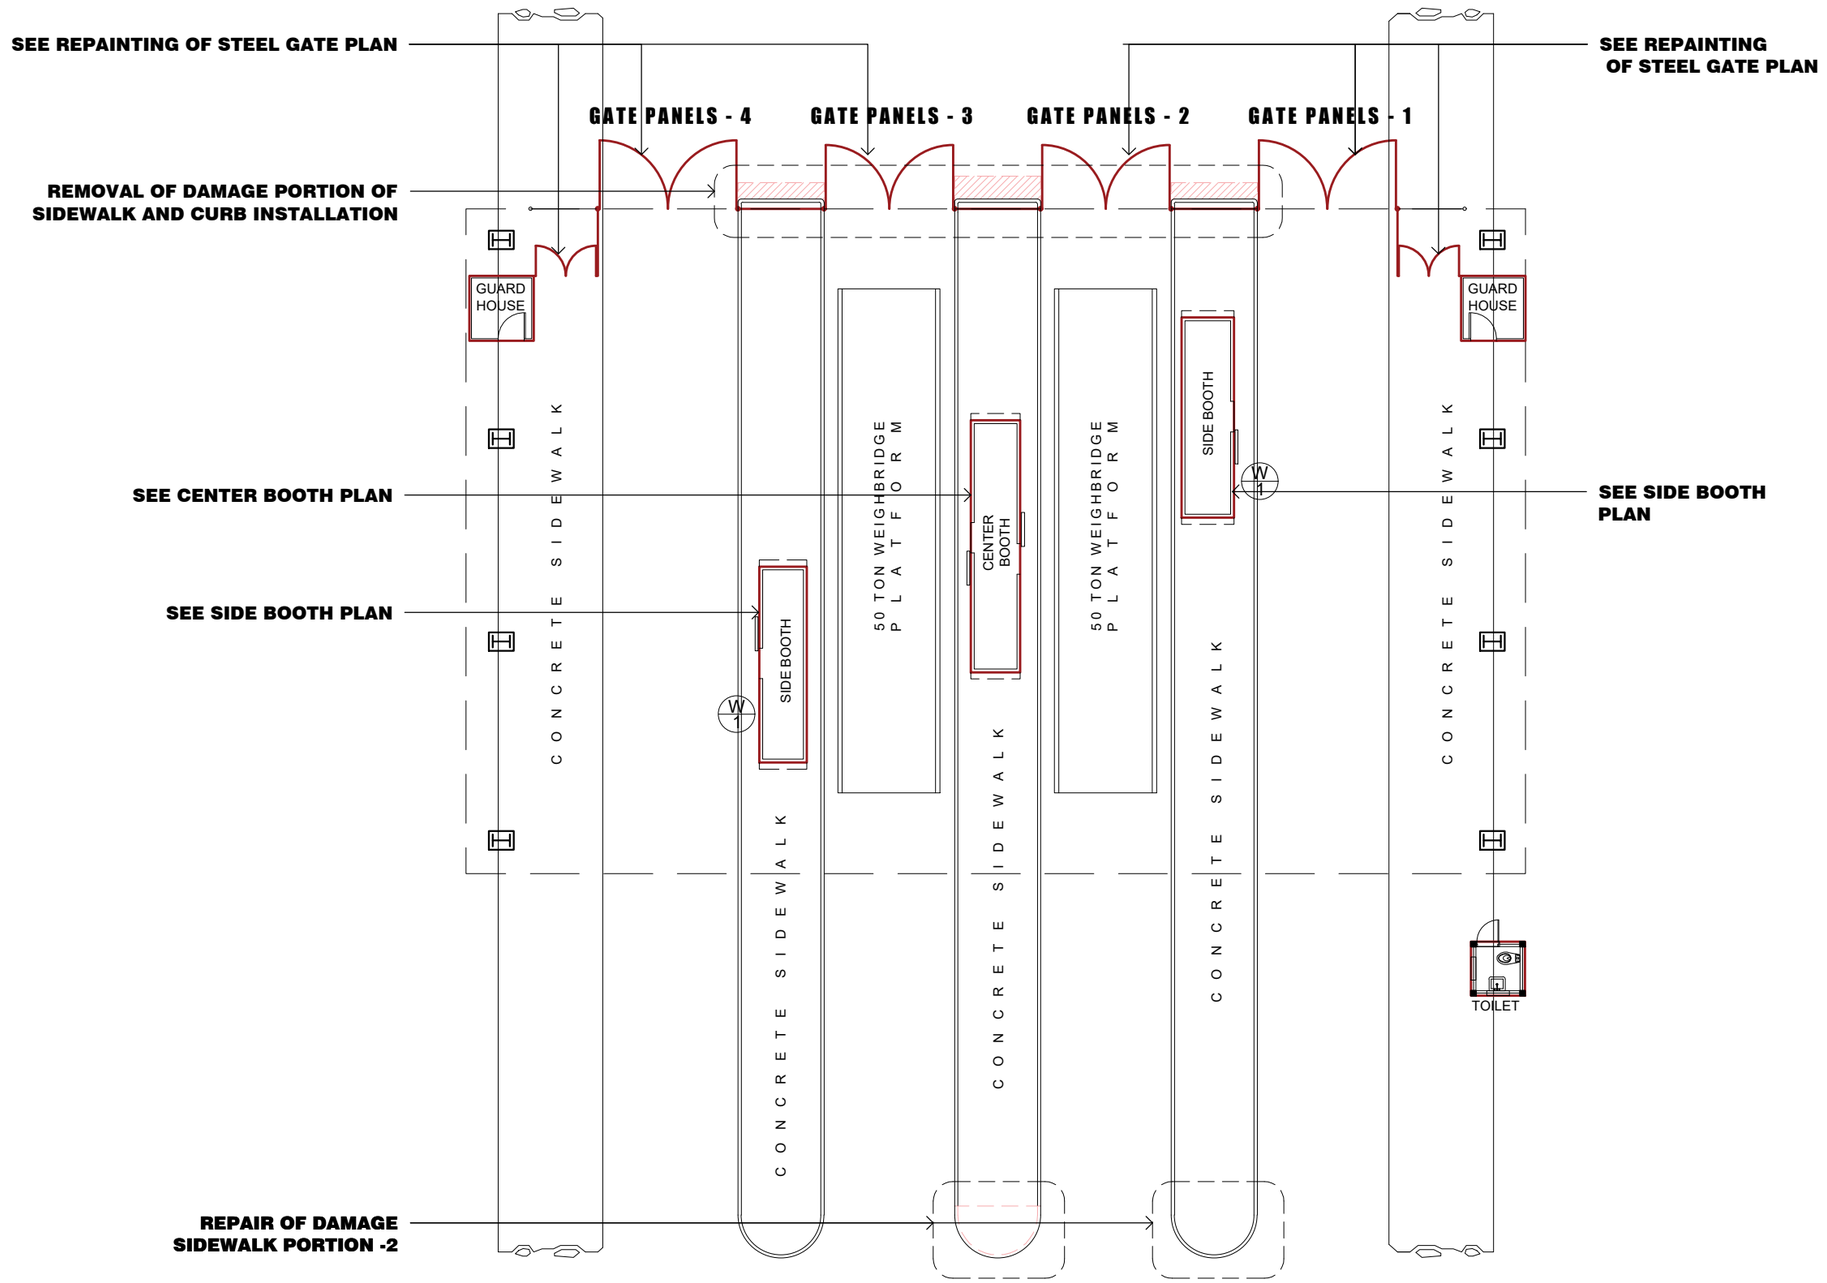


1 GATE COMPLED


A-04 SCALE NDTS

PHILIPPINE PORTS AUTHORITY

PORT OF CAGAYAN DE ORO
MISAMIS ORIENTAL


TITLE:	**Maintenance of PCCP and Steel Gate at Gate 5**		SHEET NO. 1 / 8
LOCATION:	PORT OF CAGAYAN DE ORO	SHEET CONTENTS	
PREPARED BY: PRINCESS PEARL S. PISARES, Administrative Assistant II	CHECKED BY: MARC M. AVELLANA, Supervising Engineer A	RECOMMENDED BY: ANTONIO M. TORCINO, JR, Acting ESD Manager	APPROVED: FERNANDO B. MAPALO, JR., Port Manager
		AS INDICATED	

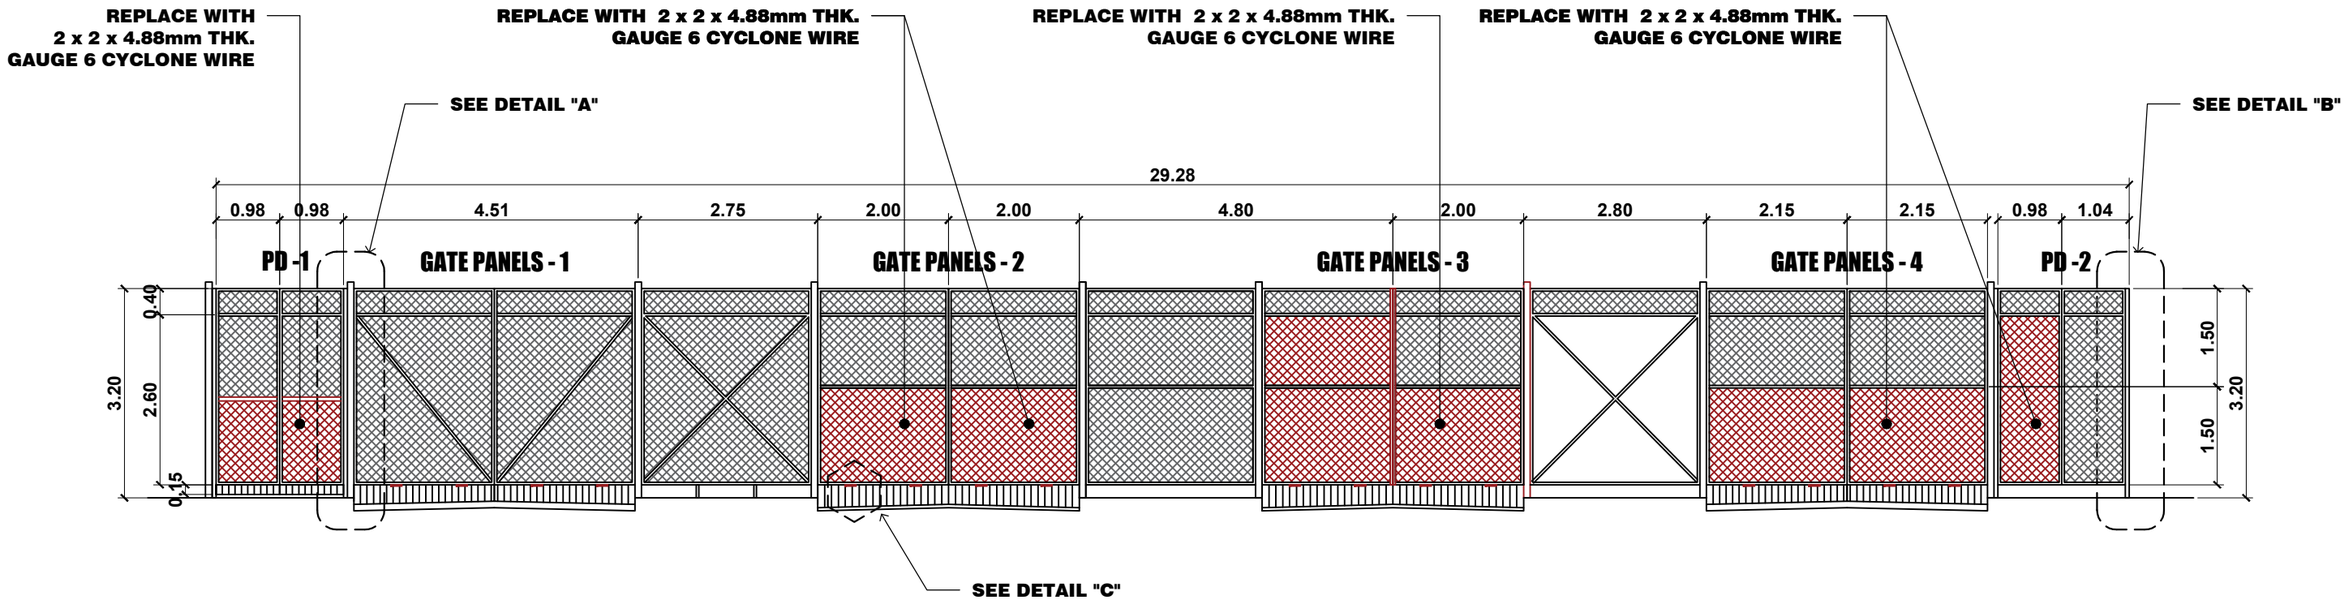

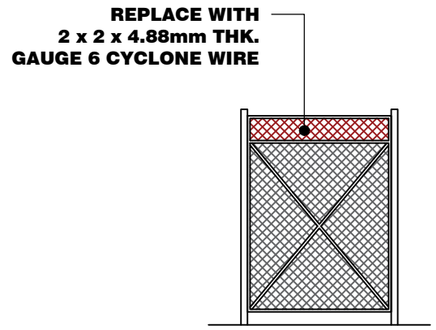


DETAIL "A"

SCALE 1 : 30

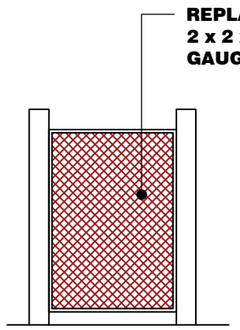

DETAIL "B"

SCALE 1 : 30

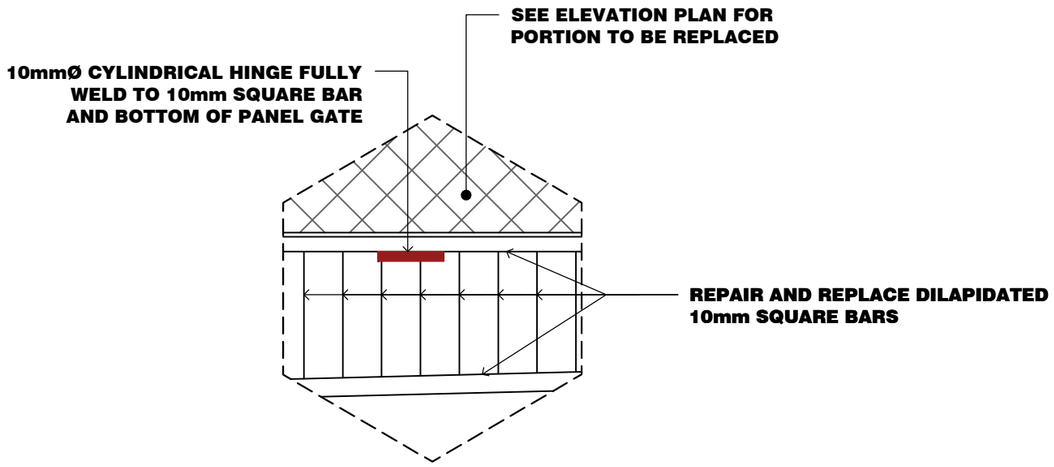

DETAIL "C"

SCALE AS SHOWN

NOTE:

Gate shall be repainted, and portions of the gate requiring replacement shall be replaced.


1 / A-04 **RESTORATION OF STEEL GATE**

SCALE AS SHOWN

PHILIPPINE PORTS AUTHORITY


PORT OF CAGAYAN DE ORO
MISAMIS ORIENTAL

TITLE:	**Maintenance of PCCP and Steel Gate at Gate 5**		SHEET NO. 2 / 8
LOCATION:	PORT OF CAGAYAN DE ORO		SHEET CONTENTS
PREPARED BY: PRINCESS PEARL S. PISARES, Administrative Assistant II	CHECKED BY: MARC M. AVELLANA, Supervising Engineer A	RECOMMENDED BY: ANTONIO M. TORCINO, JR, Acting ESD Manager	APPROVED: FERNANDO B. MAPALO, JR., Port Manager	AS INDICATED	

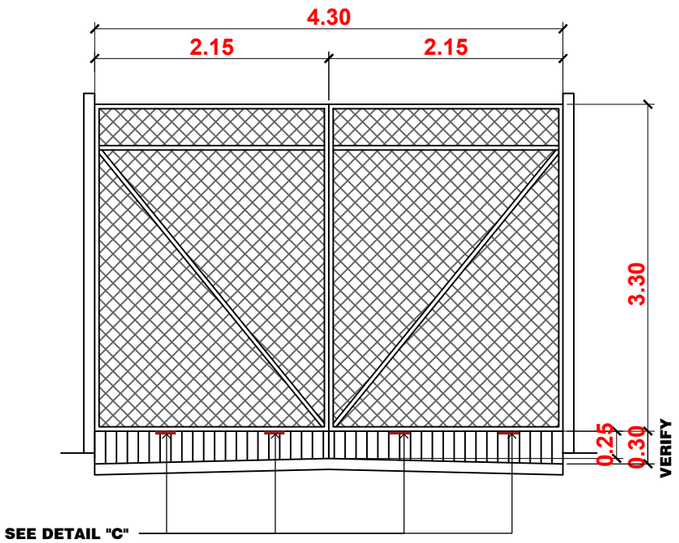


GATE PANELS - 1

SCALE 1 : 50

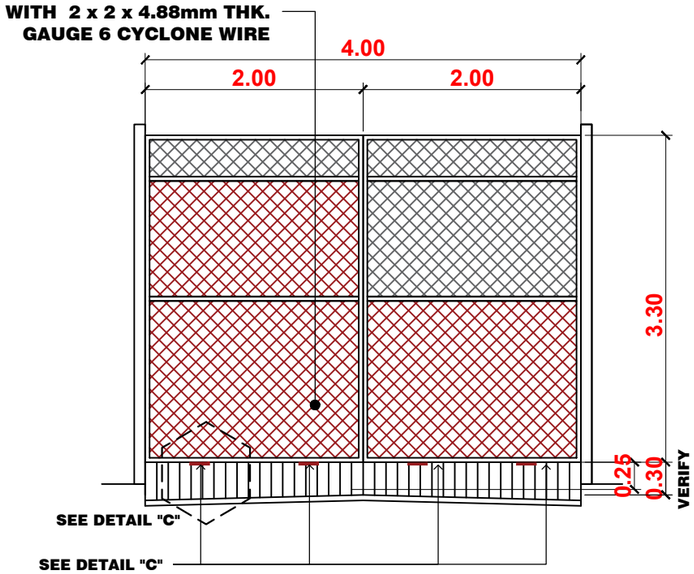


GATE PANELS - 3

SCALE 1 : 50

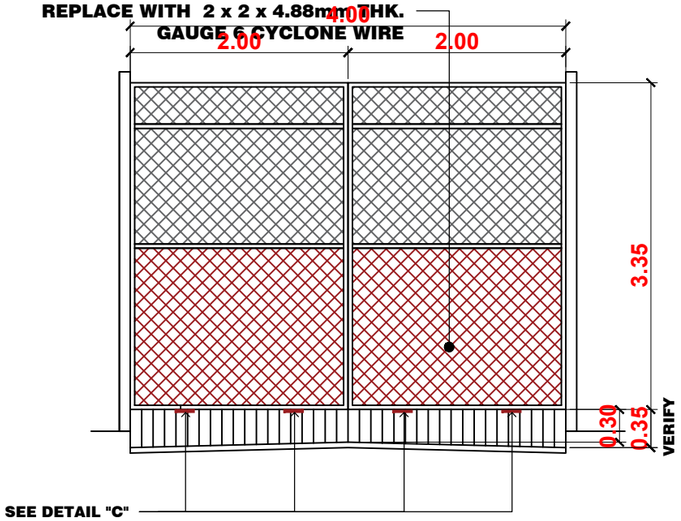

GATE PANELS - 2

SCALE 1 : 50

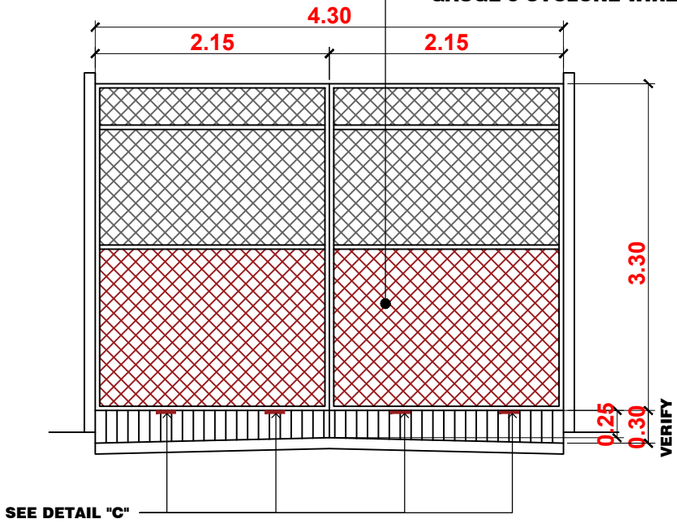

GATE PANELS - 4

SCALE 1 : 50


GATE PANEL DETAILS

SCALE AS SHOWN

PHILIPPINE PORTS AUTHORITY


PORT OF CAGAYAN DE ORO
MISAMIS ORIENTAL

TITLE:	**Maintenance of PCCP and Steel Gate at Gate 5**		SHEET NO. 3 / 8
LOCATION:	PORT OF CAGAYAN DE ORO		SHEET CONTENTS: AS INDICATED
PREPARED BY: PRINCESS PEARL S. PISARES, Administrative Assistant II	CHECKED BY: MARC M. AVELLANA, Supervising Engineer A	RECOMMENDED BY: ANTONIO M. TORCINO, JR, Acting ESD Manager	APPROVED: FERNANDO B. MAPALO, JR., Port Manager

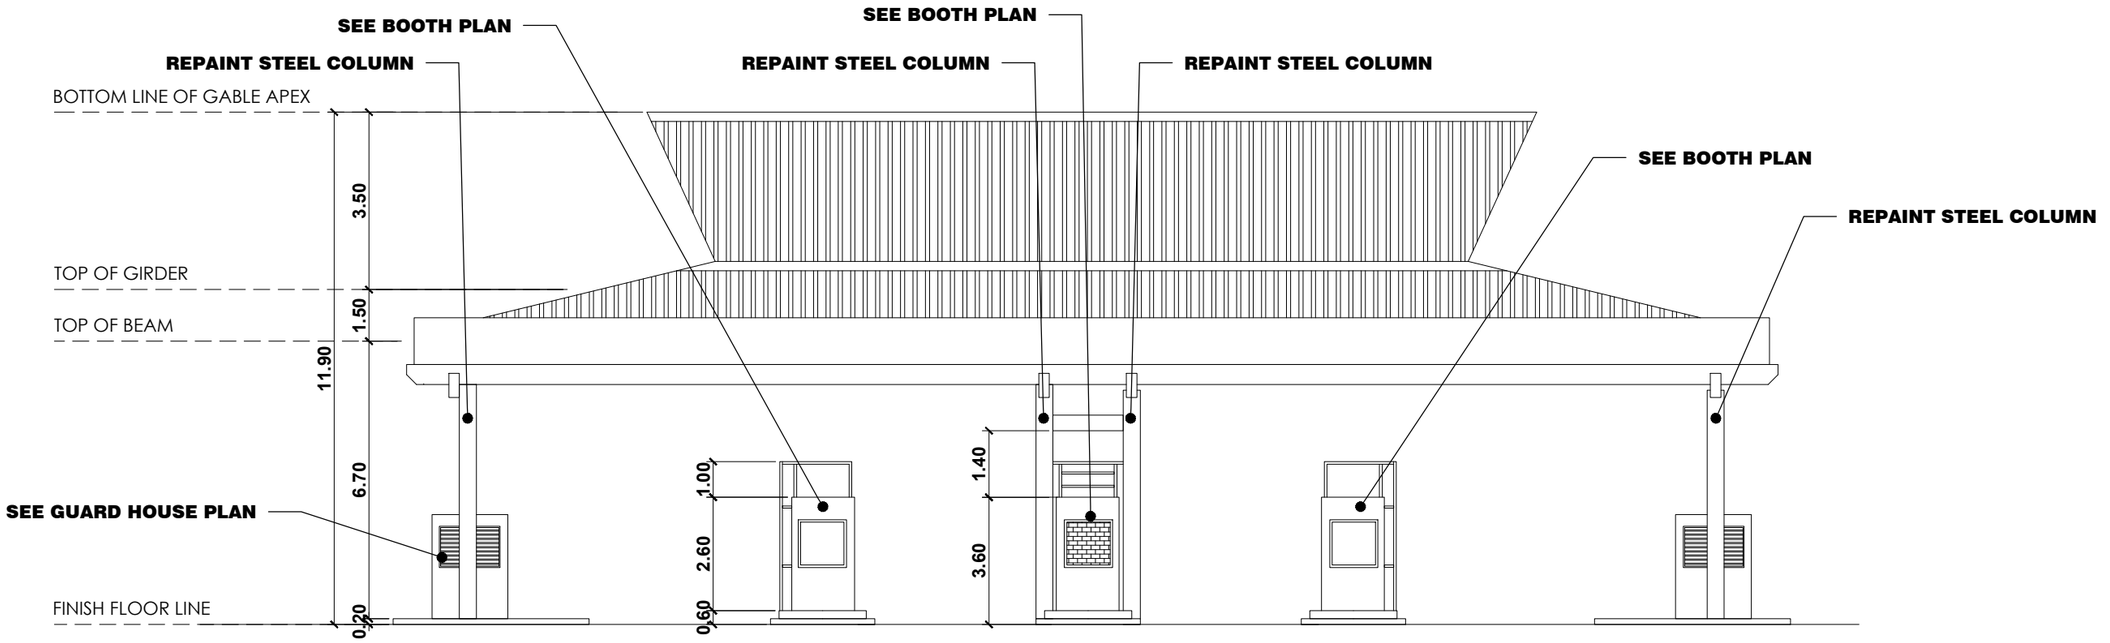

FRONT SIDE ELEVATION

SCALE AS SHOWN

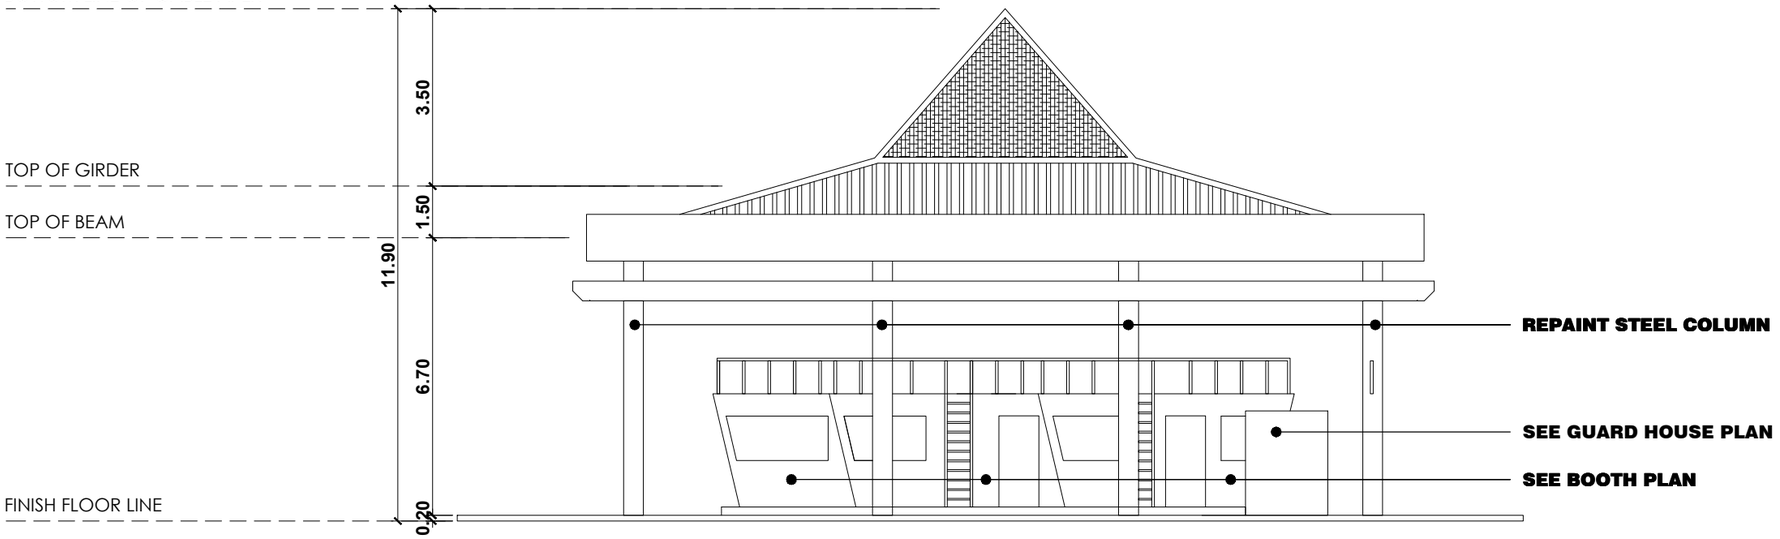


LEFT SIDE ELVATION

SCALE AS SHOWN

PHILIPPINE PORTS AUTHORITY


PORT OF CAGAYAN DE ORO
MISAMIS ORIENTAL

TITLE:	**Maintenance of PCCP and Steel Gate at Gate 5**		SHEET NO. 4/8
LOCATION:	PORT OF CAGAYAN DE ORO	SHEET CONTENTS	
PREPARED BY: PRINCESS PEARL S. PISARES, Administrative Assistant II	CHECKED BY: MARC M. AVELLANA, Supervising Engineer A	RECOMMENDED BY: ANTONIO M. TORCINO, JR, Acting ESD Manager	APPROVED: FERNANDO B. MAPALO, JR., Port Manager
			AS INDICATED

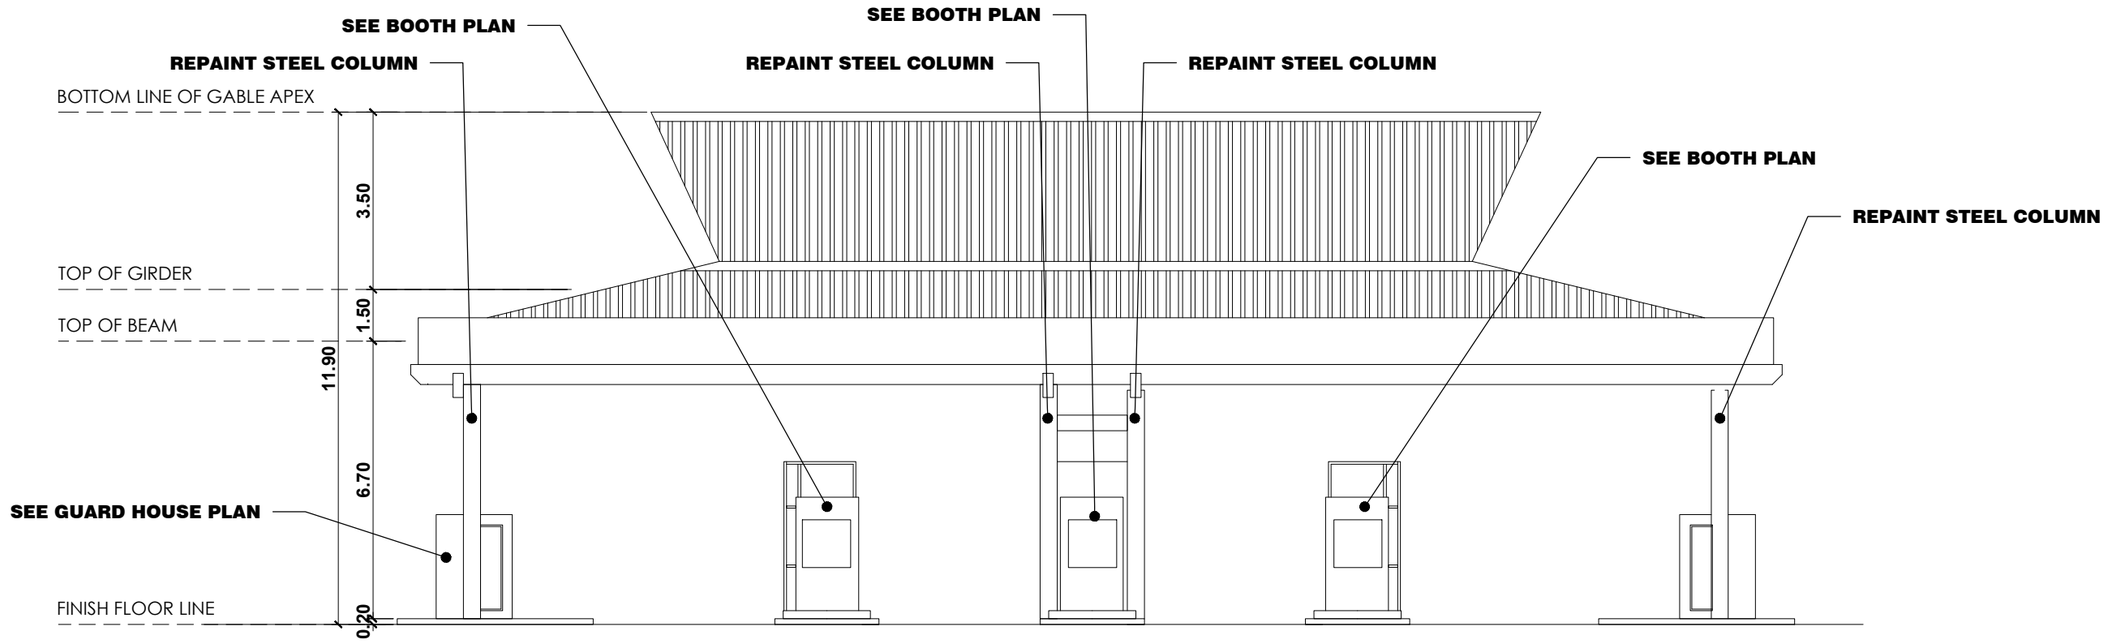

REAR SIDE ELEVATION

SCALE AS SHOWN

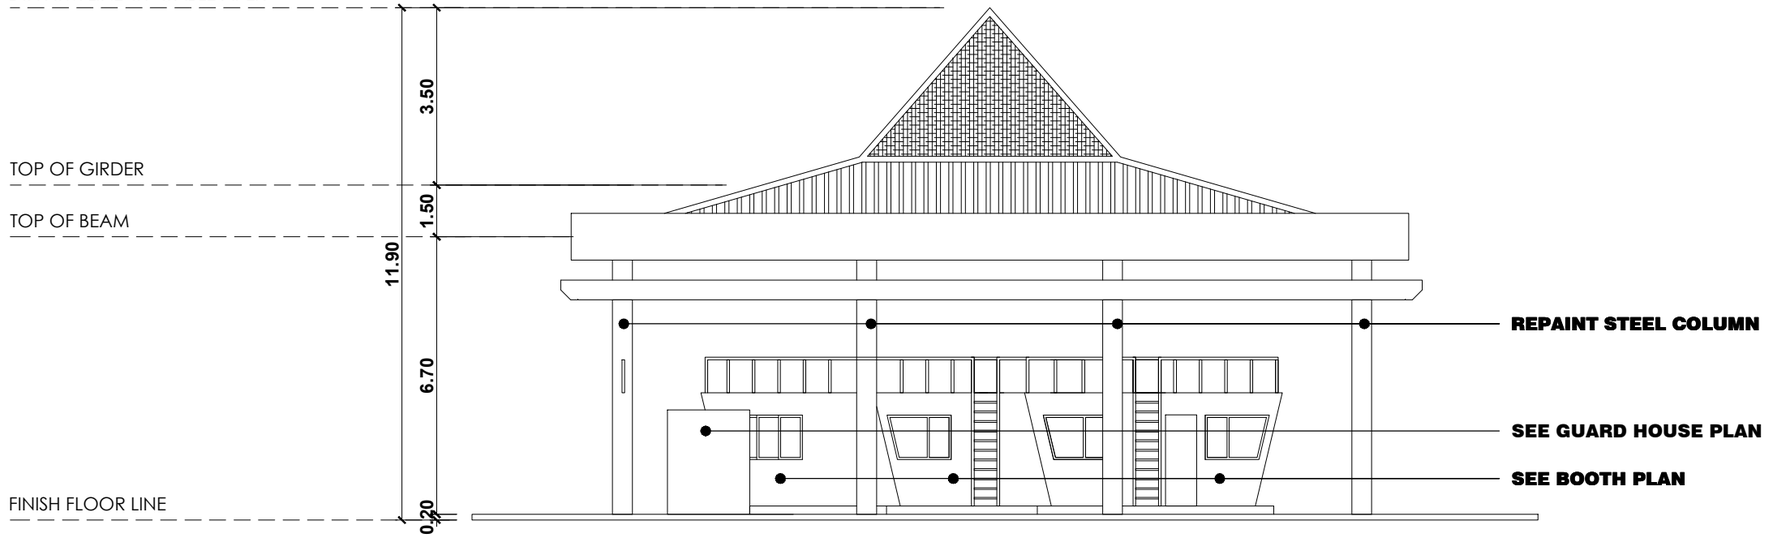

RIGHT SIDE ELVATION

SCALE AS SHOWN

PHILIPPINE PORTS AUTHORITY

PORT OF CAGAYAN DE ORO
MISAMIS ORIENTAL

TITLE:	**Maintenance of PCCP and Steel Gate at Gate 5**		SHEET NO. 5/8
LOCATION:	PORT OF CAGAYAN DE ORO		SHEET CONTENTS
PREPARED BY: PRINCESS PEARL S. PISARES, Administrative Assistant II	CHECKED BY: MARC M. AVELLANA, Supervising Engineer A	RECOMMENDED BY: ANTONIO M. TORCINO, JR, Acting ESD Manager	APPROVED: FERNANDO B. MAPALO, JR., Port Manager	AS INDICATED	


BOOTH NOTES:

1. Exterior walls of all booths, toilet, and guardhouse shall be repainted, including the steel columns of the entire structure.

2. All sliding windows shall be cleaned, lubricated, and provided with minor repairs as needed to restore smooth functionality.


3. Repair windows ofRepair windows of side booths, including replacement of broken glass panels and restoration of window jambs. Verify all dimensions on site prior to fabrication and installation. Refer to Floor Plan for exact window locations and to the Schedule of Doors and Windows for details.

4. Repaint the curb along the sidewalk of the center booth and restore cracks at the edge portion of the sidewalk, as indicated in the Floor Plan.

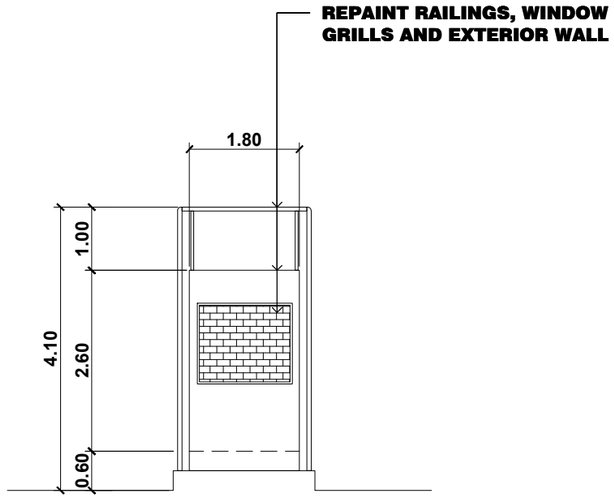


REAR SIDE ELEVATION

SCALE AS SHOWN

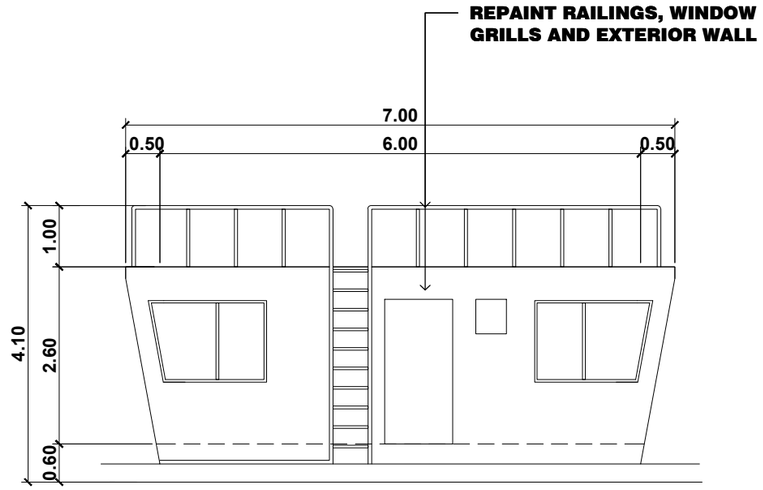


LEFT SIDE ELEVATION

SCALE AS SHOWN

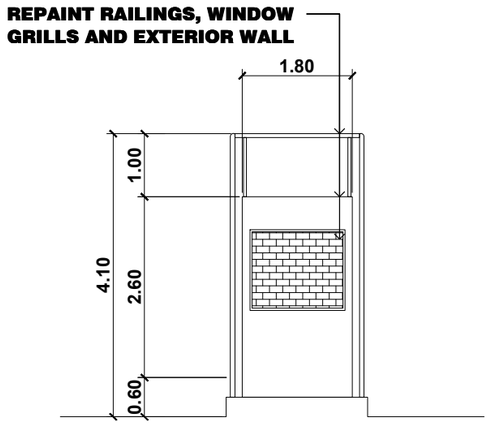

REAR SIDE ELEVATION

SCALE AS SHOWN

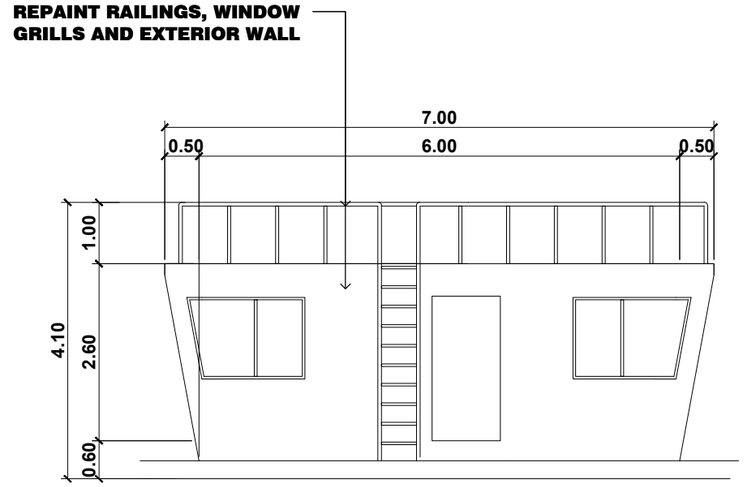

LEFT SIDE ELEVATION

SCALE AS SHOWN


TYPICAL SIDE BOOTHS PLAN

SCALE AS SHOWN

PHILIPPINE PORTS AUTHORITY


PORT OF CAGAYAN DE ORO
MISAMIS ORIENTAL

TITLE:	**Maintenance of PCCP and Steel Gate at Gate 5**		SHEET NO. 6/8
LOCATION:	PORT OF CAGAYAN DE ORO		SHEET CONTENTS
PREPARED BY: PRINCESS PEARL S. PISARES, Administrative Assistant II	CHECKED BY: MARC M. AVELLANA, Supervising Engineer A	RECOMMENDED BY: ANTONIO M. TORCINO, JR, Acting ESD Manager	APPROVED: FERNANDO B. MAPALO, JR., Port Manager
			AS INDICATED

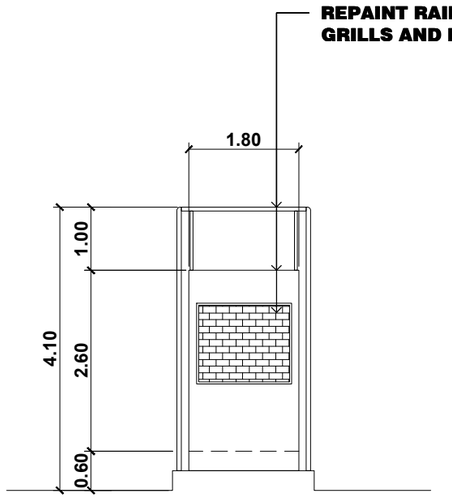

REAR SIDE ELEVATION

SCALE AS SHOWN

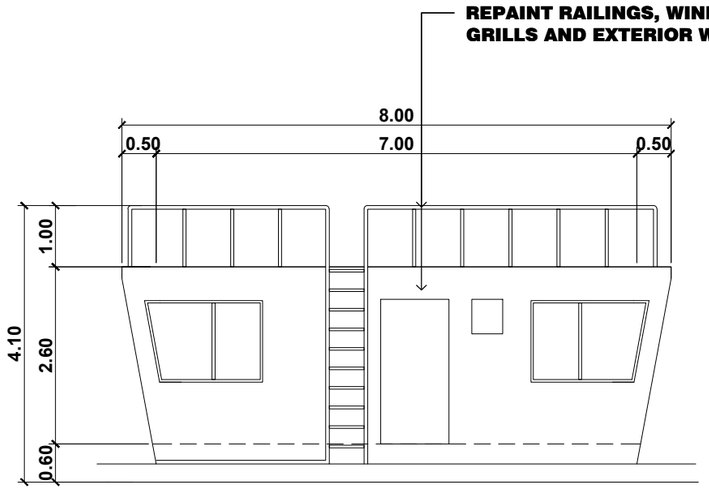

LEFT SIDE ELEVATION

SCALE AS SHOWN


BOOTH NOTES:

1. Exterior walls of all booths, toilet, and guardhouse shall be repainted, including the steel columns of the entire structure.

2. All sliding windows shall be cleaned, lubricated, and provided with minor repairs as needed to restore smooth functionality.


3. Repair windows ofRepair windows of side booths, including replacement of broken glass panels and restoration of window jambs. Verify all dimensions on site prior to fabrication and installation. Refer to Floor Plan for exact window locations and to the Schedule of Doors and Windows for details.

4. Repaint the curb along the sidewalk of the center booth and restore cracks at the edge portion of the sidewalk, as indicated in the Floor Plan.

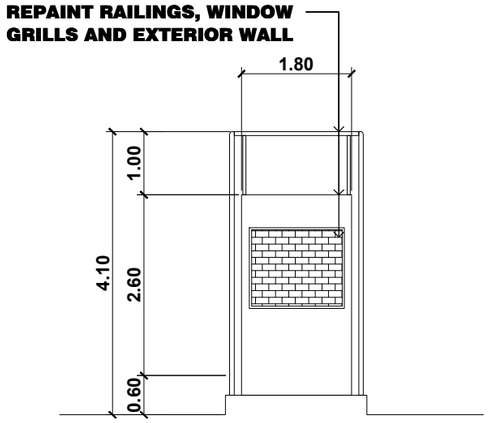

REAR SIDE ELEVATION

SCALE AS SHOWN

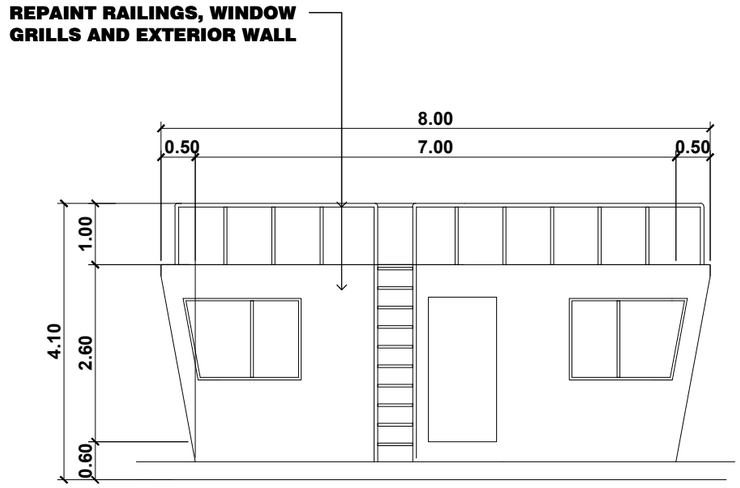

LEFT SIDE ELEVATION

SCALE AS SHOWN



WINDOW

DESCRIPTION: SLIDING/ FIXED ALUMINUM FRAME WINDOW W/ 3.55mm THK. CLEAR GLASS
LOCATION: SIDE BOOTHS
QTY: 2 UNIT/S

DOOR

DESCRIPTION: SOLID PANEL DOOR WITH 50 x 150mm DOOR JAMB
LOCATION: GUARD HOUSE
QTY: 2 UNIT/S

SCHEDULE OF DOORS AND WINDOWS

SCALE AS SHOWN


CENTER BOOTH PLAN

SCALE AS SHOWN


PHILIPPINE PORTS AUTHORITY

PORT OF CAGAYAN DE ORO
MISAMIS ORIENTAL


TITLE:	**Maintenance of PCCP and Steel Gate at Gate 5**		SHEET NO. 7/8
LOCATION:	PORT OF CAGAYAN DE ORO		SHEET CONTENTS
PREPARED BY: PRINCESS PEARL S. PISARES, Administrative Assistant II	CHECKED BY: MARC M. AVELLANA, Supervising Engineer A	RECOMMENDED BY: ANTONIO M. TORCINO, JR, Acting ESD Manager	APPROVED: FERNANDO B. MAPALO, JR., Port Manager	AS INDICATED	

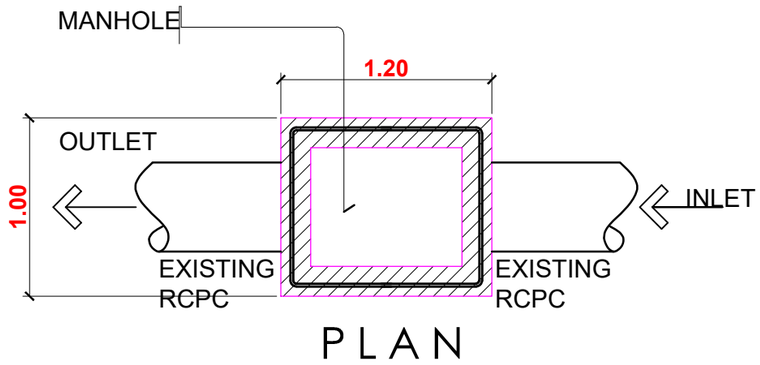

PLAN

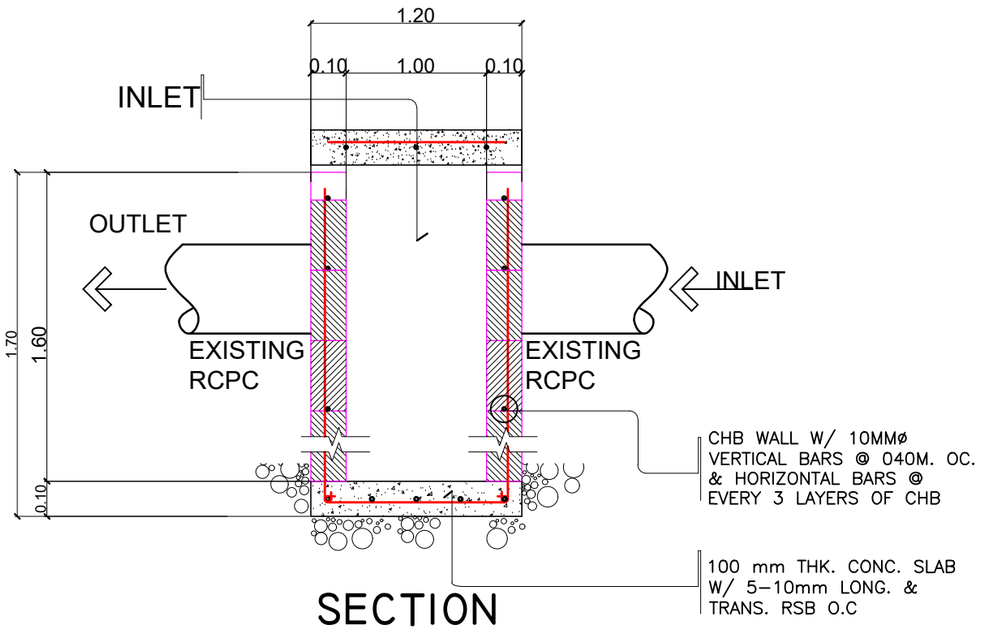

SECTION

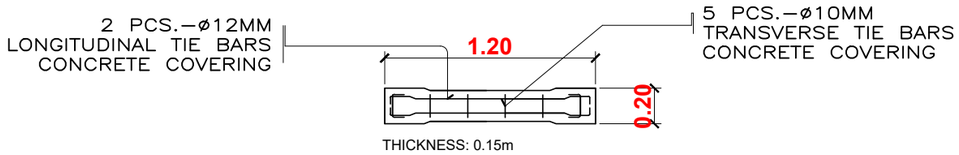

MANHOLE COVER

MANHOLE DETAIL

SCALE NTS.

PHILIPPINE PORTS AUTHORITY

PORT OF CAGAYAN DE ORO
MISAMIS ORIENTAL

TITLE:	**Maintenance of PCCP and Steel Gate at Gate 5**		SHEET NO. 8/8
LOCATION:	PORT OF CAGAYAN DE ORO		SHEET CONTENTS
PREPARED BY: PRINCESS PEARL S. PISARES, Administrative Assistant II	CHECKED BY: MARC M. AVELLANA, Supervising Engineer A	RECOMMENDED BY: ANTONIO M. TORCINO, JR., Acting ESD Manager	APPROVED: FERNANDO B. MAPALO, JR., Port Manager	AS INDICATED	