

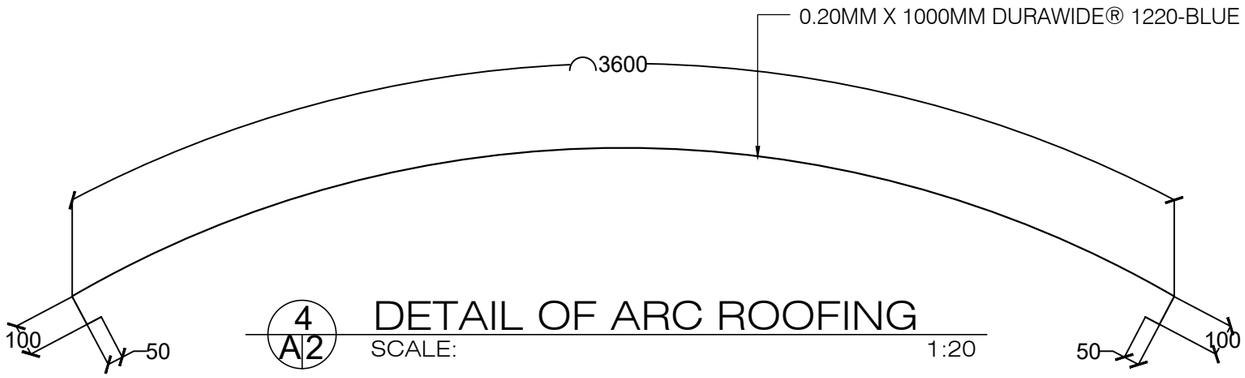



4 A2 DETAIL OF ARC ROOFING
SCALE: 1:20

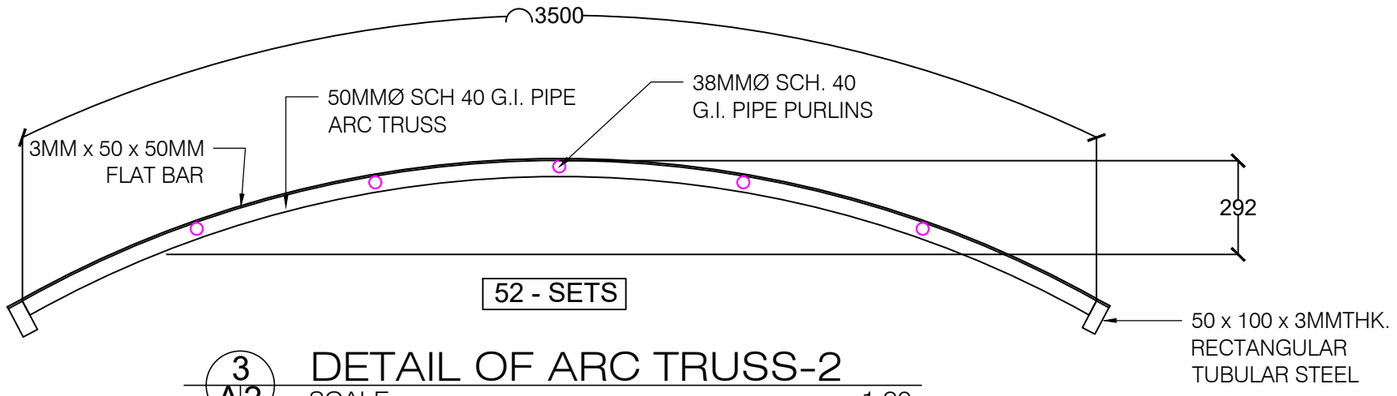


3 A2 DETAIL OF ARC TRUSS-2
SCALE: 1:20

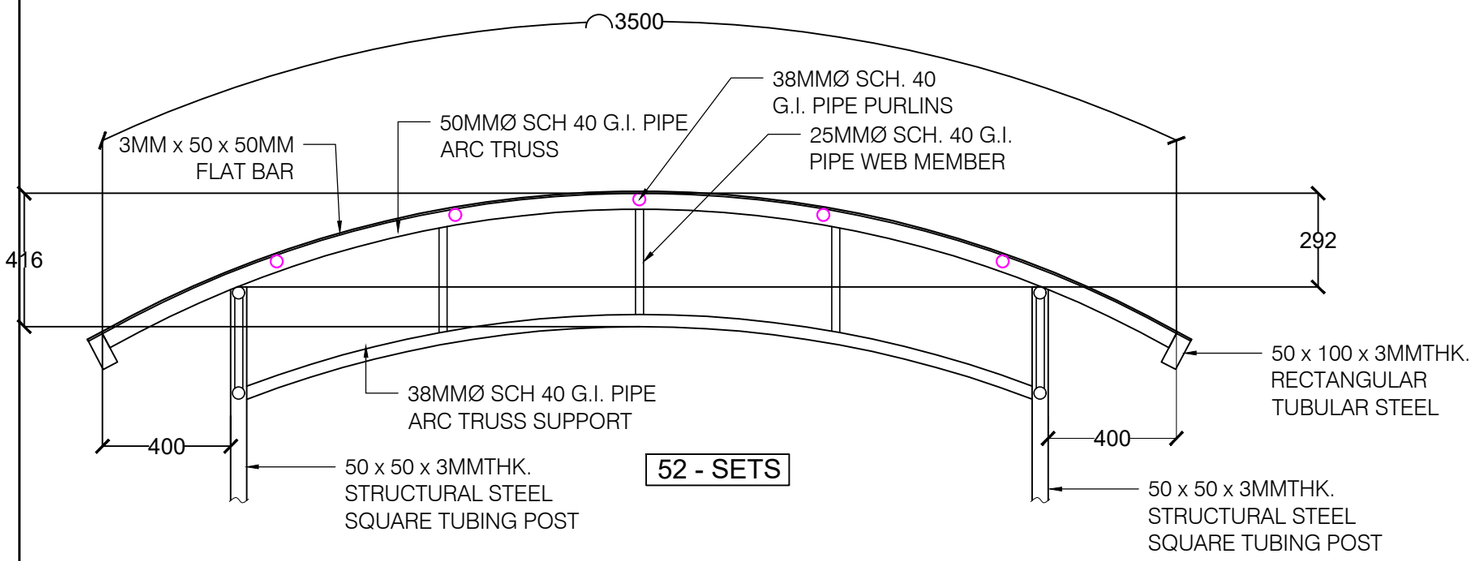

1 A2 DETAIL OF ARC TRUSS-1
SCALE: 1:20

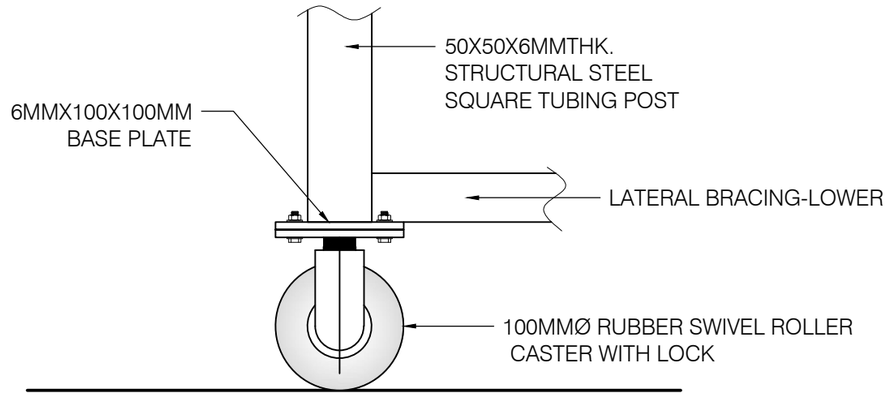

5 A2 DETAIL -A
SCALE: 1:5

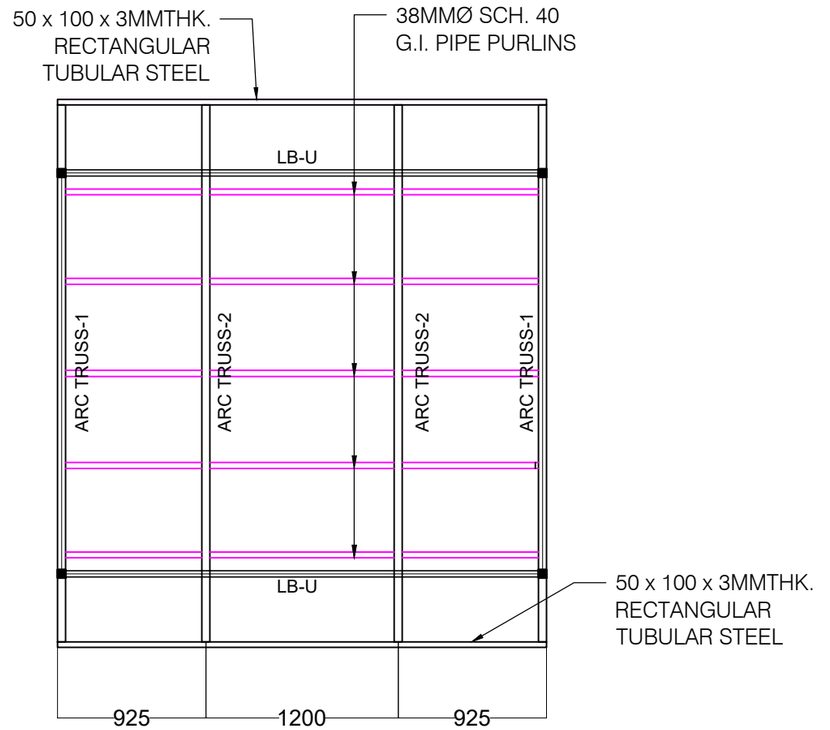


2 A2 DETAIL OF ROOF FRAMING
SCALE: 1:40


PHILIPPINE PORTS AUTHORITY

PORT OF
CAGAYAN DE ORO
MISAMIS ORIENTAL


TITLE:	MAINTENANCE OF WALKWAY CANOPIES (MPF-MOC-19-2025)		SHEET NO. 1 / 2
LOCATION:	BASE PORT AND TERMINAL PORTS		SHEET CONTENTS
PREPARED BY: PRINCESS PEARL S. PISARES, Administrative Assistant II	CHECKED BY: MARC M. AVELLANA, Supervising Engineer A	RECOMMENDED BY: ANTONIO M. TORCINO, JR, Acting ESD Manager	APPROVED: FERNANDO B. MAPALO, JR., Port Manager (Digitally signed by Fernando B. Mapalo, Jr. Date: 2025.09.17 15:23:08 +08'00')
			AS INDICATED

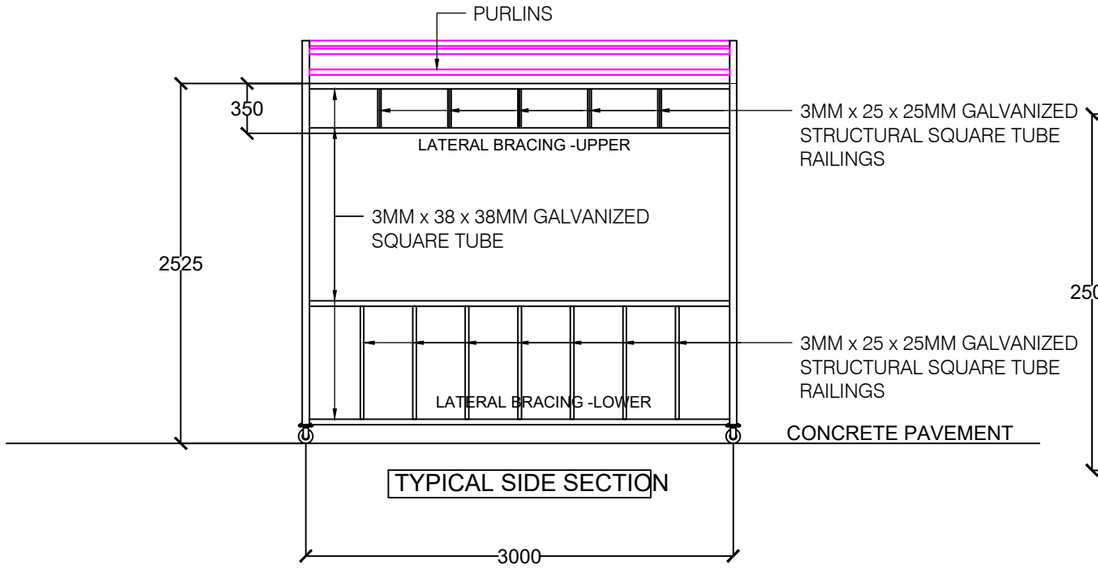


3 A3 SECTION
SCALE: 1:45

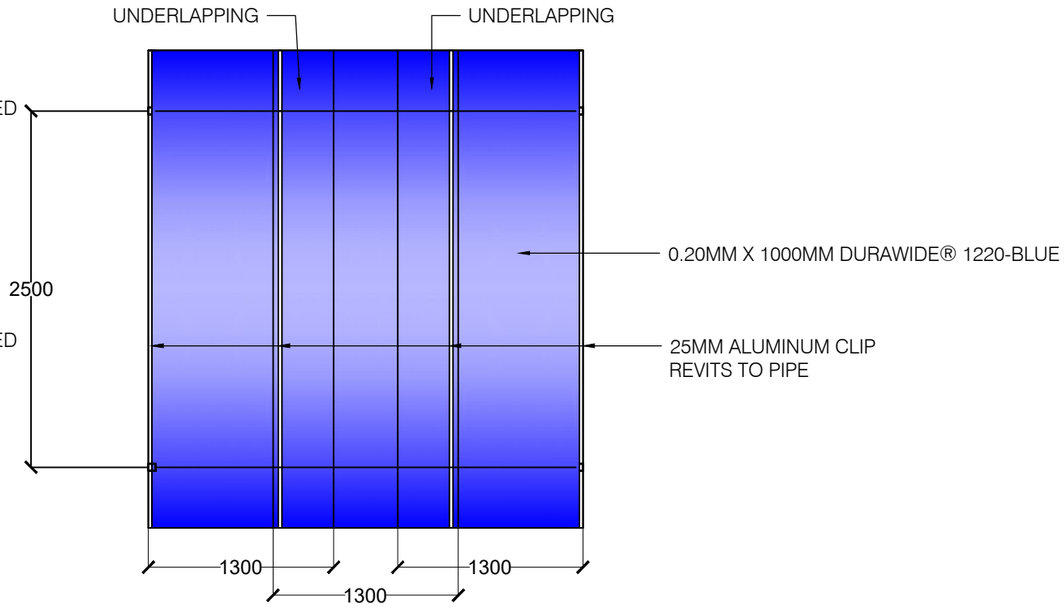

4 A3 ROOFING PLAN
SCALE: 1:45

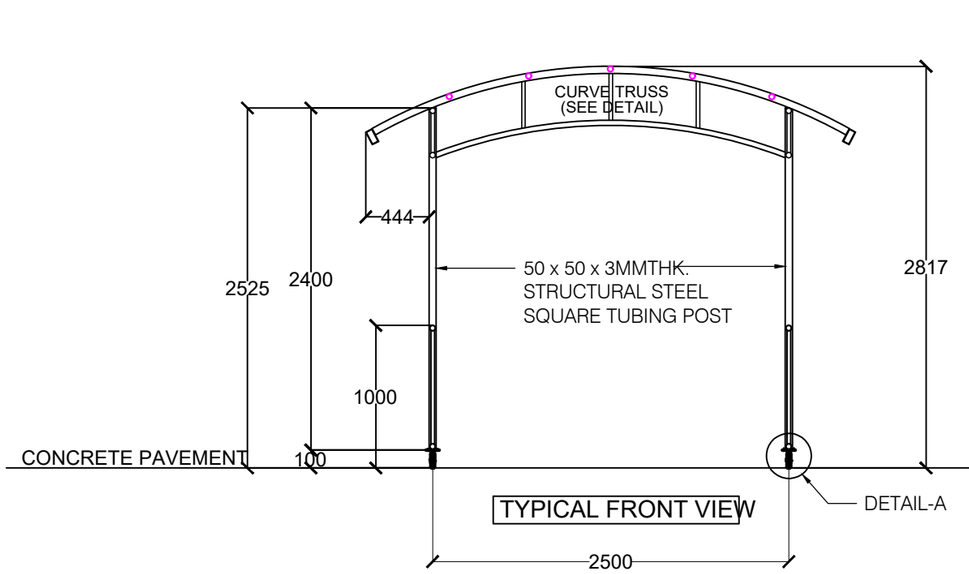

1 A3 FRONT ELEVATION
SCALE: 1:45

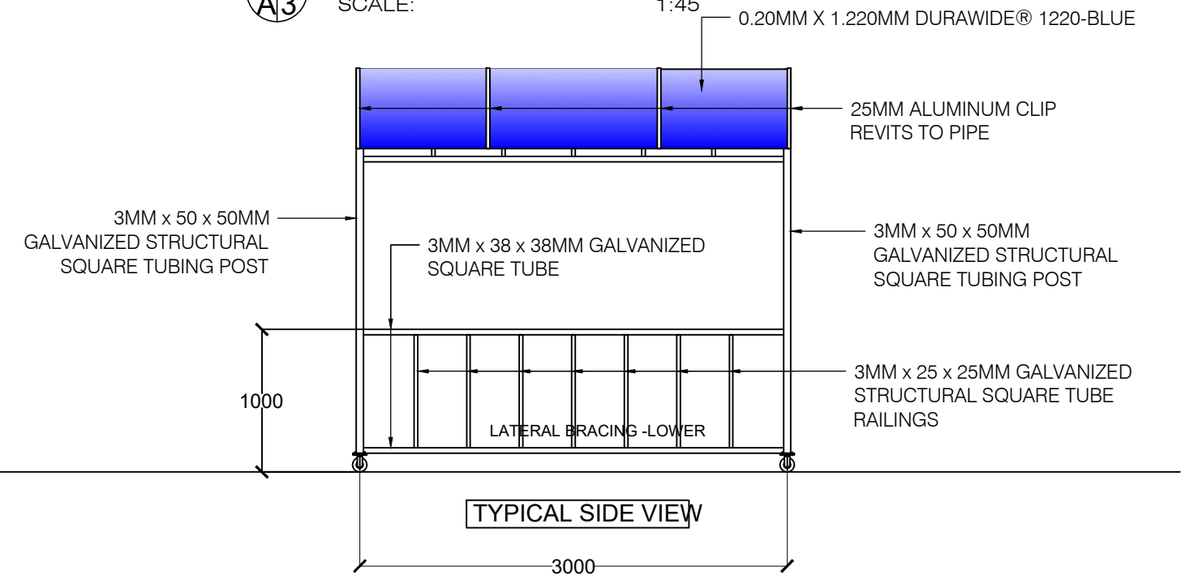

2 A3 SIDE ELEVATION
SCALE: 1:45

PHILIPPINE PORTS AUTHORITY

PORT OF CAGAYAN DE ORO MISAMIS ORIENTAL

TITLE:	MAINTENANCE OF WALKWAY CANOPIES (MPF-MOC-19-2025)		SHEET NO. 2 / 2
LOCATION:	BASE PORT AND TERMINAL PORTS	SHEET CONTENTS	
PREPARED BY: PRINCESS PEARL S. PISARES, Administrative Assistant II	CHECKED BY: MARC M. AVELLANA, Supervising Engineer A	RECOMMENDED BY: ANTONIO M. TORCINO JR, Acting ESD Manager	APPROVED: FERNANDO B. MAPALO JR., Port Manager (Digitally signed by Fernando B. Mapalo, Jr. Date: 2025.09.17 12:12:39 +08'00')
			AS INDICATED