

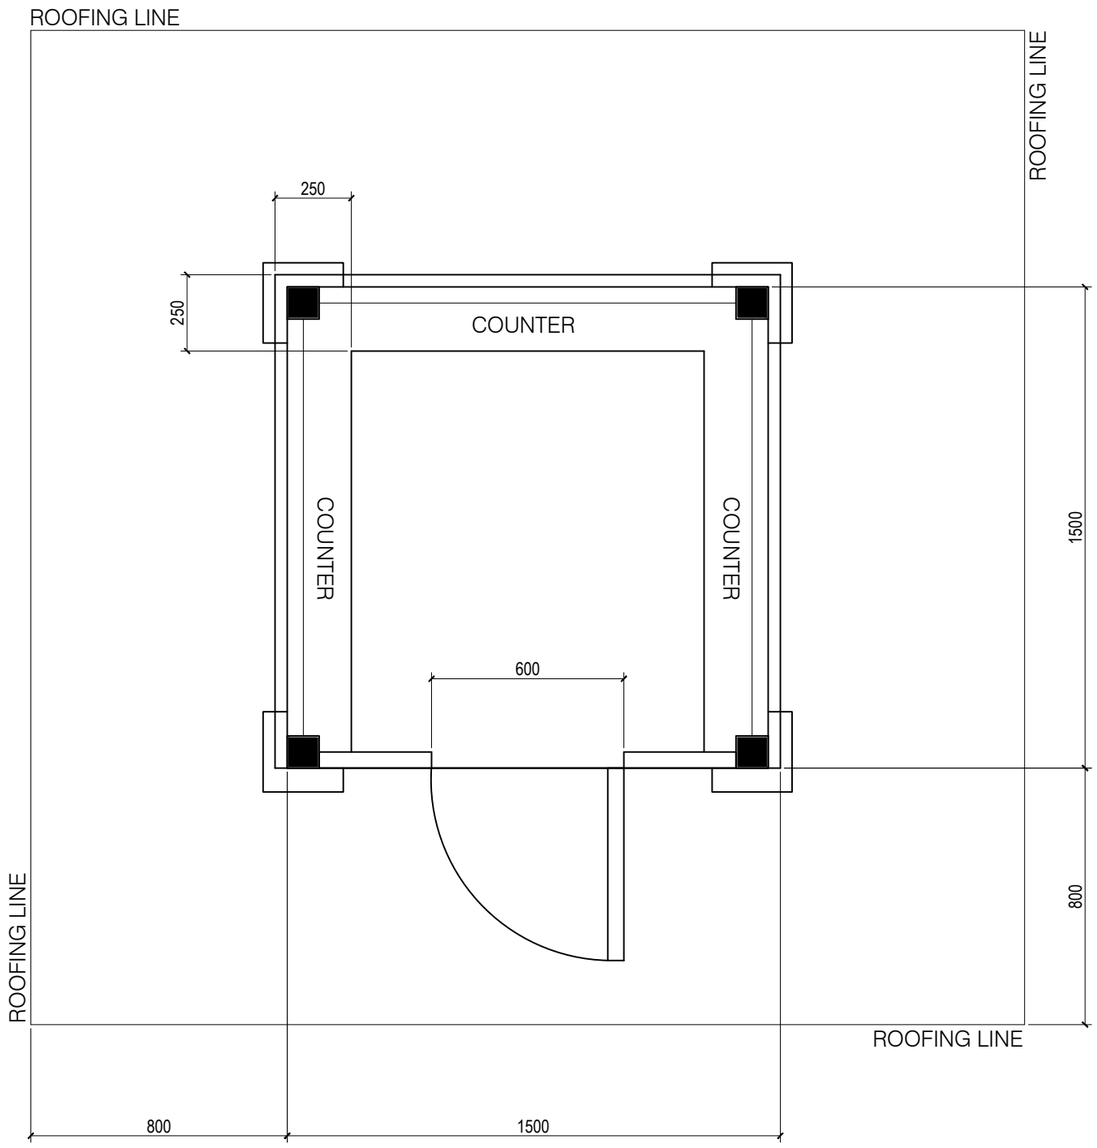


FLOOR PLAN
SCALE: 1:20

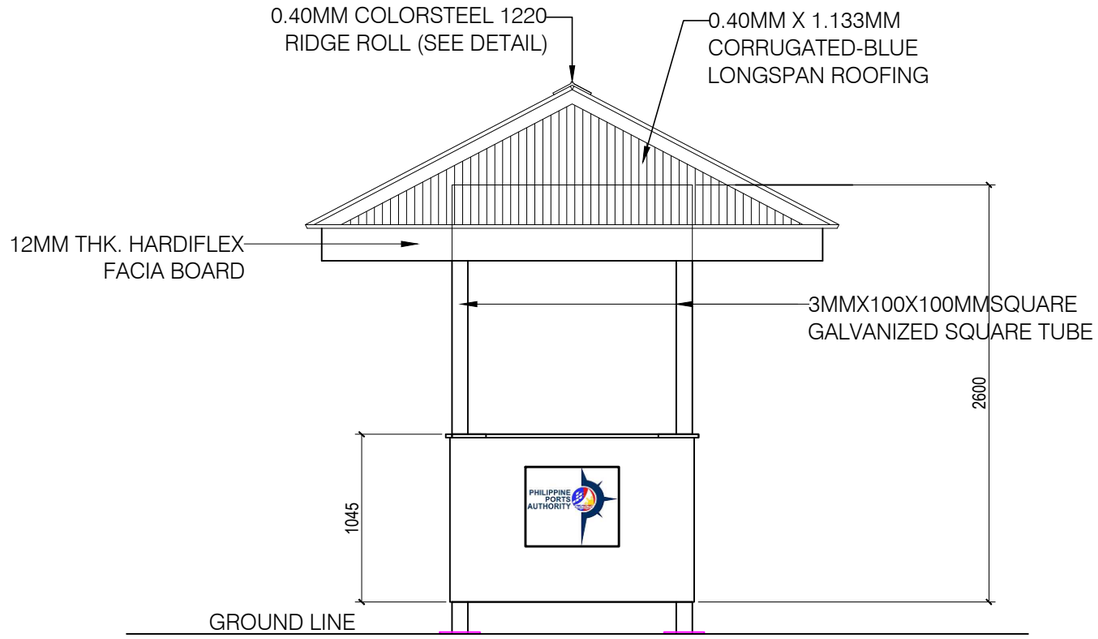

REAR SIDE ELEVATION
SCALE: 1:40

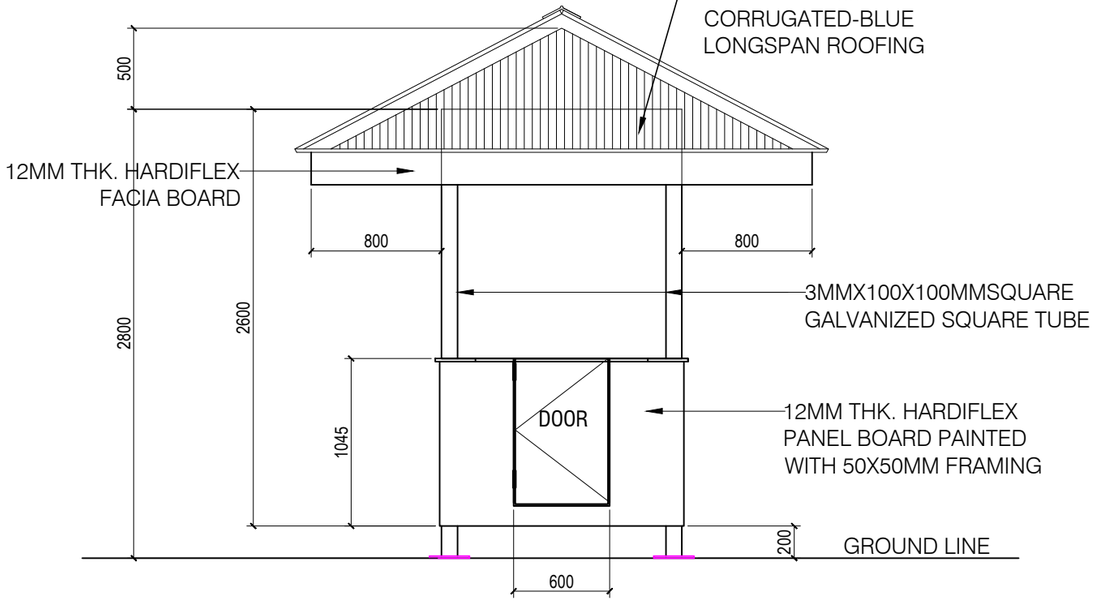


FRONT ELEVATION
SCALE: 1:40

GUARD HOUSE


PHILIPPINE PORTS AUTHORITY

PORT OF
CAGAYAN DE ORO
MISAMIS ORIENTAL


TITLE:	**Maintenance of Guard House for Baseport and Terminal Ports**			SHEET NO. 1/6
LOCATION:	BASEPORT AND TERMINAL PORTS			SHEET CONTENTS
PREPARED BY:	CHECKED BY:	RECOMMENDED BY:	APPROVED:	AS INDICATED
PRINCESS PEARL S. PISARES Admin Assistant II	MARC M. AVELLANA Supervising Engineer A	ANTONIO M. TORCINO, JR. Acting ESD Manager	FERNANDO B. MAPALO, JR. Port Manager	

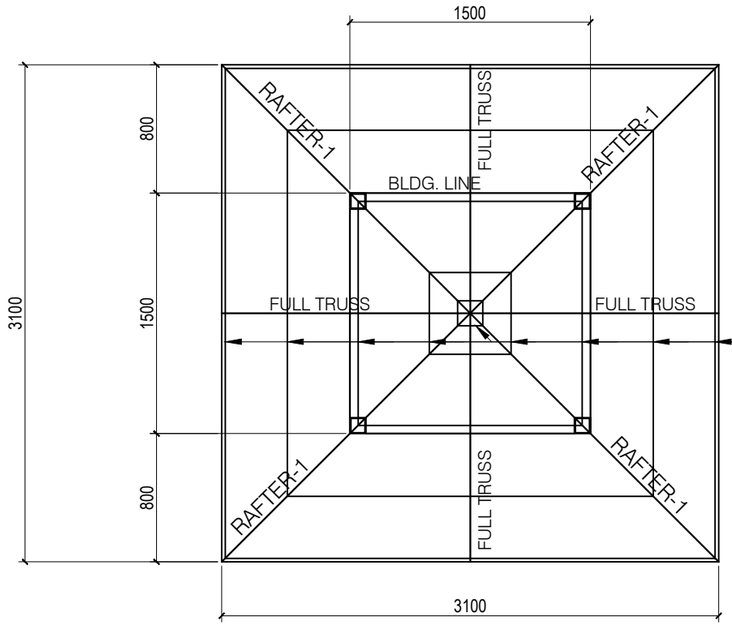


ROOF FRAMING PLAN
SCALE: 1:40

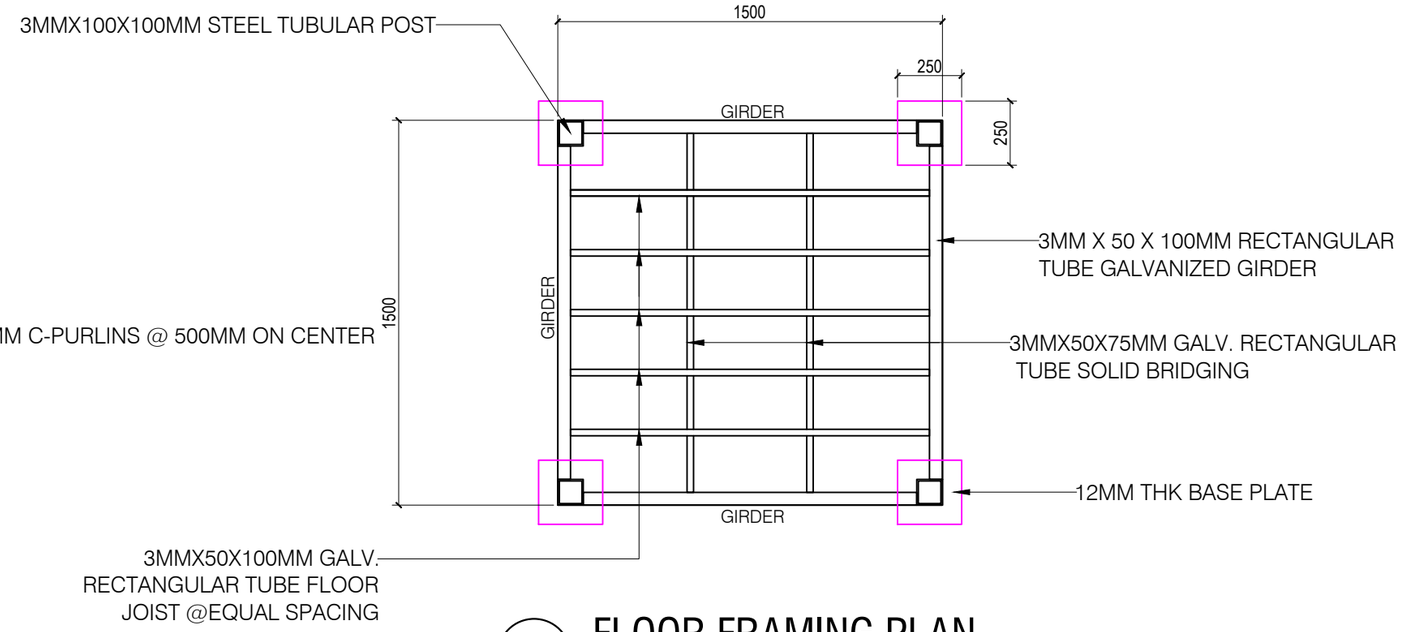

FLOOR FRAMING PLAN
SCALE: 1:25

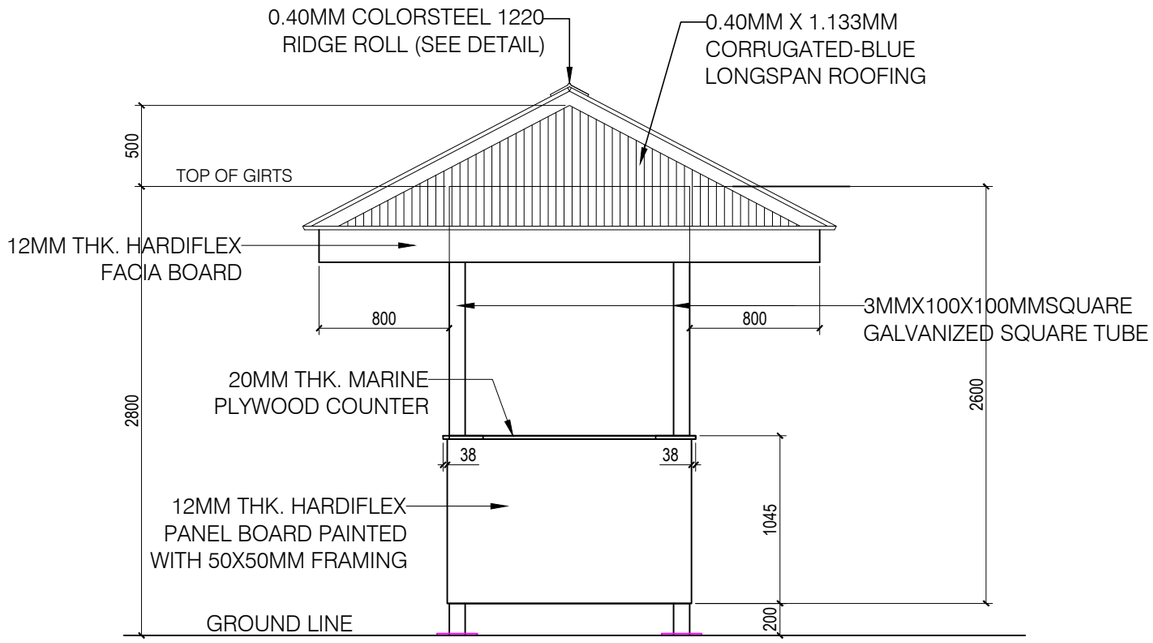

LEFT SIDE ELEVATION
SCALE: 1:40

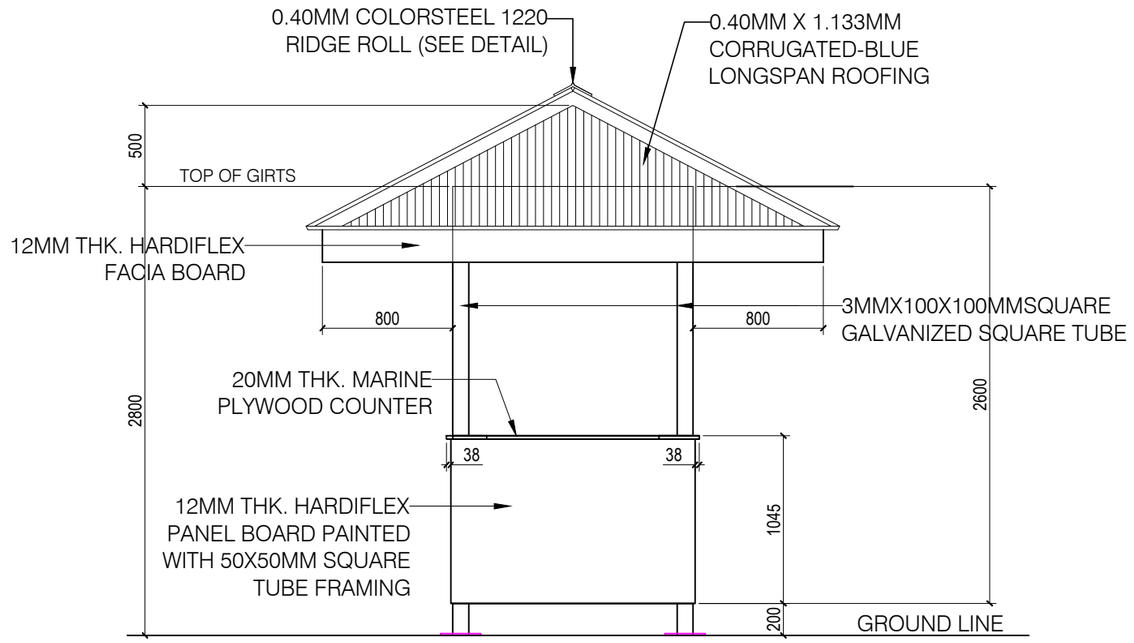


RIGHT SIDE ELEVATION
SCALE: 1:30

GUARD HOUSE


PHILIPPINE PORTS AUTHORITY

PORT OF CAGAYAN DE ORO MISAMIS ORIENTAL


TITLE:	**Maintenance of Guard House for Baseport and Terminal Ports**		SHEET NO. 2/6
LOCATION:	BASEPORT AND TERMINAL PORTS		SHEET CONTENTS: AS INDICATED
PREPARED BY: PRINCESS PEARL S. PISARES, Admin Assistant II	CHECKED BY: MARC M. AVELLANA, Supervising Engineer A	RECOMMENDED BY: ANTONIO M. TORCINO, JR, Acting ESD Manager	APPROVED: FERNANDO B. MAPALO, JR., Port Manager

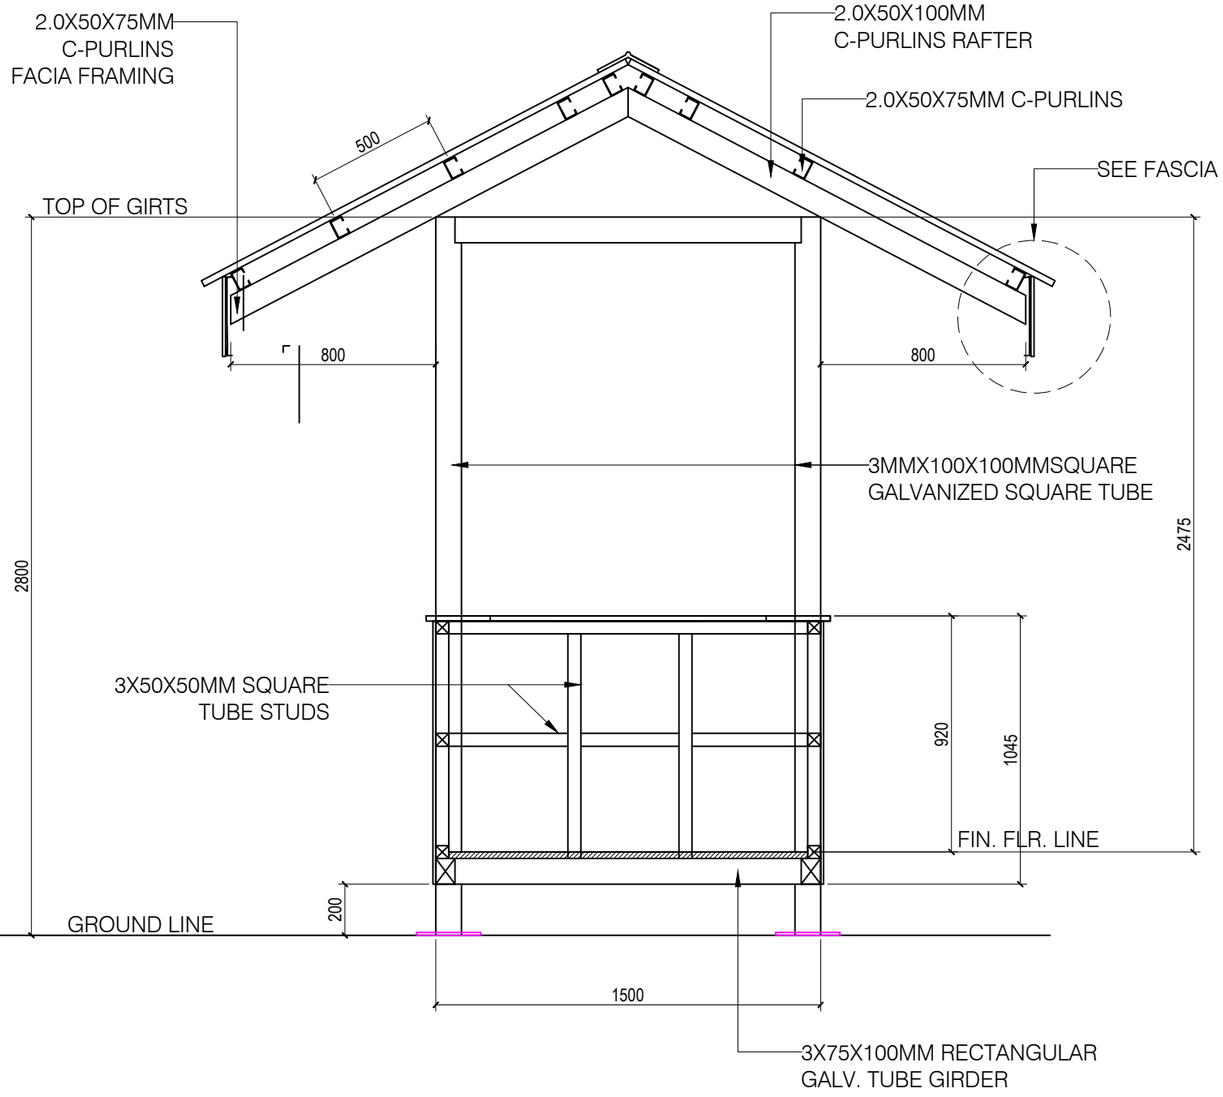

SECTION
SCALE: 1:25

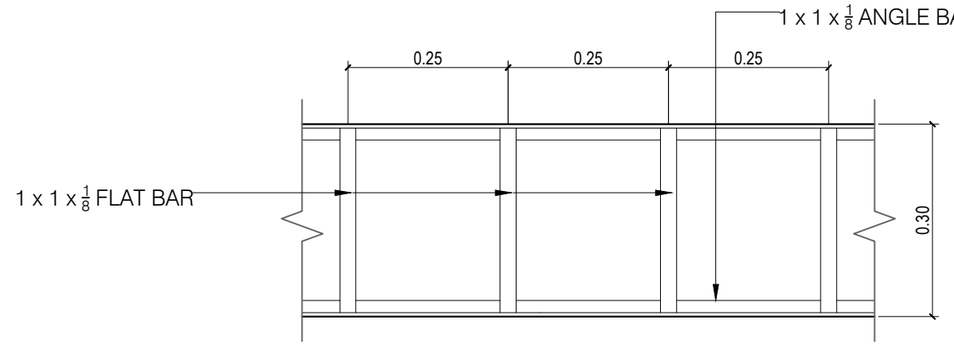


ELEVATION

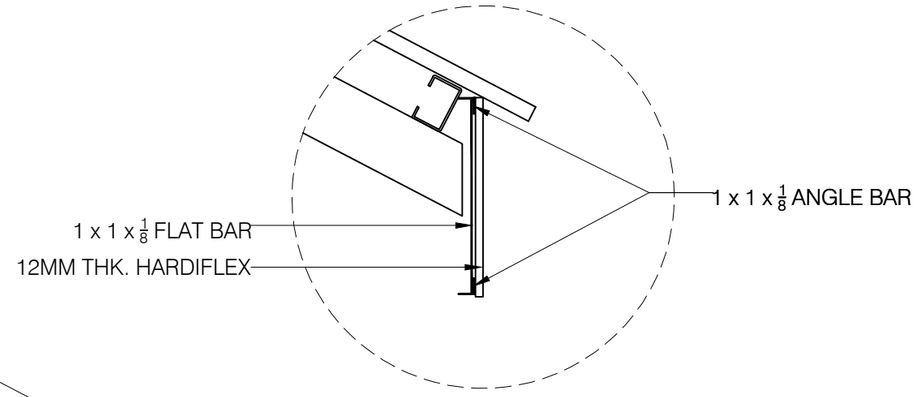

SECTION

FASCIA FRAME DETAIL
SCALE: 1:10

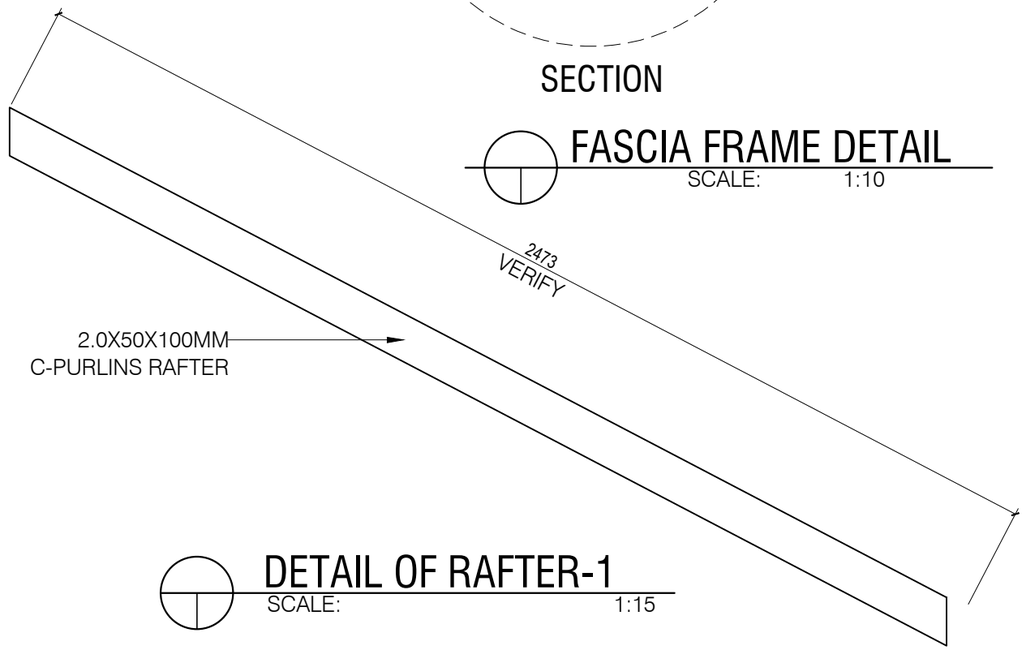


DETAIL OF RAFTER-1
SCALE: 1:15

GUARD HOUSE

PHILIPPINE PORTS AUTHORITY

PORT OF
CAGAYAN DE ORO
MISAMIS ORIENTAL

TITLE:	**Maintenance of Guard House for Baseport and Terminal Ports**		SHEET NO. 3/6
LOCATION:	BASEPORT AND TERMINAL PORTS		SHEET CONTENTS: AS INDICATED
PREPARED BY: PRINCESS PEARL S. PISARES, Admin Assistant II	CHECKED BY: MARC M. AVELLANA, Supervising Engineer A	RECOMMENDED BY: ANTONIO M. TORCINO, JR, Acting ESD Manager	APPROVED: FERNANDO B. MAPALO, JR., Port Manager

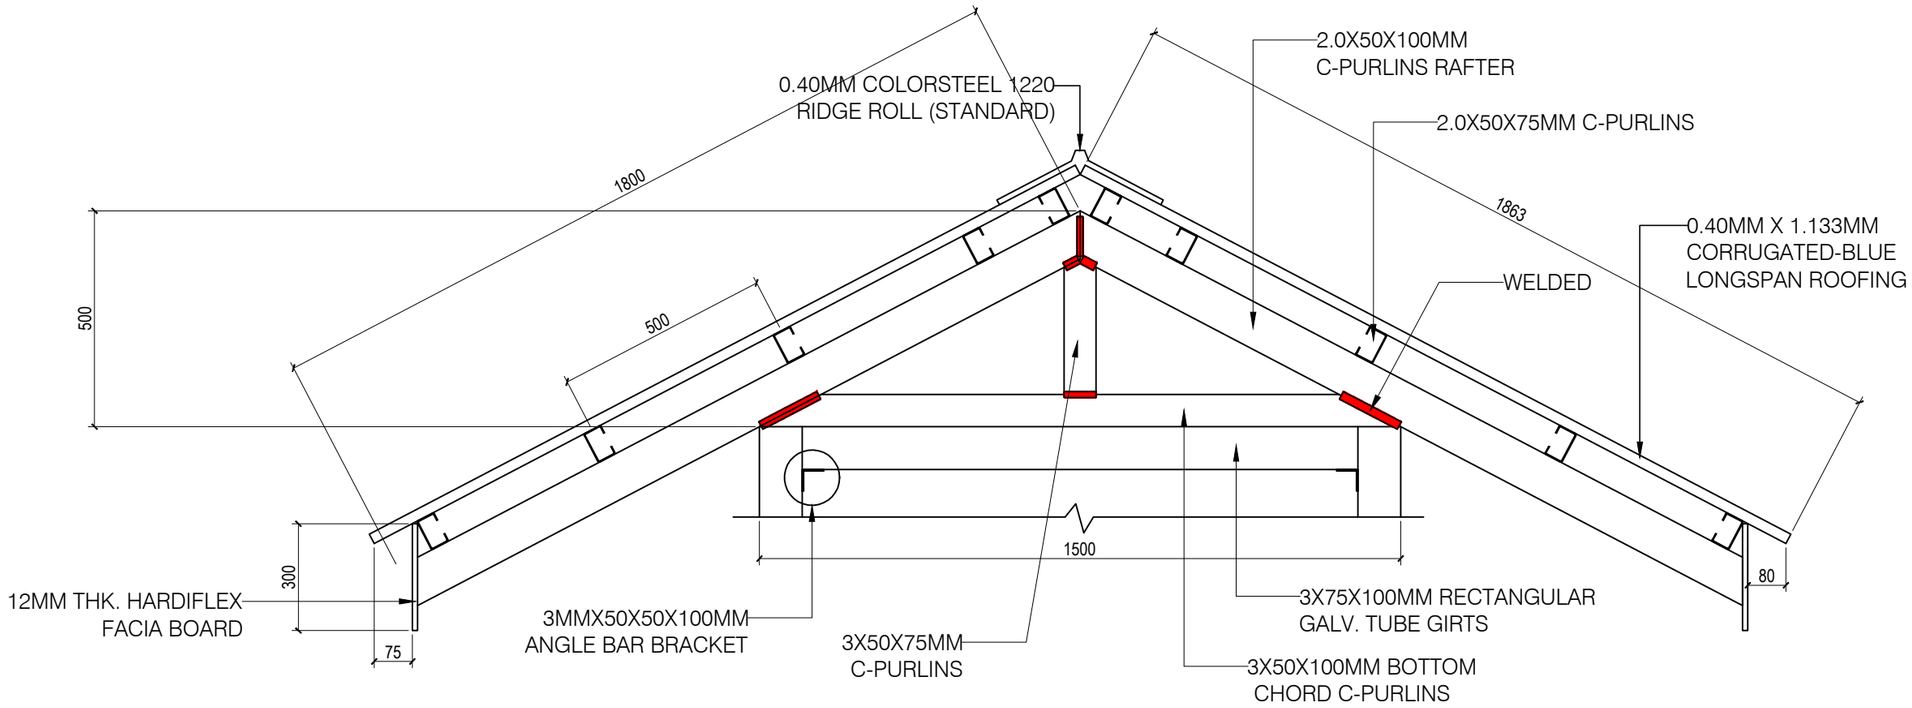

DETAIL OF FULL TRUSS


SCALE: 1:15

GUARD HOUSE


PHILIPPINE PORTS AUTHORITY

PORT OF
CAGAYAN DE ORO
MISAMIS ORIENTAL


TITLE:	**Maintenance of Guard House for Baseport and Terminal Ports**		SHEET NO. 4/6
LOCATION:	BASEPORT AND TERMINAL PORTS		SHEET CONTENTS
PREPARED BY: PRINCESS PEARL S. PISARES, Admin Assistant II	CHECKED BY: MARC M. AVELLANA, Supervising Engineer A	RECOMMENDED BY: ANTONIO M. TORCINO, JR, Acting ESD Manager	APPROVED: FERNANDO B. MAPALO, JR., Port Manager
			AS INDICATED

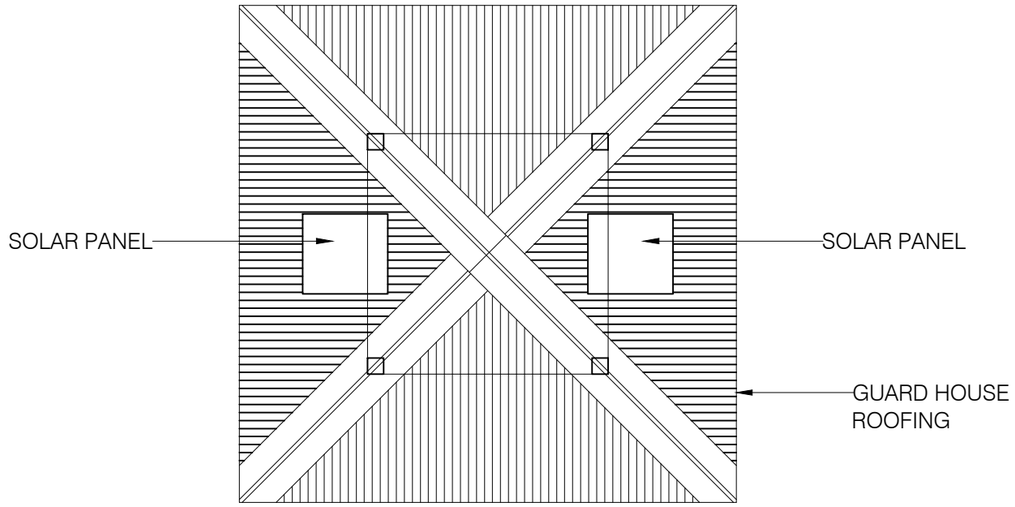

SOLAR PANEL LOCATION
SCALE: 1:40

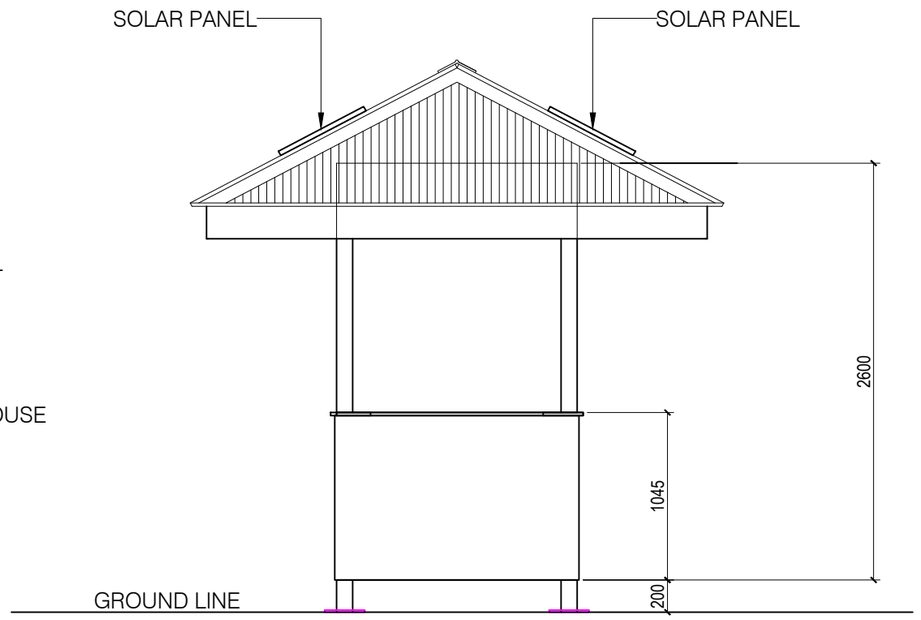

GUARD HOUSE ELEVATION
SCALE: 1:40

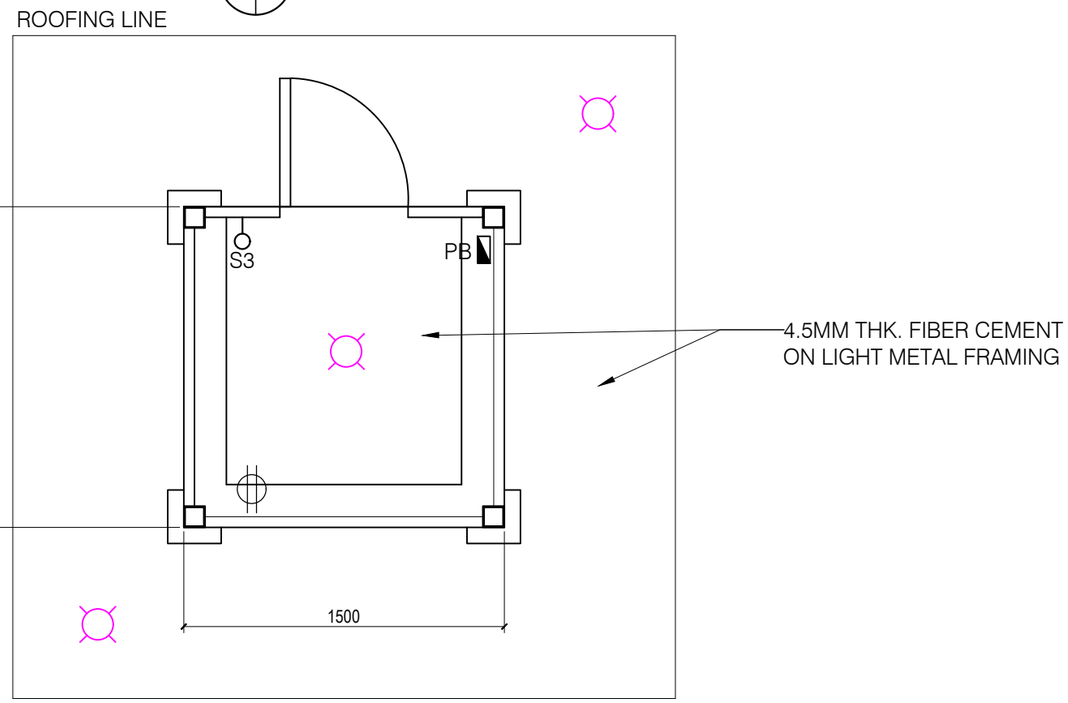

REFLECTED CEILING PLAN
SCALE: 1:30

LEGENDS :

- S3 – LIGHTING SWITCH THREE GANG (OPTIONAL)
- – DUPLEX CONVINIENCE OUTLET (OPTIONAL)
- – 100W FLOODLIGHT WITH SOLAR PANEL
- PB – PANEL BOARD (OPTIONAL)


PHILIPPINE PORTS AUTHORITY

PORT OF CAGAYAN DE ORO MISAMIS ORIENTAL


TITLE:	**Maintenance of Guard House for Baseport and Terminal Ports**		SHEET NO. 5/6
LOCATION:	BASEPORT AND TERMINAL PORTS		SHEET CONTENTS
PREPARED BY: PRINCESS PEARL S. PISARES, Admin Assistant II	CHECKED BY: MARC M. AVELLANA, Supervising Engineer A	RECOMMENDED BY: ANTONIO M. TORCINO, JR, Acting ESD Manager	APPROVED: FERNANDO B. MAPALO, JR., Port Manager
			AS INDICATED

NOTE:

1. ALL METAL MATERIALS APPLY ONE COAT EPOXY PRIMER
2. AND APPLY TWO FINAL COATS ENAMEL WHITE
3. APPLY LACQUER SPOT PUTTY TO HARDIFLEX BOARD
4. ALL HARDIFLEX BOARD APPLY ONE COAT FLAT LATEX WHITE
5. ALL HARDIFLEX BOARD APPLY TWO FINAL COATS SEMI-GLOSS WHITE
6. APPLY BODY FILLER TO ALL CORNERS AND JOINT

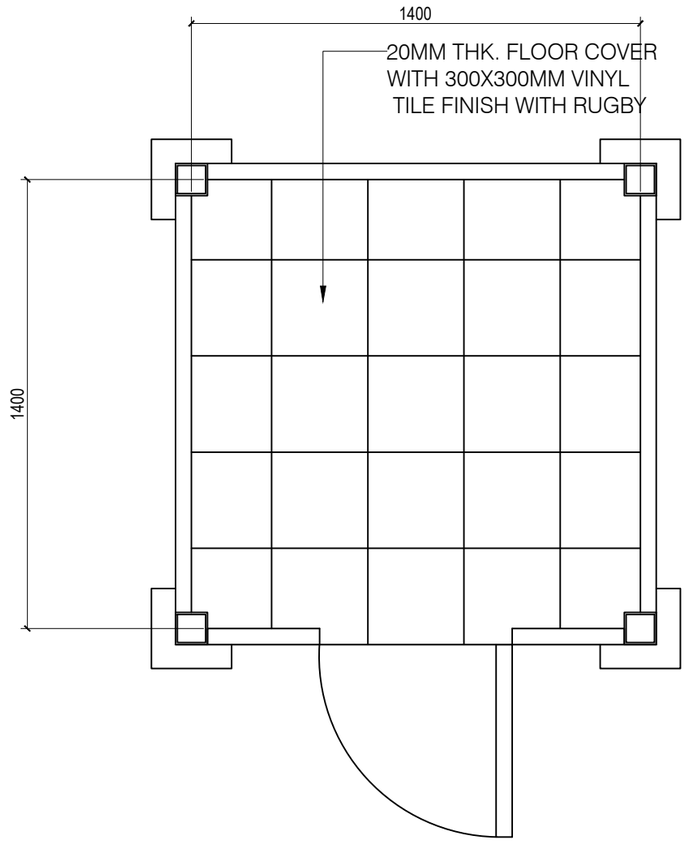


FLOOR FINISH PLAN
SCALE: 1:20

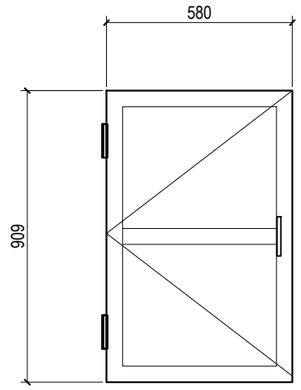

12MM THK. HARDIFLEX
PANEL BOARD PAINTED
WITH 50X50MM SQUARE
TUBE FRAMING

DETAIL OF DOOR
SCALE: 1:20

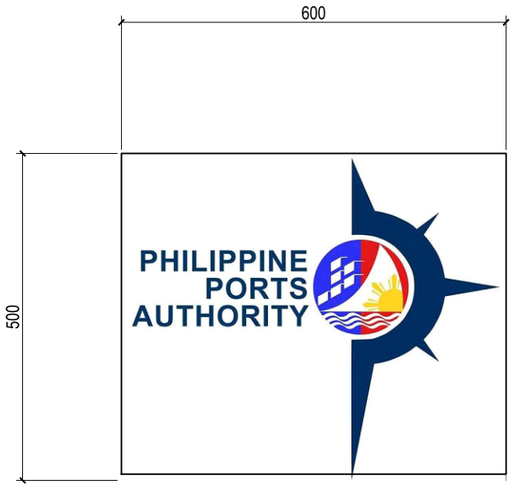

○ STICKER LOGO SIGNAGE (VINYL PRINT) - 2 SIDES

DETAIL OF LOGO SIGNAGE
SCALE: NDTS

PHILIPPINE PORTS AUTHORITY
PORT OF
CAGAYAN DE ORO
MISAMIS ORIENTAL

TITLE:	**Maintenance of Guard House for Baseport and Terminal Ports**				SHEET NO. 6/6
LOCATION:	BASEPORT AND TERMINAL PORTS			SHEET CONTENTS	
PREPARED BY: PRINCESS PEARL S. PISARES, Admin Assistant II	CHECKED BY: MARC M. AVELLANA, Supervising Engineer A	RECOMMENDED BY: ANTONIO M. TORCINO, JR, Acting ESD Manager	APPROVED: FERNANDO B. MAPALO, JR., Port Manager	AS INDICATED	