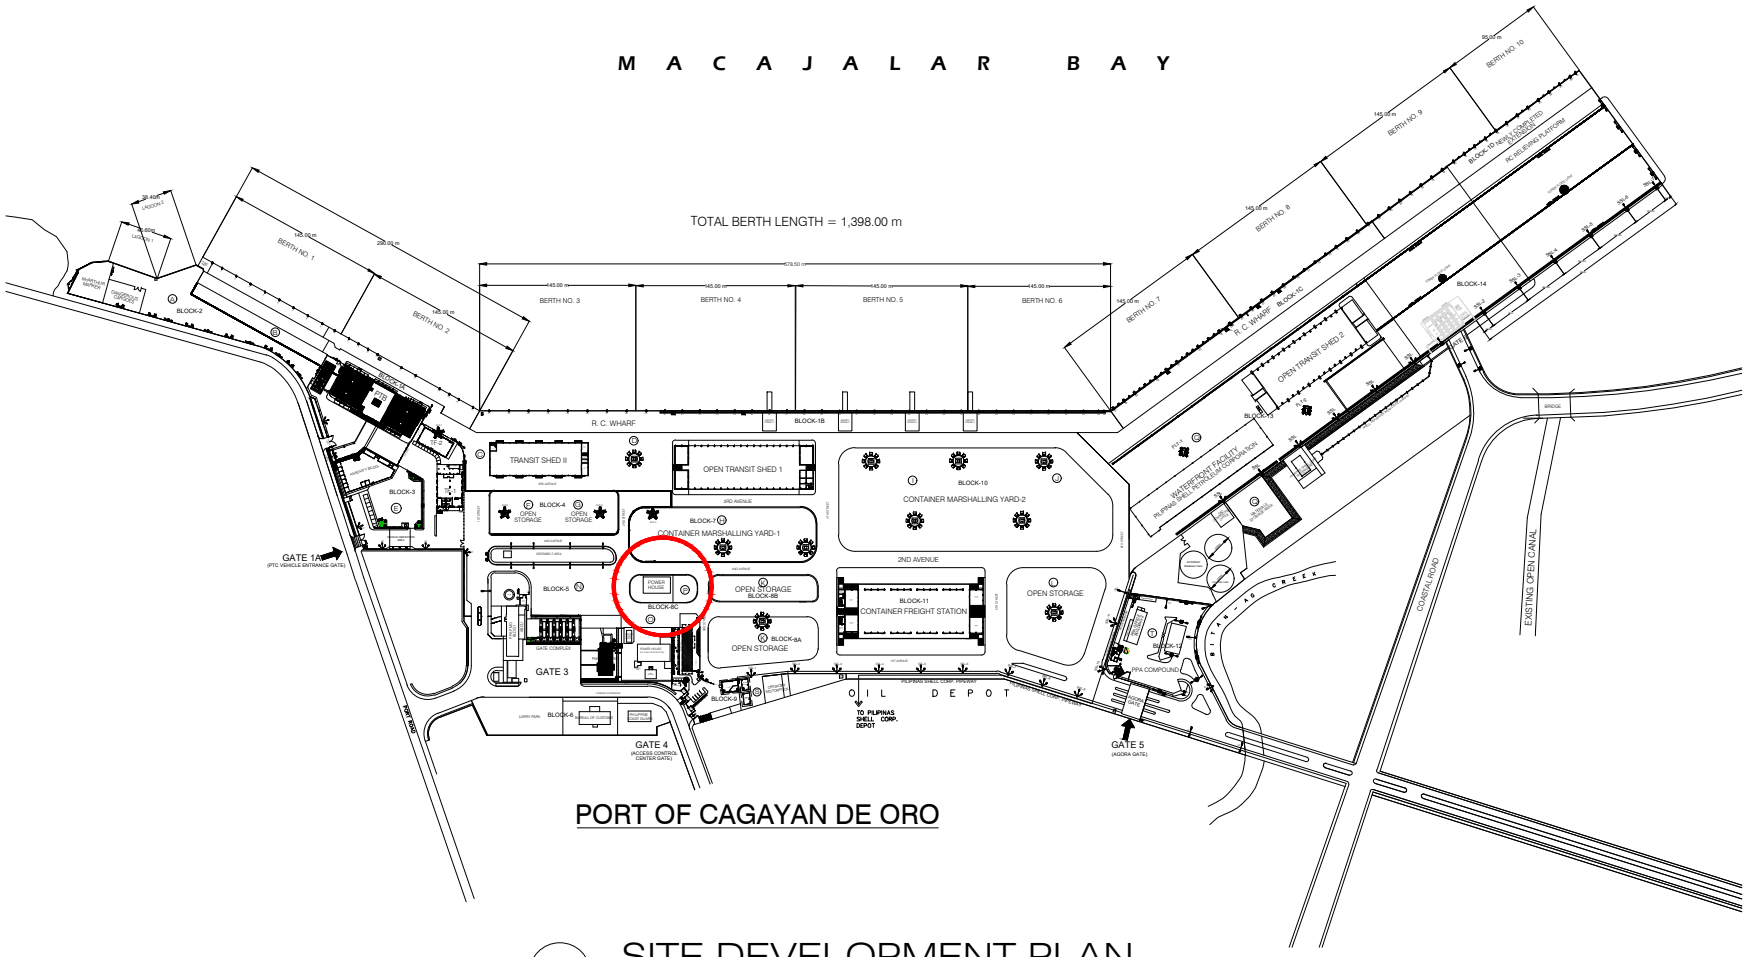


PORT OF CAGAYAN DE ORO


SITE DEVELOPMENT PLAN

SCALE: 1:4000


PHILIPPINE PORTS AUTHORITY

PORT OF CAGAYAN DE ORO
MISAMIS ORIENTAL

TITLE:	**Maintenance of Existing Powerhouse at Port of Cagayan de Oro**		SHEET NO. 1 / 4
LOCATION:	PORT OF CAGAYAN DE ORO		SHEET CONTENTS
PREPARED BY: REYL IAN W. HURAÑO, Electrical Inspector I	CHECKED BY & SUBMITTED BY: MARC M. AVELLANA, Supervising Engineer A	RECOMMENDING APPROVAL: ANTONIO M. TORCINO, JR., Acting ESD Manager	APPROVED: FERNANDO B. MAPALO, JR., Port Manager	SITE DEVELOPMENT PLAN

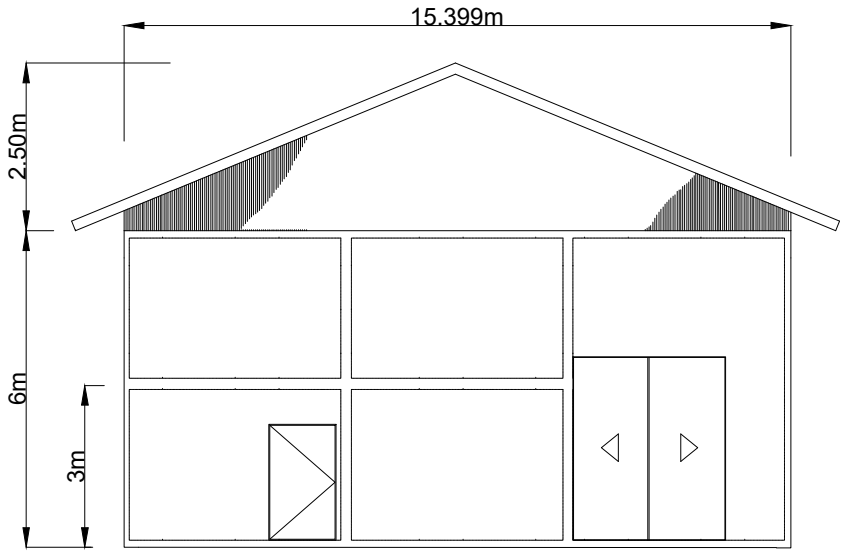

FRONT ELEVATION

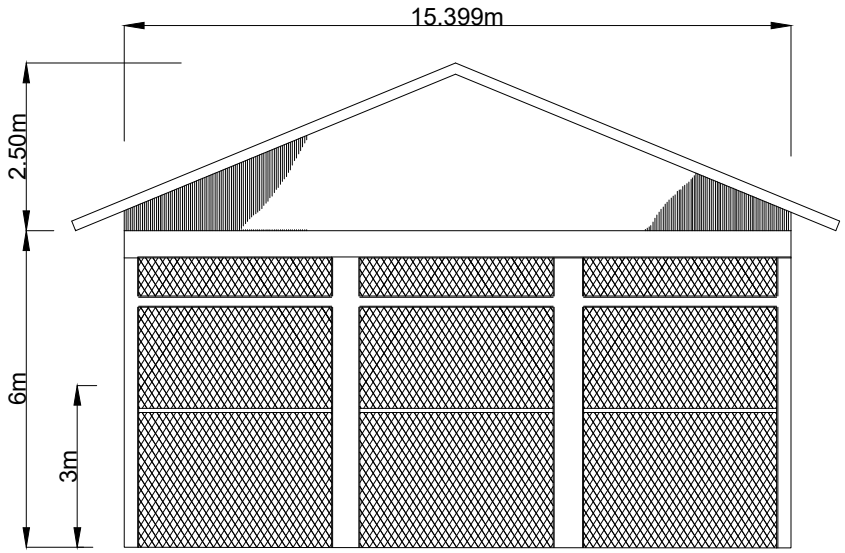


REAR ELEVATION


PHILIPPINE PORTS AUTHORITY

PORT OF CAGAYAN DE ORO MISAMIS ORIENTAL

TITLE:	Maintenance of Existing Powerhouse at Port of Cagayan de Oro		SHEET NO. 2/4
LOCATION:	PORT OF CAGAYAN DE ORO		SHEET CONTENTS: FRONT & REAR ELEVATION
PREPARED BY: REYL IAN W. HUPAÑO, Electrical Inspector I	CHECKED BY & SUBMITTED BY: MARC M. AVELLANA, Supervising Engineer A	RECOMMENDING APPROVAL: ANTONIO M. TORCINO, JR., Acting ESD Manager	APPROVED: FERNANDO B. MAPALO, JR., Port Manager

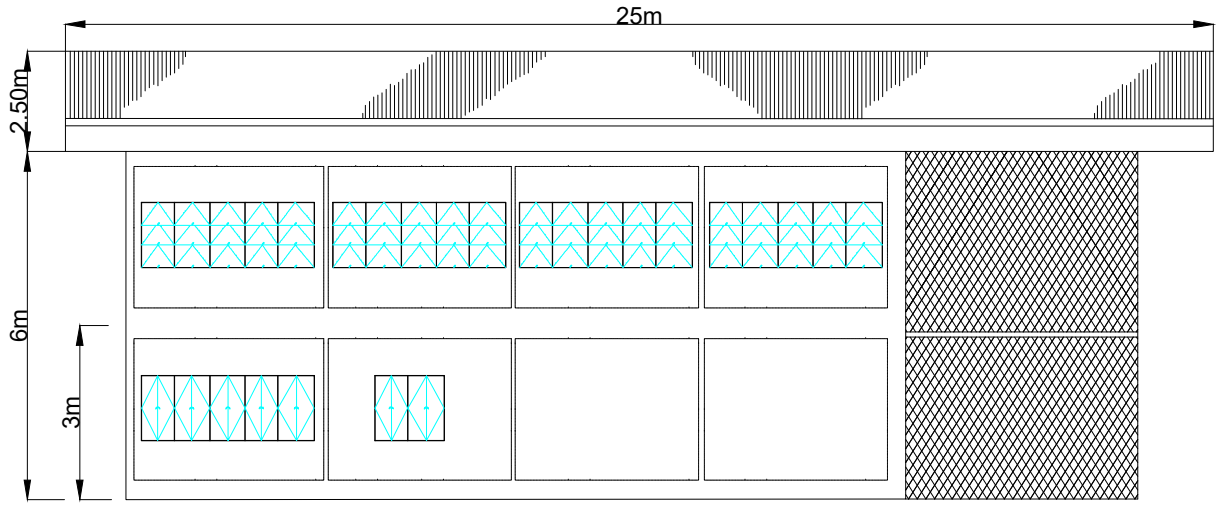

RIGHT SIDE ELEVATION

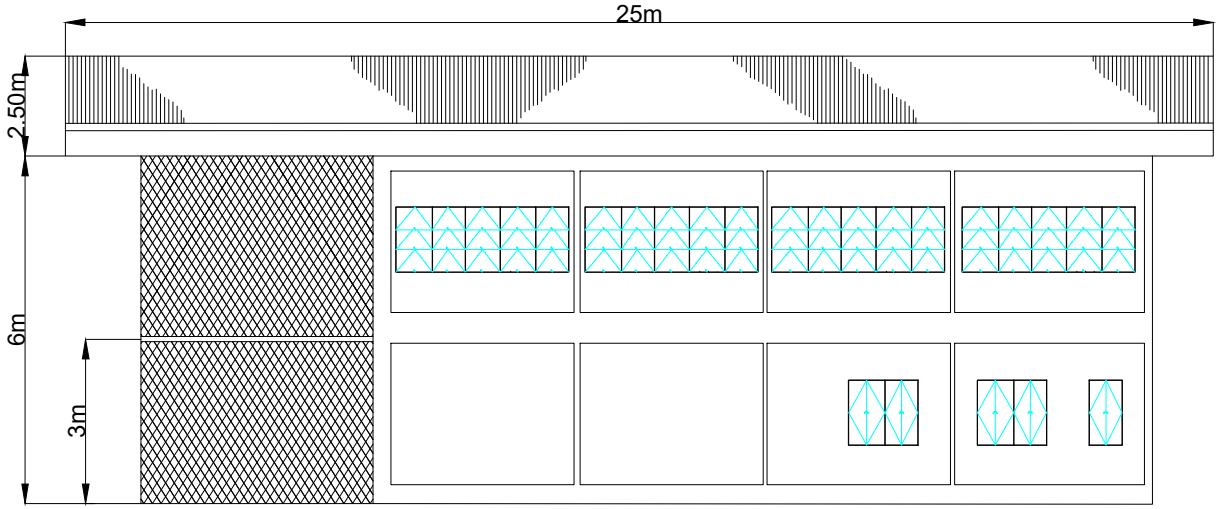


LEFT SIDE ELEVATION

PHILIPPINE PORTS AUTHORITY

PORT OF CAGAYAN DE ORO MISAMIS ORIENTAL

TITLE:	Maintenance of Existing Powerhouse at Port of Cagayan de Oro		SHEET NO. 3 4
LOCATION:	PORT OF CAGAYAN DE ORO		SHEET CONTENTS
PREPARED BY: REYL IAN W. HUBAÑO, Electrical Inspector I	CHECKED BY & SUBMITTED BY: MARC M. AVELLANA, Supervising Engineer A	RECOMMENDING APPROVAL: ANTONIO M. TORCINO, JR., Acting ESD Manager	APPROVED: FERNANDO B. MAPALO, JR., Port Manager	RIGHT & LEFT SIDE ELEVATION

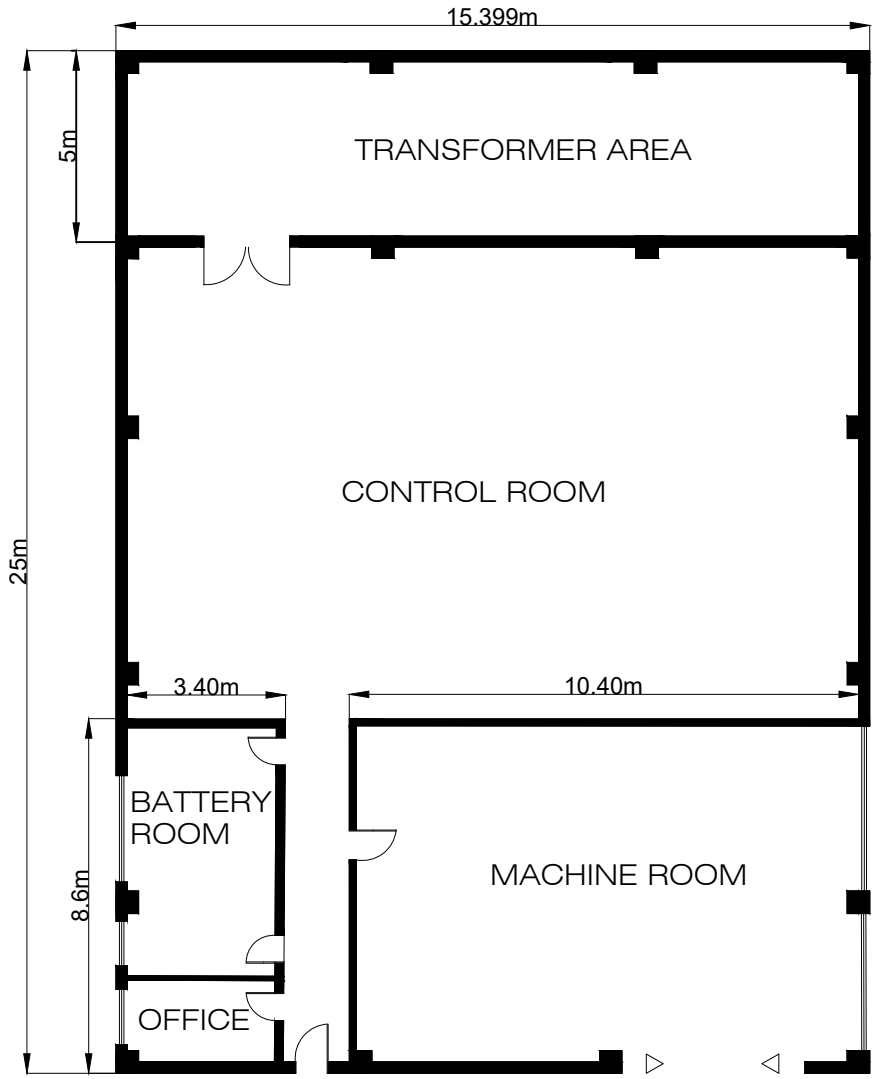

PHILIPPINE PORTS AUTHORITY

PORT OF CAGAYAN DE ORO
MISAMIS ORIENTAL

TITLE:	**Maintenance of Existing Powerhouse at Port of Cagayan de Oro**		SHEET NO. 4 / 4
LOCATION:	PORT OF CAGAYAN DE ORO	SHEET CONTENTS	
PREPARED BY: REYLIAN W. HURAÑO, Electrical Inspector I	CHECKED BY & SUBMITTED BY: MARC M. AVELLANA, Supervising Engineer A	RECOMMENDING APPROVAL: ANTONIO M. TORCINO, JR., Acting ESD Manager	APPROVED: FERNANDO B. MAPALO, JR., Port Manager
			FLOOR AREA