


SIGNAGE PLAN

SCALE: 1:50


PHILIPPINE PORTS AUTHORITY PORT OF CAGAYAN DE ORO MISAMIS ORIENTAL	TITLE:	**Maintenance of PPA Logo Signages, Port of Benoni**			SHEET NO.
	LOCATION:	PORT OF BENONI		SHEET CONTENTS	1 / 6
	PREPARED BY: PRINCESS PEARL S. PISARES Admin Assistant II	CHECKED BY: MARC M. AVELLANA Supervising Engineer A	RECOMMENDED BY: ANTONIO M. TORCINO, JR Acting ESD Manager	APPROVED: FERNANDO B. MAPALO, JR. Port Manager	AS INDICATED

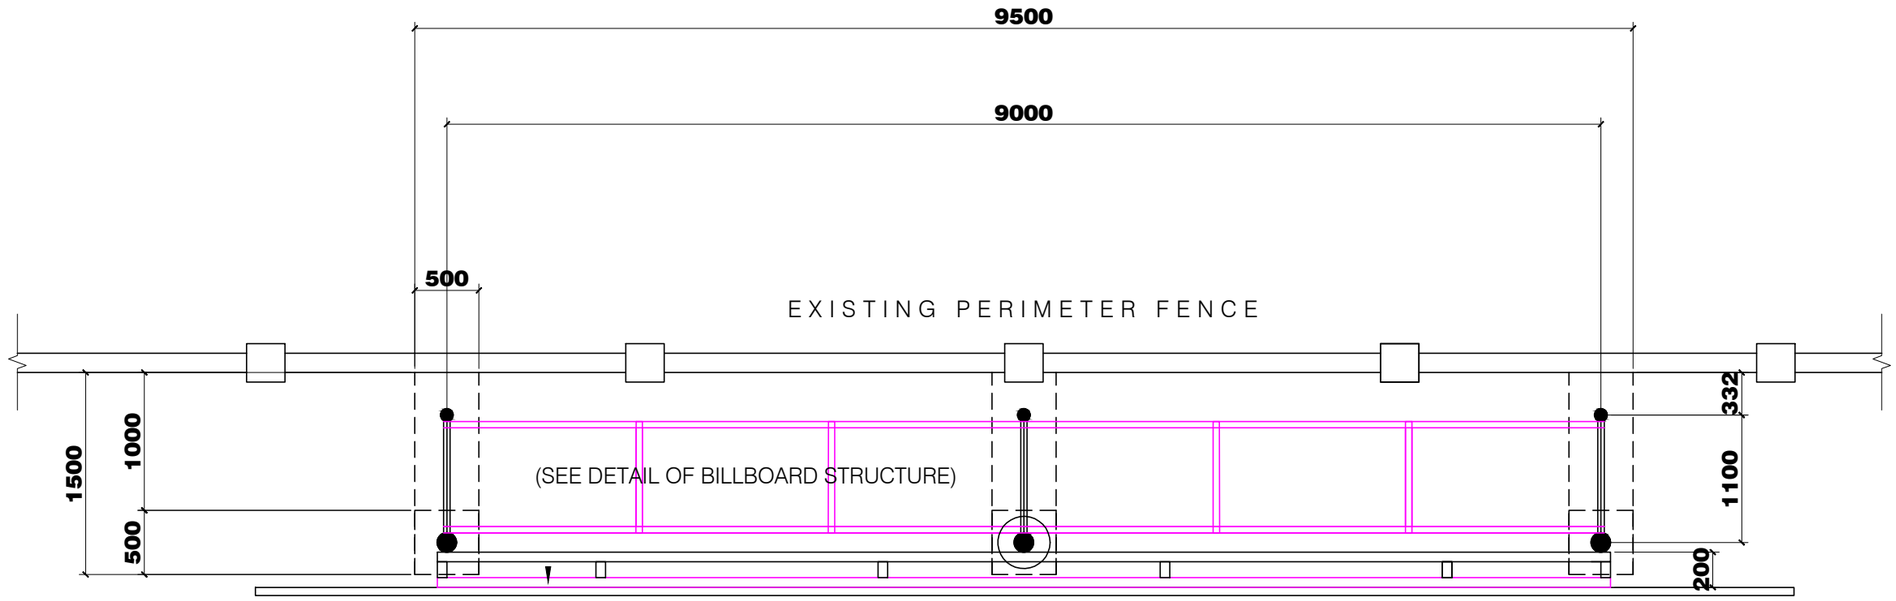

FRONT ELEVATION OF BILLBOARD

SCALE: 1:50

PHILIPPINE PORTS AUTHORITY PORT OF CAGAYAN DE ORO MISAMIS ORIENTAL	TITLE:	**Maintenance of PPA Logo Signages, Port of Benoni**			SHEET NO. 2/6
	LOCATION:	PORT OF BENONI		SHEET CONTENTS	
	PREPARED BY: PRINCESS PEARL S. PISARES, Admin Assistant II	CHECKED BY: MARC M. AVELLANA, Supervising Engineer A	RECOMMENDED BY: ANTONIO M. TORCINO, JR, Acting ESD Manager	APPROVED: FERNANDO B. MAPALO, JR., Port Manager	AS INDICATED

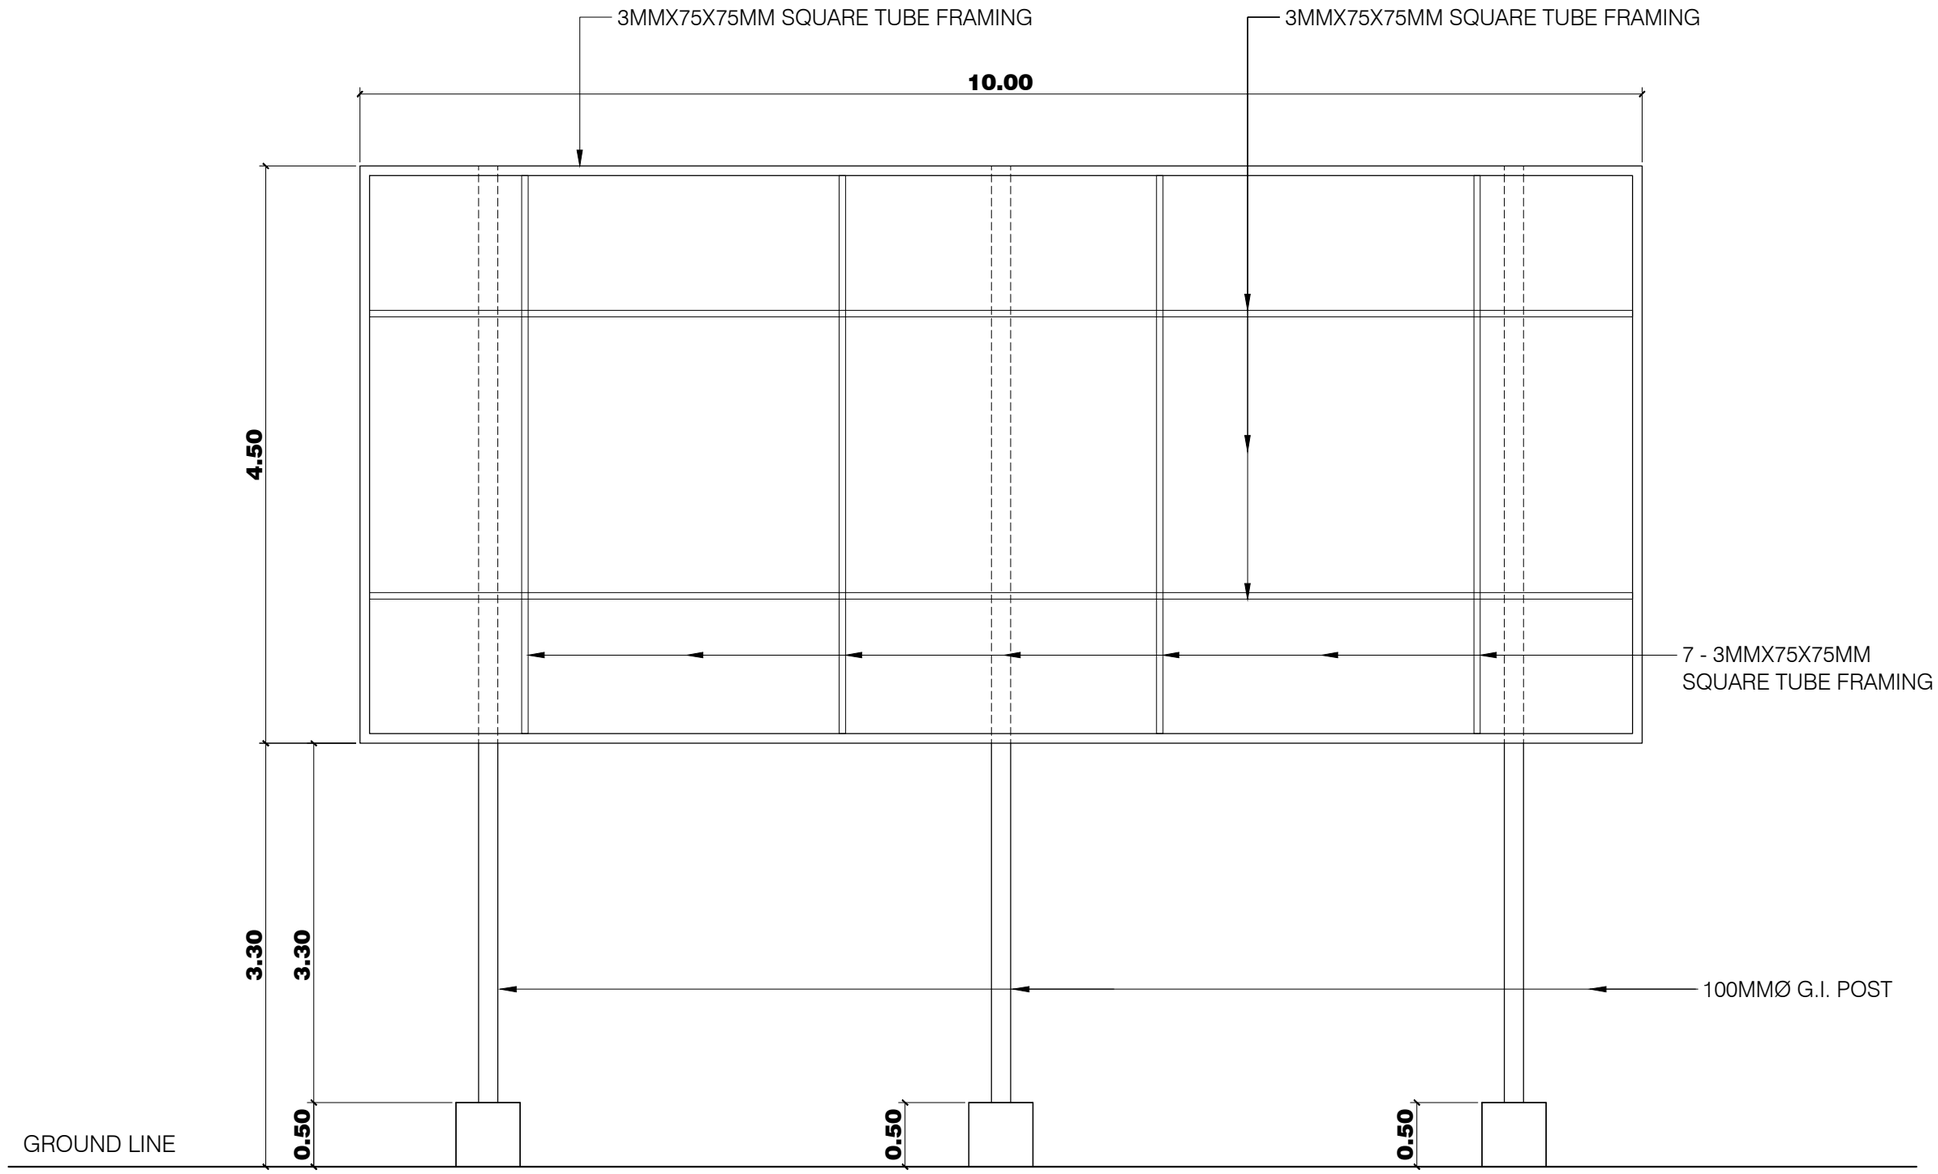


FRONT ELEVATION OF BILLBOARD

SCALE: 1:50

PHILIPPINE PORTS AUTHORITY

PORT OF
CAGAYAN DE ORO
MISAMIS ORIENTAL

TITLE:	**Maintenance of PPA Logo Signages, Port of Benoni**		SHEET NO. 3/6
LOCATION:	PORT OF BENONI		SHEET CONTENTS
PREPARED BY:	CHECKED BY:	RECOMMENDED BY:	APPROVED:
PRINCESS PEARL S. PISARES Admin Assistant II	MARC M. AVELLANA Supervising Engineer A	ANTONIO M. TORCINO, JR Acting ESD Manager	FERNANDO B. MAPALO, JR. Port Manager
			AS INDICATED

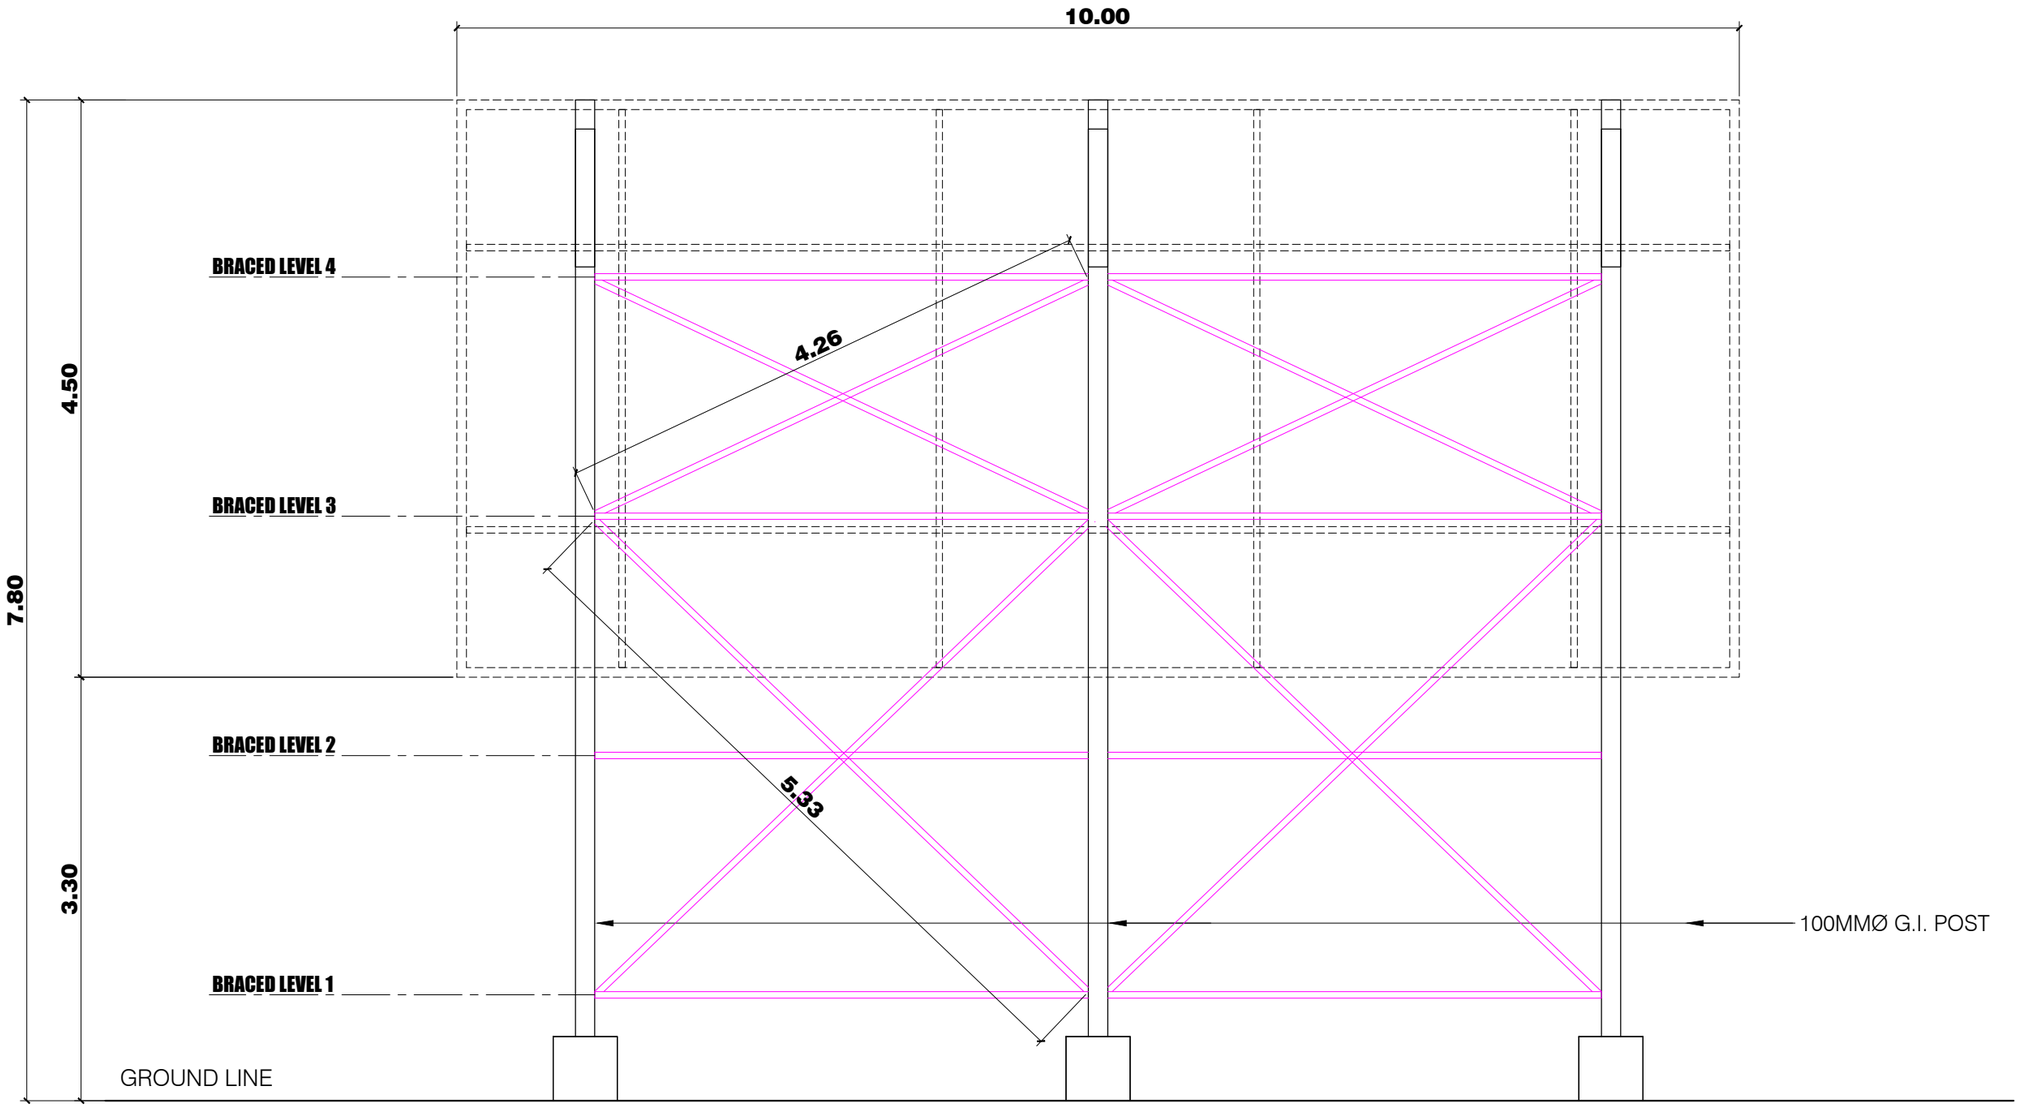


FRONT ELEVATION OF BILLBOARD

SCALE: 1:50

PHILIPPINE PORTS AUTHORITY


PORT OF CAGAYAN DE ORO MISAMIS ORIENTAL

TITLE:	**Maintenance of PPA Logo Signages, Port of Benoni**		SHEET NO. 4/6
LOCATION:	PORT OF BENONI		SHEET CONTENTS
PREPARED BY:	CHECKED BY:	RECOMMENDED BY:	APPROVED:
PRINCESS PEARL S. PISARES Admin Assistant II	MARC M. AVELLANA Supervising Engineer A	ANTONIO M. TORCINO, JR Acting ESD Manager	FERNANDO B. MAPALO, JR. Port Manager
			AS INDICATED

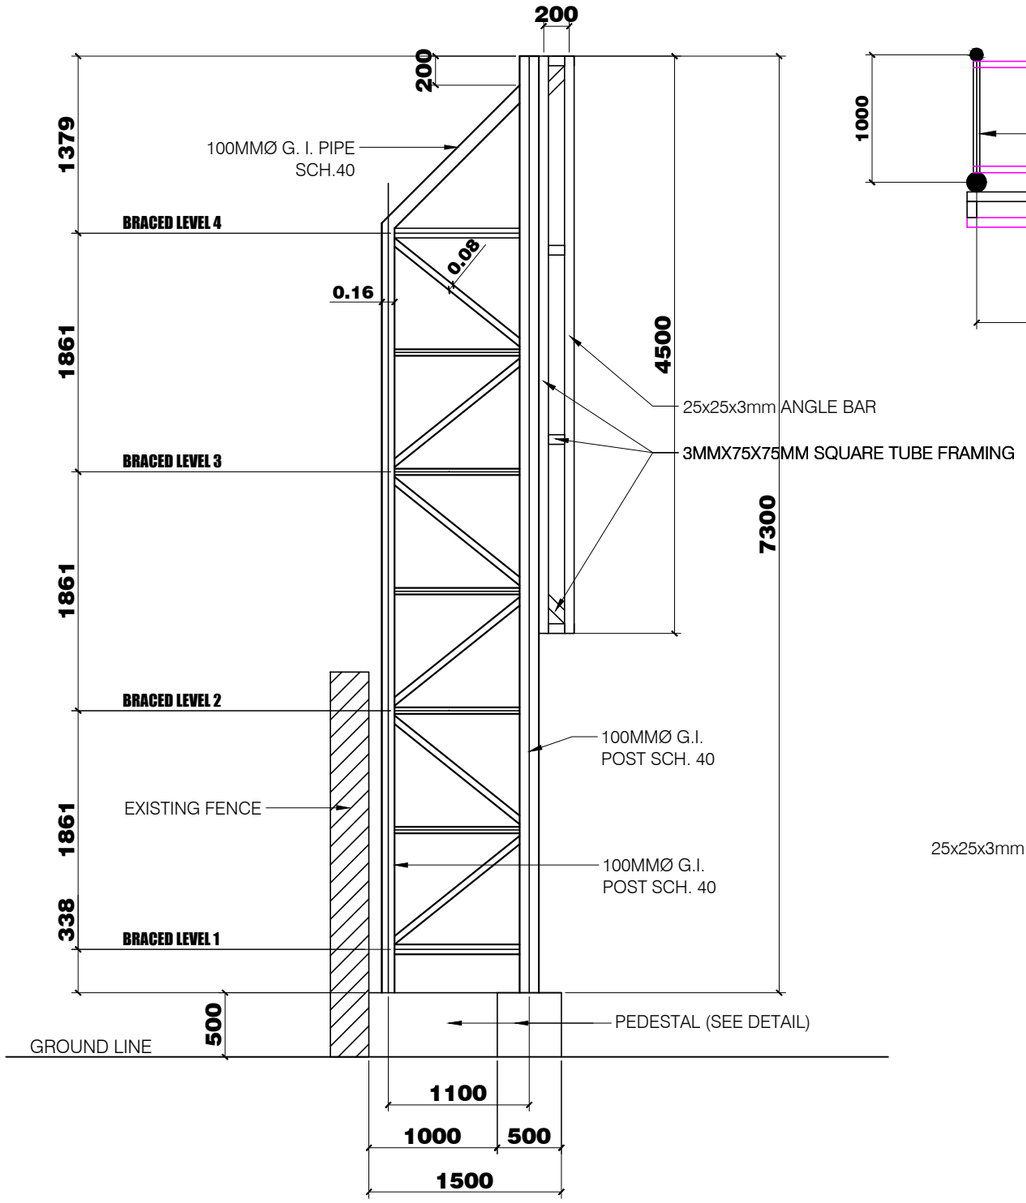


FRONT ELEVATION OF BILLBOARD

SCALE: 1:50

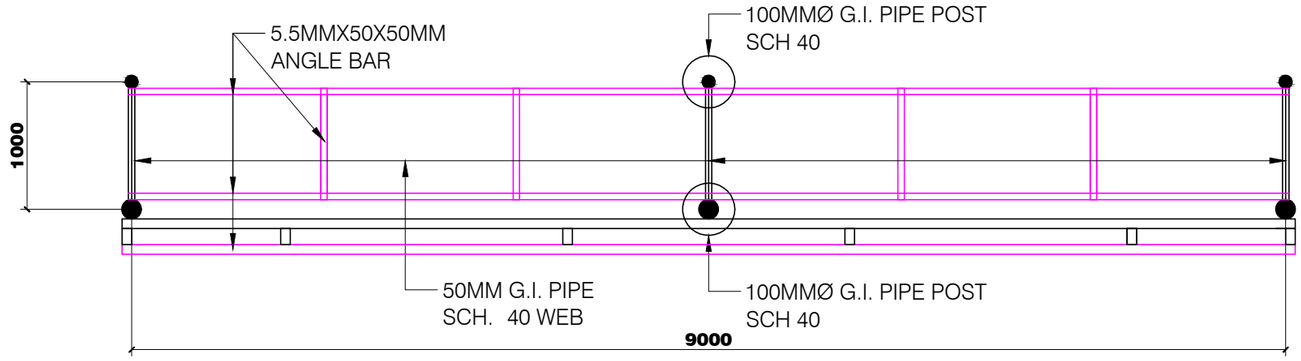

TYPICAL PLAN OF LEVEL 1 TO 4

SCALE: 1:50

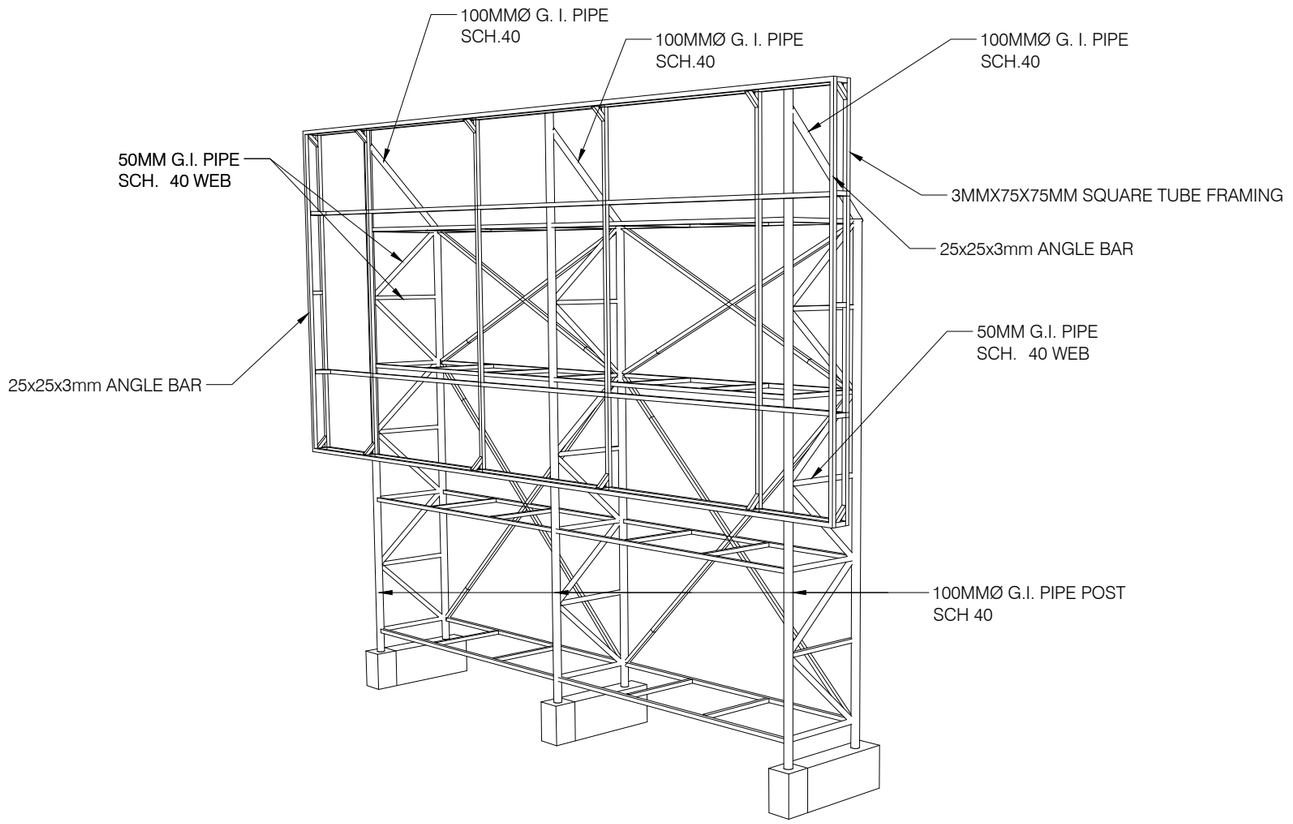


FRONT ELEVATION OF BILLBOARD

SCALE: NDTS

PHILIPPINE PORTS AUTHORITY


PORT OF CAGAYAN DE ORO MISAMIS ORIENTAL

TITLE:	**Maintenance of PPA Logo Signages, Port of Benoni**		SHEET NO. 5/6
LOCATION:	PORT OF BENONI		SHEET CONTENTS
PREPARED BY: PRINCESS PEARL S. PISARES, Admin Assistant II	CHECKED BY: MARC M. AVELLANA, Supervising Engineer A	RECOMMENDED BY: ANTONIO M. TORCINO, JR, Acting ESD Manager	APPROVED: FERNANDO B. MAPALO, JR., Port Manager	AS INDICATED	

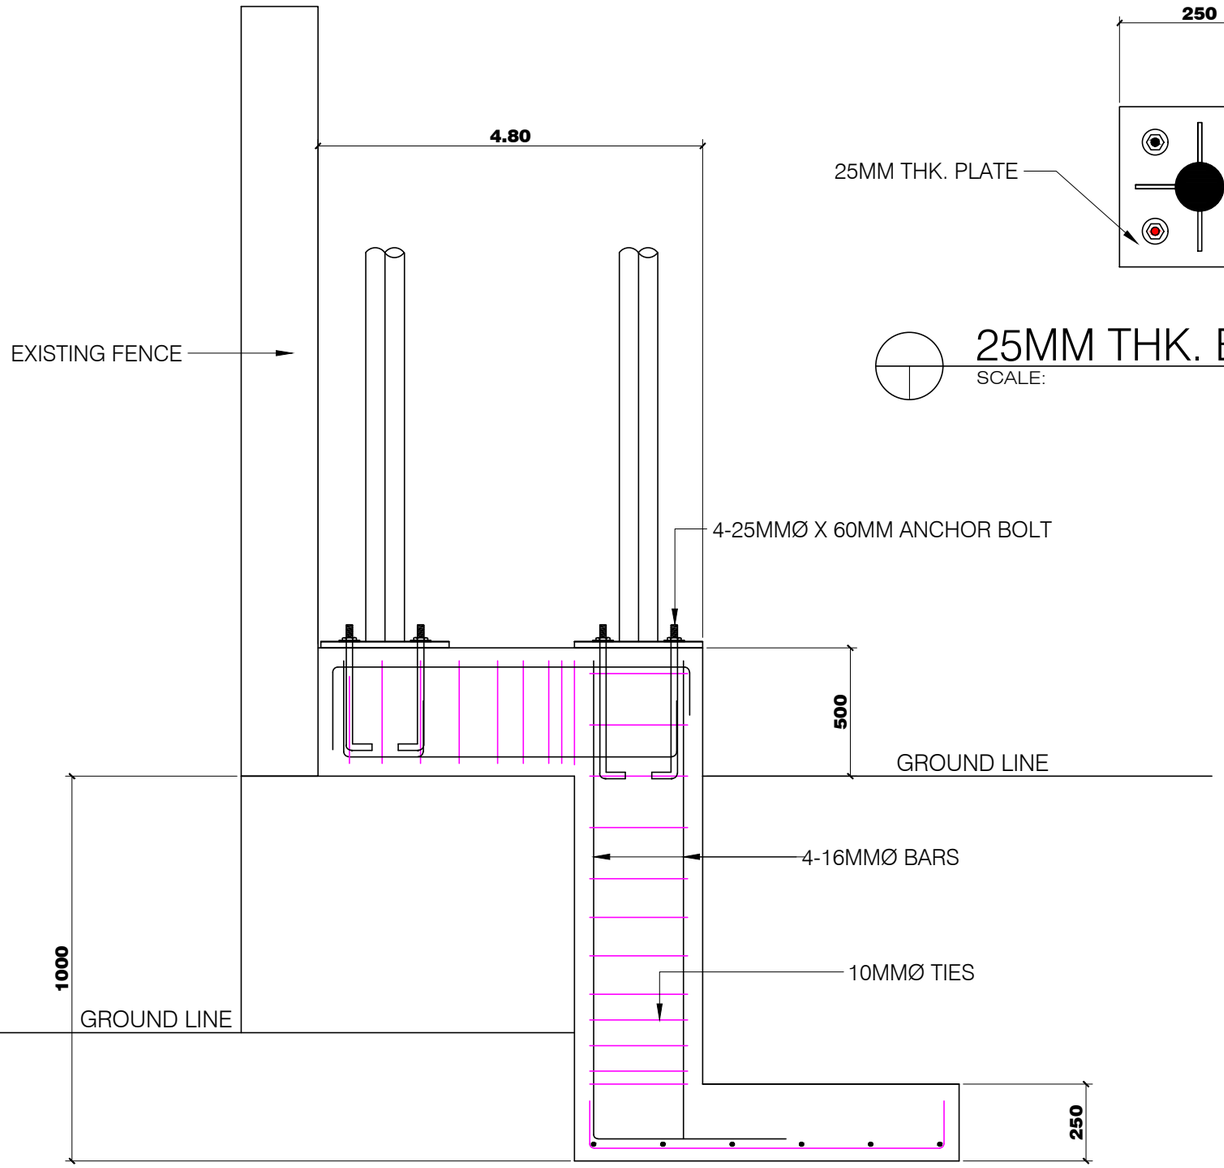


COLUMN

25MM THK. BASE PLATE
SCALE: 1:20

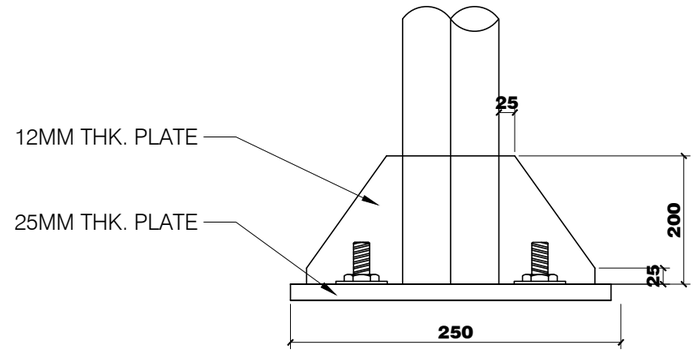

12MM THK. PLATE
SCALE: 1:10

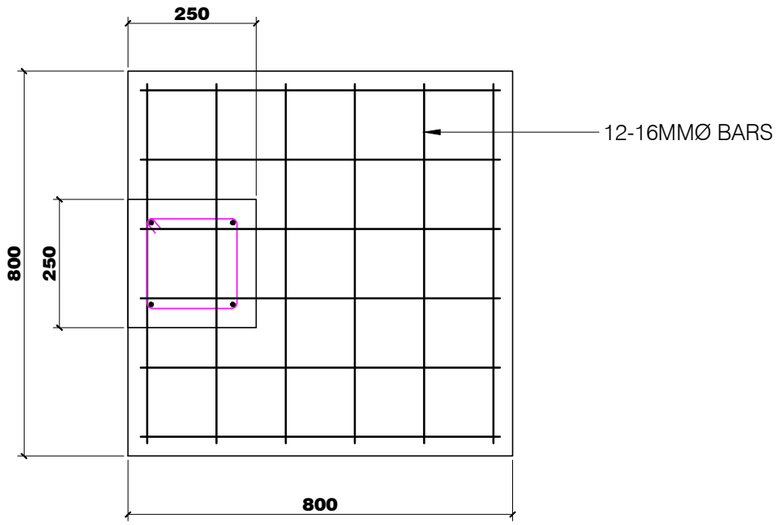

FOOTING

DETAIL OF FOOTING & COLUMN
SCALE: 1:25

PHILIPPINE PORTS AUTHORITY

PORT OF CAGAYAN DE ORO MISAMIS ORIENTAL

TITLE:	**Maintenance of PPA Logo Signages, Port of Benoni**		SHEET NO. 6/6
LOCATION:	PORT OF BENONI		SHEET CONTENTS: AS INDICATED
PREPARED BY: PRINCESS PEARL S. PISARES, Admin Assistant II	CHECKED BY: MARC M. AVELLANA, Supervising Engineer A	RECOMMENDED BY: ANTONIO M. TORCINO, JR, Acting ESD Manager	APPROVED: FERNANDO B. MAPALO, JR., Port Manager