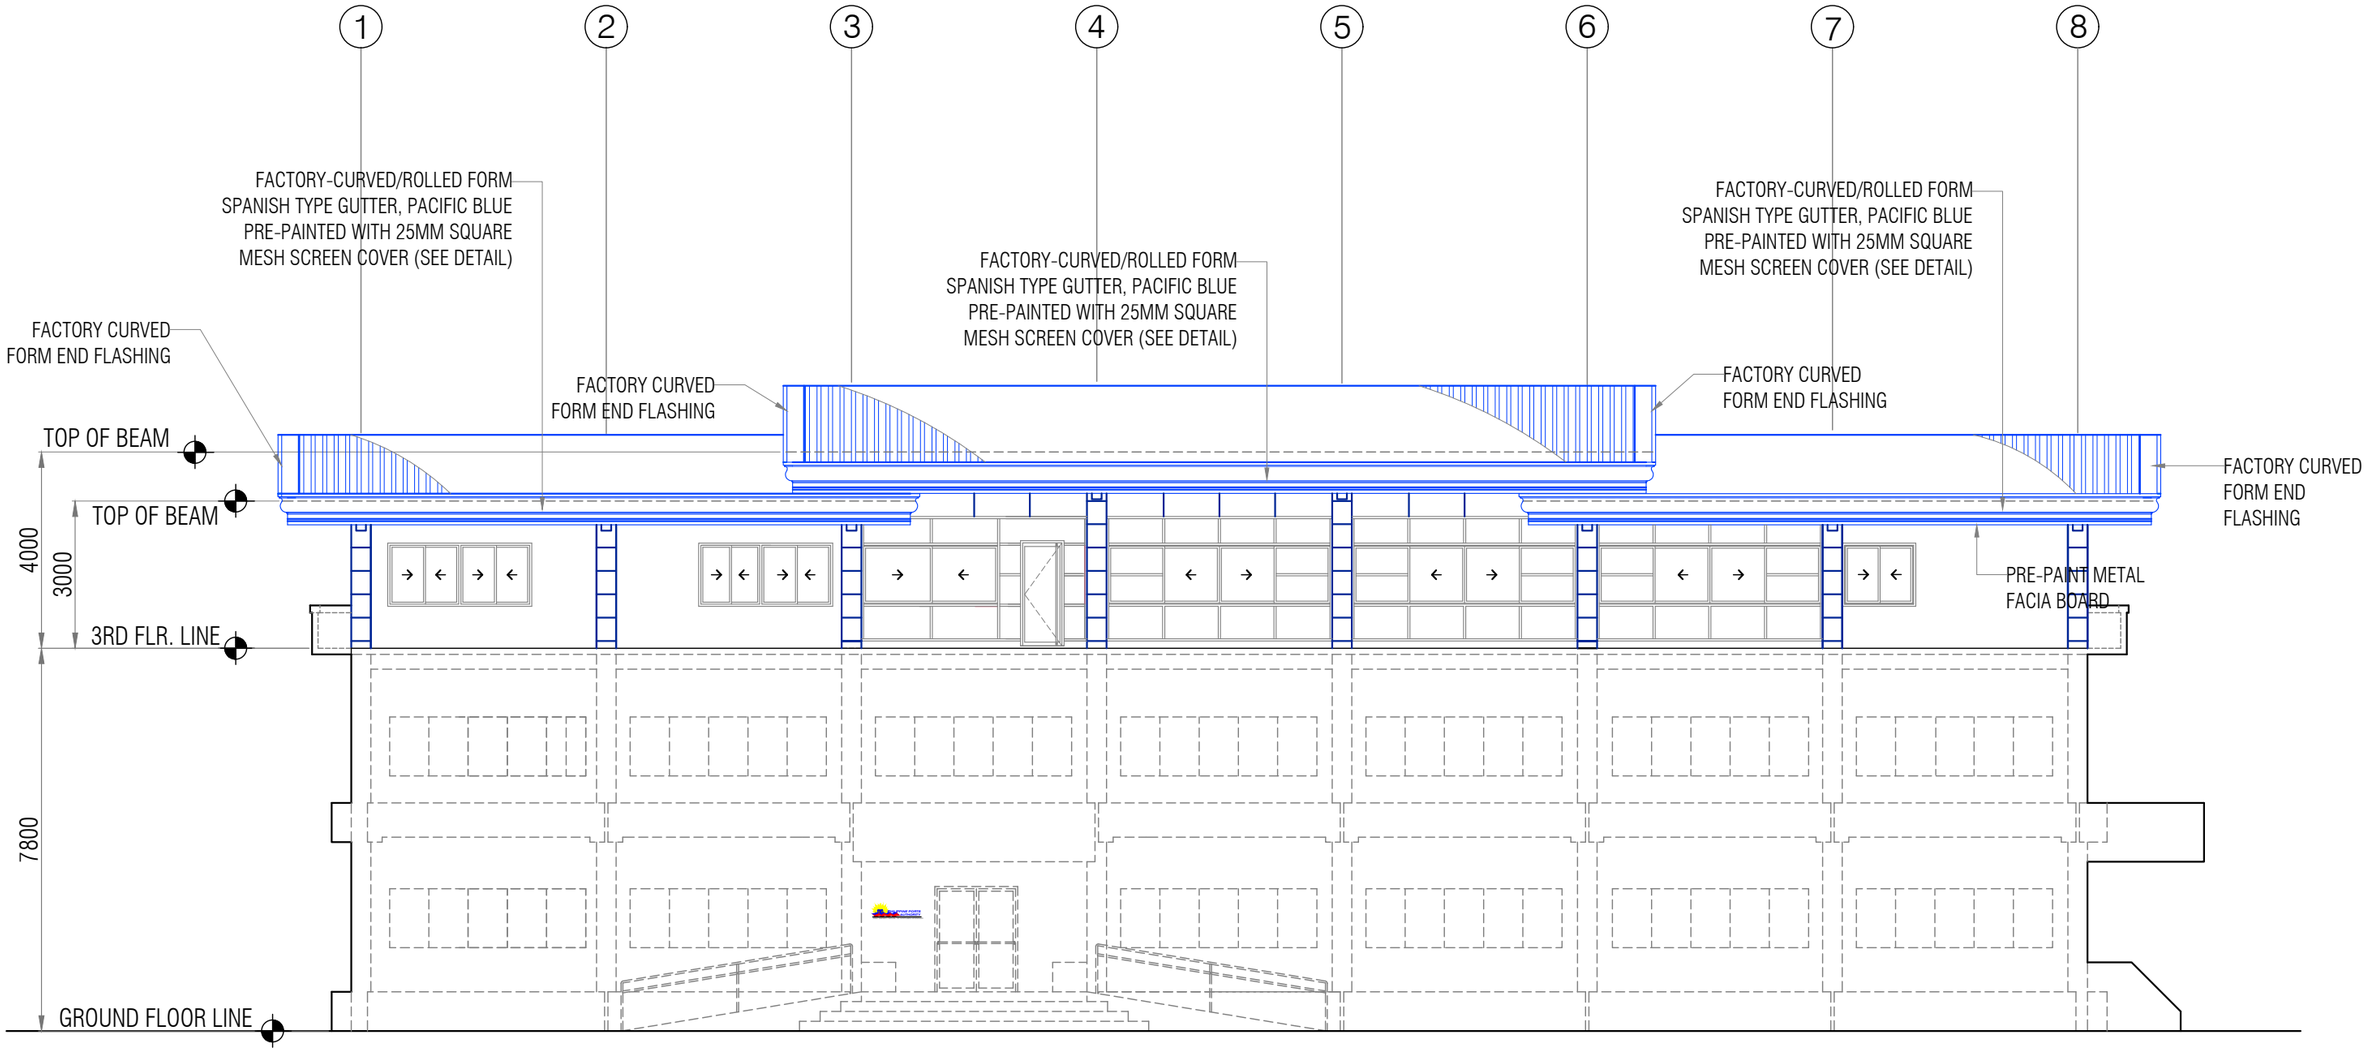


FRONT ELEVATION (EXISTING)

SCALE: 1:125

PHILIPPINE PORTS AUTHORITY

PORT OF CAGAYAN DE ORO
MISAMIS ORIENTAL


TITLE:	**Maintenance of Roofing at Baseport, Port of Cagayan de Oro (MPF-MOC-70)**
LOCATION:	PORT OF CAGAYAN DE ORO

PREPARED BY:	CHECKED BY:	RECOMMENDED BY:	APPROVED:
KAREL T. SUMICAD	MARC M. AVELLANA	ANTONIO M. TORCINO, JR.	FERNANDO B. MAPALO, JR.
Construction Foreman	Supervising Engineer A	Acting BSD Manager	Port Manager

Digitally signed by Fernando B. Mapalo, Jr.
Date: 2025.11.05 08:18:40 +08'00'

SHEET CONTENTS: FRONT ELEVATION (EXISTING)

SHEET NO.: 1/9

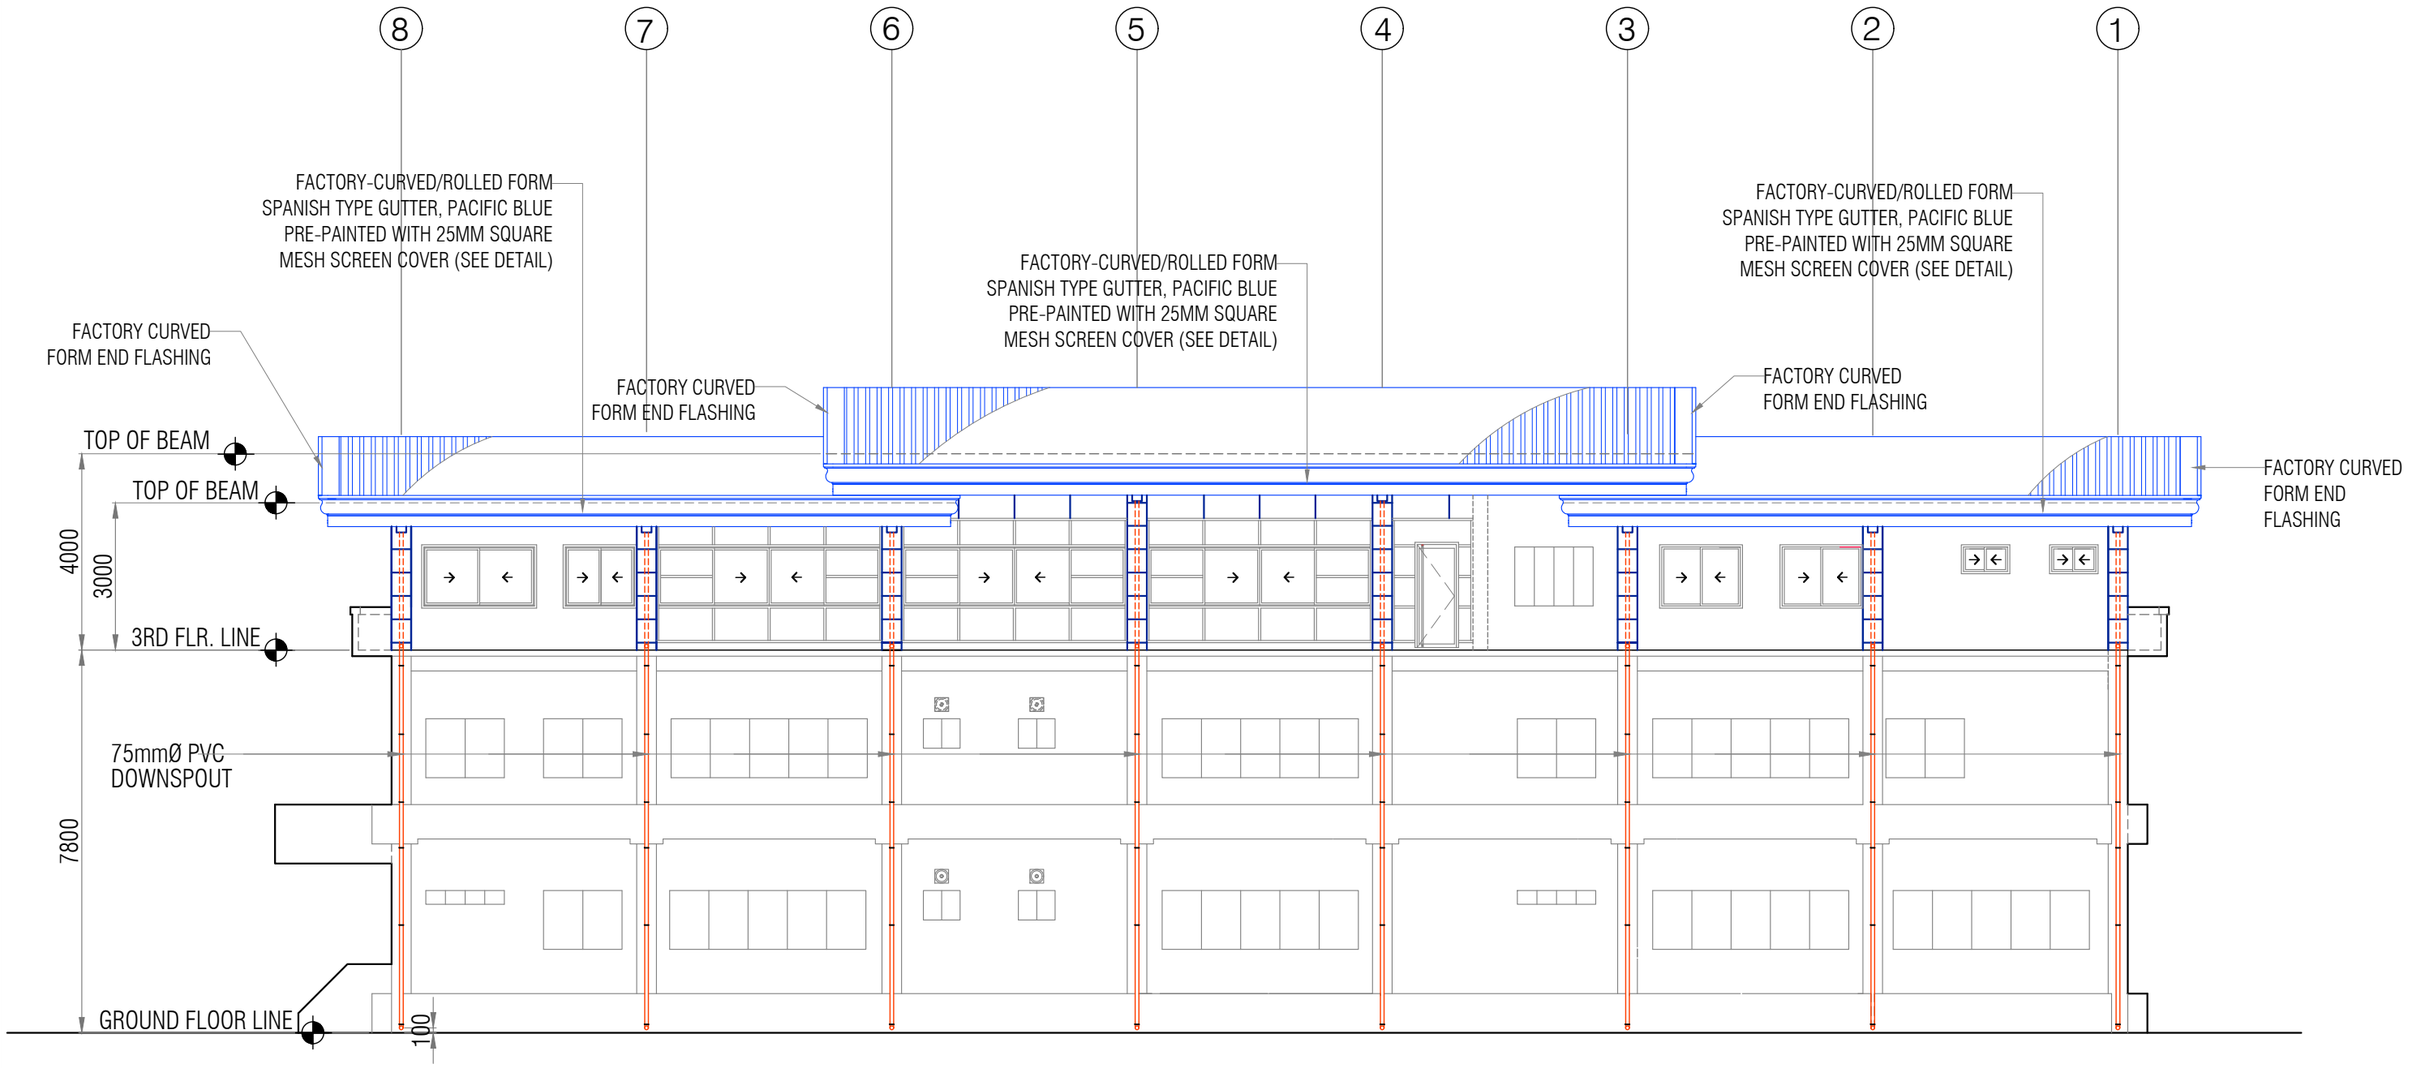

REAR ELEVATION (EXISTING)

SCALE: 1:125

PHILIPPINE PORTS AUTHORITY

PORT OF CAGAYAN DE ORO
MISAMIS ORIENTAL


TITLE:	**Maintenance of Roofing at Baseport, Port of Cagayan de Oro (MPF-MOC-70)**
LOCATION:	PORT OF CAGAYAN DE ORO

PREPARED BY:	CHECKED BY:	RECOMMENDED BY:	APPROVED:
KAREL T. SUMICAD	MARC M. AVELLANA	ANTONIO M. TORCINO, JR.	FERNANDO B. MAPALO, JR.
Construction Foreman	Supervising Engineer A	Acting ESD Manager	Port Manager


Digitally signed by Fernando B. Mapalo, Jr.
Date: 2025.11.05 08:19:17+08:00

SHEET CONTENTS: REAR ELEVATION (EXISTING)

SHEET NO.: 2/9

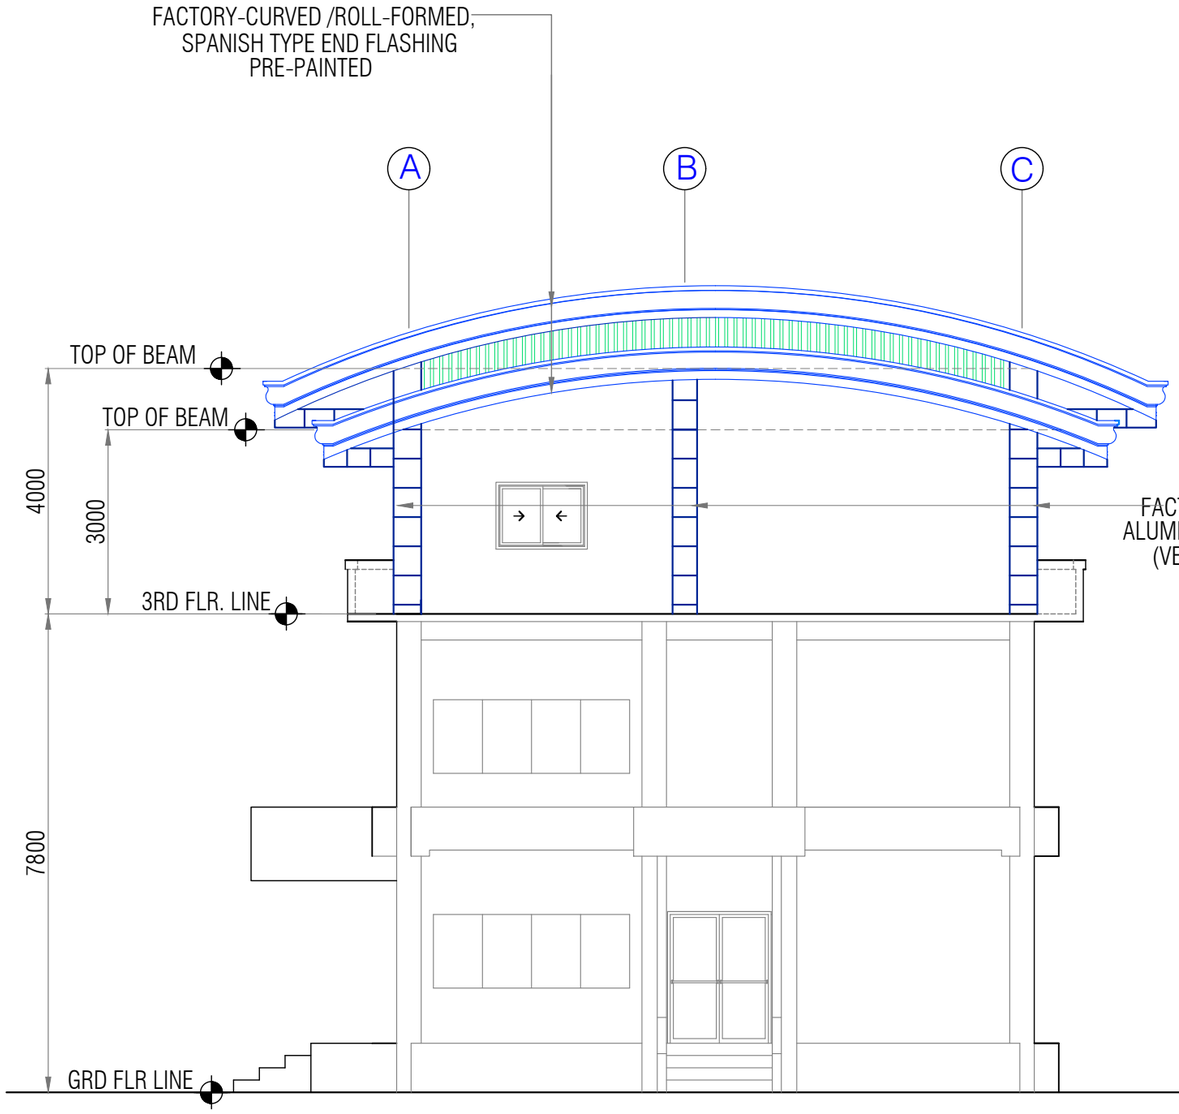

RIGHT SIDE ELEVATION
SCALE: 1:100

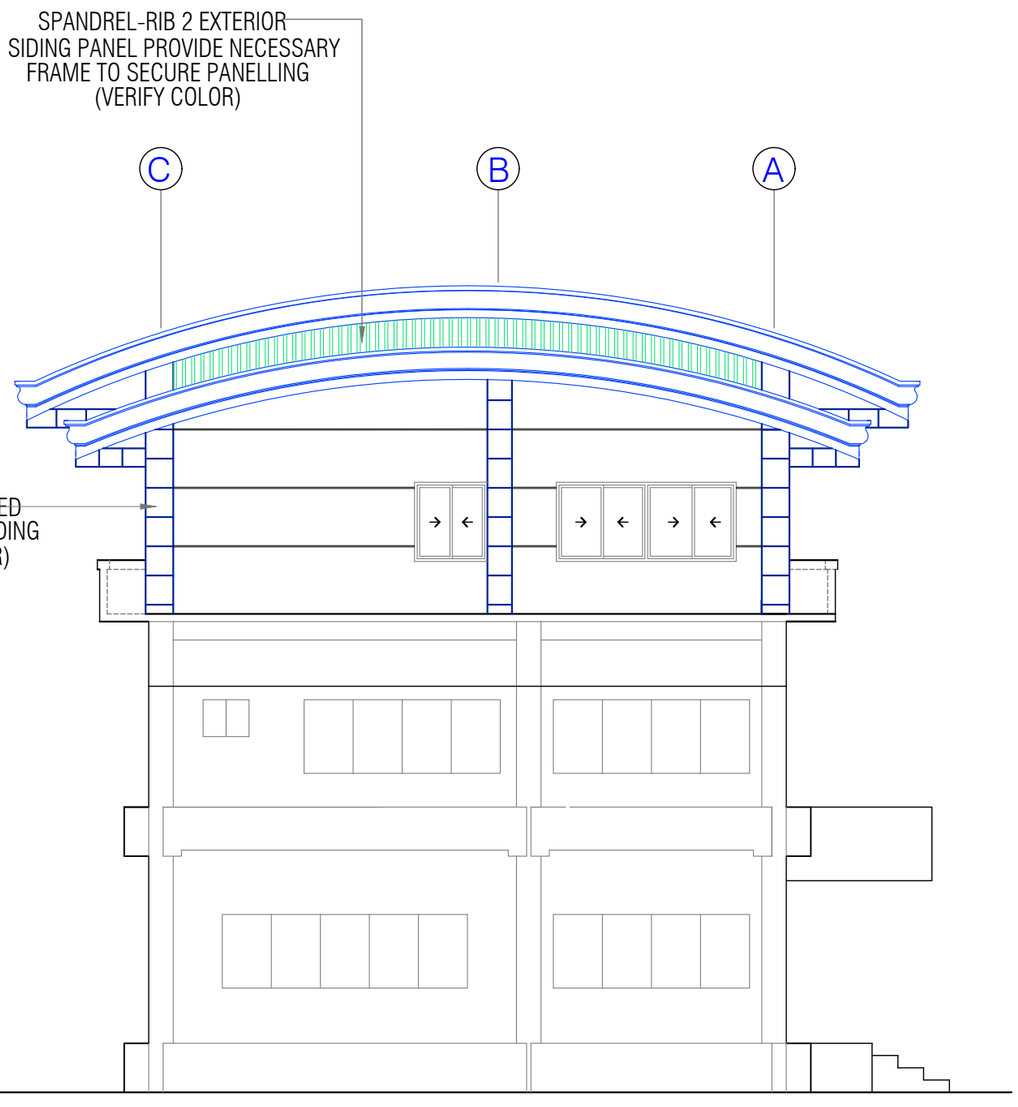

LEFT SIDE ELEVATION
SCALE: 1:100

PHILIPPINE PORTS AUTHORITY


PORT OF
CAGAYAN DE ORO
MISAMIS ORIENTAL

TITLE:	**Maintenance of Roofing at Baseport, Port of Cagayan de Oro (MPF-MOC-70)**
LOCATION:	PORT OF CAGAYAN DE ORO

PREPARED BY:	CHECKED BY:	RECOMMENDED BY:	APPROVED:
KAREL T. SUMICAD	MARC M. AVELLANA	ANTONIO M. TORCINO, JR.	FERNANDO B. MAPALO, JR.
Construction Foreman	Supervising Engineer A	Acting ESD Manager	Port Manager

Digitally signed by Fernando B. Mapalo, Jr.
Date: 2025.11.05 08:19:36 +08'00'

SHEET CONTENTS	SHEET NO.
ROOFING GUTTER PLAN	3 / 9

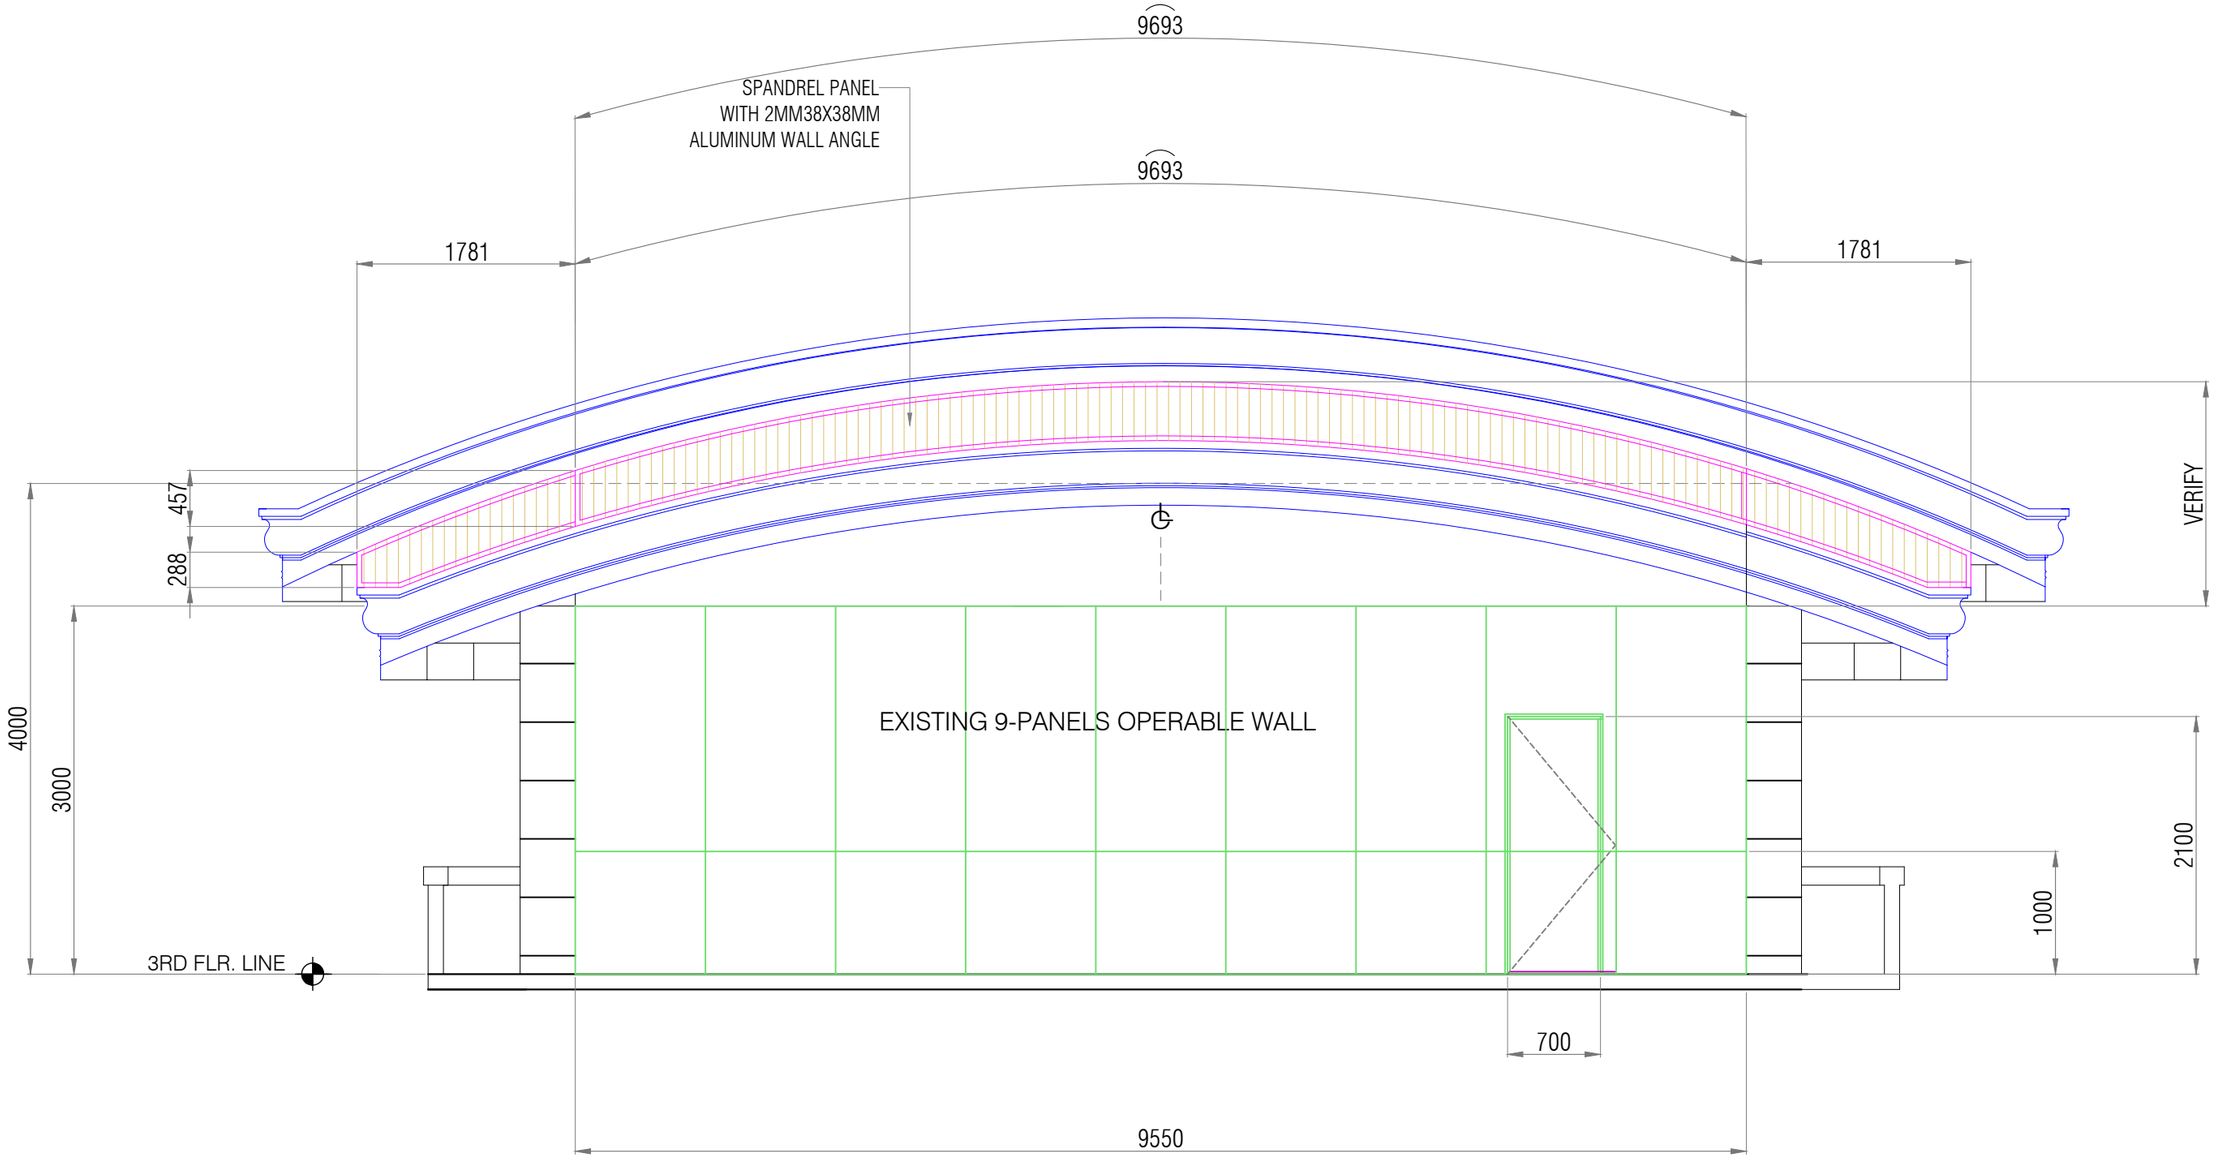

ROOFING GUTTER PLAN

SCALE: 1:125

PHILIPPINE PORTS AUTHORITY


PORT OF CAGAYAN DE ORO
MISAMIS ORIENTAL

TITLE:	**Maintenance of Roofing at Baseport, Port of Cagayan de Oro (MPF-MOC-70)**
LOCATION:	PORT OF CAGAYAN DE ORO

PREPARED BY:	CHECKED BY:	RECOMMENDED BY:	APPROVED:
KAREL T. SUMICAD	MARC M. AVELLANA	ANTONIO M. TORCINO, JR.	FERNANDO B. MAPALO, JR.
Construction Foreman	Supervising Engineer A	Acting ESD Manager	Port Manager

Digitally signed by Fernando B. Mapalo, Jr.
Date: 2025.11.05 08:18:55 +08'00'

SHEET CONTENTS	SHEET NO.
ROOFING GUTTER PLAN	4 / 9

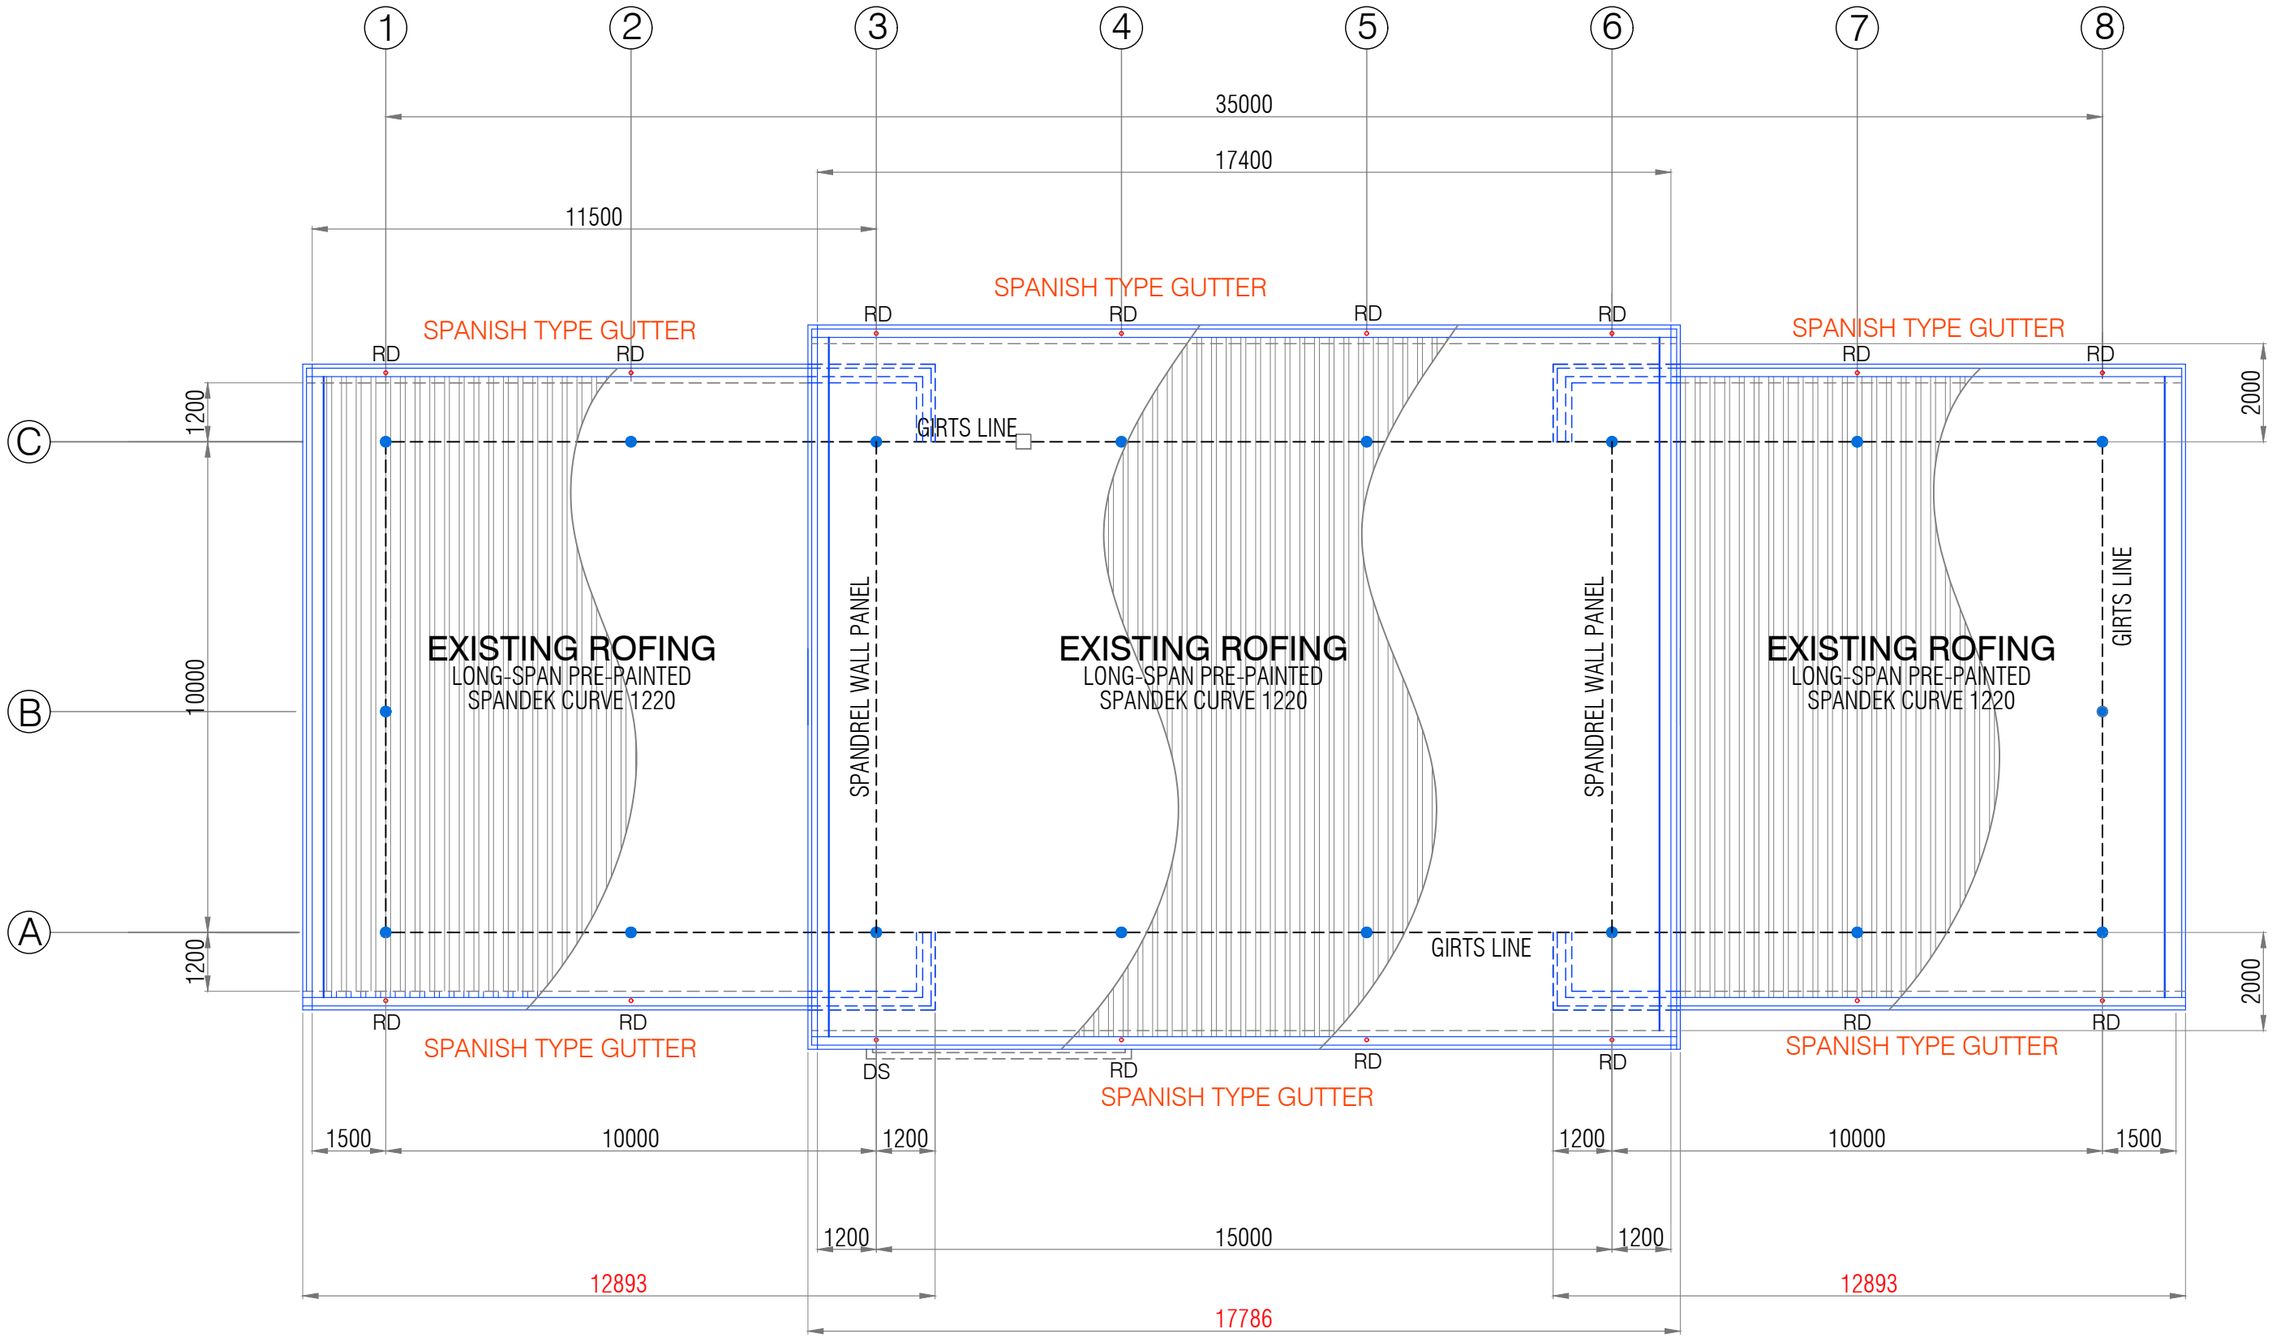

LEGEND:

RD - ROOF DRAIN

ROOFING GUTTER PLAN

SCALE: 1:125

PHILIPPINE PORTS AUTHORITY


PORT OF CAGAYAN DE ORO
MISAMIS ORIENTAL

TITLE:	**Maintenance of Roofing at Baseport, Port of Cagayan de Oro (MPF-MOC-70)**
LOCATION:	PORT OF CAGAYAN DE ORO

PREPARED BY:	CHECKED BY:	RECOMMENDED BY:	APPROVED:
KAREL T. SUMICAD	MARC M. AVELLANA	ANTONIO M. TORCINO, JR.	FERNANDO B. MAPALO, JR.
Construction Foreman	Supervising Engineer A	Acting ESD Manager	Port Manager

Digitally signed by Fernando B. Mapalo, Jr. Date: 2025.11.05 08:20:13 +08'00'

SHEET CONTENTS	SHEET NO.
ROOFING GUTTER PLAN	5 / 9

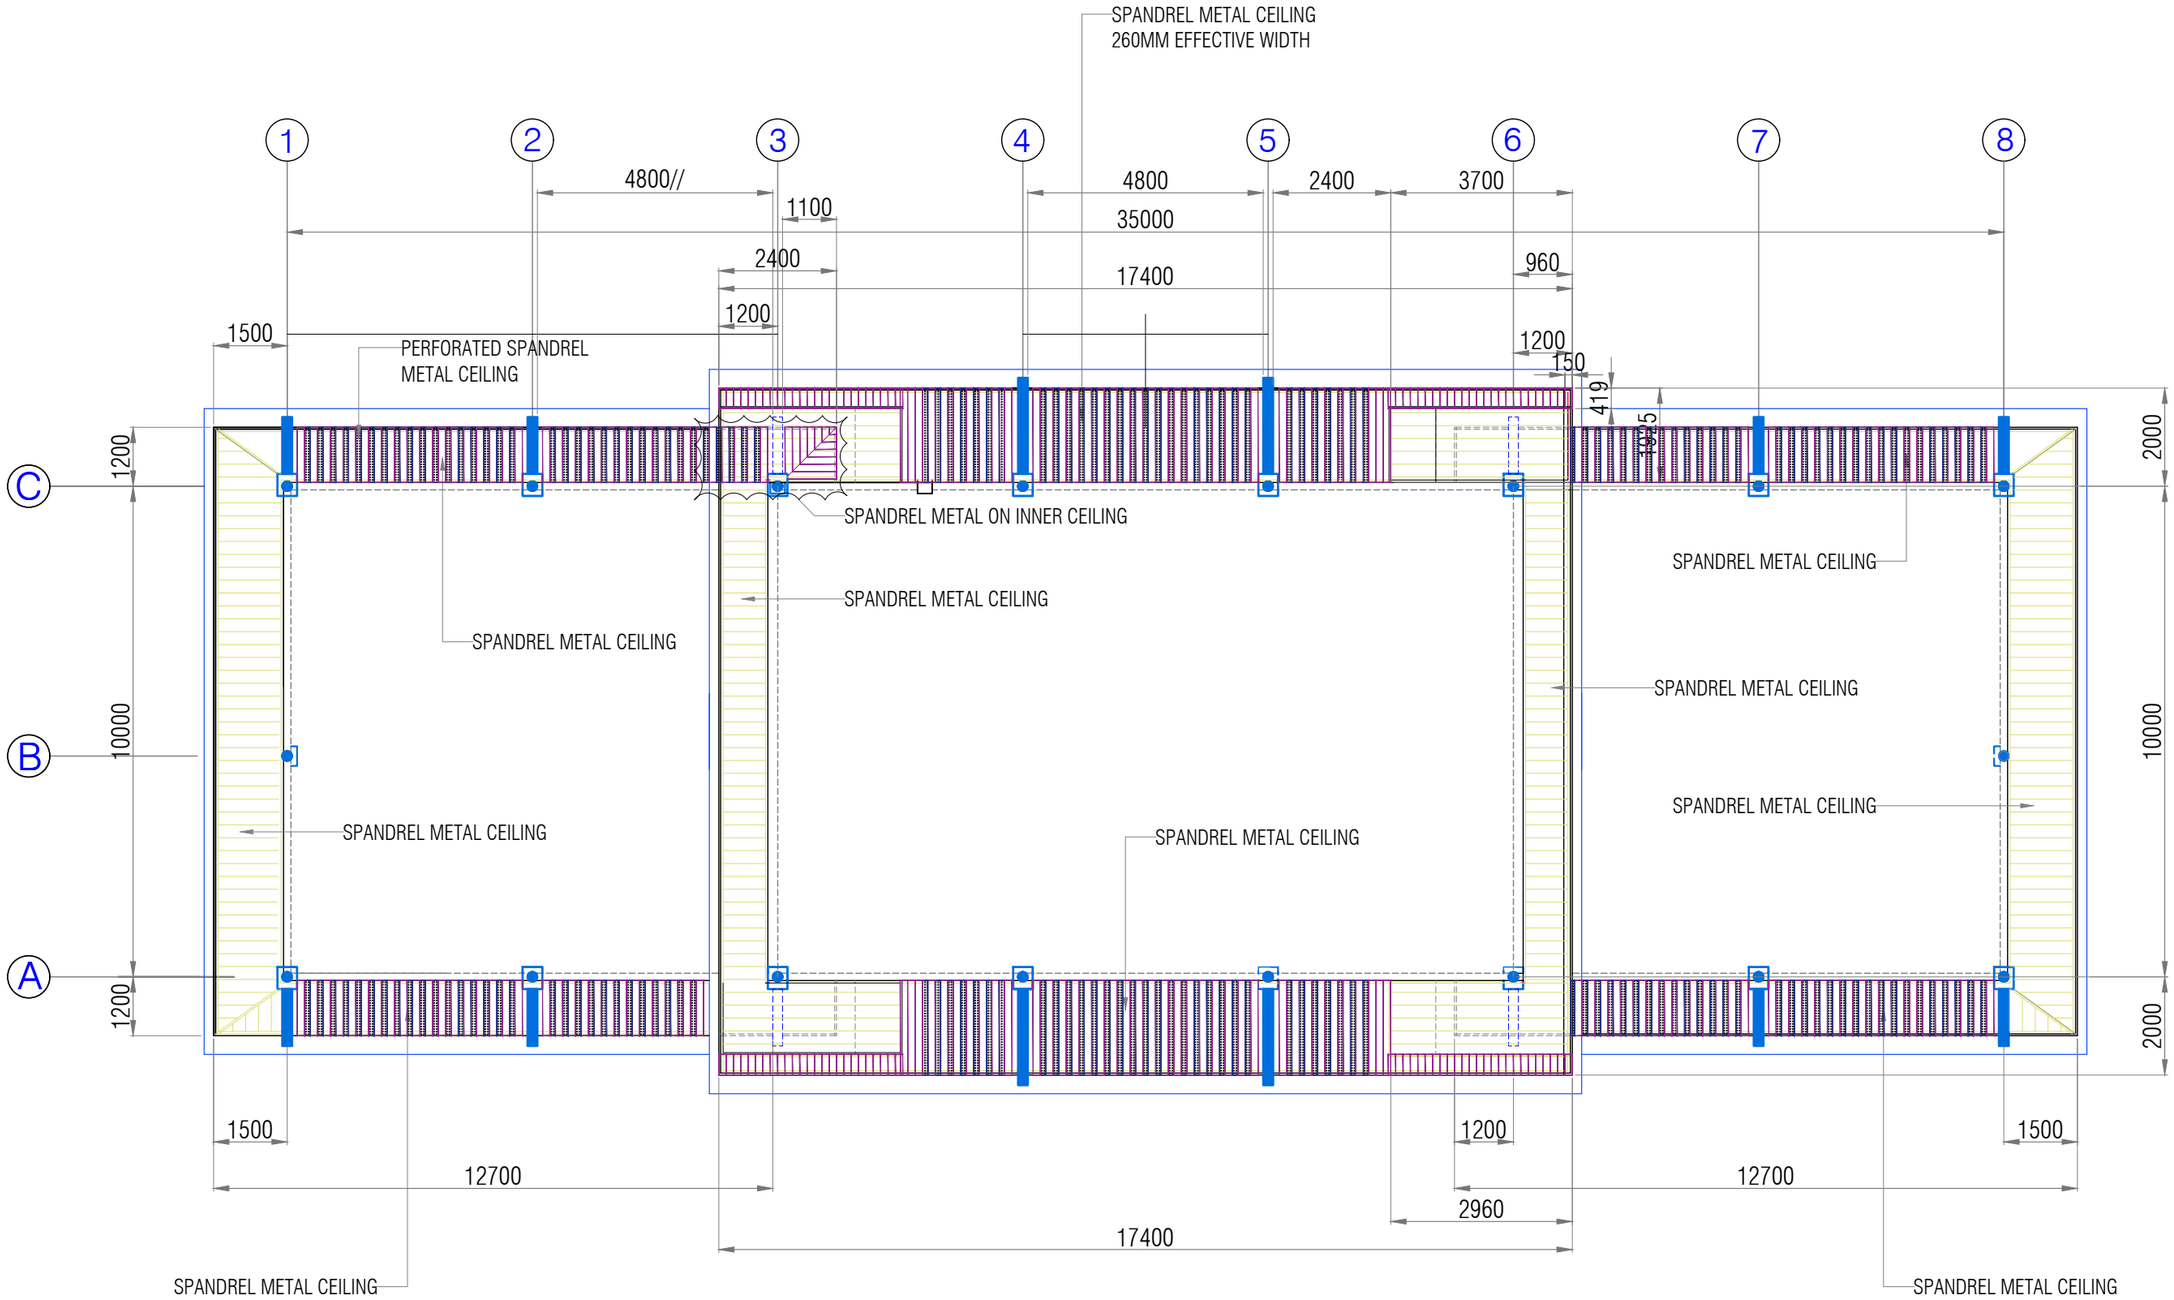

EXTERIOR ROOF CEILING PLAN

SCALE: 1:125

PHILIPPINE PORTS AUTHORITY


PORT OF CAGAYAN DE ORO
MISAMIS ORIENTAL

TITLE:	**Maintenance of Roofing at Baseport, Port of Cagayan de Oro (MPF-MOC-70)**
LOCATION:	PORT OF CAGAYAN DE ORO

PREPARED BY:	CHECKED BY:	RECOMMENDED BY:	APPROVED:
KAREL T. SUMICAD Construction Foreman	MARC M. AVELLANA Supervising Engineer A	ANTONIO M. TORCINO, JR. Acting ESD Manager	FERNANDO B. MAPALO, JR. Port Manager Digitally signed by Fernando B. Mapalo, Jr. Date: 2025.11.05 08:24:40 +08'00'

SHEET CONTENTS: EXTERIOR ROOF CEILING PLAN

SHEET NO.: 6 / 9

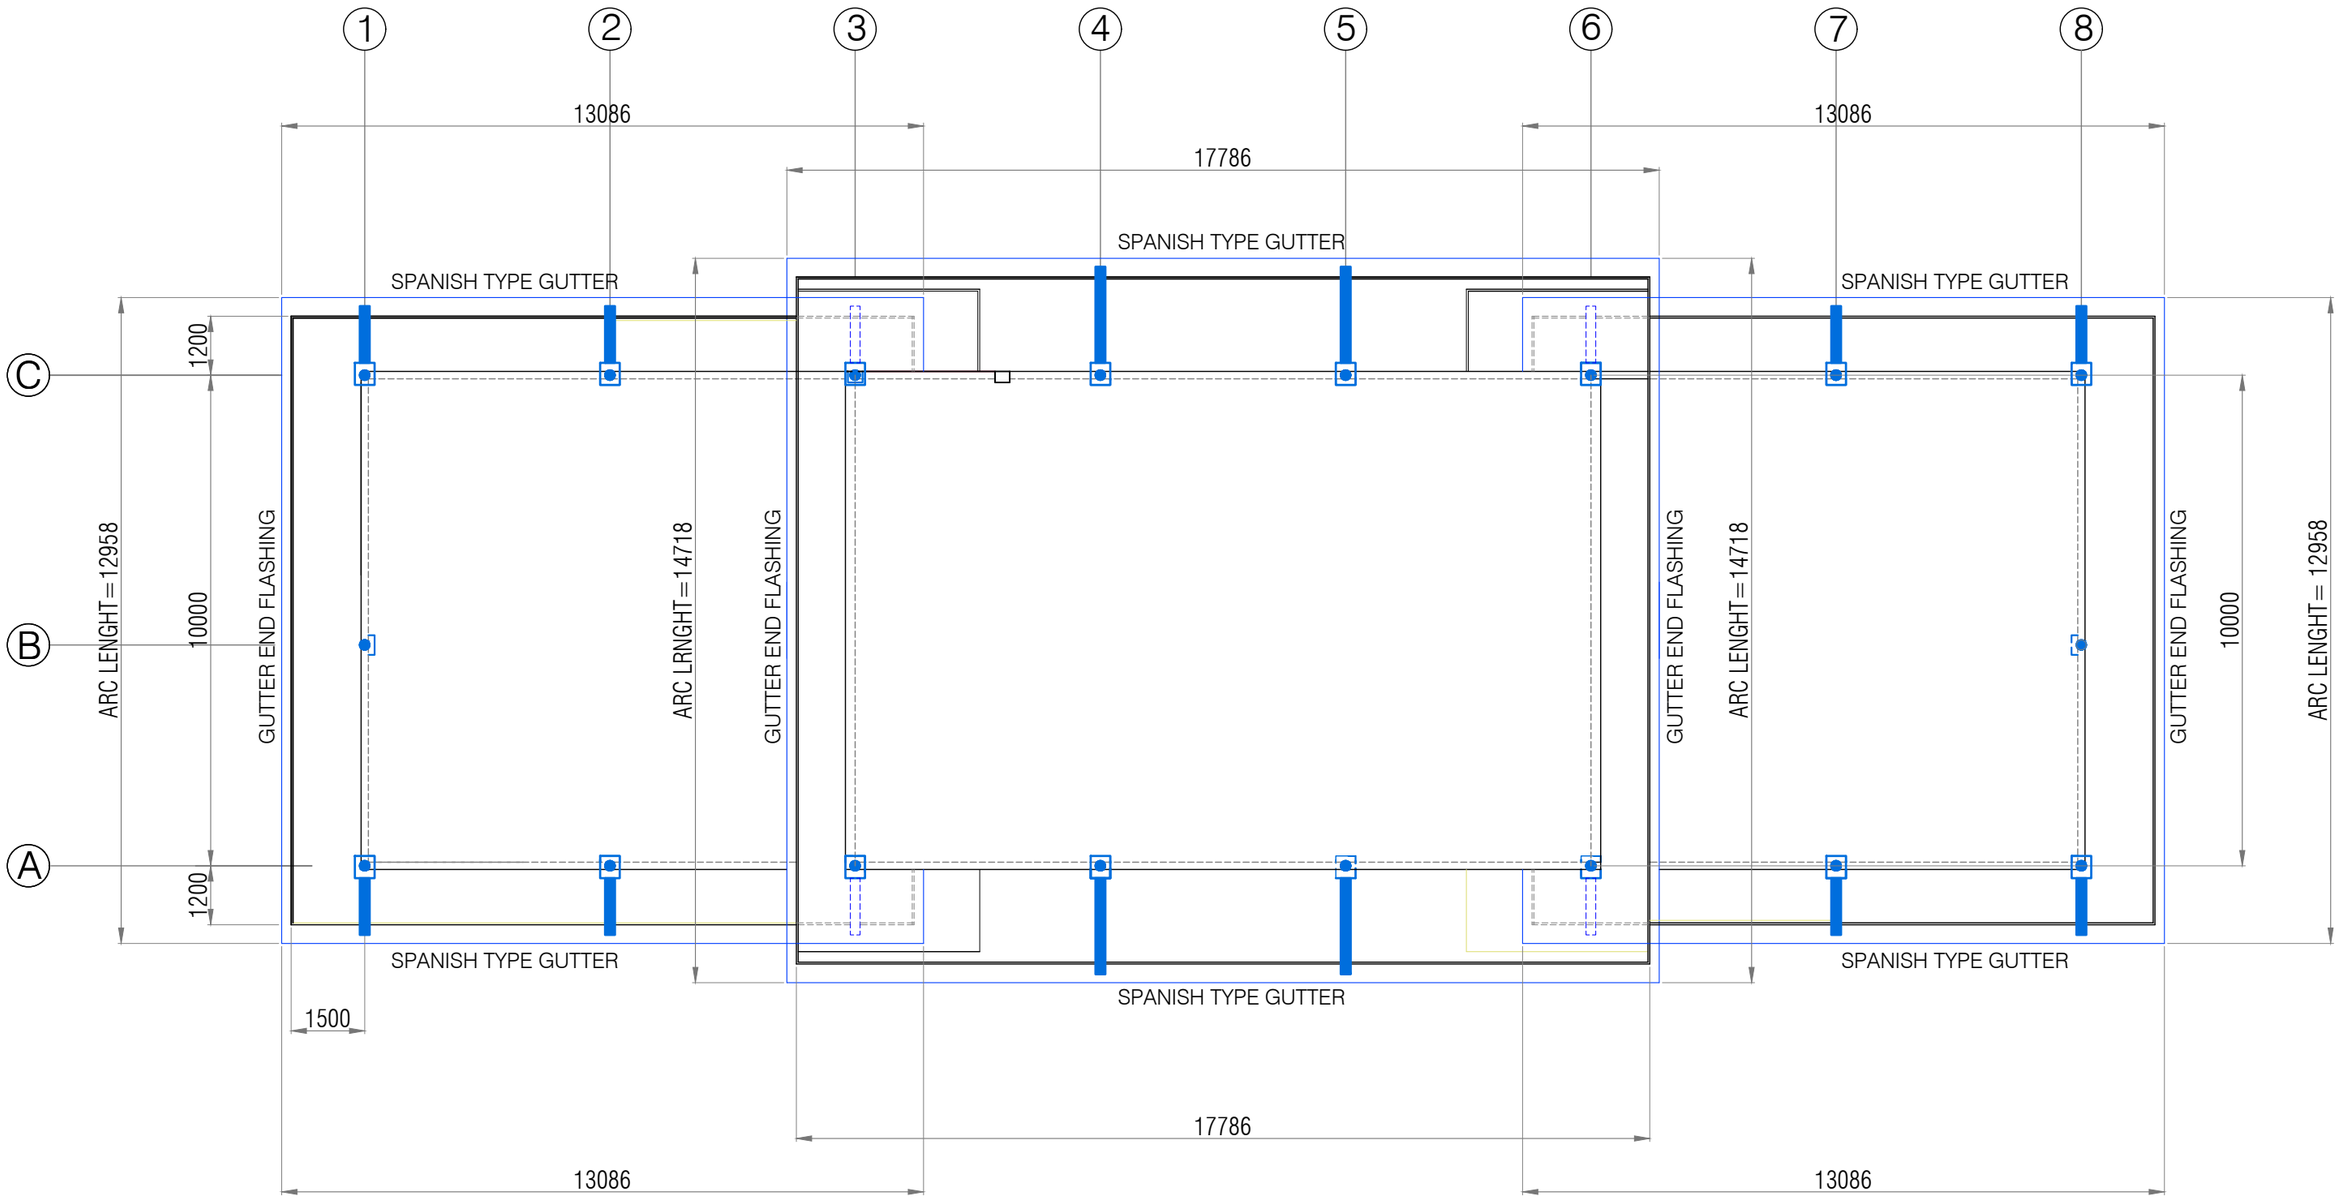

PLAN OF ROOF GUTTER & END FLASHING

SCALE: 1:125

PHILIPPINE PORTS AUTHORITY


PORT OF CAGAYAN DE ORO
MISAMIS ORIENTAL

TITLE:	**Maintenance of Roofing at Baseport, Port of Cagayan de Oro (MPF-MOC-70)**
LOCATION:	PORT OF CAGAYAN DE ORO

PREPARED BY:	CHECKED BY:	RECOMMENDED BY:	APPROVED:
KAREL T. SUMICAD Construction Foreman	MARC M. AVELLANA Supervising Engineer A	ANTONIO M. TORCINO, JR. Acting ESD Manager	FERNANDO B. MAPALO, JR. Port Manager


Digitally signed by Fernando B. Mapalo, Jr.
Date: 2025.11.05 09:20:01 +08'00'

SHEET CONTENTS	SHEET NO.
PLAN OF ROOF GUTTER & END FLASHING	7 / 9

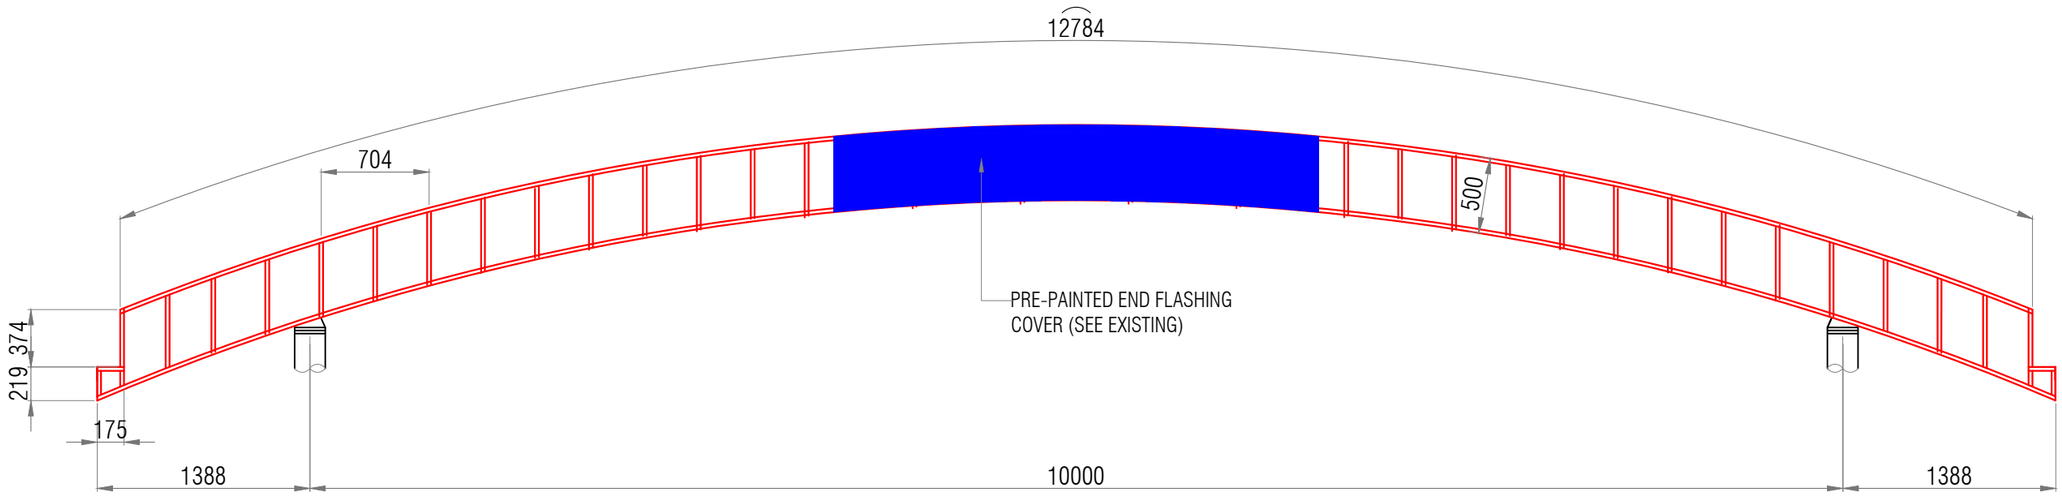

EXISTING FACIA FRAME-1

SCALE: 1:40

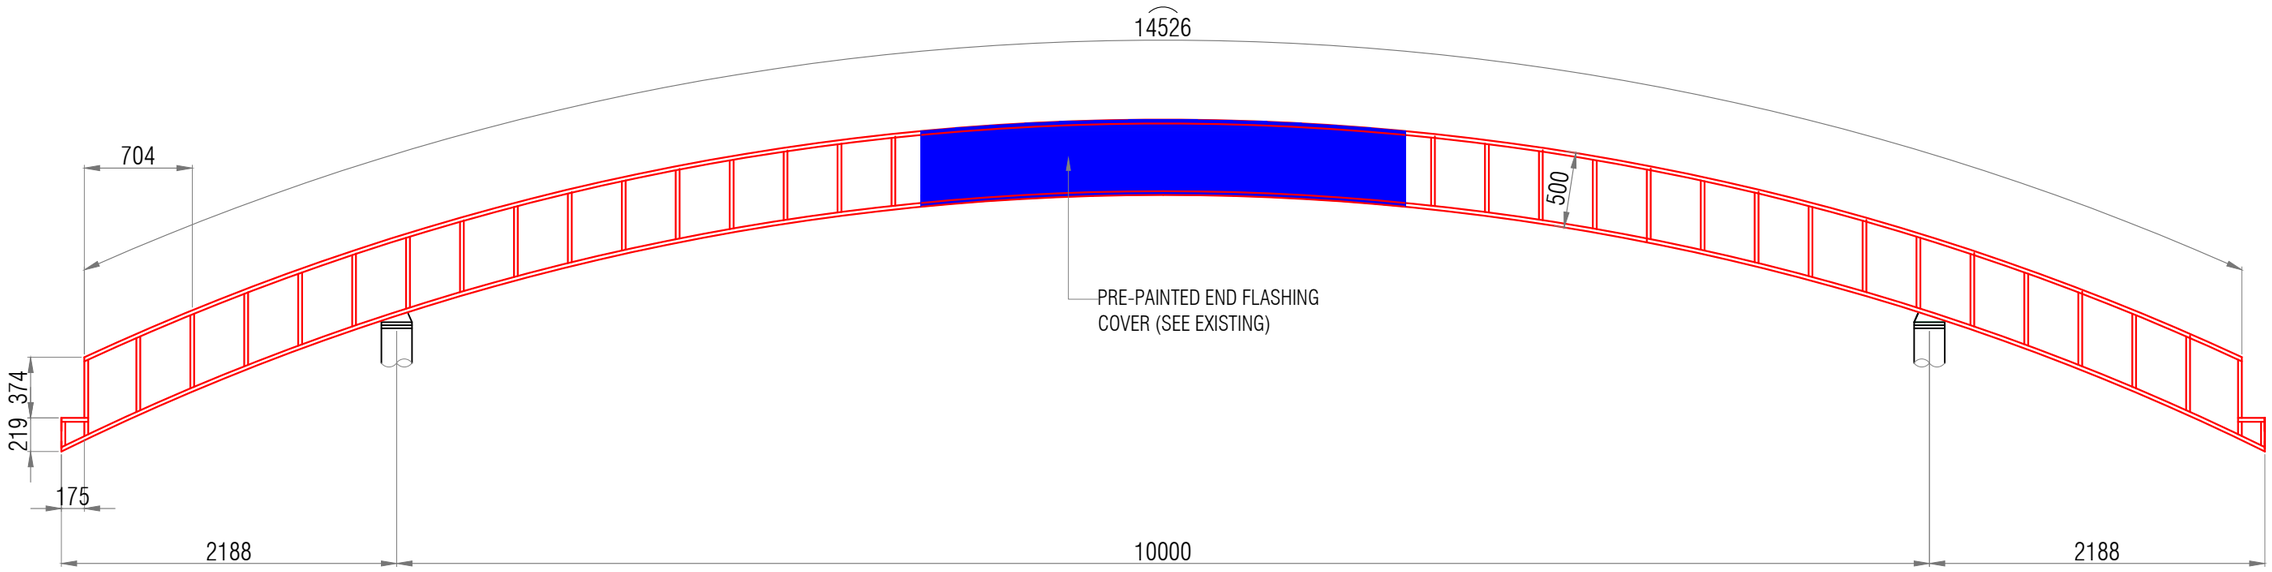

EXISTING FACIA FRAME-2

SCALE: 1:40

PHILIPPINE PORTS AUTHORITY

PORT OF CAGAYAN DE ORO
MISAMIS ORIENTAL

TITLE:	**Maintenance of Roofing at Baseport, Port of Cagayan de Oro (MPF-MOC-70)**
LOCATION:	PORT OF CAGAYAN DE ORO


PREPARED BY:	CHECKED BY:	RECOMMENDED BY:	APPROVED:
KAREL T. SUMICAD Construction Foreman	MARC M. AVELLANA Supervising Engineer A	ANTONIO M. TORCINO, JR. Acting ESD Manager	FERNANDO B. MAPALO, JR. Acting Port Manager Digitally signed by Fernando B. Mapalo, Jr. Date: 2025.11.05 08:21:12 +08'00'

SHEET CONTENTS

EXISTING FACIA FRAME-1
EXISTING FACIA FRAME-2


SHEET NO.

8
9

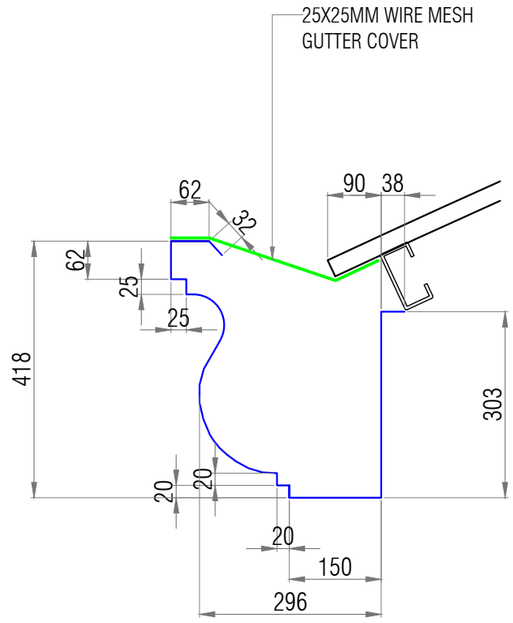

DETAIL OF SPANISH TYPE GUTTER

SCALE: 1:10

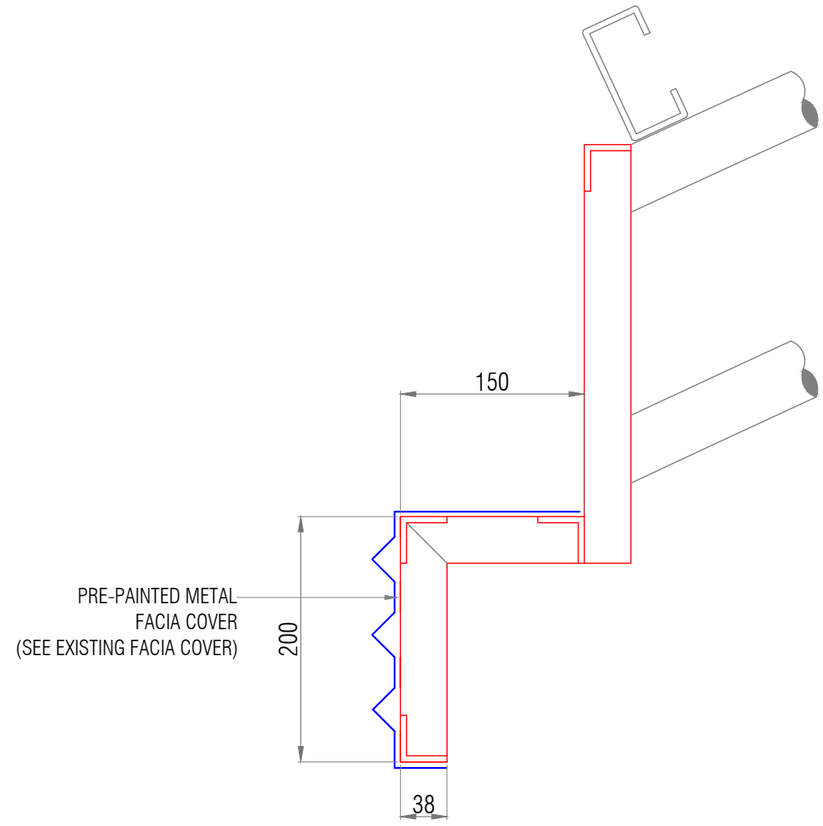

EXISTING FACIA BOARD FRAMING

SCALE: 1:5

PHILIPPINE PORTS AUTHORITY

PORT OF CAGAYAN DE ORO
MISAMIS ORIENTAL

TITLE:	**Maintenance of Roofing at Baseport, Port of Cagayan de Oro (MPF-MOC-70)**
LOCATION:	PORT OF CAGAYAN DE ORO

PREPARED BY:	CHECKED BY:	RECOMMENDED BY:	APPROVED:
KAREL T. SUMICAD	MARC M. AVELLANA	ANTONIO M. TORCINO, JR.	FERNANDO B. MAPALO, JR.
Construction Foreman	Supervising Engineer A	Acting ESD Manager	Acting Port Manager

Digitally signed by Fernando B. Mapalo, Jr.
Date: 2025.11.05 [illegible]

SHEET CONTENTS

DETAIL OF SPANISH TYPE GUTTER
EXISTING FACIA BOARD FRAMING

SHEET NO.

9
9