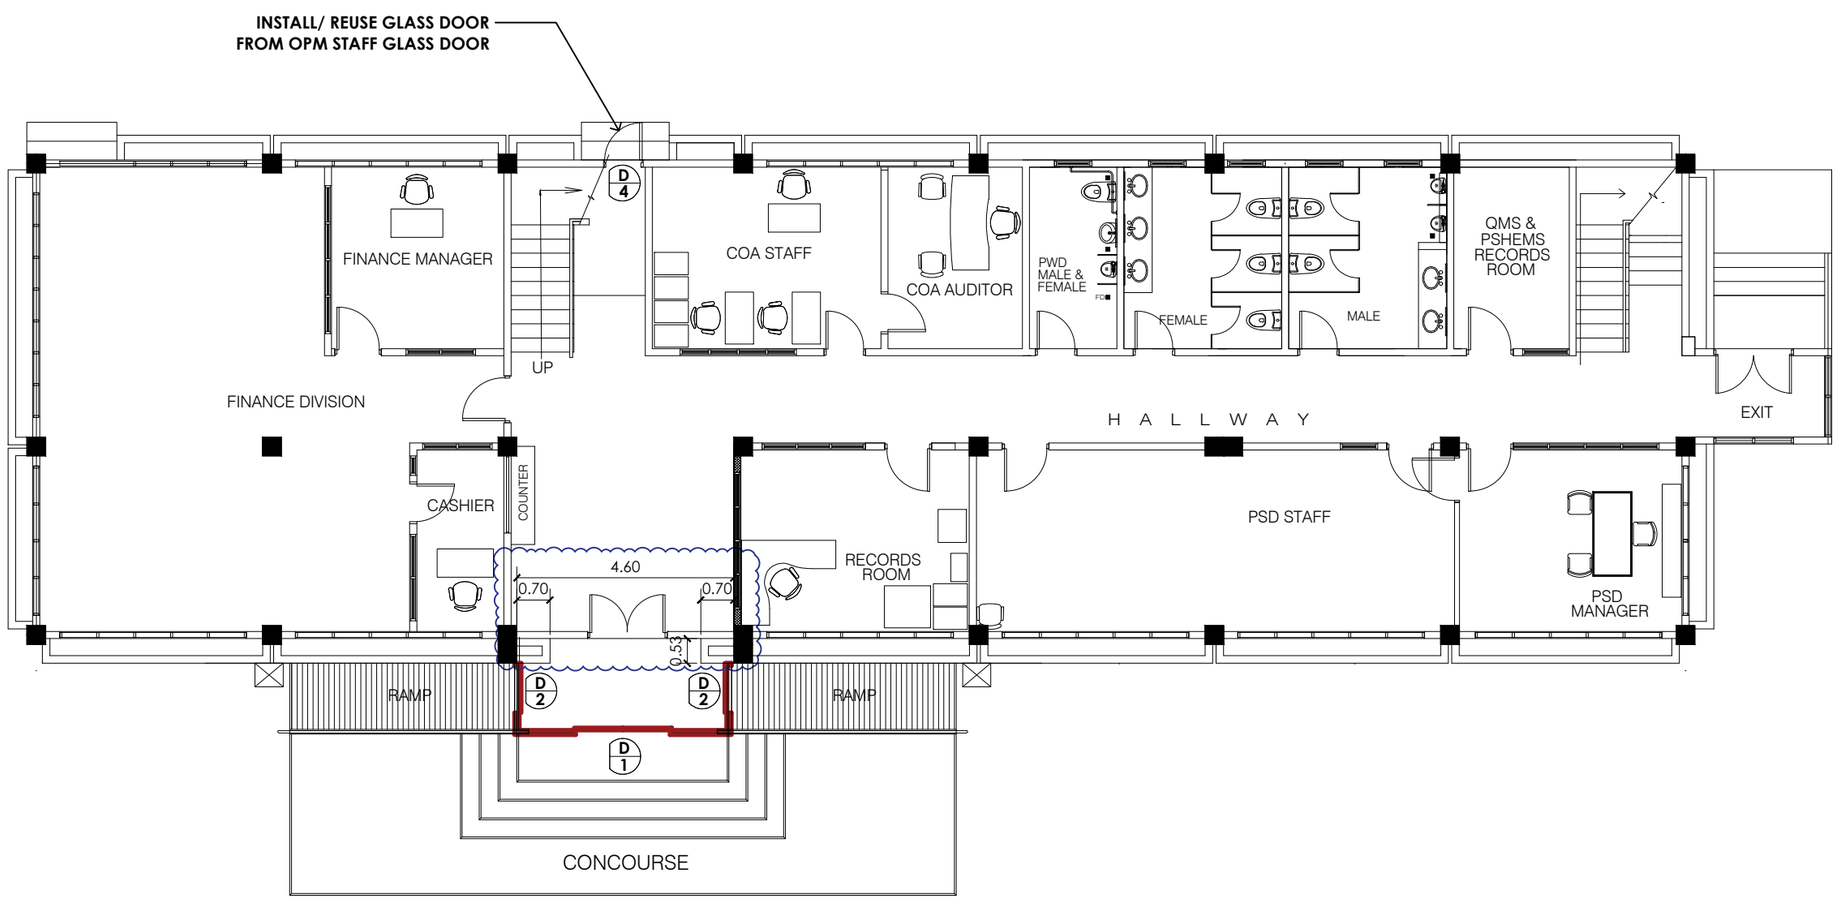


GROUND FLOOR PLAN

SCALE 1:130 MTS

PHILIPPINE PORTS AUTHORITY

PORT OF CAGAYAN DE ORO
MISAMIS ORIENTAL

TITLE:	**Maintenance of Glass Partitions at PMO Offices, Port of Cagayan de Oro**
LOCATION:	PORT OF CAGAYAN DE ORO


PREPARED BY:	CHECKED BY:	RECOMMENDED BY:	APPROVED BY:
PRINCESS PEARL S. PISARES	MARC M. AVELLANA	ANTONIO M. TORCINO, JR.	FERNANDO B. MAPALO, JR.
Administrative Assistant II	**Supervising Engineer A**	**Acting ESD Manager**	**Port Manager**

Digitally signed by Fernando B. Mapalo, Jr.
Date: 2025.11.05 14:24:04 +08'00'

SHEET CONTENTS

* AS INDICATED

SHEET NO.

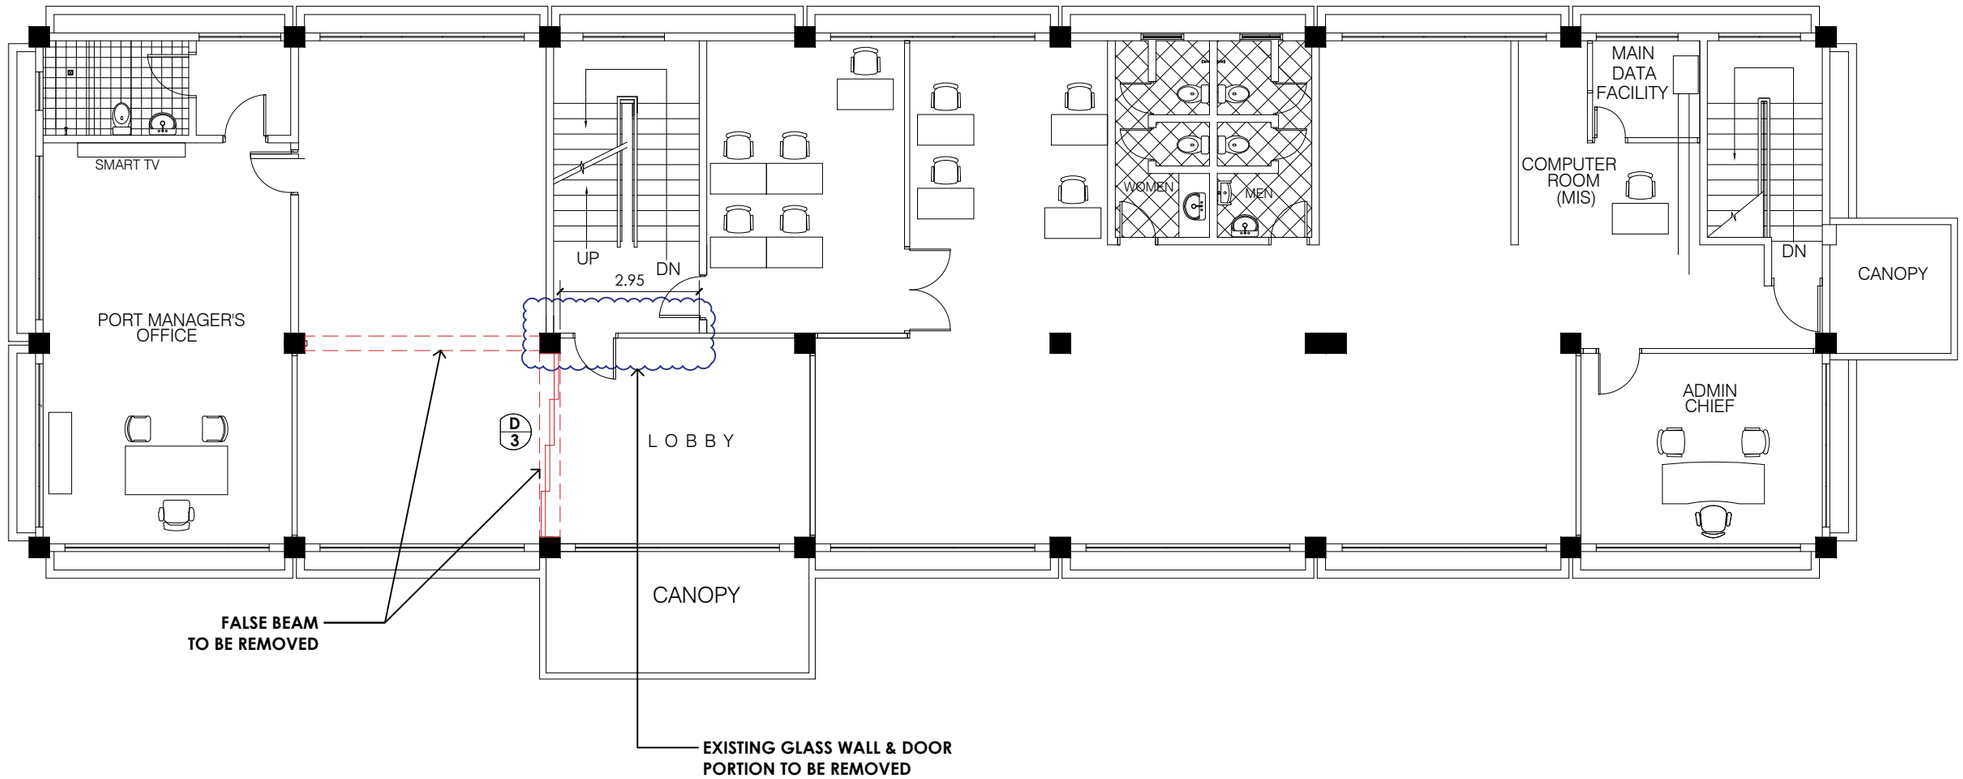

SECOND FLOOR PLAN

SCALE 1:130 MTS

PHILIPPINE PORTS AUTHORITY

PORT OF CAGAYAN DE ORO
MISAMIS ORIENTAL

TITLE:	**Maintenance of Glass Partitions at PMO Offices, Port of Cagayan de Oro**
LOCATION:	PORT OF CAGAYAN DE ORO


PREPARED BY:	CHECKED BY:	RECOMMENDED BY:	APPROVED BY:
PRINCESS PEARL S. PISARES	MARC M. AVELLANA	ANTONIO M. TORCINO, JR.	FERNANDO B. MAPALO, JR.
Administrative Assistant II	**Supervising Engineer A**	**Acting ESD Manager**	**Port Manager**

Digitally signed by Fernando B. Mapalo, Jr.
Date: 2025.11.05 08:31:08 +08'00'

SHEET CONTENTS

* AS INDICATED

SHEET NO.

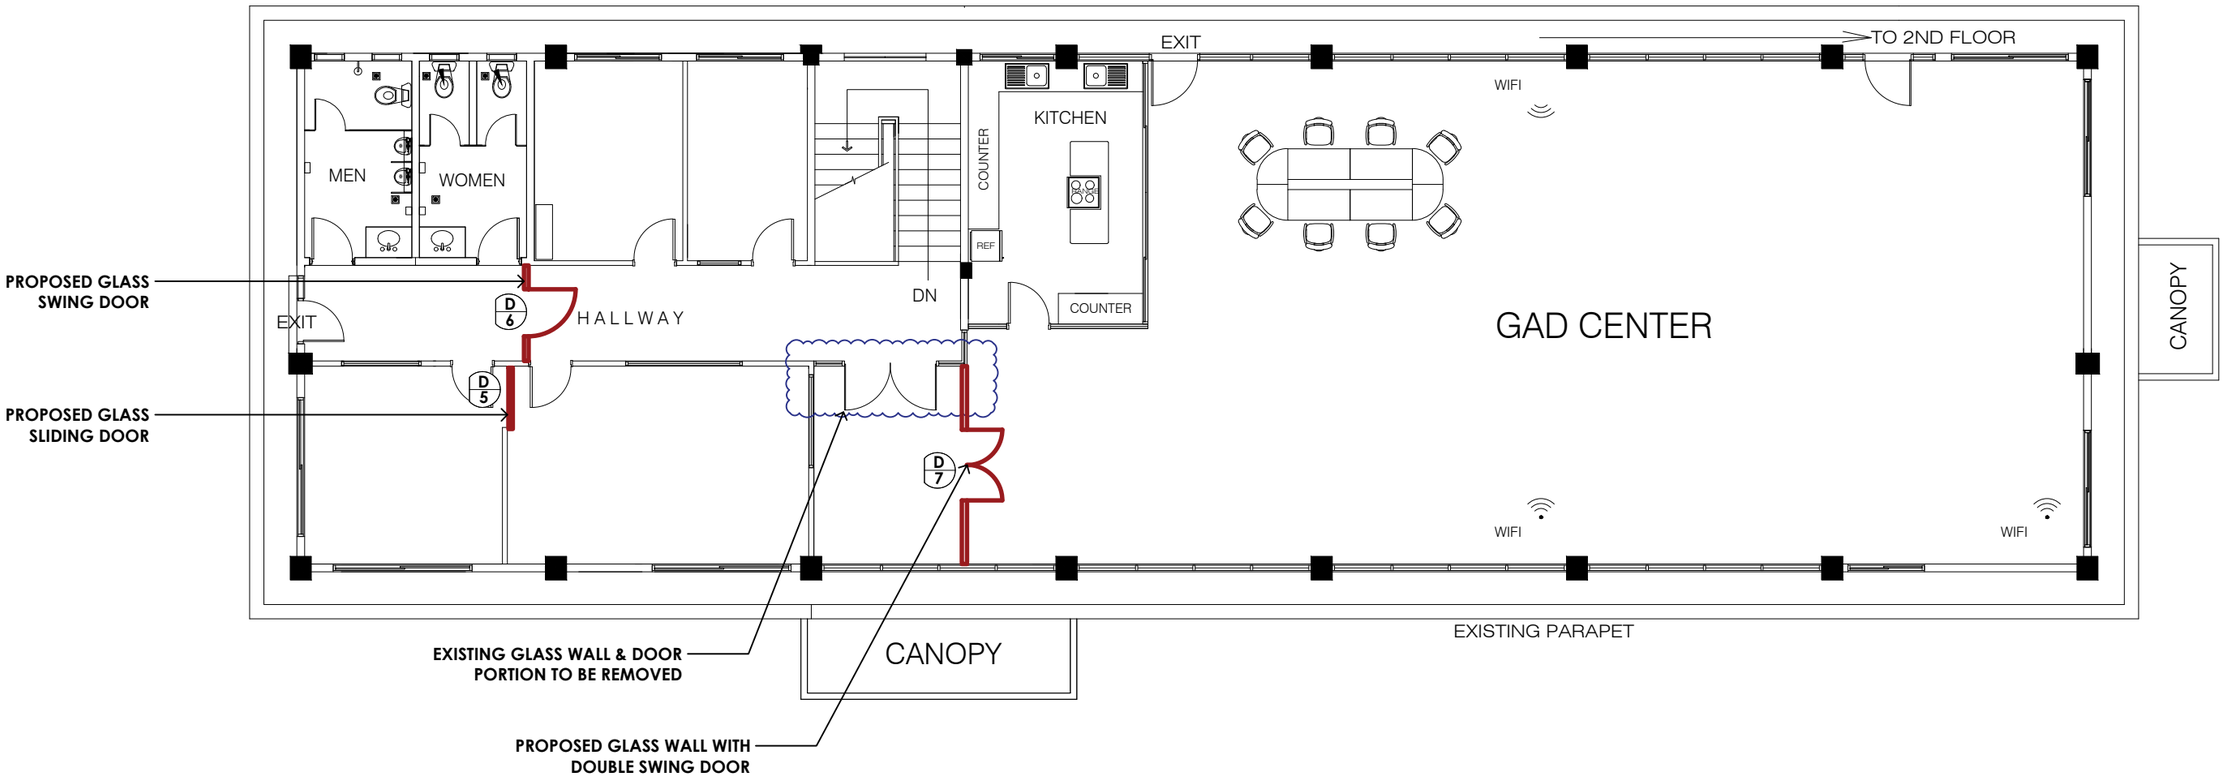

THIRD FLOOR PLAN

SCALE 1:130 MTS

PHILIPPINE PORTS AUTHORITY


PORT OF CAGAYAN DE ORO
MISAMIS ORIENTAL

TITLE:	**Maintenance of Glass Partitions at PMO Offices, Port of Cagayan de Oro**
LOCATION:	PORT OF CAGAYAN DE ORO


PREPARED BY:	CHECKED BY:	RECOMMENDED BY:	APPROVED BY:
PRINCESS PEARL S. PISARES	MARC M. AVELLANA	ANTONIO M. TORCINO, JR.	FERNANDO B. MAPALO, JR.
Administrative Assistant II	**Supervising Engineer A**	**Acting ESD Manager**	**Port Manager**

Digitally signed by Fernando B. Mapalo, Jr.
Date: 2025.11.05 08:57:30 +08'00'


SHEET CONTENTS	SHEET NO.
* AS INDICATED	

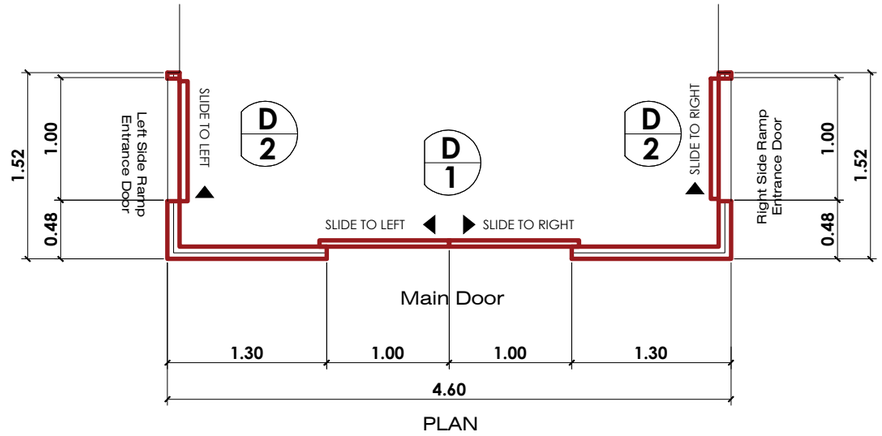

PLAN

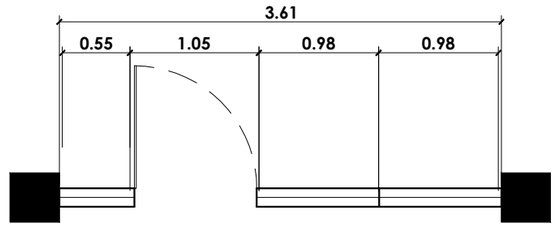


PLAN

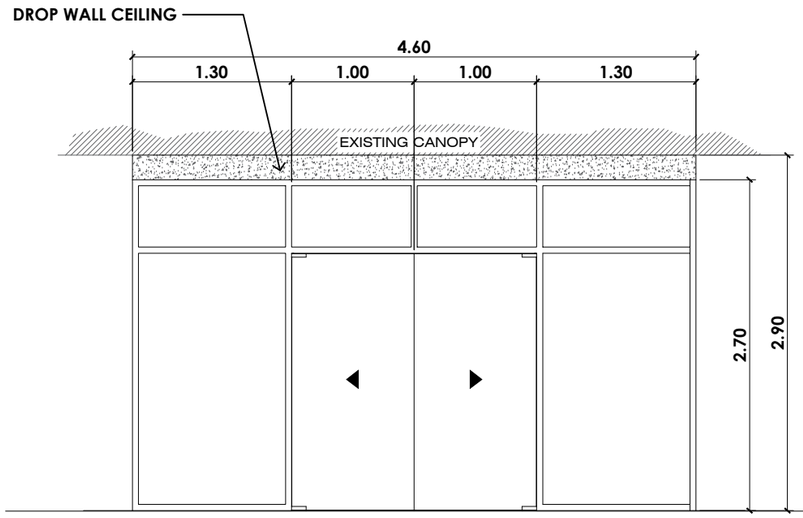

FRONT ELEVATION

D 1


DOUBLE SLIDING GLASS DOOR AND FIXED WINDOWS WITH $\frac{1}{2}$" THK. TINTED GLASS WITH ALUMINUM FRAME ON POWDER COATED DARK BROWN FINISH
1 SET/S
GROUND FLOOR ENTRANCE DROP-OFF

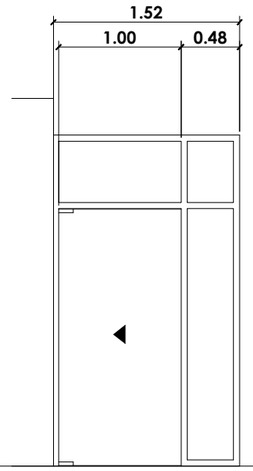

LEFT ELEVATION

D 2


SINGLE SLIDING GLASS DOOR AND FIXED WINDOWS WITH $\frac{1}{2}$" THK. TINTED GLASS WITH ALUMINUM FRAME ON POWDER COATED DARK BROWN FINISH
1 SET/S
GROUND FLOOR ENTRANCE DROP-OFF

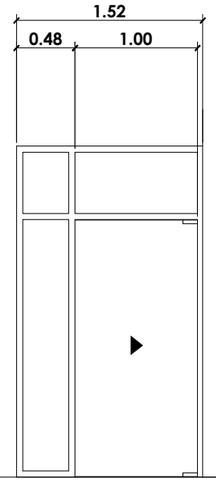

RIGHT ELEVATION

D 2

SINGLE SLIDING GLASS DOOR AND FIXED WINDOWS WITH $\frac{1}{2}$" THK. TINTED GLASS WITH ALUMINUM FRAME ON POWDER COATED DARK BROWN FINISH
1 SET/S
GROUND FLOOR ENTRANCE DROP-OFF

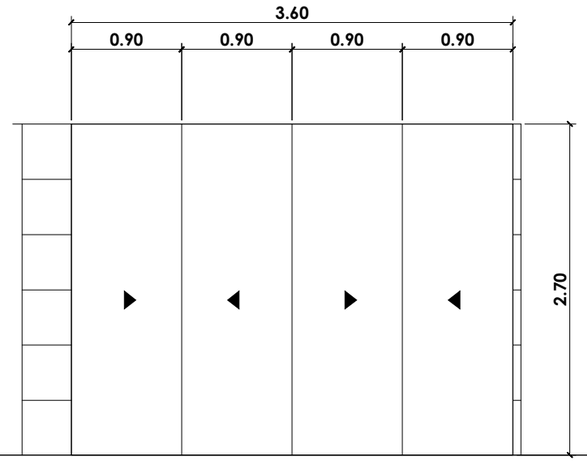

ELEVATION

D 3

FRAMELESS SLIDING GLASS DOOR WITH TOP AND BOTTOM ROLLER ASSEMBLY-FLOOR GUIDE
1 SET/S
2ND FL LOBBY (OPM STAFF ENTRANCE)

SCHEDULE OF DOORS AND WINDOWS

SCALE 1:50 MTS

PHILIPPINE PORTS AUTHORITY

PORT OF CAGAYAN DE ORO
MISAMIS ORIENTAL

TITLE:	**Maintenance of Glass Partitions at PMO Offices, Port of Cagayan de Oro**
LOCATION:	PORT OF CAGAYAN DE ORO


PREPARED BY:	CHECKED BY:	RECOMMENDED BY:	APPROVED BY:
PRINCESS PEARL S. PISARES	MARC M. AVELLANA	ANTONIO M. TORCINO, JR.	FERNANDO B. MAPALO, JR.
Administrative Assistant II	Supervising Engineer A	Acting ESD Manager	Port Manager

Digitally signed by Fernando B. Mapalo, Jr.
Date: 2025.11.05 08:21:41 +08:00


SHEET CONTENTS

* AS INDICATED


SHEET NO.

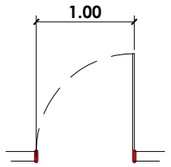


PLAN

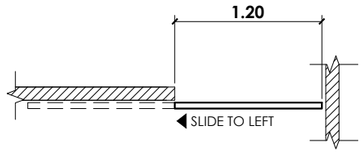


PLAN

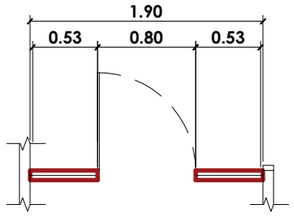

PLAN

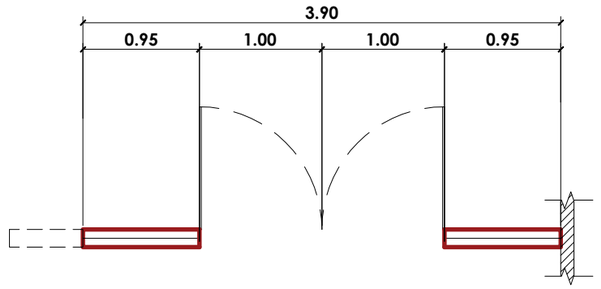


PLAN

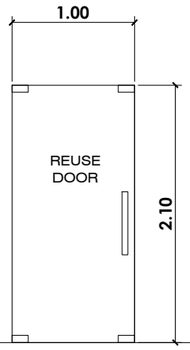

ELEVATION

D
4


REUSED DOOR INSTALLATION ONLY
1 SET/S
3RD FLOOR GADHALL

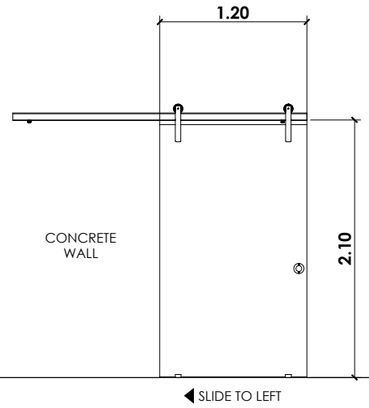

ELEVATION

D
5


BARN TYPE SINGLE SLIDING DOOR
WITH ½" THK. TINTED GLASS AND
ROLLER GUIDE & TRACK
1 SET/S
3RD FLOOR FACILITY

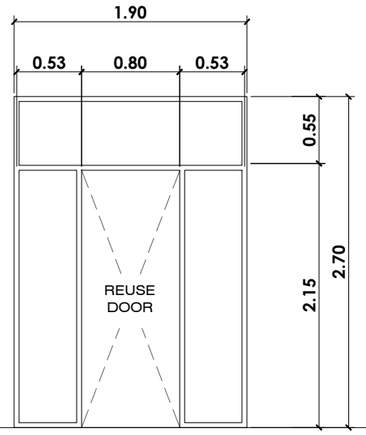

ELEVATION

D
6

FIXED WINDOWS WITH ½" THK. TINTED
GLASS WITH ALUMINUM FRAME ON
POWDER COATED DARK BROWN FINISH
1 SET/S
3RD FLOOR COMFORT ROOMS

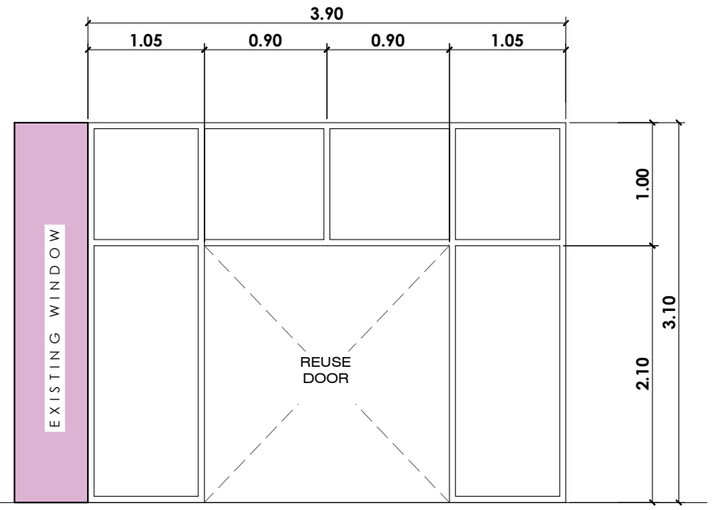

ELEVATION

D
7

FIXED WINDOWS WITH ½" THK. TINTED GLASS
WITH ALUMINUM FRAME ON POWDER
COATED DARK BROWN FINISH
1 SET/S
3RD FLOOR GADHALL

SCHEDULE OF DOORS AND WINDOWS

SCALE 1:50 MTS

PHILIPPINE PORTS AUTHORITY

PORT OF
CAGAYAN DE ORO
MISAMIS ORIENTAL

TITLE:	Maintenance of Glass Partitions at PMO Offices, Port of Cagayan de Oro			SHEET CONTENTS	SHEET NO.
LOCATION:	PORT OF CAGAYAN DE ORO			* AS INDICATED	
PREPARED BY:	**CHECKED BY:**	**RECOMMENDED BY:**	**APPROVED BY:**		
PRINCESS PEARL S. PISARES	MARC M. AVELLANA	ANTONIO M. TORCINO, JR.	FERNANDO B. MAPALO, JR.		
Administrative Assistant II	**Supervising Engineer A**	**Acting ESD Manager**	**Port Manager**		

Digitally signed by Fernando B. Mapalo, Jr.
Date: 2025.11.05 08:31:56 +08'00'