
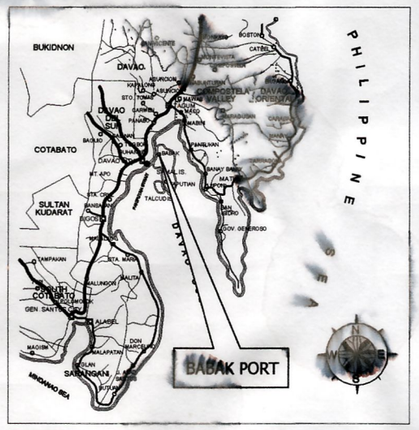



01.1 VICINITY MAP
SCALE 1: NTS METERS

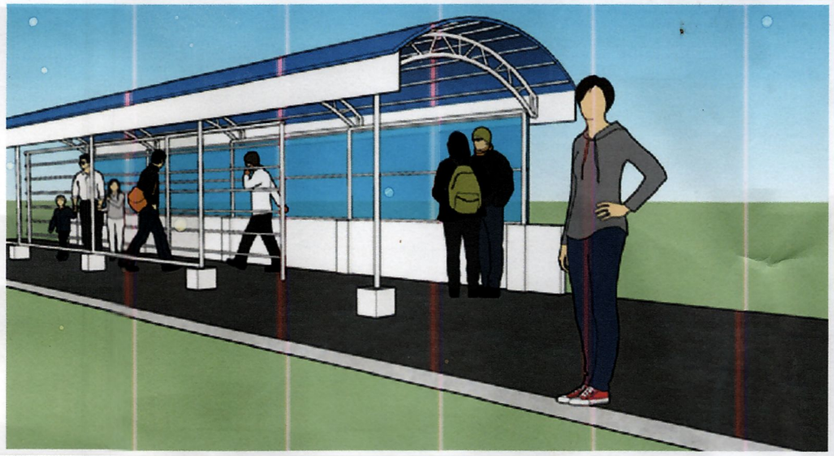

01.2 PERSPECTIVE
SCALE 1: NTS METERS

SHT. NO.	DESCRIPTION	SHT. NO.	DESCRIPTION
01	VICINITY MAP / PERSPECTIVE / SHEET CONTENTS / SITE DEVELOPMENT PLAN	05	PEDESTRIAN GATE HINGE DETAIL / PEDESTRIAN GATE LOCK DETAIL / PLANTED CONCRETE PEDESTAL COLUMN-1 DETAIL
02	WALKSHED KEY-PLAN / WALKSHED BLOW-UP PLAN	06	PLANTED CONCRETE PEDESTAL COLUMN-2 DETAIL / PEDESTRIAN BARRIER ASSEMBLY (TYPICAL PART PLAN)
03	LONG ELEVATION FROM SEASIDE / SECTION ELEVATION / ISOMETRIC VIEW OF BILLBOARD STEEL FRAME	07	PEDESTRIAN BARRIER ASSEMBLY / DOOR POST ATTACHMENT TO CONCRETE PAVEMENT / FASCIA FRAME DETAIL (PART PLAN) / MAIN TRUSS DETAIL / LIGHT FIXTURE ATTACHMENT DETAIL
04	TYPICAL SECTION ELEVATION / ISOMETRIC VIEW OF BILLBOARD STEEL FRAME / INSIDE PORT ACCESS DOOR ALONG THE WALKSHED DETAIL / SEASIDE ACCESS DOOR ALONG THE WALKSHED DETAIL	08	NOTES & SPECIFICATIONS / LEGEND / LIGHTING LAYOUT PLAN / RISER DIAGRAM / SCHEDULE OF LOADS

01.3 SHEET CONTENTS
SCALE 1: NTS METERS

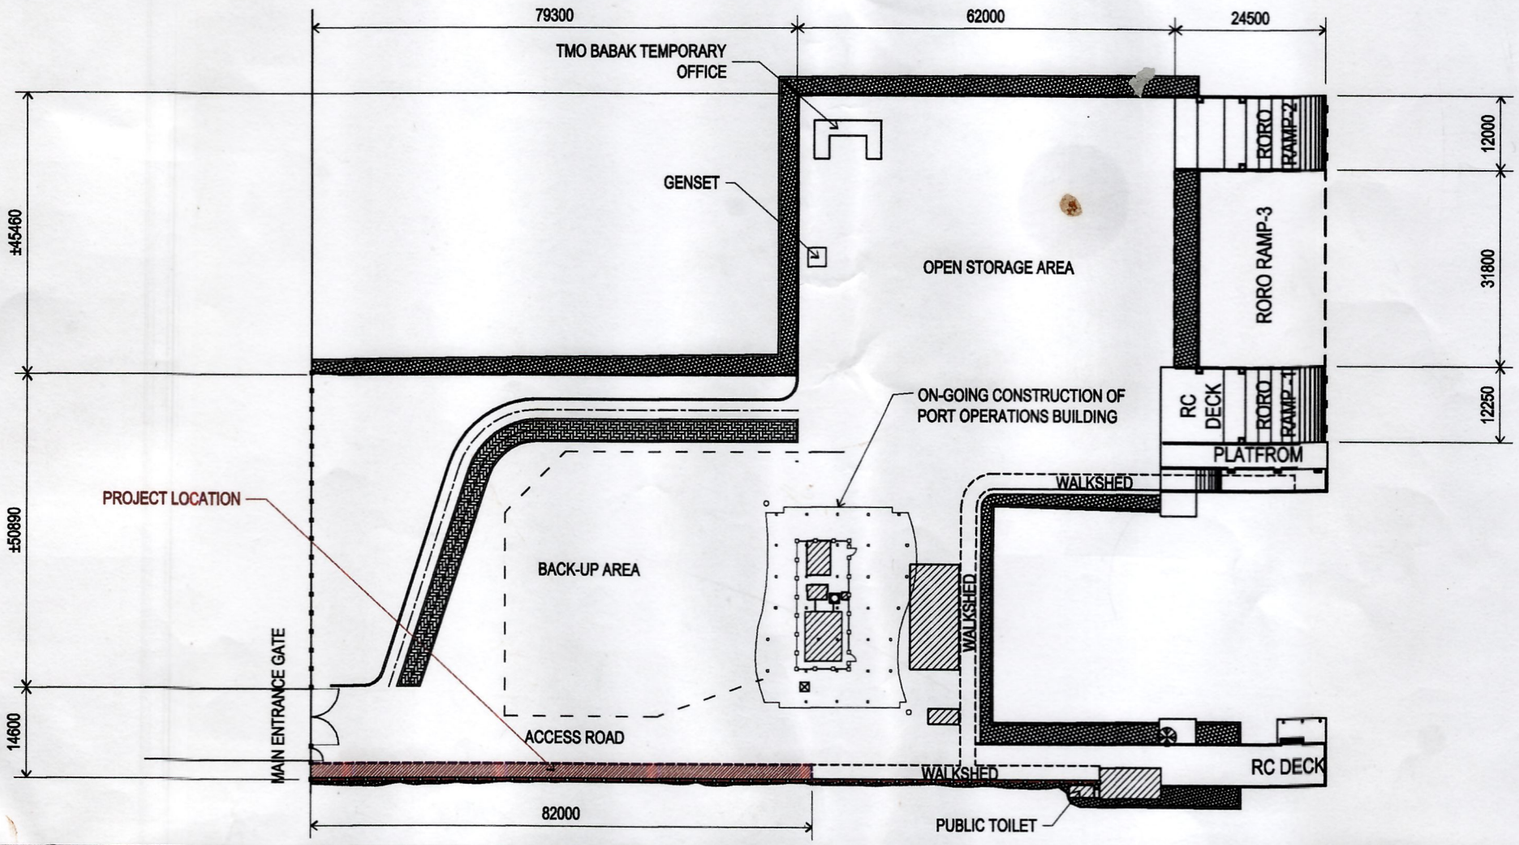

01.4 SITE DEVELOPMENT PLAN
SCALE 1: 1000 METERS

PHILIPPINE PORTS AUTHORITY
PMO DAVAO

PREPARED BY:	CHECKED AND REVIEWED BY:	RECOMMENDING APPROVAL BY:	APPROVED BY:
VICTOR A. JASPE *ENGINEERING ASSISTANT-A*	LARA SIMONE L. ABA *SUPERVISING ENGINEER A*	ASTERIO C. GALLARDO, JR. *ESD MANAGER*	ANALEE G. AGUILA *PORT MANAGER*

OWNER: ANALEE G. AGUILA, *PORT MANAGER*

SHEET CONTENTS: VICINITY MAP / PERSPECTIVE / SHEET CONTENTS / SITE DEVELOPMENT PLAN

PROJECT TITLE: REPAIR OF OLD (TEMPORARY) COVERED WALKWAY

LOCATION: BABAK PORT, ISLAND GARDEN CITY OF SAMAL, DAVAO DEL NORTE


REVISIONS		
NO.	DATE	REMARKS
		ADDENDUM
-		
-		
-		

SHEET NO. 01 OF 8


CADD BY: VAJ
DATE DRAWN: 10/15/2019
DATE UPDATED: 3/16/2020

DRAWING AND SPECIFICATION DULY SIGNED, STAMPED OR SEALED AS INSTRUMENTS OF SERVICES ARE THE PROPERTY OF THE ARCHITECT, WHETHER THE OBJECTS FOR WHICH THEY ARE MADE IS EXECUTED OR NOT. IT SHALL BE UNLAWFUL FOR ANY PERSON WITHOUT THE WRITTEN CONSENT OF THE ARCHITECT OF THE SAID DOCUMENTS TO DUPLICATE OR TO MAKE COPIES OF THE SAID DOCUMENTS FOR USE IN REPETITION OF AND FOR PROJECTS OR BUILDINGS WHETHER PARTLY OR WHOLELY EXECUTED. R.A.545 SECTION 25(4).

CAD FILE: G:\Drawing files\Repair Projects\2019\2019-00-BABAK-Repair of Old Covered Walkway.dwg
LAST PLOTTED: 4/15/2020 10:02:40 AM
PLOTSTYLE: monochrome.ctb

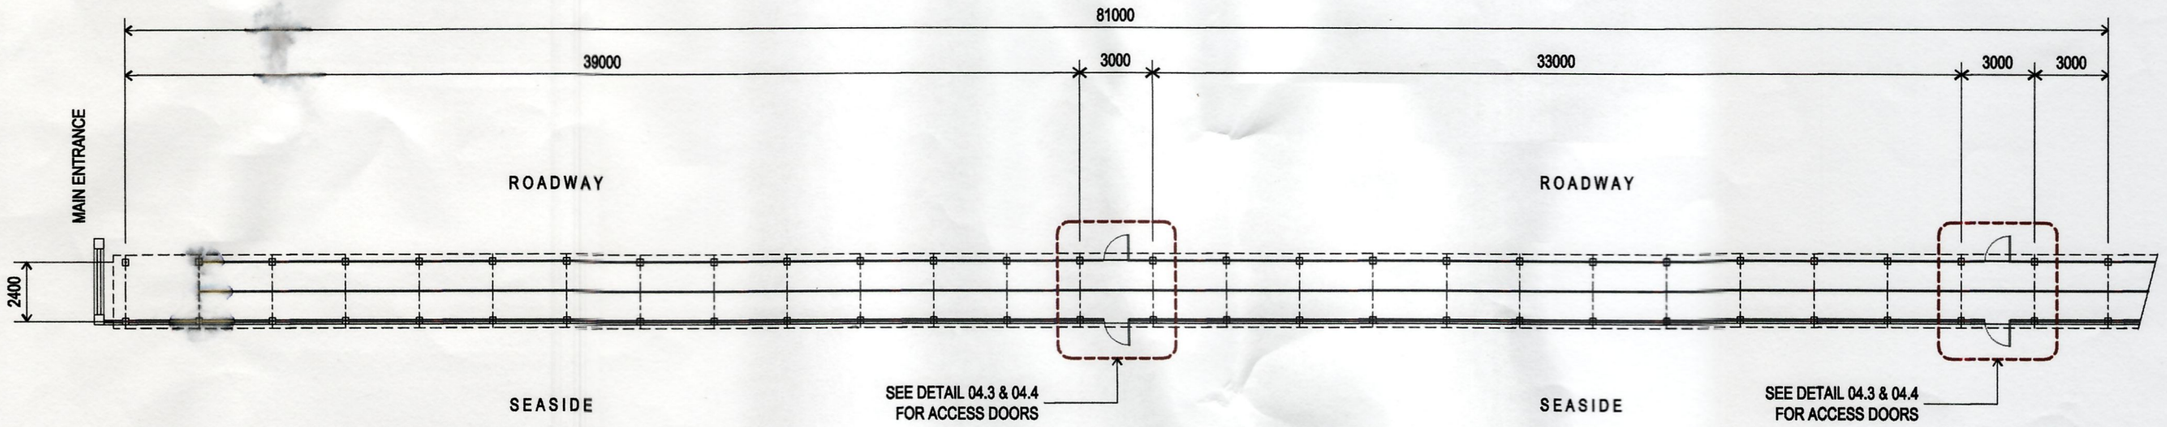

02.1 WALKSHED KEY–PLAN
SCALE 1: 250 METERS

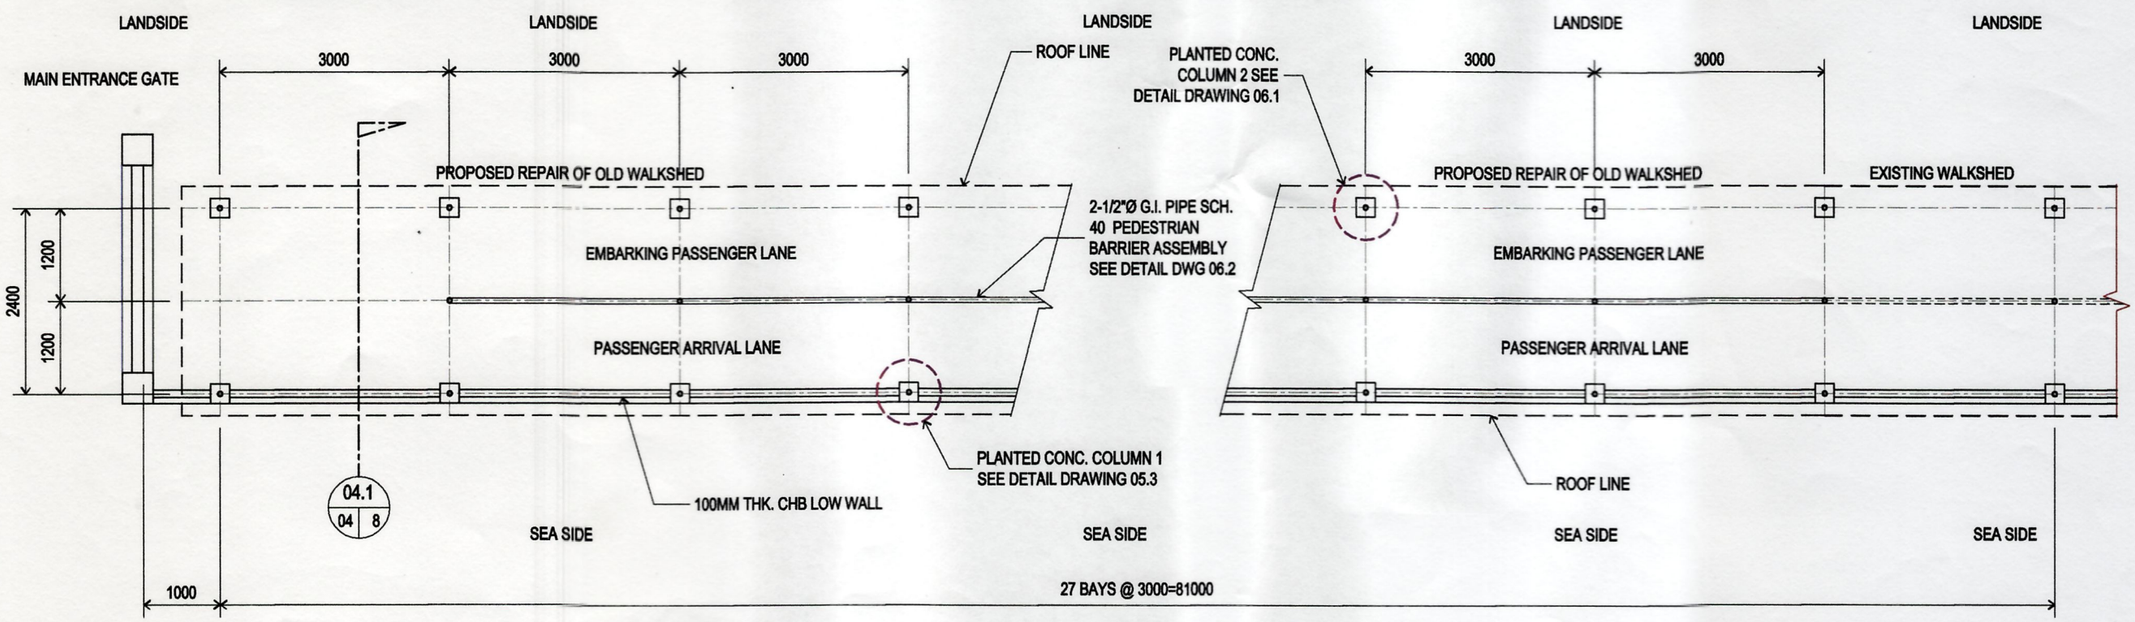

02.2 WALKSHED BLOW–UP PLAN
SCALE 1: 80 METERS

PHILIPPINE PORTS AUTHORITY
PMO DAVAO

PREPARED BY:	CHECKED AND REVIEWED BY:	RECOMMENDING APPROVAL BY:	APROVED BY:
VICTOR A. JASPE *ENGINEERING ASSISTANT–A*	LARA SIMONE L. ABA *SUPERVISING ENGINEER A*	ASTERIO C. GALLARDO, JR. *ESD MANAGER*	ANALEE G. AGUILA *PORT MANAGER*

OWNER: ANALEE G. AGUILA, *PORT MANAGER*

SHEET CONTENTS: WALKSHED KEY–PLAN / WALKSHED BLOW–UP PLAN

PROJECT TITLE: REPAIR OF OLD (TEMPORARY) COVERED WALKWAY

LOCATION: BABAK PORT, ISLAND GARDEN CITY OF SAMAL, DAVAO DEL NORTE


REVISIONS		
DATE	REMARKS	
	ADDENDUM	
NO.	–	
PROJECT	–	
DATE	–	
DRAWN	–	

SHEET NO. 02 OF 6


CADD BY: VAJ
DATE DRAWN: 10/15/2019
DATE UPDATED: 3/18/2020

DRAWING AND SPECIFICATION DULY SIGNED, STAMPED OR SEALED AS INSTRUMENTS OF SERVICES ARE THE PROPERTY OF THE ARCHITECT, WHETHER THE OBJECTS FOR WHICH THEY ARE MADE IS EXECUTED OR NOT. IT SHALL BE UNLAWFUL FOR ANY PERSON WITHOUT THE WRITTEN CONSENT OF THE ARCHITECT OF THE SAID DOCUMENTS TO DUPLICATE OR TO MAKE COPIES OF THE SAID DOCUMENTS FOR USE IN REPETITION OF AND FOR PROJECTS OR BUILDINGS WHETHER PARTLY OR WHOLELY EXECUTED. R.A.545 SECTION 25(4).

CAD FILE: G:\Drawing files\Repair Projects\2019\2019-00-BABAK-Repair of Old Covered Walkway.dwg
PLOTTED DATE : Apr 15, 2020 - 10:02am

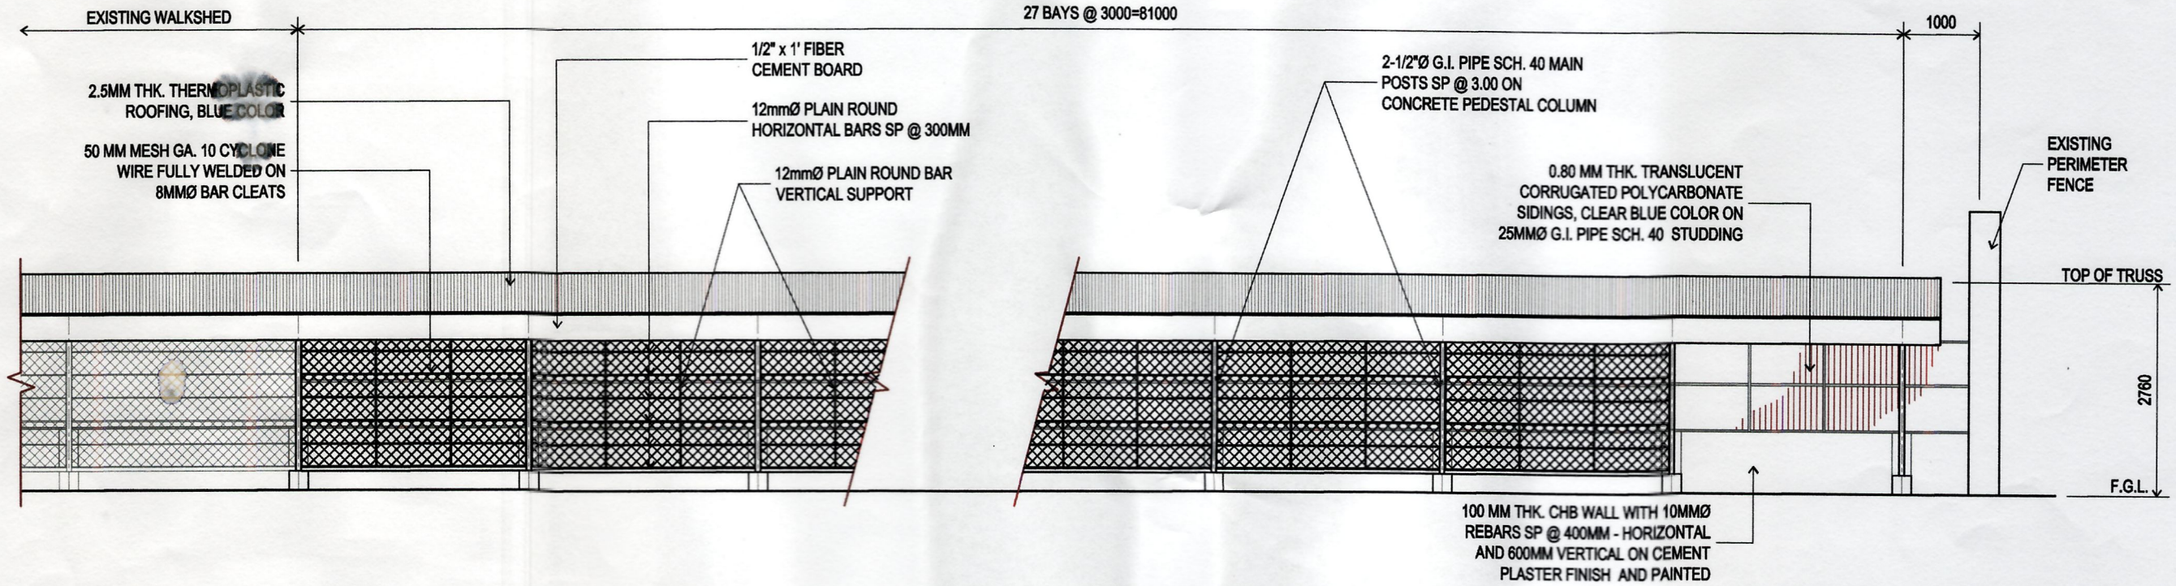

03.1 LONG ELEVATION FROM LANDSIDE
SCALE 1:80 METERS

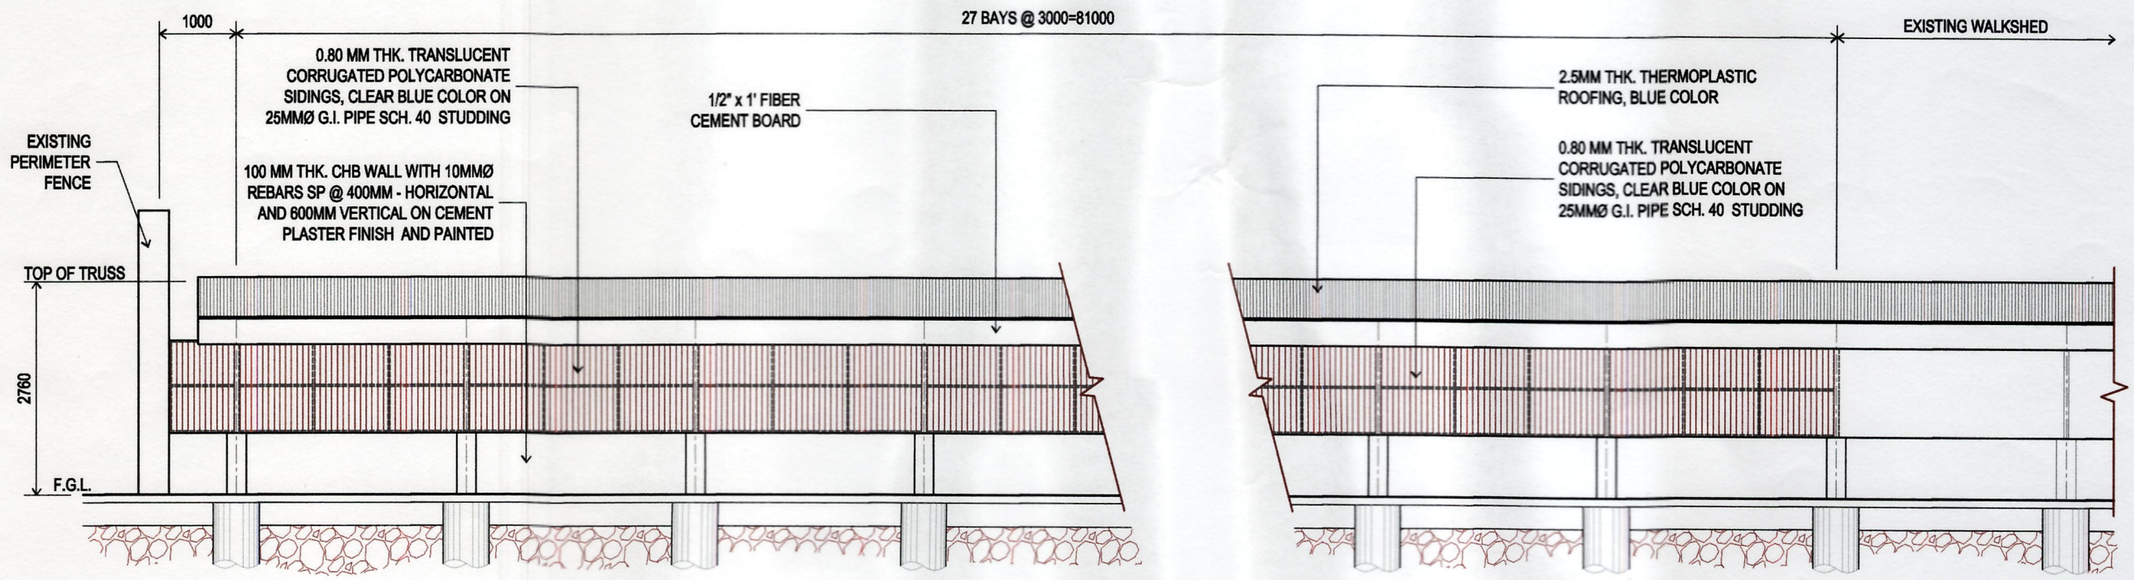

03.2 LONG ELEVATION FROM SEASIDE
SCALE 1:80 METERS

PHILIPPINE PORTS AUTHORITY PMO DAVAO

PREPARED BY:	CHECKED AND REVIEWED BY:	RECOMMENDING APPROVAL BY:	APROVED BY:
VICTOR A. JASPE *ENGINEERING ASSISTANT–A*	LARA SIMONE L. ABA *SUPERVISING ENGINEER A*	ASTERIO C. GALLARDO, JR. *ESD MANAGER*	ANALEE G. AGUILA *PORT MANAGER*

OWNER: ANALEE G. AGUILA, *PORT MANAGER*

SHEET CONTENTS: LONG ELEVATION FROM SEASIDE / SECTION ELEVATION / ISOMETRIC VIEW OF BILLBOARD STEEL FRAME

PROJECT TITLE: REPAIR OF OLD (TEMPORARY) COVERED WALKWAY

LOCATION: BABAK PORT, ISLAND GARDEN CITY OF SAMAL, DAVAO DEL NORTE


REVISIONS DATE	REMARKS
ADDENDUM NO.	–
PROJECT	–
DATE	–
DRAWN	–

SHEET NO. 03 OF 8


CADD BY	VAJ
DATE DRAWN	10/15/2019
DATE UPDATED	3/18/2020

DRAWING AND SPECIFICATION DULY SIGNED, STAMPED OR SEALED AS INSTRUMENTS OF SERVICES ARE THE PROPERTY OF THE ARCHITECT, WHETHER THE OBJECTS FOR WHICH THEY ARE MADE IS EXECUTED OR NOT. IT SHALL BE UNLAWFUL FOR ANY PERSON WITHOUT THE WRITTEN CONSENT OF THE ARCHITECT OF THE SAID DOCUMENTS TO DUPLICATE OR TO MAKE COPIES OF THE SAID DOCUMENTS FOR USE IN REPETITION OF AND FOR PROJECTS OR BUILDINGS WHETHER PARTLY OR WHOLELY EXECUTED. R.A.545 SECTION 25(4).


CAD FILE: G:\Drawing files\Repair Projects\2019\2019-00-BABAK-Repair of Old Covered Walkway.dwg
PLOTTED DATE : Apr 15, 2020 - 10:01 am

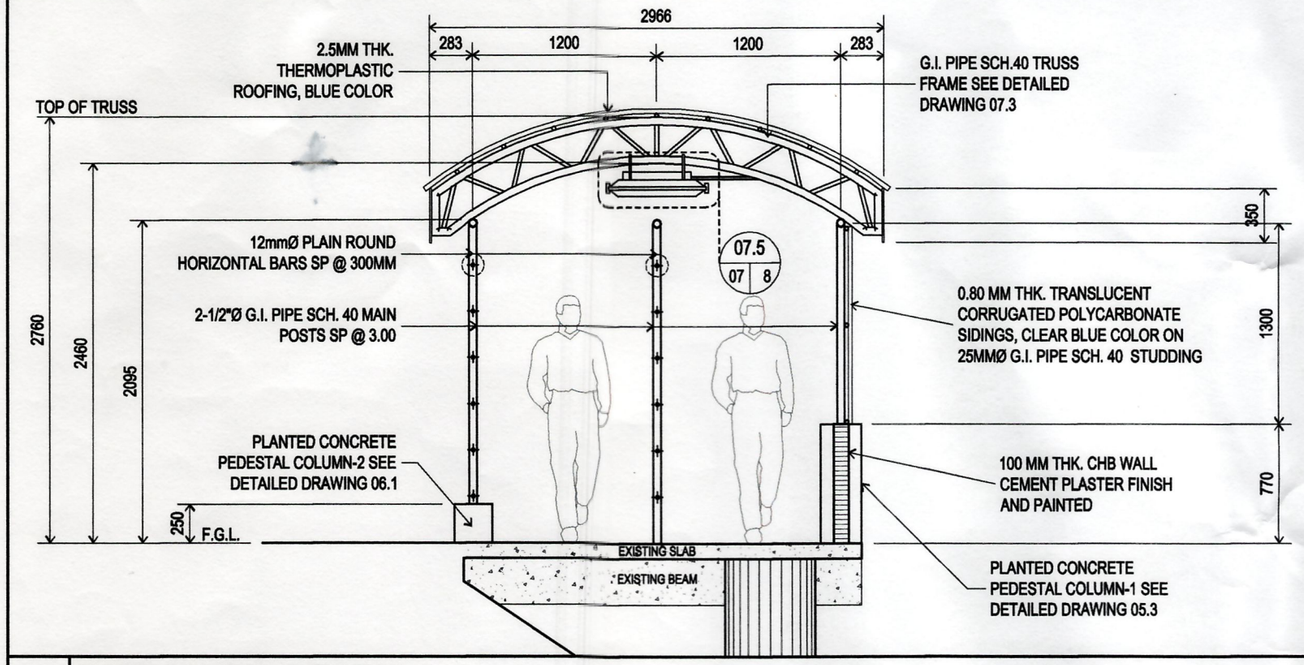


04.1 TYPICAL SECTION ELEVATION
SCALE 1: 40 METERS

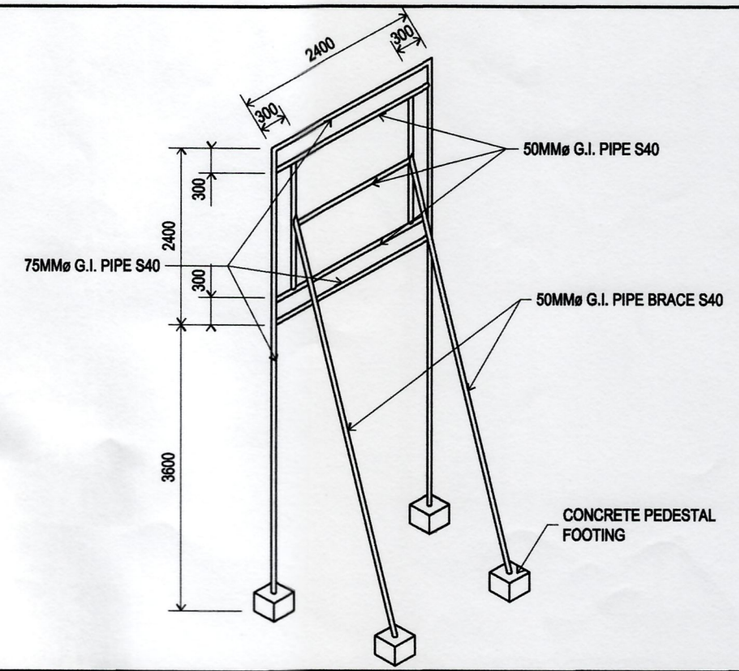

04.2 ISOMETRIC VIEW OF BILLBOARD STEEL FRAME
SCALE 1: 80 METERS

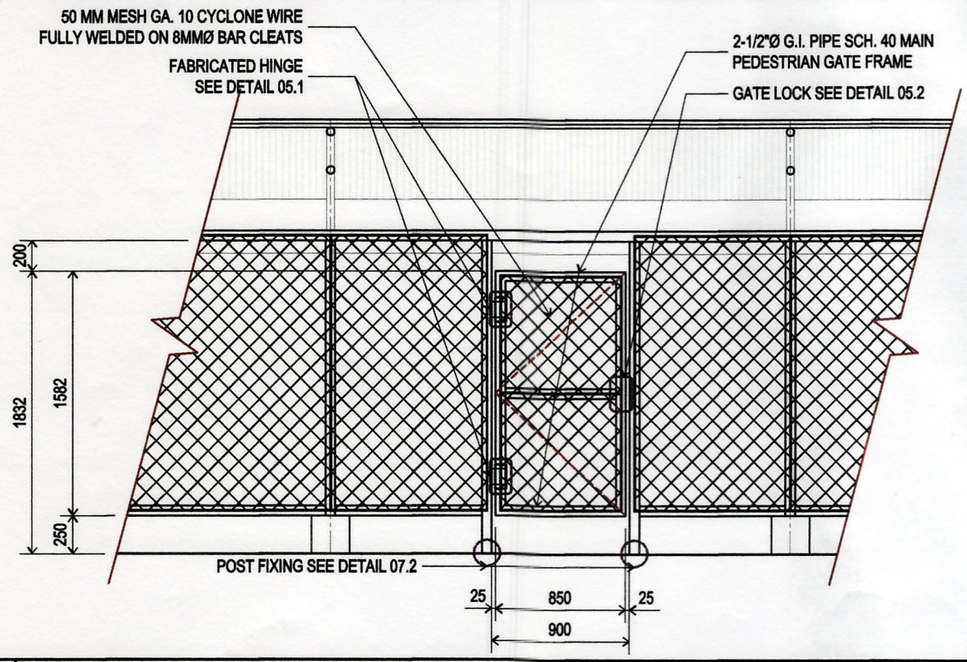

04.3 INSIDE PORT ACCESS DOOR ALONG THE WALKSHED DETAIL
SCALE 1: 40 METERS

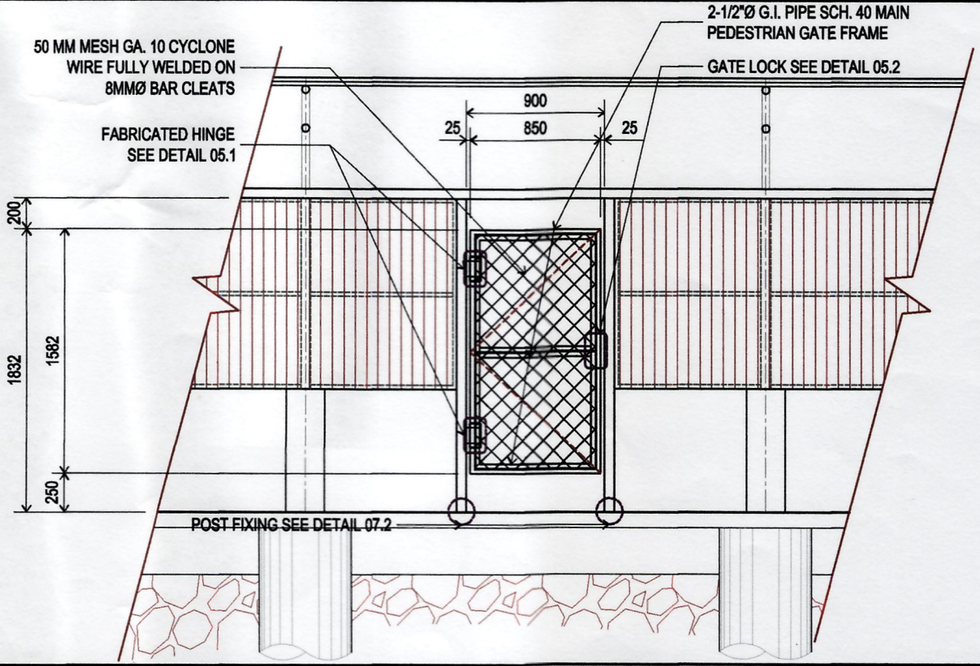

04.4 SEASIDE ACCESS DOOR ALONG THE WALKSHED DETAIL
SCALE 1: 40 METERS

PHILIPPINE PORTS AUTHORITY
PMO DAVAO

PREPARED BY:	CHECKED AND REVIEWED BY:	RECOMMENDING APPROVAL BY:	APROVED BY:
VICTOR A. JASPE *ENGINEERING ASSISTANT–A*	LARA SIMONE L. ABA *SUPERVISING ENGINEER A*	ASTERIO C. GALLARDO, JR. *ESD MANAGER*	ANALEE G. AGUILA *PORT MANAGER*

OWNER: ANALEE G. AGUILA, *PORT MANAGER*

PROJECT TITLE: REPAIR OF OLD (TEMPORARY) COVERED WALKWAY

LOCATION: BABAK PORT, ISLAND GARDEN CITY OF SAMAL, DAVAO DEL NORTE

SHEET CONTENTS: TYPICAL SECTION ELEVATION / ISOMETRIC VIEW OF BILLBOARD STEEL FRAME / INSIDE PORT ACCESS DOOR ALONG THE WALKSHED DETAIL / SEASIDE ACCESS DOOR ALONG THE WALKSHED DETAIL


REVISIONS		
	DATE	REMARKS
ADDENDUM		
NO.	–	
PROJECT	–	
DATE	–	
DRAWN	–	

SHEET NO. 04 OF 8

CADD BY: VAJ
DATE DRAWN: 10/15/2019
DATE UPDATED: 3/16/2020

DRAWING AND SPECIFICATION DULY SIGNED, STAMPED OR SEALED AS INSTRUMENTS OF SERVICES ARE THE PROPERTY OF THE ARCHITECT, WHETHER THE OBJECTS FOR WHICH THEY ARE MADE IS EXECUTED OR NOT. IT SHALL BE UNLAWFUL FOR ANY PERSON WITHOUT THE WRITTEN CONSENT OF THE ARCHITECT OF THE SAID DOCUMENTS TO DUPLICATE OR TO MAKE COPIES OF THE SAID DOCUMENTS FOR USE IN REPETITION OF AND FOR PROJECTS OR BUILDINGS WHETHER PARTLY OR WHOLELY EXECUTED. R.A.545 SECTION 25(4).


CAD FILE: G:\Drawing files\Repair Projects\2019\2019-00-BABAK-Repair of Old Covered Walkway.dwg
PLOTTED DATE - Apr 15, 2020 - 10:01 am

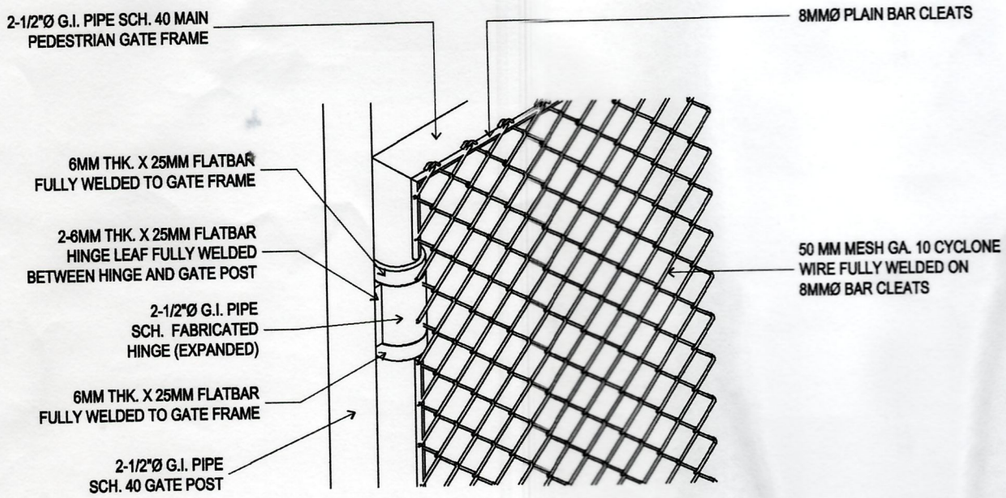

VIEW FROM THE OUTSIDE

05.1 PEDESTRIAN GATE HINGE DETAIL (2–UNITS EACH GATE)


SCALE 1:10 METERS

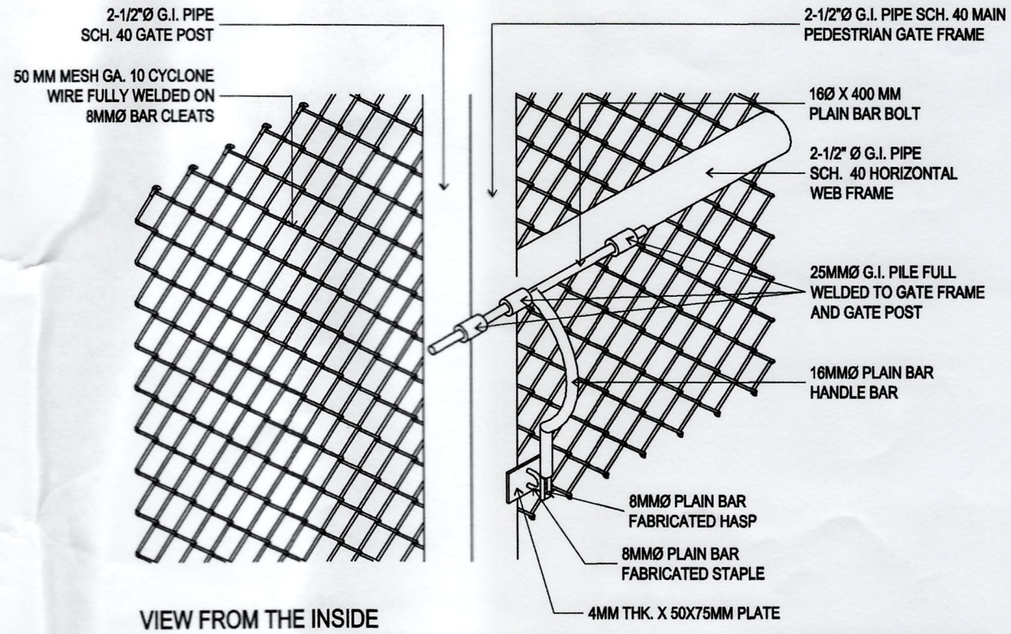


VIEW FROM THE INSIDE

05.2 PEDESTRIAN GATE LOCK DETAIL

SCALE 1:10 METERS

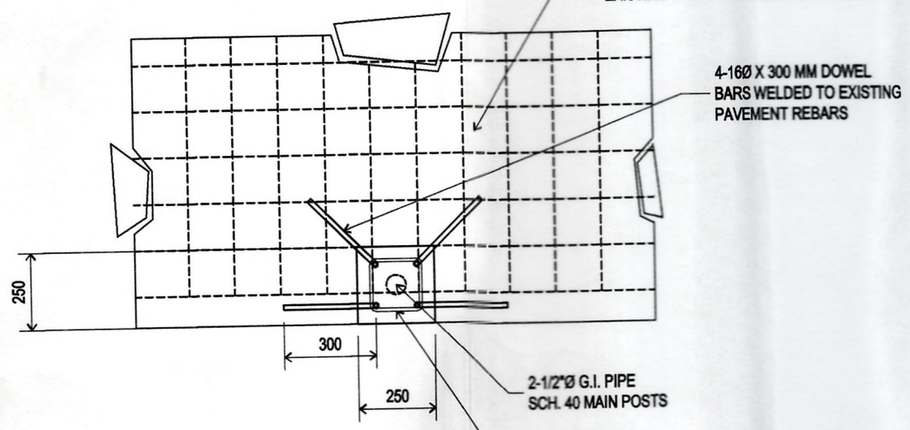

PLAN VIEW

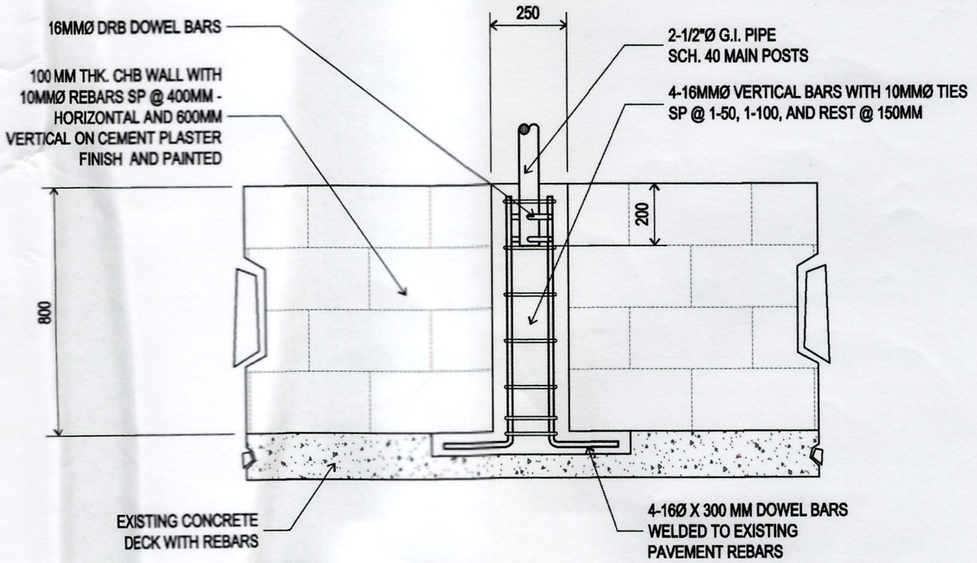

SECTION

05.3 PLANTED CONCRETE PEDESTAL COLUMN–1 DETAIL

SCALE 1:20 METERS

PHILIPPINE PORTS AUTHORITY PMO DAVAO

PREPARED BY:	CHECKED AND REVIEWED BY:	RECOMMENDING APPROVAL BY:	APROVED BY:
VICTOR A. JASPE *ENGINEERING ASSISTANT–A*	LARA SIMONE L. ABA *SUPERVISING ENGINEER A*	ASTERIO C. GALLARDO, JR. *ESD MANAGER*	ANALEE G. AGUILA *PORT MANAGER*

OWNER:	ANALEE G. AGUILA, *PORT MANAGER*
SHEET CONTENTS:	PEDESTRIAN GATE HINGE DETAIL / PEDESTRIAN GATE LOCK DETAIL / PLANTED CONCRETE PEDESTAL COLUMN–1 DETAIL
PROJECT TITLE:	REPAIR OF OLD (TEMPORARY) COVERED WALKWAY
LOCATION:	BABAK PORT, ISLAND GARDEN CITY OF SAMAL, DAVAO DEL NORTE


REVISIONS		
DATE	REMARKS	
	ADDENDUM	
NO.	–	
PROJECT	–	
DATE	–	
DRAWN	–	

SHEET NO. 05 OF 8


CADD BY: VAJ
DATE DRAWN: 10/15/2019
DATE UPDATED: 3/18/2020

DRAWING AND SPECIFICATION DULY SIGNED, STAMPED OR SEALED AS INSTRUMENTS OF SERVICES ARE THE PROPERTY OF THE ARCHITECT, WHETHER THE OBJECTS FOR WHICH THEY ARE MADE IS EXECUTED OR NOT. IT SHALL BE UNLAWFUL FOR ANY PERSON WITHOUT THE WRITTEN CONSENT OF THE ARCHITECT OF THE SAID DOCUMENTS TO DUPLICATE OR TO MAKE COPIES OF THE SAID DOCUMENTS FOR USE IN REPETITION OF AND FOR PROJECTS OR BUILDINGS WHETHER PARTLY OR WHOLELY EXECUTED. R.A.545 SECTION 25(4).

CAD FILE: G:\Drawing files\Repair Projects\2019\2019-00-BABAK-Repair of Old Covered Walkway.dwg
PLOTTED DATE : Apr 15, 2020 - 10:00am

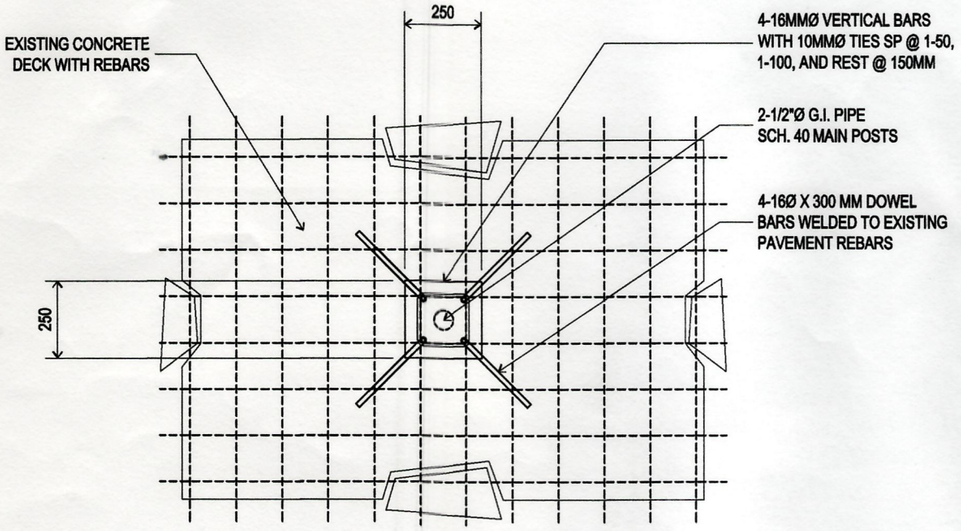


PLAN VIEW
SCALE 1:20

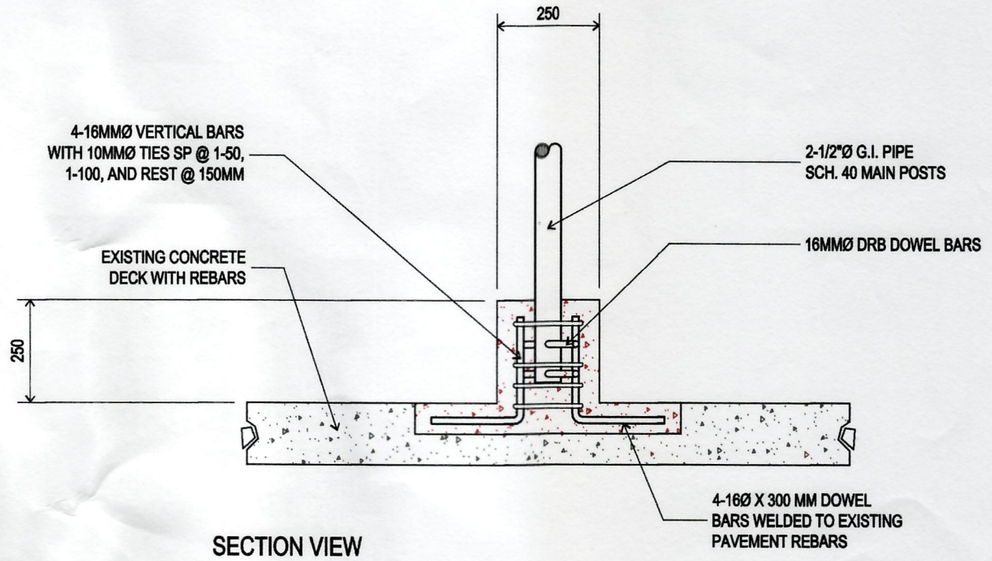


SECTION VIEW
SCALE 1:15

06.1 PLANTED CONCRETE PEDESTAL COLUMN–2 DETAIL
SCALE 1: VARIESMETERS

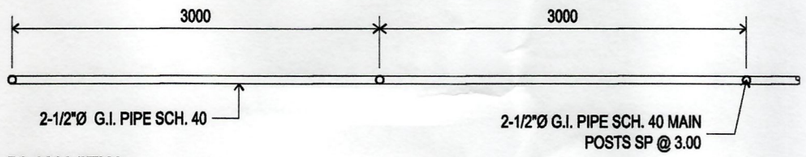

PLAN VIEW

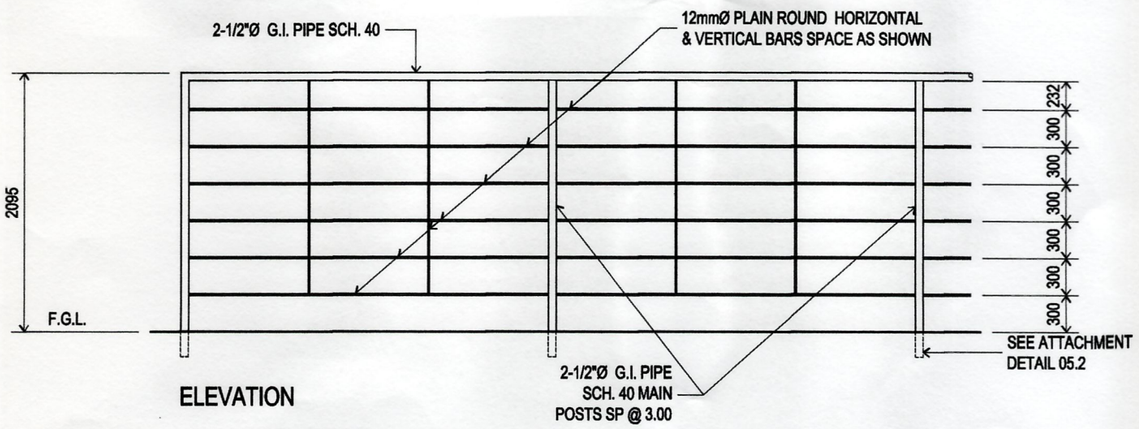

ELEVATION

06.2 PEDESTRIAN BARRIER ASSEMBLY (TYPICAL PART PLAN)
SCALE 1:80 METERS

PHILIPPINE PORTS AUTHORITY
PMO DAVAO

PREPARED BY:	CHECKED AND REVIEWED BY:	RECOMMENDING APPROVAL BY:	APROVED BY:
VICTOR A. JASPE *ENGINEERING ASSISTANT–A*	LARA SIMONE L. ABA *SUPERVISING ENGINEER A*	ASTERIO C. GALLARDO, JR. *ESD MANAGER*	ANALEE G. AGUILA *PORT MANAGER*

OWNER: ANALEE G. AGUILA, *PORT MANAGER*

PROJECT TITLE: REPAIR OF OLD (TEMPORARY) COVERED WALKWAY

SHEET CONTENTS: PLANTED CONCRETE PEDESTAL COLUMN–2 DETAIL / PEDESTRIAN BARRIER ASSEMBLY (TYPICAL PART PLAN)

LOCATION: BABAK PORT, ISLAND GARDEN CITY OF SAMAL, DAVAO DEL NORTE


REVISIONS		
NO.	DATE	REMARKS
ADDENDUM		
NO. –		
PROJECT –		
DATE –		
DRAWN –		

SHEET NO.	OF
06	8


CADD BY	VAJ
DATE DRAWN	10/15/2019
DATE UPDATED	3/18/2020

DRAWING AND SPECIFICATION DULY SIGNED, STAMPED OR SEALED AS INSTRUMENTS OF SERVICES ARE THE PROPERTY OF THE ARCHITECT, WHETHER THE OBJECTS FOR WHICH THEY ARE MADE IS EXECUTED OR NOT. IT SHALL BE UNLAWFUL FOR ANY PERSON WITHOUT THE WRITTEN CONSENT OF THE ARCHITECT OF THE SAID DOCUMENTS TO DUPLICATE OR TO MAKE COPIES OF THE SAID DOCUMENTS FOR USE IN REPETITION OF AND FOR PROJECTS OR BUILDINGS WHETHER PARTLY OR WHOLELY EXECUTED. R.A.545 SECTION 25(4).


CAD FILE: G:\Drawing files\Repair Projects\2019\2019-00-BABAK-Repair of Old Covered Walkway.dwg
PLOTTED DATE : Apr 15, 2020 - 10:00am

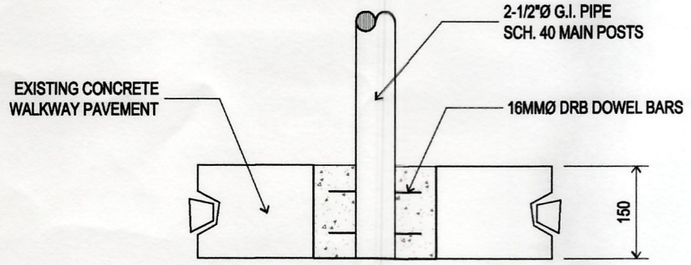


07.1 PEDESTRIAN BARRIER ASSEMBLY / DOOR POST ATTACHMENT TO CONCRETE PAVEMENT
SCALE 1:10 METERS

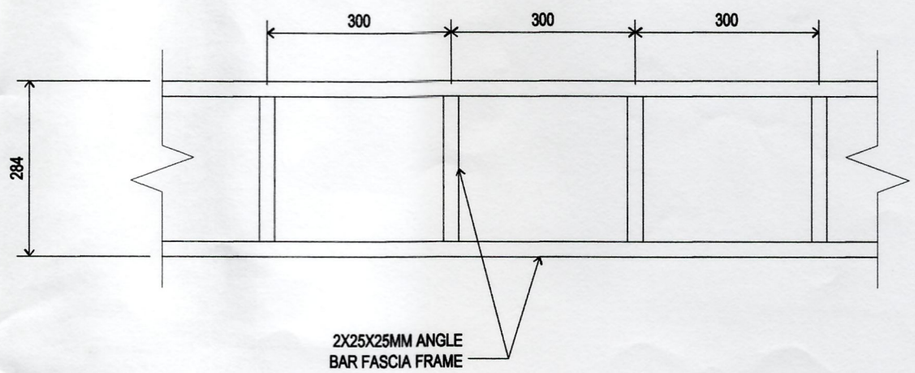

07.2 FASCIA FRAME DETAIL (PART PLAN)
SCALE 1:10 METERS

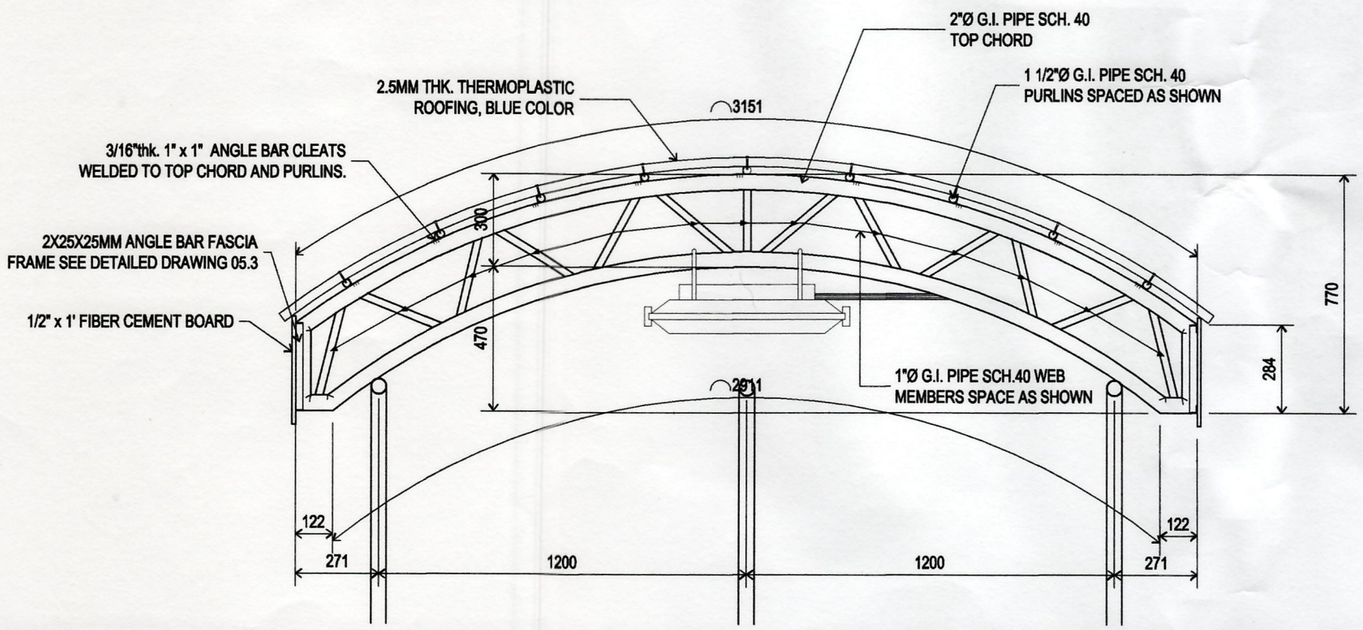

07.3 MAIN TRUSS DETAIL
SCALE 1:20 METERS

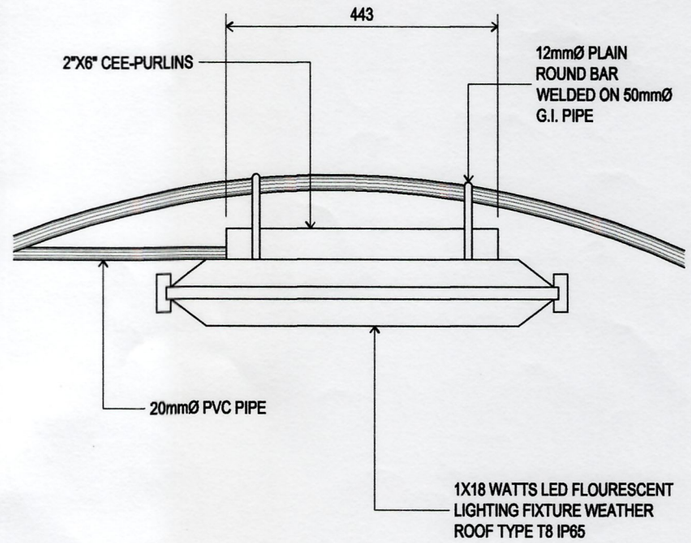

07.4 LIGHT FIXTURE ATTACHMENT DETAIL
SCALE 1:10 METERS

PHILIPPINE PORTS AUTHORITY PMO DAVAO

PREPARED BY:	CHECKED AND REVIEWED BY:	RECOMMENDING APPROVAL BY:	APROVED BY:
VICTOR A. JASPE *ENGINEERING ASSISTANT–A*	LARA SIMONE L. ABA *SUPERVISING ENGINEER A*	ASTERIO C. GALLARDO, JR. *ESD MANAGER*	ANALEE G. AGUILA *PORT MANAGER*

OWNER: ANALEE G. AGUILA, *PORT MANAGER*

SHEET CONTENTS: PEDESTRIAN BARRIER ASSEMBLY / DOOR POST ATTACHMENT TO CONCRETE PAVEMENT / FASCIA FRAME DETAIL (PART PLAN) / MAIN TRUSS DETAIL / LIGHT FIXTURE ATTACHMENT DETAIL

PROJECT TITLE: REPAIR OF OLD (TEMPORARY) COVERED WALKWAY

LOCATION: BABAK PORT, ISLAND GARDEN CITY OF SAMAL, DAVAO DEL NORTE

REVISIONS		
NO.	DATE	REMARKS
–		
ADDENDUM		
PROJECT –		
DATE –		
DRAWN –		

SHEET NO. 07 OF 8

CADD BY VAJ
DATE DRAWN 10/15/2019
DATE UPDATED 3/15/2020

CAD FILE: G:\Drawing files\Repair Projects\2019\2019-00-BABAK-Repair of Old Covered Walkway.dwg
PLOTTED DATE : Apr 15, 2020 - 10:00am

DRAWING AND SPECIFICATION DULY SIGNED, STAMPED OR SEALED AS INSTRUMENTS OF SERVICES ARE THE PROPERTY OF THE ARCHITECT, WHETHER THE OBJECTS FOR WHICH THEY ARE MADE IS EXECUTED OR NOT. IT SHALL BE UNLAWFUL FOR ANY PERSON WITHOUT THE WRITTEN CONSENT OF THE ARCHITECT OF THE SAID DOCUMENTS TO DUPLICATE OR TO MAKE COPIES OF THE SAID DOCUMENTS FOR USE IN REPETITION OF AND FOR PROJECTS OR BUILDINGS WHETHER PARTLY OR WHOLELY EXECUTED. R.A.545 SECTION 25(4).

NOTES & SPECIFICATIONS

ALL ELECTRICAL WORKS AND INSTALLATIONS SHALL COMPLY WITH THE PROVISIONS OF THE LATEST EDITION OF THE PHILIPPINE ELECTRICAL CODE AND WITH THE RULES AND REGULATIONS OF THE NATIONAL AND LOCAL AUTHORITIES CONCERNED IN THE INFORCEMENT OF ELECTRICAL LAWS AND REGULATIONS OF THE UTILITY COMPANIES

ALL INSTALLATION SHALL BE CONCEALED FROM VIEW, WIRINGS SHALL BE INCASE IN PVC (POLYVINYL CHLORIDE) PIPES, SCHEDULE 40 EXCEPT POWER AND TELEPHONE SERVICE WHICH SHALL BE INCASE IN RSC (RIGID STEEL CONDUIT) OR OTHERWISE NOTED.

MINIMUM SIZE OF WIRE AND CONDUIT SHALL BE 3.5mm TW WIRE AND 20mmø PVC PIPE, RESPECTIVELY UNLESS OTHERWISE SPECIFIED.


PULL BOXES OF APPROPRIATE SIZE SHALL BE PROVIDED, EVEN IF NOT INDICATED IN DRAWINGS TO ACCOMODATE THE NUMBER OF SPLICES OF WIRES.

ALL MATERIALS TO BE USED SHALL BE NEW AND OF APPROVED TYPE APPROPRIATE FOR BOTH LOCATION AND INTENDED USE.


ALL ELECTRICAL WORKS AND INSTALLATIONS SHALL BE DONE OR LAID UNDER CLOSE AND DIRECT SUPERVISION OF A DULY LICENSED PROFESSIONAL ELECTRICAL ENGINEER OR A REGISTERED MASTER ELECTRICIAN.

LEGEND

- CIRCUIT LINE
- LIGHTING OUTLET
- PB — PANEL BOARD
- SERVICE ENTRANCE
- CIRCUIT BREAKER
- 00 / PB — CIRCUIT HOMERUN
- M — KILO WATT HOUR METER

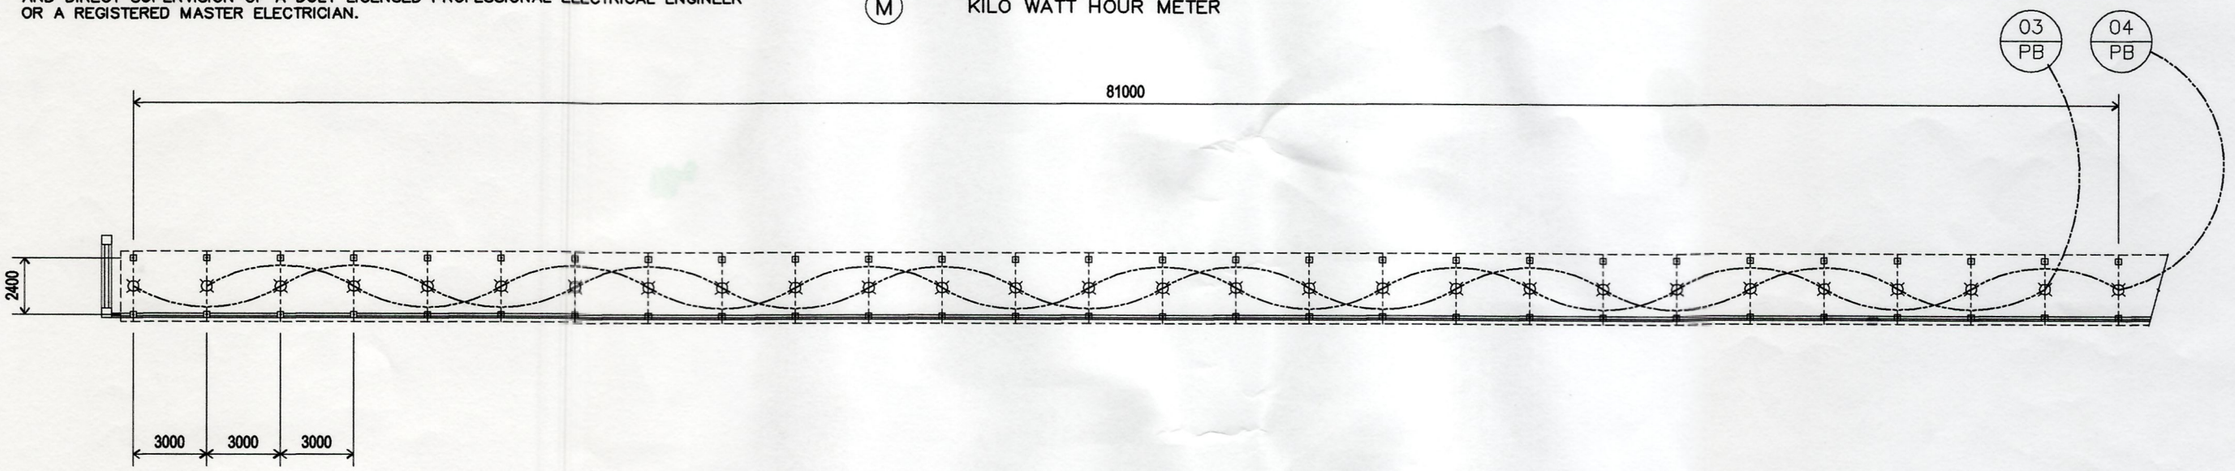

08.1 LIGHTING LAYOUT PLAN
SCALE 1:250 METERS

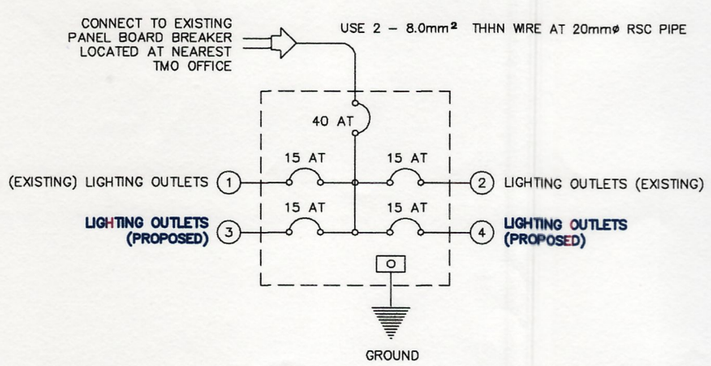

08.2 RISER DIAGRAM
SCALE 1:NTS METERS

TYPE OF SERVICE: 220 V, 2 WIRES, 60 Hz

CKT. NO.	LOAD DESCRIPTION	V.A.	VOLTS	AMP	ACB RATING A.T.	ACB RATING A.F.	ACB RATING POLE	WIRE SIZE (mmø)	PIPE SIZE (mmø)
1	LIGHTING OUTLET (14–18W) EXISTING	252	230	1.10	15	100	2P/220V	2–3.5mm² THHN WIRES	20mmø PVC PIPE
2	LIGHTING OUTLET (14–18W) EXISTING	252	230	1.10	15	100	2P/220V	2–3.5mm² THHN WIRES	20mmø PVC PIPE
3	LIGHTING OUTLET (14–18W) PROPOSED	252	230	1.10	15	100	2P/220V	2–3.5mm² THHN WIRES	20mmø PVC PIPE
4	LIGHTING OUTLET (14–18W) PROPOSED	252	230	1.10	15	100	2P/220V	2–3.5mm² THHN WIRES	20mmø PVC PIPE
		1008	230	4.38	40	100	2P/220V	2–8.0mm² THHN WIRES	20mmø PVC PIPE

USE 2 – 8.0mm² THHN WIRE AT 20mmø RSC PIPE – EXISTING

08.3 SCHEDULE OF LOADS
SCALE 1:NTS METERS

PHILIPPINE PORTS AUTHORITY PMO DAVAO

PREPARED BY:	CHECKED AND REVIEWED BY:	RECOMMENDING APPROVAL BY:	APROVED BY:
VICTOR A. JASPE, *ENGINEERING ASSISTANT–A*	EDELPETER L. DELA ROSA, *SENIOR ENGINEER A*	ASTERIO G. GALLARDO, JR., *ESD MANAGER*	ANALEE G. AGUILA, *PORT MANAGER*

OWNER:	ANALEE G. AGUILA, *PORT MANAGER*
SHEET CONTENTS:	NOTES & SPECIFICATIONS / LEGEND / LIGHTING LAYOUT PLAN / RISER DIAGRAM / SCHEDULE OF LOADS
PROJECT TITLE:	REPAIR OF OLD (TEMPORARY) COVERED WALKWAY
LOCATION:	BABAK PORT, ISLAND GARDEN CITY OF SAMAL, DAVAO DEL NORTE

REVISIONS		
NO.	DATE	REMARKS
–		
–		ADDENDUM
–		
–		

SHEET NO.	08
OF	8
CADD BY	VAJ
DATE DRAWN	10/15/2019
DATE UPDATED	4/15/2020

DRAWING AND SPECIFICATION DULY SIGNED, STAMPED OR SEALED AS INSTRUMENTS OF SERVICES ARE THE PROPERTY OF THE ARCHITECT, WHETHER THE OBJECTS FOR WHICH THEY ARE MADE IS EXECUTED OR NOT. IT SHALL BE UNLAWFUL FOR ANY PERSON WITHOUT THE WRITTEN CONSENT OF THE ARCHITECT OF THE SAID DOCUMENTS TO DUPLICATE OR TO MAKE COPIES OF THE SAID DOCUMENTS FOR USE IN REPETITION OF AND FOR PROJECTS OR BUILDINGS WHETHER PARTLY OR WHOLELY EXECUTED. R.A.545 SECTION 25(4).

CAD FILE: G:\Drawing files\Repair Projects\2019\2019-00-BABAK-Repair of Old Covered Walkway.dwg
PLOTTED DATE : Apr 24, 2020 - 12:35pm