
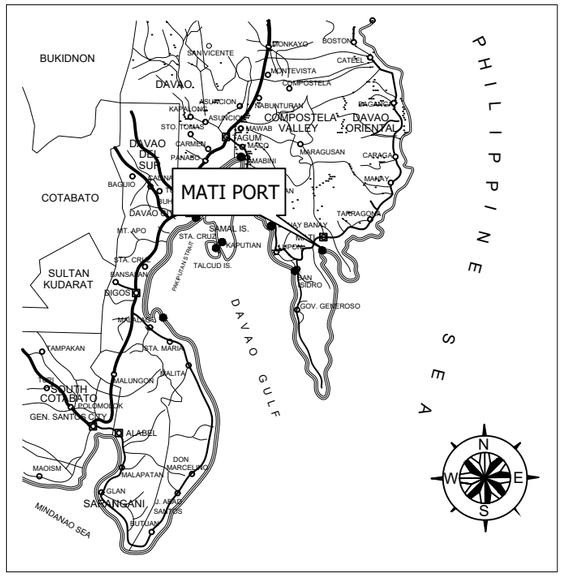


01.1 **VICINITY MAP**
SCALE 1: NTS METERS

SHT. NO.	DESCRIPTION
01	VICINITY MAP SHEET CONTENTS MATI PORT LOCATION PLAN
02	TYPICAL ELEVATION OF FENCE (site 1 & 2) TYPICAL TOP VIEW OF FENCE (site 1 & 2) TYPICAL RAZOR WIRE ASSEMBLY DETAIL (site 1 & 2) TYPICAL COLUMN SECTION TYPICAL SIDE ELEVATION
03	TYPICAL ELEVATION OF FENCE (site 3 & 4) TYPICAL COLUMN FOOTING DET. (site 3 & 4) PROJECT BILLBOARD DETAIL TYP. WALL SECTION (site 3 & 4) TYPICAL COLUMN SECTION (site 3 & 4)

01.2 **SHEET CONTENTS**
SCALE 1: NTS METERS

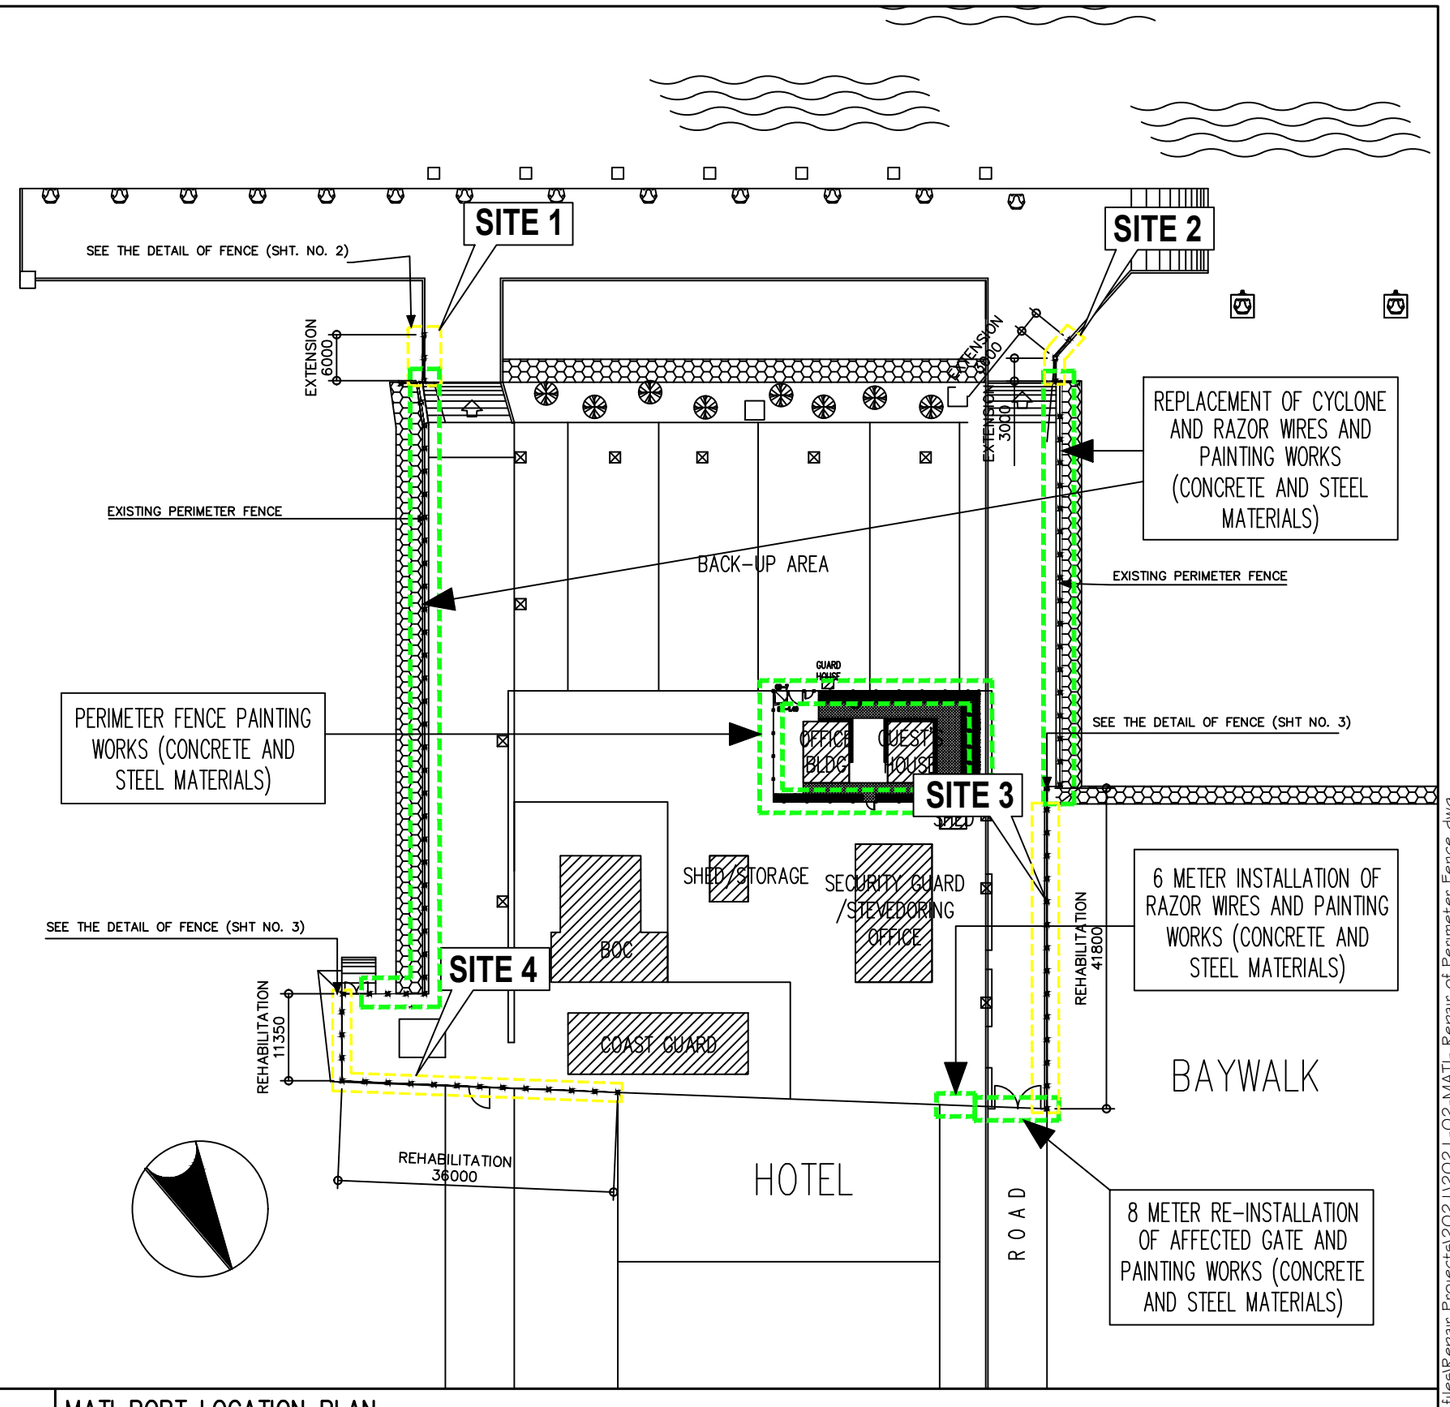

01.3 **MATI PORT LOCATION PLAN**
SCALE 1: NTS METERS

PHILIPPINE PORTS AUTHORITY PMO DAVAO

PREPARED BY:	CHECKED AND REVIEWED BY:	RECOMMENDING APPROVAL BY:	APROVED BY:
VICTOR A. JASPE *ENGINEERING ASSISTANT–A*	LARA SIMONE L. ABA *SUPERVISING ENGINEER A*	ASTERIO C. GALLARDO, JR. *ESD MANAGER*	ANALEE G. AGUILA *PORT MANAGER*

OWNER: ANALEE G. AGUILA, *PORT MANAGER*

SHEET CONTENTS:
VICINITY MAP
SHEET CONTENTS
MATI PORT LOCATION PLAN


PROJECT TITLE: REPAIR OF PERIMETER FENCE, ENTRANCE GATE AND GUARD HOUSE

LOCATION: MATI PORT, MATI, DAVAO ORIENTAL


REVISIONS		SHEET NO.	OF
DATE	REMARKS	01	4
ADDENDUM			
NO.	–		
PROJECT	–	CADD BY	ZJC
DATE	–	DATE DRAWN	3/2/21
DRAWN	–	DATE UPDATED	

DRAWING AND SPECIFICATION DULY SIGNED, STAMPED OR SEALED AS INSTRUMENTS OF SERVICES ARE THE PROPERTY OF THE ARCHITECT, WHETHER THE OBJECTS FOR WHICH THEY ARE MADE IS EXECUTED OR NOT. IT SHALL BE UNLAWFUL FOR ANY PERSON WITHOUT THE WRITTEN CONSENT OF THE ARCHITECT OF THE SAID DOCUMENTS TO DUPLICATE OR TO MAKE COPIES OF THE SAID DOCUMENTS FOR USE IN REPETITION OF AND FOR PROJECTS OR BUILDINGS WHETHER PARTLY OR WHOLELY EXECUTED. R.A.545 SECTION 25(4).


CAD FILE: G:\Drawing files\Repair Projects\2021\2021-02-MATI- Repair of Perimeter Fence.dwg
LAST PLOTTED: 3/2/2021 3:14:28 PM
PLOTSTYLE: monochrome.ctb

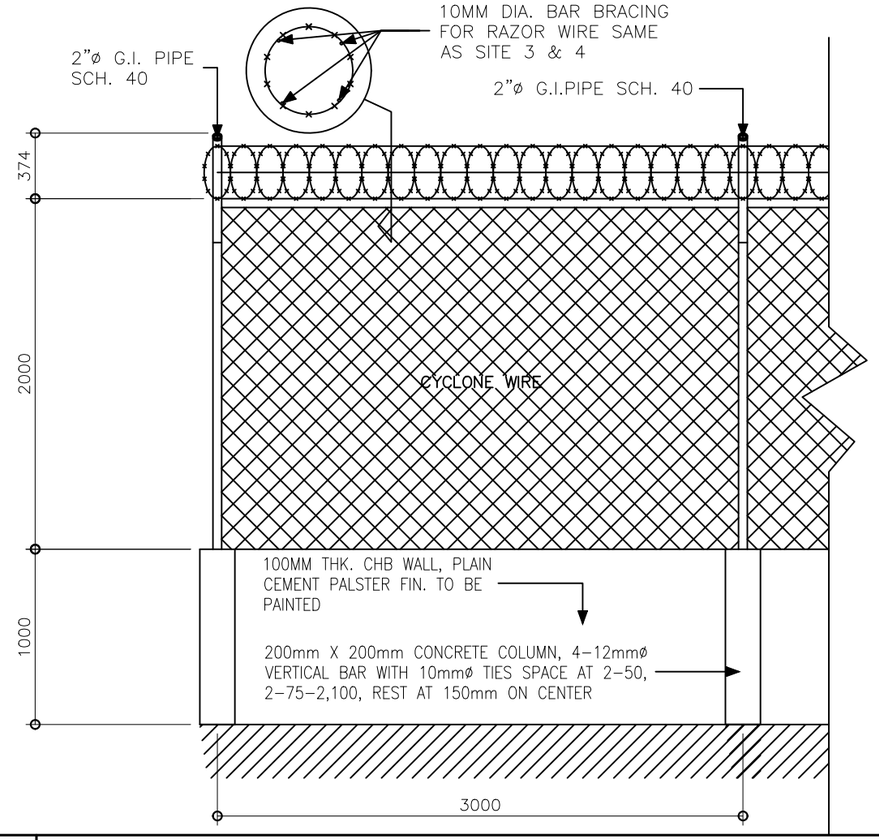


02.1 **TYPICAL ELEVATION OF FENCE (site 1 & 2)**
SCALE 1: 35 METERS

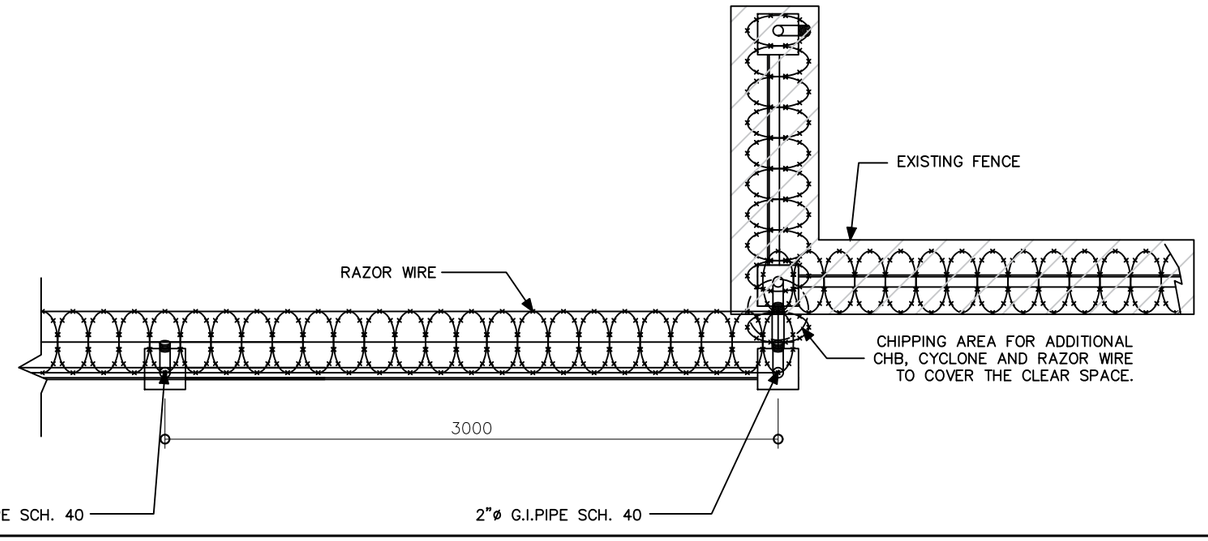


02.2 **TYPICAL TOP VIEW OF FENCE (site 1 & 2)**
SCALE 1: 30 METERS

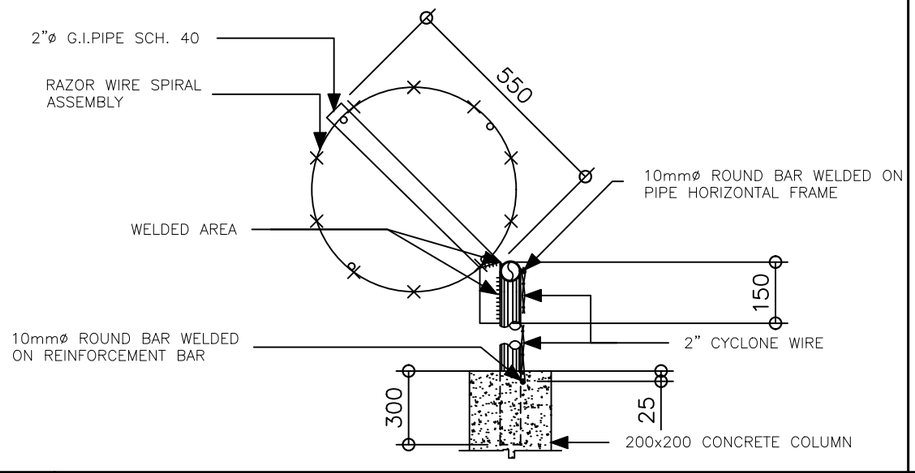


02.3 **TYPICAL RAZOR WIRE ASSEMBLY DETAIL (site 1 & 2)**
SCALE 1: 30 METERS

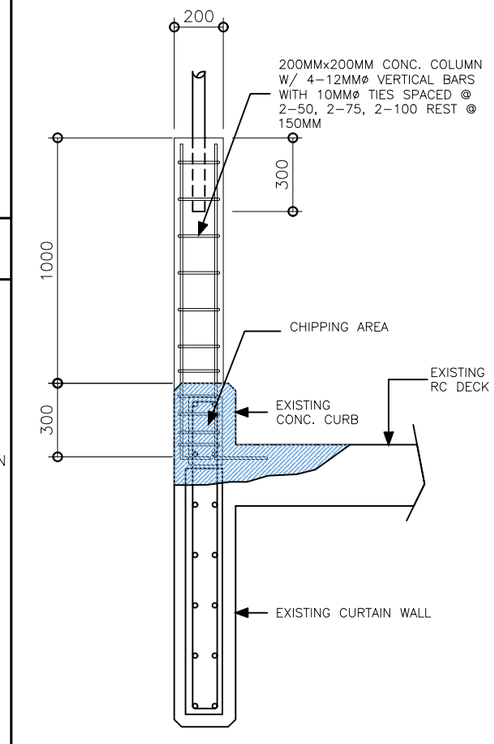

02.4 **TYPICAL COLUMN SECTION**
SCALE 1: 25 METERS

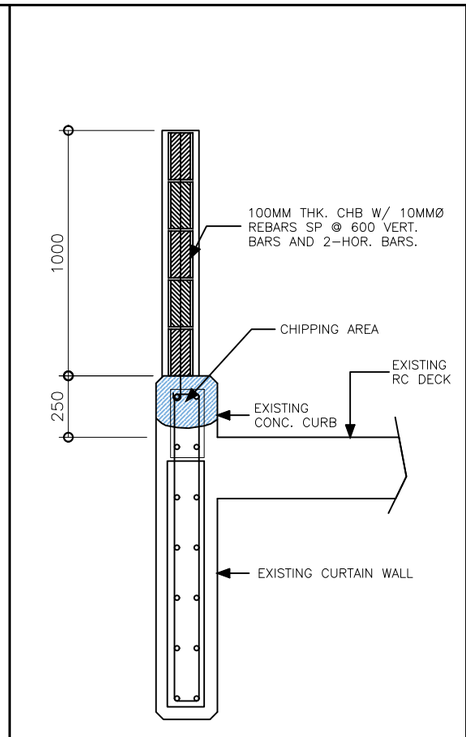

02.5 **TYPICAL WALL SECTION**
SCALE 1: 25 METERS

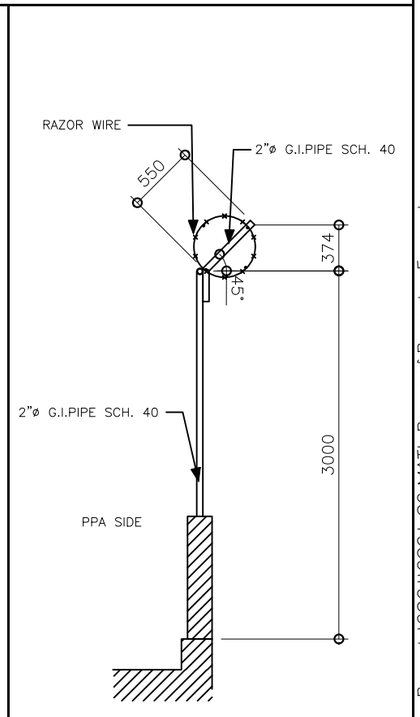

02.6 **TYPICAL SIDE ELEVATION**
SCALE 1: 50 METERS

PHILIPPINE PORTS AUTHORITY PMO DAVAO

PREPARED BY:	CHECKED AND REVIEWED BY:	RECOMMENDING APPROVAL BY:	APROVED BY:
VICTOR A. JASPE *ENGINEERING ASSISTANT-A*	LARA SIMONE L. ABA *SUPERVISING ENGINEER A*	ASTERIO C. GALLARDO, JR. *ESD MANAGER*	ANALEE G. AGUILA *PORT MANAGER*

OWNER: ANALEE G. AGUILA, *PORT MANAGER*

PROJECT TITLE: REPAIR OF PERIMETER FENCE, ENTRANCE GATE AND GUARD HOUSE


LOCATION: MATI PORT, MATI, DAVAO ORIENTAL

SHEET CONTENTS:
- TYPICAL ELEVATION OF FENCE (site 1 & 2)
- TYPICAL TOP VIEW OF FENCE (site 1 & 2)
- TYPICAL RAZOR WIRE ASSEMBLY DETAIL (site 1 & 2)
- TYPICAL COLUMN SECTION
- TYPICAL WALL SECTION
- TYPICAL SIDE ELEVATION


REVISIONS		SHEET NO.	OF
DATE	REMARKS	02	4
	ADDENDUM		
NO.	–		
PROJECT	–	CADD BY	ZJG
DATE	–	DATE DRAWN	3/2/21
DRAWN	–	DATE UPDATED	

DRAWING AND SPECIFICATION DULY SIGNED, STAMPED OR SEALED AS INSTRUMENTS OF SERVICES ARE THE PROPERTY OF THE ARCHITECT, WHETHER THE OBJECTS FOR WHICH THEY ARE MADE IS EXECUTED OR NOT. IT SHALL BE UNLAWFUL FOR ANY PERSON WITHOUT THE WRITTEN CONSENT OF THE ARCHITECT OF THE SAID DOCUMENTS TO DUPLICATE OR TO MAKE COPIES OF THE SAID DOCUMENTS FOR USE IN REPETITION OF AND FOR PROJECTS OR BUILDINGS WHETHER PARTLY OR WHOLELY EXECUTED. R.A.545 SECTION 25(4).


CAD FILE: G:\Drawing files\Repair Projects\2021\2021-02-MATI- Repair of Perimeter Fence.dwg
LAST PLOTTED: 3/2/2021 3:13:37 PM
PLOTSTYLE: monochrome.ctb

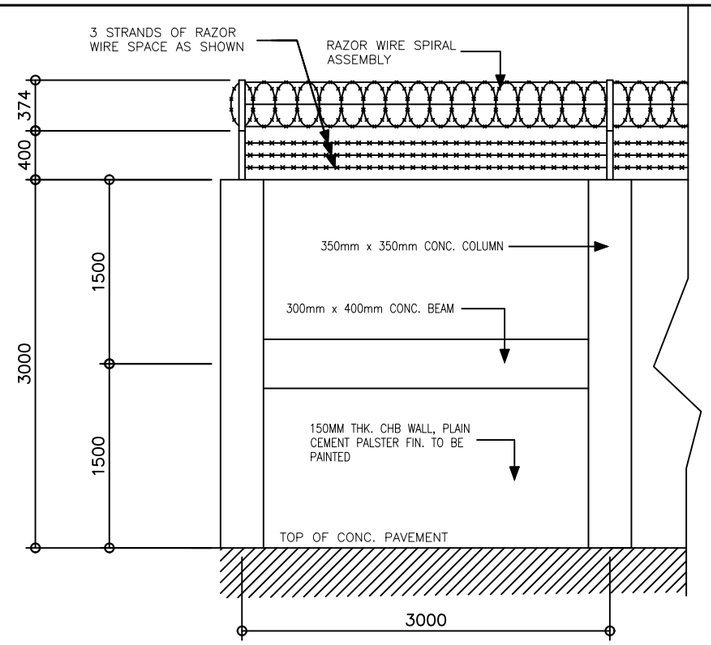


03.1 TYPICAL ELEVATION OF FENCE (site 3 & 4)
SCALE 1:45 METERS

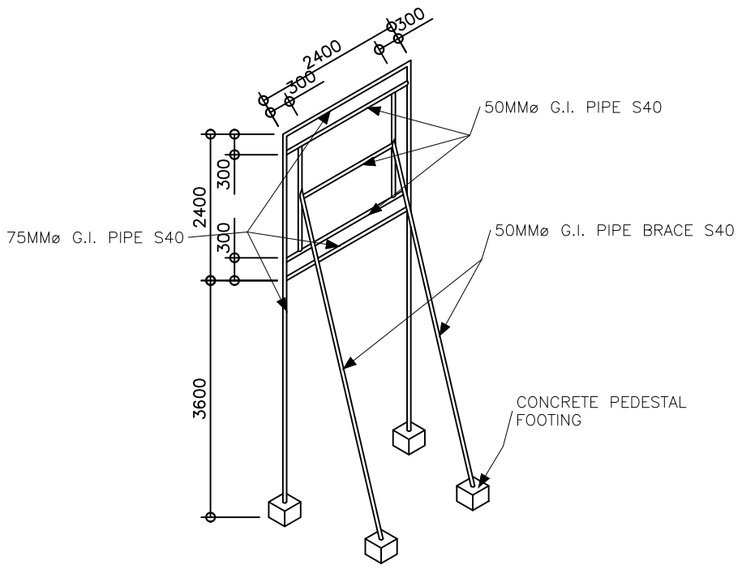


03.3 PROJECT BILLBOARD DETAIL
SCALE 1:100 METERS

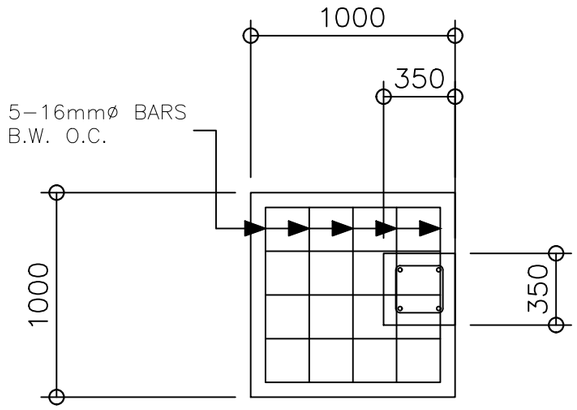

03.2 TYPICAL COLUMN FOOTING DET. (site 3 & 4)
SCALE 1:30 METERS

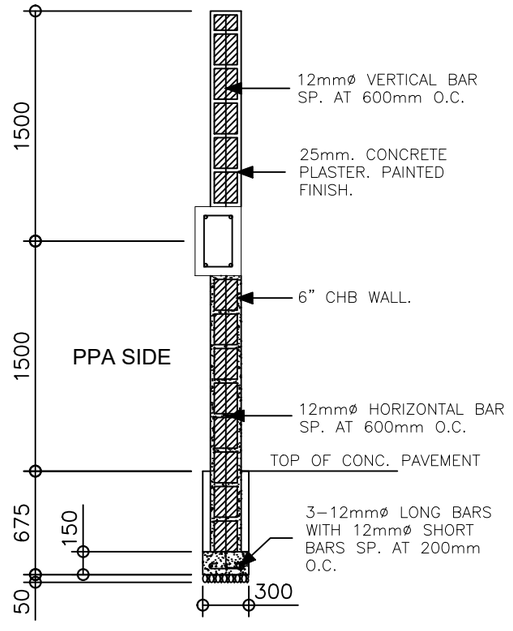

03.4 TYP. WALL SECTION (site 3 & 4)
SCALE 1:40 METERS

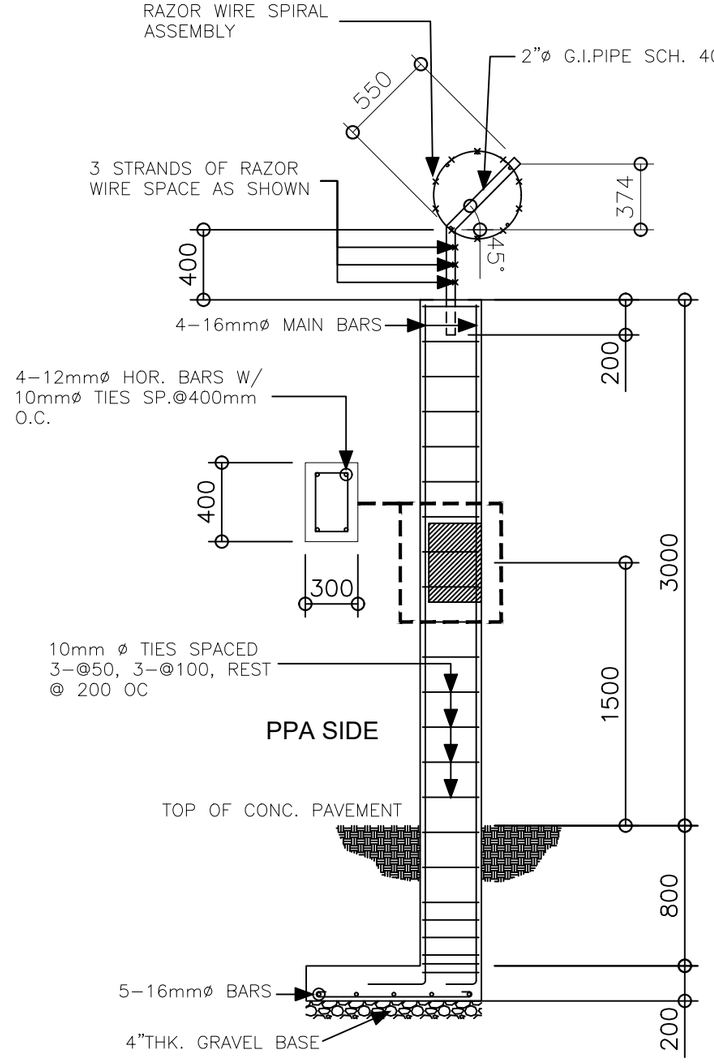

03.5 TYPICAL COLUMN SECTION (site 3 & 4)
SCALE 1:35 METERS

PHILIPPINE PORTS AUTHORITY PMO DAVAO

PREPARED BY:	CHECKED AND REVIEWED BY:	RECOMMENDING APPROVAL BY:	APROVED BY:
VICTOR A. JASPE *ENGINEERING ASSISTANT–A*	LARA SIMONE L. ABA *SUPERVISING ENGINEER A*	ASTERIO C. GALLARDO, JR. *ESD MANAGER*	ANALEE G. AGUILA *PORT MANAGER*

OWNER: ANALEE G. AGUILA, *PORT MANAGER*

PROJECT TITLE: REPAIR OF PERIMETER FENCE, ENTRANCE GATE AND GUARD HOUSE

LOCATION: MATI PORT, MATI, DAVAO ORIENTAL

SHEET CONTENTS:
TYPICAL ELEVATION OF FENCE (site 3 & 4)
TYPICAL COLUMN FOOTING DET. (site 3 & 4)
PROJECT BILLBOARD DETAIL
TYP. WALL SECTION (site 3 & 4)
TYPICAL COLUMN SECTION (site 3 & 4)


REVISIONS	
DATE	REMARKS
ADDENDUM	
NO.	–
PROJECT	–
DATE	–
DRAWN	–

SHEET NO. 03 OF 4


CADD BY: ZJC
DATE DRAWN: 3/2/21
DATE UPDATED:

CAD FILE: G:\Drawing files\Repair Projects\2021\2021-02-MATI- Repair of Penmeter Fence.dwg
LAST PLOTTED: 3/2/2021 3:12:11 PM
PLOTSTYLE: monochrome.ctb


DRAWING AND SPECIFICATION DULY SIGNED, STAMPED OR SEALED AS INSTRUMENTS OF SERVICES ARE THE PROPERTY OF THE ARCHITECT, WHETHER THE OBJECTS FOR WHICH THEY ARE MADE IS EXECUTED OR NOT. IT SHALL BE UNLAWFUL FOR ANY PERSON WITHOUT THE WRITTEN CONSENT OF THE ARCHITECT OF THE SAID DOCUMENTS TO DUPLICATE OR TO MAKE COPIES OF THE SAID DOCUMENTS FOR USE IN REPETITION OF AND FOR PROJECTS OR BUILDINGS WHETHER PARTLY OR WHOLELY EXECUTED. R.A.545 SECTION 25(4).

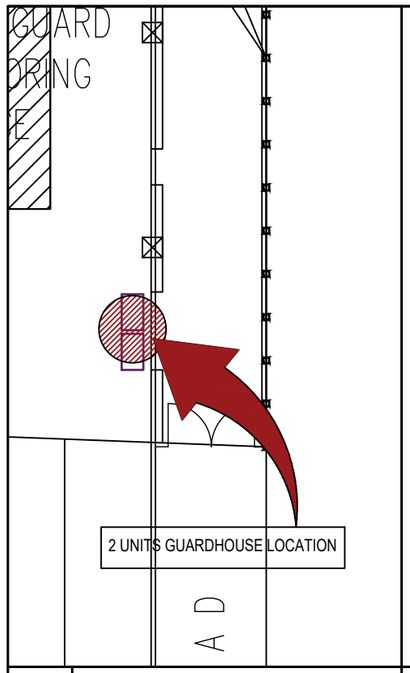


04.1 GUARDHOUSE LOCATION PLAN
SCALE 1: NTS METERS

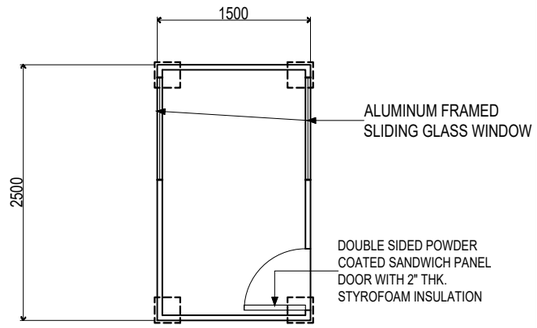


04.2 PREFAB GUARDHOUSE PLAN
SCALE 1: 60 METERS

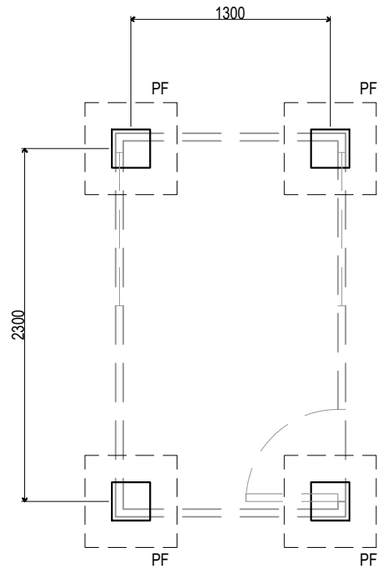


04.3 PEDESTAL FOOTING LAYOUT
SCALE 1: 50 METERS

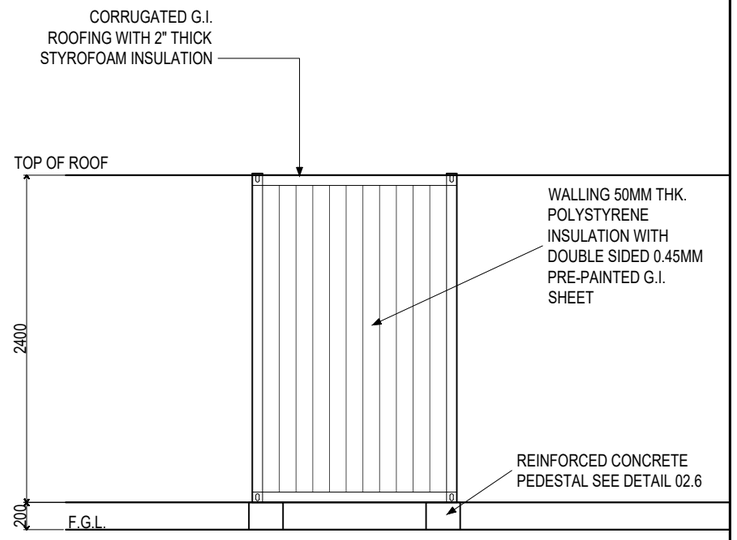


04.4 FRONT / REAR ELEVATION
SCALE 1: 45 METERS

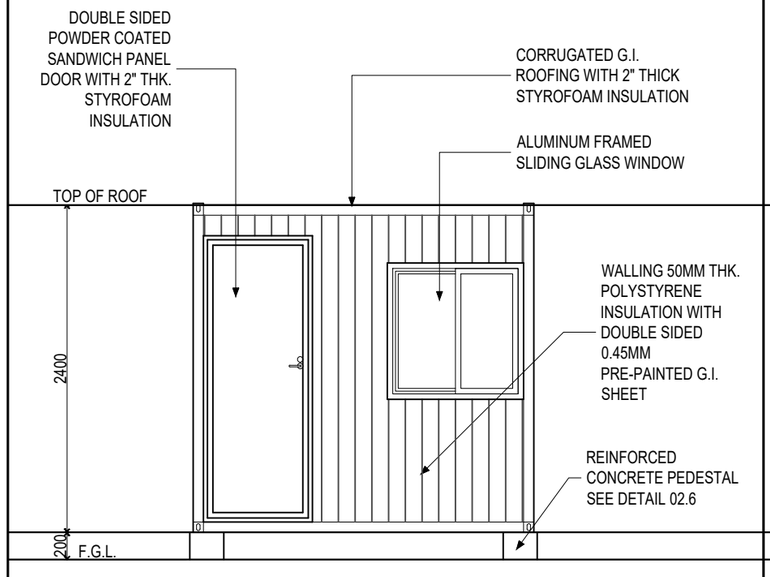

04.5 RIGHT SIDE ELEVATION
SCALE 1: 45 METERS

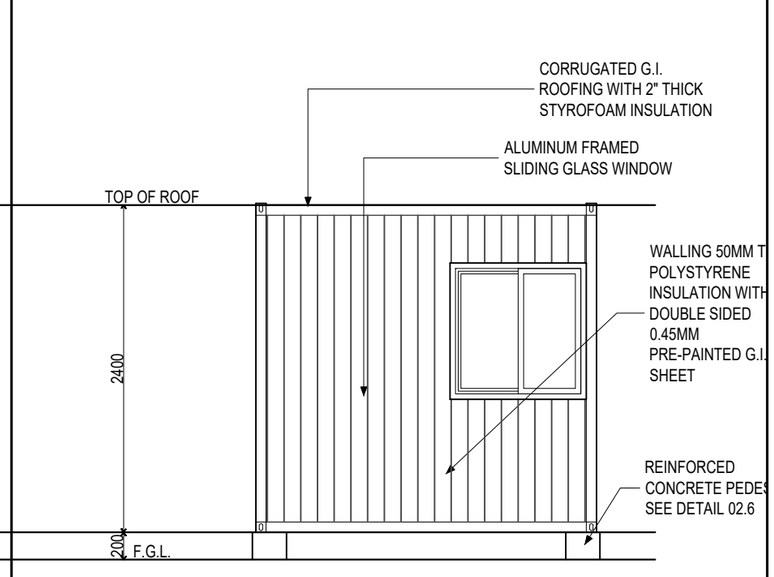

04.6 LEFT SIDE ELEVATION
SCALE 1: 45 METERS

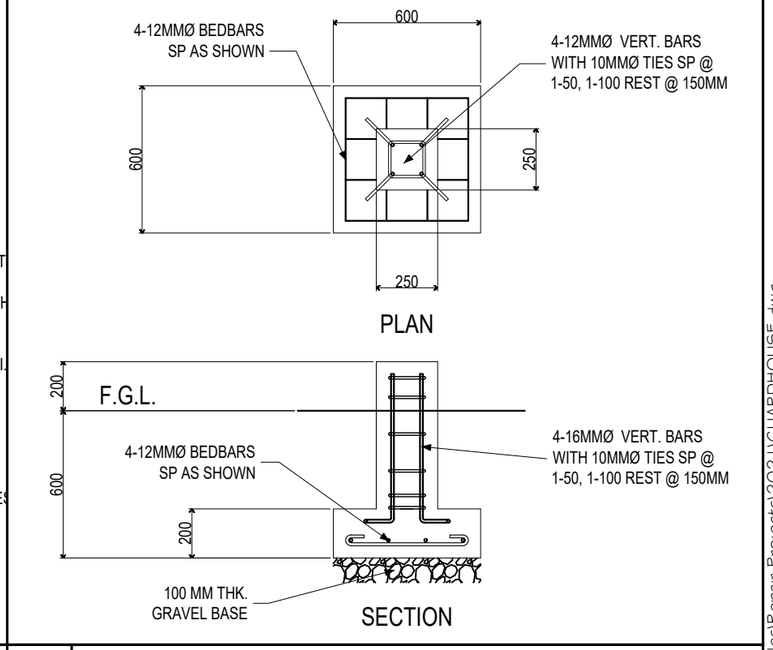

04.7 PEDESTAL FOOTING DETAIL FOR PREFAB GUARDHOUSE
SCALE 1: 25 METERS

PHILIPPINE PORTS AUTHORITY PMO DAVAO

PREPARED BY:	CHECKED AND REVIEWED BY:	RECOMMENDING APPROVAL BY:	APROVED BY:
VICTOR A. JASPE *ENGINEERING ASSISTANT–A*	LARA SIMONE L. ABA *SUPERVISING ENGINEER A*	ASTERIO C. GALLARDO, JR. *ESD MANAGER*	ANALEE G. AGUILA *PORT MANAGER*

OWNER: ANALEE G. AGUILA, *PORT MANAGER*

PROJECT TITLE: REPAIR OF PERIMETER FENCE, ENTRANCE GATE AND GUARD HOUSE

LOCATION: MATI PORT, MATI, DAVAO ORIENTAL

SHEET CONTENTS: GUARDHOUSE LOCATION PLAN / PREFAB GUARDHOUSE PLAN / PEDESTAL FOOTING LAYOUT / FRONT / REAR ELEVATION / RIGHT SIDE ELEVATION / LEFT SIDE ELEVATION / PEDESTAL FOOTING DETAIL FOR PREFAB GUARDHOUSE

REVISIONS	
DATE	REMARKS
ADDENDUM	
NO.	–
PROJECT	–
DATE	–
DRAWN	–

SHEET NO. 04 OF 4

CADD BY: JJG
DATE DRAWN: 3/2/21
DATE UPDATED:

CAD FILE: G:\Drawing files\Repair Projects\2021\GUARDHOUSE.dwg
LAST PLOTTED: 3/2/2021 3:15:11 PM
PLOTSTYLE: monochrome.ctb

DRAWING AND SPECIFICATION DULY SIGNED, STAMPED OR SEALED AS INSTRUMENTS OF SERVICES ARE THE PROPERTY OF THE ARCHITECT. WHETHER THE OBJECTS FOR WHICH THEY ARE MADE IS EXECUTED OR NOT. IT SHALL BE UNLAWFUL FOR ANY PERSON WITHOUT THE WRITTEN CONSENT OF THE ARCHITECT OF THE SAID DOCUMENTS TO DUPLICATE OR TO MAKE COPIES OF THE SAID DOCUMENTS FOR USE IN REPETITION OF AND FOR PROJECTS OR BUILDINGS WHETHER PARTLY OR WHOLELY EXECUTED. R.A.545 SECTION 25(4).