
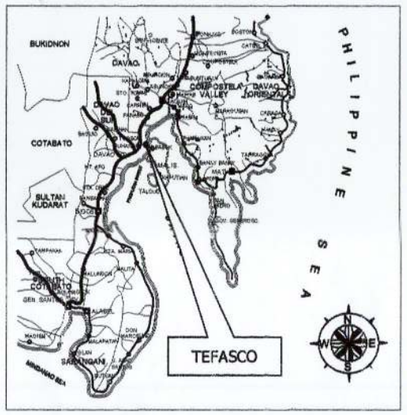


01.1 LOCATION MAP
SCALE 1: NTS METERS

SHT. NO.	DESCRIPTION
01	LOCATION MAP, SHEET CONTENTS, AND EXISTING ORIBANEX REFRIGERATED FACILITIES FLOOR PLAN
02	FRONT ELEVATION AND RIGHT SIDE ELEVATION
03	CROSS SECTION

01.2 SHEET CONTENTS
SCALE 1: NTS METERS

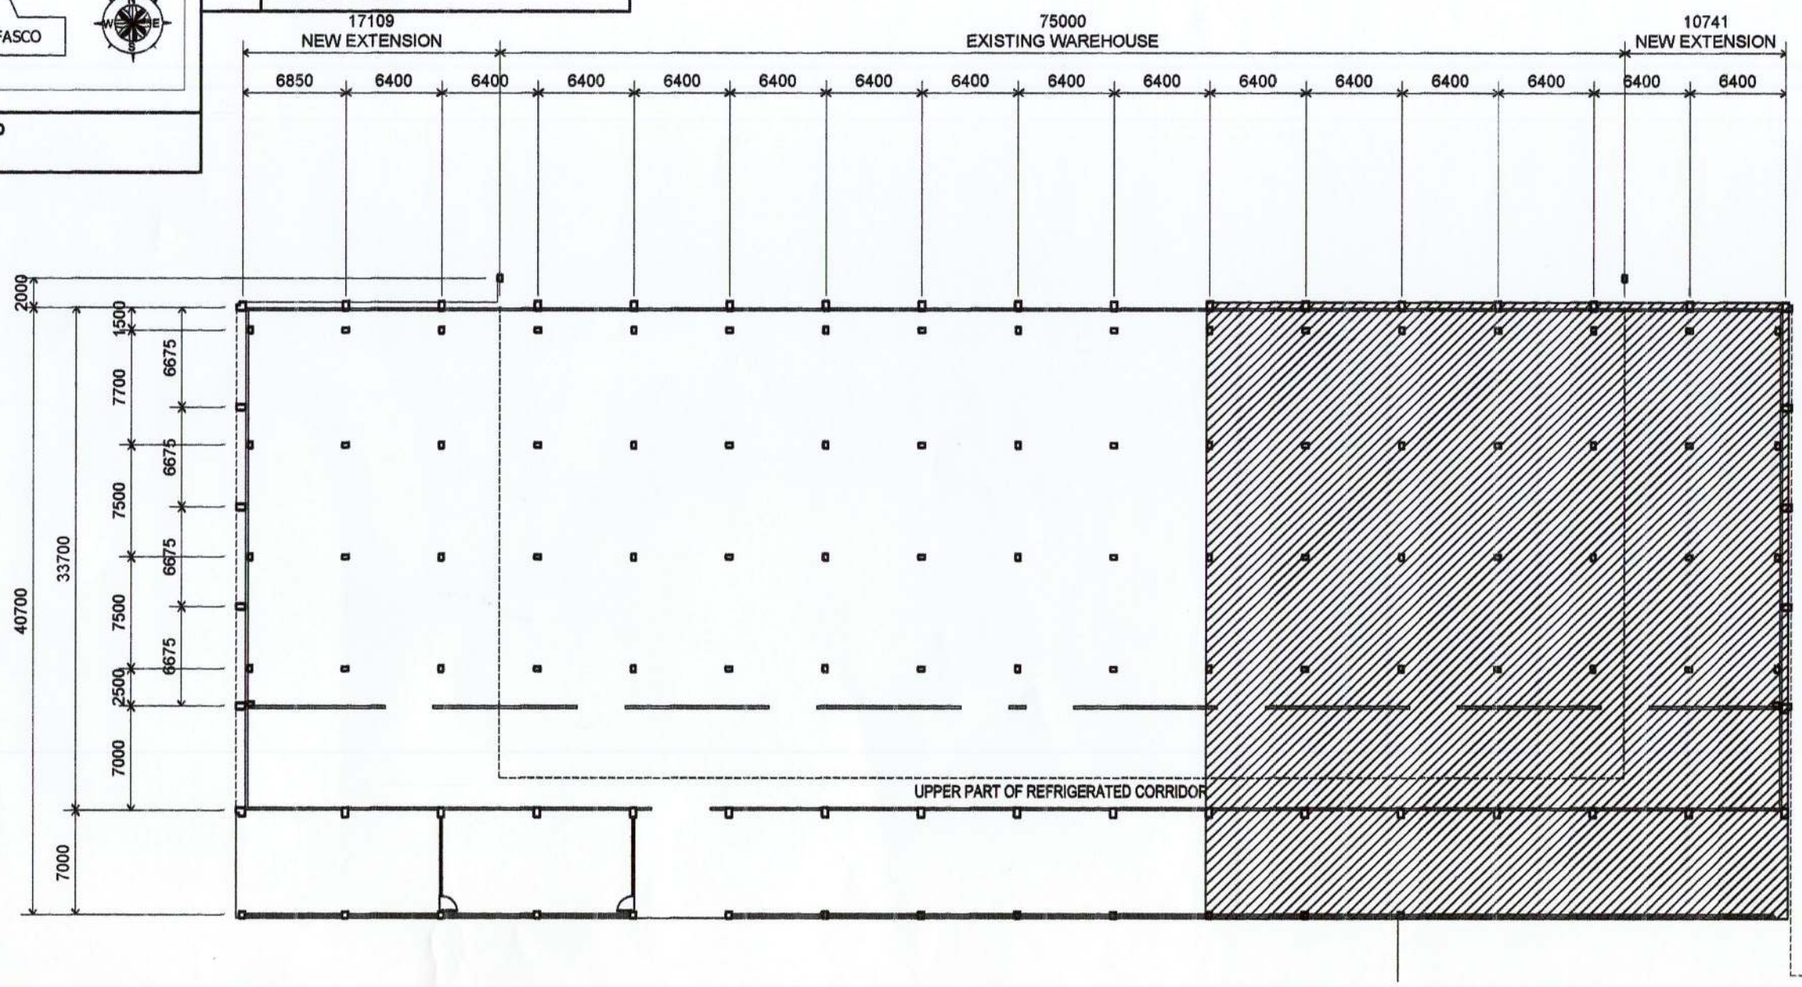

01.3 EXISTING COLD STORAGE BUILDING FLOOR PLAN
SCALE 1: 400 METERS

PHILIPPINE PORTS AUTHORITY PMO DAVAO

PREPARED BY:	CHECKED AND REVIEWED BY:	RECOMMENDING APPROVAL BY:	APPROVED BY:
VICTOR A. JASPE, ENGINEERING ASSISTANT–A	LARA SIMONE L. ABA, PRINCIPAL ENGINEER A	ASTERIO C. GALLARDO, JR., ESD MANAGER	ANALEE G. AGUILA, PORT MANAGER

OWNER: ANALEE G. AGUILA, PORT MANAGER

PROJECT TITLE: DEMOLITION OF OLD STORAGE BUILDING. PORT OF TEFASCO

SHEET CONTENTS: LOCATION MAP, SHEET CONTENTS, AND EXISTING ORIBANEX REFRIGERATED FACILITIES FLOOR PLAN

LOCATION: PORT OF TEFASCO, BO. ILANG, DAVAO CITY


REVISIONS		
NO.	DATE	REMARKS
ADDENDUM		
NO.	-	
PROJECT	-	
DATE	-	
DRAWN	-	

SHEET NO. 01 OF 3


CADD BY: VAJ
DATE DRAWN: 12/10/2021
DATE REVISED: 5/30/2022

DRAWING AND SPECIFICATION DULY SIGNED, STAMPED OR SEALED AS INSTRUMENTS OF SERVICES ARE THE PROPERTY OF THE ARCHITECT, WHETHER THE OBJECTS FOR WHICH THEY ARE MADE IS EXECUTED OR NOT. IT SHALL BE UNLAWFUL FOR ANY PERSON WITHOUT THE WRITTEN CONSENT OF THE ARCHITECT OF THE SAID DOCUMENTS TO DUPLICATE OR TO MAKE COPIES OF THE SAID DOCUMENTS FOR USE IN REPETITION OF AND FOR PROJECTS OR BUILDINGS WHETHER PARTLY OR WHOLELY EXECUTED. R.A.543 SECTION 25(4).

CAD FILE: G:\Drawing files\04-other drawings\2021\Sasa\2021-00-TEFASCO-Warehouse.dwg
LAST PLOTTED: 5/30/2022 2:36:38 PM
PLOTSTYLE: monochrome.ctb

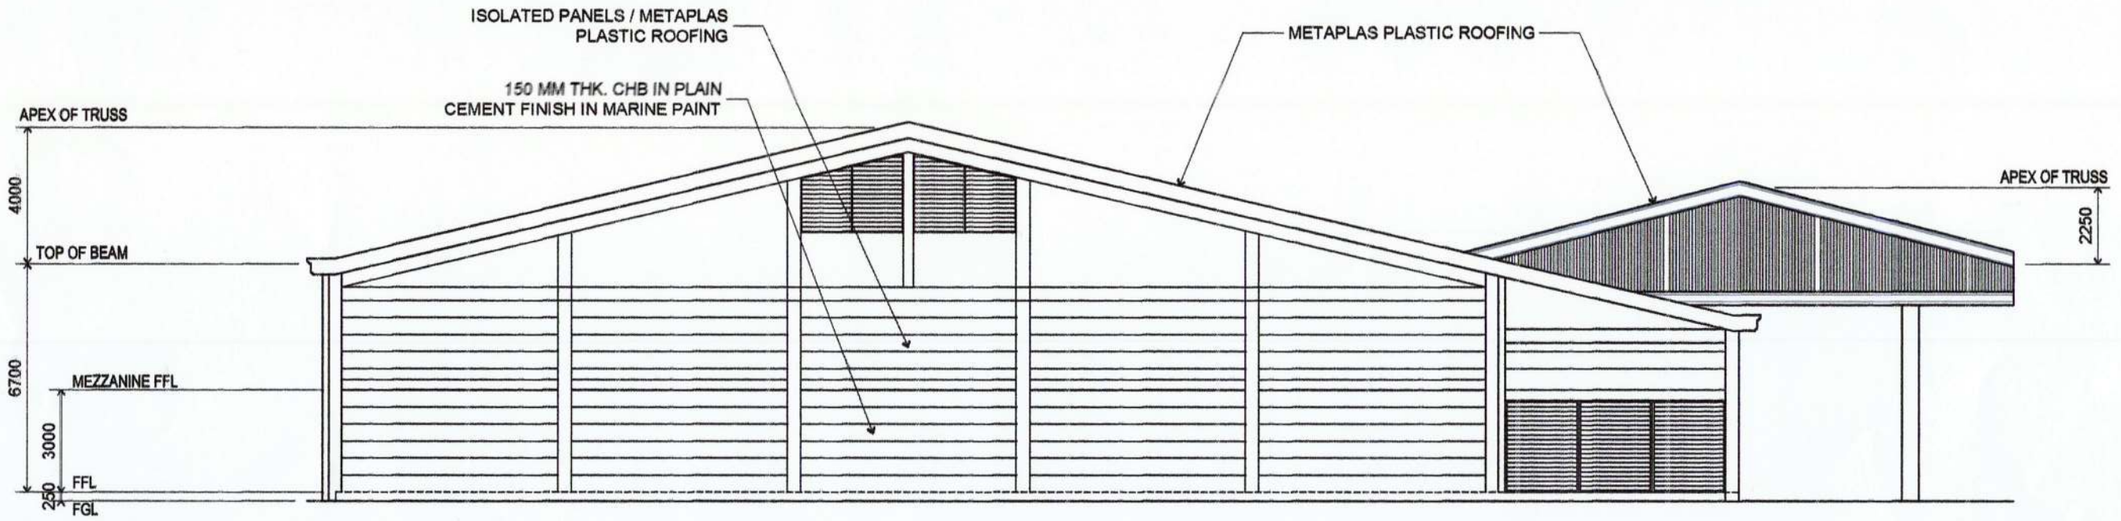

02.1 FRONT ELEVATION
SCALE 1:175 METERS

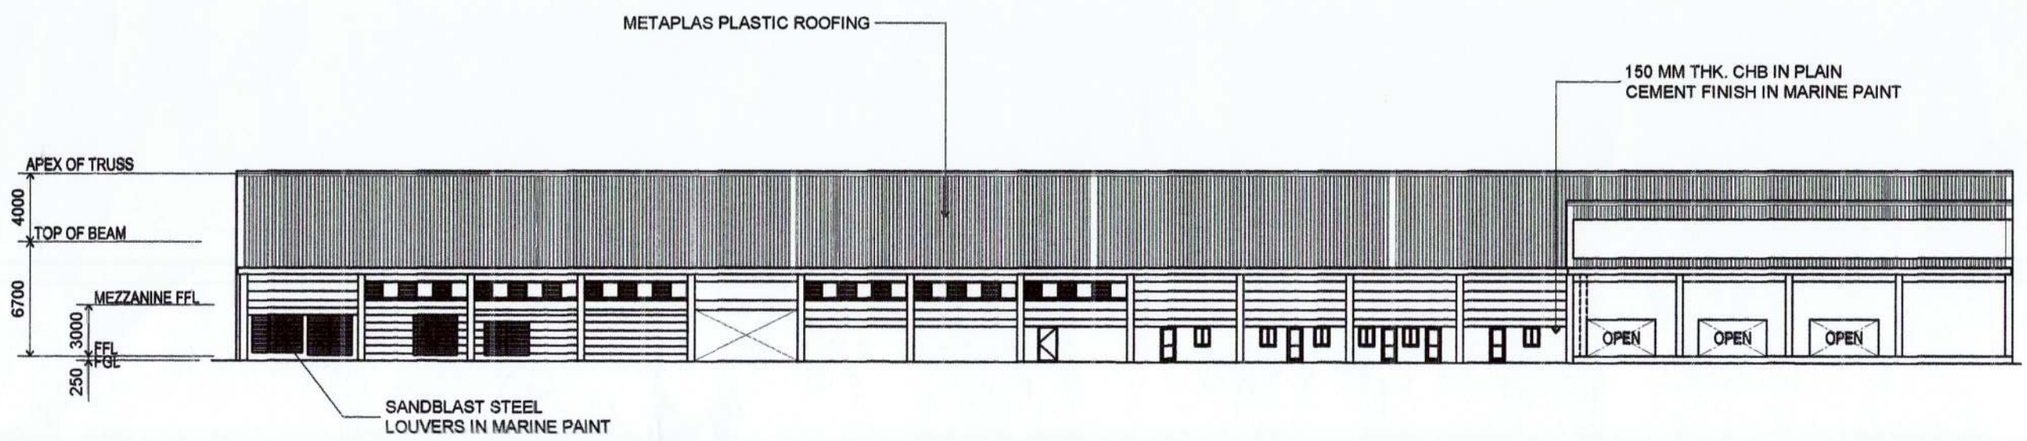

02.2 RIGHT SIDE ELEVATION
SCALE 1:350 METERS

PHILIPPINE PORTS AUTHORITY PMO DAVAO

PREPARED BY:	CHECKED AND REVIEWED BY:	RECOMMENDING APPROVAL BY:	APPROVED BY:
VICTOR A. JASPE *ENGINEERING ASSISTANT-A*	LARA SIMONE L. ABA *PRINCIPAL ENGINEER A*	ASTERIO G. GALLARDO, JR. *ESD MANAGER*	ANALEE G. AGUILA *PORT MANAGER*

OWNER: ANALEE G. AGUILA, *PORT MANAGER*

SHEET CONTENTS: FRONT ELEVATION AND RIGHT SIDE ELEVATION

PROJECT TITLE: DEMOLITION OF OLD STORAGE BUILDING. PORT OF TEFASCO

LOCATION: PORT OF TEFASCO, BO. ILANG, DAVAO CITY


REVISIONS		
	DATE	REMARKS
ADDENDUM		
NO.	-	
PROJECT	-	
DATE	-	
DRAWN	-	

SHEET NO. 02 OF 3

CADD BY: VAJ
DATE DRAWN: 12/10/2021
INK CHECK: 5/30/2022

CAD FILE: G:\Drawing files\04-other drawings\2021\Sasa\2021-00-TEFASCO-Warehouse.dwg
LAST PLOTTED: 5/30/2022 2:35:40 PM
PLOTSTYLE: monochrome.ctb

DRAWING AND SPECIFICATION DULY SIGNED, STAMPED OR SEALED AS INSTRUMENTS OF SERVICES ARE THE PROPERTY OF THE ARCHITECT, WHETHER THE OBJECTS FOR WHICH THEY ARE MADE IS EXECUTED OR NOT. IT SHALL BE UNLAWFUL FOR ANY PERSON WITHOUT THE WRITTEN CONSENT OF THE ARCHITECT OF THE SAID DOCUMENTS TO DUPLICATE OR TO MAKE COPIES OF THE SAID DOCUMENTS FOR USE IN REPETITION OF AND FOR PROJECTS OR BUILDINGS WHETHER PARTLY OR WHOLELY EXECUTED. R.A.545 SECTION 25(4).

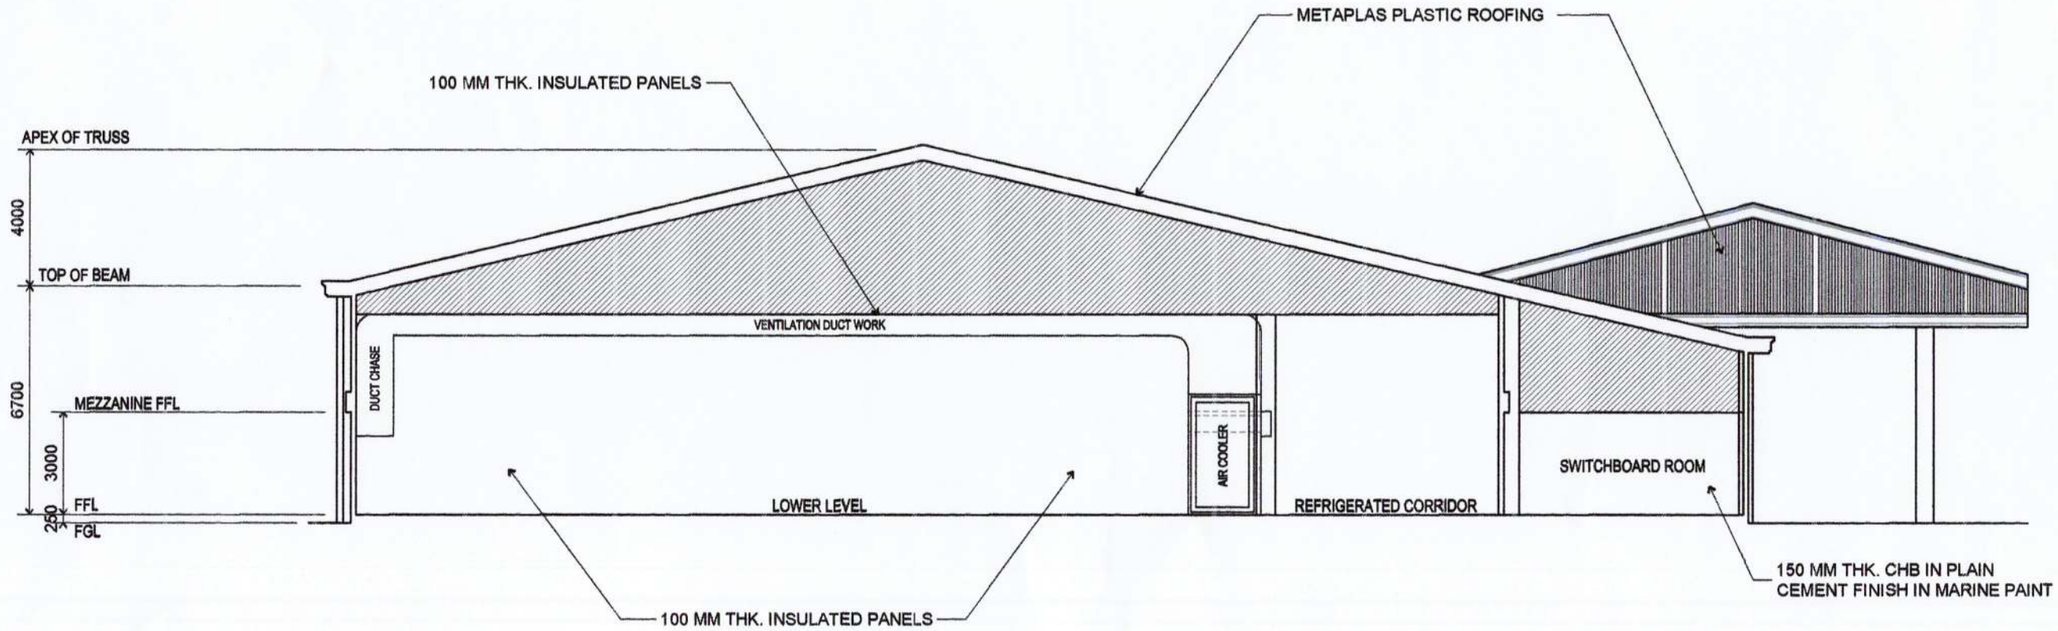

03.1 CROSS SECTION

SCALE 1:175 METERS

PHILIPPINE PORTS AUTHORITY PMO DAVAO

PREPARED BY:	CHECKED AND REVIEWED BY:	RECOMMENDING APPROVAL BY:	APPROVED BY:
VICTOR A. JASPE *ENGINEERING ASSISTANT-A*	LARA SIMONE L. ABA *PRINCIPAL ENGINEER A*	ASTERIO C. GALLARDO, JR. *ESD MANAGER*	ANALEE G. AGUILA *PORT MANAGER*

OWNER: ANALEE G. AGUILA, *PORT MANAGER*

SHEET CONTENTS: CROSS SECTION

PROJECT TITLE: DEMOLITION OF OLD STORAGE BUILDING, PORT OF TEFASCO

LOCATION: PORT OF TEFASCO, BO. ILANG, DAVAO CITY

REVISIONS	
DATE	REMARKS

ADDENDUM

NO.	-
PROJECT	-
DATE	-
DRAWN	-

SHEET NO. 03 OF 3

CADD BY: VAJ
DATE DRAWN: 12/10/2021
DATE CHECKED: 5/30/2022

DRAWING AND SPECIFICATION DULY SIGNED, STAMPED OR SEALED AS INSTRUMENTS OF SERVICES ARE THE PROPERTY OF THE ARCHITECT, WHETHER THE OBJECTS FOR WHICH THEY ARE MADE IS EXECUTED OR NOT. IT SHALL BE UNLAWFUL FOR ANY PERSON WITHOUT THE WRITTEN CONSENT OF THE ARCHITECT OF THE SAID DOCUMENTS TO DUPLICATE OR TO MAKE COPIES OF THE SAID DOCUMENTS FOR USE IN REPETITION OF AND FOR PROJECTS OR BUILDINGS WHETHER PARTLY OR WHOLELY EXECUTED. R.A.545 SECTION 25(4).

CAD FILE: G:\Drawing files\04-other drawings\2021\Sasa\2021-00-TEFASCO-Warehouse.dwg
LAST PLOTTED: 5/30/2022 2:36:02 PM
PLOTSTYLE: monochrome.ctb