


SHT. NO.	DESCRIPTION
01	VICINITY MAP / SHEET CONTENTS /PERIMETER FENCE DAMAGE MAPPING
02	PPA PERIMETER FENCE PLAN AT BERTH NO. 10 / PPA PERIMETER FENCE PLAN AT PACIFIC OIL TANKS / EXISTING PERIMETER FENCE-ACTUAL PICTURES
03	COLUMN AND RETAINING WALL FOOTING DETAIL / COLUMN PLAN DETAIL / BEAM PLAN DETAIL / RAZOR WIRE ASSEMBLY SECTION DET. / COLUMN FOOTING SEC. DET. / WALL FOOTING SEC. DET.
04	EXISTING PERIMETER FENCE FROM STA. 0-46.56 METERS-ELEVATION (ADJACENT TO BERTH 9) / REPAIR SCHEMES / PERIMETER FENCE ALONG STA. 0-46.56 METERS-ACTUAL PICTURES
05	REMOVAL OF EXISTING GATE AND FENCING DETAIL
06	EXISTING PERIMETER FENCE FROM STA. B TO C = 64.32 METERS - ELEVATION / REPAIR SCHEMES / PERIMETER FENCE ALONG STA. B TO C - ACTUAL PICTURES
07	EXISTING PERIMETER FENCE FROM STA. C TO D = 45.96 METERS-ELEVATION / REPAIR SCHEMES / PERIMETER FENCE ALONG STA. C TO D - ACTUAL PICTURES
08	PERIMETER FENCE ELEVATION FROM STA. D TO E = 60.29 METERS-ACTUAL ELEVATION / REPAIR SCHEMES / PERIMETER FENCE ALONG STA. D TO E - ACTUAL PICTURES
09	EXISTING PERIMETER FENCE ELEVATION FROM STA. E TO F = 65.68 METERS-ACTUAL ELEVATION / REPAIR SCHEMES / PERIMETER FENCE ALONG STA. E TO F - ACTUAL PICTURES
10	REPAIR SCHEMES / EXISTING PERIMETER FENCE @ PMO DAVAO ADMIN. COMPOUND-PLAN / PERIMETER FENCE AT PMO DAVAO ADMIN. COMPOUND-PART ELEVATION / PERIMETER FENCE-ACTUAL PICTURE / EXISTING PERIMETER FENCE @ PTB COMPOUND-PLAN
11	REPAIR SCHEMES / PERIMETER FENCE AT GATE 7A, PTB COMPOUND ALONG THE HIGHWAY-EXISTING PART ELEVATION / PERIMETER FENCE-ACTUAL PICTURES / PERIMETER FENCE STARTS AT GATE 7 ALONG THE HIGHWAY-PART PLAN
12	REPAIR SCHEMES / PERIMETER FENCE AT GATE 7 AND ALONG THE HIGHWAY-EXISTING PART ELEVATION / PERIMETER FENCE AT GATE 7 AND ALONG THE HIGHWAY (PART PLAN)-ACTUAL PICTURES
13	REPAIR SCHEMES / EXISTING PERIMETER FENCE GOING TO BARANGAY SASA BUILDING - PLAN / EXISTING PERIMETER FENCE GOING TO BARANGAY SASA BLDG (PART ELEVATION) / FENCE SECTION ELEVATION / THE PERIMETER FENCE-ACTUAL PICTURES
14	REPAIR SCHEMES / EXISTING PERIMETER FENCE ALONG PMO DAVAO COVERED COURT, FILPORT COMPOUND AND VESSELS CREW COMPOUND-LAYOUT / EXISTING PERIMETER FENCE @ PMO DAVAO COVERED COURT-ELEVATION (RETA PROPERTY SIDE) / EXISTING PERIMETER FENCE @ FILPORT COMPOUND-ELEVATION (RETA PROPERTY SIDE)
15	REPAIR SCHEMES / EXISTING PERIMETER FENCE @ VESSELS CREW COMPOUND-ELEVATION / EXISTING PERIMETER FENCE @ VESSELS CREW COMPOUND-ELEVATION (MAIN ENTRANCE) / EXISTING PERIMETER FENCE ALONG PMO DAVAO COVERED COURT, FILPORT COMPOUND AND VESSELS CREW COMPOUND-ACTUAL PICTURES
16	RAZOR WIRE ASSEMBLY DETAIL / SCHEME A REPAIR OF PERIMETER FENCE (TYPICAL ELEVATION) / EXTENSION OF CONC. COLUMN DETAIL-SCHEME A REPAIR / FRAMING DETAIL FOR STANDARD COA BILLBOARD

01.1 VICINITY MAP
SCALE 1: NTS METERS

01.2 SHEET CONTENTS
SCALE 1: NTS METERS

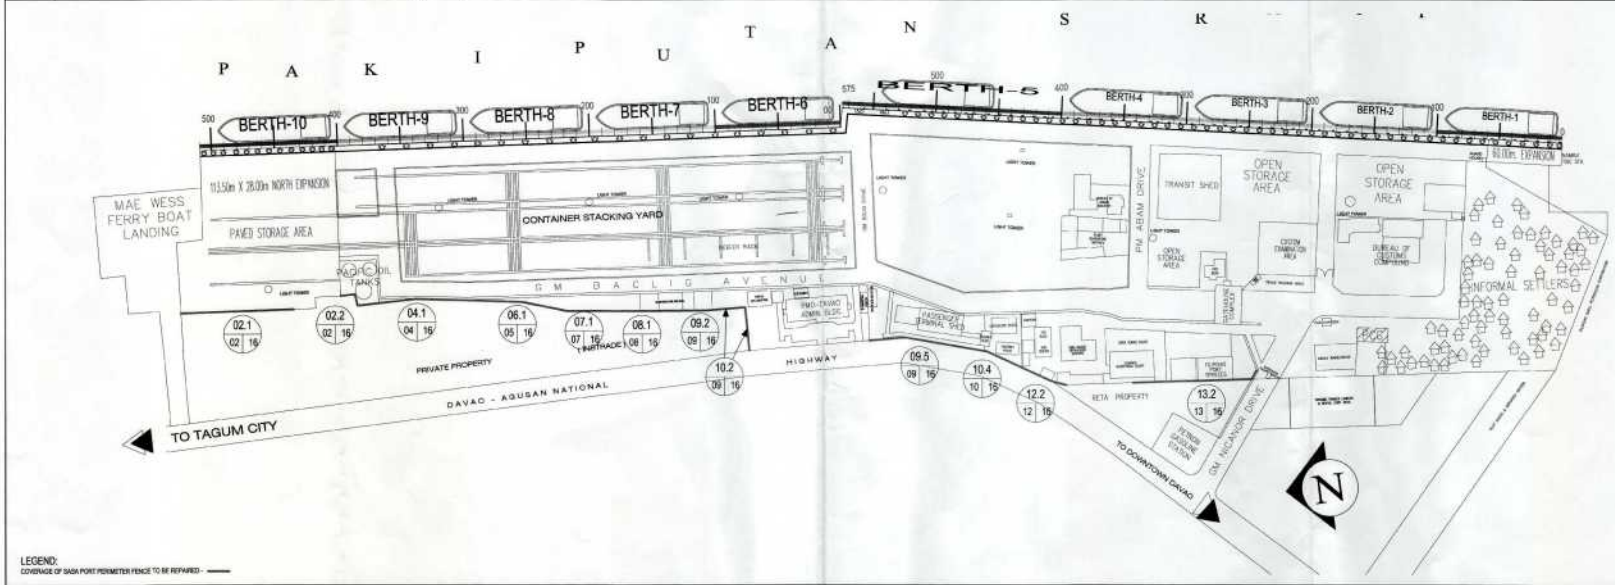

LEGEND:
COVERAGE OF SASA PORT PERIMETER FENCE TO BE REPAIRED -

01.3 PERIMETER FENCE DAMAGE MAPPING
SCALE 1: 2000 METERS

PHILIPPINE PORTS AUTHORITY PMO DAVAO


PREPARED BY:	CHECKED AND REVIEWED BY:	RECOMMENDING APPROVAL BY:	APROVED BY:
VICTOR A. JASPE *ENGINEERING ASSISTANT-A*	LARA SIMONE L. ABA *SENIOR ENGINEER A*	ASTERIO C. GALLARDO, JR. *ESD MANAGER*	ANALEE G. AGUILA *PORT MANAGER*

OWNER:	PROJECT TITLE:
ANALEE G. AGUILA *PORT MANAGER*	REPAIR OF SASA PORT PERIMETER FENCE INCLUDING PROVISION OF RAZOR WIRES FOR ADDITIONAL SECURITY MEASURES
SHEET CONTENTS: • VICINITY MAP • SHEET CONTENTS • PERIMETER FENCE DAMAGE MAPPING	LOCATION: KM. 10, SASA PORT AREA, DAVAO CITY


REVISIONS		SHEET NO.	OF
DATE	REMARKS	01	16
ADDENDUM			
NO.	-		
PROJECT	-	CADD BY	VAJ
DATE	-	DATE DRAWN	10/15/2018
DRAWN	-	DATE UPDATED	5/7/2019

DRAWING AND SPECIFICATION DULY SIGNED, STAMPED OR SEALED AS INSTRUMENTS OF SERVICES ARE THE PROPERTY OF THE ARCHITECT, WHETHER THE OBJECTS FOR WHICH THEY ARE MADE IS EXECUTED OR NOT. IT SHALL BE UNLAWFUL FOR ANY PERSON WITHOUT THE WRITTEN CONSENT OF THE ARCHITECT OF THE SAID DOCUMENTS TO DUPLICATE OR TO MAKE COPIES OF THE SAID DOCUMENTS FOR USE IN REPETITION OF AND FOR PROJECTS OR BUILDINGS WHETHER PARTLY OR WHOLLY EXECUTED. R.A.545 SECTION 25(4).

CAD FILE: C:\Pasena Sasa\Razor Projects\2019\2019-00-SASA-Repair of Perimeter Fence-new.dwg
PLOTTED: 5/23/2019 - 1:52:57 PM
PLOTTED BY: Administrator

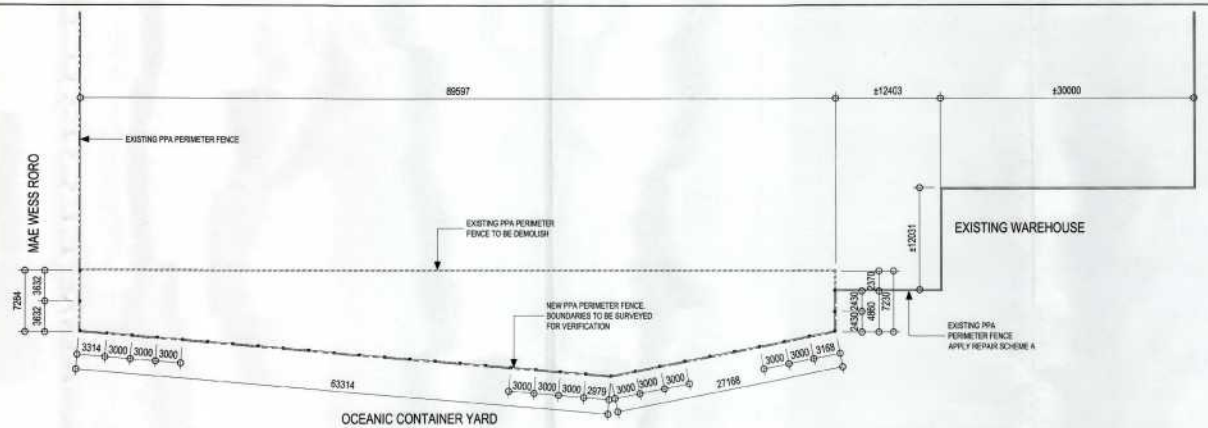

02.1 PPA PERIMETER FENCE PLAN AT BERTH NO. 10
SCALE 1: 300 METERS

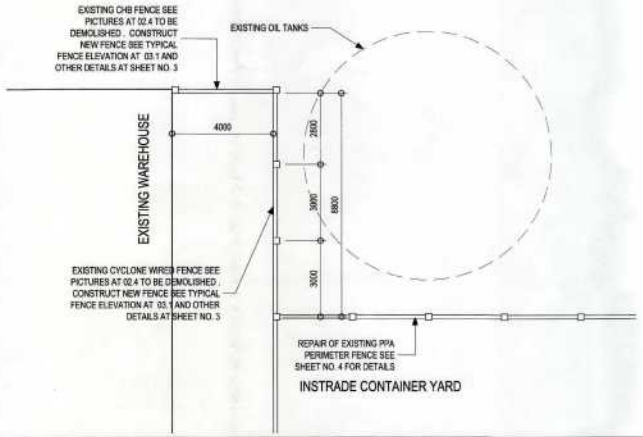

02.2 PPA PERIMETER FENCE PLAN AT PACIFIC OIL TANKS
SCALE 1: 100 METERS





EXISTING PERIMETER FENCE TO BE DEMOLISHED AT BERTH NO. 10



EXISTING CYCLONE WIRED FENCE WITH CONCRETE COLUMN.



EXISTING CYCLONE WIRED CHB FENCE.

EXISTING PERIMETER FENCE TO BE DEMOLISHED AT PACIFIC OIL TANKS

02.3 EXISTING PERIMETER FENCE–ACTUAL PICTURES
SCALE 1: NTS METERS

PHILIPPINE PORTS AUTHORITY PMO DAVAO

PREPARED BY:	CHECKED AND REVIEWED BY:	RECOMMENDING APPROVAL BY:	APROVED BY:
VICTOR A. JASPE *ENGINEERING ASSISTANT–A*	LARA SIMONE L. ABA *SENIOR ENGINEER A*	ASTERIO C. GALLARDO, JR. *ESD MANAGER*	ANALEE G. AGUILA *PORT MANAGER*

OWNER: ANALEE G. AGUILA, *PORT MANAGER*

PROJECT TITLE: REPAIR OF SASA PORT PERIMETER FENCE INCLUDING PROVISION OF RAZOR WIRES FOR ADDITIONAL SECURITY MEASURES

SHEET CONTENTS: PPA PERIMETER FENCE PLAN AT BERTH NO. 10 / PPA PERIMETER FENCE PLAN AT PACIFIC OIL TANKS / EXISTING PERIMETER FENCE–ACTUAL PICTURES

LOCATION: KM. 10, SASA PORT AREA, DAVAO CITY


REVISIONS	
DATE	REMARKS
	ADDENDUM
NO.	–
PROJECT	–
DATE	–
DRAWN	–

SHEET NO. 02 OF 16


CADD BY: VAJ
DATE DRAWN: 10/15/2018
DATE UPDATED: 5/7/2019

DRAWING AND SPECIFICATION DULY SIGNED, STAMPED OR SEALED AS INSTRUMENTS OF SERVICES ARE THE PROPERTY OF THE ARCHITECT, WHETHER THE OBJECTS FOR WHICH THEY ARE MADE IS EXECUTED OR NOT. IT SHALL BE UNLAWFUL FOR ANY PERSON WITHOUT THE WRITTEN CONSENT OF THE ARCHITECT OF THE SAID DOCUMENTS TO DUPLICATE OR TO MAKE COPIES OF THE SAID DOCUMENTS FOR USE IN REPETITION OF AND FOR PROJECTS OR BUILDINGS WHETHER PARTLY OR WHOLLY EXECUTED. R.A.5relative SECTION 25(4).


C:\Users\...\Sasa2019-20-00-SASA-Repair of Perimeter Fence-new.dwg
PLOTTED DATE: May 22, 2019 - 1:50pm

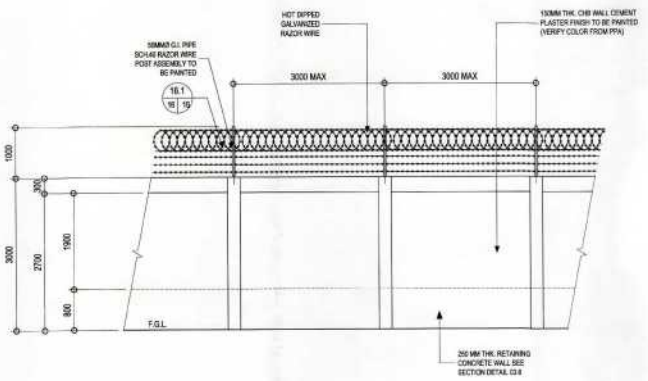


03.1 TYPICAL FENCE ELEVATION (NEW FENCE)
SCALE 1: 50 METERS

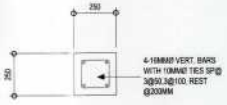


03.3 COLUMN PLAN DETAIL
SCALE 1: 15 METERS

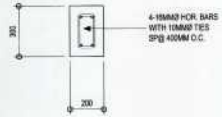


03.4 BEAM PLAN DETAIL
SCALE 1: 15 METERS

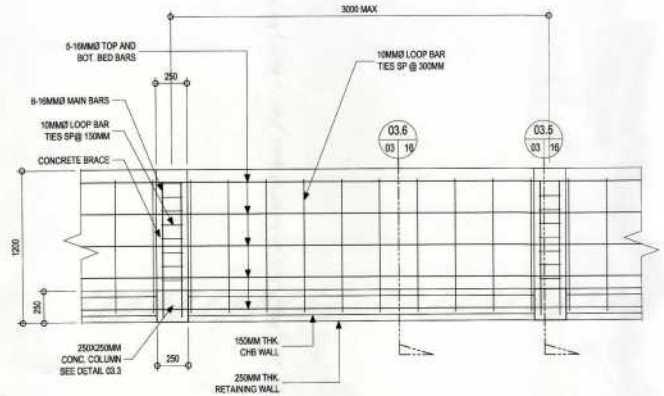

03.2 COLUMN AND RETAINING WALL FOOTING DETAIL
SCALE 1: 20 METERS

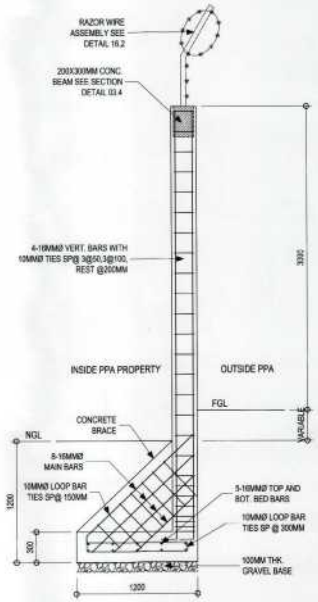

03.5 COLUMN FOOTING SEC. DET.
SCALE 1: 25 METERS

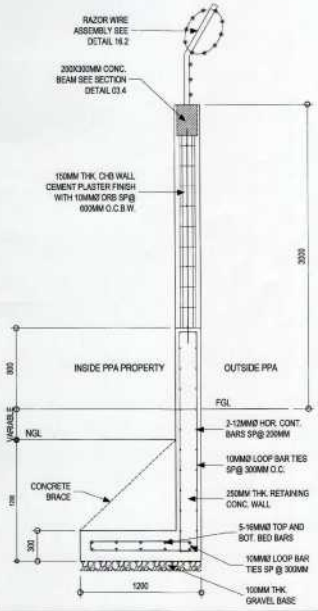

03.6 WALL FOOTING SEC. DET.
SCALE 1: 25 METERS

PHILIPPINE PORTS AUTHORITY PMO DAVAO

PREPARED BY:	CHECKED AND REVIEWED BY:	RECOMMENDING APPROVAL BY:	APPROVED BY:
VICTOR A. JASPE *ENGINEERING ASSISTANT–A*	LARA SIMONE L. ABA *SENIOR ENGINEER A*	ASTERIO C. GALLARDO, JR. *ESD MANAGER*	ANALEE G. AGUILA *PORT MANAGER*

OWNER: ANALEE G. AGUILA, *PORT MANAGER*

SHEET CONTENTS: TYPICAL FENCE ELEVATION (PROPOSED) / COLUMN AND RETAINING WALL FOOTING DETAIL / COLUMN PLAN DETAIL / BEAM PLAN DETAIL / COLUMN FOOTING SEC. DET. / WALL FOOTING SEC. DET.

PROJECT TITLE: REPAIR OF SASA PORT PERIMETER FENCE INCLUDING PROVISION OF RAZOR WIRES FOR ADDITIONAL SECURITY MEASURES

LOCATION: KM. 10, SASA PORT AREA, DAVAO CITY


REVISIONS		
NO.	DATE	REMARKS
		ADDENDUM
NO.	–	
PROJECT	–	
DATE	–	
DRAWN	–	

SHEET NO. 03 OF 16

CADD BY: VAJ
DATE DRAWN: 10/15/2018
DATE UPDATED: 4/5/2019

DRAWING AND SPECIFICATION DULY SIGNED, STAMPED OR SEALED AS INSTRUMENTS OF SERVICES ARE THE PROPERTY OF THE ARCHITECT, WHETHER THE OBJECTS FOR WHICH THEY ARE MADE IS EXECUTED OR NOT. IT SHALL BE UNLAWFUL FOR ANY PERSON WITHOUT THE WRITTEN CONSENT OF THE ARCHITECT OF THE SAID DOCUMENTS TO DUPLICATE OR TO MAKE COPIES OF THE SAID DOCUMENTS FOR USE IN REPETITION OF AND FOR PROJECTS OR BUILDINGS WHETHER PARTLY OR WHOLLY EXECUTED. R.A.545 SECTION 29(4).

PLOTTED DATE: Apr 05, 2019 - 2:23pm
C:\Users\PPA\Desktop\2019\20190-00-SASA Repair of Perimeter Fence.dwg

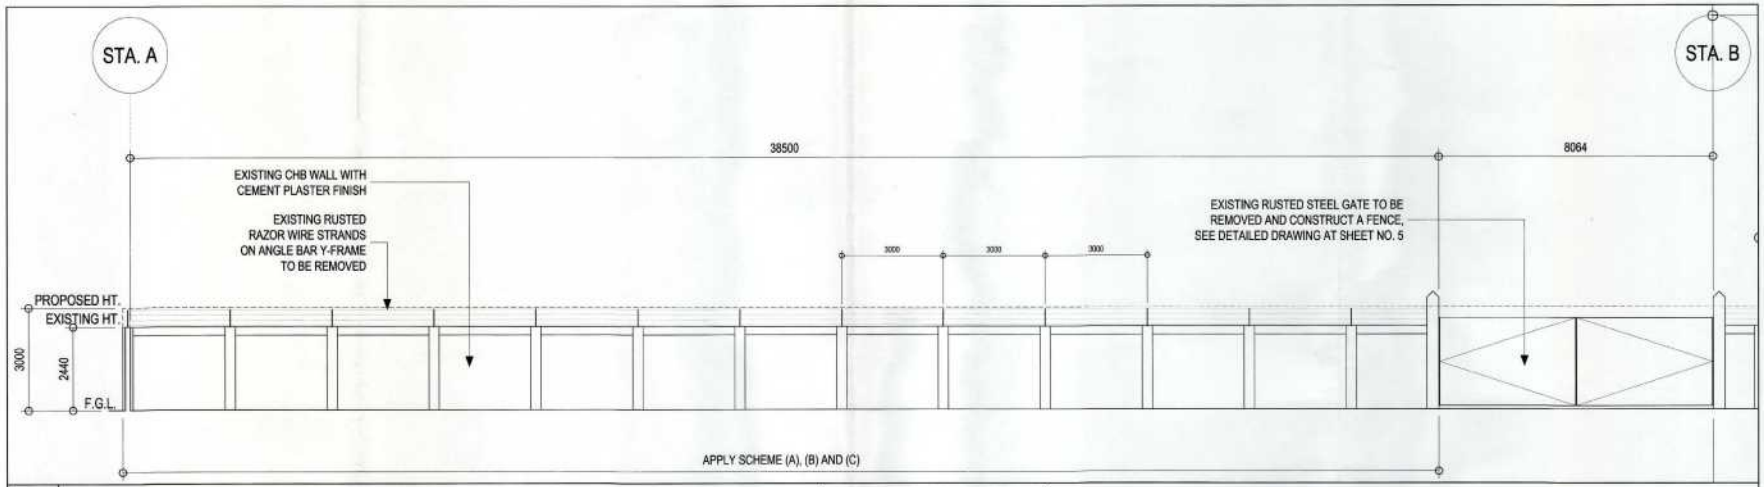

04.1 EXISTING PERIMETER FENCE FROM STA. A TO B = 46.56 METERS–ELEVATION (ADJACENT TO BERTH 9)
SCALE 1: 75 METERS

REPAIR SCHEMES:

A - PERIMETER FENCES WITH LESS THAN 3.00 METERS IN HEIGHT SHALL BE EXTENDED TO 3.00 METERS AND PROVIDE RAZOR BLADE ASSEMBLY AND BE PAINTED. SEE DETAILED DRAWING SHEET 16

B - PERIMETER FENCES WITH EXPOSED CHB SHALL BE PLASTERED, SCALED PLASTERING SHALL BE RE-PLASTERED AND SHALL BE REPAINTED.

C - PERIMETER FENCE WITH CONCRETE COLUMNS AND BEAMS THAT HAVE EXPOSED REBARS SHALL BE REPLACE WITH NEW REBARS AND RE-CONCRETED; AND SHALL BE REPAINTED.

D - PERIMETER FENCE SHALL BE REPAINTED AND ALL EXISTING RUSTED BARB WIRE AND/OR RAZOR BLADE ASSEMBLY SHALL BE REPLACED WITH NEW.


EXISTING PERIMETER FENCE AT INSTRADE SIDE.


PERIMETER FENCE AT SASA WHARF SIDE.


EXISTING RUSTED GATE AT SASA WHARF SIDE.


EXISTING PERIMETER FENCE AT INSTRADE SIDE.

04.2 REPAIR SCHEMES
SCALE 1: NTS METERS

04.3 PERIMETER FENCE ALONG STA. A TO B – ACTUAL PICTURES
SCALE 1: NTS METERS

PHILIPPINE PORTS AUTHORITY PMO DAVAO

PREPARED BY:	CHECKED AND REVIEWED BY:	RECOMMENDING APPROVAL BY:	APROVED BY:
VICTOR A. JASPE, *ENGINEERING ASSISTANT–A*	LARA SIMONE L. ABA, *SENIOR ENGINEER A*	ASTERIO C. GALLARDO, JR., *ESD MANAGER*	ANALEE G. AGUILA, *PORT MANAGER*

OWNER: ANALEE G. AGUILA, *PORT MANAGER*

SHEET CONTENTS:
- EXISTING PERIMETER FENCE FROM STA. A TO B = 46.56 METERS–ELEVATION (ADJACENT TO BERTH 9)
- REPAIR SCHEMES
- PERIMETER FENCE ALONG STA. A TO B – ACTUAL PICTURES

PROJECT TITLE: REPAIR OF SASA PORT PERIMETER FENCE INCLUDING PROVISION OF RAZOR WIRES FOR ADDITIONAL SECURITY MEASURES

LOCATION: KM. 10, SASA PORT AREA, DAVAO CITY


REVISIONS		
DATE	REMARKS	
	ADDENDUM	
NO.	–	
PROJECT	–	
DATE	–	
DRAWN	–	

SHEET NO. 04 OF 16


CADD BY VAJ
DATE DRAWN 10/15/2018
DATE UPDATED 4/5/2019

DRAWING AND SPECIFICATION DULY SIGNED, STAMPED OR SEALED AS INSTRUMENTS OF SERVICES ARE THE PROPERTY OF THE ARCHITECT, WHETHER THE OBJECTS FOR WHICH THEY ARE MADE IS EXECUTED OR NOT. IT SHALL BE UNLAWFUL FOR ANY PERSON WITHOUT THE WRITTEN CONSENT OF THE ARCHITECT OF THE SAID DOCUMENTS TO DUPLICATE OR TO MAKE COPIES OF THE SAID DOCUMENTS FOR USE IN REPETITION OF AND FOR PROJECTS OR BUILDINGS WHETHER PARTLY OR WHOLLY EXECUTED. R.A.545 SECTION 25(4).


C:\Users\VAJ\Desktop\2019\19-001-SASA-Repair of Perimeter Fence.dwg
PLOTTED DATE / Apr 05, 2019 - 2:26pm

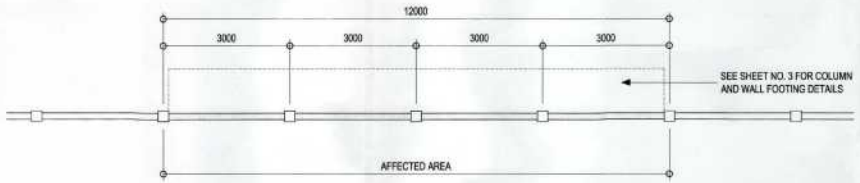

FOUNDATION PLAN

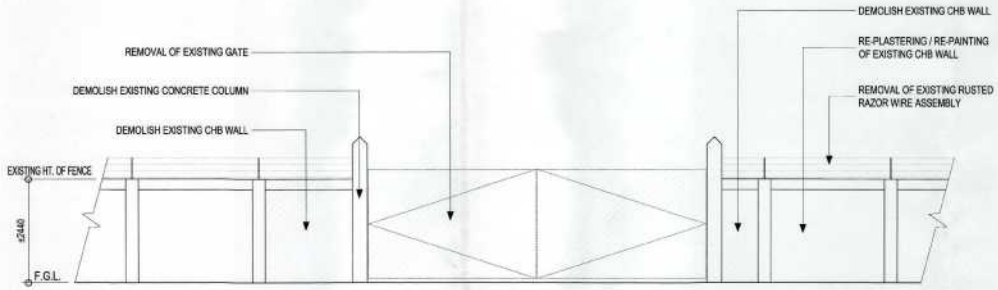

EXISTING ELEVATION

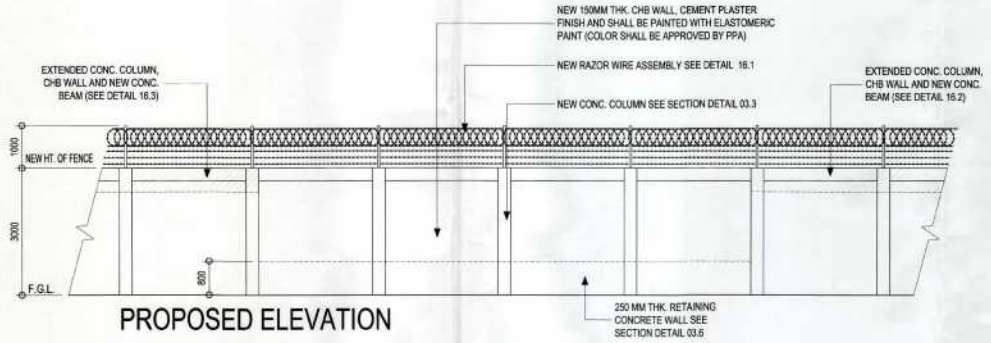

PROPOSED ELEVATION

05.1 REMOVAL OF EXISTING GATE AND FENCING DETAIL
SCALE 1: 50 METERS

PHILIPPINE PORTS AUTHORITY PMO DAVAO

PREPARED BY:	CHECKED AND REVIEWED BY:	RECOMMENDING APPROVAL BY:	APROVED BY:
VICTOR A. JASPE *ENGINEERING ASSISTANT–A*	LARA SIMONE L. ABA *SENIOR ENGINEER A*	ASTERIO C. GALLARDO, JR. *ESD MANAGER*	ANALEE G. AGUILA *PORT MANAGER*

OWNER: ANALEE G. AGUILA, *PORT MANAGER*

SHEET CONTENTS: REMOVAL OF EXISTING GATE AND FENCING DETAIL.

PROJECT TITLE: REPAIR OF SASA PORT PERIMETER FENCE INCLUDING PROVISION OF RAZOR WIRES FOR ADDITIONAL SECURITY MEASURES

LOCATION: KM. 10, SASA PORT AREA, DAVAO CITY


REVISIONS	
DATE	REMARKS
	ADDENDUM
NO.	–
PROJECT	–
DATE	–
DRAWN	–

SHEET NO. 05 OF 16

CADD BY: VAJ
DATE DRAWN: 10/15/2018
DATE UPDATED: 4/5/2019

DRAWING AND SPECIFICATION DULY SIGNED, STAMPED OR SEALED AS INSTRUMENTS OF SERVICES ARE THE PROPERTY OF THE ARCHITECT, WHETHER THE OBJECTS FOR WHICH THEY ARE MADE IS EXECUTED OR NOT. IT SHALL BE UNLAWFUL FOR ANY PERSON WITHOUT THE WRITTEN CONSENT OF THE ARCHITECT OF THE SAID DOCUMENTS TO DUPLICATE OR TO MAKE COPIES OF THE SAID DOCUMENTS FOR USE IN REPETITION OF AND FOR PROJECTS OR BUILDINGS WHETHER PARTLY OR WHOLELY EXECUTED. R.A.545 SECTION 25(4).

C:\Users\...\Desktop\2020 3rd\2020 3-00-SASA Repair of Perimeter Fence.dwg
PLOTTED DATE : Apr 05, 2019 - 2:26pm

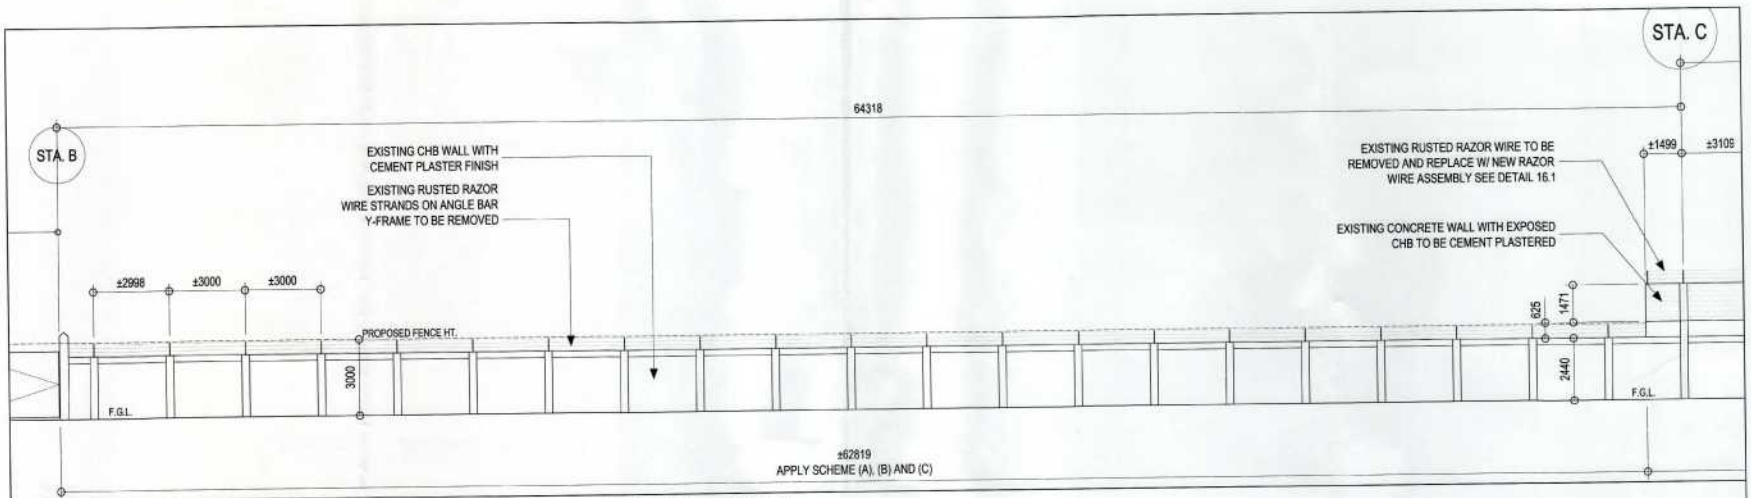

06.1 EXISTING PERIMETER FENCE FROM STA. B TO C = 64.32 METERS–ELEVATION
SCALE 1:100 METERS

REPAIR SCHEMES:

A - PERIMETER FENCES WITH LESS THAN 3.00 METERS IN HEIGHT SHALL BE EXTENDED TO 3.00 METERS AND PROVIDE RAZOR BLADE ASSEMBLY AND BE PAINTED. SEE DETAILED DRAWING SHEET 16

B - PERIMETER FENCES WITH EXPOSED CHB SHALL BE PLASTERED, SCALED PLASTERING SHALL BE RE-PLASTERED AND SHALL BE REPAINTED.

C - PERIMETER FENCE WITH CONCRETE COLUMNS AND BEAMS THAT HAVE EXPOSED REBARS SHALL BE REPLACE WITH NEW REBARS AND RE-CONCRETED; AND SHALL BE REPAINTED.

D - PERIMETER FENCE SHALL BE REPAINTED AND ALL EXISTING RUSTED BARB WIRE AND/OR RAZOR BLADE ASSEMBLY SHALL BE REPLACED WITH NEW.


EXISTING PERIMETER FENCE AT INSTRADE SIDE.


EXISTING PERIMETER FENCE AT INSTRADE SIDE.


EXISTING PERIMETER FENCE AT SASA WHARF SIDE.


EXISTING PERIMETER FENCE WITH EXTENDED CHB AT SASA WHARF SIDE.

06.2 REPAIR SCHEMES
SCALE 1: NTS METERS

06.3 PERIMETER FENCE ALONG STA. B TO C – ACTUAL PICTURES
SCALE 1: NTS METERS

PHILIPPINE PORTS AUTHORITY PMO DAVAO

PREPARED BY:	CHECKED AND REVIEWED BY:	RECOMMENDING APPROVAL BY:	APPROVED BY:
VICTOR A. JASPE *ENGINEERING ASSISTANT–A*	LARA SIMONE L. ABA *SENIOR ENGINEER A*	ASTERIO C. GALLARDO, JR. *ESD MANAGER*	ANALEE G. AGUILA *PORT MANAGER*

OWNER: ANALEE G. AGUILA, *PORT MANAGER*

SHEET CONTENTS:
- EXISTING PERIMETER FENCE FROM STA. B TO C = 64.32 METERS–ELEVATION
- REPAIR SCHEMES
- PERIMETER FENCE ALONG STA. B TO C – ACTUAL PICTURES

PROJECT TITLE: REPAIR OF SASA PORT PERIMETER FENCE INCLUDING PROVISION OF RAZOR WIRES FOR ADDITIONAL SECURITY MEASURES

LOCATION: KM. 10, SASA PORT AREA, DAVAO CITY


REVISIONS		
DATE	REMARKS	
	ADDENDUM	
NO.	–	
PROJECT	–	
DATE	–	
DRAWN	–	

SHEET NO. 06 OF 16

CADD BY: VAJ
DATE DRAWN: 10/15/2018
DATE UPDATED: 1/5/2019

DRAWING AND SPECIFICATION DULY SIGNED, STAMPED OR SEALED AS INSTRUMENTS OF SERVICES ARE THE PROPERTY OF THE ARCHITECT, WHETHER THE OBJECTS FOR WHICH THEY ARE MADE IS EXECUTED OR NOT. IT SHALL BE UNLAWFUL FOR ANY PERSON WITHOUT THE WRITTEN CONSENT OF THE ARCHITECT OF THE SAID DOCUMENTS TO DUPLICATE OR TO MAKE COPIES OF THE SAID DOCUMENTS FOR USE IN REPETITION OF AND FOR PROJECTS OR BUILDINGS WHETHER PARTLY OR WHOLLY EXECUTED. R.A.545 SECTION 25(4).

C:\Users\PPA\Desktop\Projects\2019\2019 B-00-SASA-Repair of Perimeter Fence.dwg
PLOTTED DATE: Apr 05, 2019 - 2:26pm

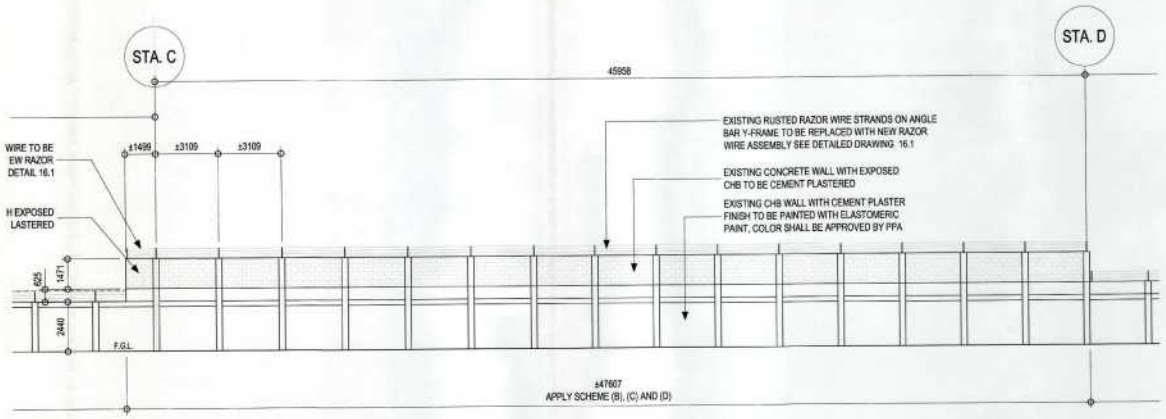

07.1 EXISTING PERIMETER FENCE FROM STA. C TO D = 45.96 METERS–ELEVATION
SCALE 1:125 METERS

REPAIR SCHEMES:

- **A** - PERIMETER FENCES WITH LESS THAN 3.00 METERS IN HEIGHT SHALL BE EXTENDED TO 3.00 METERS AND PROVIDE RAZOR BLADE ASSEMBLY AND BE PAINTED. SEE DETAILED DRAWING SHEET 16
- **B** - PERIMETER FENCES WITH EXPOSED CHB SHALL BE PLASTERED. SCALED PLASTERING SHALL BE RE-PLASTERED AND SHALL BE REPAINTED.
- **C** - PERIMETER FENCE WITH CONCRETE COLUMNS AND BEAMS THAT HAVE EXPOSED REBARS SHALL BE REPLACE WITH NEW REBARS AND RE-CONCRETED; AND SHALL BE REPAINTED.
- **D** - PERIMETER FENCE SHALL BE REPAINTED AND ALL EXISTING RUSTED BARB WIRE AND/OR RAZOR BLADE ASSEMBLY SHALL BE REPLACED WITH NEW.


EXISTING PERIMETER FENCE WITH EXTENDED CHB AT SASA WHARF SIDE.


EXISTING PERIMETER FENCE WITH EXTENDED CHB AT SASA WHARF SIDE.


PERIMETER FENCE BEAM WITH EXPOSED REBARS.


EXISTING PERIMETER FENCE WITH EXTENDED CHB AT SASA WHARF SIDE.

07.2 REPAIR SCHEMES
SCALE 1: NTS METERS

07.3 PERIMETER FENCE ALONG STA. C TO D – ACTUAL PICTURES
SCALE 1: NTS METERS

PHILIPPINE PORTS AUTHORITY PMO DAVAO

PREPARED BY:	CHECKED AND REVIEWED BY:	RECOMMENDING APPROVAL BY:	APROVED BY:
VICTOR A. JASPE *ENGINEERING ASSISTANT–A*	LARA SIMONE L. ABA *SENIOR ENGINEER A*	ASTERIO C. GALLARDO, JR. *ESD MANAGER*	ANALEE G. AGUILA *PORT MANAGER*

OWNER: ANALEE G. AGUILA, *PORT MANAGER*

SHEET CONTENTS:
- EXISTING PERIMETER FENCE FROM STA. C TO D = 45.96 METERS–ELEVATION
- REPAIR SCHEMES
- PERIMETER FENCE ALONG STA. C TO D – ACTUAL PICTURES

PROJECT TITLE: REPAIR OF SASA PORT PERIMETER FENCE INCLUDING PROVISION OF RAZOR WIRES FOR ADDITIONAL SECURITY MEASURES

LOCATION: KM. 10, SASA PORT AREA, DAVAO CITY


REVISIONS	
DATE	REMARKS
	ADDENDUM
NO.	–
PROJECT	–
DATE	–
DRAWN	–

SHEET NO. 07 OF 16

CADD BY: VAJ
DATE DRAWN: 10/15/2018
DATE UPDATED: 4/5/2019

DRAWING AND SPECIFICATION DULY SIGNED, STAMPED OR SEALED AS INSTRUMENTS OF SERVICES ARE THE PROPERTY OF THE ARCHITECT, WHETHER THE OBJECTS FOR WHICH THEY ARE MADE IS EXECUTED OR NOT. IT SHALL BE UNLAWFUL FOR ANY PERSON WITHOUT THE WRITTEN CONSENT OF THE ARCHITECT OF THE SAID DOCUMENTS TO DUPLICATE OR TO MAKE COPIES OF THE SAID DOCUMENTS FOR USE IN REPETITION OF AND FOR PROJECTS OR BUILDINGS WHETHER PARTLY OR WHOLLY EXECUTED. R.A.545 SECTION 25(4).

C:\Users\VAJ\Desktop\Projects\2019\5-DC-SASA-Repair of Perimeter Fence.dwg
PLOTTED DATE : Apr 05, 2019 - 2:22pm

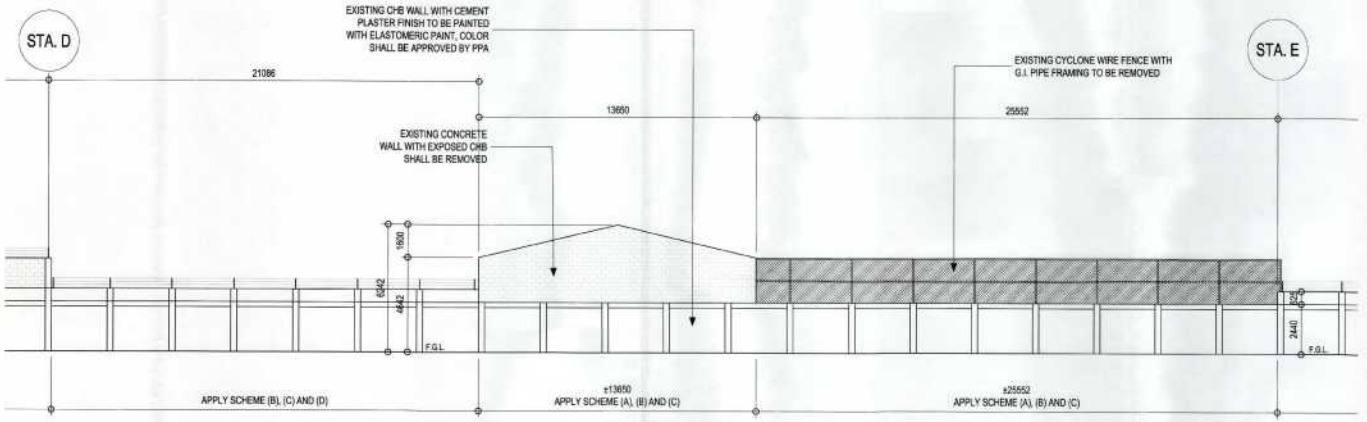

08.1 PERIMETER FENCE ELEVATION FROM STA. D TO E = 60.29 METERS–ACTUAL ELEVATION
SCALE 1: 125 METERS

REPAIR SCHEMES:

- **A** - PERIMETER FENCES WITH LESS THAN 3.00 METERS IN HEIGHT SHALL BE EXTENDED TO 3.00 METERS AND PROVIDE RAZOR BLADE ASSEMBLY AND BE PAINTED. SEE DETAILED DRAWING SHEET 16
- **B** - PERIMETER FENCES WITH EXPOSED CHB SHALL BE PLASTERED. SCALED PLASTERING SHALL BE RE-PLASTERED AND SHALL BE REPAINTED.
- **C** - PERIMETER FENCE WITH CONCRETE COLUMNS AND BEAMS THAT HAVE EXPOSED REBARS SHALL BE REPLACE WITH NEW REBARS AND RE-CONCRETED; AND SHALL BE REPAINTED.
- **D** - PERIMETER FENCE SHALL BE REPAINTED AND ALL EXISTING RUSTED BARB WIRE AND/OR RAZOR BLADE ASSEMBLY SHALL BE REPLACED WITH NEW.

08.2 REPAIR SCHEMES
SCALE 1: NTS METERS


EXISTING PERIMETER FENCE WITH EXTENDED CHB ADJACENT TO A REEFER RACK AT INSTRADE SIDE.


EXISTING PERIMETER FENCE ADJACENT TO A REEFER RACK AT INSTRADE SIDE.


EXISTING PERIMETER FENCE WITH EXTENDED CHB AND OLD WALK SHED ROOFING AT SASA WHARF SIDE.


EXISTING PERIMETER FENCE WITH OLD WALK SHED ROOFING AT SASA WHARF SIDE.

08.3 PERIMETER FENCE ALONG STA. D TO E – ACTUAL PICTURES
SCALE 1: NTS METERS

PHILIPPINE PORTS AUTHORITY PMO DAVAO

PREPARED BY:	CHECKED AND REVIEWED BY:	RECOMMENDING APPROVAL BY:	APPROVED BY:
VICTOR A. JASPE *ENGINEERING ASSISTANT–A*	LARA SIMONE L. ABA *SENIOR ENGINEER A*	ASTERIO C. GALLARDO, JR. *ESD MANAGER*	ANALEE G. AGUILA *PORT MANAGER*

OWNER: ANALEE G. AGUILA, *PORT MANAGER*

SHEET CONTENTS:
- PERIMETER FENCE ELEVATION FROM STA. D TO E = 60.29 METERS–ACTUAL ELEVATION
- REPAIR SCHEMES
- PERIMETER FENCE ALONG STA. D TO E – ACTUAL PICTURES

PROJECT TITLE: REPAIR OF SASA PORT PERIMETER FENCE INCLUDING PROVISION OF RAZOR WIRES FOR ADDITIONAL SECURITY MEASURES

LOCATION: KM. 10, SASA PORT AREA, DAVAO CITY

REVISIONS		
NO.	DATE	REMARKS
		ADDENDUM


PROJECT	–
DATE	–
DRAWN	–

SHEET NO. 08 OF 16

CADD BY: VAJ
DATE DRAWN: 10/15/2018
DATE UPDATED: 4/5/2019

DRAWING: "I SPECIFICATION DULY SIGNED, STAMPED OR SEALED AS INSTRUMENTS OF SERVICES ARE THE PROPERTY OF THE ARCHITECT, WHETHER THE OBJECTS FOR WHICH THEY ARE MADE IS EXECUTED OR NOT. IT SHALL BE UNLAWFUL FOR ANY PERSON WITHOUT THE WRITTEN CONSENT OF THE ARCHITECT OF THE SAID DOCUMENTS TO DUPLICATE OR TO MAKE COPIES OF THE SAID DOCUMENTS FOR USE IN REPETITION OF AND FOR PROJECTS OR BUILDINGS WHETHER PARTLY OR WHOLLY EXECUTED. R.A.545 SECTION 25(4)

C:\Revit Drawings\Revit Projects\2019-00-SASA-Repair of Perimeter Fence.dwg
PLOTTED DATE: Apr 05, 2019 - 2:32pm

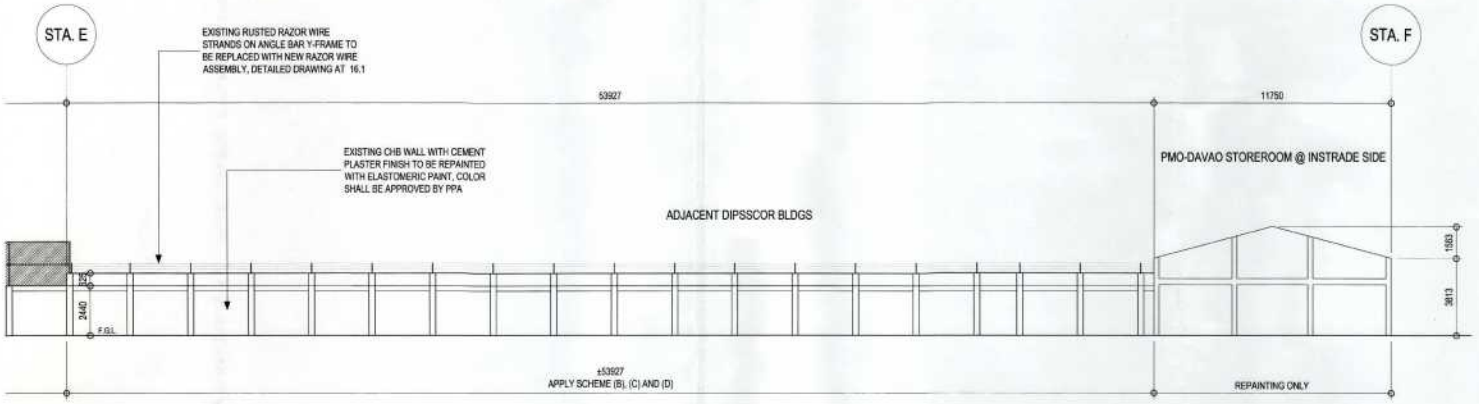

09.1 EXISTING PERIMETER FENCE ELEVATION FROM STA. E TO F = 65.68 METERS–ACTUAL ELEVATION
SCALE 1:125 METERS

REPAIR SCHEMES:

A - PERIMETER FENCES WITH LESS THAN 3.00 METERS IN HEIGHT SHALL BE EXTENDED TO 3.00 METERS AND PROVIDE RAZOR BLADE ASSEMBLY AND BE PAINTED. SEE DETAILED DRAWING SHEET 16

B - PERIMETER FENCES WITH EXPOSED CHB SHALL BE PLASTERED, SCALED PLASTERING SHALL BE RE-PLASTERED AND SHALL BE REPAINTED.

C - PERIMETER FENCE WITH CONCRETE COLUMNS AND BEAMS THAT HAVE EXPOSED REBARS SHALL BE REPLACE WITH NEW REBARS AND RE-CONCRETED; AND SHALL BE REPAINTED.

D - PERIMETER FENCE SHALL BE REPAINTED AND ALL EXISTING RUSTED BARB WIRE AND/OR RAZOR BLADE ASSEMBLY SHALL BE REPLACED WITH NEW.

09.2 REPAIR SCHEMES
SCALE 1: NTS METERS


EXISTING PERIMETER FENCE WITH EXTENDED CHB ADJACENT TO A REEFER RACK AT INSTRADE SIDE.


EXISTING PERIMETER FENCE ADJACENT TO A REEFER RACK AT INSTRADE SIDE.


EXISTING PERIMETER FENCE ADJACENT TO DISPSSCOR BUILDING AT SASA WHARF SIDE.


EXISTING PERIMETER FENCE ADJACENT TO DISPSSCOR BUILDING AND PMO DAVAO STOREROOM AT SASA WHARF SIDE.

09.3 PERIMETER FENCE ALONG STA. E TO F – ACTUAL PICTURES
SCALE 1: NTS METERS

PHILIPPINE PORTS AUTHORITY PMO DAVAO

PREPARED BY:	CHECKED AND REVIEWED BY:	RECOMMENDING APPROVAL BY:	APROVED BY:
VICTOR A. JASPE *ENGINEERING ASSISTANT–A*	LARA SIMONE L. ABA *SENIOR ENGINEER A*	ASTERIO C. GALLARDO, JR. *ESD MANAGER*	ANALEE G. AGUILA *PORT MANAGER*

OWNER: ANALEE G. AGUILA, *PORT MANAGER*

SHEET CONTENTS:
- EXISTING PERIMETER FENCE ELEVATION FROM STA. E TO F – = 65.68 METERS–ACTUAL ELEVATION
- REPAIR SCHEMES
- PERIMETER FENCE ALONG STA. E TO F – ACTUAL PICTURES

PROJECT TITLE: REPAIR OF SASA PORT PERIMETER FENCE INCLUDING PROVISION OF RAZOR WIRES FOR ADDITIONAL SECURITY MEASURES

LOCATION: KM. 10, SASA PORT AREA, DAVAO CITY

REVISIONS		
DATE	REMARKS	
	ADDENDUM	
NO.	–	
PROJECT	–	
DATE	–	
DRAWN	–	

SHEET NO. 09 OF 16

CADD BY: VAJ
DATE DRAWN: 10/15/2018
DATE DRAWN: 4/5/2019

DRAWING AND SPECIFICATION DULY SIGNED, STAMPED OR SEALED AS INSTRUMENTS OF SERVICES ARE THE PROPERTY OF THE ARCHITECT, WHETHER THE OBJECTS FOR WHICH THEY ARE MADE IS EXECUTED OR NOT. IT SHALL BE UNLAWFUL FOR ANY PERSON WITHOUT THE WRITTEN CONSENT OF THE ARCHITECT OF THE SAID DOCUMENTS TO DUPLICATE OR TO MAKE COPIES OF THE SAID DOCUMENTS FOR USE IN REPETITION OF AND FOR PROJECTS OR BUILDINGS WHETHER PARTLY OR WHOLLY EXECUTED. R.A.545 SECTION 22(4).

C:\Users\PPA-PMO-DAVAO\Desktop\Projects\2019\9-20-SASA-Repair of Perimeter Fence.dwg
PLOTTED DATE: Apr 05, 2019 - 2:36pm

REPAIR SCHEMES:


A - PERIMETER FENCES WITH LESS THAN 3.00 METERS IN HEIGHT SHALL BE EXTENDED TO 3.00 METERS AND PROVIDE RAZOR BLADE ASSEMBLY AND BE PAINTED. SEE DETAILED DRAWING SHEET 16

B - PERIMETER FENCES WITH EXPOSED CHB SHALL BE PLASTERED, SCALED PLASTERING SHALL BE RE-PLASTERED AND SHALL BE REPAINTED.

C - PERIMETER FENCE WITH CONCRETE COLUMNS AND BEAMS THAT HAVE EXPOSED REBARS SHALL BE REPLACE WITH NEW REBARS AND RE-CONCRETED; AND SHALL BE REPAINTED.


D - PERIMETER FENCE SHALL BE REPAINTED AND ALL EXISTING RUSTED BARB WIRE AND/OR RAZOR BLADE ASSEMBLY SHALL BE REPLACED WITH NEW.

10.1 REPAIR SCHEMES
SCALE 1: NTS METERS

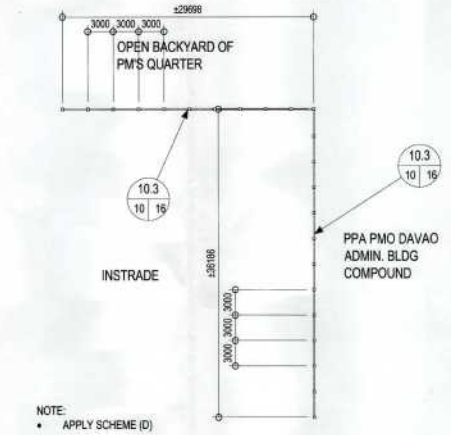

NOTE:
- APPLY SCHEME (D)

10.2 EXISTING PERIMETER FENCE @ PMO DAVAO ADMIN. COMPOUND–PLAN
SCALE 1: 500 METERS

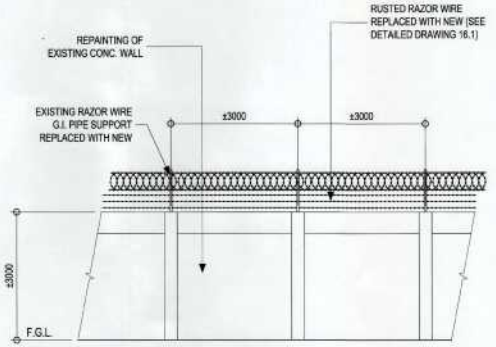


NOTE: SEE ACTUAL SAMPLE PICTURE OF THE EXISTING FENCE AT 10.4

10.3 PERIMETER FENCE AT PMO DAVAO ADMIN. COMPOUND–PART ELEVATION
SCALE 1: 100 METERS



EXISTING PERIMETER FENCE NEAR THE PM'S QUARTERS AT SASA WHARF SIDE.

10.4 PERIMETER FENCE–ACTUAL PICTURE
SCALE 1: NTS METERS

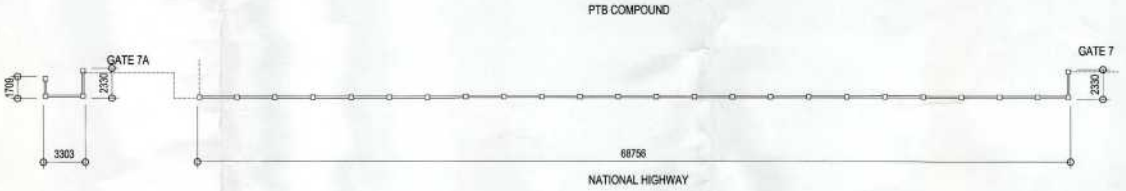

NOTE:
- DRAWING SHOWN THE FENCE LAYOUT IN STRAIGHT LINE FOR PRESENTATION PURPOSES ONLY.
- SEE PART ELEVATION AT DRAWING 11.2

10.5 EXISTING PERIMETER FENCE @ PTB COMPOUND–PLAN
SCALE 1: 350 METERS

PHILIPPINE PORTS AUTHORITY PMO DAVAO

PREPARED BY:	CHECKED AND REVIEWED BY:	RECOMMENDING APPROVAL BY:	APROVED BY:
VICTOR A. JASPE *ENGINEERING ASSISTANT–A*	LARA SIMONE L. ABA *SENIOR ENGINEER A*	ASTERIO C. GALLARDO, JR. *ESD MANAGER*	ANALEE G. AGUILA *PORT MANAGER*

OWNER: ANALEE G. AGUILA, *PORT MANAGER*

SHEET CONTENTS:
- REPAIR SCHEMES
- EXISTING PERIMETER FENCE @ PMO DAVAO ADMIN. COMPOUND–PLAN
- PERIMETER FENCE AT PMO DAVAO ADMIN. COMPOUND–PART ELEVATION
- PERIMETER FENCE–ACTUAL PICTURE
- EXISTING PERIMETER FENCE @ PTB COMPOUND–PLAN

PROJECT TITLE: REPAIR OF SASA PORT PERIMETER FENCE INCLUDING PROVISION OF RAZOR WIRES FOR ADDITIONAL SECURITY MEASURES

LOCATION: KM. 10, SASA PORT AREA, DAVAO CITY

REVISIONS		
DATE	REMARKS	
	ADDENDUM	
NO.	–	
PROJECT	–	
DATE	–	
DRAWN	–	

SHEET NO. 10 OF 16

CADD BY: VAJ
DATE DRAWN: 10/15/2018
DATE UPDATED: 4/5/2019

DRAWING AND SPECIFICATION DULY SIGNED, STAMPED OR SEALED AS INSTRUMENTS OF SERVICES ARE THE PROPERTY OF THE ARCHITECT, WHETHER THE OBJECTS FOR WHICH THEY ARE MADE IS EXECUTED OR NOT. IT SHALL BE UNLAWFUL FOR ANY PERSON WITHOUT THE WRITTEN CONSENT OF THE ARCHITECT OF THE SAID DOCUMENTS TO DUPLICATE OR TO MAKE COPIES OF THE SAID DOCUMENTS FOR USE IN REPETITION OF AND FOR PROJECTS OR BUILDINGS WHETHER PARTLY OR WHOLLY EXECUTED. R.A.545 SECTION 25(4).

PLOTTED DATE: Apr 05, 2019 - 2:33pm

REPAIR SCHEMES:


A - PERIMETER FENCES WITH LESS THAN 3.00 METERS IN HEIGHT SHALL BE EXTENDED TO 3.00 METERS AND PROVIDE RAZOR BLADE ASSEMBLY AND BE PAINTED. SEE DETAILED DRAWING SHEET 16

B - PERIMETER FENCES WITH EXPOSED CHB SHALL BE PLASTERED, SCALED PLASTERING SHALL BE RE-PLASTERED AND SHALL BE REPAINTED.

C - PERIMETER FENCE WITH CONCRETE COLUMNS AND BEAMS THAT HAVE EXPOSED REBARS SHALL BE REPLACE WITH NEW REBARS AND RE-CONCRETED; AND SHALL BE REPAINTED.

D - PERIMETER FENCE SHALL BE REPAINTED AND ALL EXISTING RUSTED BARB WIRE AND/OR RAZOR BLADE ASSEMBLY SHALL BE REPLACED WITH NEW.

11.1 REPAIR SCHEMES
SCALE 1: NTS METERS

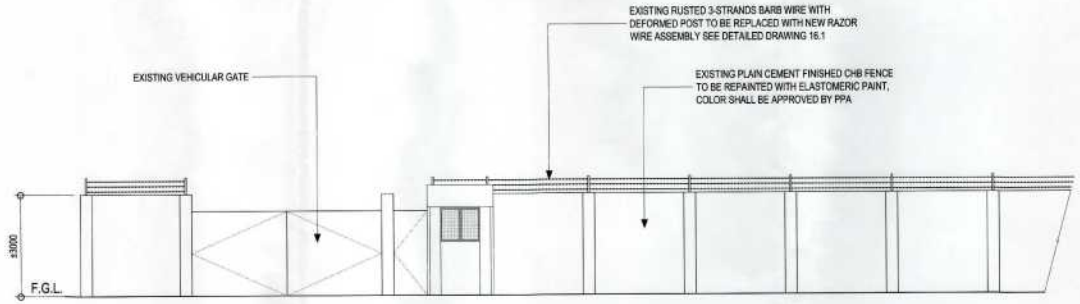


11.2 PERIMETER FENCE AT GATE 7A, PTB COMPOUND ALONG THE HIGHWAY–EXISTING PART ELEVATION
SCALE 1: 75 METERS


EXISTING FENCE VIEWED INSIDE THE PTB COMPOUND.


EXISTING FENCE OF PTB COMPOUND VIEWED ALONG THE HIGHWAY.

11.3 PERIMETER FENCE–ACTUAL PICTURES
SCALE 1: NTS METERS

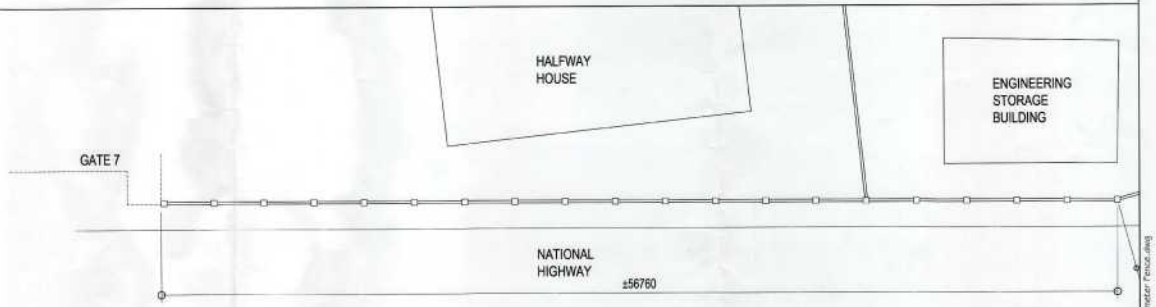

NOTE:

- DRAWING SHOWN THE FENCE LAYOUT IN STRAIGHT LINE FOR PRESENTATION PURPOSES ONLY. IN ACTUAL, IT SHOULD FOLLOW THE EXISTING DIRECTION OF PORT OF SASA BORDER LINE.
- SEE PART ELEVATION AT DRAWING 11.2
- APPLY SCHEME D

11.4 PERIMETER FENCE STARTS AT GATE 7 ALONG THE HIGHWAY–PART PLAN
SCALE 1: 150 METERS

PHILIPPINE PORTS AUTHORITY PMO DAVAO

PREPARED BY:	CHECKED AND REVIEWED BY:	RECOMMENDING APPROVAL BY:	APROVED BY:
VICTOR A. JASPE *ENGINEERING ASSISTANT–A*	LARA SIMONE L. ABA *SENIOR ENGINEER A*	ASTERIO C. GALLARDO, JR. *ESD MANAGER*	ANALEE G. AGUILA *PORT MANAGER*

OWNER: ANALEE G. AGUILA, *PORT MANAGER*

PROJECT TITLE: REPAIR OF SASA PORT PERIMETER FENCE INCLUDING PROVISION OF RAZOR WIRES FOR ADDITIONAL SECURITY MEASURES

SHEET CONTENTS:
- REPAIR SCHEMES
- PERIMETER FENCE AT GATE 7A, PTB COMPOUND ALONG THE HIGHWAY–EXISTING PART ELEVATION
- PERIMETER FENCE–ACTUAL PICTURES
- PERIMETER FENCE STARTS AT GATE 7 ALONG THE HIGHWAY–PART PLAN

LOCATION: KM. 10, SASA PORT AREA, DAVAO CITY

REVISIONS		
DATE	REMARKS	
	ADDENDUM	
NO.	–	
PROJECT	–	
DATE	–	
DRAWN	–	

SHEET NO. 11 OF 16

CADD BY VAJ
DATE DRAWN 10/15/2018
DATE UPDATED 4/5/2019


PLOTTED DATE: 14-Oct-2019 - 2:57pm

DRAWING AND SPECIFICATION DULY SIGNED, STAMPED OR SEALED AS INSTRUMENTS OF SERVICES ARE THE PROPERTY OF THE ARCHITECT, WHETHER THE OBJECTS FOR WHICH THEY ARE MADE IS EXECUTED OR NOT. IT SHALL BE UNLAWFUL FOR ANY PERSON WITHOUT THE WRITTEN CONSENT OF THE ARCHITECT OF THE SAID DOCUMENTS TO DUPLICATE OR TO MAKE COPIES OF THE SAID DOCUMENTS FOR USE IN REPETITION OF AND FOR PROJECTS OR BUILDINGS WHETHER PARTLY OR WHOLLY EXECUTED. R.A.545 SECTION 23(4).

REPAIR SCHEMES:

- **A** - PERIMETER FENCES WITH LESS THAN 3.00 METERS IN HEIGHT SHALL BE EXTENDED TO 3.00 METERS AND PROVIDE RAZOR BLADE ASSEMBLY AND BE PAINTED. SEE DETAILED DRAWING SHEET 16
- **B** - PERIMETER FENCES WITH EXPOSED CHB SHALL BE PLASTERED, SCALED PLASTERING SHALL BE RE-PLASTERED AND SHALL BE REPAINTED.
- **C** - PERIMETER FENCE WITH CONCRETE COLUMNS AND BEAMS THAT HAVE EXPOSED REBARS SHALL BE REPLACE WITH NEW REBARS AND RE-CONCRETED; AND SHALL BE REPAINTED.
- **D** - PERIMETER FENCE SHALL BE REPAINTED AND ALL EXISTING RUSTED BARB WIRE AND/OR RAZOR BLADE ASSEMBLY SHALL BE REPLACED WITH NEW.

12.1 REPAIR SCHEMES
SCALE 1: NTS METERS

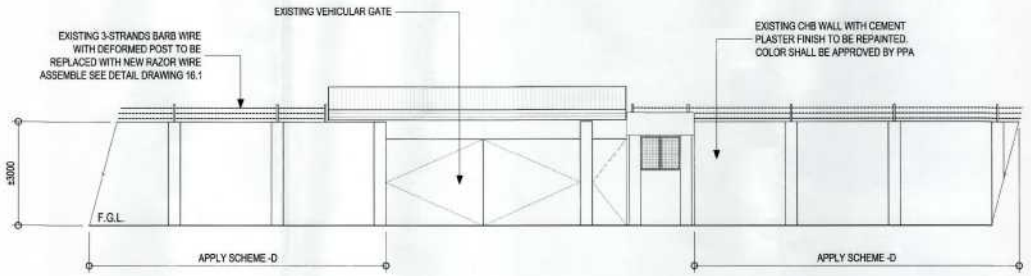

12.2 PERIMETER FENCE AT GATE 7 AND ALONG THE HIGHWAY–EXISTING PART ELEVATION
SCALE 1: 75 METERS



EXISTING FENCE OF PTB COMPOUND GATE 7 VIEWED ALONG THE HIGHWAY.



EXISTING PERIMETER FENCE VIEWED ALONG THE HIGHWAY.



EXISTING PERIMETER FENCE VIEWED ALONG THE HIGHWAY.



EXISTING PERIMETER FENCE VIEWED ALONG THE HIGHWAY.

12.3 PERIMETER FENCE AT GATE 7 AND ALONG THE HIGHWAY (PART PLAN)–ACTUAL PICTURES
SCALE 1: 400 METERS

PHILIPPINE PORTS AUTHORITY PMO DAVAO

PREPARED BY:	CHECKED AND REVIEWED BY:	RECOMMENDING APPROVAL BY:	APPROVED BY:
VICTOR A. JASPE *ENGINEERING ASSISTANT–A*	LARA SIMONE L. ABA *SENIOR ENGINEER A*	ASTERIO C. GALLARDO, JR. *ESD MANAGER*	ANALEE G. AGUILA *PORT MANAGER*

OWNER: ANALEE G. AGUILA, *PORT MANAGER*

SHEET CONTENTS:
- REPAIR SCHEMES
- PERIMETER FENCE AT GATE 7 AND ALONG THE HIGHWAY–EXISTING PART ELEVATION
- PERIMETER FENCE AT GATE 7 AND ALONG THE HIGHWAY (PART PLAN)–ACTUAL PICTURES

PROJECT TITLE: REPAIR OF SASA PORT PERIMETER FENCE INCLUDING PROVISION OF RAZOR WIRES FOR ADDITIONAL SECURITY MEASURES

LOCATION: KM. 10, SASA PORT AREA, DAVAO CITY

REVISIONS		
DATE	REMARKS	
	ADDENDUM	
NO.	–	
PROJECT	–	
DATE	–	
DRAWN	–	

SHEET NO. 12 OF 16

CADD BY: IVAJ
DATE DRAWN: 10/15/2018
DATE UPDATED: 4/5/2019

DRAWING AND SPECIFICATION DULY SIGNED, STAMPED OR SEALED AS INSTRUMENTS OF SERVICES ARE THE PROPERTY OF THE ARCHITECT, WHETHER THE OBJECTS FOR WHICH THEY ARE MADE IS EXECUTED OR NOT. IT SHALL BE UNLAWFUL FOR ANY PERSON WITHOUT THE WRITTEN CONSENT OF THE ARCHITECT OF THE SAID DOCUMENTS TO DUPLICATE OR TO MAKE COPIES OF THE SAID DOCUMENTS FOR USE IN REPETITION OF AND FOR PROJECTS OR BUILDINGS WHETHER PARTLY OR WHOLLY EXECUTED. R.A.545 SECTION 25(4).

C:\Users\ivaj\Desktop\2019\19-00-SASA-Repair of Fence\Repair of Fence.dwg
PLOTTED DATE: Apr 05, 2019 - 3:01 pm


REPAIR SCHEMES:

- **A** - PERIMETER FENCES WITH LESS THAN 3.00 METERS IN HEIGHT SHALL BE EXTENDED TO 3.00 METERS AND PROVIDE RAZOR BLADE ASSEMBLY AND BE PAINTED. SEE DETAILED DRAWING SHEET 16
- **B** - PERIMETER FENCES WITH EXPOSED CHB SHALL BE PLASTERED, SCALED PLASTERING SHALL BE RE-PLASTERED AND SHALL BE REPAINTED.
- **C** - PERIMETER FENCE WITH CONCRETE COLUMNS AND BEAMS THAT HAVE EXPOSED REBARS SHALL BE REPLACE WITH NEW REBARS AND RE-CONCRETED; AND SHALL BE REPAINTED.
- **D** - PERIMETER FENCE SHALL BE REPAINTED AND ALL EXISTING RUSTED BARB WIRE AND/OR RAZOR BLADE ASSEMBLY SHALL BE REPLACED WITH NEW.


13.1 REPAIR SCHEMES
SCALE 1: NTS METERS



13.2 EXISTING PERIMETER FENCE GOING TO BARANGAY SASA BUILDING – PLAN
SCALE 1: 100 METERS

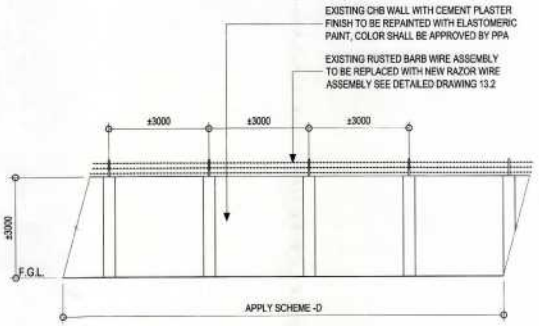

13.3 EXISTING PERIMETER FENCE GOING TO BARANGAY SASA BLDG (PART ELEVATION)
SCALE 1: 75 METERS

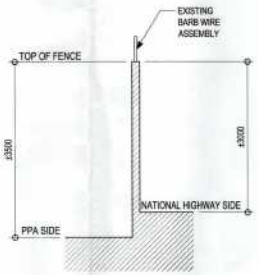

13.4 FENCE SECTION ELEVATION
SCALE 1: 50 METERS



EXISTING PERIMETER FENCE VIEWED ALONG THE HIGHWAY.



EXISTING PERIMETER FENCE NEAR GENSET BUILDING VIEWED ALONG THE HIGHWAY.

13.5 THE PERIMETER FENCE–ACTUAL PICTURES
SCALE 1: NTS METERS

PHILIPPINE PORTS AUTHORITY PMO DAVAO

PREPARED BY:	CHECKED AND REVIEWED BY:	RECOMMENDING APPROVAL BY:	APROVED BY:
VICTOR A. JASPE *ENGINEERING ASSISTANT–A*	LARA SIMONE L. ABA *SENIOR ENGINEER A*	ASTERIO O. GALLARDO, JR. *ESD MANAGER*	ANALEE G. AGUILA *PORT MANAGER*

OWNER: ANALEE G. AGUILA, *PORT MANAGER*

SHEET CONTENTS:
- REPAIR SCHEMES
- EXISTING PERIMETER FENCE GOING TO BARANGAY SASA BUILDING – PLAN
- EXISTING PERIMETER FENCE GOING TO BARANGAY SASA BLDG (PART ELEVATION)
- FENCE SECTION ELEVATION
- THE PERIMETER FENCE–ACTUAL PICTURES

PROJECT TITLE: REPAIR OF SASA PORT PERIMETER FENCE INCLUDING PROVISION OF RAZOR WIRES FOR ADDITIONAL SECURITY MEASURES

LOCATION: KM. 10, SASA PORT AREA, DAVAO CITY

REVISIONS		
NO.	DATE	REMARKS
		ADDENDUM
–		

PROJECT	–
DATE	–
DRAWN	–

SHEET NO. 13 OF 16

CADD BY: VAJ
DATE DRAWN: 10/15/2018
DATE UPDATED: 4/5/2019


DRAWING AND SPECIFICATION DULY SIGNED, STAMPED OR SEALED AS INSTRUMENTS OF SERVICES ARE THE PROPERTY OF THE ARCHITECT, WHETHER THE OBJECTS FOR WHICH THEY ARE MADE IS EXECUTED OR NOT. IT SHALL BE UNLAWFUL FOR ANY PERSON WITHOUT THE WRITTEN CONSENT OF THE ARCHITECT OF THE SAID DOCUMENTS TO DUPLICATE OR TO MAKE COPIES OF THE SAID DOCUMENTS FOR USE IN REPETITION OF AND FOR PROJECTS OR BUILDINGS WHETHER PARTLY OR WHOLLY EXECUTED. R.A.545 SECTION 25(4).

G:\My Documents\PROJECTS\Projects\2019\9-00-SASA-Repair of Perimeter Fence.dwg
PLOTTED DATE: Apr 05, 2019 - 2:41 pm


REPAIR SCHEMES:

- **A** - PERIMETER FENCES WITH LESS THAN 3.00 METERS IN HEIGHT SHALL BE EXTENDED TO 3.00 METERS AND PROVIDE RAZOR BLADE ASSEMBLY AND BE PAINTED. SEE DETAILED DRAWING SHEET 16
- **B** - PERIMETER FENCES WITH EXPOSED CHB SHALL BE PLASTERED, SCALED PLASTERING SHALL BE RE-PLASTERED AND SHALL BE REPAINTED.
- **C** - PERIMETER FENCE WITH CONCRETE COLUMNS AND BEAMS THAT HAVE EXPOSED REBARS SHALL BE REPLACE WITH NEW REBARS AND RE-CONCRETED; AND SHALL BE REPAINTED.
- **D** - PERIMETER FENCE SHALL BE REPAINTED AND ALL EXISTING RUSTED BARB WIRE AND/OR RAZOR BLADE ASSEMBLY SHALL BE REPLACED WITH NEW.


14.1 REPAIR SCHEMES
SCALE 1: NTS METERS

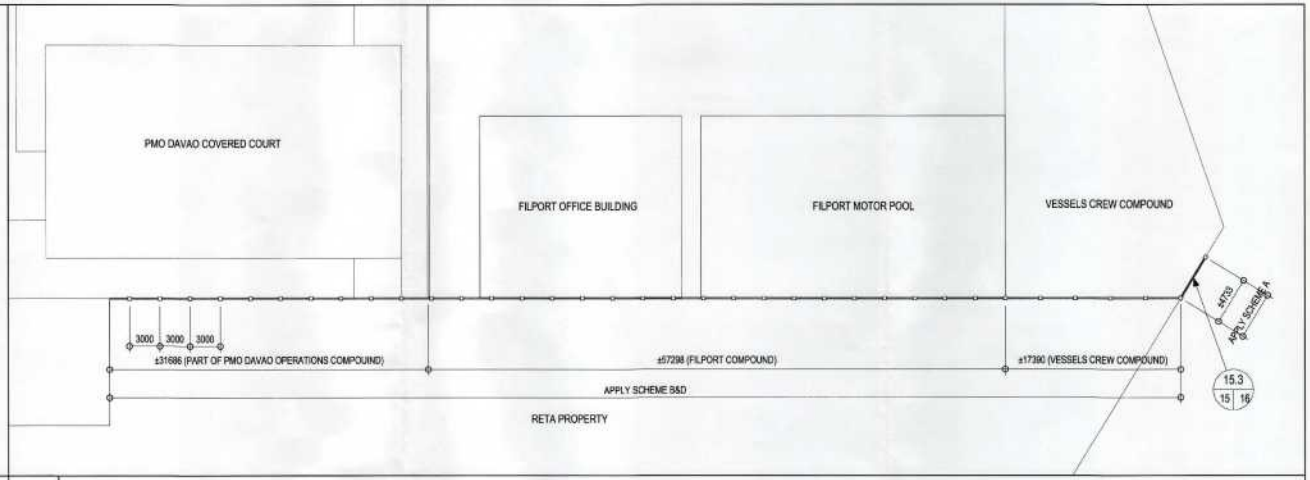

14.2 EXISTING PERIMETER FENCE ALONG PMO DAVAO COVERED COURT, FILPORT COMPOUND AND VESSELS CREW COMPOUND–LAYOUT
SCALE 1: 400 METERS

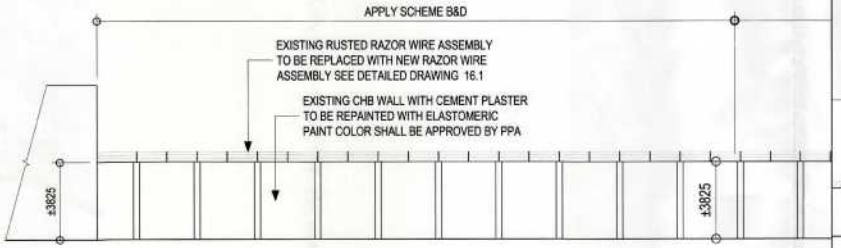

14.3 EXISTING PERIMETER FENCE @ PMO DAVAO COVERED COURT–ELEVATION (RETA PROPERTY SIDE)
SCALE 1: 125 METERS

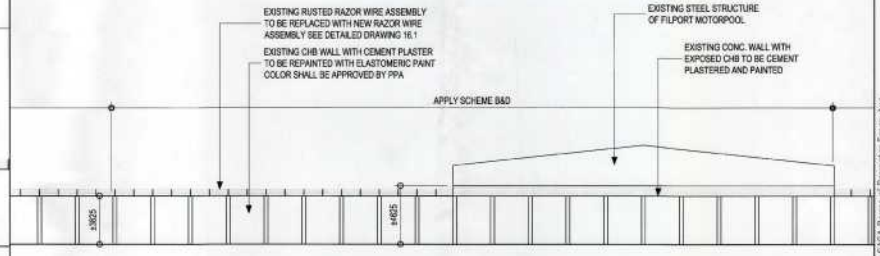

14.4 EXISTING PERIMETER FENCE @ FILPORT COMPOUND–ELEVATION (RETA PROPERTY SIDE)
SCALE 1: 200 METERS

PHILIPPINE PORTS AUTHORITY PMO DAVAO

PREPARED BY:	CHECKED AND REVIEWED BY:	RECOMMENDING APPROVAL BY:	APROVED BY:
VICTOR A. JASPE *ENGINEERING ASSISTANT–A*	LARA SIMONE L. ABA *SENIOR ENGINEER A*	ASTERIO C. GALLARDO, JR. *ESD MANAGER*	ANALEE G. AGUILA *PORT MANAGER*

OWNER: ANALEE G. AGUILA, *PORT MANAGER*

SHEET CONTENTS:
- REPAIR SCHEMES
- EXISTING PERIMETER FENCE ALONG PMO DAVAO COVERED COURT, FILPORT COMPOUND AND VESSELS CREW COMPOUND–LAYOUT
- EXISTING PERIMETER FENCE @ PMO DAVAO COVERED COURT–ELEVATION (RETA PROPERTY SIDE)
- EXISTING PERIMETER FENCE @ FILPORT COMPOUND–ELEVATION (RETA PROPERTY SIDE)

PROJECT TITLE: REPAIR OF SASA PORT PERIMETER FENCE INCLUDING PROVISION OF RAZOR WIRES FOR ADDITIONAL SECURITY MEASURES

LOCATION: KM. 10, SASA PORT AREA, DAVAO CITY

REVISIONS		
NO.	DATE	REMARKS
–		
ADDENDUM		
–		

PROJECT	–
DATE	–
DRAWN	–

SHEET NO. 14 OF 16

CADD BY VAJ
DATE DRAWN 10/15/2018
DATE UPDATED 4/5/2019

DRAWING AND SPECIFICATION DULY SIGNED, STAMPED OR SEALED AS INSTRUMENTS OF SERVICES ARE THE PROPERTY OF THE ARCHITECT, WHETHER THE OBJECTS FOR WHICH THEY ARE MADE IS EXECUTED OR NOT. IT SHALL BE UNLAWFUL FOR ANY PERSON WITHOUT THE WRITTEN CONSENT OF THE ARCHITECT OF THE SAID DOCUMENTS TO DUPLICATE OR TO MAKE COPIES OF THE SAID DOCUMENTS FOR USE IN REPETION OF AND FOR PROJECTS OR BUILDINGS WHETHER PARTLY OR WHOLLY EXECUTED. R.A.545 SECTION 25(4).

CAD FILE: C:\Users\...\Projects\2019\19-00-SASA-Repair of Perimeter Fence.dwg
PLOTTED DATE: Apr 05, 2019 - 2:42pm

REPAIR SCHEMES:


A - PERIMETER FENCES WITH LESS THAN 3.00 METERS IN HEIGHT SHALL BE EXTENDED TO 3.00 METERS AND PROVIDE RAZOR BLADE ASSEMBLY AND BE PAINTED. SEE DETAILED DRAWING SHEET 16

B - PERIMETER FENCES WITH EXPOSED CHB SHALL BE PLASTERED. SCALED PLASTERING SHALL BE RE-PLASTERED AND SHALL BE REPAINTED.


C - PERIMETER FENCE WITH CONCRETE COLUMNS AND BEAMS THAT HAVE EXPOSED REBARS SHALL BE REPLACE WITH NEW REBARS AND RE-CONCRETED; AND SHALL BE REPAINTED.

D - PERIMETER FENCE SHALL BE REPAINTED AND ALL EXISTING RUSTED BARB WIRE AND/OR RAZOR BLADE ASSEMBLY SHALL BE REPLACED WITH NEW.

15.1 REPAIR SCHEMES
SCALE 1: NTS METERS

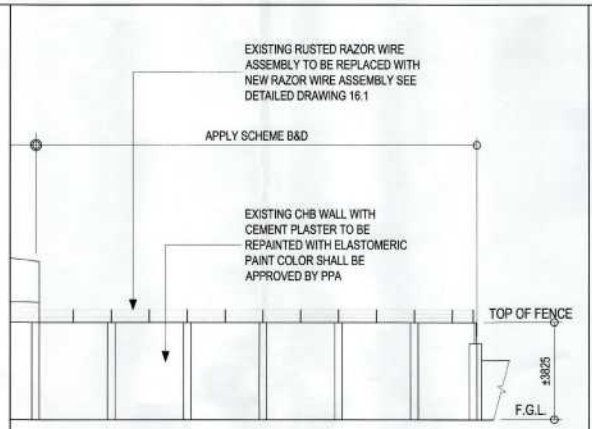

15.2 EXISTING PERIMETER FENCE @ VESSELS CREW COMFOUND-ELEVATION
SCALE 1: 100 METERS

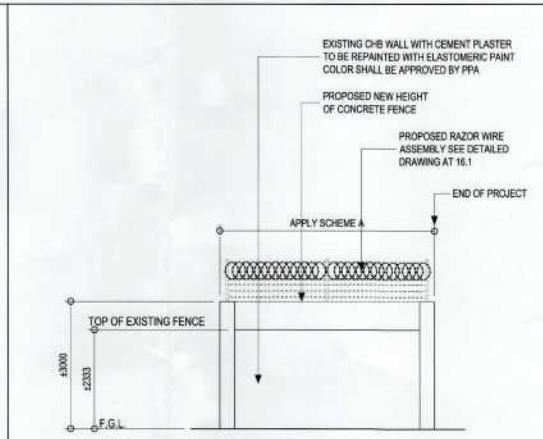

15.3 EXISTING PERIMETER FENCE @ VESSELS CREW COMFOUND-ELEVATION (MAIN ENTRANCE)
SCALE 1: 60 METERS



PORTION OF EXISTING PERIMETER FENCE INSIDE PMO DAVAO OPERATIONS BUILDING COMPOUND NEAR THE MRF BUILDING.



EXISTING PERIMETER FENCE INSIDE THE VESSELS CREW COMPOUND OF SASA WHARF.



EXISTING PERIMETER FENCE AT THE MAIN GATE OF SASA WHARF.

15.4 EXISTING PERIMETER FENCE ALONG PMO DAVAO COVERED COURT, FILPORT COMPOUND AND VESSELS CREW COMPOUND-ACTUAL PICTURES
SCALE 1: NTS METERS

PHILIPPINE PORTS AUTHORITY PMO DAVAO

PREPARED BY:	CHECKED AND REVIEWED BY:	RECOMMENDING APPROVAL BY:	APROVED BY:
VICTOR A. JASPE *ENGINEERING ASSISTANT-A*	LARA SIMONE L. ABA *SENIOR ENGINEER A*	ASTERIO C. GALLARDO, JR. *ESD MANAGER*	ANALEE G. AGUILA *PORT MANAGER*

OWNER: ANALEE G. AGUILA, *PORT MANAGER*

SHEET CONTENTS:
- REPAIR SCHEMES
- EXISTING PERIMETER FENCE @ VESSELS CREW COMFOUND-ELEVATION
- EXISTING PERIMETER FENCE @ VESSELS CREW COMFOUND-ELEVATION (MAIN ENTRANCE)
- EXISTING PERIMETER FENCE ALONG PMO DAVAO COVERED COURT, FILPORT COMPOUND AND VESSELS CREW COMPOUND-ACTUAL PICTURES

PROJECT TITLE: REPAIR OF SASA PORT PERIMETER FENCE INCLUDING PROVISION OF RAZOR WIRES FOR ADDITIONAL SECURITY MEASURES

LOCATION: KM. 10, SASA PORT AREA, DAVAO CITY


REVISIONS	
DATE	REMARKS
ADDENDUM	
NO.	-
PROJECT	-
DATE	-
DRAWN	-

SHEET NO. 15 OF 16


CADD BY: VAJ
DATE DRAWN: 10/15/2018
DATE UPDATED: 4/5/2019

DRAWING AND SPECIFICATION DULY SIGNED, STAMPED OR SEALED AS INSTRUMENTS OF SERVICES ARE THE PROPERTY OF THE ARCHITECT, WHETHER THE OBJECTS FOR WHICH THEY ARE MADE IS EXECUTED OR NOT. IT SHALL BE UNLAWFUL FOR ANY PERSON WITHOUT THE WRITTEN CONSENT OF THE ARCHITECT OF THE SAID DOCUMENTS TO DUPLICATE OR TO MAKE COPIES OF THE SAID DOCUMENTS FOR USE IN REPETITION OF AND FOR PROJECTS OR BUILDINGS WHETHER PARTLY OR WHOLLY EXECUTED. R.A.545 SECTION 25(4).


C:\Users\PPA\Desktop\2019\9-00-SASA-Repair of Perimeter Fence.dwg
PLOTTED DATE: Apr 05, 2019 - 2:43pm

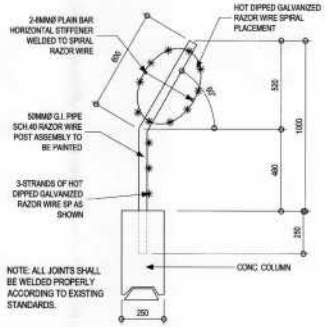


16.1 RAZOR WIRE ASSEMBLY DETAIL
SCALE 1:15 METERS

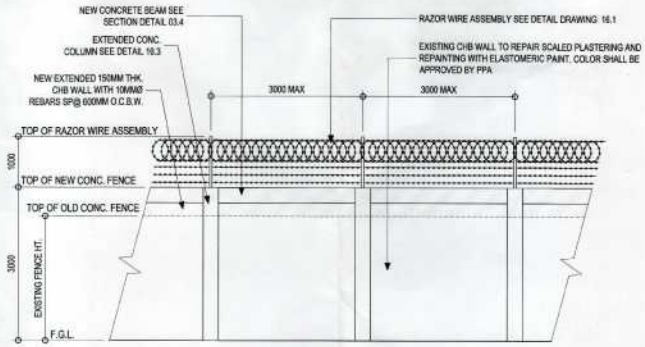

16.2 SCHEME A REPAIR OF PERIMETER FENCE (TYPICAL ELEVATION)
SCALE 1:50 METERS

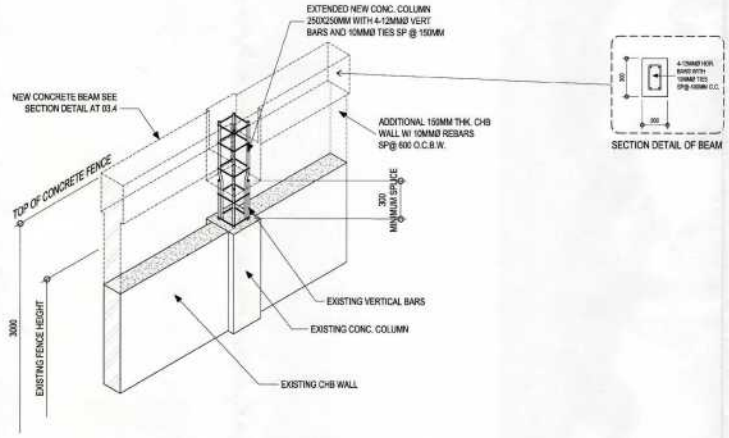

16.3 EXTENSION OF CONC. COLUMN DETAIL–SCHEME A REPAIR
SCALE 1:20 METERS

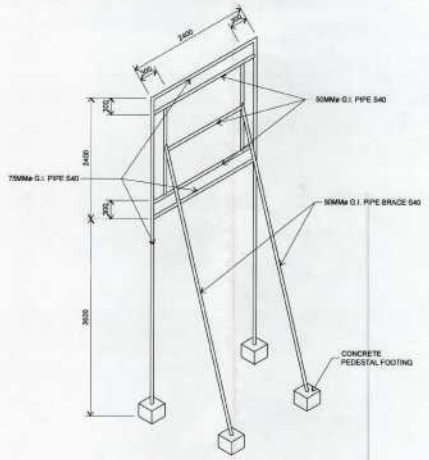

16.4 FRAMING DETAIL FOR STANDARD COA BILLBOARD
SCALE 1:50 METERS

PHILIPPINE PORTS AUTHORITY PMO DAVAO

PREPARED BY:	CHECKED AND REVIEWED BY:	RECOMMENDING APPROVAL BY:	APROVED BY:
VICTOR A. JASPE *ENGINEERING ASSISTANT–A*	LARA SIMONE L. ABA *SENIOR ENGINEER A*	ASTERIO C. GALLARDO, JR. *ESD MANAGER*	ANALEE G. AGUILA *PORT MANAGER*

OWNER: ANALEE G. AGUILA, *PORT MANAGER*

SHEET CONTENTS: RAZOR WIRE ASSEMBLY DETAIL / SCHEME A REPAIR OF PERIMETER FENCE (TYPICAL ELEVATION) / EXTENSION OF CONC. COLUMN DETAIL–SCHEME A REPAIR / FRAMING DETAIL FOR STANDARD COA BILLBOARD

PROJECT TITLE: REPAIR OF SASA PORT PERIMETER FENCE INCLUDING PROVISION OF RAZOR WIRES FOR ADDITIONAL SECURITY MEASURES

LOCATION: KM. 10, SASA PORT AREA, DAVAO CITY

REVISIONS		
DATE	REMARKS	
	ADDENDUM	
NO.	–	
PROJECT	–	
DATE	–	
DRAWN	–	

SHEET NO. 16 OF 16

CADD BY: VAJ
DATE DRAWN: 10/15/2018
DATE UPDATED: 4/5/2019

DRAWING AND SPECIFICATION DULY SIGNED, STAMPED OR SEALED AS INSTRUMENTS OF SERVICES ARE THE PROPERTY OF THE ARCHITECT, WHETHER THE OBJECTS FOR WHICH THEY ARE MADE IS EXISTED OR NOT. IT SHALL BE UNLAWFUL FOR ANY PERSON WITHOUT THE WRITTEN CONSENT OF THE ARCHITECT OF THE SAID DOCUMENTS TO DUPLICATE OR TO MAKE COPIES OF THE SAID DOCUMENTS FOR USE IN REPETITION OF AND FOR PROJECTS OR BUILDINGS WHETHER PARTLY OR WHOLLY EXECUTED. R.A.545 SECTION 35(f)

C:\Users\vaja\Desktop\Projects\2019\2019-05-00-SASA-Repair of Perimeter Fence.dwg
PLOTTED DATE: Apr 05, 2019 - 2:47pm