


01.1 PORT LOCATION MAP
SCALE 1:NTS METERS

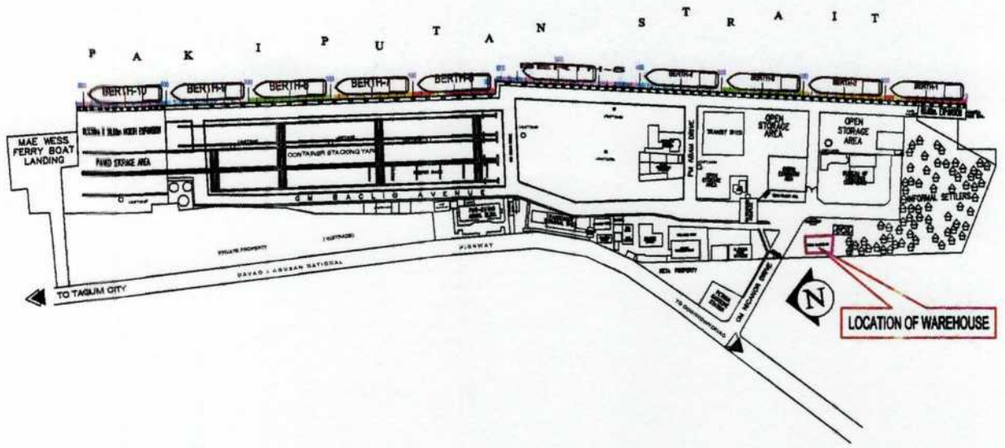

01.2 LOCATION PLAN
SCALE 1:7500 METERS

SHT. NO.	DESCRIPTION
01	PORT LOCATION MAP, LOCATION PLAN, SHEET CONTENTS, AND ACTUAL PICTURES OF EXTERIOR AND INTERIOR OF DENIA WAREHOUSE.
02	EXISTING FLOOR PLAN, FRONT ELEVATION, CROSS SECTION, LONGITUDINAL SECTION, AND ROLL-UP DOOR DETAIL
03	EXISTING ROOF FRAMING PLAN, EXISTING TRUSS (DIAGRAM), AND EXISTING TRUSS TYPICAL DETAIL

01.3 SHEET CONTENTS
SCALE 1:NTS METERS

1. CLEANING AND SURFACE PREPARATION OF ALL INTERIOR WALLS, FRONT EXTERIOR AND ROOF TRUSSES;
2. RESTORATION OF DAMAGE CONCRETE LEDGE, COLUMN EDGES, AND WALLS;
3. REPAIR OF DAMAGED SLIDING STEEL DOOR SIDE FRAME, GUIDE FRAME, AND DOOR LOCK; AND
4. PAINTING WORKS

01.4 SCOPE OF WORK
SCALE 1:NTS METERS

01.5 ACTUAL PICTURES OF EXTERIOR AND INTERIOR OF DENIA WAREHOUSE
SCALE 1:NTS METERS

PHILIPPINE PORTS AUTHORITY PMO DAVAO

PREPARED BY:	CHECKED AND REVIEWED BY:	RECOMMENDING APPROVAL BY:	APPROVED BY:
VICTOR A. JASPE ENGINEERING ASSISTANT-A	LARA SIMONE L. ABA PRINCIPAL ENGINEER A	ASTERIO C. GALLARDO, JR. ESD MANAGER	ANALEE G. AGUILA PORT MANAGER

OWNER: ANALEE G. AGUILA, PORT MANAGER

PROJECT TITLE: REPAIR OF DENIA WAREHOUSE, SASA PORT

SHEET CONTENTS: PORT LOCATION MAP, LOCATION PLAN, SHEET CONTENTS, SCOPE OF WORK, AND ACTUAL PICTURES OF EXTERIOR AND INTERIOR OF DENIA WAREHOUSE

LOCATION: KM.10, PORT AREA, SASA, DAVAO CITY


REVISIONS		
DATE	REMARKS	
	ADDENDUM	
NO.	-	
PROJECT	-	
DATE	-	
DRAWN	-	

SHEET NO. 01 OF 3


CADD BY: VAJ
DATE DRAWN: 8/18/2021
DATE UPDATED: 9/1/2021

DRAWING AND SPECIFICATION DULY SIGNED, STAMPED OR SEALED AS INSTRUMENTS OF SERVICES ARE THE PROPERTY OF THE ARCHITECT, WHETHER THE OBJECTS FOR WHICH THEY ARE MADE IS EXECUTED OR NOT. IT SHALL BE UNLAWFUL FOR ANY PERSON WITHOUT THE WRITTEN CONSENT OF THE ARCHITECT OF THE SAID DOCUMENTS TO DUPLICATE OR TO MAKE COPIES OF THE SAID DOCUMENTS FOR USE IN REPETITION OF AND FOR PROJECTS OR BUILDINGS WHETHER PARTLY OR WHOLELY EXECUTED. R.A.545 SECTION 25(4).


CAD FILE: G:\Drawing files\Repair Projects\2021\Denia Warehouse\2021-00-SASA-Repainting of Denia Warehouse.dwg
LAST PLOTTED: 9/2/2021 8:59:29 AM
PLOTSTYLE: 01-PMODavao_TP_20X30 + A3.ctb

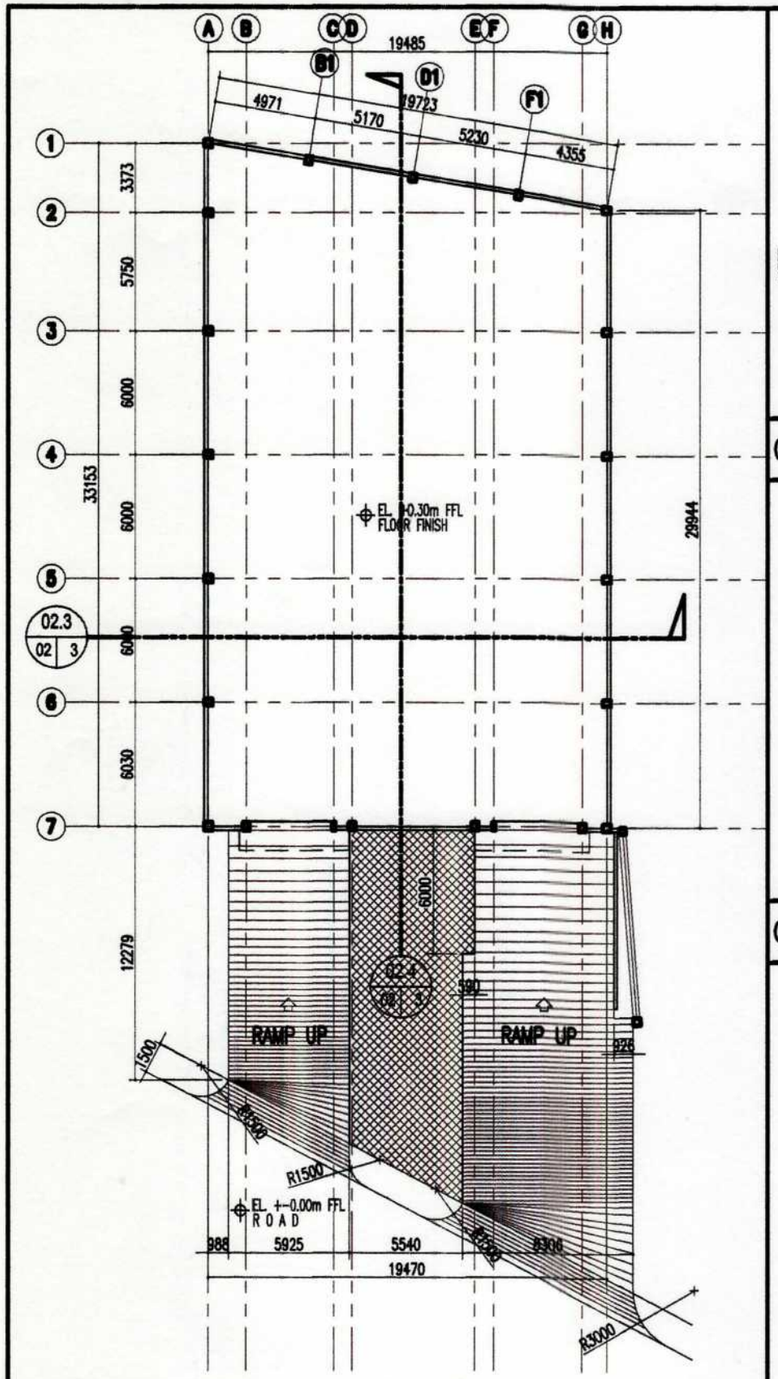


02.1 EXISTING FLOOR PLAN
SCALE 1:300 METERS

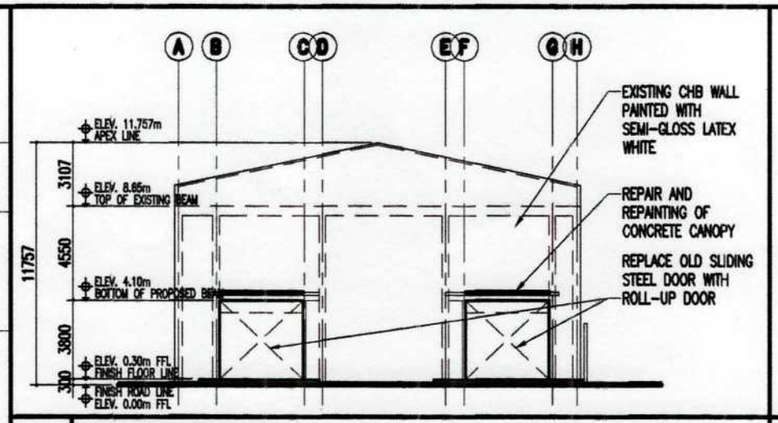


02.2 FRONT ELEVATION
SCALE 1:300 METERS

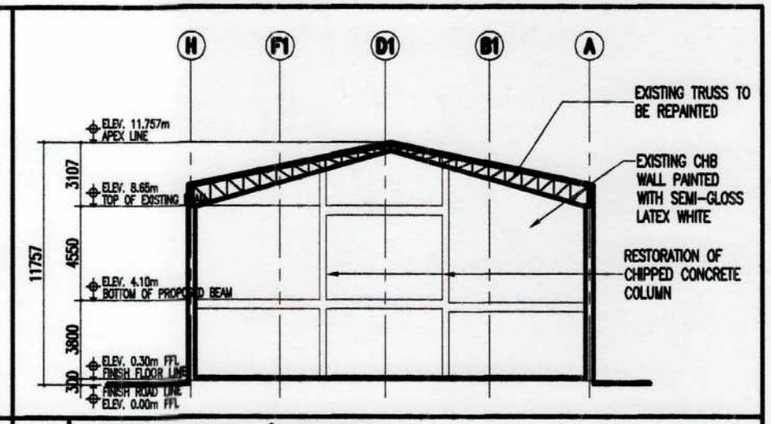

02.3 CROSS SECTION/ELEVATION
SCALE 1:300 METERS

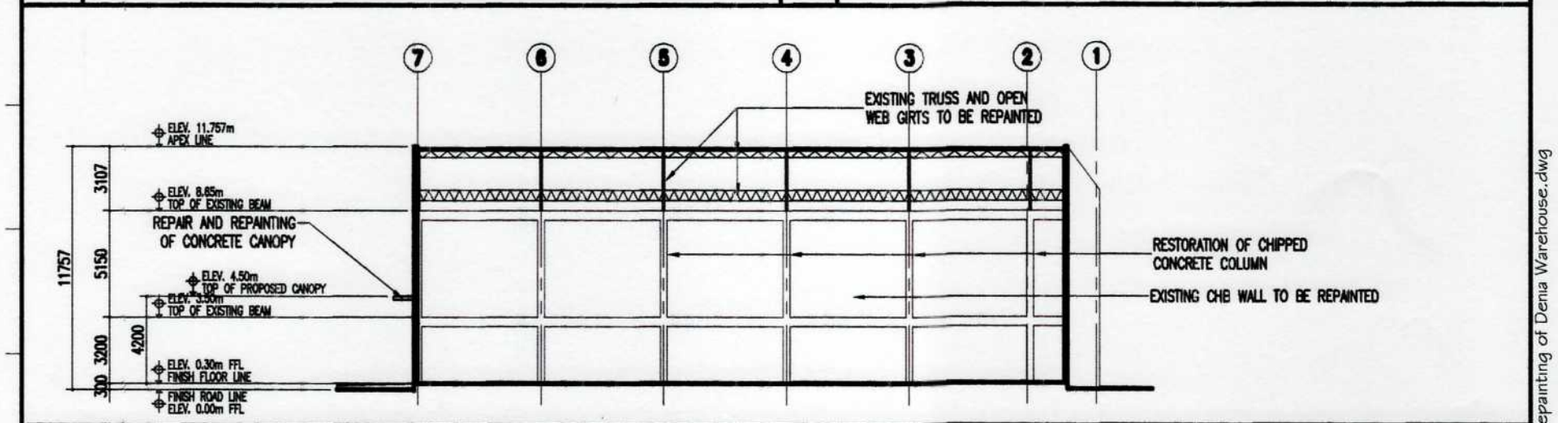

02.4 LONGITUDINAL SECTION/ELEVATION
SCALE 1:300 METERS

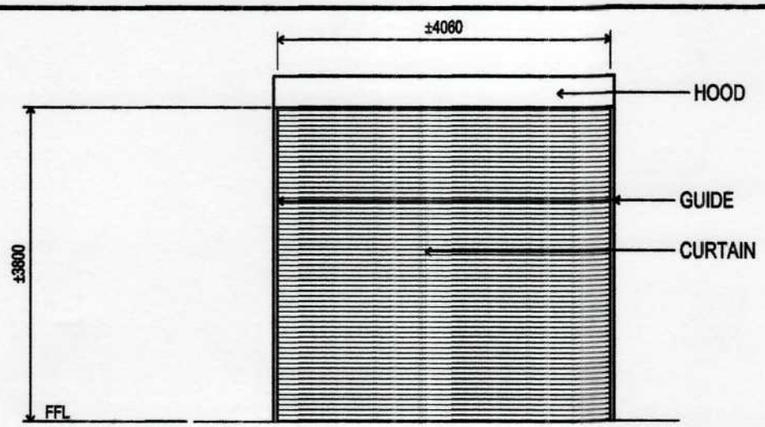

02.5 CHAIN BLOCK OPERATED ROLL-UP DOOR
SCALE 1:75 METERS

PHILIPPINE PORTS AUTHORITY
PMO DAVAO

PREPARED BY:	CHECKED AND REVIEWED BY:	RECOMMENDING APPROVAL BY:	APPROVED BY:
VICTOR A. JASPE, ENGINEERING ASSISTANT-A	LARA SIMONE L. ABA, PRINCIPAL ENGINEER A	ASTERIO C. GALLARDO, JR., ESD MANAGER	ANALEE G. AGUILA, PORT MANAGER

OWNER: ANALEE G. AGUILA, PORT MANAGER

SHEET CONTENTS: EXISTING FLOOR PLAN, FRONT ELEVATION, CROSS SECTION, LONGITUDINAL SECTION, AND ROLL-UP DOOR DETAIL

PROJECT TITLE: REPAIR OF DENIA WAREHOUSE, SASA PORT

LOCATION: KM.10, PORT AREA, SASA, DAVAO CITY


REVISIONS		
NO.	DATE	REMARKS
ADDENDUM		
NO.	-	
PROJECT	-	
DATE	-	
DRAWN	-	

SHEET NO. 02 OF 3


CADD BY: VAJ
DATE DRAWN: 8/18/2021
DATE UPDATED: 9/1/2021

DRAWING AND SPECIFICATION DULY SIGNED, STAMPED OR SEALED AS INSTRUMENTS OF SERVICES ARE THE PROPERTY OF THE ARCHITECT, WHETHER THE OBJECTS FOR WHICH THEY ARE MADE IS EXECUTED OR NOT. IT SHALL BE UNLAWFUL FOR ANY PERSON WITHOUT THE WRITTEN CONSENT OF THE ARCHITECT OF THE SAID DOCUMENTS TO DUPLICATE OR TO MAKE COPIES OF THE SAID DOCUMENTS FOR USE IN REPETITION OF AND FOR PROJECTS OR BUILDINGS WHETHER PARTLY OR WHOLELY EXECUTED. R.A.545 SECTION 25(4).


CAD FILE: G:\Drawing files\Repair Projects\2021\Denia Warehouse\2021-00-SASA-Repainting of Denia Warehouse.dwg
LAST PLOTTED: 9/2/2021 9:00:41 AM
PLOTSTYLE: 01-PMODavao_TP_20X30 + A3.ctb

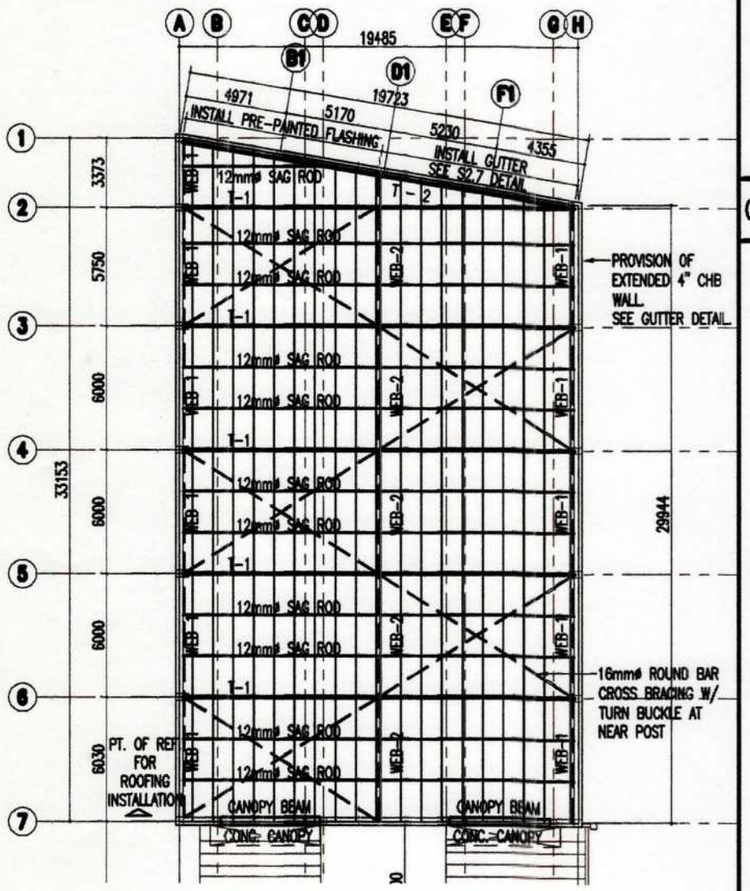

03.1 **EXISTING ROOF FRAMING PLAN**
SCALE 1:300 METERS

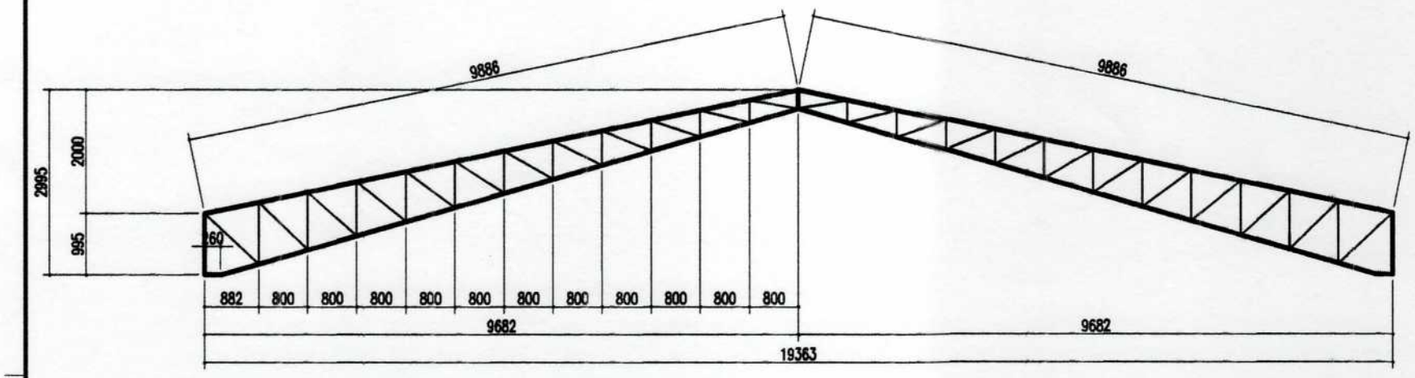

03.2 **EXISTING TRUSS (DIAGRAM)**
SCALE 1:100 METERS

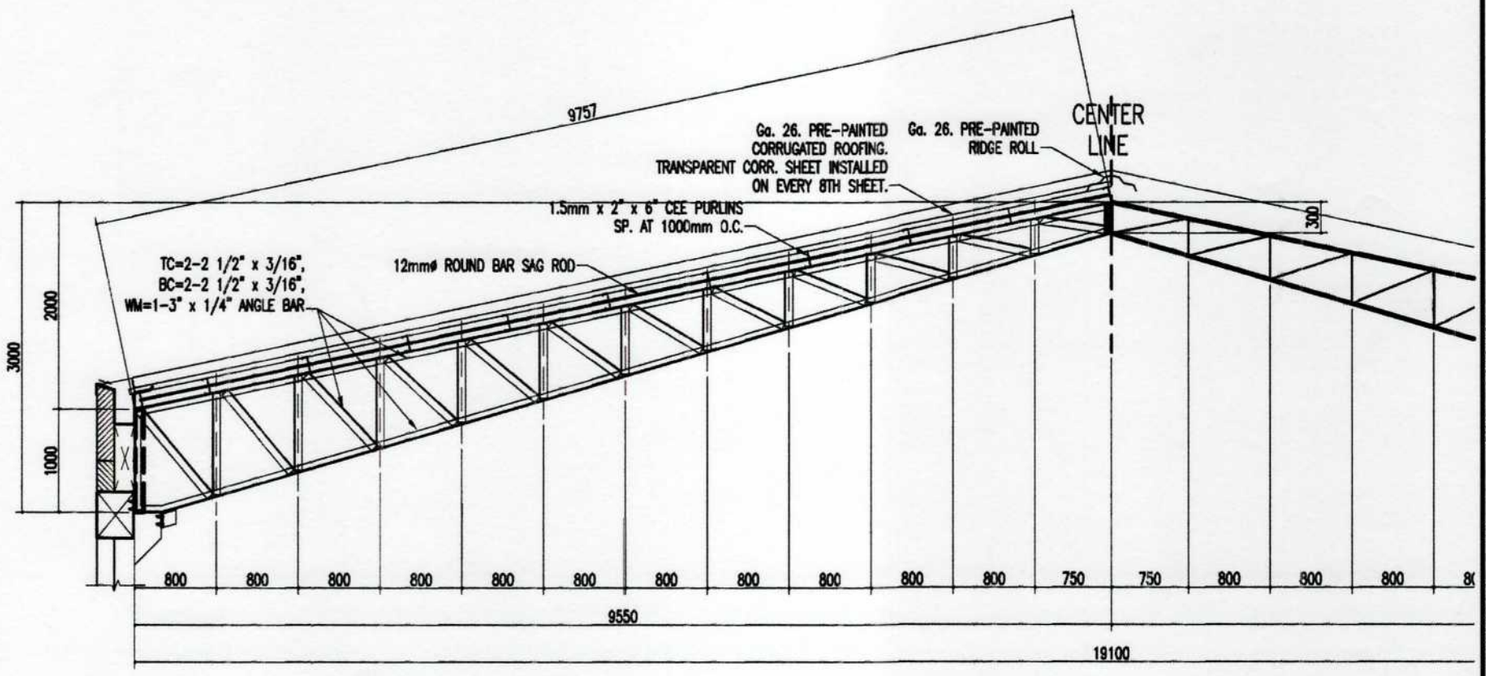

03.3 **EXISTING TRUSS TYPICAL DETAIL**
SCALE 1:60 METERS

PHILIPPINE PORTS AUTHORITY PMO DAVAO

PREPARED BY:	CHECKED AND REVIEWED BY:	RECOMMENDING APPROVAL BY:	APPROVED BY:
VICTOR A. JASPE, ENGINEERING ASSISTANT–A	LARA SIMONE L. ABA, PRINCIPAL ENGINEER A	ASTERIO C. GALLARDO, JR., ESD MANAGER	ANALEE G. AGUILA, PORT MANAGER

OWNER: ANALEE G. AGUILA, PORT MANAGER

SHEET CONTENTS: EXISTING ROOF FRAMING PLAN, EXISTING TRUSS (DIAGRAM), AND EXISTING TRUSS TYPICAL DETAIL

PROJECT TITLE: REPAIR OF DENIA WAREHOUSE, SASA PORT

LOCATION: KM.10, PORT AREA, SASA, DAVAO CITY

REVISIONS		
	DATE	REMARKS
ADDENDUM		
NO.	–	
PROJECT	–	
DATE	–	
DRAWN	–	

SHEET NO. 03 OF 3

CADD BY: VAJ
DATE DRAWN: 8/18/2021
DATE UPDATED: 9/1/2021

CAD FILE: G:\Drawing files\Repair Projects\2021\Dena Warehouse\2021-00-SASA-Repainting of Dena Warehouse.dwg
LAST PLOTTED: 9/2/2021 9:11:04 AM
PLOTSTYLE: 01-PMODavao_TP_20X30 + A3.ctb

DRAWING AND SPECIFICATION DULY SIGNED, STAMPED OR SEALED AS INSTRUMENTS OF SERVICES ARE THE PROPERTY OF THE ARCHITECT, WHETHER THE OBJECTS FOR WHICH THEY ARE MADE IS EXECUTED OR NOT. IT SHALL BE UNLAWFUL FOR ANY PERSON WITHOUT THE WRITTEN CONSENT OF THE ARCHITECT OF THE SAID DOCUMENTS TO DUPLICATE OR TO MAKE COPIES OF THE SAID DOCUMENTS FOR USE IN REPETITION OF AND FOR PROJECTS OR BUILDINGS WHETHER PARTLY OR WHOLELY EXECUTED. R.A.545 SECTION 25(4).