


01.2 PERSPECTIVE
SCALE 1: NTS METERS




01.3 VICINITY MAP
SCALE 1: NTS METERS

| SHT. NO. | DESCRIPTION |
|---|---|
| 01 | LOCATION PLAN, ACTUAL PHOTO, VICINITY MAP, SHEET CONTENTS |
| 02 | KEY PLAN - 01 & 02 |
| 03 | SECTION & ELEVATION - 01-02 |
| 04 | SECTION & ELEVATION- 03 |
| 05 | SECTION & ELEVATION - 04<br>BLOW-UP CONNECTION DETAIL OF STEEL COLUMN |

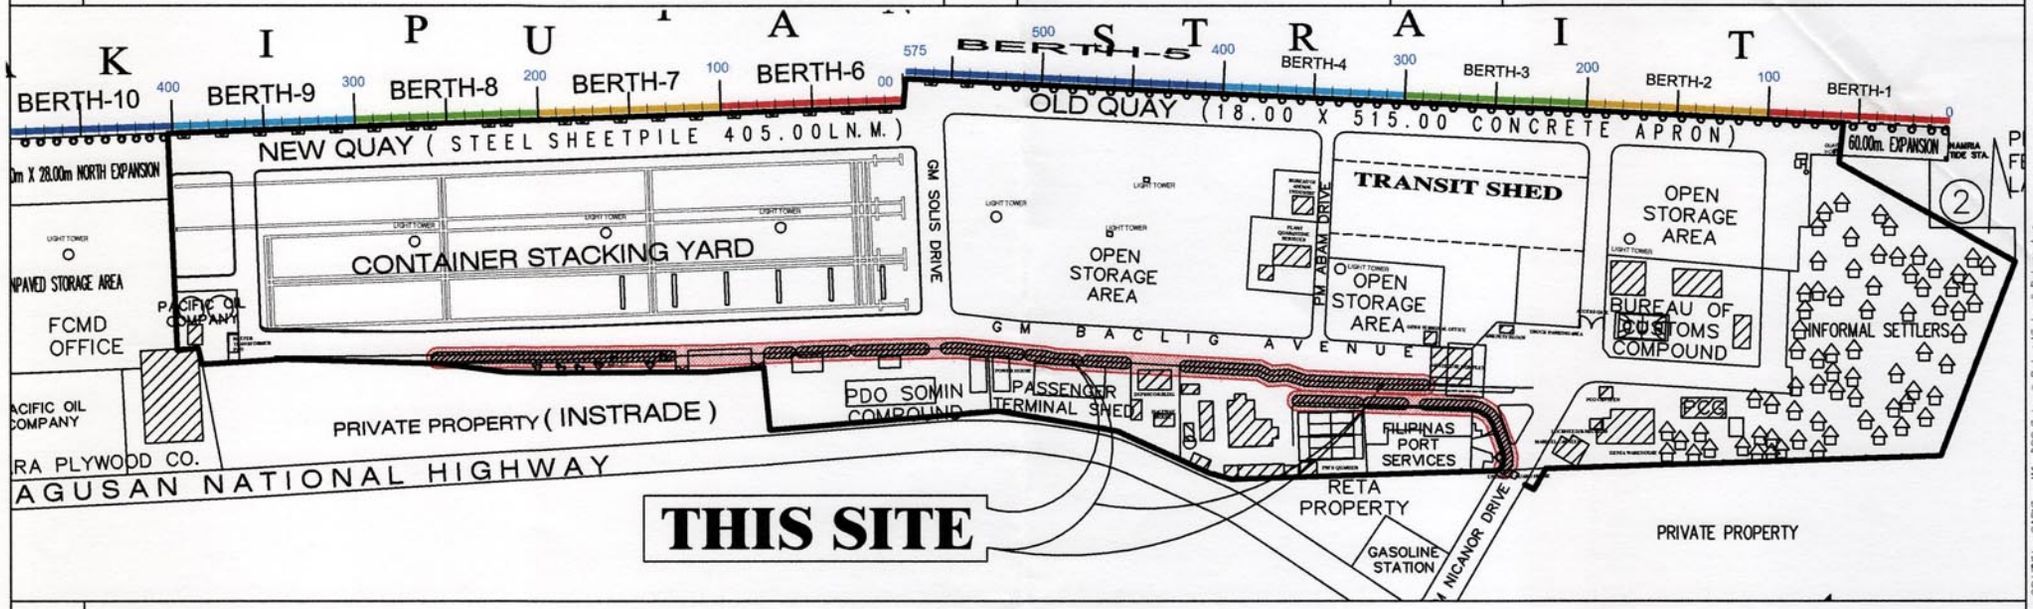


01.1 LOCATION PLAN
SCALE 1: 3,000 METERS

PHILIPPINE PORTS AUTHORITY
PORT MANAGEMENT OF DAVAO

| PREPARED BY: | CHECKED & RECOMMENDING APPROVAL BY: | APPROVED BY: |
|---|---|---|
| LOY JOHANNE L. BEDICO<br>CONSTRUCTION FOREMAN A | GARY LEE L. ANGHAG<br>ACTING ESD MANAGER | ANALEE G. AGUILA<br>ACTING PORT MANAGER |

| | |
|---|---|
| OWNER: | PHILIPPINE PORTS AUTHORITY |
| PROJECT TITLE: | PROPOSED REPAIR OF COVERED WALKWAY'S RAILINGS FOR PPA PORT USERS, PORT OF SASA, DAVAO CITY |
| SHEET CONTENTS: | LOCATION PLAN<br>ACTUAL PHOTO<br>VICINITY MAP<br>SHEET CONTENTS |
| LOCATION: | KM. 10, SASA PORT AREA, DAVAO CITY |


| REVISIONS | | |
|---|---|---|
| | DATE | REMARKS |
| | - | - |
| ADDENDUM | | |
| NO. | - | |
| PROJECT | - | |
| DATE | - | |
| DRAWN | - | |

SHEET NO. 01 OF 5

CADD BY: LJBEDICO
DATE DRAWN: 08-23-17
DATE UPDATED: 08-28-17

CAD FILE: J:\OO-ESD Files\ESD-Files-2017\Files-CADD\Sasa Wharf\00-Sidewalk Railings\Sidewalk Railings.dwg
PLOTTED DATE : Sep 18, 2017 - 7:05pm

DRAWING AND SPECIFICATION DULY SIGNED, STAMPED OR SEALED AS INSTRUMENTS OF SERVICES ARE THE PROPERTY OF THE ARCHITECT, WHETHER THE OBJECTS FOR WHICH THEY ARE MADE IS EXECUTED OR NOT. IT SHALL BE UNLAWFUL FOR ANY PERSON WITHOUT THE WRITTEN CONSENT OF THE ARCHITECT OF THE SAID DOCUMENTS TO DUPLICATE OR TO MAKE COPIES OF THE SAID DOCUMENTS FOR USE IN REPETITION OF AND FOR PROJECTS OR BUILDINGS WHETHER PARTLY OR WHOLELY EXECUTED. R.A.545 SECTION 25(4).

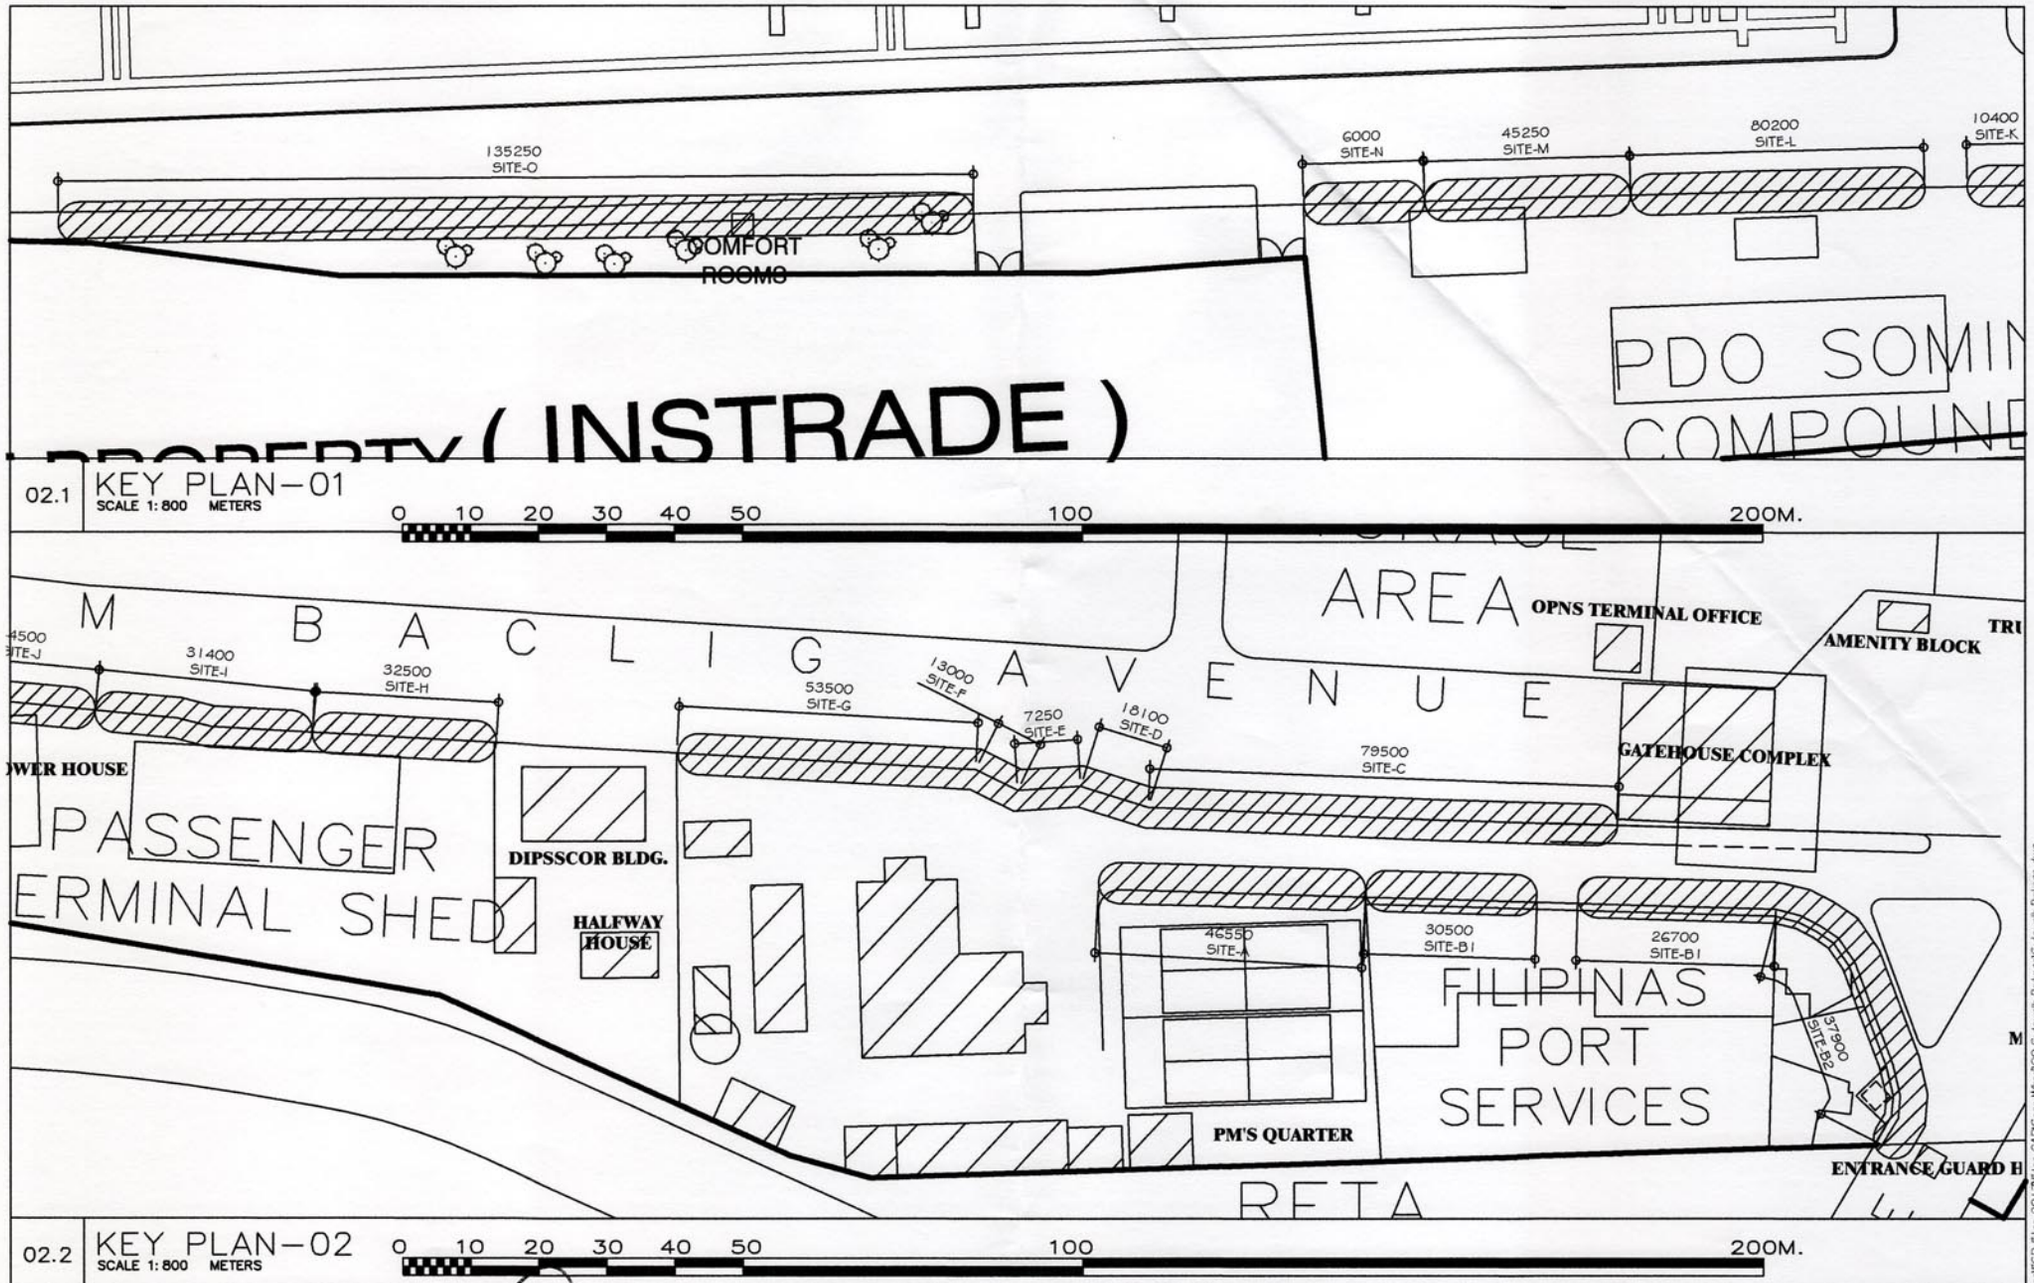


PHILIPPINE PORTS AUTHORITY
PORT MANAGEMENT OF DAVAO

| PREPARED BY: | CHECKED & RECOMMENDING APPROVAL BY: | APPROVED BY: |
|---|---|---|
| LOY JOHANNE L. BEDICO<br>CONSTRUCTION FOREMAN A | GARY LEE L. ANGHAG<br>ACTING ESD MANAGER | ANALEE G. AGUILA<br>ACTING PORT MANAGER |

| | |
|---|---|
| OWNER: | PHILIPPINE PORTS AUTHORITY |
| PROJECT TITLE: | PROPOSED REPAIR OF COVERED WALKWAY'S RAILINGS FOR PPA PORT USERS, PORT OF SASA, DAVAO CITY |
| SHEET CONTENTS: | KEY PLAN - 01 & 02 |
| LOCATION: | KM. 10, SASA PORT AREA, DAVAO CITY |


| REVISIONS | | |
|---|---|---|
| DATE | REMARKS | |
| - | - | |
| ADDENDUM | | |
| NO. | - | |
| PROJECT | - | |
| DATE | - | |
| DRAWN | - | |

SHEET NO. 02 OF 5

CADD BY: L.BEDICO
DATE DRAWN: 08-23-17
DATE UPDATED: 08-28-17


CAD FILE: JACO_ESD Files\ESD-Files-2017\Files-CAD\Sasa Wharf\CO-Sidewalk Railings\Sidewalk Railings.dwg
PLOTTED DATE: Sep 18, 2017 - 7:04pm

DRAWING AND SPECIFICATION DULY SIGNED, STAMPED OR SEALED AS INSTRUMENTS OF SERVICES ARE THE PROPERTY OF THE ARCHITECT, WHETHER THE OBJECTS FOR WHICH THEY ARE MADE IS EXECUTED OR NOT. IT SHALL BE UNLAWFUL FOR ANY PERSON WITHOUT THE WRITTEN CONSENT OF THE ARCHITECT OF THE SAID DOCUMENTS TO DUPLICATE OR TO MAKE COPIES OF THE SAID DOCUMENTS FOR USE IN REPETITION OF AND FOR PROJECTS OR BUILDINGS WHETHER PARTLY OR WHOLLY EXECUTED. R.A.545 SECTION 25(4).

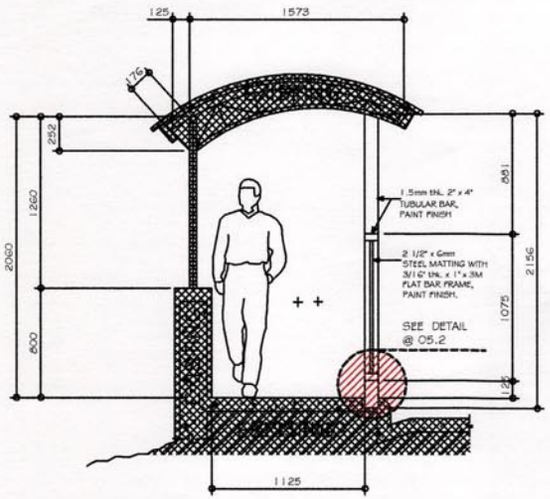



SITE–A,B1,B2,C,D,E,F&G

03.1 SECTION–01
SCALE 1: 40 METERS

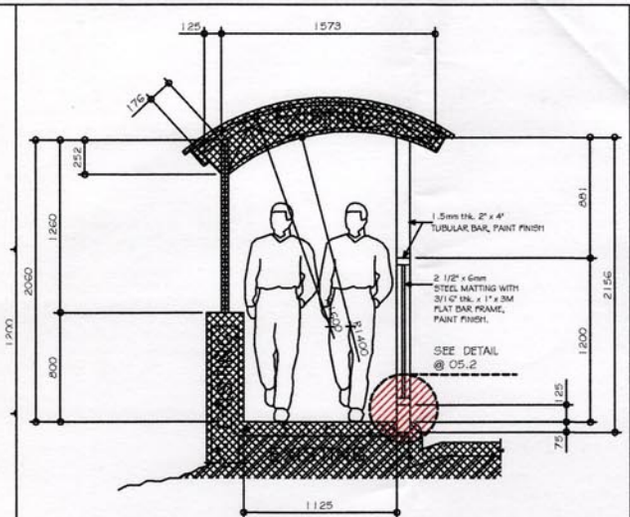



SITE– H,I,J,K&L

03.2 SECTION–02
SCALE 1: 40 METERS

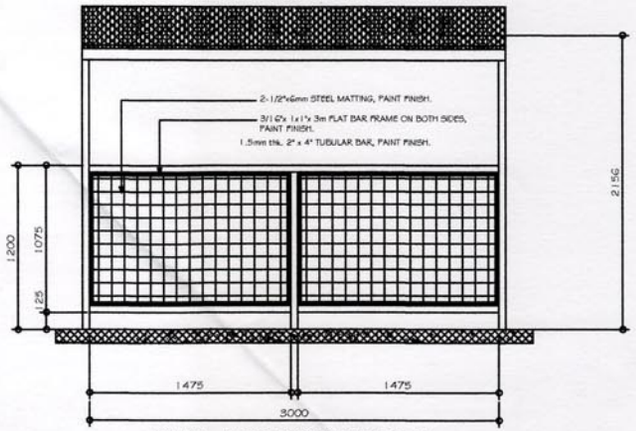


SITE–A,B1,B2,C,D,E,F&G

03.3 ELEVATION–01
SCALE 1: 40 METERS

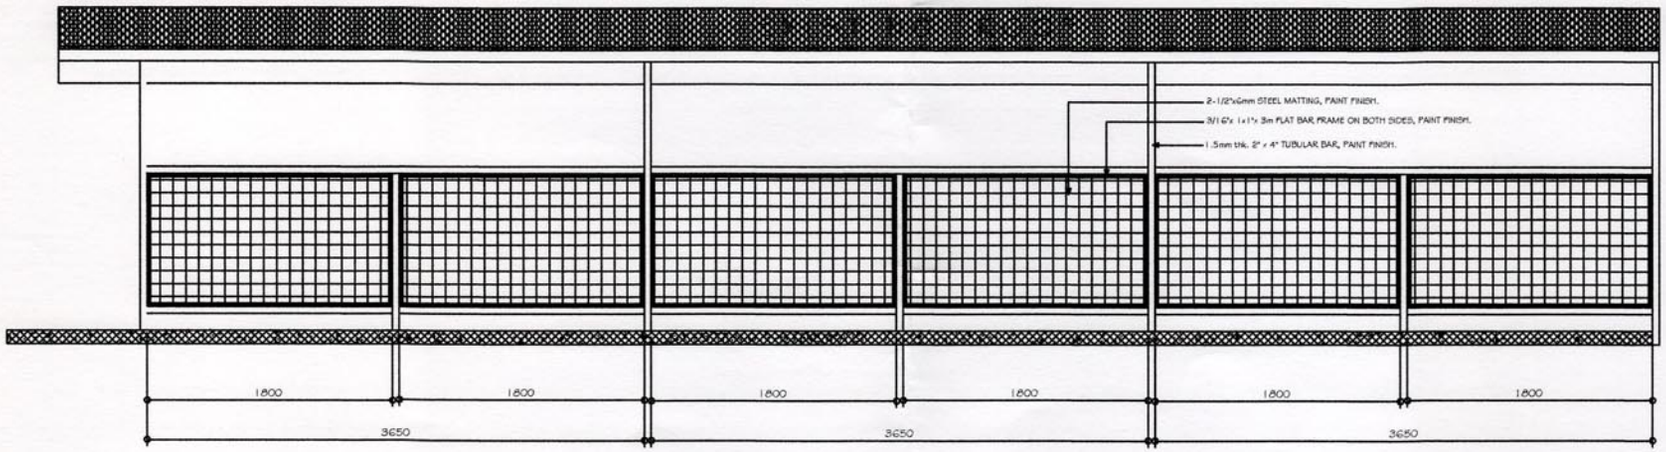


SITE– H,I,J,K&L

03.4 ELEVATION–02
SCALE 1: 40 METERS


PHILIPPINE PORTS AUTHORITY
PORT MANAGEMENT OF DAVAO

| PREPARED BY: | CHECKED & RECOMMENDING APPROVAL BY: | APPROVED BY: |
|---|---|---|
| LOY JOHANNE L. BEDICO<br>CONSTRUCTION FOREMAN A | GARY LEE L. ANGHAG<br>ACTING ESD MANAGER | ANALEE G. AGUILA<br>ACTING PORT MANAGER |

| OWNER: | PROJECT TITLE: | REVISIONS | SHEET NO. | OF |
|---|---|---|---|---|
| PHILIPPINE PORTS AUTHORITY | PROPOSED REPAIR OF COVERED WALKWAY'S RAILINGS FOR PPA PORT USERS, PORT OF SASA, DAVAO CITY | DATE – REMARKS – | 03 | 5 |
| SHEET CONTENTS: SECTION – 01 & 02 ELEVATION – 01 & 02 | LOCATION: KM. 10, SASA PORT AREA, DAVAO CITY | ADDENDUM NO. – PROJECT – DATE – DRAWN – | CADD BY: L.BEDICO DATE DRAWN: 08–23–17 DATE UPDATED: 08–29–17 | |

CAD FILE: J:\ADO\ESD Files\ESD Files 2017\Files-CADS\Sasa Wharf\DO-Sidewalk Railings\Sidewalk Railings.dwg
PLOTTED DATE : Sep 18, 2017 - 7:04pm

DRAWING AND SPECIFICATION DULY SIGNED, STAMPED OR SEALED AS INSTRUMENTS OF SERVICES ARE THE PROPERTY OF THE ARCHITECT, WHETHER THE OBJECTS FOR WHICH THEY ARE MADE IS EXECUTED OR NOT. IT SHALL BE UNLAWFUL FOR ANY PERSON WITHOUT THE WRITTEN CONSENT OF THE ARCHITECT OF THE SAID DOCUMENTS TO DUPLICATE OR TO MAKE COPIES OF THE SAID DOCUMENTS FOR USE IN REPETITION OF AND FOR PROJECTS OR BUILDINGS WHETHER PARTLY OR WHOLELY EXECUTED. R.A.545 SECTION 25(4).

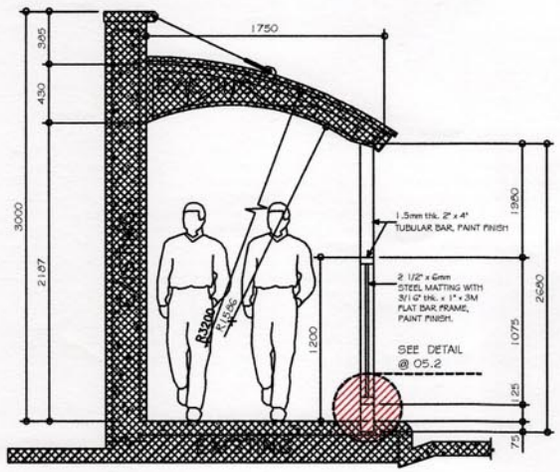



SITE–M&N

| DESIGNATION | QUANTITY | | LENGTH (m) |
|---|---|---|---|
| | @ TUBULAR POST | LOCATION | |
| SECTION–01 | 104 | SITE–A,B1,B2 C,D,E,F,G | 313.00 |
| SECTION–02 | 54 | SITE–H,I,J,K,L | 199.00 |
| SECTION–03 | 14 | SITE–M,N | 51.25 |
| SECTION–04 | 45 | SITE–O | 135.25 |

04.1 SECTION–03
SCALE 1: 40 METERS

04.3 TABULATION
SCALE 1: NTS METERS

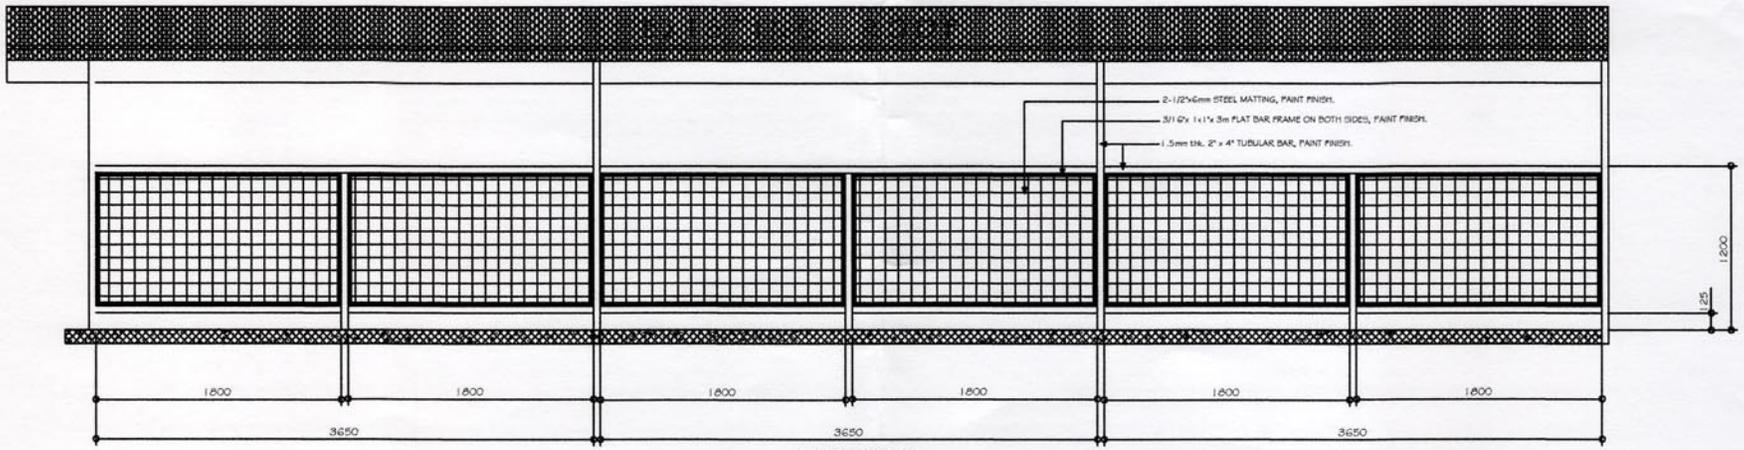


SITE–M&N

04.2 ELEVATION–03
SCALE 1: 40 METERS


| PREPARED BY: | CHECKED & RECOMMENDING APPROVAL BY: | APPROVED BY: |
|---|---|---|
| LOY JOHANNE L. BEDICO<br>CONSTRUCTION FOREMAN A | GARY LEE L. ANGHAG<br>ACTING ESD MANAGER | ANALEE G. AGUILA<br>ACTING PORT MANAGER |

PHILIPPINE PORTS AUTHORITY
PORT MANAGEMENT OF DAVAO

| OWNER: | PROJECT TITLE: | REVISIONS | SHEET NO. | OF |
|---|---|---|---|---|
| PHILIPPINE PORTS AUTHORITY | PROPOSED REPAIR OF COVERED WALKWAY'S RAILINGS FOR PPA PORT USERS, PORT OF SASA, DAVAO CITY | DATE – REMARKS – – – ADDENDUM | 04 | 5 |
| SHEET CONTENTS: SECTION–03 ELEVATION–03 | LOCATION: KM. 10, SASA PORT AREA, DAVAO CITY | NO. – PROJECT – DATE – DRAWN – | CADD BY: LJBEDICO DATE DRAWN: 08–17 DATE UPDATED: 08–17 | |


CAD FILE: J:\ADO-ESD Files\ESD-Files-2017\Files-CAD\Sasa Wharf\00-Sidewalk Railings\Sidewalk Railings-r.dwg
PLOTTED DATE: Sep 18, 2017 - 7:03pm

DRAWING AND SPECIFICATION DULY SIGNED, STAMPED OR SEALED AS INSTRUMENTS OF SERVICES ARE THE PROPERTY OF THE ARCHITECT, WHETHER THE OBJECTS FOR WHICH THEY ARE MADE IS EXECUTED OR NOT. IT SHALL BE UNLAWFUL FOR ANY PERSON WITHOUT THE WRITTEN CONSENT OF THE ARCHITECT OF THE SAID DOCUMENTS TO DUPLICATE OR TO MAKE COPIES OF THE SAID DOCUMENTS FOR USE IN REPETITION OF AND FOR PROJECTS OR BUILDINGS WHETHER PARTLY OR WHOLELY EXECUTED. R.A.5345 SECTION 25(4).

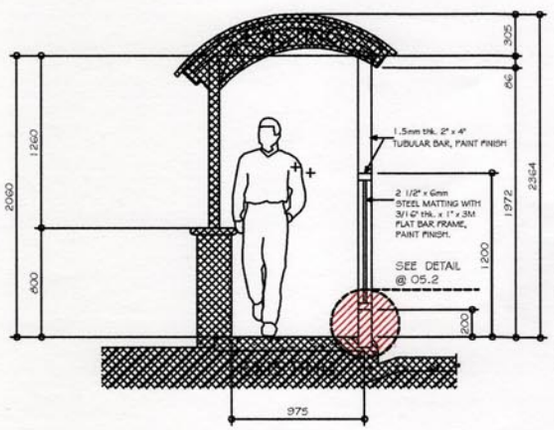



SITE–O


05.1 SECTION–04
SCALE 1: 40 METERS

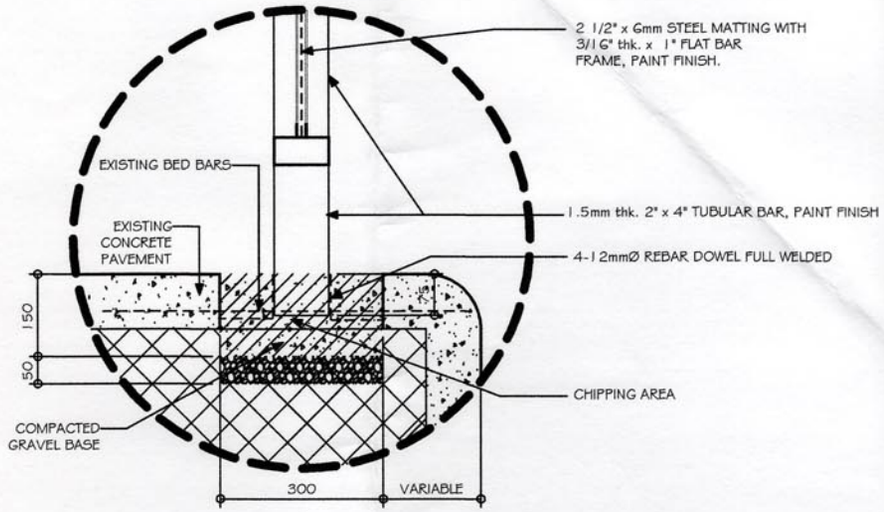


05.2 BLOW–UP CONNECTION DETAIL OF STEEL COLUMN
SCALE 1: 10 METERS

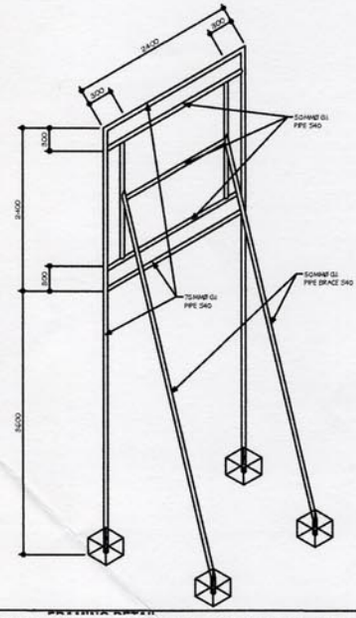


05.3 PROJECT BILLBOARD FRAMING DETAIL
SCALE 1: 80 METERS

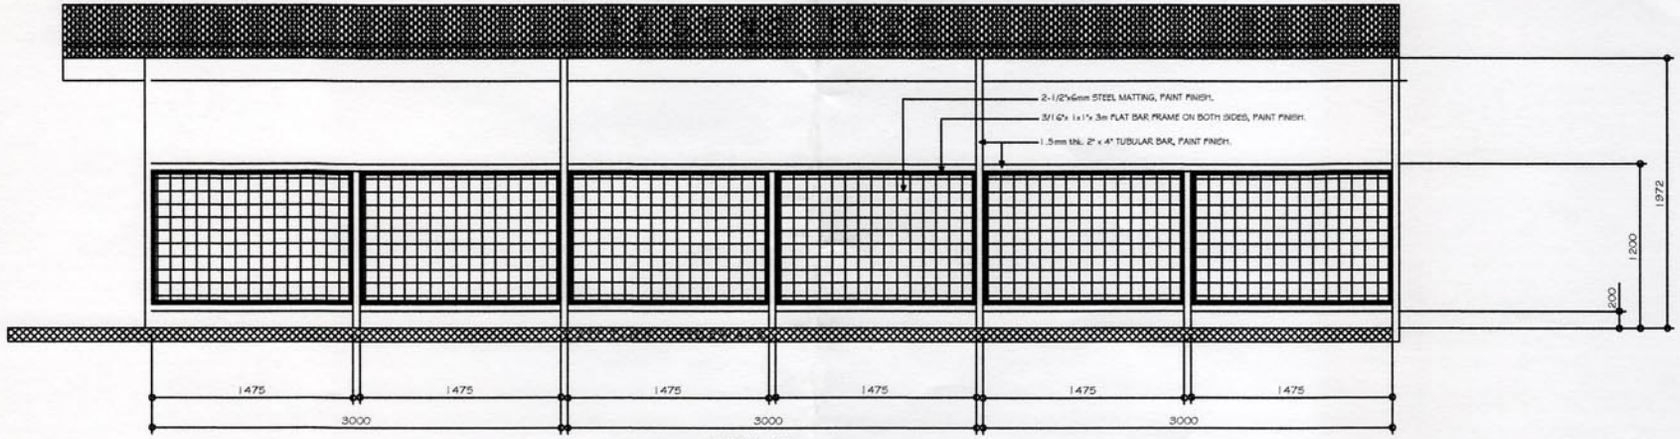


SITE–O

05.4 ELEVATION–04
SCALE 1: 40 METERS

PHILIPPINE PORTS AUTHORITY
PORT MANAGEMENT OF DAVAO

| PREPARED BY: | CHECKED & RECOMMENDING APPROVAL BY: | APPROVED BY: |
|---|---|---|
| LOY JOHANNE L. BEDICO<br>CONSTRUCTION FOREMAN A | GARY LEE L. ANGHAG<br>ACTING ESD MANAGER | ANALEE G. AGUILA<br>ACTING PORT MANAGER |

| | |
|---|---|
| OWNER: | PHILIPPINE PORTS AUTHORITY |
| PROJECT TITLE: | PROPOSED REPAIR OF COVERED WALKWAY'S RAILINGS FOR PPA PORT USERS, PORT OF SASA, DAVAO CITY |
| SHEET CONTENTS: | SECTION–04 & ELEVATION–04<br>BLOW–UP CONNECTION DETAIL OF STEEL COLUMN<br>PROJECT BILLBOARD FRAMING PLAN |
| LOCATION: | KM. 10, SASA PORT AREA, DAVAO CITY |

| REVISIONS | | |
|---|---|---|
| | DATE | REMARKS |
| | – | – |
| ADDENDUM | | |
| NO. | – | |
| PROJECT | – | |
| DATE | – | |
| DRAWN | – | |

| SHEET NO. | OF |
|---|---|
| 05 | 5 |

CADD BY: L.BEDICO
DATE DRAWN: 08-23-17
DATE UPDATED: 08-28-17

DRAWING AND SPECIFICATION DULY SIGNED, STAMPED OR SEALED AS INSTRUMENTS OF SERVICES ARE THE PROPERTY OF THE ARCHITECT, WHETHER THE OBJECTS FOR WHICH THEY ARE MADE IS EXECUTED OR NOT. IT SHALL BE UNLAWFUL FOR ANY PERSON WITHOUT THE WRITTEN CONSENT OF THE ARCHITECT OF THE SAID DOCUMENTS TO DUPLICATE OR TO MAKE COPIES OF THE SAID DOCUMENTS FOR USE IN REPETITION OF AND FOR PROJECTS OR BUILDINGS WHETHER PARTLY OR WHOLELY EXECUTED. R.A.545 SECTION 25(4).

CAD FILE: J:\OO-ESD Files\ESD-Files-2017\Files-CAD\Sasa Wharf\OO-Sidewalk Railings\Sidewalk Railings.dwg
PLOTTED DATE : Sep 18, 2017 - 7:02pm