


01.1 VICINITY MAP
SCALE 1:NTS METERS



01.2 PERSPECTIVE VIEW OF PPA OFFICE
SCALE 1:NTS METERS

SHT. NO.	DESCRIPTION		
01	VICINITY MAP / PERSPECTIVE VIEW OF PPA OFFICE / SHEET CONTENTS / SITE DEVELOPMENT PLAN OF MALALAG PORT	05	PEDESTAL COLUMN FOOTING DETAIL 1 PF1 / PEDESTAL COLUMN FOOTING DETAIL 2 PF2 / ELECTRICAL LEGEND / GROUND FLOOR ELECTRICAL LAYOUT
02	GROUND FLOOR PLAN / SECOND FLOOR PLAN	06	SECOND FLOOR ELECTRICAL LAYOUT / PLUMBING LAYOUT SHOWING THE LOCATION OF SEPTIC TANK
03	FRONT ELEVATION / REAR ELEVATION	07	SEPTIC TANK PLAN / SEPTIC TANK SECTION VIEW / STEEL FRAMING DETAIL FOR STANDARD COA BILLBOARD
04	LEFT SIDE ELEVATION / RIGHT SIDE ELEVATION / KITCHEN SINK DETAIL / FOUNDATION PLAN		

01.3 SHEET CONTENTS
SCALE 1:NTS METERS

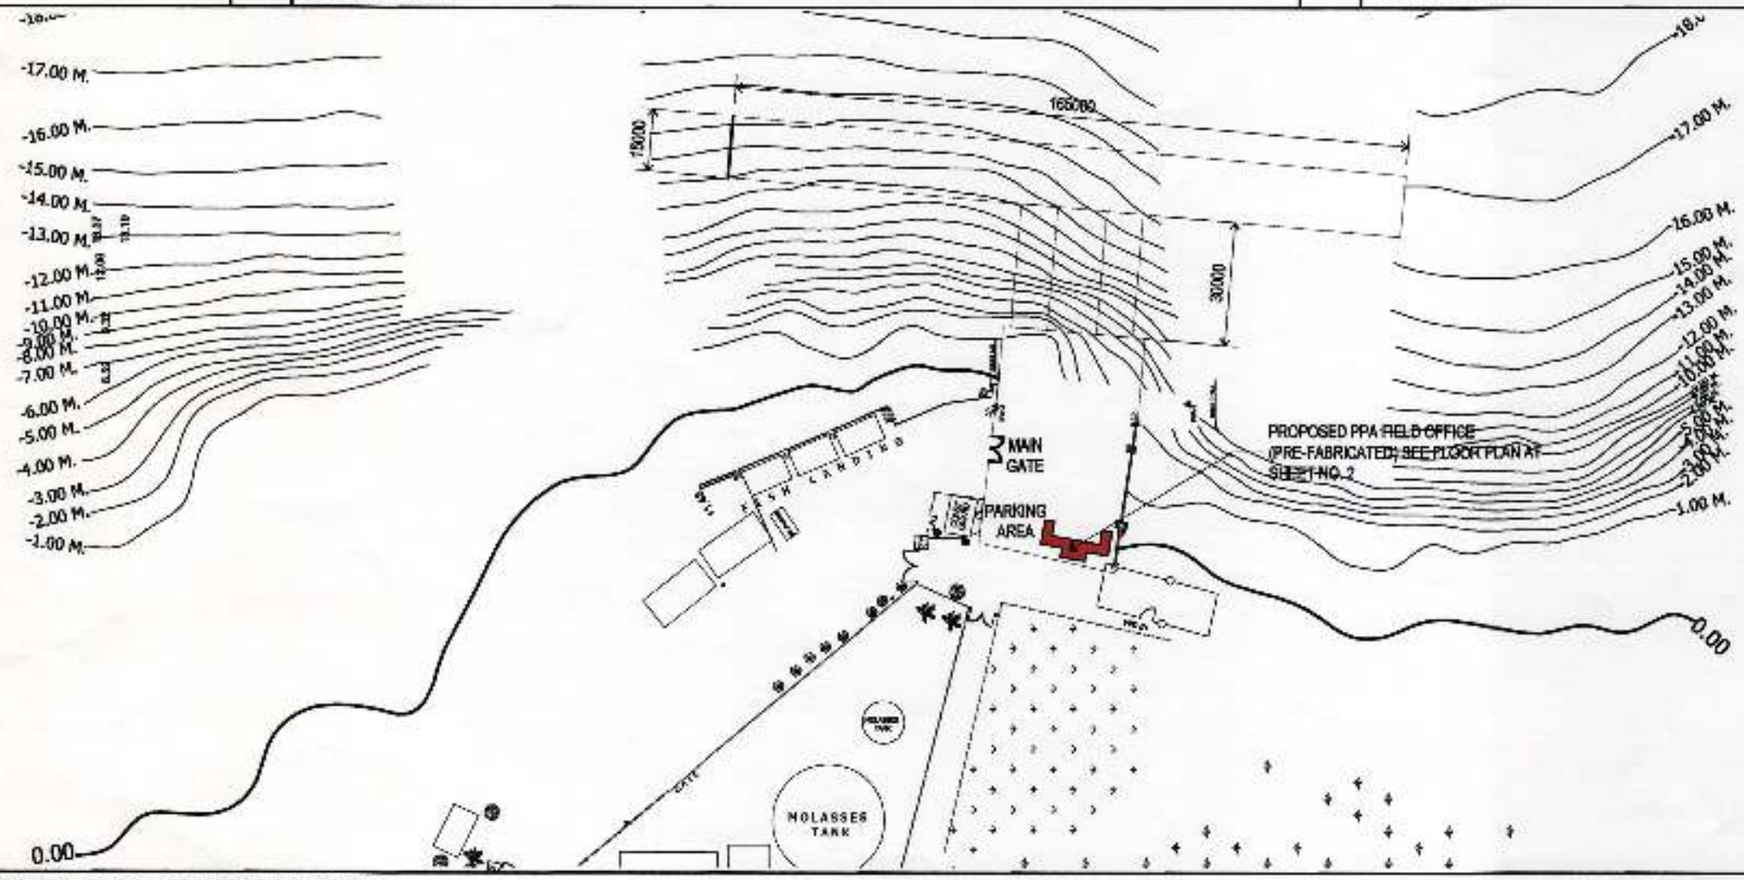

01.4 SITE DEVELOPMENT PLAN OF MALALAG PORT
SCALE 1:1000 METERS

PHILIPPINE PORTS AUTHORITY

PREPARED BY:	CHECKED AND REVIEWED BY:	RECOMMENDING APPROVAL BY:	APPROVED BY:
VICTOR A. JASPE ENGINEERING ASSISTANT–A	LARA SIMONE L. ABA SUPERVISING ENGINEER A	ASTERIO C. GALLARDO, JR. ESD MANAGER	ANALEE G. AGUILA PORT MANAGER

OWNER: ANALEE G. AGUILA, PORT MANAGER

SHEET CONTENTS: VICINITY MAP / PERSPECTIVE VIEW OF PPA OFFICE / SHEET CONTENTS / SITE DEVELOPMENT PLAN OF MALALAG PORT

PROJECT TITLE: PROPOSED TEMPORARY PPA FIELD OFFICE

LOCATION: MALALAG PORT, MALALAG, DAVAO DEL SUR

REVISIONS		
NO.	DATE	REMARKS
–		ADDENDUM


NO.	–
PROJECT	–
DATE	–
DRAWN	–

SHEET NO. 01 OF 7


CADD BY: VMJ
DATE DRAWN: 10/31/2019
DATE SIGNED: 10/31/2019

CAD FILE: G:\Drawing files\other drawings\2019\2019-23-VMJ-MG-Temporary Office.dwg
LAST PLOTTED: OCT 31 2019 8:30:02 PM
PLOTSTYLE: monochrome.ctb

DRAWING AND SPECIFICATION ONLY SIGNED, STAMPED OR SEALED AS INSTRUMENTS OF SERVICES ARE THE PROPERTY OF THE ARCHITECT, WHETHER THE OBJECTIVE FOR WHICH THEY ARE MADE IS EXECUTED OR NOT. IT SHALL BE UNLAWFUL FOR ANY PERSON WITHOUT THE WRITTEN CONSENT OF THE ARCHITECT OF THE SAID DOCUMENTS TO DUPLICATE OR TO MAKE COPIES OF THE SAID DOCUMENTS FOR USE IN RECTION OF AND FOR PROJECTS OF BUILDINGS WHETHER PARTLY OR WHOLLY EXECUTED. (R.A.9293 SECTION 33(A))

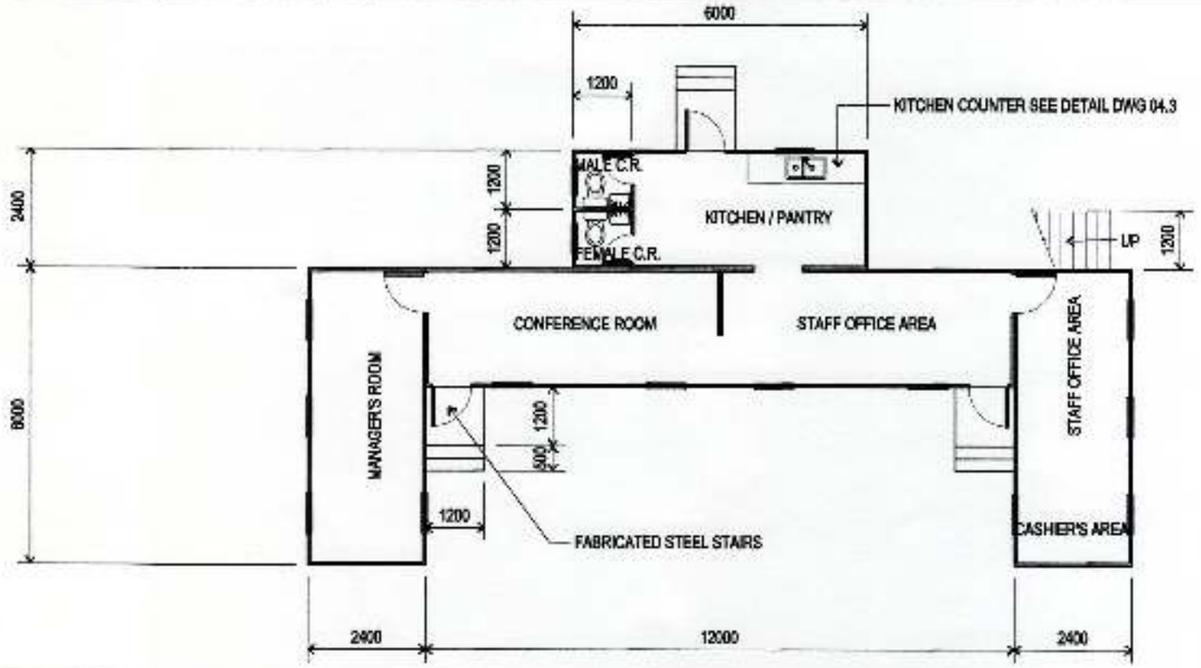

02.1 GROUND FLOOR PLAN
SCALE 1:100 METERS

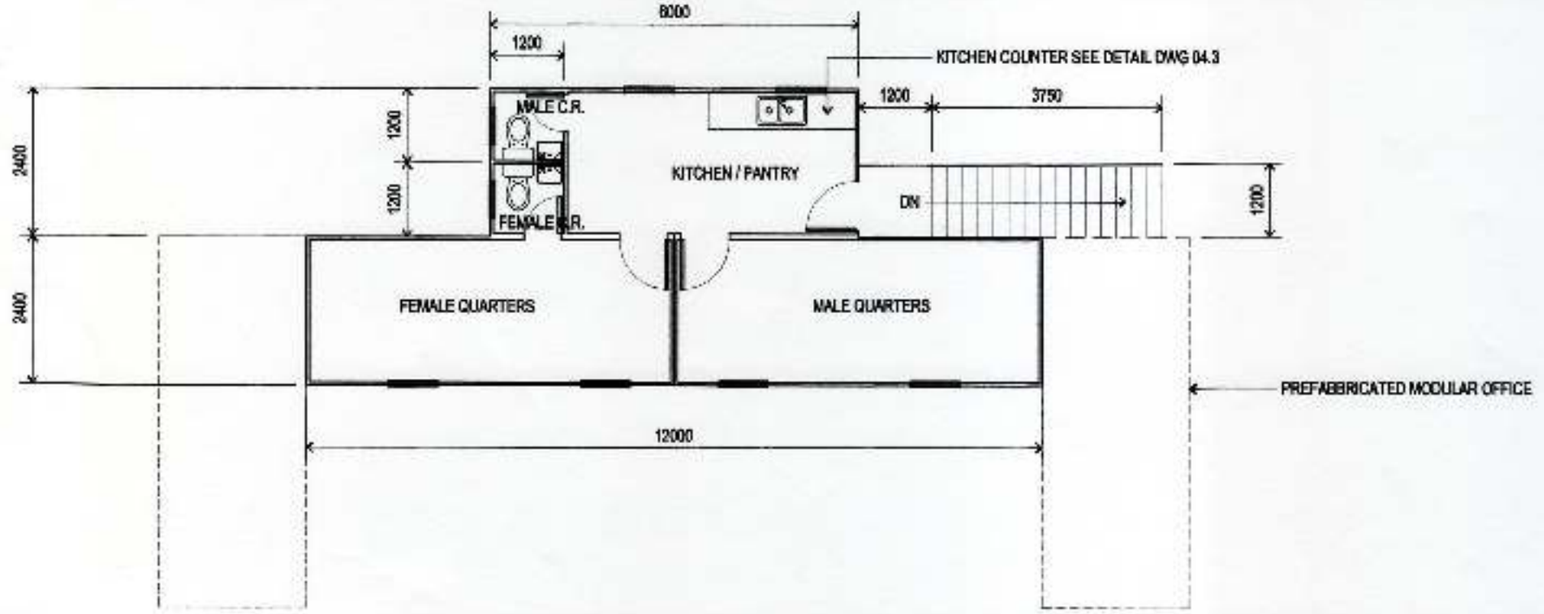


02.2 SECOND FLOOR PLAN
SCALE 1:100 METERS

PHILIPPINE PORTS AUTHORITY

PREPARED BY:	CHECKED AND REVIEWED BY:	RECOMMENDING APPROVAL BY:	APPROVED BY:	OWNER:	PROJECT TITLE:	REVISIONS	SHEET NO.	OF
VICTOR A. JASPE *ENGINEERING ASSISTANT–A*	LARA SIMONE L. ABA *SUPERVISING ENGINEER A*	ASTERIO C. BALLARDO, JR. *BSD MANAGER*	ANALEE G. AGUILA *PORT MANAGER*	ANALEE G. AGUILA *PORT MANAGER* SHEET CONTENTS: GROUND FLOOR PLAN / SECOND FLOOR PLAN	PROPOSED TEMPORARY PPA FIELD OFFICE LOCATION: MALALAG PORT, MALALAG, DAVAO DEL SUR	DATE / REMARKS ADDENDUM NO. – PROJECT – DATE – DRAWN –	02	7

CAD FILE: G:\Drawing files\other drawings\2019\9-2019 23-MALALAG-Temporary Office.dwg
PLOTTED DATE : Oct 15, 2019 - 2:35pm

DRAWING AND SPECIFICATION ONLY SIGNED, STAMPED OR SEALED AS INSTRUMENTS OF SERVICES ARE THE PROPERTY OF THE ARCHITECT, WHETHER THE OBJECTS FOR WHICH THEY ARE MADE IS EXECUTED OR NOT. IT SHALL BE UNLAWFUL FOR ANY PERSON WITHOUT THE WRITTEN CONSENT OF THE ARCHITECT OF THE SAID DOCUMENTS TO DUPLICATE OR TO MAKE COPIES OF THE SAID DOCUMENTS FOR USE IN ADDITION OF AND FOR PROJECTS OR BUILDINGS NOT THE PARTY OR MADE / EXECUTED. R.A 543 SECTION 2(d)

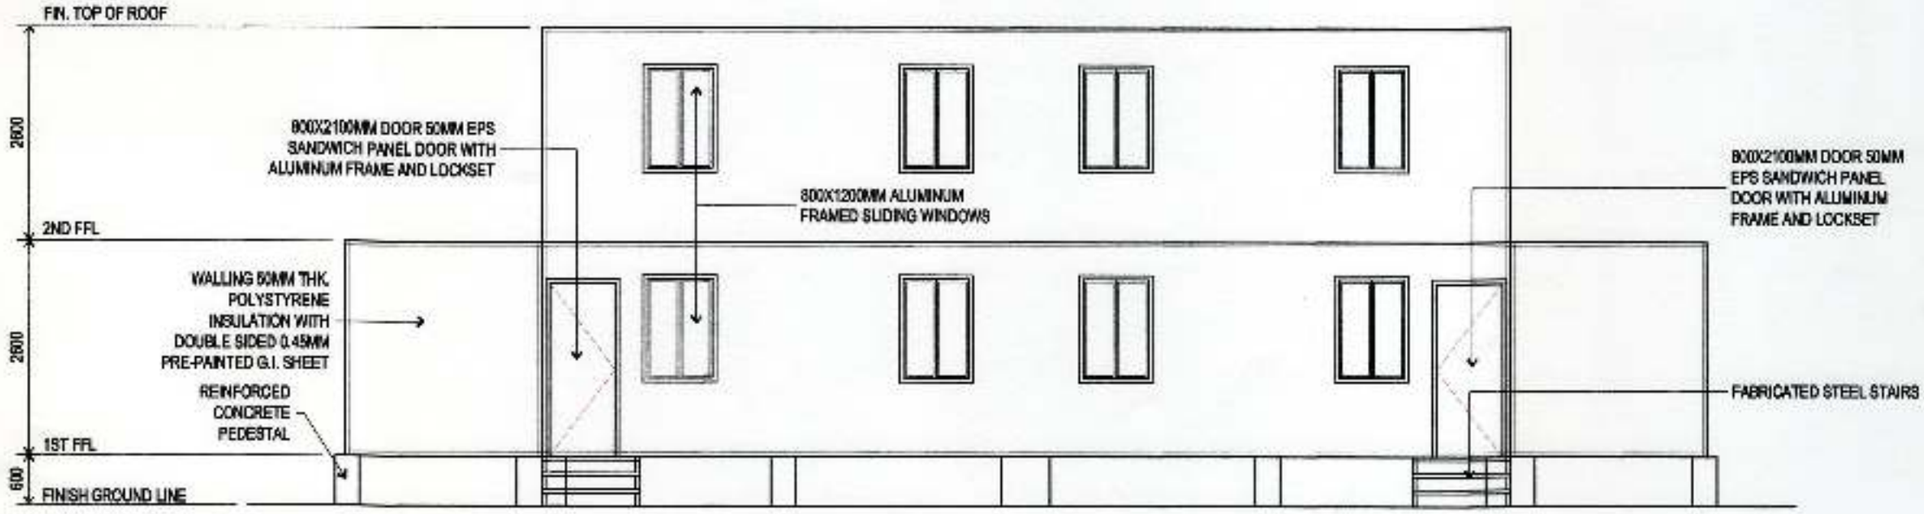

03.1 FRONT ELEVATION
SCALE 1:75 METERS



03.2 REAR ELEVATION
SCALE 1:75 METERS

PHILIPPINE PORTS AUTHORITY

PREPARED BY:	CHECKED AND REVIEWED BY:	RECOMMENDING APPROVAL BY:	APPROVED BY:	
VICTOR A. JASPE *ENGINEERING ASSISTANT–A*	LARA SIMONE L. ABA *SUPERVISING ENGINEER A*	ASTERIO C. BALLARDO, JR. *ESD MANAGER*	ANALEE G. AGUILA *PORT MANAGER*	

OWNER:	PROJECT TITLE:	REVISIONS		SHEET NO.	OF
ANALEE G. AGUILA *PORT MANAGER*	PROPOSED TEMPORARY PPA FIELD OFFICE	DATE	REMARKS	03	7
SHEET CONTENTS:			ADDENDUM		
FRONT ELEVATION / REAR ELEVATION	LOCATION: MALALAG PORT, MALALAG, DAVAO DEL SUR	NO. –			
		PROJECT –			
		DATE –			
		DRAWN –			

CHKD BY: MA
ORIG DRAWN: 10/23/2018
DATE REVISED: 10/15/2018

DRAWING AND SPECIFICATION DEPT SIGNED, STAMPED OR SEALED AS INSTRUMENTS OF SERVICE ARE THE PROPERTY OF THE ARCHITECT, WHETHER THE OBJECTS FOR WHICH THEY ARE MADE IS CONSTRUCTED OR NOT. IT SHALL BE UNLAWFUL FOR ANY PERSON WITHOUT THE WRITTEN CONSENT OF THE ARCHITECT OF THE SAID DOCUMENTS TO DUPLICATE OR TO MAKE COPIES OF THE SAID DOCUMENTS FOR USE IN CONNECTION WITH FOR PROJECTS OR BUILDINGS WHETHER PARTLY OR WHOLLY EXECUTED. R.A.9485 SECTION 33(A)


CAD FILE: G:\Drawing file\other drawings\2018\2018-23-WAJAG-Temporary Office.dwg
PLOTTED DATE / Oct 15, 2018 - 2:35pm




04.1 LEFT SIDE ELEVATION
SCALE 1:75 METERS



04.2 RIGHT SIDE ELEVATION
SCALE 1:75 METERS

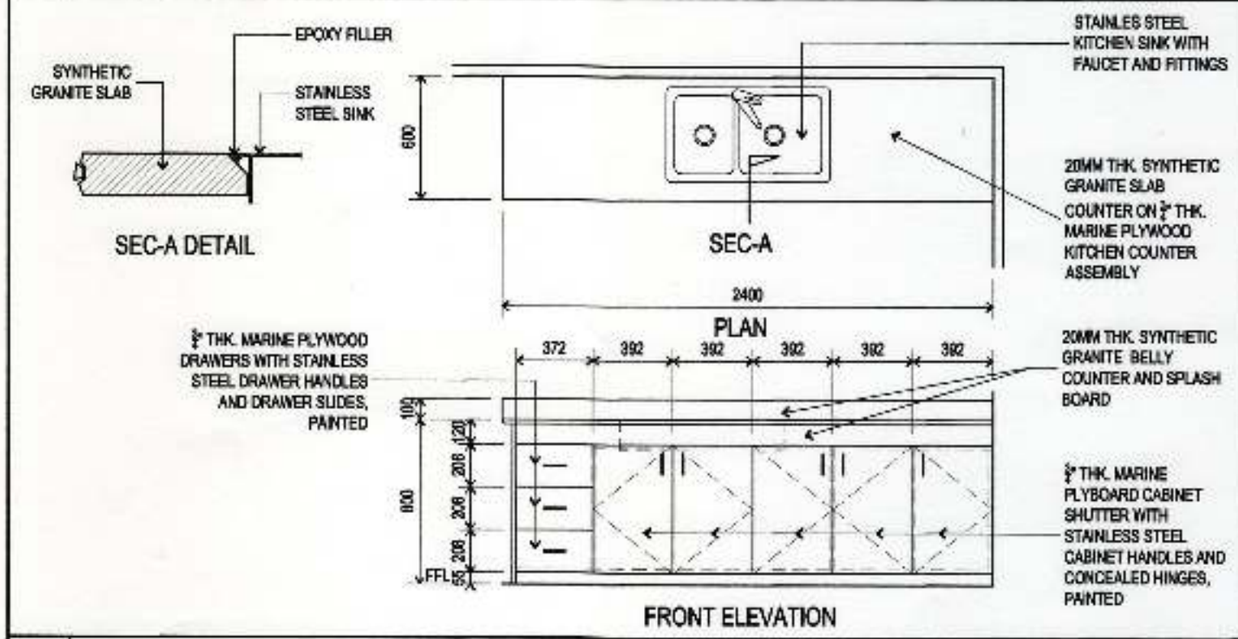

04.3 KITCHEN SINK DETAIL
SCALE 1:20 METERS

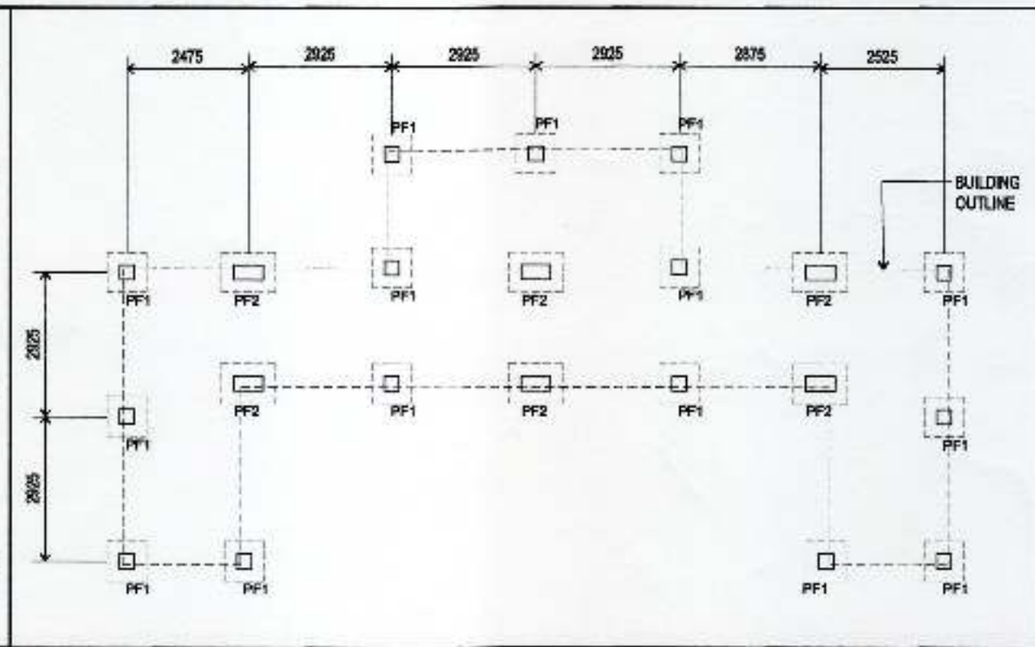

04.4 FOUNDATION PLAN
SCALE 1:100 METERS

PHILIPPINE PORTS AUTHORITY

PREPARED BY:	CHECKED AND REVIEWED BY:	RECOMMENDING APPROVAL BY:	APPROVED BY:
VICTOR A. JASPE, ENGINEERING ASSISTANT–A	LARA SIMONE L. ABA, SUPERVISING ENGINEER A	ASTERIO C. GALLARDO, JR., ESD MANAGER	ANALEE G. AGUILA, PORT MANAGER


OWNER: ANALEE G. AGUILA, PORT MANAGER
SHEET CONTENTS: LEFT SIDE ELEVATION / RIGHT SIDE ELEVATION / KITCHEN SINK DETAIL / FOUNDATION PLAN
PROJECT TITLE: PROPOSED TEMPORARY PPA FIELD OFFICE
LOCATION: MALALAG PORT, MALALAG, DAVAO DEL SUR


REVISIONS		
DATE	REMARKS	
ADDENDUM		
NO.	–	
PROJECT	–	
DATE	–	
DRAWN	–	

SHEET NO. 04 OF 7
CHKD BY: VAV
DWG DRAWN: 8/12/2019
DATE ISSUED: 10/15/2019

DRAWING AND SPECIFICATION DULY SIGNED, STAMPED OR SEALED AS INSTRUMENTS OF SERVICE ARE THE PROPERTY OF THE ARCHITECT, WHETHER THE OBJECTS FOR WHICH THEY ARE MADE IS EXECUTED OR NOT, SHALL BE RETAINED FOR ANY PERSON WITHOUT THE WRITTEN CONSENT OF THE ARCHITECT OF THE SAID DOCUMENTS TO DUPLICATE OR TO MAKE COPIES OF THE SAID DOCUMENTS FOR USE IN REPETITION OF AND FOR PROJECTS OR BUILDINGS WHETHER PARTLY OR WHOLLY EXECUTED. R.A 543 SECTION 2(A)


CAD FILE: G:\Drawing files\other drawings\2019\8\2019-23 MALALAG Temporary Office.dwg
PLOTTED DATE: Oct 15, 2019 - 2:15pm

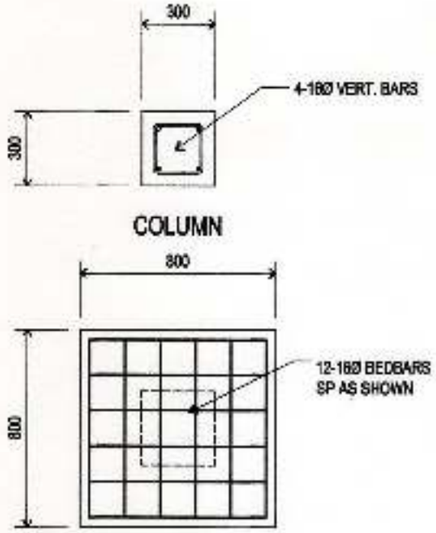

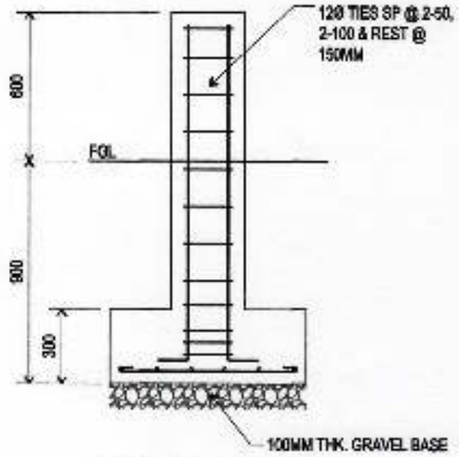


PEDESTAL COLUMN FOOTING SECTION VIEW

05.1 PEDESTAL COLUMN FOOTING DETAIL 1 PF1
SCALE 1:25 METERS

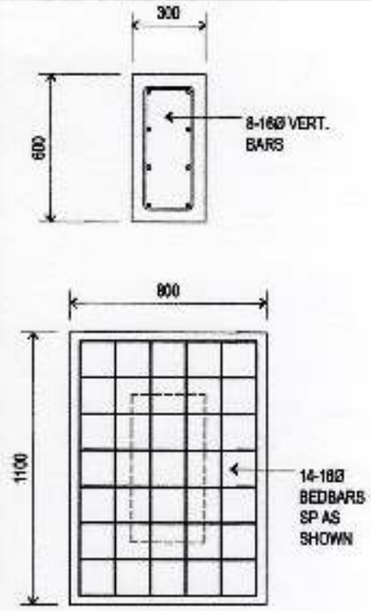

COLUMN FOOTING PLAN VIEW

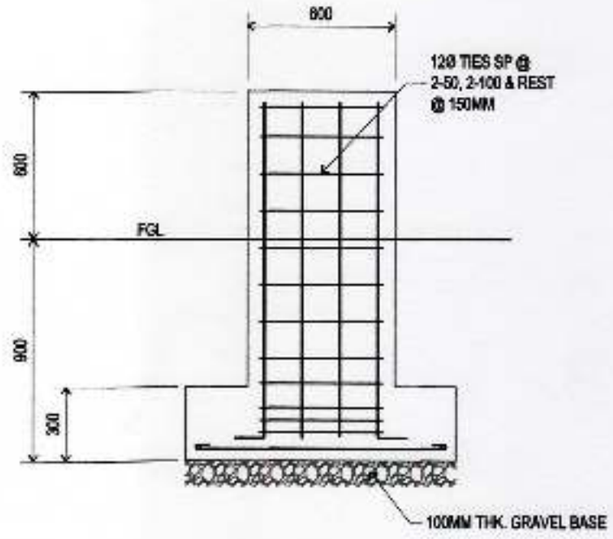


PEDESTAL COLUMN FOOTING SECTION VIEW

05.2 PEDESTAL COLUMN FOOTING DETAIL 2 PF2
SCALE 1:25 METERS

SYMBOL	DESCRIPTION
	CIRCUIT LINE
	CIRCUIT HOMERUN
	T8 LEDTUBE 18WATTS ASSEMBLE
	2-GANG CONVENIENCE OUTLET
Sa	ONE GANG SWITCH
	PANEL BOX

05.3 ELECTRICAL LEGEND
SCALE 1:NTS METERS

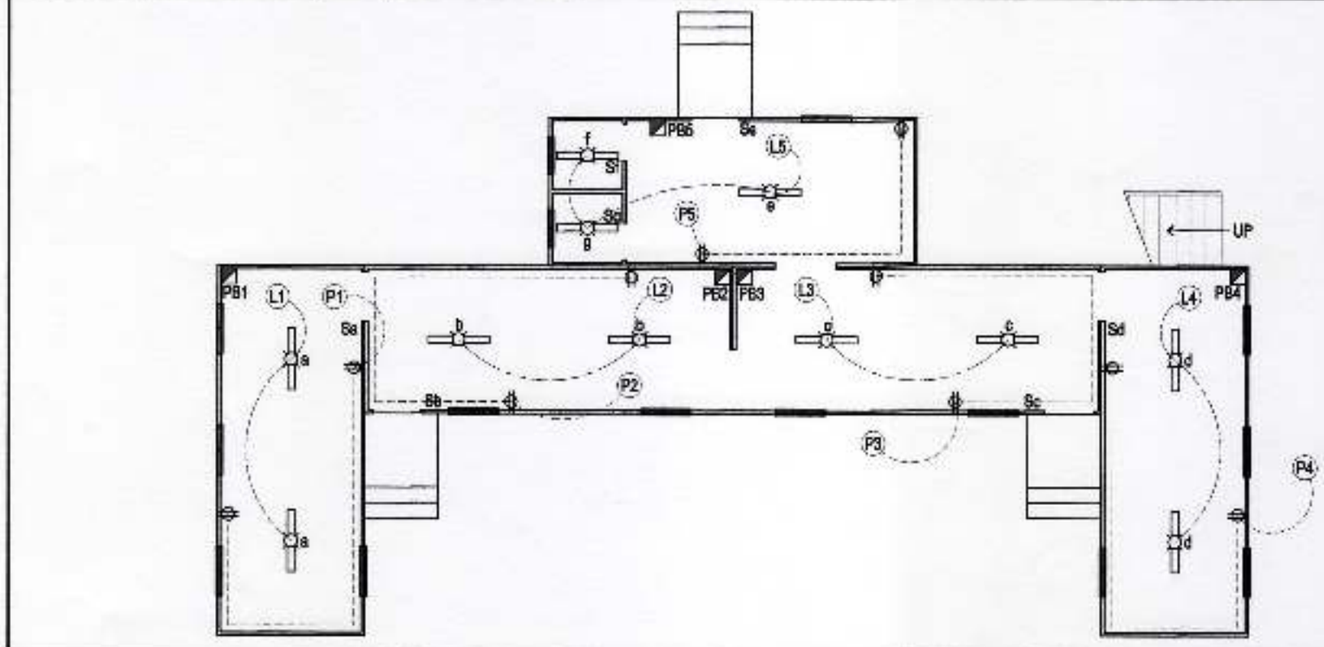

05.4 GROUND FLOOR ELECTRICAL LAYOUT
SCALE 1:100 METERS

PHILIPPINE PORTS AUTHORITY

PREPARED BY:	CHECKED AND REVIEWED BY:	RECOMMENDING APPROVAL BY:	APPROVED BY:
VICTOR A. JASPE, ENGINEERING ASSISTANT–A	LARA SIMONE L. ABA, SUPERVISING ENGINEER A	ASTERIO C. GALLARDO, JR., ESD MANAGER	ANALEE G. AGUILA, PORT MANAGER

OWNER: ANALEE G. AGUILA, PORT MANAGER

SHEET CONTENTS: PEDESTAL COLUMN FOOTING DETAIL 1 PF1 / PEDESTAL COLUMN FOOTING DETAIL 2 PF2 / ELECTRICAL LEGEND / GROUND FLOOR ELECTRICAL LAYOUT

PROJECT TITLE: PROPOSED TEMPORARY PPA FIELD OFFICE

LOCATION: MALALAG PORT, MALALAG, DAVAO DEL SUR


REVISIONS		
NO.	DATE	REMARKS
ADDENDUM		
NO.	–	
PROJECT	–	
DATE	–	
DRAWN	–	

SHEET NO. 05 OF 7


CADD BY: VMJ
CHECKED BY: 8/17/2018
APPROVED BY: 8/17/2018

CAD FILE: G:\Drawing Files\other drawings\20.9\2018-23 MALALAG-Temporary Office.dwg
PLOTTED DATE : Oct 15, 2019 - 2:15 pm

DRAWING AND SPECIFICATION ONLY SIGNED, STAMPED OR SEALED AS INSTRUMENTS OF SERVICES ARE THE PROPERTY OF THE ARCHITECT, WHETHER THE OBJECTS FOR WHICH THEY ARE MADE IS EXECUTED OR NOT. IT SHALL BE UNLAWFUL FOR ANY PERSON WITHOUT THE WRITTEN CONSENT OF THE ARCHITECT OF THE SAID DOCUMENTS TO DUPLICATE OR TO MAKE COPIES OF THE SAID DOCUMENTS FOR USE IN REPETITION OF AND FOR PROJECTS OR BUILDINGS WHICH PARTLY OR WHOLLY EXECUTED. R.A 545 SECTION 2(H)

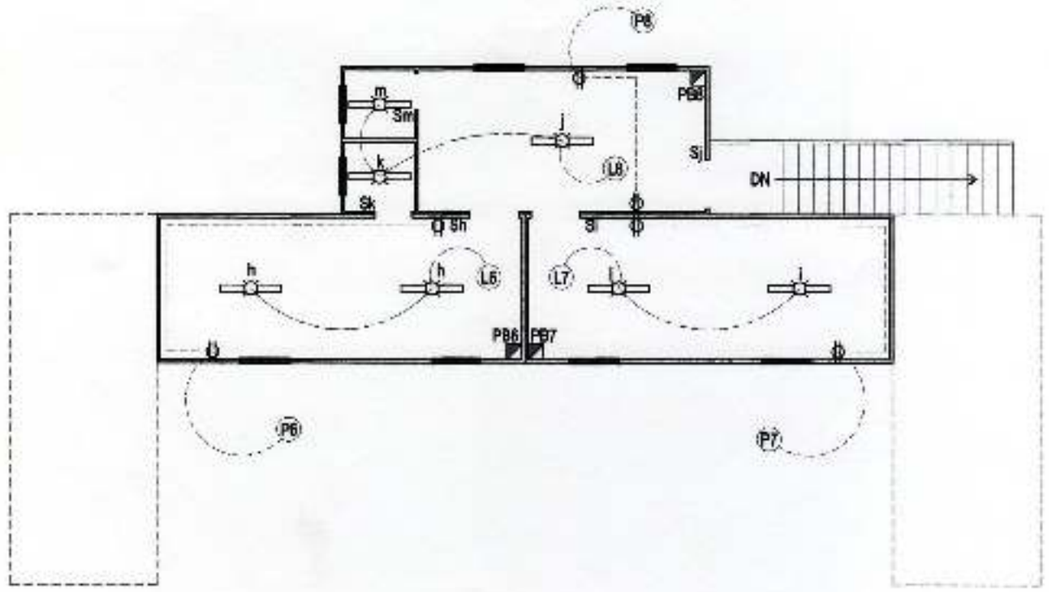

06.1 SECOND FLOOR ELECTRICAL LAYOUT
SCALE 1:100 METERS

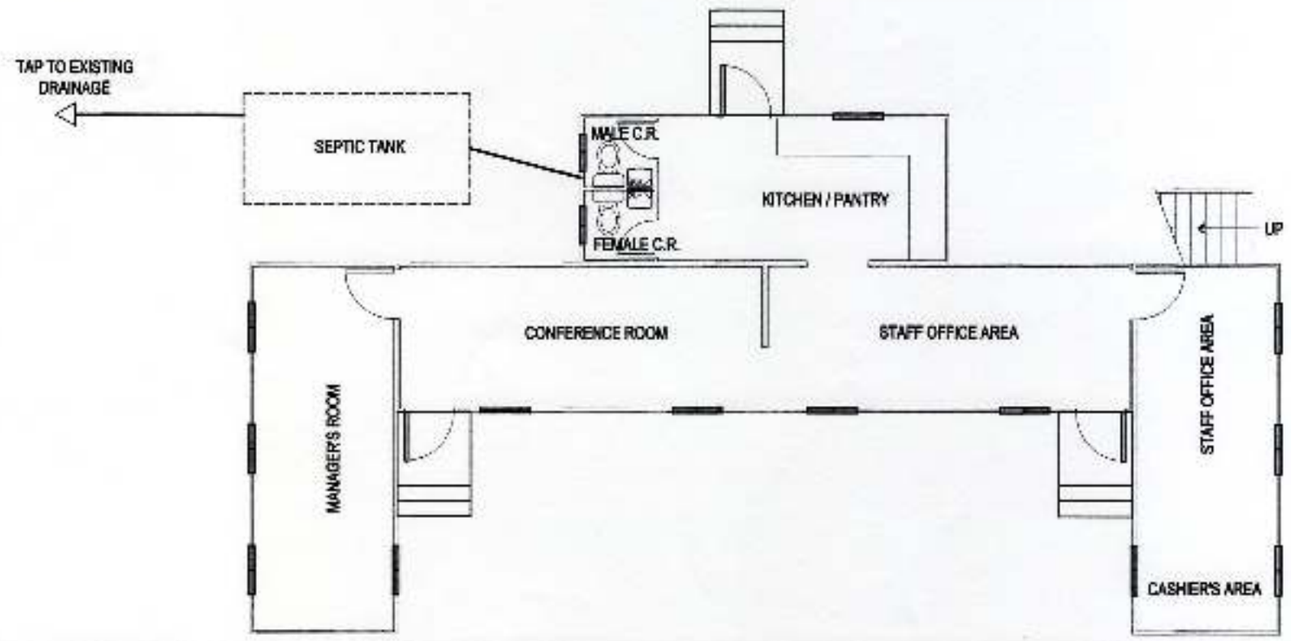

06.2 PLUMBING LAYOUT SHOWING THE LOCATION OF SEPTIC TANK
SCALE 1:100 METERS


PHILIPPINE PORTS AUTHORITY

PREPARED BY:	CHECKED AND REVIEWED BY:	RECOMMENDING APPROVAL BY:	APPROVED BY:	
VICTOR A. JASPE, ENGINEERING ASSISTANT–A	LARA SIMONE L. ABA, SUPERVISING ENGINEER A	ASTERIO C. GALLARDO, JR., ESD MANAGER	ANALEE G. AGUILA, PORT MANAGER	


OWNER:	PROJECT TITLE:	REVISIONS	SHEET NO.	OF
ANALEE G. AGUILA, PORT MANAGER	PROPOSED TEMPORARY PPA FIELD OFFICE	DATE / REMARKS	06	7
SHEET CONTENTS: SECOND FLOOR ELECTRICAL LAYOUT / PLUMBING LAYOUT SHOWING THE LOCATION OF SEPTIC TANK	LOCATION: MALALAG PORT, MALALAG, DAVAO DEL SUR	ADDENDUM NO. - PROJECT - DATE - DRAWN -	CADD BY: VMI DATE: 9/25/2019 REVISED: 9/26/2019	

DRAWING AND SPECIFICATION ONLY SIGNED, STAMPED OR SEALED AS INSTRUMENTS OF SERVICE ARE THE PROPERTY OF THE ARCHITECT, WHETHER THE OBJECTS FOR WHICH THEY ARE MADE IS EXECUTED OR NOT. IT SHALL BE UNLAWFUL FOR ANY PERSON WITHOUT THE WRITTEN CONSENT OF THE ARCHITECT OF THE SAID DOCUMENTS TO DUPLICATE OR TO MAKE COPIES OF THE SAID DOCUMENTS FOR USE IN EXTENSION OF ANY FOR PROJECTS OR BUILDINGS WHETHER PARTLY OR WHOLLY EXECUTED. R.A.9266 SECTION 29(1)


CAD FILE: G:\Drawing files\Other drawings\2019\2019-23-MALALAG-Temporary Office.dwg
PLOTTED DATE : Oct 15, 2019 - 2:52pm

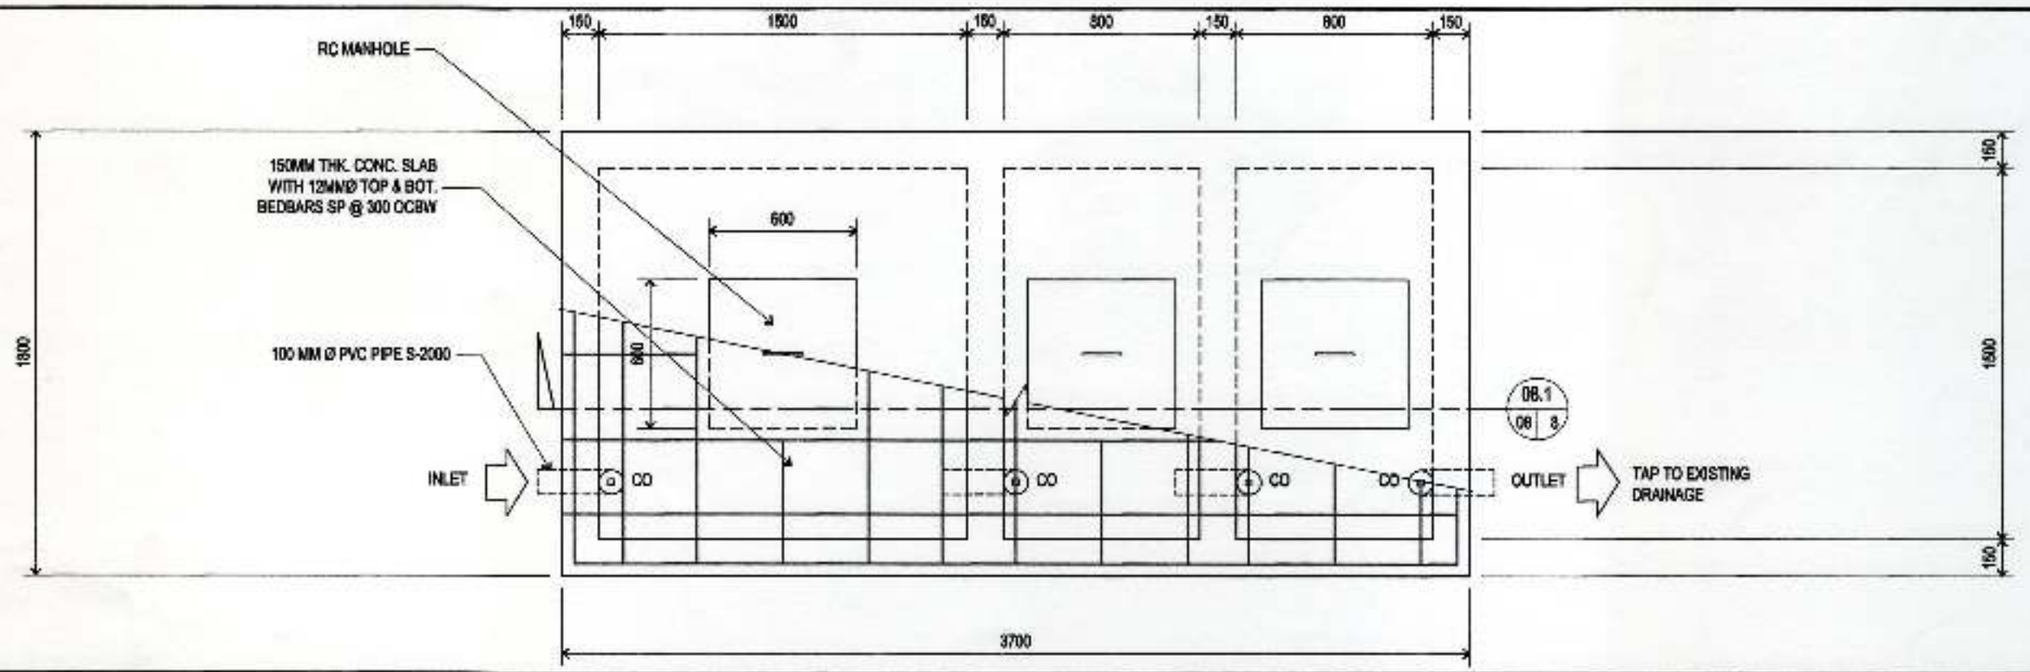

07.1 SEPTIC TANK PLAN
SCALE 1:25 METERS

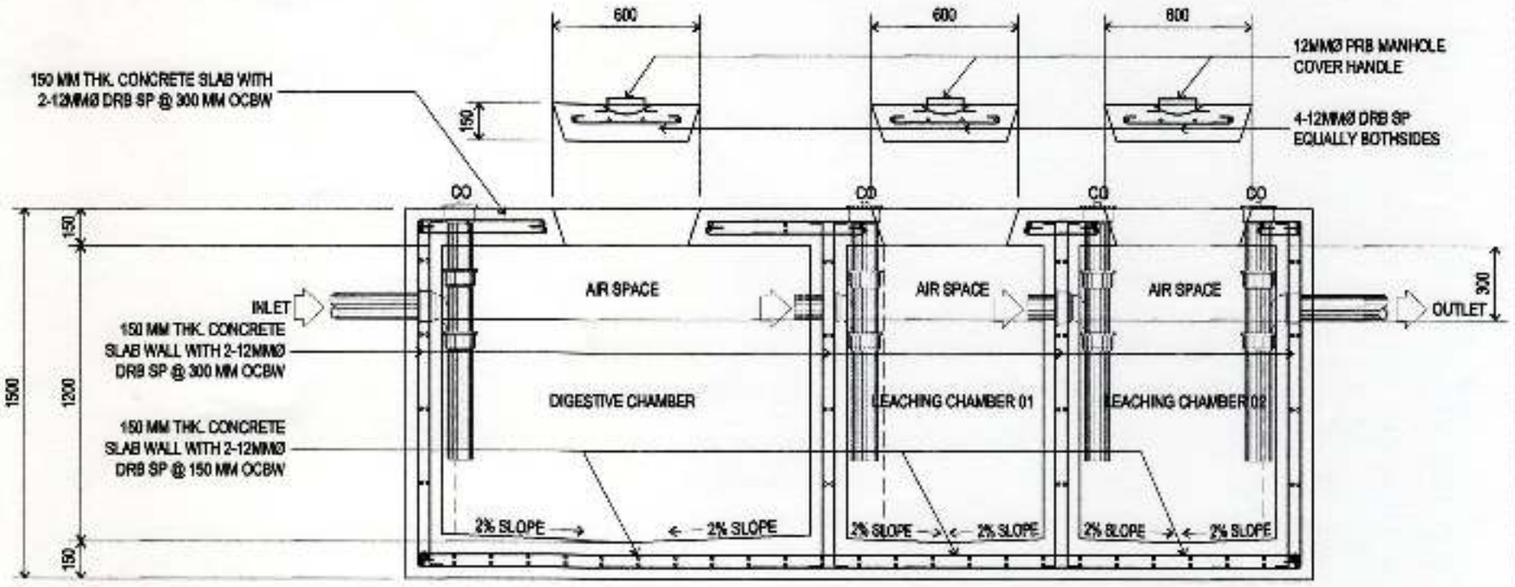

07.2 SEPTIC TANK SECTION VIEW
SCALE 1:25 METERS

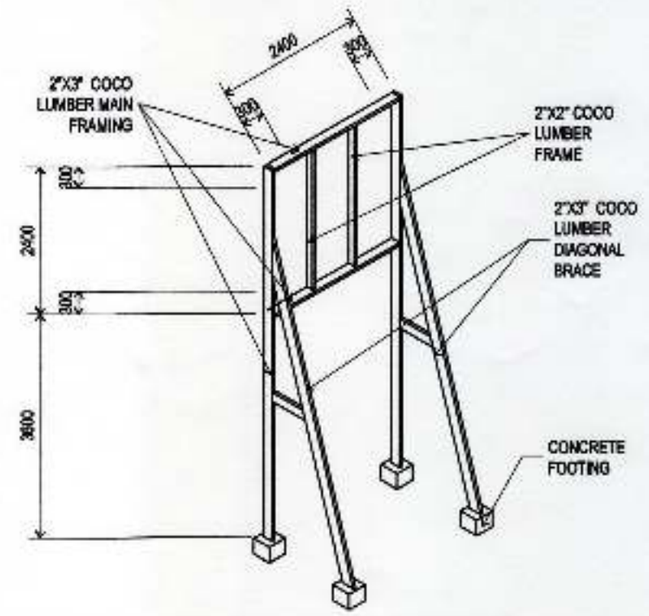

07.3 STEEL FRAMING DETAIL FOR STANDARD COA BILLDOARD
SCALE 1:100 METERS

PHILIPPINE PORTS AUTHORITY

PREPARED BY:	CHECKED AND REVIEWED BY:	RECOMMENDING APPROVAL BY:	APPROVED BY:
VICTOR A. JASPE ENGINEERING ASSISTANT–A	LARA SIMONE L. ABA SUPERVISING ENGINEER A	ASTERIO C. GALLARDO, JR. ESP MANAGER	ANALEE G. AGUILA PORT MANAGER

OWNER: ANALEE G. AGUILA, PORT MANAGER
SHEET CONTENTS: SEPTIC TANK PLAN / SEPTIC TANK SECTION VIEW / STEEL FRAMING DETAIL FOR STANDARD COA BILLDOARD
PROJECT TITLE: PROPOSED TEMPORARY PPA FIELD OFFICE
LOCATION: MALALAG PORT, MALALAG, DAVAO DEL SUR
REVISIONS: DATE / REMARKS / ADDENDUM
HD: – PROJECT: – DATE: – DRAWN: –
SHEET NO. 07 OF 7
DATE OF / WN
DATE DRAWN 9/23/2018
DATE REVISED 10/15/2018

DRAWING AND SPECIFICATION ONLY SIGNED, STAMPED OR SEALED AS INSTRUMENTS OF SERVICES ARE THE PROPERTY OF THE ARCHITECT, WHETHER THE OBJECTS FOR WHICH THEY ARE MADE IS EXECUTED OR NOT. IT SHALL BE UNLAWFUL FOR ANY PERSON WITHOUT THE WRITTEN CONSENT OF THE ARCHITECT OF THE SAME DOCUMENTS TO DUPLICATE OR TO MAKE COPIES OF THE SAME DOCUMENTS FOR USE IN CONNECTION OF AND FOR PROJECTS OR BUILDINGS WHETHER PARTLY OR WHOLLY EXECUTED. R.A.9485 SECTION 33(A)

CAD FILE: G:\drawing files\other drawings\2018\2018 23 MALALAG Temporary Office.dwg
PLOTTED DATE : Oct 15, 2018 - 2:15pm