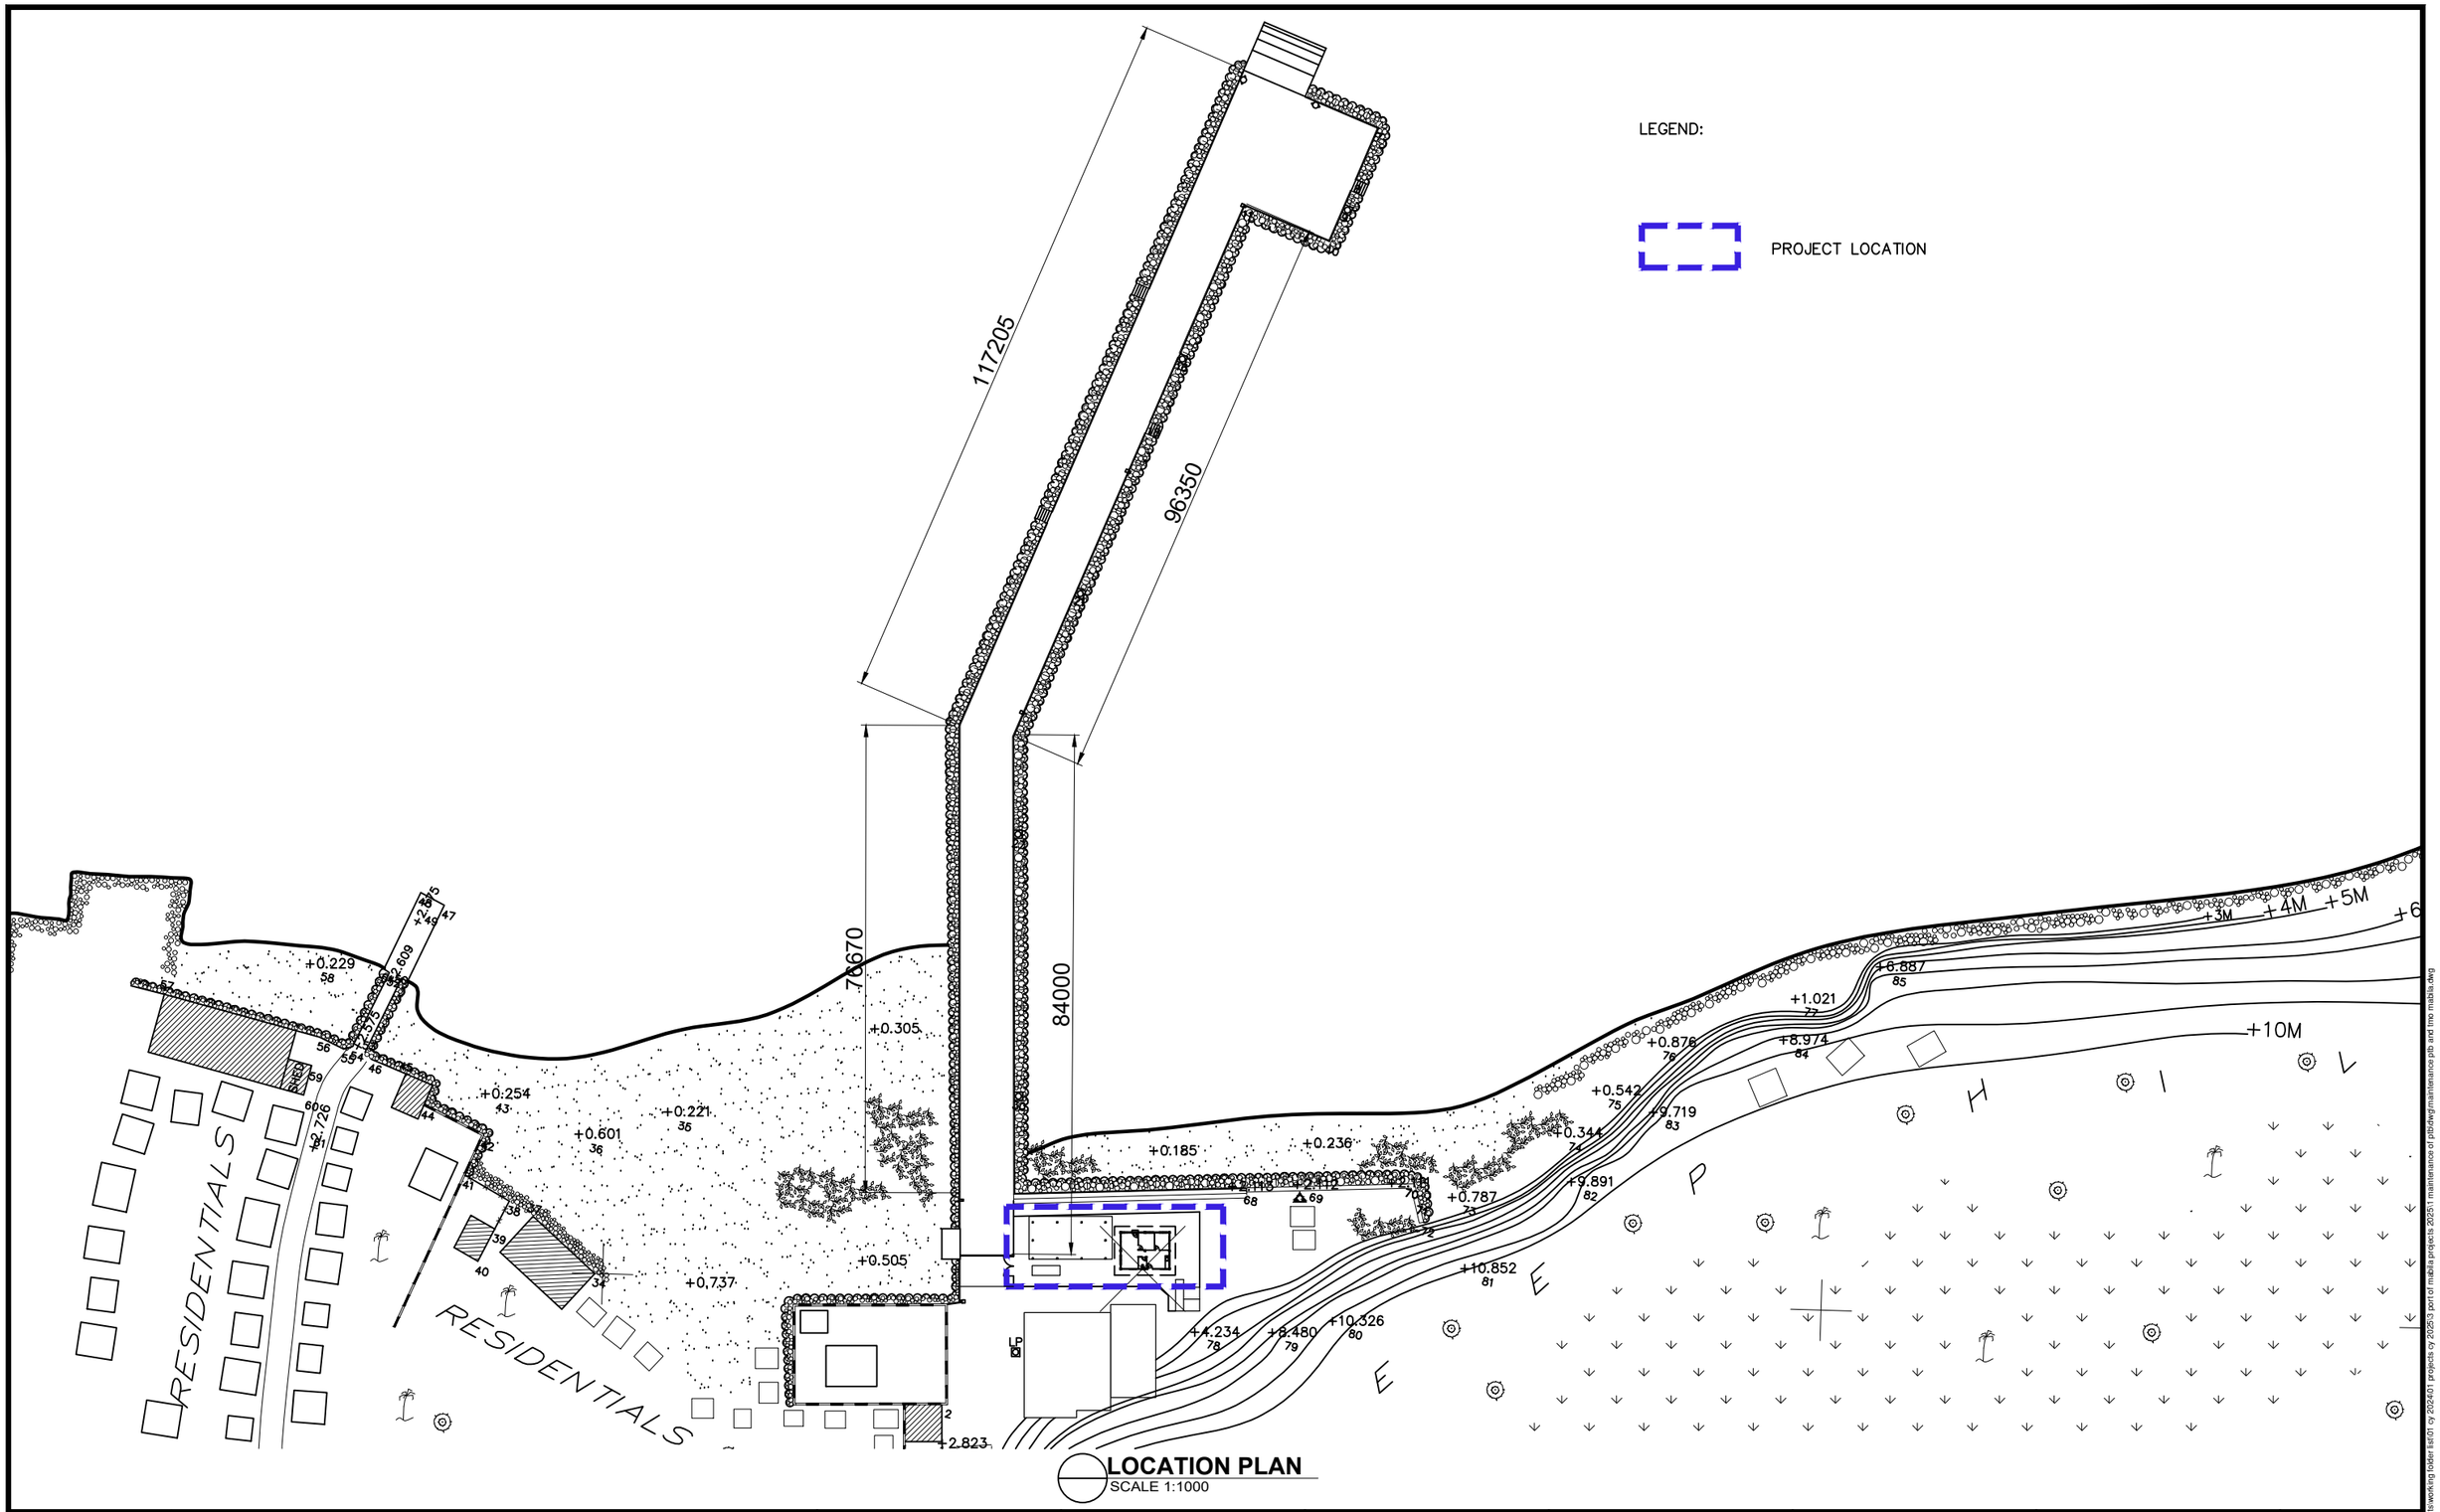


LOCATION PLAN
SCALE 1:1000

PHILIPPINE PORTS AUTHORITY	PROJECT TITLE: MAINTENANCE WORKS AND REPAINTING OF PASSENGER TERMINAL BUILDING (PTB), TMO ROOFING AND ACCESSORIES, AND FABRICATINON AND PAINTING OF CANOPIES AT PTB AND TMO BUILDING LOCATION: **PORT OF MABILA, SARANGANI, DAVAO OCCIDENTAL**	PREPARED BY: Digitally signed by Soriano Joecarlo Ilaga Date: 2025.02.07 10:24:13 +08'00' JOECARLO I. SORIANO ENGINEERING ASSISTANT A	CHECKED BY: CHARMAINE DJUNE L. MANTOYA SUPERVISING ENGINEER A	REVIEWED BY: MARIA VIVIEN M. TANCO PRINCIPAL ENGINEER A	RECOMMENDING APPROVAL: JAMESON L. LEE ESD MANAGER	APPROVED BY: ATTY. CESAR M. DATAYA PORT MANAGER	SHEET CONTENT: 1. LOCATION PLAN	DATE: 1/10

c:\file\carlo\ppa projects\8.2021 projects\working folder list\01 cy 2024\01 projects cy 2025\3 port of mabila projects 2025\1 maintenance of ptb\dwg\maintenance ptb and tmo mabila.dwg

LEGEND:

LOCATION OF PTB

LOCATION OF TMO

SEA SIDE

20% SLOPE 20% SLOPE

PTB

TMO BUILDING

LAND SIDE

BLOW-UP PLAN
SCALE 1:125


PHILIPPINE PORTS AUTHORITY	PROJECT TITLE: MAINTENANCE WORKS AND REPAINTING OF PASSENGER TERMINAL BUILDING (PTB), TMO ROOFING AND ACCESSORIES, AND FABRICATINON AND PAINTING OF CANOPIES AT PTB AND TMO BUILDING LOCATION: **PORT OF MABILA, SARANGANI, DAVAO OCCIDENTAL**	PREPARED BY: FRANCES JANSE L. MANTOYA, DRAFTSMAN II (COS)	CHECKED BY: CHARMAINE DJUNE L. MANTOYA, SUPERVISING ENGINEER A	REVIEWED BY: MARIA VIVIEN M. TANCO, PRINCIPAL ENGINEER A	RECOMMENDING APPROVAL: JAMESON L. LEE, ESD MANAGER	APPROVED BY: ATTY. CESAR M. DATAYA, PORT MANAGER	SHEET CONTENT: 1. BLOW-UP PLAN	DATE: 2/10

C:\Users\user\desktop\jhm\2025 projects\mabila\maintenance of public cr, ticketing booth including parking shed\dwg\public cr and ticketing booth including parking shed.dwg

NOTE:

1. USE 1 COAT PRIMER AND 2 COATS REFLECTORIZED TRAFFIC PAINT (YELLOW) INCLUDING SURFACE PREPARATION TO ALL CONCRETE PEDESTAL.

2. USE WATER-BASED ACRYLIC METAL PRIMER ONE COAT AND WATER-BASED ACRYLIC EPOXY PAINT TWO COATS TO ALL STEEL STRUCTURES INCLUDING SURFACE PREPARATION AND APPLICATION OF RUST CONVERTER PRIOR TO PAINTING.

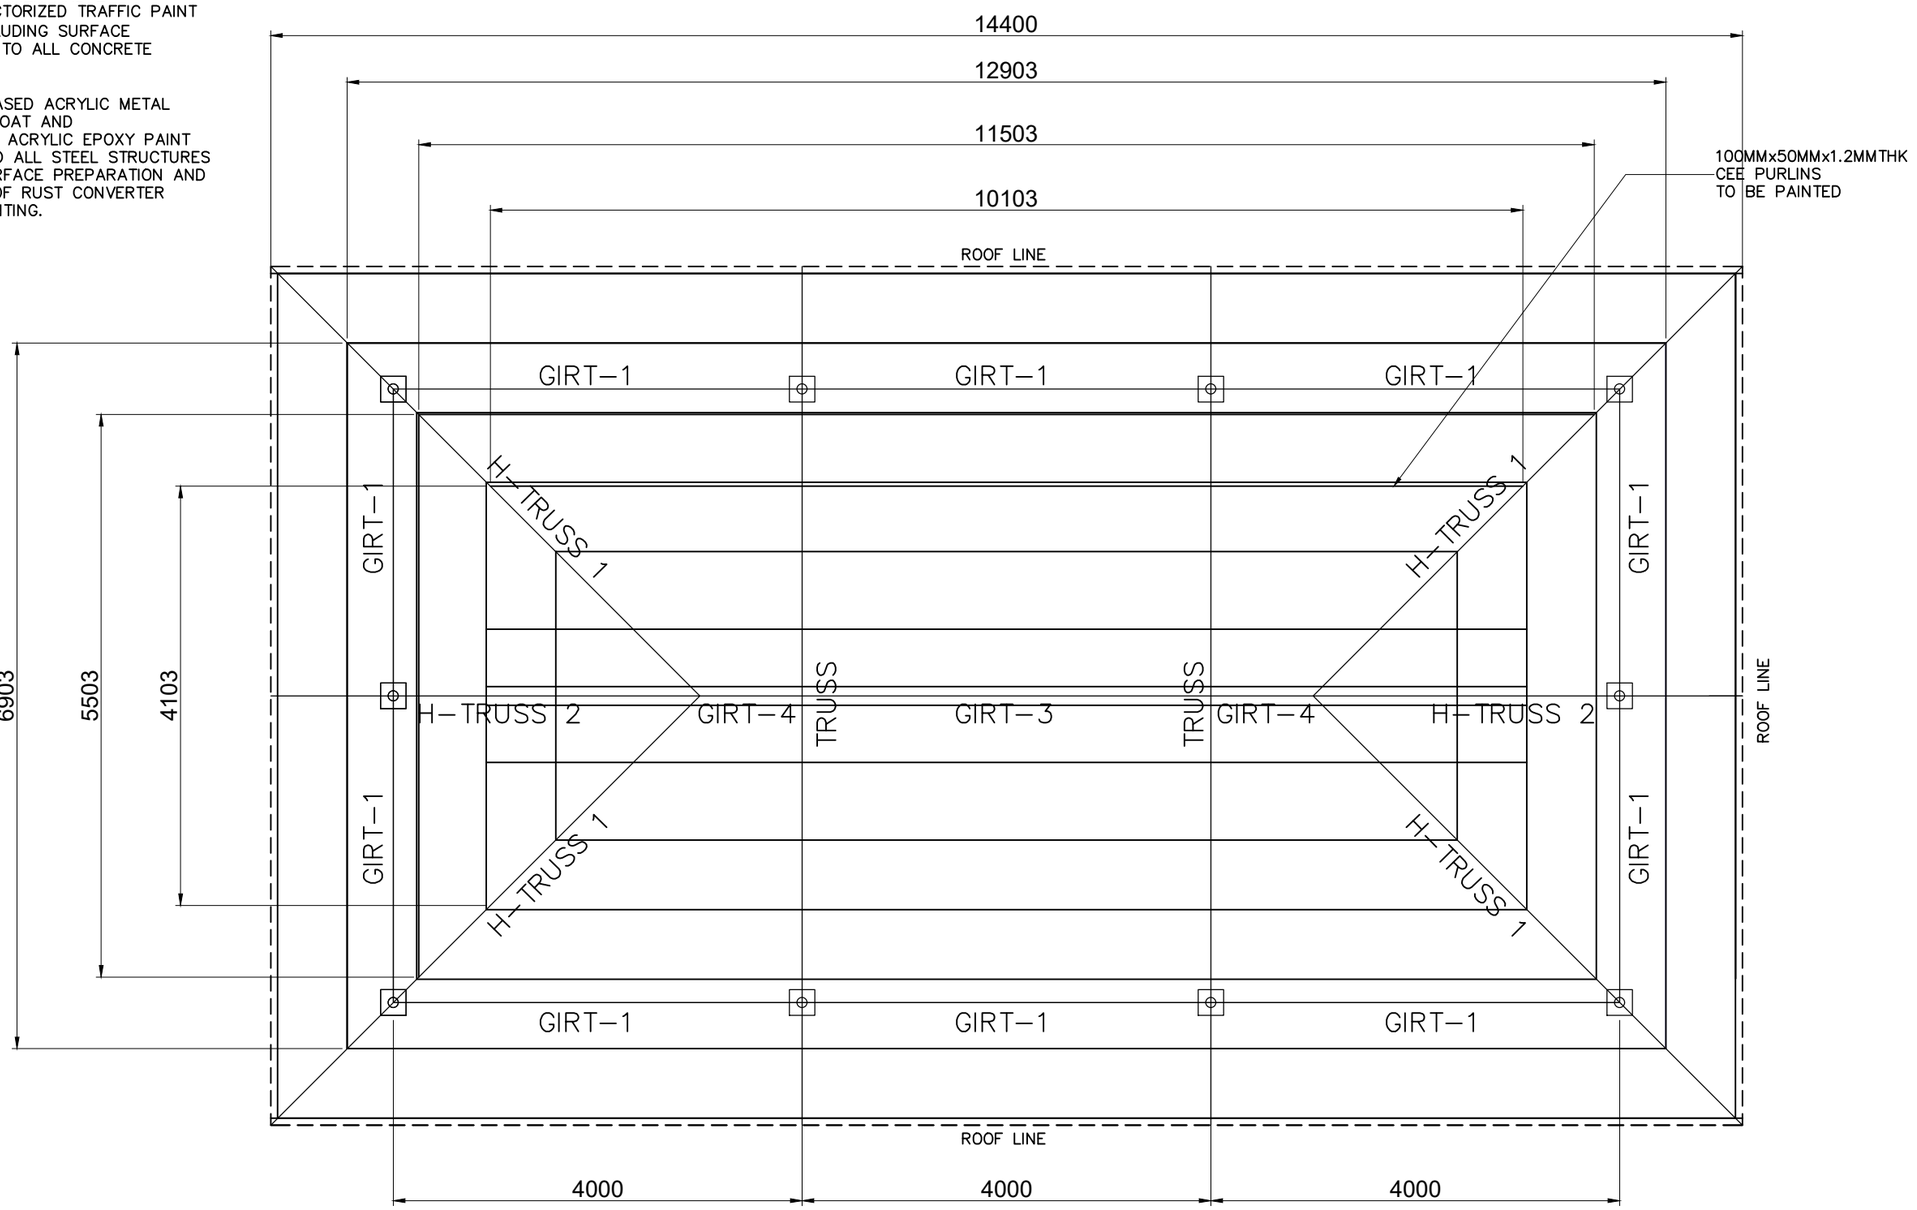


ROOF FRAMING PLAN (REPAINTING)


SCALE 1:60

PHILIPPINE PORTS AUTHORITY	PROJECT TITLE: MAINTENANCE WORKS AND REPAINTING OF PASSENGER TERMINAL BUILDING (PTB), TMO ROOFING AND ACCESSORIES, AND FABRICATINON AND PAINTING OF CANOPIES AT PTB AND TMO BUILDING LOCATION: **PORT OF MABILA, SARANGANI, DAVAO OCCIDENTAL**	PREPARED BY: Digitally signed by Soriano Joecarlo Ilaga Date: 2025.02.07 10:25:01 +08'00' JOECARLO I. SORIANO ENGINEERING ASSISTANT A	CHECKED BY: CHARMAINE DJUNE L. MANTOYA SUPERVISING ENGINEER A	REVIEWED BY: MARIA VIVIEN M. TANCO PRINCIPAL ENGINEER A	RECOMMENDING APPROVAL: JAMESON L. LEE ESD MANAGER	APPROVED BY: ATTY. CESAR M. DATAYA PORT MANAGER	SHEET CONTENT: 1. ROOF FRAMING PLAN (REPAINTING)	DATE: 3/10


e:\file\cad\ppa projects\3 2021 projects\working folder list\01 cy 2024\01 projects cy 2025\3 port of mabila projects 2025\1 maintenance of ptb\dwg\maintenance ptb and tmo mabila.dwg

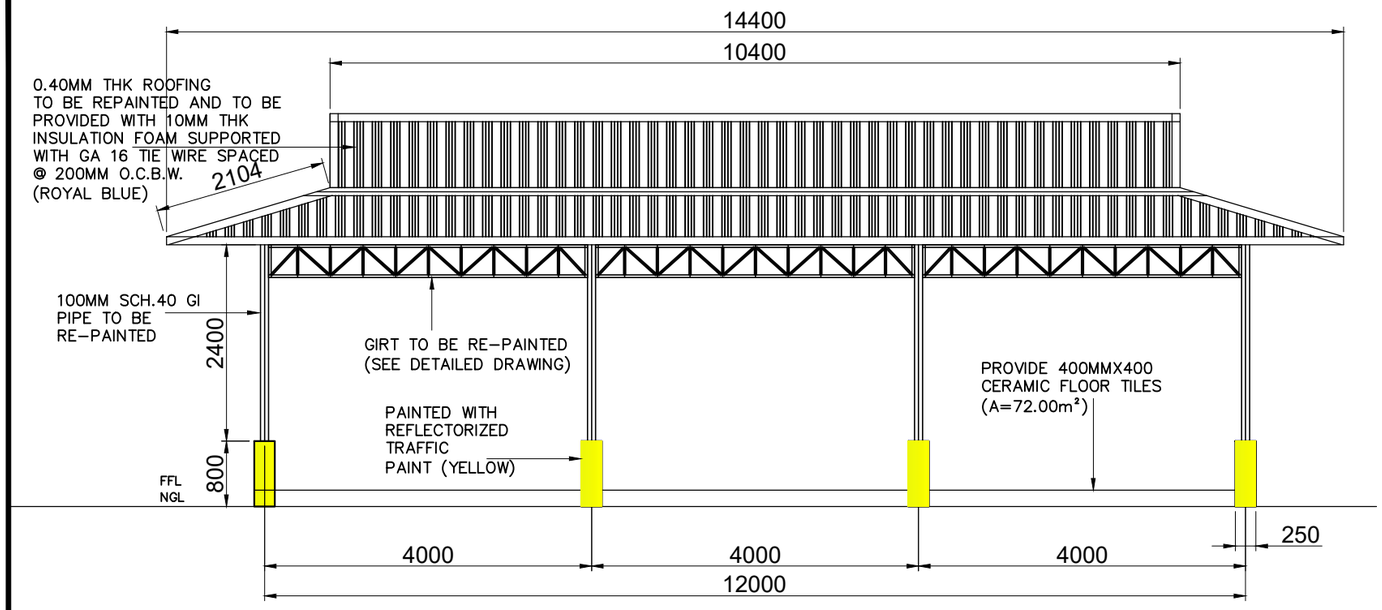


SIDE ELEVATION (LEFT AND RIGHT)
SCALE 1:75

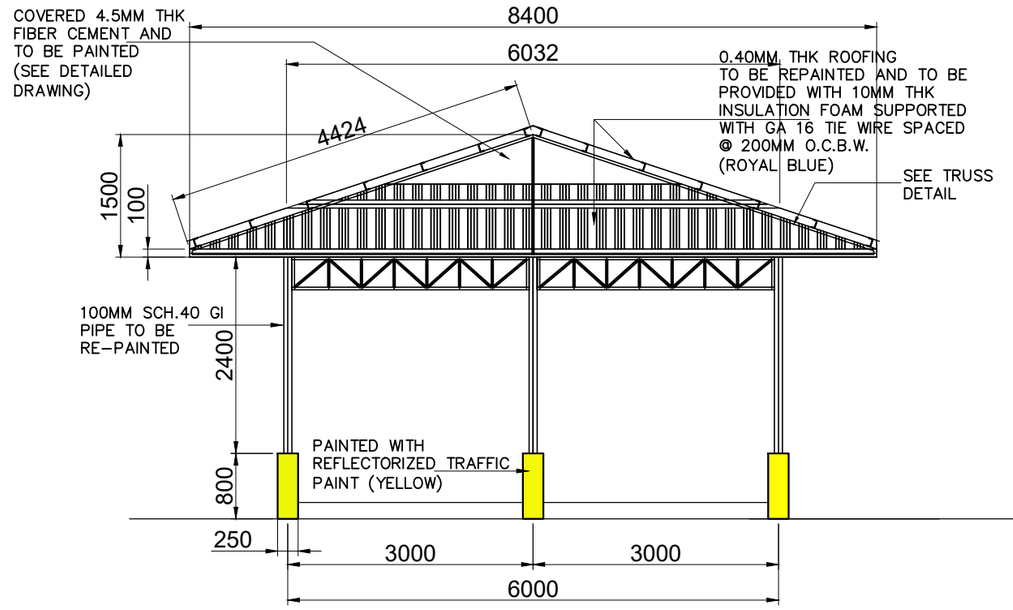

FRONT AND REAR ELEVATION
SCALE 1:75

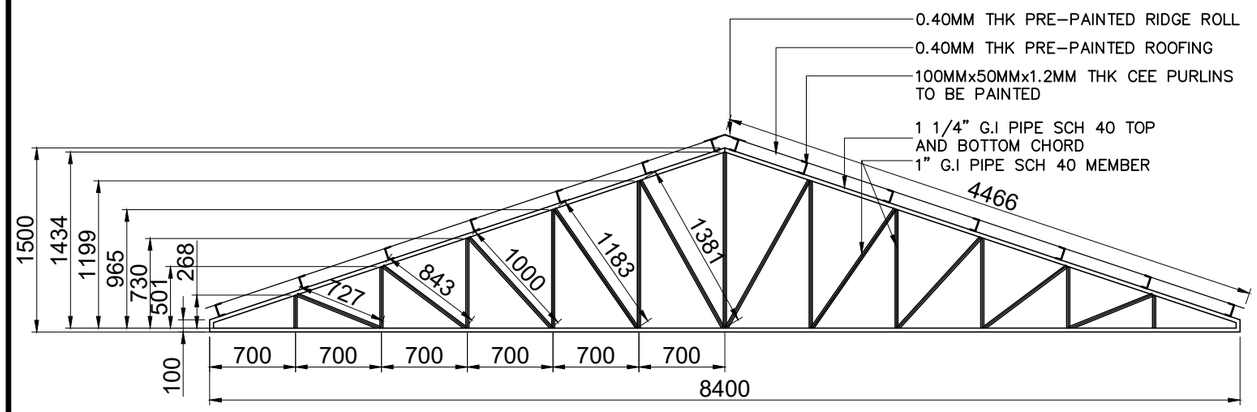

TRUSS DETAIL (REPAINTING)
SCALE 1:50

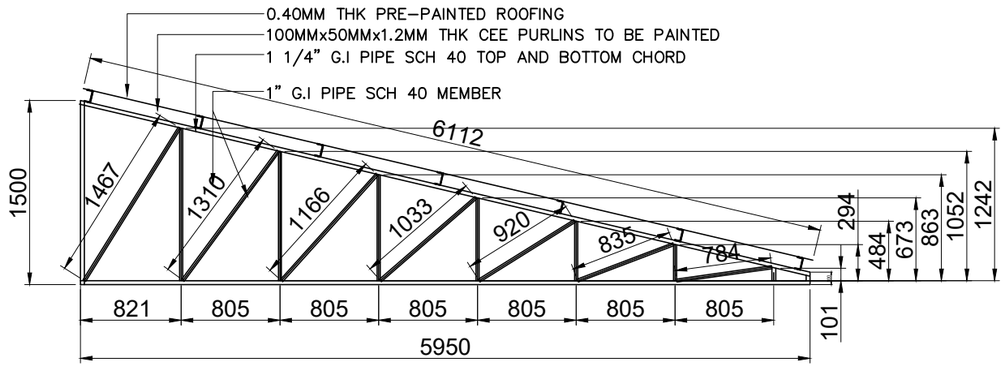


H-TRUSS 1 DETAIL (REPAINTING)
SCALE 1:50

PTB DETAIL (REPAINTING)

PHILIPPINE PORTS AUTHORITY	PROJECT TITLE: MAINTENANCE WORKS AND REPAINTING OF PASSENGER TERMINAL BUILDING (PTB), TMO ROOFING AND ACCESSORIES, AND FABRICATINON AND PAINTING OF CANOPIES AT PTB AND TMO BUILDING LOCATION: **PORT OF MABILA, SARANGANI, DAVAO OCCIDENTAL**	PREPARED BY: Digitally signed by Soriano Joecarlo Ilaga Date: 2025.02.07 10:25:44 +08'00' JOECARLO I. SORIANO ENGINEERING ASSISTANT A	CHECKED BY: CHARMAINE DJUNE L. MANTOYA SUPERVISING ENGINEER A	REVIEWED BY: MARIA VIVIEN M. TANCO PRINCIPAL ENGINEER A	RECOMMENDING APPROVAL: JAMESON L. LEE ESD MANAGER	APPROVED BY: ATTY. CESAR M. DATAYA PORT MANAGER	SHEET CONTENT: 1. PTB DETAIL (REPAINTING)	DATE: 4/10

e:\file\cad\bpa projects\8 2021 projects\working folder list\01 cy 2024\01 projects cy 2025\3 port of mabila projects 2025\1 maintenance of ptb\dwg\maintenance ptb and tmo mabila.dwg

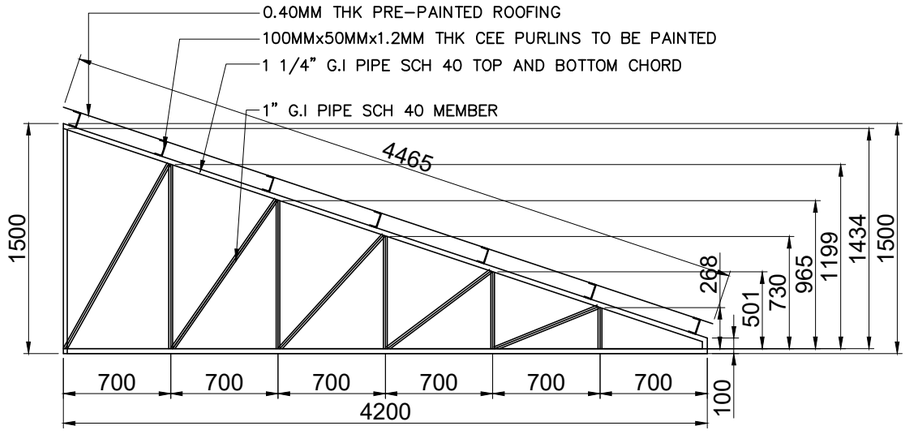


H-TRUSS 2 DETAIL (REPAINTING)
SCALE 1:50


NOTE:

1. USE 1 COAT PRIMER AND 2 COATS REFLECTORIZED TRAFFIC PAINT (YELLOW) INCLUDING SURFACE PREPARATION TO ALL CONCRETE PEDESTAL.


2. USE WATER-BASED ACRYLIC METAL PRIMER ONE COAT AND WATER-BASED ACRYLIC EPOXY PAINT TWO COATS TO ALL STEEL STRUCTURES INCLUDING SURFACE PREPARATION AND APPLICATION OF RUST CONVERTER PRIOR TO PAINTING.

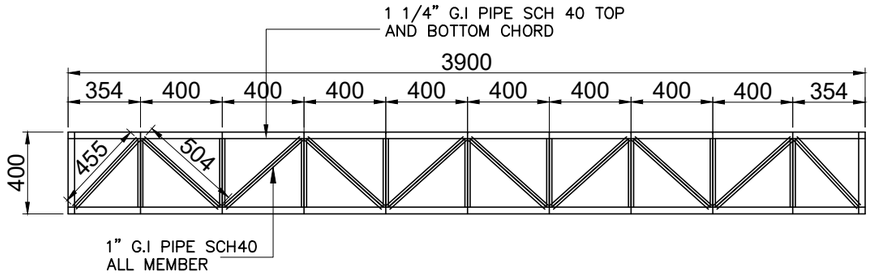


GIRT 1 DETAIL
SCALE 1:30

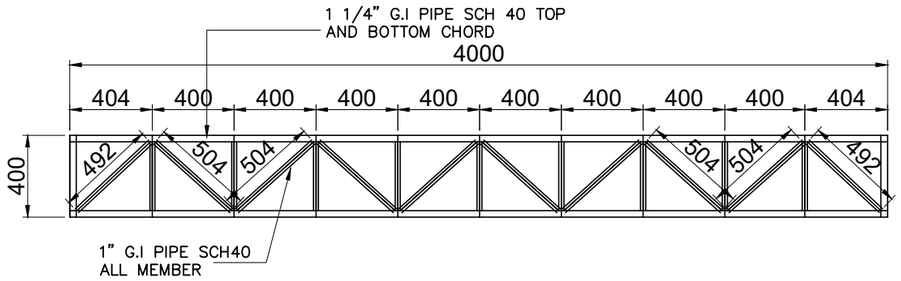

GIRT 3 DETAIL
SCALE 1:30

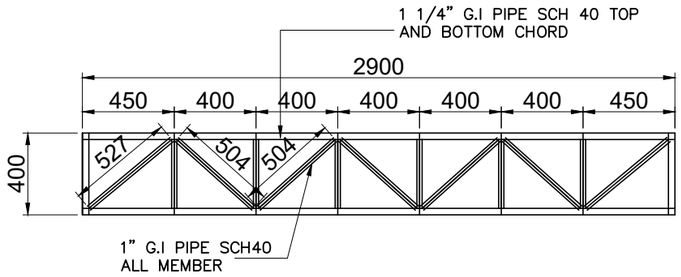

GIRT 2 DETAIL
SCALE 1:30

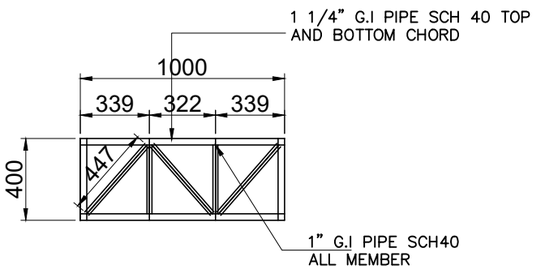



GIRT 4 DETAIL
SCALE 1:30

PTB DETAIL (REPAINTING)

PROJECT TITLE: MAINTENANCE WORKS AND REPAINTING OF PASSENGER TERMINAL BUILDING (PTB), TMO ROOFING AND ACCESSORIES, AND FABRICATINON AND PAINTING OF CANOPIES AT PTB AND TMO BUILDING LOCATION: **PORT OF MABILA, SARANGANI, DAVAO OCCIDENTAL**	PREPARED BY: Digitally signed by Soriano Joecarlo Ilaga Date: 2025.02.07 10:26:17 +08'00' JOECARLO I. SORIANO ENGINEERING ASSISTANT A	CHECKED BY: CHARMAINE DJUNE L. MANTOYA SUPERVISING ENGINEER A	REVIEWED BY: MARIA VIVIEN M. TANCO PRINCIPAL ENGINEER A	RECOMMENDING APPROVAL: JAMESON L. LEE ESD MANAGER	APPROVED BY: ATTY. CESAR M. DATAYA PORT MANAGER	SHEET CONTENT: 1. PTB DETAIL (REPAINTING)	DATE: 5/10

e:\file\cart\ppa projects\8 2021 projects\working folder list\01 cy 2024\01 projects cy 2025\3 port of mabila projects 2025\1 maintenance of ptb\dwg\maintenance ptb and tmo mabila.dwg

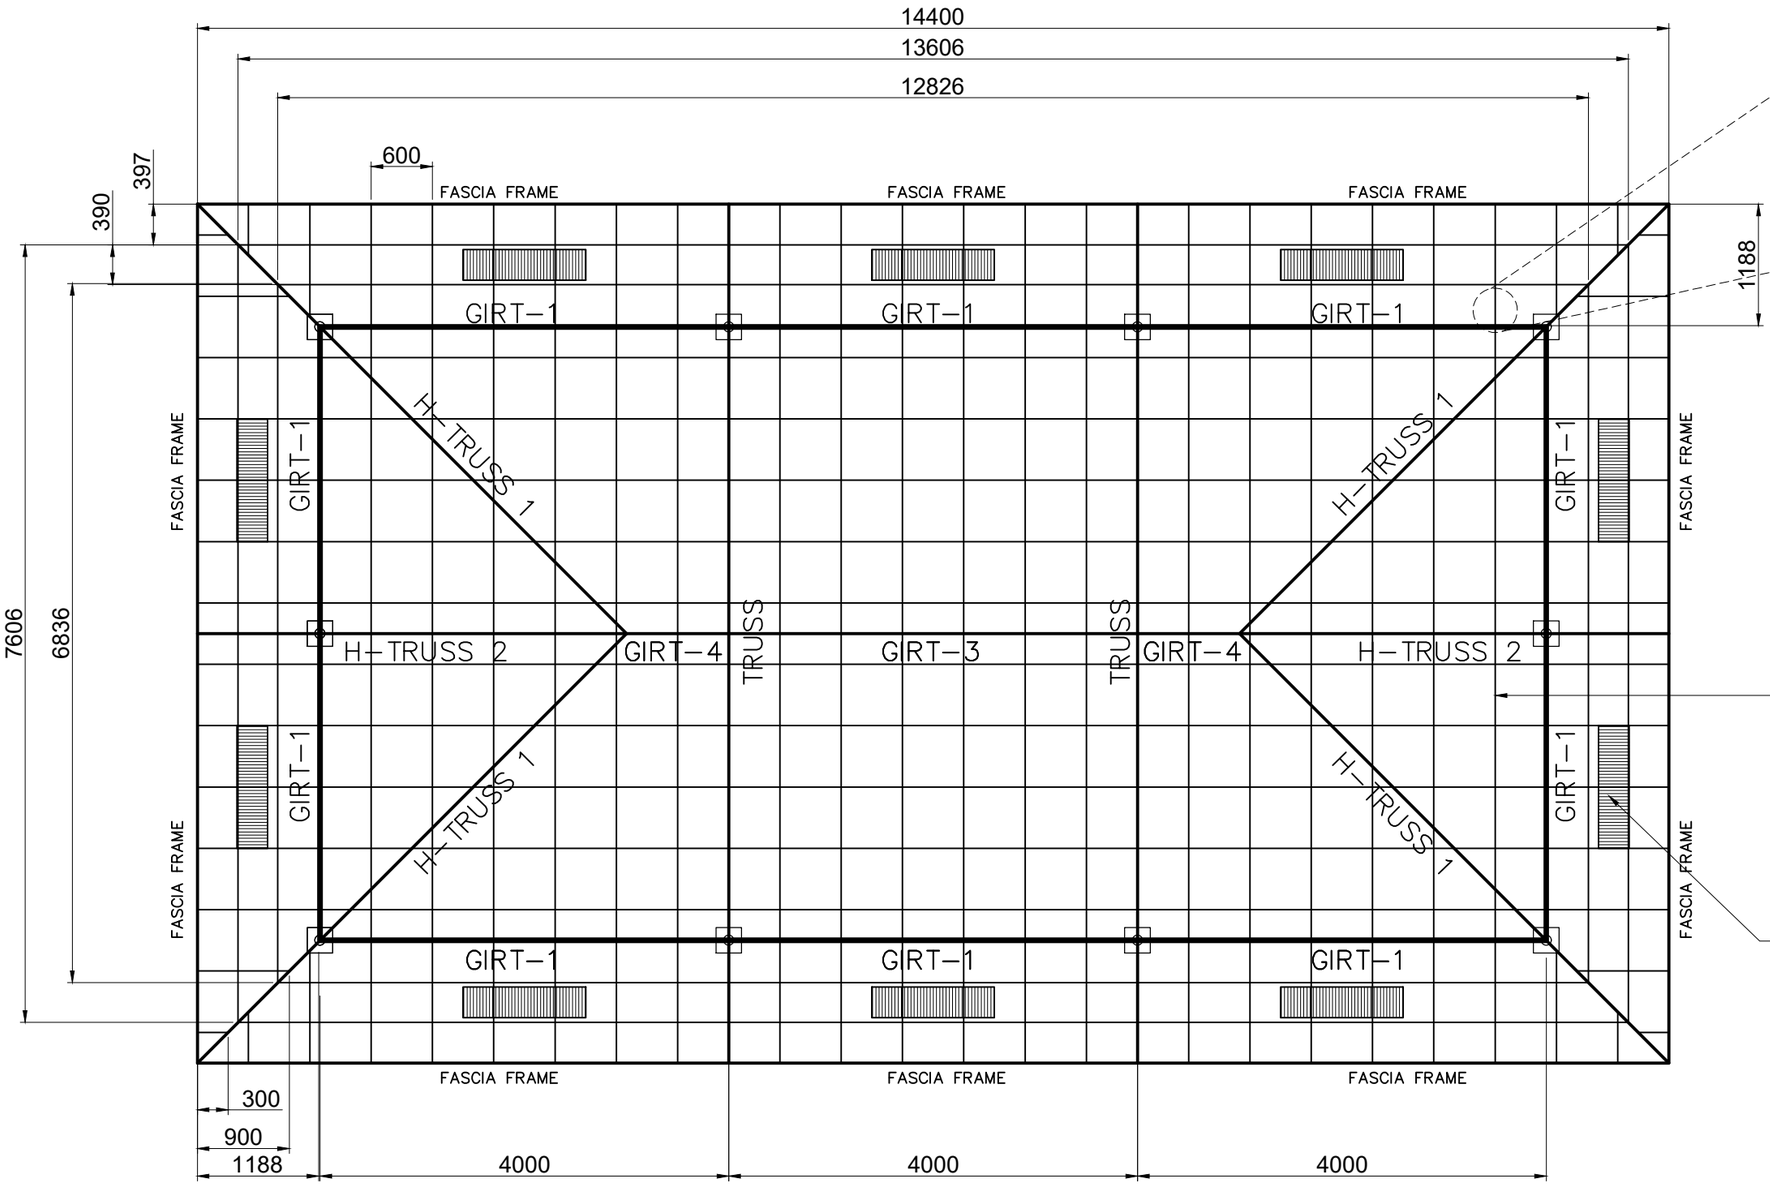

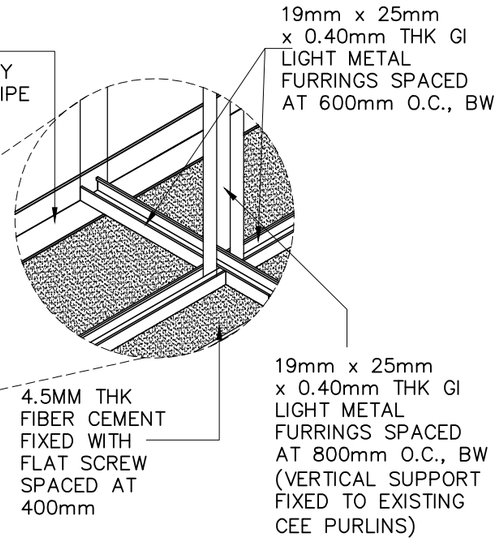


19mm x 25mm
x 0.40mm THK GI
LIGHT METAL
FURRINGS SPACED
AT 600mm O.C., BW

25mm X 25mm
300mm X1200mm
PVC AIR VENT

REFLECTED CEILING LAYOUT
SCALE 1:60

PHILIPPINE PORTS AUTHORITY	PROJECT TITLE: MAINTENANCE WORKS AND REPAINTING OF PASSENGER TERMINAL BUILDING (PTB), TMO ROOFING AND ACCESSORIES, AND FABRICATINON AND PAINTING OF CANOPIES AT PTB AND TMO BUILDING LOCATION: **PORT OF MABILA, SARANGANI, DAVAO OCCIDENTAL**	PREPARED BY: Digitally signed by Soriano Joecarlo Ilaga Date: 2025.02.07 10:27:06 +08'00' JOECARLO I. SORIANO ENGINEERING ASSISTANT A	CHECKED BY: CHARMAINE DJUNE L. MANTOYA SUPERVISING ENGINEER A	REVIEWED BY: MARIA VIVIEN M. TANCO PRINCIPAL ENGINEER A	RECOMMENDING APPROVAL: JAMESON L. LEE ESD MANAGER	APPROVED BY: ATTY. CESAR M. DATAYA PORT MANAGER	SHEET CONTENT: 1. PTB DETAIL (REPAINTING)	DATE: 6/10


e:\file\cad\bpa projects\8 2021 projects\working folder list\01 cy 2024\01 projects cy 2025\3 port of mabila projects 2025\1 maintenance of ptb\dwg\maintenance ptb and tmo mabila.dwg

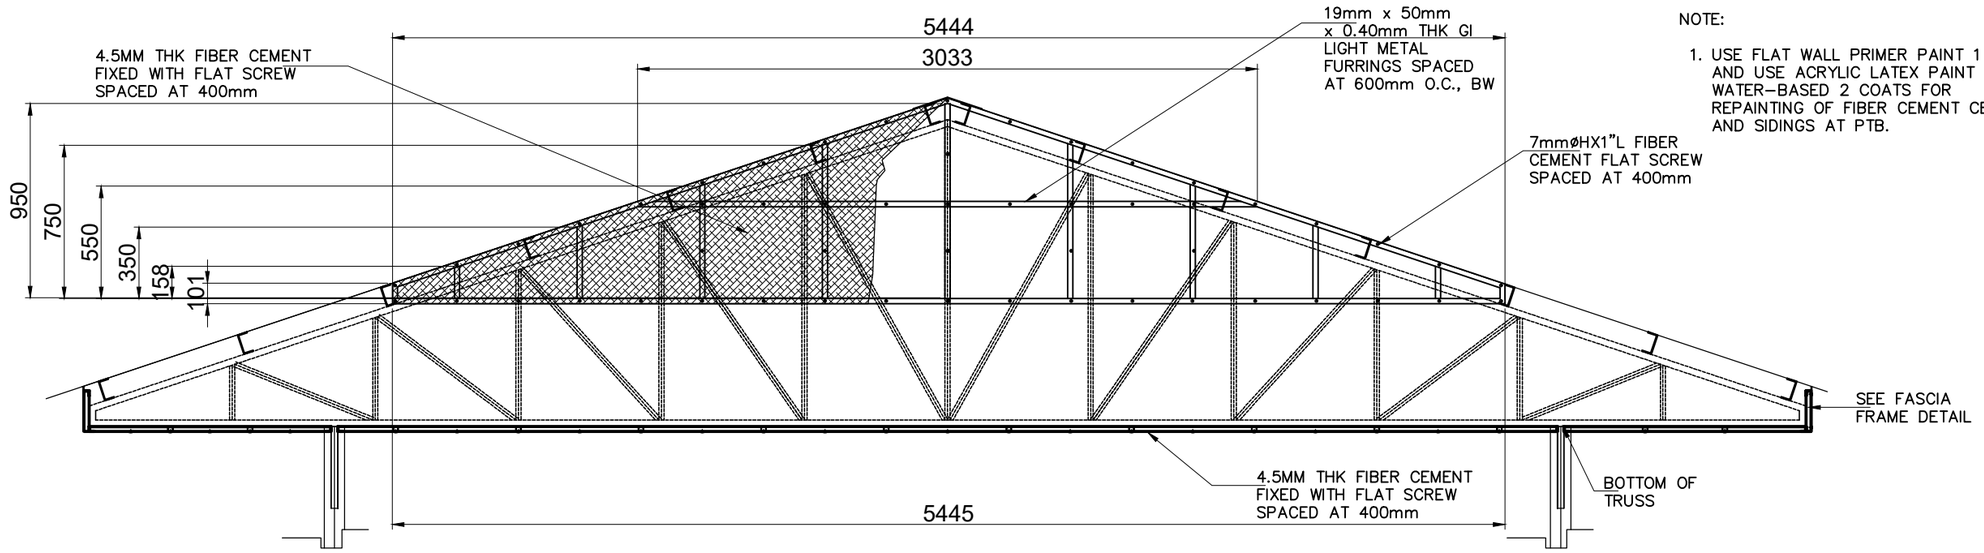

NOTE:

1. USE FLAT WALL PRIMER PAINT 1 COAT AND USE ACRYLIC LATEX PAINT WATER-BASED 2 COATS FOR REPAINTING OF FIBER CEMENT CEILING AND SIDINGS AT PTB.


CROSS SECTION DETAIL
SCALE 1:30

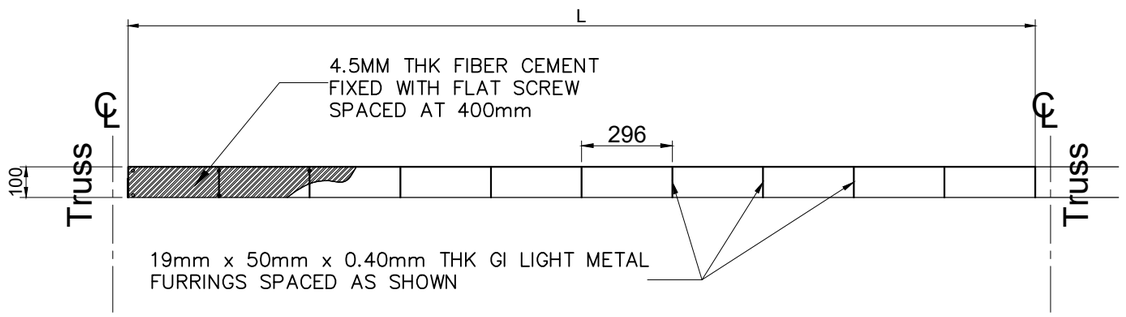


FASCIA FRAME DETAIL
SCALE 1:25

PHILIPPINE PORTS AUTHORITY	PROJECT TITLE: MAINTENANCE WORKS AND REPAINTING OF PASSENGER TERMINAL BUILDING (PTB), TMO ROOFING AND ACCESSORIES, AND FABRICATINON AND PAINTING OF CANOPIES AT PTB AND TMO BUILDING LOCATION: **PORT OF MABILA, SARANGANI, DAVAO OCCIDENTAL**	PREPARED BY: Digitally signed by Soriano Joecarlo Ilaga Date: 2025.02.07 10:27:39 +08'00' JOECARLO I. SORIANO ENGINEERING ASSISTANT A	CHECKED BY: CHARMAINE DJUNE L. MANTOYA SUPERVISING ENGINEER A	REVIEWED BY: MARIA VIVIEN M. TANCO PRINCIPAL ENGINEER A	RECOMMENDING APPROVAL: JAMESON L. LEE ESD MANAGER	APPROVED BY: ATTY. CESAR M. DATAYA PORT MANAGER	SHEET CONTENT: 1. PTB DETAIL (REPAINTING)	DATE: 7/10

e:\file\cart\ppa projects\8 2021 projects\working folder list\01 cy 2024\01 projects cy 2025\3 port of mabila projects 2025\1 maintenance of ptb\dwg\maintenance ptb and tmo mabila.dwg

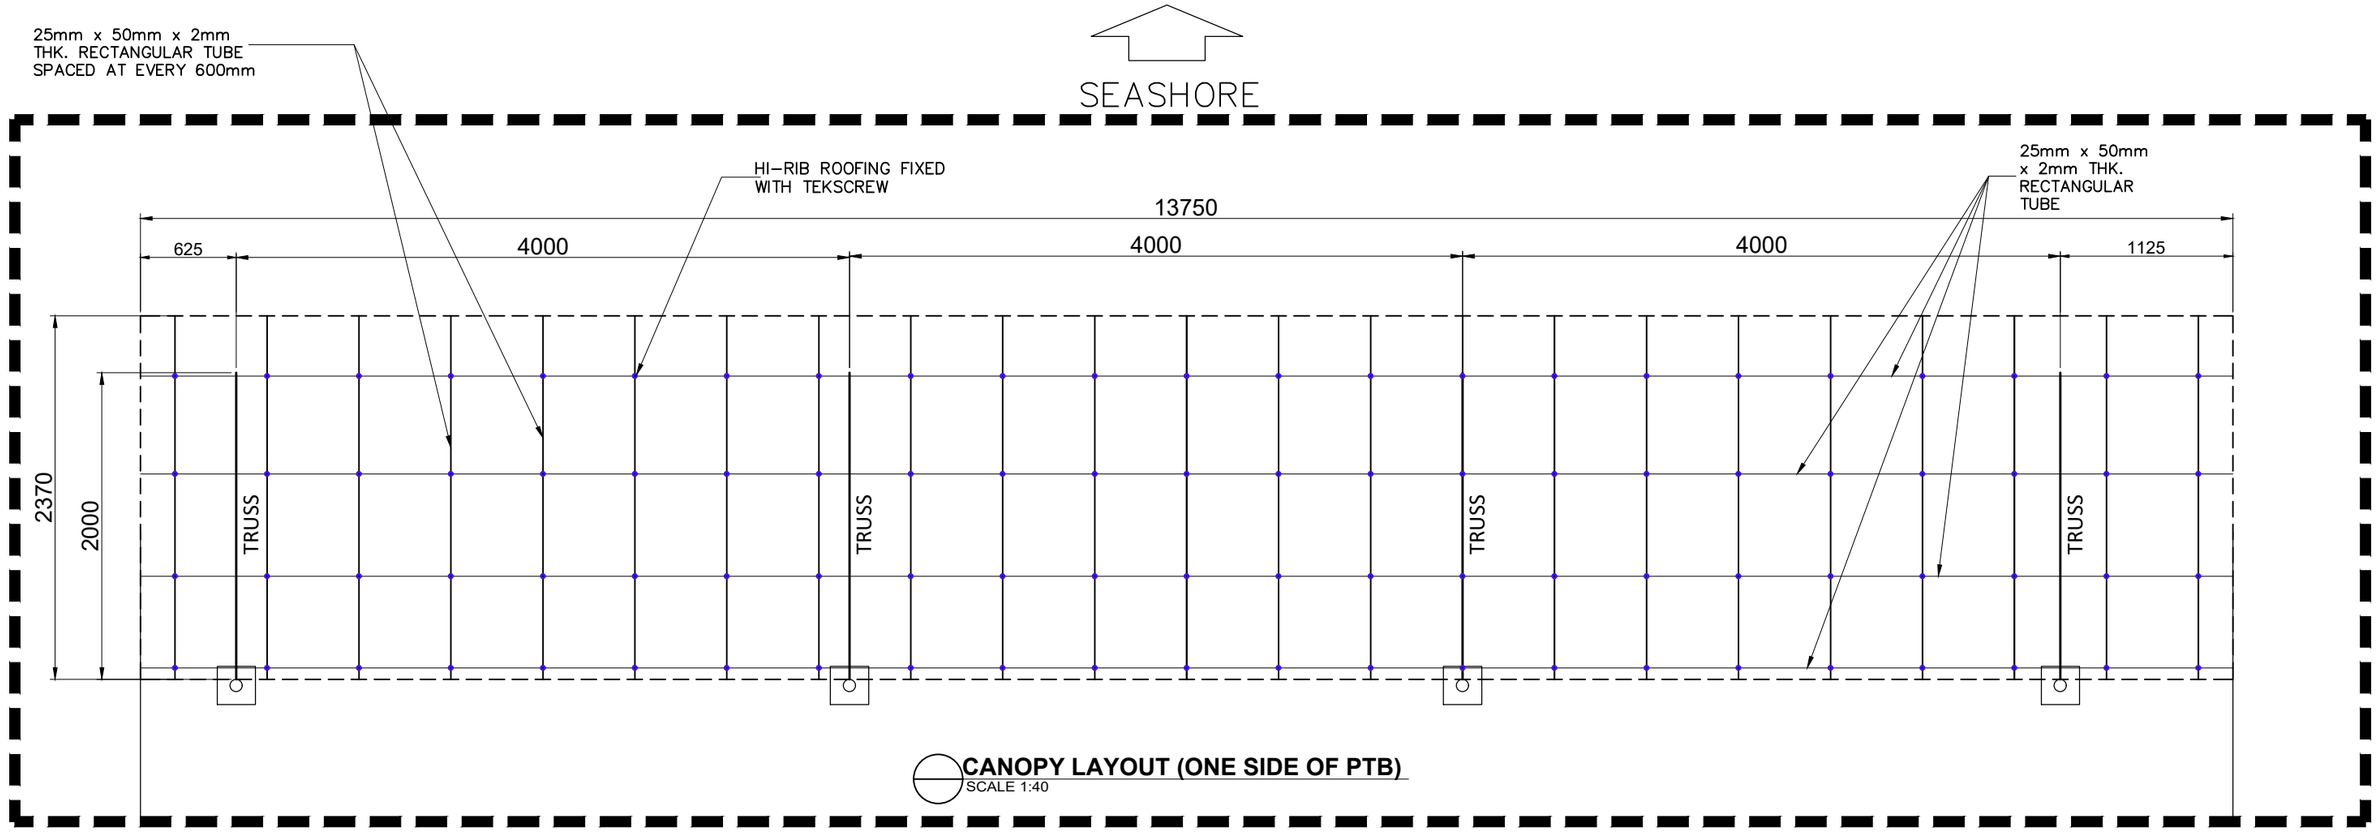


CANOPY LAYOUT (ONE SIDE OF PTB)
SCALE 1:40

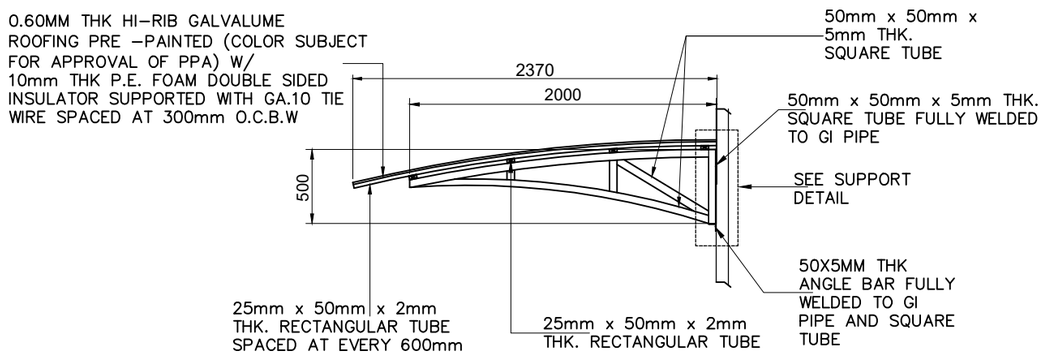

SIDE

CANOPY DETAIL
SCALE 1:40

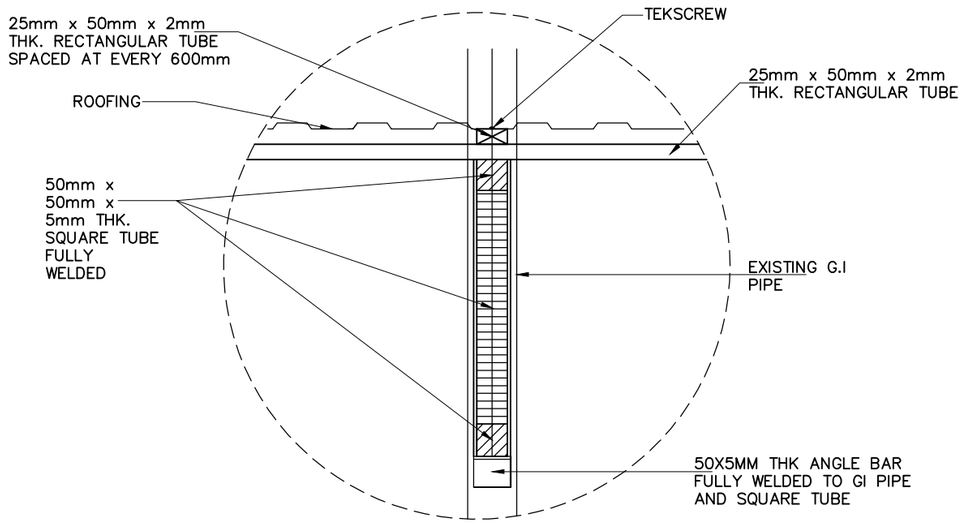

SUPPORT DETAIL
SCALE 1:10

PHILIPPINE PORTS AUTHORITY	PROJECT TITLE MAINTENANCE WORKS AND REPAINTING OF PASSENGER TERMINAL BUILDING (PTB), TMO ROOFING AND ACCESSORIES, AND FABRICATINON AND PAINTING OF CANOPIES AT PTB AND TMO BUILDING LOCATION **PORT OF MABILA, SARANGANI, DAVAO OCCIDENTAL**	PREPARED BY: Digitally signed by Soriano Joecarlo Ilaga Date: 2025.02.07 10:28:07 +08'00' JOECARLO I. SORIANO ENGINEERING ASSISTANT A	CHECKED BY: CHARMAINE DJUNE L. MANTOYA SUPERVISING ENGINEER A	REVIEWED BY: MARIA VIVIEN M. TANCO PRINCIPAL ENGINEER A	RECOMMENDING APPROVAL: JAMESON L. LEE ESD MANAGER	APPROVED BY: ATTY. CESAR M. DATAYA PORT MANAGER	SHEET CONTENT: 1. CANOPY LAYOUT 2. CANOPY DETAIL 3. SUPPORT DETAIL	DATE: 8/10


e:\lilia\carlo\ppa projects\8 2021 projects\working folder list\01 cy 2024\01 projects cy 2025\3 port of mabila projects 2025\1 maintenance of ptb\dwg\maintenance ptb and tmo mabila.dwg

NOTE:


1. USE MARINE EPOXY ENAMEL PAINT
TWO COATS TO ALL STEEL STRUCTURES.




FRONT ELEVATION (SEASHORE)
SCALE 1:100

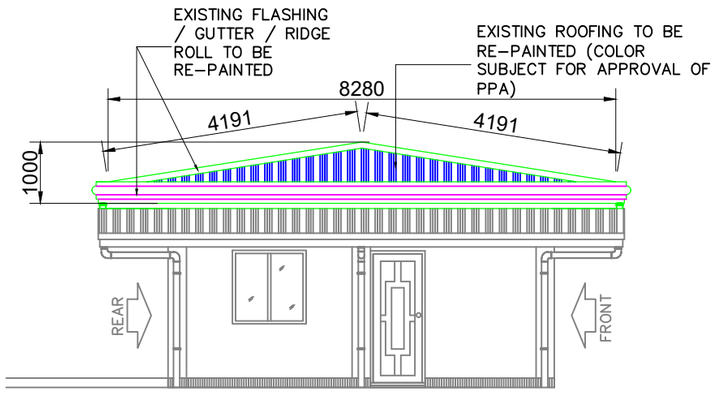

LEFT SIDE ELEVATION
SCALE 1:100

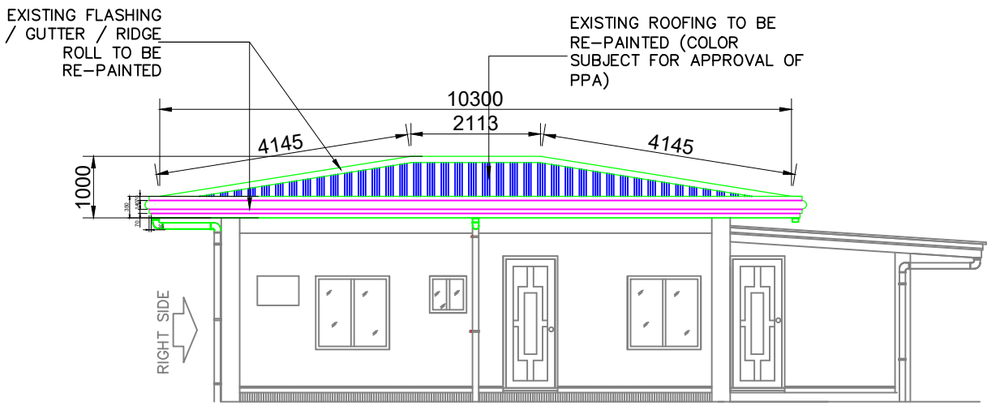


REAR ELEVATION (LANDSIDE)
SCALE 1:100

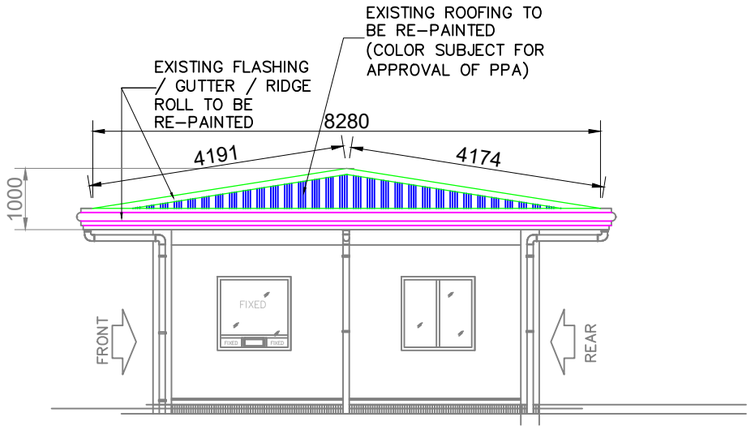


RIGHT SIDE ELEVATION
SCALE 1:100

PHILIPPINE PORTS AUTHORITY	PROJECT TITLE MAINTENANCE WORKS AND REPAINTING OF PASSENGER TERMINAL BUILDING (PTB), TMO ROOFING AND ACCESSORIES, AND FABRICATINON AND PAINTING OF CANOPIES AT PTB AND TMO BUILDING LOCATION **PORT OF MABILA, SARANGANI, DAVAO OCCIDENTAL**	PREPARED BY: Digitally signed by Frances Janse L. Mantoya Date: 2025.02.07 11:29:27 +08'00' FRANCES JANSE L. MANTOYA DRAFTSMAN II (COS)	CHECKED BY: CHARMAINE DJUNE L. MANTOYA SUPERVISING ENGINEER A	REVIEWED BY: MARIA VIVIEN M. TANCO PRINCIPAL ENGINEER A	RECOMMENDING APPROVAL: JAMESON L. LEE ESD MANAGER	APPROVED BY: ATTY. CESAR M. DATAYA PORT MANAGER	SHEET CONTENT: 1. FRONT ELEVATION (SEASHORE) 2. RIGHT ELEVATION (LANDSIDE) 3. LEFT SIDE ELEVATION 4. RIGHT SIDE ELEVATION	DATE: 9/10

C:\Users\user\desktop\ljm\2025 projects\mabila\maintenance of ptb and tmo building\2 maintenance ptb and tmo mabila.dwg

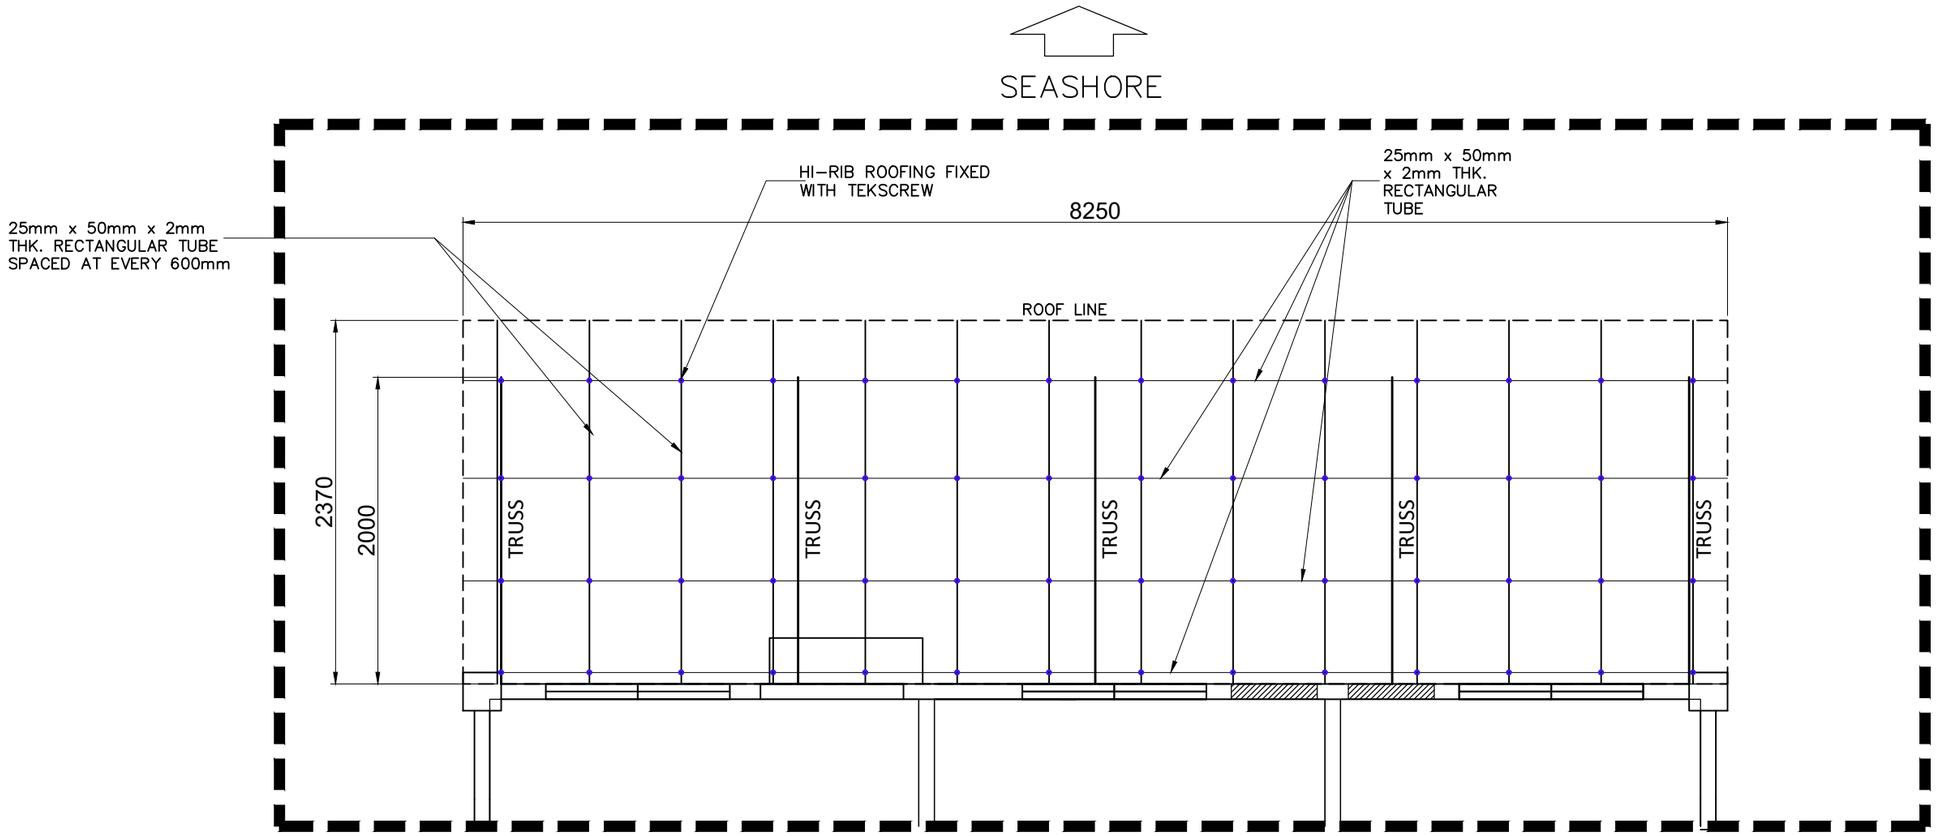


CANOPY LAYOUT INFRONT OF TMO OFFICE
SCALE 1:40

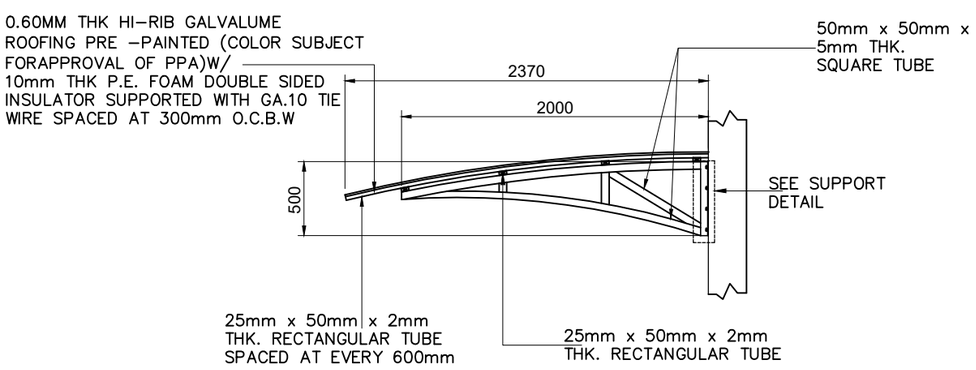

SIDE

CANOPY DETAIL
SCALE 1:40

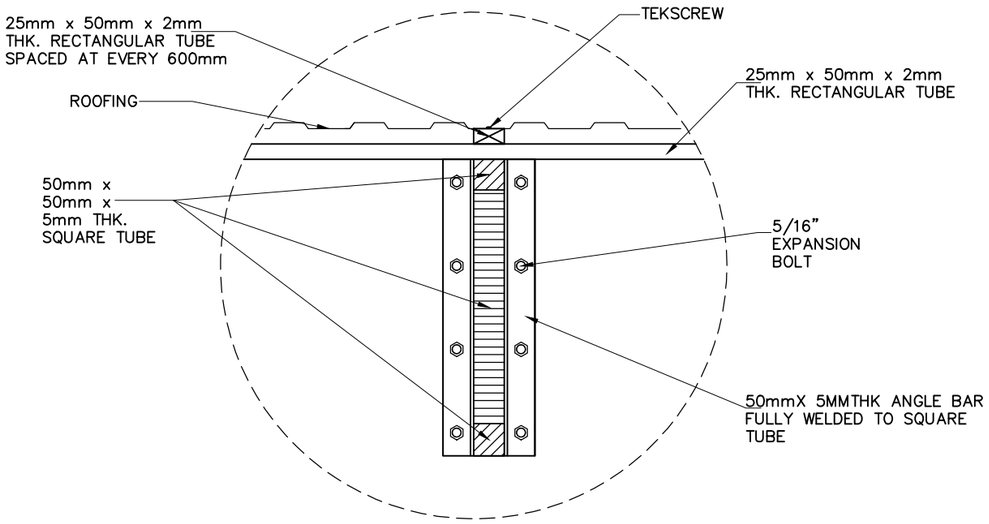

SUPPORT DETAIL
SCALE 1:10

PHILIPPINE PORTS AUTHORITY

PROJECT TITLE

MAINTENANCE WORKS AND REPAINTING OF PASSENGER TERMINAL BUILDING (PTB), TMO ROOFING AND ACCESSORIES, AND FABRICATINON AND PAINTING OF CANOPIES AT PTB AND TMO BUILDING

LOCATION

PORT OF MABILA, SARANGANI, DAVAO OCCIDENTAL

PREPARED BY:	CHECKED BY:	REVIEWED BY:	RECOMMENDING APPROVAL:	APPROVED BY:	SHEET CONTENT:	DATE:
Digitally signed by Soriano Joecarlo Ilaga Date: 2025.02.07 10:29:24 +08'00'					1. CANOPY LAYOUT 2. CANOPY DETAIL 3. SUPPORT DETAIL	10/10
JOECARLO I. SORIANO ENGINEERING ASSISTANT A	CHARMAINE DJUNE L. MANTOYA SUPERVISING ENGINEER A	MARIA VIVIEN M. TANCO PRINCIPAL ENGINEER A	JAMESON L. LEE ESD MANAGER	ATTY. CESAR M. DATAYA PORT MANAGER		

e:\file\cad\ppa projects\8 2021 projects\working folder list\01 cy 2024\01 projects cy 2025\3 port of mabila projects 2025\1 maintenance of ptb\dwg\maintenance ptb and tmo mabila.dwg